
Re: ACP-324133-26 - 1st Meeting - Rooaunalaghta Green Energy Project

From Lydia Gurley <Lydia.Gurley@tobin.ie>
Date Thu 5/21/2026 11:03 AM
To SIDS <sids@pleanala.ie>
Cc John Staunton <john.staunton@tobin.ie>

 1 attachment (6 MB)
Roo ACP Pre-App Meeting Final.pdf;

Caution: This is an **External Email** and may have malicious content. Please take care when clicking links or opening attachments. When in doubt, contact the ICT Helpdesk.

Hi Niamh,

Thank you for the information, we have noted concerning the Scoping Report.

Please find attached a copy of the Presentation for the meeting at 11am on Tuesday the 26th of May. Can you please confirm receiving the document. As I understand, that is all the information you require on our end prior to the meeting.

Thank you.

Warm Regards,

Lydia Gurley, MSc, BSc

Assistant Project Manager

TOBIN

Galway | Dublin | Castlebar | Limerick | Sligo

Telephone: +353 91 565211

Email: lydia.gurley@tobin.ie

Website: <http://www.tobin.ie>

TOBIN



2024 Engineering Excellence Awards Winner: Environmental Engineering Project of the Year

2022 Engineers Ireland Awards Winner: CPD Employer of the Year

2022 Association of Consulting Engineers of Ireland Awards Winner: Innovation

2020 Association of Consulting Engineers of Ireland Awards Winner: Project Management

2019 Association of Consulting Engineers of Ireland Awards Winner: Design Excellence (Structures)

"This email is confidential and intended solely for the use of the individual to whom it is addressed. If you are not the intended recipient, be advised that you have received this email in error and that any use, dissemination, forwarding, printing, or copying of this email is strictly prohibited. If you have received this email in error please contact the sender and destroy this email. Any views or opinions presented are solely those of the author and do not necessarily represent those of TOBIN. Although this email and any attachments are believed to be free of any virus or other defects, which might affect any computer or IT system into which they are received, no responsibility is accepted by TOBIN for any loss or damage arising in any way from the receipt or use thereof"

From: SIDS <sids@pleanala.ie>
Sent: Wednesday 20 May 2026 12:49
To: Lydia Gurley <Lydia.Gurley@tobin.ie>
Cc: John Staunton <john.staunton@tobin.ie>
Subject: RE: ACP-324133-26 - 1st Meeting - Rooaunalaghta Green Energy Project

CAUTION: This email originated from outside of the organisation. Do not click links, open attachments or scan QR codes unless you recognise the sender and know the content is safe. Forward unusual emails to spam@tobin.ie for verification.

Dear Lydia,

Thank you for sending on the map.

We cannot accept the scoping report currently, just to confirm it will not be placed on file or discussed at the meeting.

Kind regards,
Niamh

From: Lydia Gurley <Lydia.Gurley@tobin.ie>
Sent: Wednesday 20 May 2026 10:17
To: SIDS <sids@pleanala.ie>
Cc: John Staunton <john.staunton@tobin.ie>
Subject: Re: ACP-324133-26 - 1st Meeting - Rooaunalaghta Green Energy Project

Caution: This is an **External Email** and may have malicious content. Please take care when clicking links or opening attachments. When in doubt, contact the ICT Helpdesk.

Hi Niamh,

Thank you for inviting those individuals to the meeting. Yes, the map was sent on the 7th of May.

I have attached a copy of the Scoping Report. We will send the presentation in due course. Thank you.

Warm Regards,

Lydia Gurley, MSc, BSc
Assistant Project Manager
TOBIN
Galway | Dublin | Castlebar | Limerick | Sligo
Telephone: +353 91 565211
Email: lydia.gurley@tobin.ie
Website: <http://www.tobin.ie>

TOBIN



2024 Engineering Excellence Awards Winner: Environmental Engineering Project of the Year
2022 Engineers Ireland Awards Winner: CPD Employer of the Year
2022 Association of Consulting Engineers of Ireland Awards Winner: Innovation
2020 Association of Consulting Engineers of Ireland Awards Winner: Project Management
2019 Association of Consulting Engineers of Ireland Awards Winner: Design Excellence (Structures)

Disclaimer

"This email is confidential and intended solely for the use of the individual to whom it is addressed. If you are not the intended recipient, be advised that you have received this email in error and that any use, dissemination, forwarding, printing, or copying of this email is strictly prohibited. If you have received this email in error please contact the sender and destroy this email. Any views or opinions presented are solely those of the author and do not necessarily represent those of TOBIN. Although this email and any attachments are believed to be free of any virus or other defects, which might affect any computer or IT system into which they are received, no responsibility is accepted by TOBIN for any loss or damage arising in any way from the receipt or use thereof"

From: SIDS <sids@pleanala.ie>
Sent: Wednesday 20 May 2026 10:13
To: Lydia Gurley <Lydia.Gurley@tobin.ie>
Cc: John Staunton <john.staunton@tobin.ie>
Subject: RE: ACP-324133-26 - 1st Meeting - Rooaunalaghta Green Energy Project

CAUTION: This email originated from outside of the organisation. Do not click links, open attachments or scan QR codes unless you recognise the sender and know the content is safe. Forward unusual emails to spam@tobin.ie for verification.

Hi Lydia,

No problem I have issued these invites now.

As per my previous email the Inspector has requested that you submit the site location map along with any other necessary documentation as soon as possible.

Kind regards,
Niamh

From: Lydia Gurley <Lydia.Gurley@tobin.ie>
Sent: Tuesday 19 May 2026 14:50
To: SIDS <sids@pleanala.ie>
Cc: John Staunton <john.staunton@tobin.ie>
Subject: Re: ACP-324133-26 - 1st Meeting - Rooaunalaghta Green Energy Project

Caution: This is an **External Email** and may have malicious content. Please take care when clicking links or opening attachments. When in doubt, contact the ICT Helpdesk.

Good afternoon Niamh,

Can we please request that the following two experts are added to the meeting.

1. Gareth Coughlin (Ecologist) - gareth.coughlin@apemgroup.com

2. Daniel Nestor (Planner) - Daniel.Nestor@tobin.ie

Thank you.

Warm Regards,

Lydia Gurley, MSc, BSc
Assistant Project Manager
TOBIN
Galway | Dublin | Castlebar | Limerick | Sligo
Telephone: +353 91 565211
Email: lydia.gurley@tobin.ie
Website: <http://www.tobin.ie>

TOBIN



2024 Engineering Excellence Awards Winner: Environmental Engineering Project of the Year
2022 Engineers Ireland Awards Winner: CPD Employer of the Year
2022 Association of Consulting Engineers of Ireland Awards Winner: Innovation
2020 Association of Consulting Engineers of Ireland Awards Winner: Project Management
2019 Association of Consulting Engineers of Ireland Awards Winner: Design Excellence (Structures)

Disclaimer

"This email is confidential and intended solely for the use of the individual to whom it is addressed. If you are not the intended recipient, be advised that you have received this email in error and that any use, dissemination, forwarding, printing, or copying of this email is strictly prohibited. If you have received this email in error please contact the sender and destroy this email. Any views or opinions presented are solely those of the author and do not necessarily represent those of TOBIN. Although this email and any attachments are believed to be free of any virus or other defects, which might affect any computer or IT system into which they are received, no responsibility is accepted by TOBIN for any loss or damage arising in any way from the receipt or use thereof"

From: SIDS <sids@pleanala.ie>
Sent: Wednesday 6 May 2026 12:27
To: Lydia Gurley <Lydia.Gurley@tobin.ie>
Cc: John Staunton <john.staunton@tobin.ie>
Subject: RE: ACP-324133-26 - 1st Meeting - Rooaunalaghta Green Energy Project

CAUTION: This email originated from outside of the organisation. Do not click links, open attachments or scan QR codes unless you recognise the sender and know the content is safe. Forward unusual emails to spam@tobin.ie for verification.

Dear Lydia,

I have issued the invite to Cian now.

The Inspector has requested that you submit the site location map along with any other necessary documentation as soon as possible.

Kind regards,
Niamh

From: Lydia Gurley <Lydia.Gurley@tobin.ie>
Sent: Wednesday 6 May 2026 12:03
To: SIDS <sids@pleanala.ie>
Cc: John Staunton <john.staunton@tobin.ie>
Subject: Re: ACP-324133-26 - 1st Meeting - Rooaunalaghta Green Energy Project

You don't often get email from lydia.gurley@tobin.ie. [Learn why this is important](#)

Caution: This is an **External Email** and may have malicious content. Please take care when clicking links or opening attachments. When in doubt, contact the ICT Helpdesk.

Dear Niamh,

Perfect, thank you for adding James and John to the meeting.

Can I also request that Cian Doughan of Marcoworks be invited to the meeting;

Cian@macroworks.ie

Thank you.

Warm Regards,

Lydia Gurley, MSc, BSc
Assistant Project Manager
TOBIN
Galway | Dublin | Castlebar | Limerick | Sligo
Telephone: +353 91 565211
Email: lydia.gurley@tobin.ie
Website: <http://www.tobin.ie>

TOBIN



2024 Engineering Excellence Awards Winner: Environmental Engineering Project of the Year
2022 Engineers Ireland Awards Winner: CPD Employer of the Year
2022 Association of Consulting Engineers of Ireland Awards Winner: Innovation
2020 Association of Consulting Engineers of Ireland Awards Winner: Project Management
2019 Association of Consulting Engineers of Ireland Awards Winner: Design Excellence (Structures)

Disclaimer

"This email is confidential and intended solely for the use of the individual to whom it is addressed. If you are not the intended recipient, be advised that you have received this email in error and that any use, dissemination, forwarding, printing, or copying of this email is strictly prohibited. If you have received this email in error please contact the sender and destroy this email. Any views or opinions presented are solely those of the author and do not necessarily represent those of TOBIN. Although this email and any attachments are believed to be free of any virus or other defects, which might affect any computer or IT system into which they are received, no responsibility is accepted by TOBIN for any loss or damage arising in any way from the receipt or use thereof"

From: SIDS <sids@pleanala.ie>
Sent: Tuesday 5 May 2026 14:36
To: Lydia Gurley <Lydia.Gurley@tobin.ie>

Cc: John Staunton <john.staunton@tobin.ie>

Subject: RE: ACP-324133-26 - 1st Meeting - Rooaunalaghta Green Energy Project

CAUTION: This email originated from outside of the organisation. Do not click links, open attachments or scan QR codes unless you recognise the sender and know the content is safe. Forward unusual emails to spam@tobin.ie for verification.

Dear Lydia,

I wish to acknowledge receipt of your email, I have now issued those invites.

Kind regards,
Niamh

From: Lydia Gurley <Lydia.Gurley@tobin.ie>

Sent: Wednesday 29 April 2026 14:02

To: Niamh Hickey <n.hickey@pleanala.ie>

Cc: John Staunton <john.staunton@tobin.ie>

Subject: ACP-324133-26 - 1st Meeting - Rooaunalaghta Green Energy Project

You don't often get email from lydia.gurley@tobin.ie. [Learn why this is important](#)

Caution: This is an **External Email** and may have malicious content. Please take care when clicking links or opening attachments. When in doubt, contact the ICT Helpdesk.

Good afternoon Niamh,

In relation to the Rooaunalaghta Green Energy Project 1st meeting, on May 26th at 11am, reference number ACP-324133-26, would it be possible to add the following two people to the meeting.

James O'Connor james@woodrow.ie

And

John Dillon; john.dillon@tobin.ie

Thank you.

Warm Regards,

Lydia Gurley, MSc, BSc

Assistant Project Manager

TOBIN

Galway | Dublin | Castlebar | Limerick | Sligo

Telephone: +353 91 565211

Email: lydia.gurley@tobin.ie

Website: <http://www.tobin.ie>

TOBIN



2024 Engineering Excellence Awards Winner: *Environmental Engineering Project of the Year*
2022 Engineers Ireland Awards Winner: *CPD Employer of the Year*
2022 Association of Consulting Engineers of Ireland Awards Winner: *Innovation*
2020 Association of Consulting Engineers of Ireland Awards Winner: *Project Management*
2019 Association of Consulting Engineers of Ireland Awards Winner: *Design Excellence (Structures)*

Disclaimer

"This email is confidential and intended solely for the use of the individual to whom it is addressed. If you are not the intended recipient, be advised that you have received this email in error and that any use, dissemination, forwarding, printing, or copying of this email is strictly prohibited. If you have received this email in error please contact the sender and destroy this email. Any views or opinions presented are solely those of the author and do not necessarily represent those of TOBIN. Although this email and any attachments are believed to be free of any virus or other defects, which might affect any computer or IT system into which they are received, no responsibility is accepted by TOBIN for any loss or damage arising in any way from the receipt or use thereof"

Patrick J TOBIN & Co. Ltd is a company with limited liability, registered in Galway, Ireland.
Registered Number 042654. Registered Office is Fairgreen House, Fairgreen Road, Galway.
TOBIN


Pre-application
Consultation
Meeting with
An Coimisiún
Pleanála

26th May 2026



ROOAUNALAGHTA

Green Energy

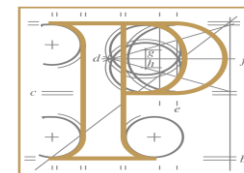

An
Coimisiún
Pleanála

AGENDA

1. Introductions/ Project Team Representatives

2. Policy Context

3. Project Overview

4. Consultation and Community Engagement

5. Q&A, Discussion

1. INTRODUCTION



PROJECT TEAM

Applicant



Agent

TOBIN

Supporting Consultants:



PROJECT TEAM REPRESENTATIVES

Company/Organization	Attendee	Project Role
Tobin	John Staunton	Associate Project Manager & EIAR Lead
	Lydia Gurley	Assistant Project Manager
	Daniel Nestor	Senior Planner
	John Dillon	Hydrology & Geology
Rooaunaghta Green Energy Ltd.	David McDonnell	Director
	Larry O'Halloran	Project Manager
	Alan Costin	Assistant Project Manager
	Jack O'Keeffe	Project Engineer
Project Sub Consultants		
MacroWorks	Cian Doughan	LVIA
APEM Woodrow	James O'Connor	Ecology & Ornithology
APEM Woodrow	Gareth Coughlan	Ecology & Ornithology

ABOUT GREENSOURCE



**RENEWABLE
ENERGY
SPECIALISTS**



**20+ YEARS
DEVELOPMENT
&
OPERATIONAL
EXPERIENCE**



**STRONG TRACK
RECORD IN
COMMUNITIES
ACROSS
IRELAND**



**INTEGRITY &
CARE FOR THE
LOCAL
ENVIRONMENT**

GreenSource Ltd., Roodaunalaghta Green Energy's parent company, is an innovative Irish renewable energy company based in Adare, Co. Limerick which specialises in the development of renewable energy projects, working with communities from pre-planning to operation, and creating long lasting local partnerships.





OUR COMMITMENT

We are committed to a development that is **socially responsible**, with long-standing benefits to the community

OUR GOALS

To secure a clean energy future for the nation of Ireland


To provide clean energy for the equivalent of the 32,500 households from the surrounding townlands

2. POLICY CONTEXT



BUILDING WIND ENERGY, POWERING SUSTAINABLE COMMUNITIES

NATIONAL POLICY CONTEXT

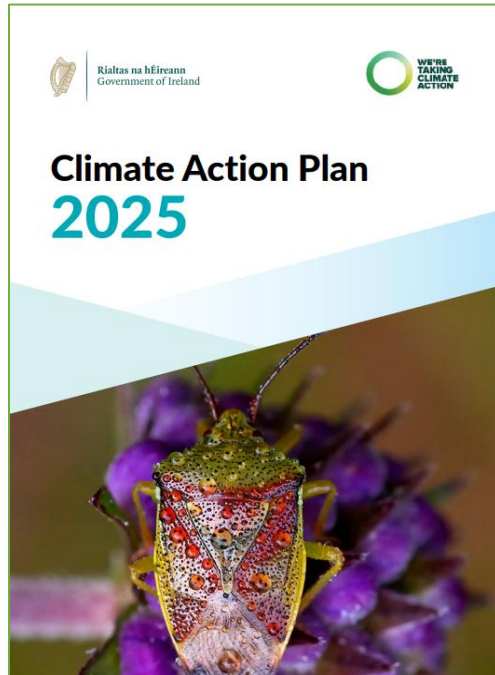

Wind energy provided just
33% of Ireland's
energy in 2025



The proposed development has potential to provide 58.5MW of renewable electricity or power for up to 32,500 homes

National Target	2025	2030
Renewable Electricity Share	50%	80%
Onshore Wind	6 GW	9 GW

REGIONAL POLICY CONTEXT

Regional Spatial and Economic Strategy 2020-2032 - Northern and Western Region

The proposed project aligns with regional policy which highlights strong potential for renewable energy growth in the Northern and Western region

KEY MESSAGE

Strong regional support for renewable energy development

•Regional Policy Objective 4.16 –

Key summary: *Identify large-scale renewable sites*

•Regional Policy Objective 4.17 -

Key summary: *Advance renewable innovation & skills*

•Regional Policy Objective 4.18 –

Key summary: *Support secure renewable supply*



ROOAUNALAGHTA

Green Energy

REGIONAL POLICY OBJECTIVES

RPO 4.16

The NWRA shall co-ordinate the identification of potential renewable energy sites of scale in collaboration with Local Authorities and other stakeholders within 3 years of the adoption of the RSES. The identification of such sites (which may extend to include energy storage solutions) will be based on numerous site selection criteria including environmental matters, and potential grid connections.

RPO 4.17

To position the region to avail of the emerging global market in renewable energy by:

- › Stimulating the development and deployment of the most advantageous renewable energy systems
- › Supporting research and innovation
- › Encouraging skills development and transferability
- › Raising awareness and public understanding of renewable energy and encourage market opportunities for the renewable energy industry to promote the development and growth of renewable energy businesses
- › Encourage the development of the transmission and distribution grids to facilitate the development of renewable energy projects and the effective utilisation of the energy generated from renewable sources having regard to the future potential of the region over the lifetime of the Strategy and beyond.

RPO 4.18

Support the development of secure, reliable and safe supplies of renewable energy, to maximise their value, maintain the inward investment, support indigenous industry and create jobs.

LOCAL POLICY CONTEXT

Mayo County Development Plan 2022 – 2028

Site situated in an area designated as 'Tier 2 – Open for Consideration' for wind energy development

KEY POLICY POSITION

Secure, sustainable energy supply is a core priority for Mayo, with strong support for renewable energy growth, with wind energy identified as an economic opportunity

TARGET & SUPPORT


Minimum 600MW wind target over plan period considered achievable

POLICY SUPPORT


EDO 54: Facilitate renewable energy development (wind / solar / ocean) where environmental and amenity impacts are acceptable

MAYO RENEWABLE WIND ENERGY STRATEGY 2011 – 2020

The site lies within an 'Open to Consideration' area under the current WES, with a Draft WES also published for public consultation and pending finalization.

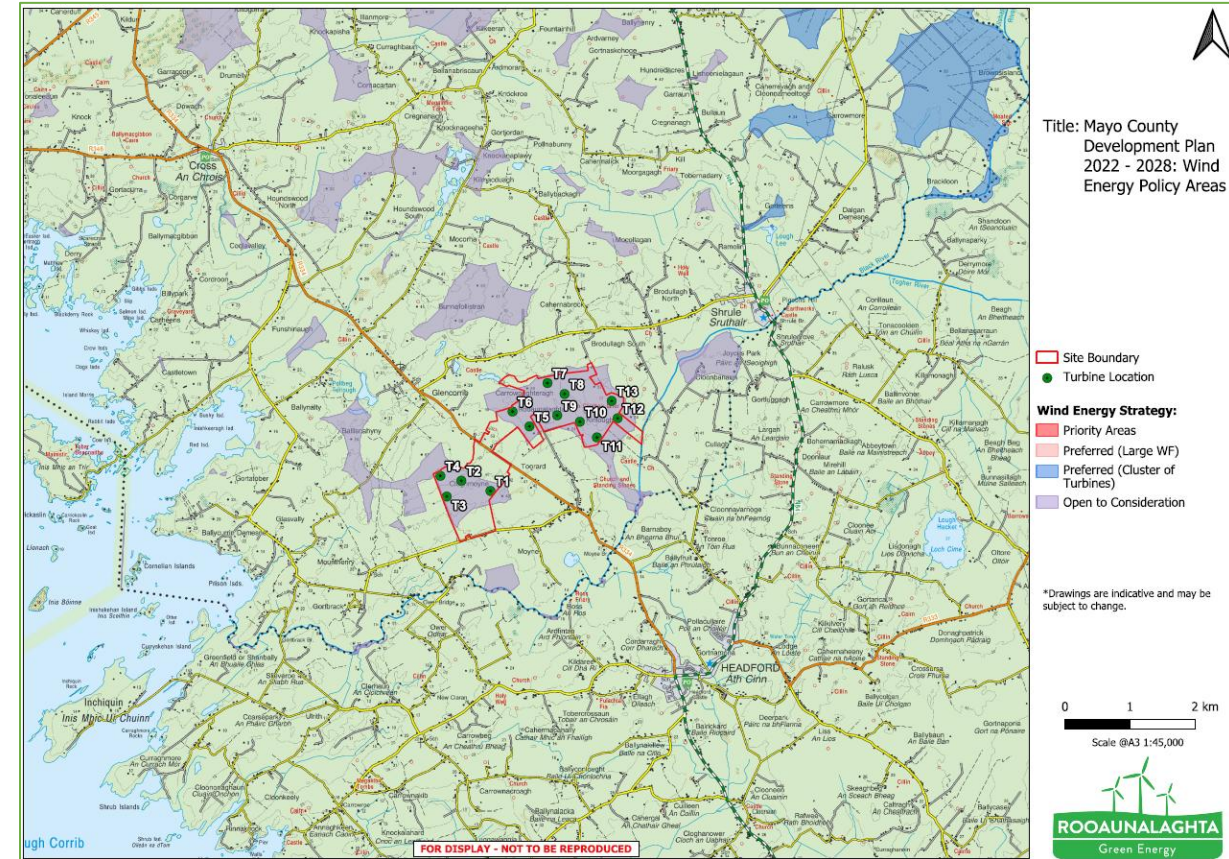

LOCAL POLICY CONTEXT

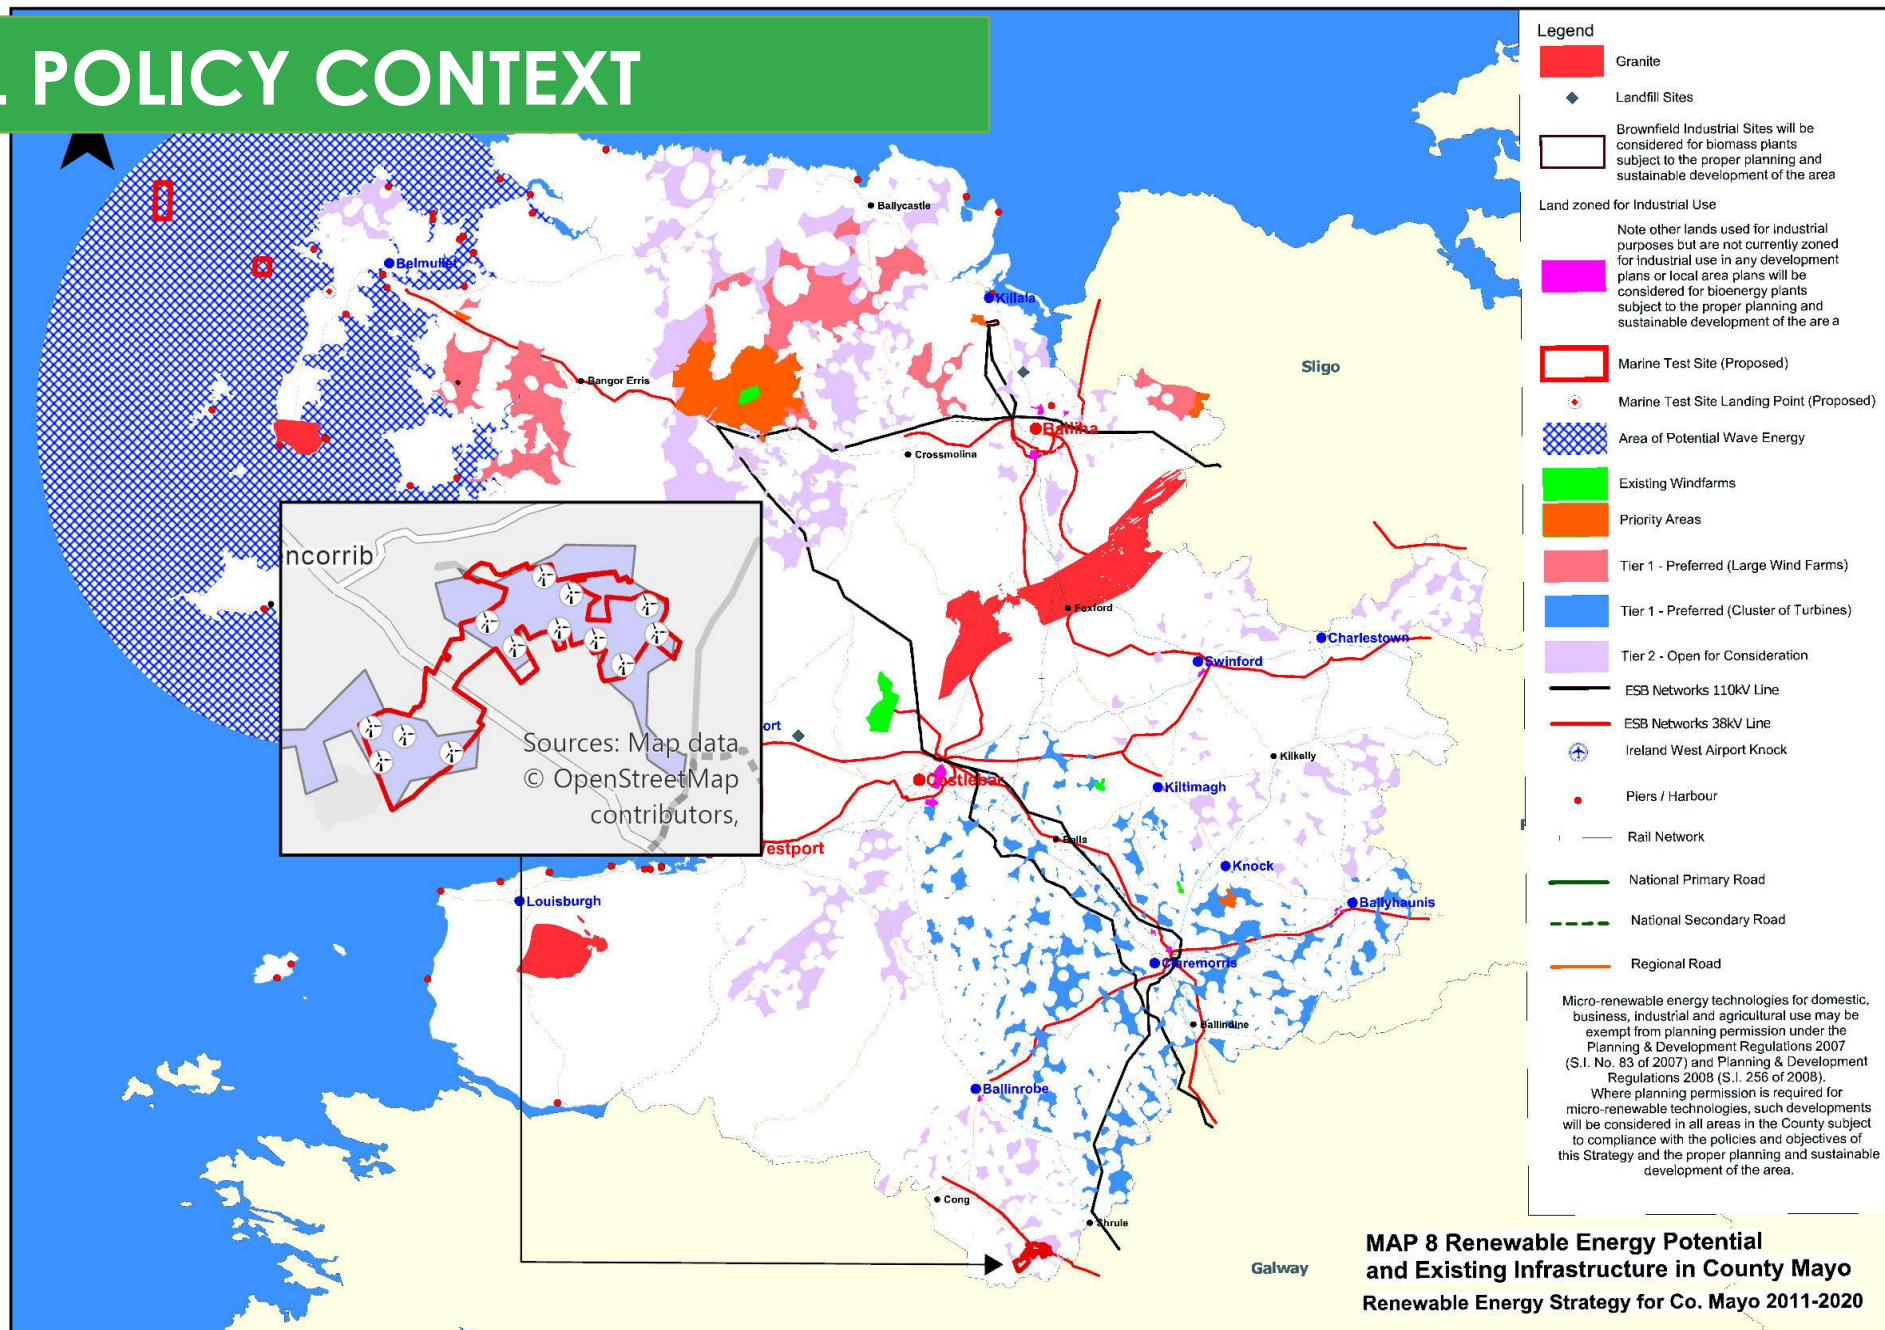


3. PROJECT OVERVIEW



BUILDING WIND ENERGY, POWERING SUSTAINABLE COMMUNITIES


PROPOSED SITE LOCATION

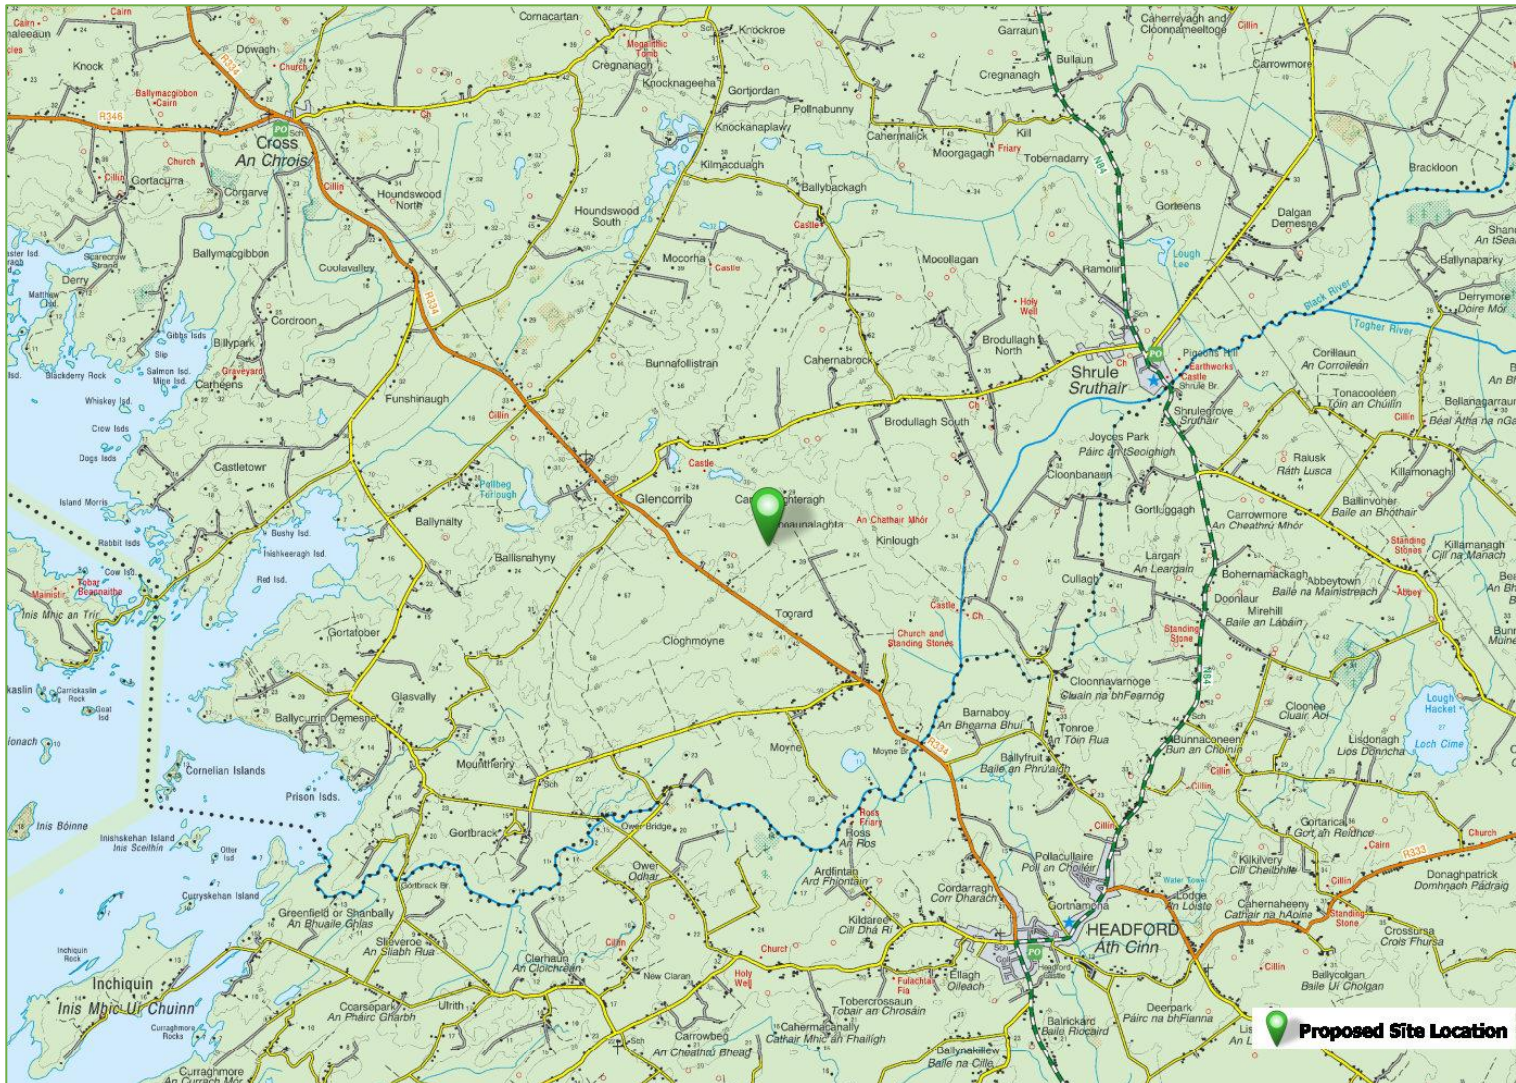

SITE CONSTRAINTS

The main constraints informing the design are as follows:

- Setback buffer of 600m from sensitive receptors;
- Hydrological buffer of 50m from watercourses and 10m from land drains;
- Archaeological feature Buffers in accordance with the Zone of Notification from the NMS;
- Telecoms links passing through the site; and
- Access to the Regional and National Road Network.

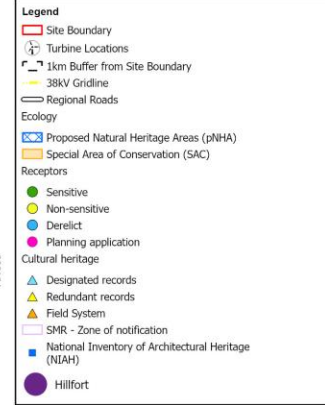

NOTES

1. PROPOSED DIMENSIONS ONLY TO BE TAKEN FROM THIS DRAWING
2. ALL DRAWINGS TO BE CHECKED BY THE CONTRACTOR ON SITE
3. CHANGES TO BE INFORMED OF ANY DISCREPANCIES BEFORE ANY WORK COMMENCES
4. ALL LEVELS RELATE TO ORDNANCE SURVEY DATUM AT MATH HEAD

Rev	Date	Description	By	Chk
A	19/05/2026	First Issue	S.P.	J.S.

Client:

Project: Roonaunalaghta, Co. Mayo

Title: Constraint within 1km from Site Boundary

Scale @ A3: 1:22,000

Prepared by: S.Pezetta
Checked by: J.Stanton
Date: May 2026

TOBIN
Tel: +353-(0)1-8030406
Email: info@tobin.ie
www.tobin.ie

TOBIN Consulting Engineers will not be liable for any use of this document for any purpose other than that for which it was originally prepared and issued. Client agrees to indemnify and hold TOBIN Consulting Engineers harmless from and against all claims, damages, costs and expenses (including reasonable legal fees) in connection with any use of this document for any purpose other than that for which it was originally prepared and issued.


Map Ref: 11981-006-C.BUFF1KM-RONLA-TOB-A
Draft: A

PROJECT OVERVIEW



- Site proposed is a 13 No. turbine layout to minimise effects
- 150m tip height, 136m rotor diameter
- Electrical output of **58.5MW**
- Therefore, will **exceed** PDA 7th Schedule threshold of 50MW
- 2 no. temporary construction compounds, 1 no. borrow pit and 1 no. Lidar unit
- Temporary improvements and modifications to public roads to facilitate delivery of abnormal loads
- All associated site works and ancillary development including signage
- Three Grid connection options for EIAR (one for planning):
 - 8.8 km 33 kV connection to a proposed loop-in 110kV Substation, and on to existing adjacent OH line
 - 8.8 km 33kV connection to a proposed tail-fed 110kV Substation, and 3.3 km on to 3rd party 110kV substation
 - 7.1 km 33kV connection direct to 3rd party 110kV substation

PROPOSED SITE LAYOUT

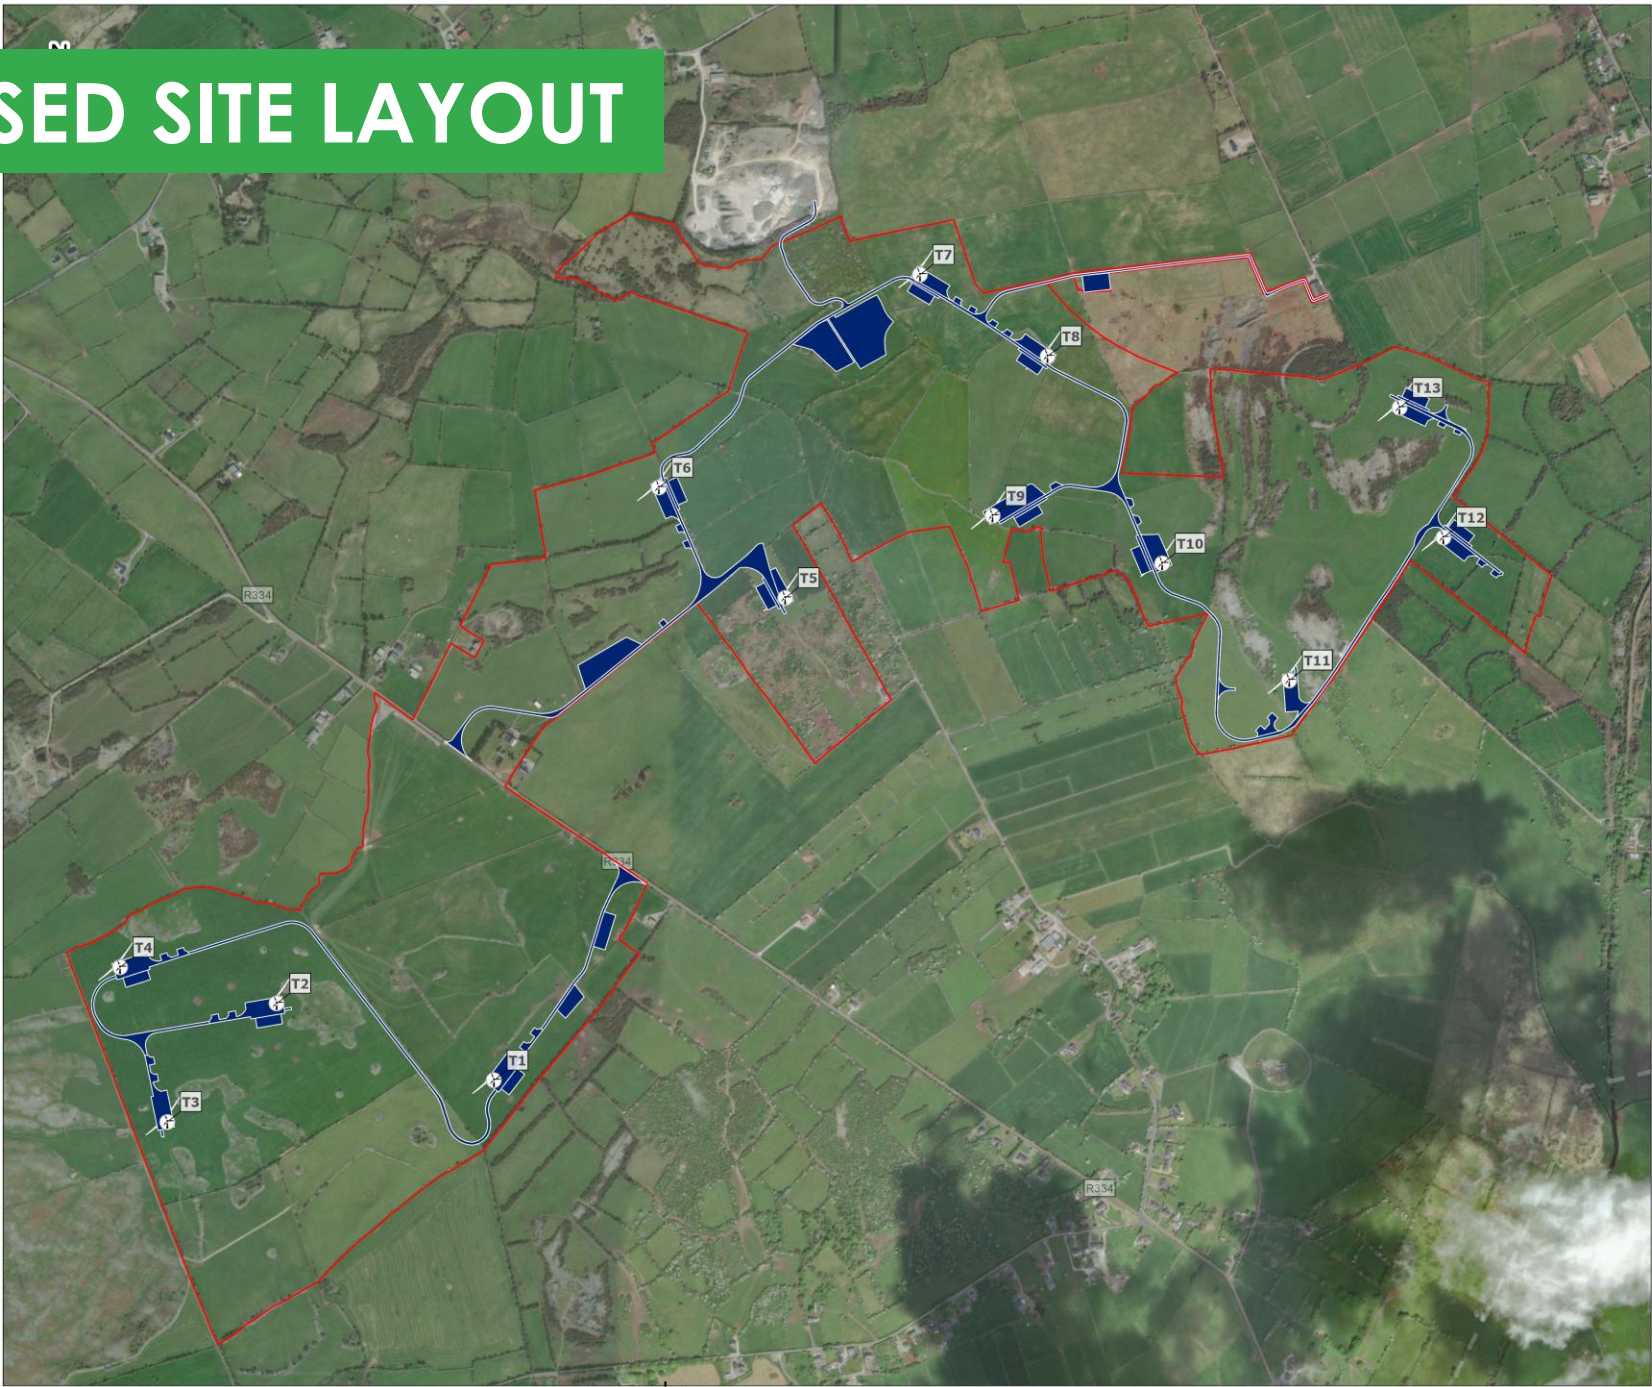

ROOAUNALAGHTA
Green Energy

Legend

- Site Boundary
- Turbine Locations
- Site Layout

Spatial Reference

Datum: IRTN195
EPSG: 2157

Copyrights:

Sources: Esri, TomTom, Garmin, FAO, NOAA, USGS, © OpenStreetMap contributors, and the GIS User Community

REV	20/05/2026	Draft issue	X.X	X.X
Rev	Date	Description	By	Chd

Client:

Project:
Roaunaghta Green Energy Project

Title:
Site Layout

Scale @ A3: 1:10,000

Prepared by: K.Kale Checked by: J.Staunton Date: May 2026

Tell: +353-(0)1-8030406
Email: info@tobin.ie
www.tobin.ie

Map Ref:
11981-002-S.LAY-S.BO-TOB-A


Draft:
A

©2026 Tobin Consulting Engineers Ltd. All rights reserved. This document is the property of Tobin Consulting Engineers Ltd. and is not to be used for any other purpose without the prior written consent of Tobin Consulting Engineers Ltd. The information contained herein is confidential and may be subject to change without notice. The information contained herein is for informational purposes only and does not constitute an offer of any financial product or service. The information contained herein is not to be used for any other purpose without the prior written consent of Tobin Consulting Engineers Ltd.

GRID CONNECTION ROUTE



TURBINE DELIVERY ROUTE

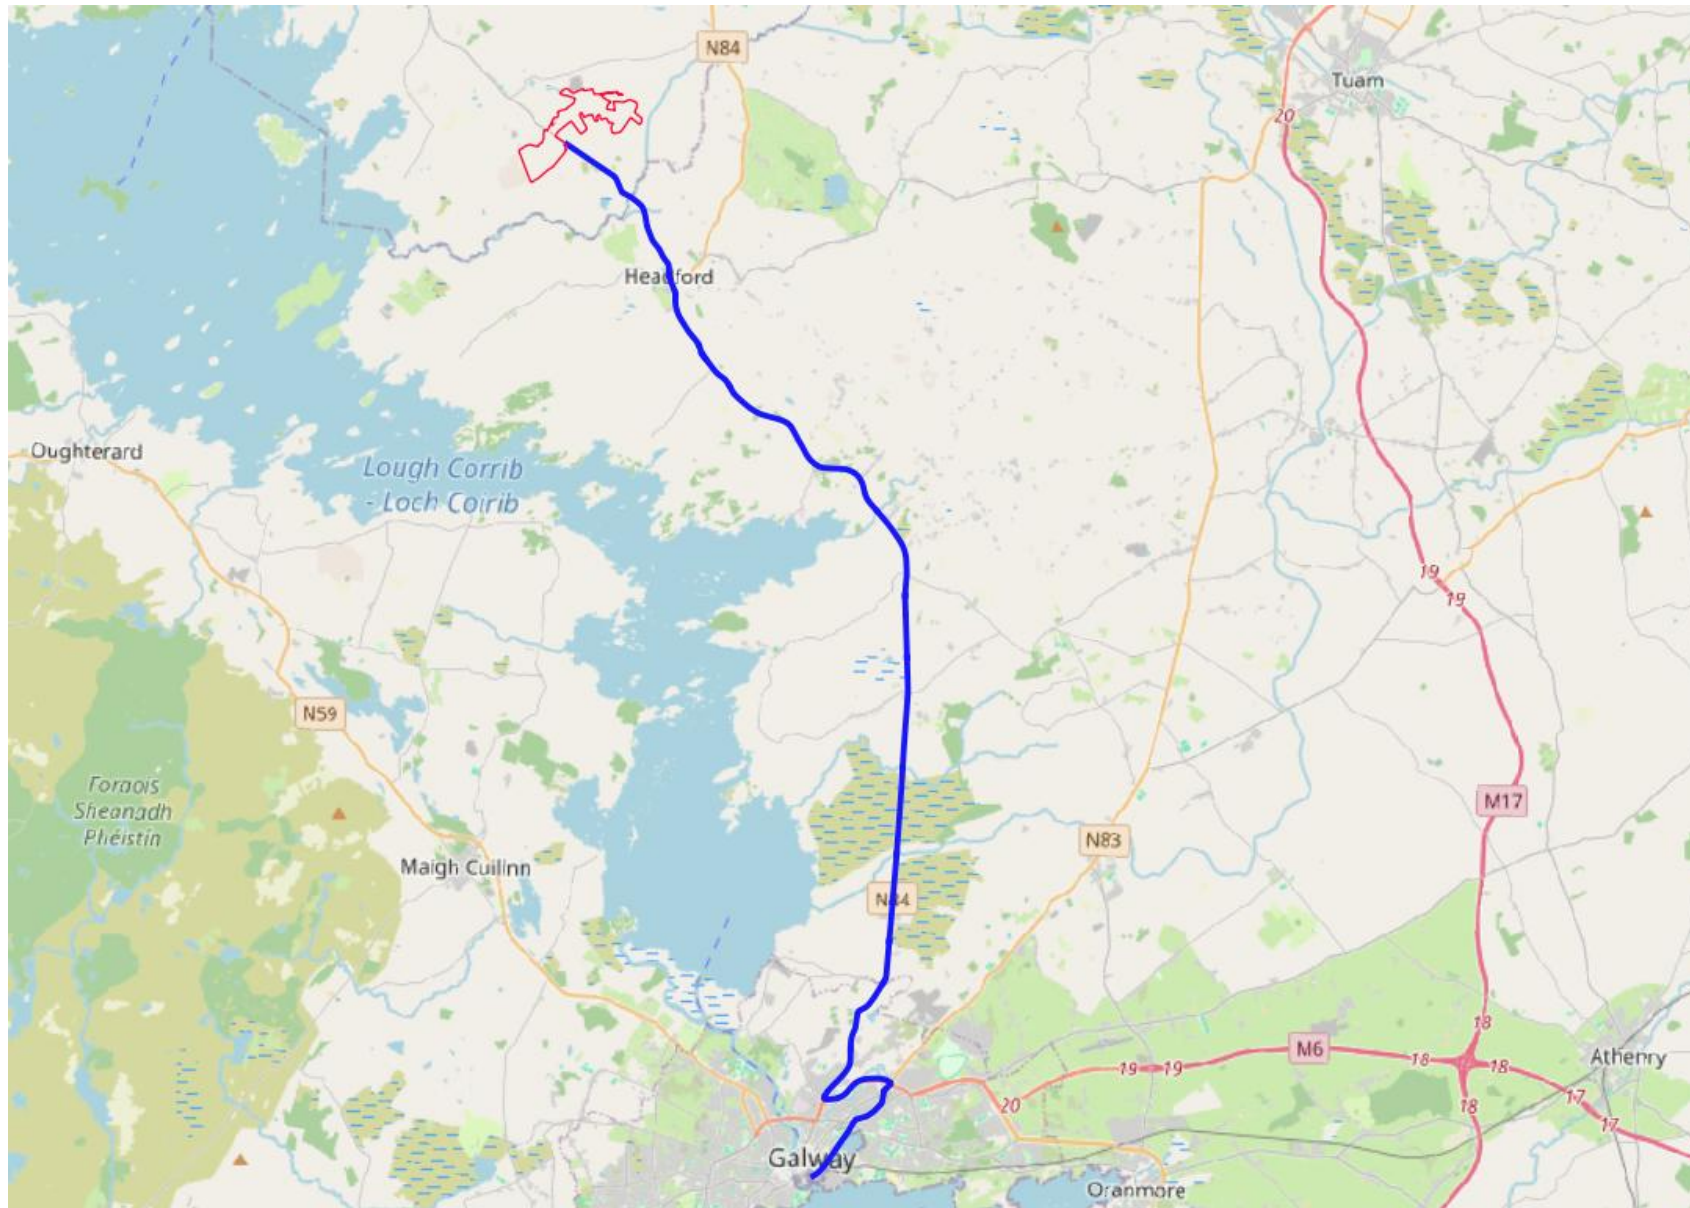

PROGRESS TO DATE

- Three years of ornithology surveys completed (September 2022 – September 2025)
- Bat Surveys completed (2024)
- Baseline desktop and field studies complete
 - Archaeology/ Noise/ Hydrology/ Ecology/L&V
- House survey & database
- Cumulative wind farms database
- Aviation and Telecoms Assessment ongoing
- Several Iterations of Wind Farm Layout
- Grid Connection Options Assessment
- Turbine Delivery Route and Construction Haul Route Assessment ongoing
- VP photography captured
- Civil design ongoing

- Proposed Wind Farm located on the boundary of the Cong-Robe and Lough Corrib-Clare Catchments – primarily in the catchment of the Black River a tributary of Lough Corrib
- Proposed grid connection options are located in Lough Corrib-Clare Catchments
- No EPA streams on site but drainage channels occur to the south of the WF site and overall area is karstified.
- No karst features within the proposed footprint.
- Water Quality Surveys completed - Q values, Physical and Chemical analysis
- Boreholes, Trial pits and geophysics undertaken on site – Groundwater level monitoring ongoing

SOILS AND GEOLOGY

- Limestone Pavement, Karst are the main constraints. Karst features and limestone pavement avoided as part of the design. Borrow pit located near existing third party quarry
- No geological heritage sites within 2 km, No peat on the proposed wind farm
- Site Investigation e.g. Trial Pits, Peat Probes, Boreholes and geophysics completed
- Geology based on SI comprises Shallow soils overlying weathered bedrock and strong competent bedrock with some dolomite. No open cavities or karst encountered during SI
- GSI data indicates interbedded bioclastic limestones, shales and sandstones. Increase in shale and chert with depth.
- Shallow slopes on site are generally <1:10
- Soil depths are generally shallow and soil to be reused on site – borrow pit


- Project located adjacent to Cloughmoyne SAC, and nearby Lough Corrib SAC, and within 20 km of three main SPAs
- Aquatic surveys of receiving environment (2023-24)
 - ✓ Water quality and macroinvertebrate sampling
 - ✓ Fish habitat assessments targeting suitability for salmonids and lamprey
 - ✓ Crayfish surveys and survey for freshwater pearl mussel (Stage 1)
 - ✓ Update walkover surveys completed in 2025 to confirm no material change in baseline conditions
- Ornithological surveys completed in accordance with NatureScot guidance (SNH, 2017 – subsequently superseded by updated NatureScot 2025)
 - ✓ VPs, walkover and species-specific surveys (e.g. hinterland surveys for wintering waterbirds and breeding raptor, hen harrier winter roosts, breeding birds, including crepuscular/dusk surveys)
 - ✓ Collision Risk Modelling (CRM) and assessment undertaken using current NatureScot guidance (Band, 2024)

BIODIVERSITY AND ORNITHOLOGY

- Bat surveys completed in line with best practice (e.g. NatureScot et al. 2021, Collins, 2023)
 - ✓ Habitat suitability and roost assessments (updated 2026)
 - ✓ Static bat detector surveys across spring, summer, and autumn (2024)
 - ✓ Roost emergence and activity surveys
- Habitat constraints surveys (2024) informed an iterative, constraints-led design approach
 - ✓ Follow up Annex I habitat assessments (2025)
 - ✓ Detailed quadrat surveys (2025)
- Mammal surveys across the wind farm site and proposed substation with particular focus on otter and badger
- Suitability surveys for amphibians and common lizard
- Phase 1 style surveys of GCR and TDR, and surveys for otter at GCR crossings
- Habitat Management Plan (HMP) currently being considered and prepared

LANDSCAPE AND VISUAL

- Minimum ZTV radius required is 20 km from the outermost turbines of the proposed development.
- The landscape of the site is characterised by relatively typical rural land uses and is not contained within any highly sensitive landscape designations. The site is located in Policy Area 4 within the current Mayo CDP.
- Whilst the site and immediate study area is characterised by a sense of openness due to the low stone walls and limited vegetation, this can aid in assimilating the overall scale and extent of the turbine and reduce any strong sense of enclosure.
- One designated scenic view located within the central study area (< 5km from the site) with numerous scenic designations located within the wider western extent of the study area.
- 32 representative viewpoints included for assessment of visual effects throughout the 20km study area.
- Cumulative impacts will be assessed in accordance with the SNH guidance note for 'Assessing the cumulative impact of onshore wind energy developments' (SNH 2012).

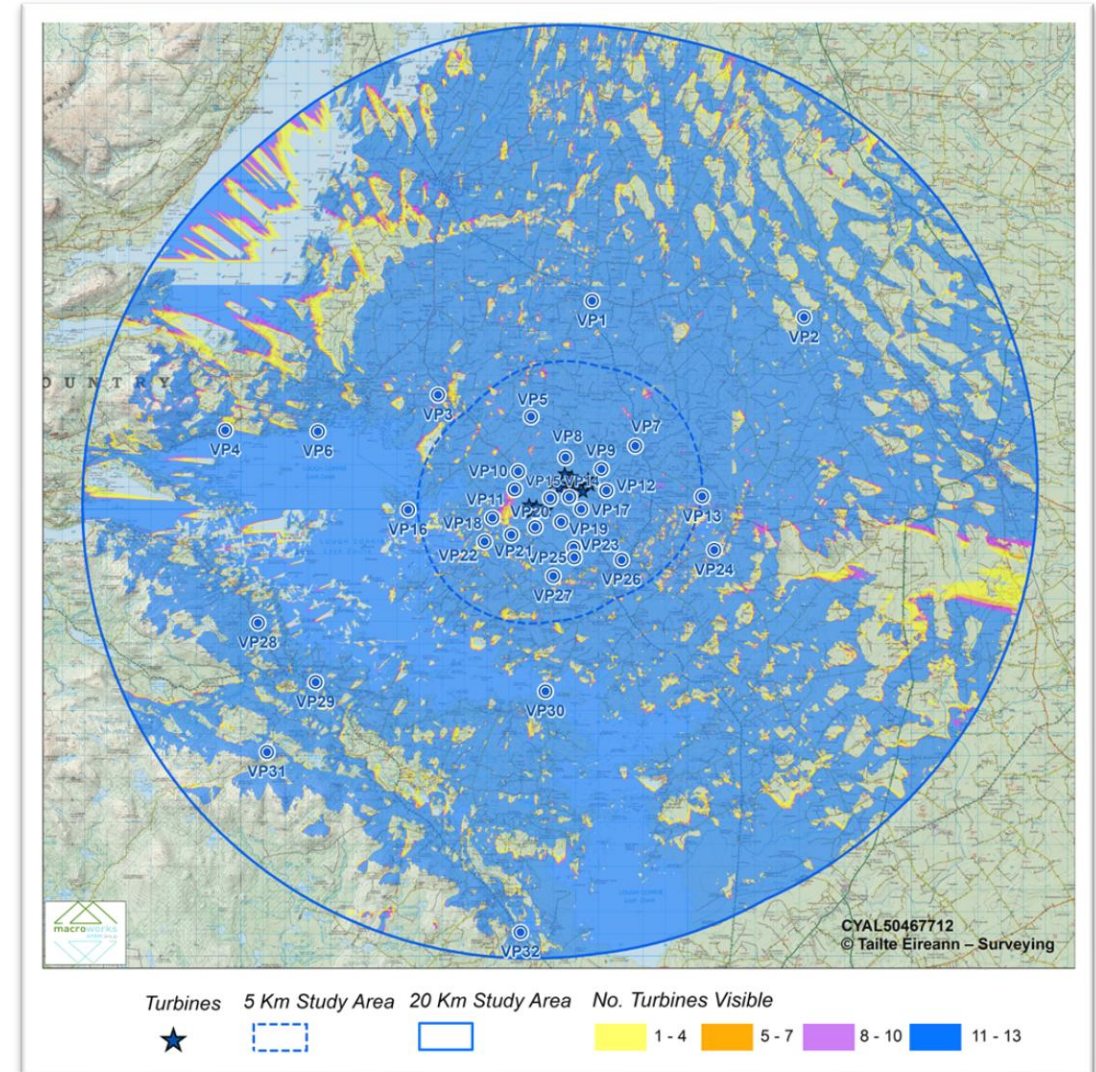

4. CONSULTATION AND COMMUNITY ENGAGEMENT



BUILDING WIND ENERGY, POWERING SUSTAINABLE COMMUNITIES

EIA SCOPING

- Project of up to 13 No. turbines
- 58.5 MW
- Grid connection
- EIAR Consultations ongoing.
- Consultation with Mayo & Galway County Councils, TII, NPWS and IFI

Telecoms-specific consultees

2RN	Imagine Broadband
AirNav	Tetra Ireland (TI)
Airwave	Three Ireland
BT Ireland	Viatel
Eir	Virgin Media
Enet	Vodafone Ireland

EIAR Consultee List	
An Garda Síochána	Gas Networks Ireland
An Taisce - The National Trust for Ireland	Geological Survey of Ireland (GSI)
Bat Conservation Ireland	Health & Safety Authority (HSA)
BirdWatch Ireland	Health Service Executive (HSE)
Coimisiún na Meán (formerly Broadcasting Authority of Ireland)	Inland Fisheries Ireland (IFI)
Commission for Communications Regulation (COMREG)	Ireland West Airport, Knock
Commission for Regulation of Utilities (CRU)	Irish Aviation Authority (IAA)
Coras Iompair Éireann (CIE) / Irish Rail/ Iarnród Éireann	Irish Raptor Study Group
Department of Agriculture, Food and Marine	Irish Trails/Sport Ireland
Department of Defence	Irish Wildlife Trust
Department of Environment, Climate and Communications	Met Éireann
Department of Housing, Local Government and Heritage - Development Applications Unit	Mountaineering Ireland
Department of Housing, Local Government and Heritage - National Parks & Wildlife Service	Northern and Western Regional Assembly
Department of Housing, Local Government and Heritage - National Monuments Service	Office of Public Works (OPW)
Department of Tourism, Culture, Arts, Gaeltacht, Sport and Media	Mayo County Council
Department of Transport	Sustainable Energy Authority of Ireland
EirGrid	Teagasc
Environmental Protection Agency (EPA)	The Arts Council
ESB Networks	The Heritage Council
Fáilte Ireland	Transport Infrastructure Ireland (TII)
Galway County Council	Uisce Éireann (Irish Water)
	Waterways Ireland

COMMUNITY ENGAGEMENT



Launching in May, 2026, there will be multiple touchpoints with the local community for extensive engagement throughout the pre-planning process.

COMMUNITY BENEFITS



PROJECT BENEFITS

This project has the potential to:



**GENERATE OVER
€300,000**

in community funding
to the local area each year



**CREATE OVER
65 JOBS**

working with local suppliers
where possible



**PROVIDE CLEAN
POWER**

to over 32,500
homes annually



**OFFSET CARBON
EMISSIONS**

by approximately
67,000 tonnes per year

The proposed Rooaunalaghta Green Energy project has the potential to deliver significant community and environmental benefits, including supporting local jobs, suppliers, and long-term community investment in the surrounding area.

COMMUNITY RESOURCES



**BUILDING WIND ENERGY
POWERING SUSTAINABLE COMMUNITIES**

ABOUT ROOAUNALAGHTA GREEN ENERGY

Rooaunalaghta Green Energy Ltd. is proposing a wind energy project with thirteen wind turbines in the townlands of Cloughmoyne (also known as Cloghmoyne), Rooaunalaghta, Kinslough, Carrowoughteragh, Toorard and Brodullagh South. The site is located within an area designated as 'open for consideration' for wind energy development in the Mayo County Development Plan (CDP) 2022-2028. The project aims to generate clean, renewable electricity while supporting Ireland's climate and energy commitments. The proposed wind farm will help reduce carbon emissions, strengthen local energy resilience, and deliver long-term environmental benefits for future generations.

DID YOU KNOW? In 2025, wind accounted for 33% of Ireland's power!
source: RTE.ie & windenergyireland.com

CLIMATE CHANGE
Recent climate statistics show the planet is nearing critical limits. Global temperatures from 2023-2025 are the highest ever recorded, averaging close to 1.5°C above pre-industrial levels. Oceans are at record heat levels, driving sea-level rise, while extreme weather events like heatwaves, droughts, and wildfires are becoming more frequent and intense. Despite some environmental progress, global emissions remain too high, meaning the world is still off track to meet key climate targets.

WHY WIND ENERGY?
Onshore wind energy projects form a key part of the Government's plan to enhance clean electricity generation, reduce carbon dioxide emissions, meet Ireland's environmental targets and move towards a more secure energy future. We believe that wind energy will play a central role in Ireland's transition to a low-carbon economy by 2050.

www.rooaunalaghtagreenenergy.ie

ABOUT THE PROJECT

Rooaunalaghta Green Energy Ltd. is proposing a wind energy project with thirteen wind turbines in the townlands of Cloughmoyne (also known as Cloghmoyne), Rooaunalaghta, Kinslough, Carrowoughteragh, Toorard and Brodullagh South.

PROJECT BENEFITS

The proposed project has the potential to:

- GENERATE UP TO €300,000**
in community funding to the local area each year
- CREATE OVER 65 JOBS**
working with local suppliers where possible
- PROVIDE CLEAN POWER**
to over 32,500 homes annually
- OFFSET CARBON EMISSIONS**
by approximately 67,000 tonnes per year

Contact our community team for further information
info@rooaunalaghtagreenenergy.ie
061 975 200
www.rooaunalaghtagreenenergy.ie



Leaflets will be available in print & on the project website.
Advertising will take place in the Tuam Herald newspaper.

SID Determination, Application Type & Design Flexibility



SID Determination

Given that the proposed development will have an output greater than 50 Megawatts, it will fall within the development thresholds specified in Class 1 'Energy Infrastructure' of the Seventh Schedule of the Planning and Development Act 2000, as amended, which states:

“An installation for the harnessing of wind power for energy production (a wind farm) with more than 25 turbines or having a total output greater than 50 megawatts.”

We anticipate that the project will be submitted to An Coimisiún Pleanála under Section 37E of the Planning and Development Act, 2000 (as amended), comprising one planning application which will include both the wind farm and grid connection elements of the project

Design Flexibility

No design flexibility applies to the proposed development, as the turbine specifications are fixed and defined for the purposes of this application



W: www.rooaunalaghtagreenenergy.ie
E: info@rooaunalaghtagreenenergy.ie
P: 061 975 200

TOBIN

W: www.tobin.ie
E: info@tobin.ie
P: 01 8030401



Clarifications:

Submission targeted for Q3/Q4

No Design Flexibility Sought

Proposed to Submit Wind Farm and Grid as one application under Section 37E

Questions:

Access Track into adjacent Quarry

NIS as a Volume of the EIAR

Site Notice locations

Timeline for SID Determination

No. of pre-app meetings

Next meeting - Attendees

