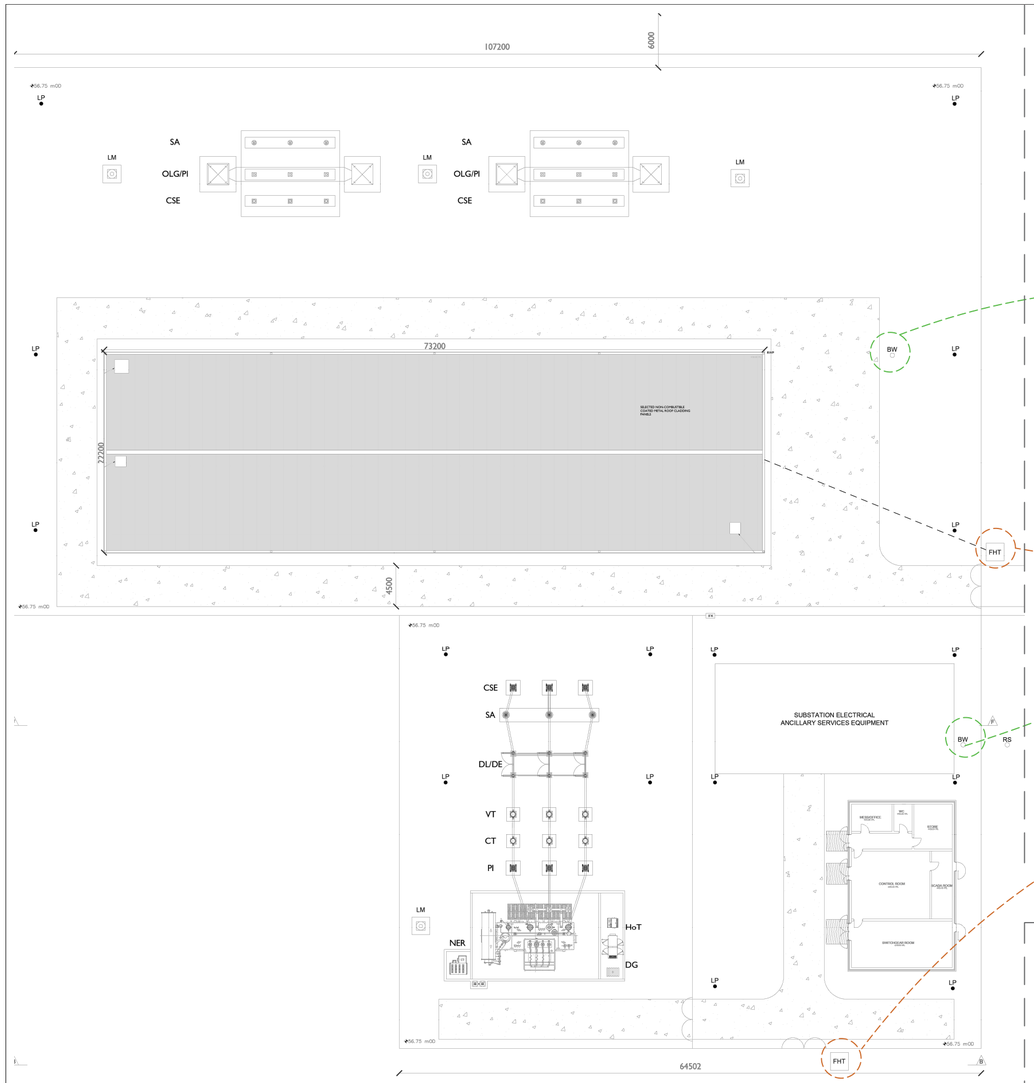

NTS

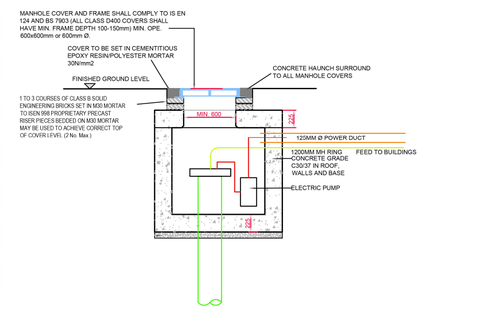

BORED WELL DETAIL
Scale: 1:50

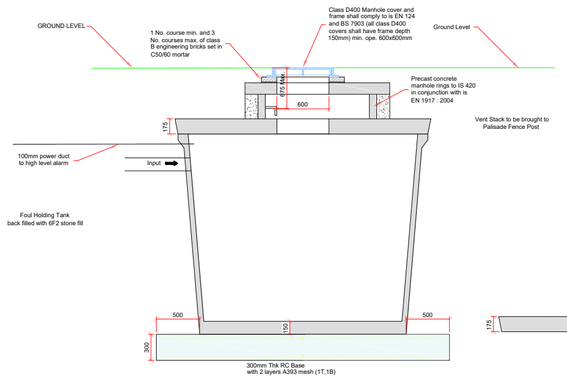

TANK VERTICAL SECTION

LID SECTION

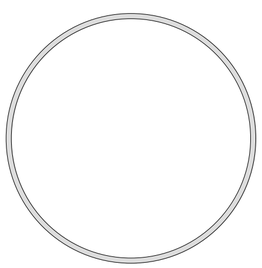

TANK TOP PLAN

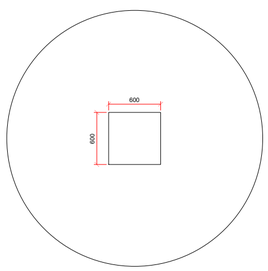

LID TOP PLAN

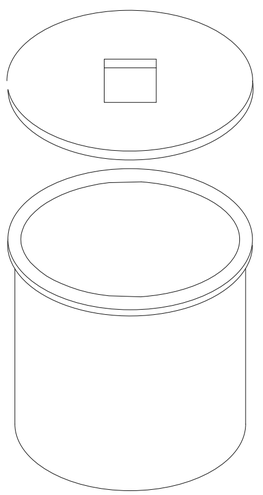

FOUL SEWER HOLDING TANK
(Volume 5m³)
Scale: 1:50

Note:

All dimensions are in millimetres, unless noted otherwise.

All dimensions to be checked on site and any discrepancy to be reported to the engineer.

Figured dimensions only to be used, drawings not to be scaled. If in doubt ask.

For illustration purposes only. Exact size and appearance of unit subject to manufacturer selection.

PROJECT TITLE:

Lemanaghan Wind Farm, Co. Offaly

DRAWING TITLE:

Foul Holding Tank & Bored Well Detail

PROJECT No.:	DRAWING No.:	SCALE:
200804	**200804-42**	**As Shown @ A2**

DRAWN BY:	CHECKED BY:	DATE:	REVISION.:
FB	**GO**	**26.03.2026**	P01

Email: info@www.mkoireland.ie /Website: www.mkoireland.ie