


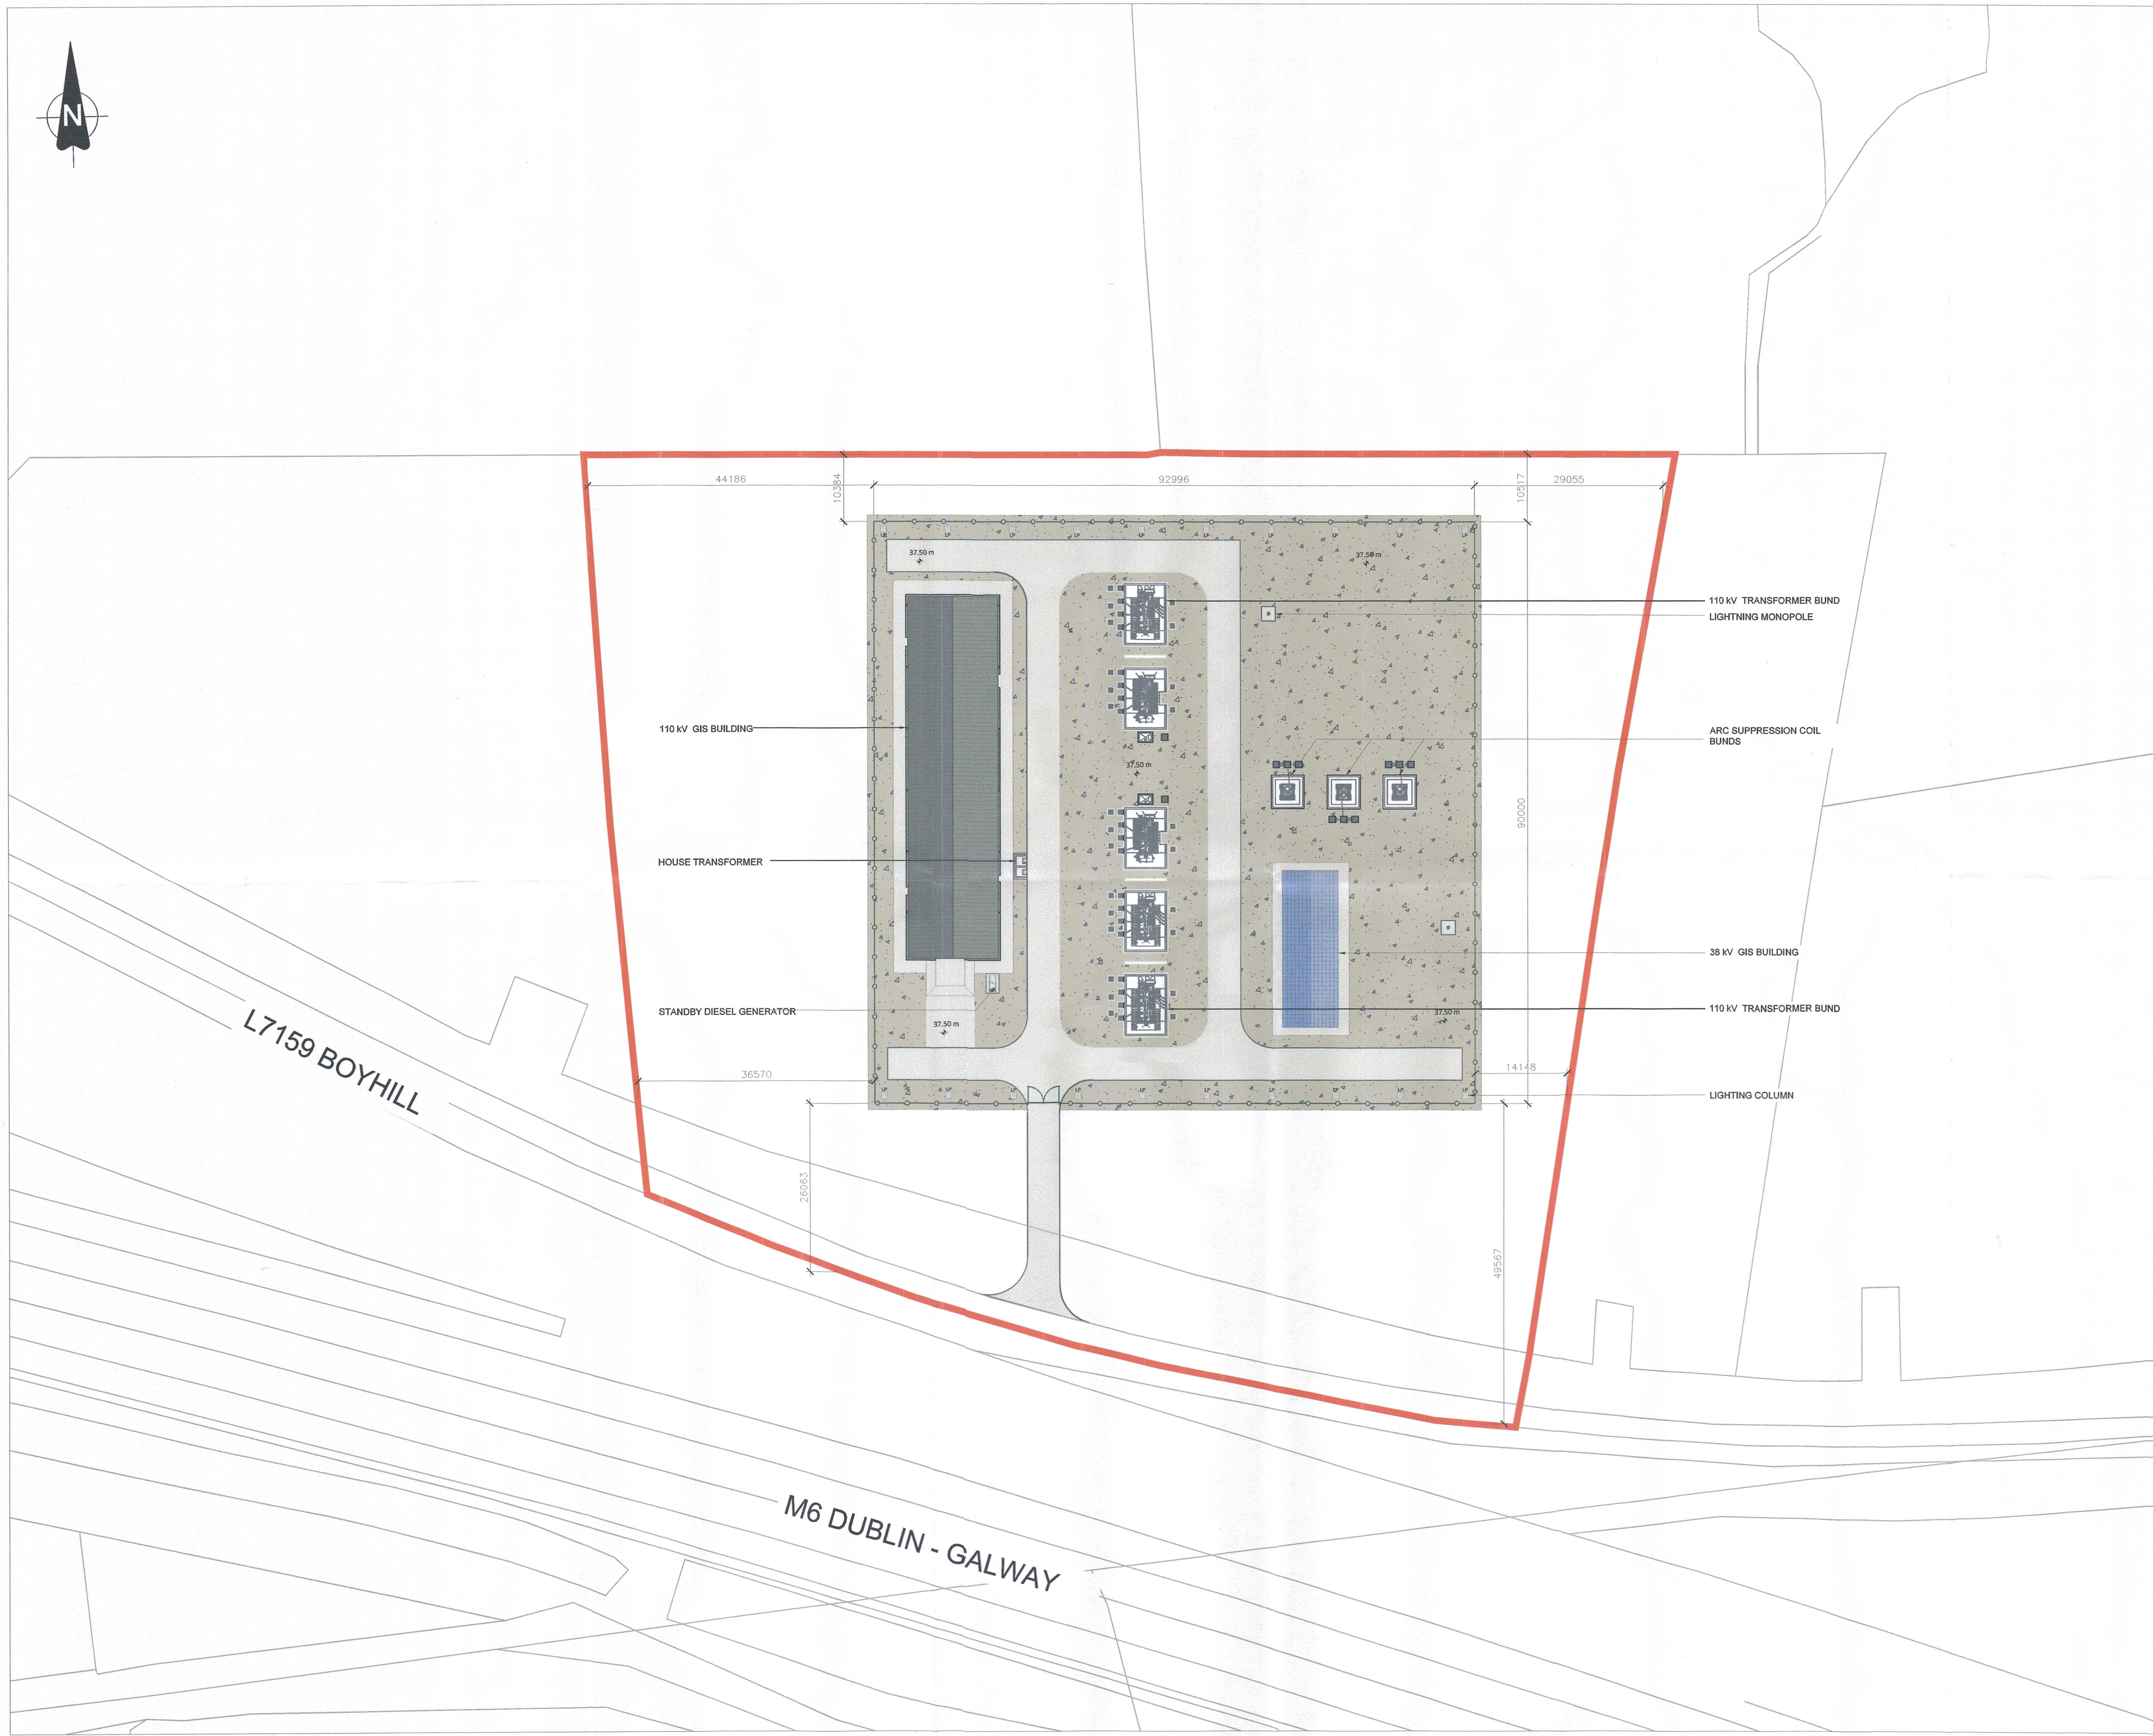

LIGHTING POST

