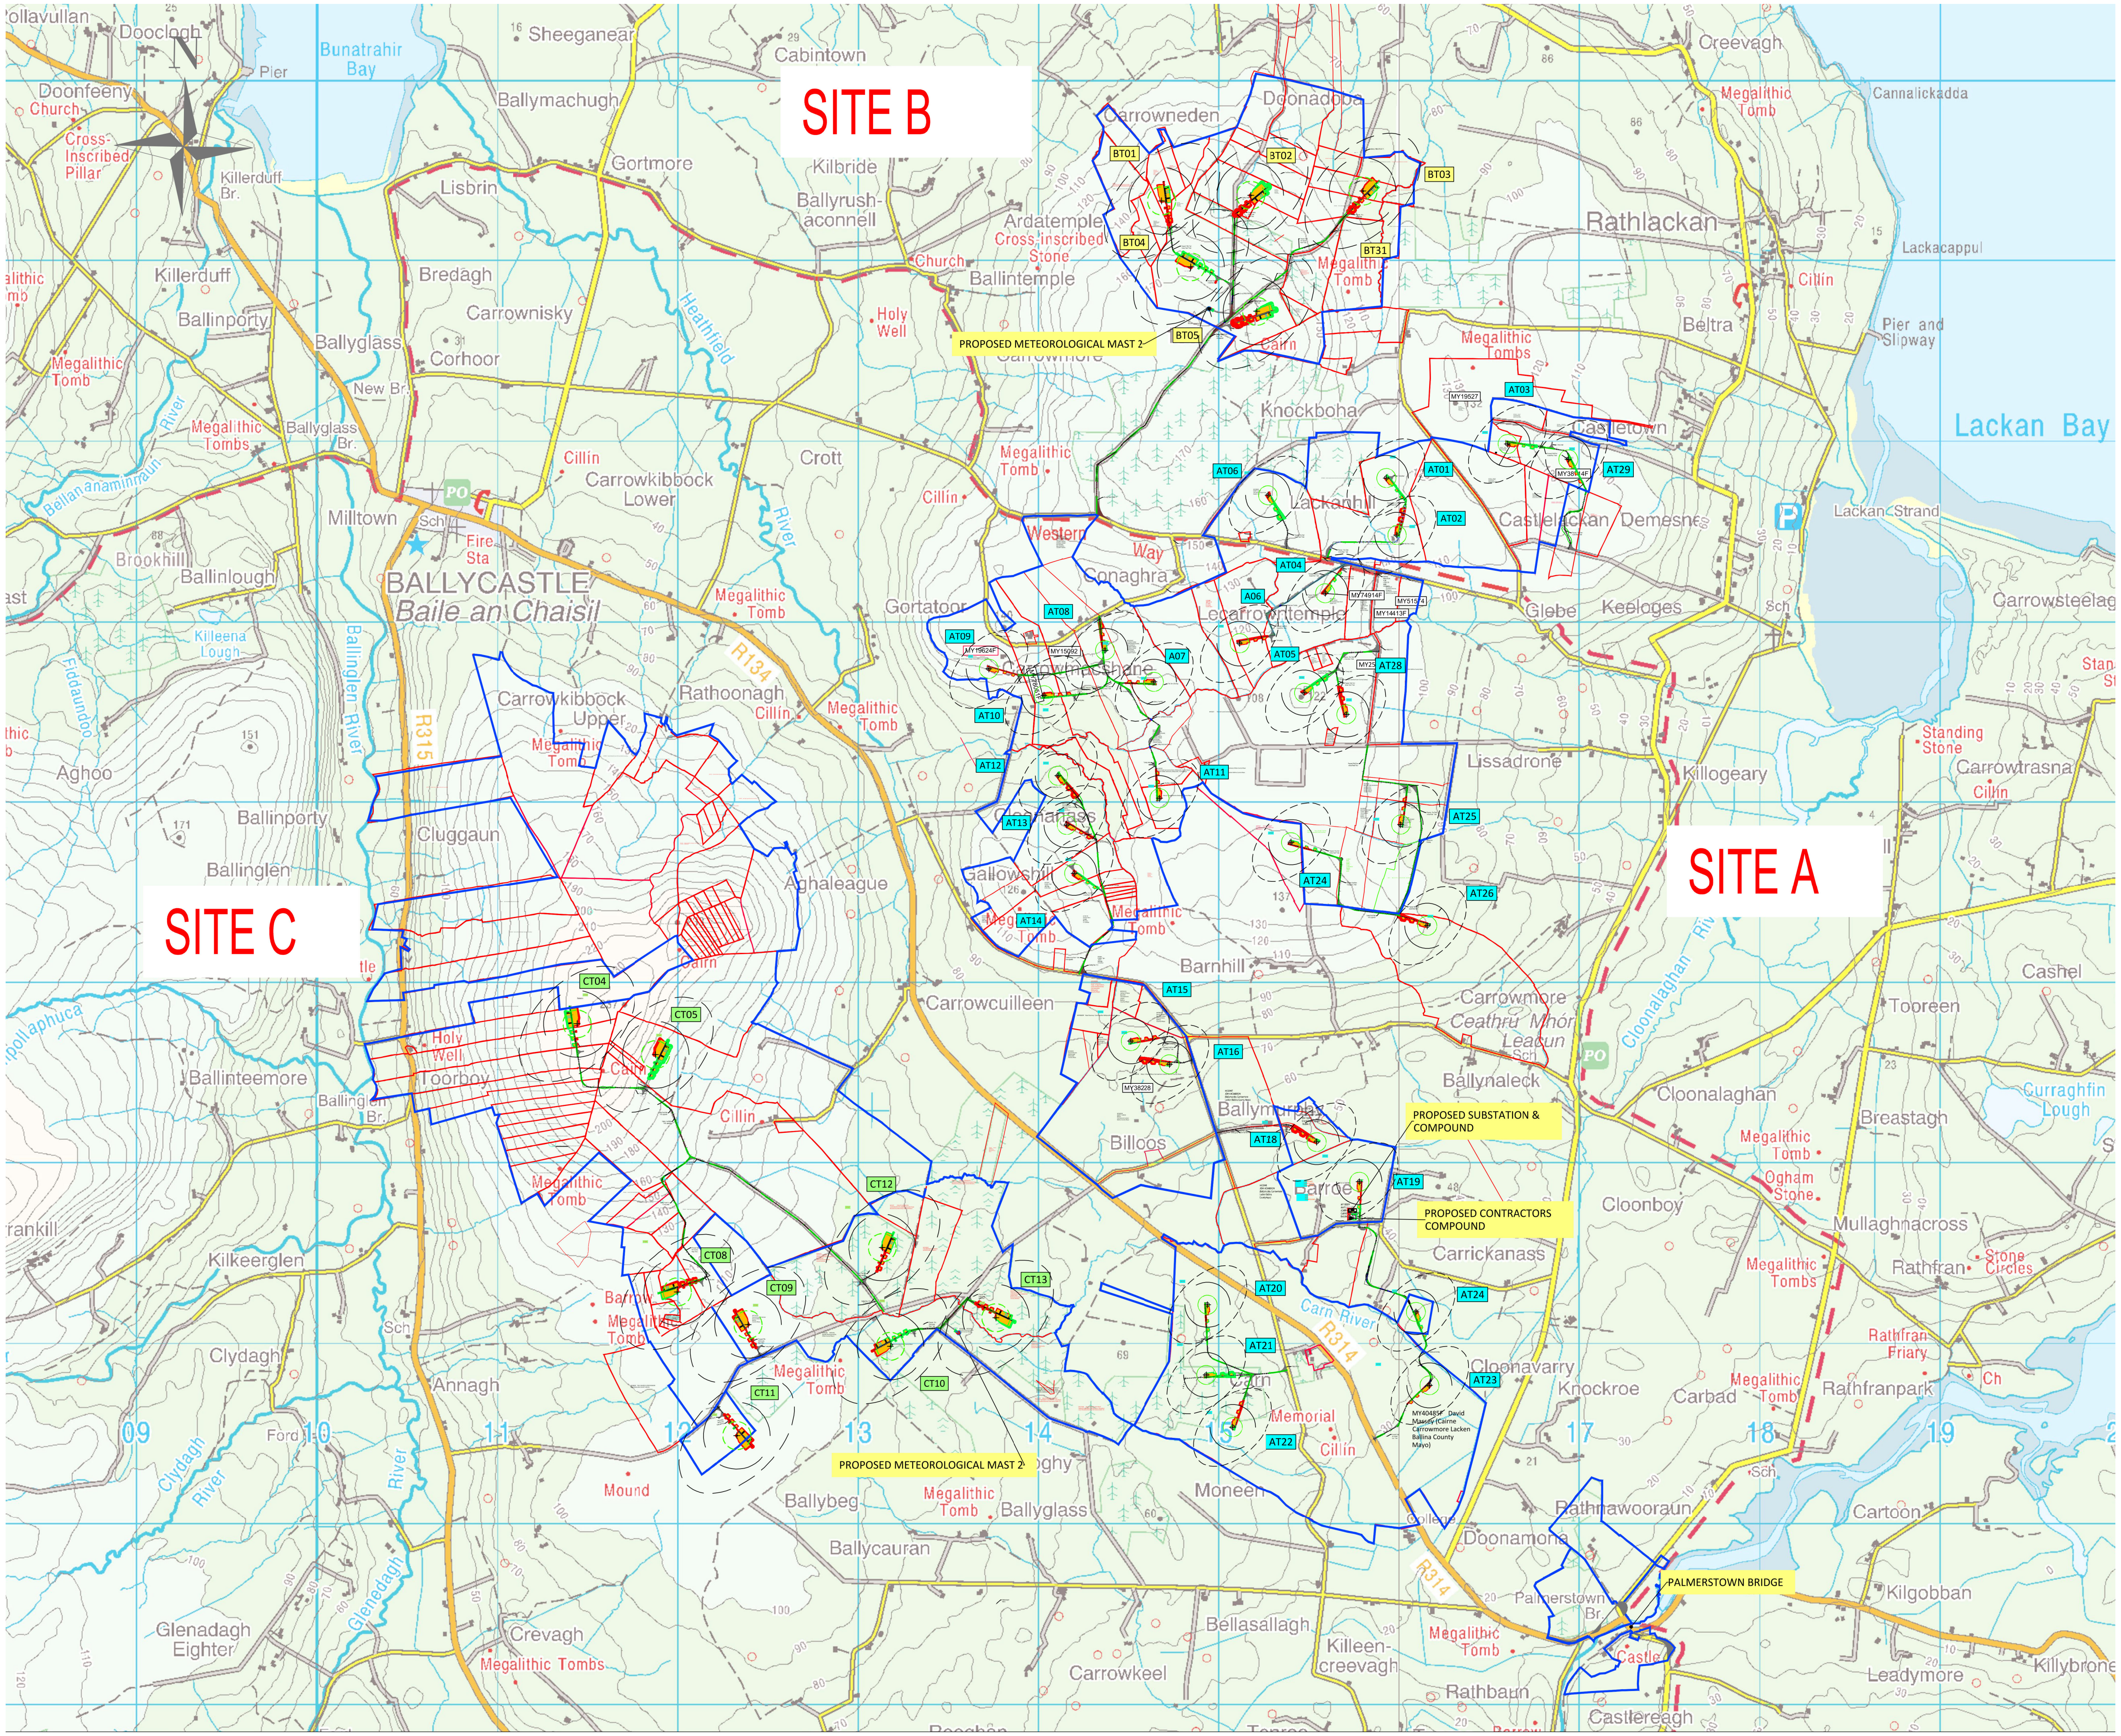
Pollavullan
Dooclogh
N
Bunatrahir Bay
Pier
Sheeganear
Cabintown
SITE B
Doonfeeny
Church
Cross-Inscribed Pillar
Killerduff Br.
Ballymachugh
Gortmore
Kilbride
Ballyrush-aconnell
Lisbrin
Killerduff
Ballinporty
Bredagh
Carrownisky
Ballyglass
Corhoor
New Br.
Megalithic Tomb
Megalithic Tombs
Ballyglass Br.
River
Bellananaminnaun
Cillín
Carrowkibbock Lower
Crott
Milltown
PO
Sch
Fire Sta
Brookhill
Ballinlough
BALLYCASTLE
Baile an Chaisil
Killeena Lough
Fiddaundoo
Ballinglen River
R315
R134
Heathfield
Gortatoor
Rathoonagh
Carrowkibbock Upper
Aghoo
Ballinglen
Cluggaun
Aghaleague
Cairn
SITE C
Holy Well
Toorboy
Ballinteemore
Ballinglen Br.
Pollaphuca
Rathkill
Kilkeerglen
Clydagh
Clydagh River
Annagh
Ford
Glenadagh Eighter
Glenedagh River
Crevagh
Megalithic Tombs
Mound
Barrow
09
10
11
12
13
14
15
17
18
19
CT04
CT05
CT08
CT09
CT10
CT11
CT12
CT13
Carrowneden
Doonadoba
Ardatemple Cross-inscribed Stone
Ballintemple
Holy Well
BT01
BT02
BT03
BT04
BT05
BT31
PROPOSED METEOROLOGICAL MAST 2
Carrowmore
Knockboha
Megalithic Tombs
Creevagh
Cannalickadda
Rathlackan
Lackacappul
Beltra
Pier and Slipway
Lackan Bay
Lackan Strand
Castletown
Castlelackan Demesne
Lackanhill
Western Way
Conaghra
Lecarrowntemple
Carrowmacshane
Glebe
Keeloges
Carrowsteelagh
Standing Stone
Carrowtrasna
Killogeary
Lissadrone
SITE A
AT01
AT02
AT03
AT04
A06
AT05
AT06
A07
AT08
AT09
AT10
AT11
AT12
AT13
AT14
AT15
AT16
AT18
AT19
AT20
AT21
AT22
AT23
AT24
AT25
AT26
AT28
AT29
MY19527
MY38914F
MY74914F
MY51574
MY14413F
MY19624F
MY15092
MY38228
Gallowshill
Carrowcuilleen
Barnhill
Carrowmore
Ceathrú Mhór Leacan
Ballynaleck
Cloonalaghan
Cloonalaghan River
Billoos
Ballymurphy
Barroe
PROPOSED SUBSTATION & COMPOUND
PROPOSED CONTRACTORS COMPOUND
Carrickanass
Cloonboy
Carn River
R314
Memorial
Cloonavarry
Knockroe
Carbad
MY40485F David Massey (Cairne Carrowmore Lacken Ballina County Mayo)
Moneen
Ballybeg
Ballyglass
Ballycauran
College
Doonamona
Rathmawooraun
Palmerstown Br.
PALMERSTOWN BRIDGE
Castle
Bellasallagh
Killeen-creevagh
Carrowkeel
Rathbaun
Castlereagh
Cashel
Tooreen
Breastagh
Curraghfin Lough
Ogham Stone
Mullaghnacross
Rathfran
Stone Circles
Rathfran Friary
Rathfranpark
Ch
Cartoon
Kilgobban
Leadymore
Killybrone

CYAL50512615
© Tailte Éireann – Surveying.

Legend

NOTES:

1. FIGURED DIMENSIONS ONLY TO BE TAKEN FROM THIS DRAWING.
2. ALL DRAWINGS TO BE CHECKED BY THE CONTRACTOR ON SITE.
3. ENGINEER TO BE INFORMED OF ANY DISCREPANCIES BEFORE ANY WORK COMMENCES.
4. THIS DRAWING TO BE READ IN CONJUNCTION WITH ALL OTHER RELEVANT DRAWINGS AND SPECIFICATIONS.

Legend

🟥	LANDOWNERS
🟦	LANDOWNERS
▨	PROPOSED ACCESS ROAD IN CUT
▨	PROPOSED ACCESS ROAD IN FILL
⊙	TURBINE LOCATION
▬	TURBINE HARDSTAND
⊕	ROTAR DIAMETER WTG 5D () X 3D () ELLIPSE
⊕	ARCHAEOLOGY FEATURE & EXCULSION ZONE
▬	FIELD DRAIN 10m BUFFER
▬	WATERCOURSE EXCULSION ZONE (50m)
⊕	500m HOUSE CURTILAGE BUFFER
⊕	740m HOUSE CURTILAGE BUFFER

Client
CONSTANT ENERGY LIMITED.

Project
TIRAWLEY WIND FARM,
CO. MAYO

Title
INITIAL LAYOUT

JENNINGS O'DONOVAN
an RSK company

© COPYRIGHT OF
JENNINGS O'DONOVAN AND PARTNERS LIMITED

FINISKLIN
SLIGO
IRELAND
Tel (+353) 719 161 416
Email. info@jodireland.com
www.jodireland.com
@JOD_Sligo Jennings O'Donovan & Partners Jennings O'Donovan

Date	21/04/2026	**Revision**	1	**Job No.**	6289
Scale	NOT TO SCALE	**Stage**	PLANNING	**Figure**	3.3
Drawing	DT	**Checked**	MG	**Approved**	MG