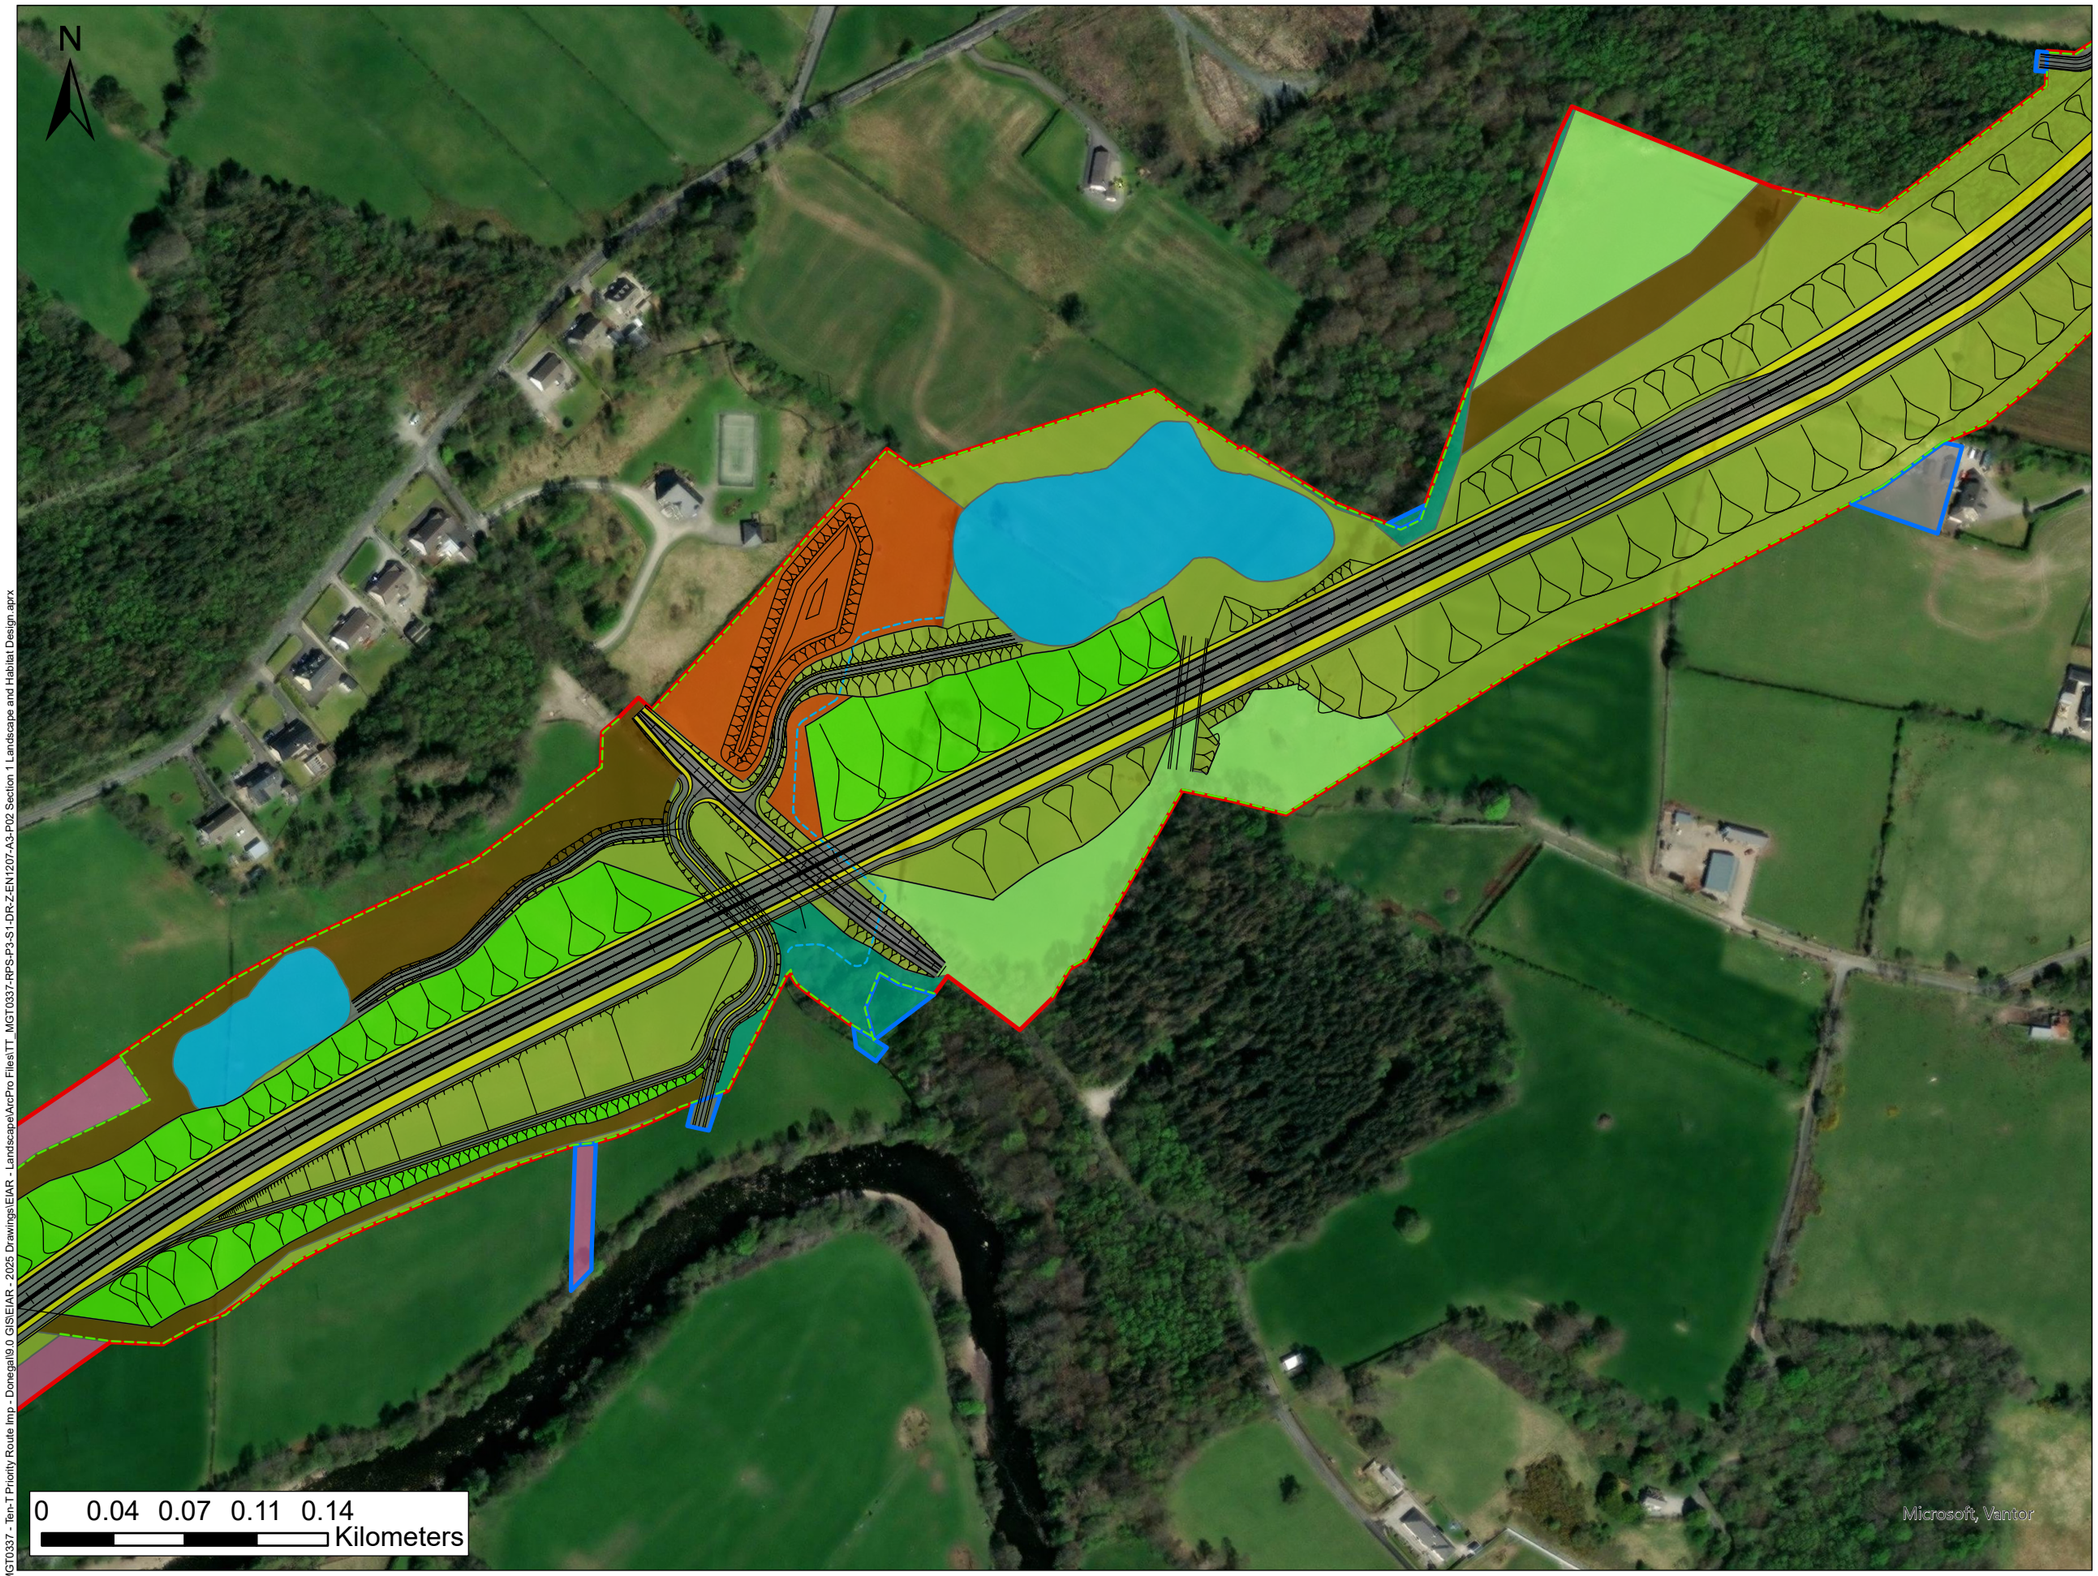


LEGEND

PROPOSED ROAD DEVELOPMENT

PROPOSED DEVELOPMENT BOUNDARY

PERMANENT

TEMPORARY

POST DEVELOPMENT HABITATS AND LANDSCAPE MEASURES

ATTENUATION AREAS (GS4) (PROPOSED)

BL3 (PROPOSED)

GA1 (PROPOSED)

GS2 (L) (PROPOSED)

GS2 (H) (PROPOSED)

GS4 (PROPOSED REINSTATED)

WD1 (PROPOSED)

WD1 – SCREENING WOODLAND (PROPOSED)


WD1 (EXISTING RETAINED)


WS1 (PROPOSED)

WL1 HEDGEROWS (EXISTING AND PROPOSED)

FW1 (STREAMS TO BE DIVERTED)

Data Sources:
RPS

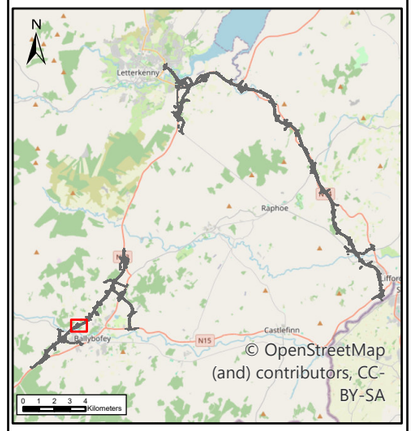

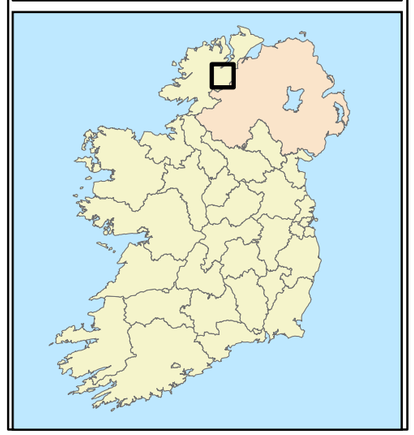

Bonneagar Iompair Éireann
Transport Infrastructure Ireland

Co-financed by the Connecting Europe Facility of the European Union

Rialtas na hÉireann Government of Ireland

Tionscadal Éireann Project Ireland 2040

Comhairle Contae Dhún na nGall
Donegal County Council

RPS BARRY TRANSPORTATION

NOTES

DO NOT SCALE, use figured dimensions only.

All levels are referred to Ordnance Survey Datum, Malin Head.
This drawing is the property of the Donegal County Council. It is a confidential document and must not be copied, used, or its contents divulged without prior written consent. This document should not be relied on or used in circumstances other than those for which it was originally prepared. RPS / Barry Transportation accepts no responsibility for this document to any other party other than the party by whom it was commissioned.

Rev.	Date	Drawn	Description	Chk'd	Appr.
P02	07/09/26	NR	STREAM DIVERSION UPDATE	WL	MN
P01	02/04/26	NR	ISSUE FOR PLANNING	WL	MN

Project Title: TEN-T Priority Route Improvement Project, Donegal
Section 1 - N15/N13 Ballybofey / Stranorlar Urban Region

Drawing Title: Landscape and Habitat Design

Designed: N/A	Date: 07/09/2026	EIAR Drawing Identifier:	Status:
Drawn: NR	Scale @ A1: N/A	EIAR Drawing 18.19	A3
Approved: MN	@ A3:1:3,000	File Identifier:	Rev:
Checked: WL	Sheet: 07 of 19	TT_MGT0337-RPS-P3-S1-DR-Z-EN1207	P02

\\galw-fil01\Work_Transport\MGT0337 - Ten-T Priority Route Imp - Donegal\9.0 GIS\EIAR - 2025 Drawings\EIAR - LandscapeArcPro Files\TT_MGT0337-RPS-P3-S1-DR-Z-EN1207-A3-P02 Section 1 Landscape and Habitat Design.aprx

©Ordnance Survey Ireland. All rights reserved. License number CYAL50441196 ©Tailte Éireann – Surveying