
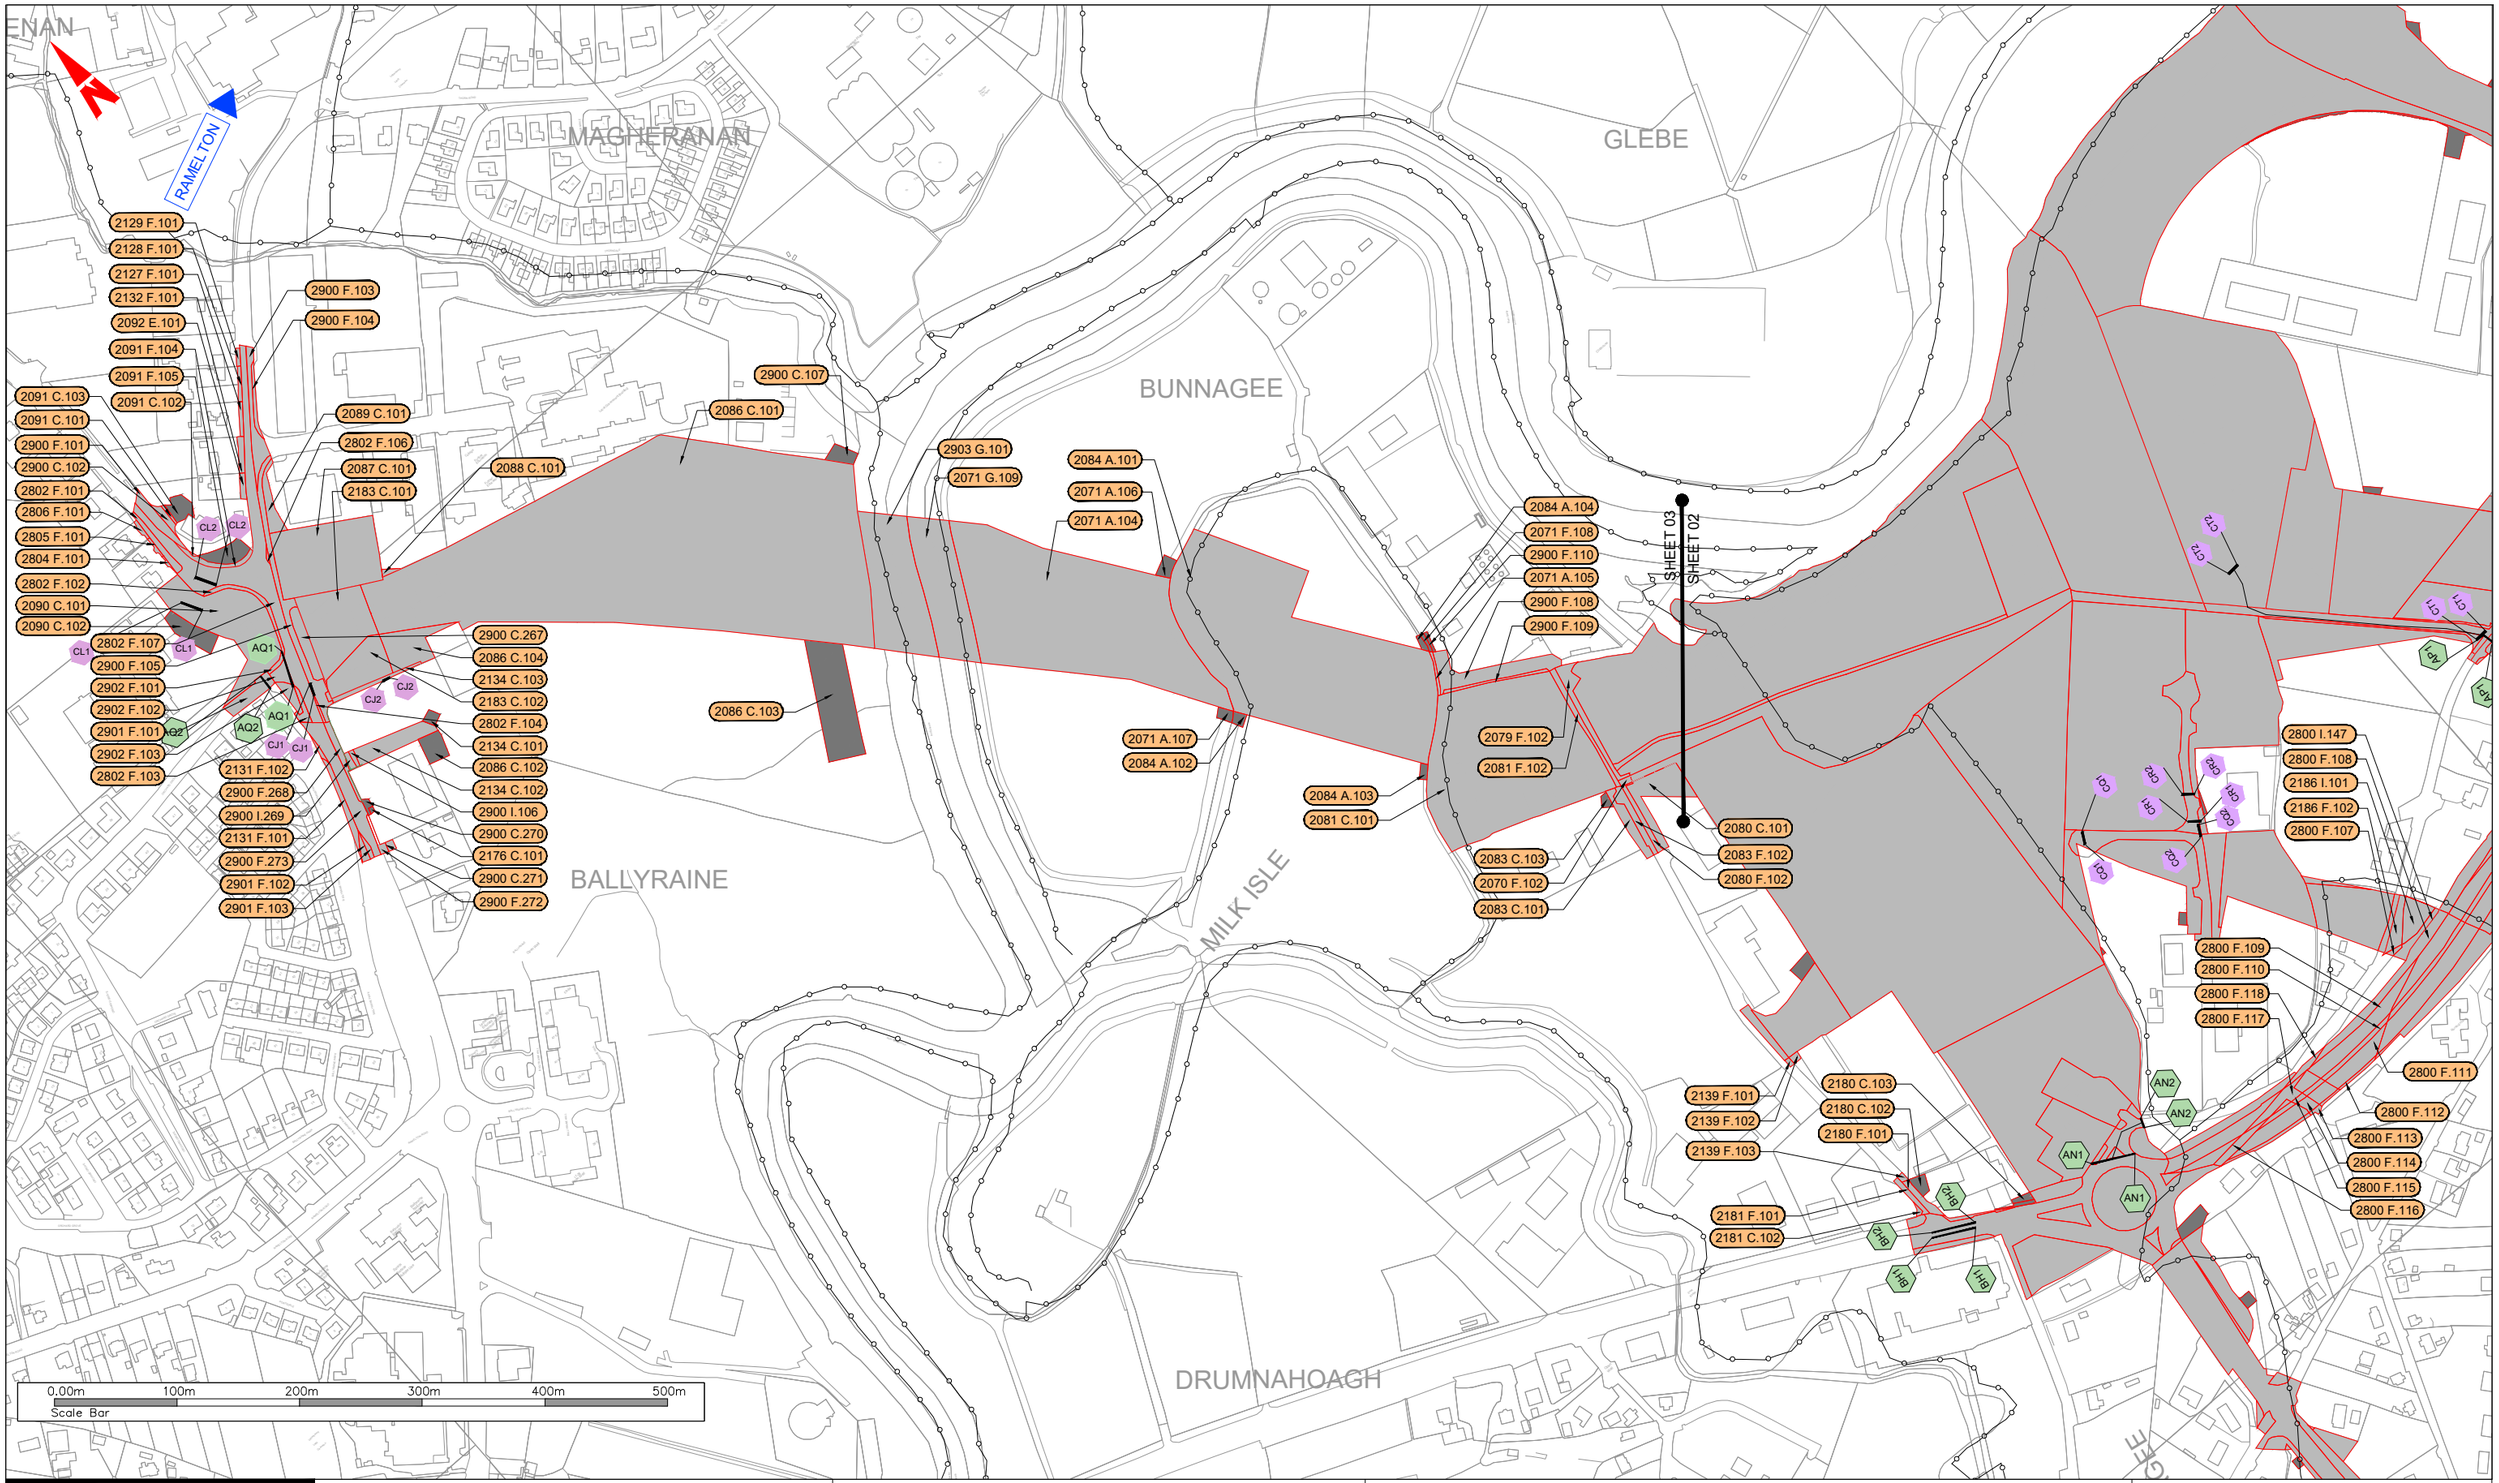


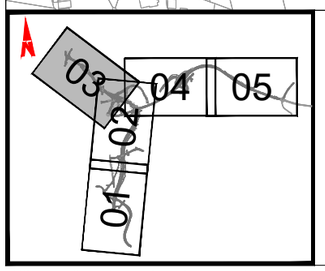

Comhairle Contae Dhún na nGall
Donegal County Council

Donegal County Council
County House
Lifford
Co. Donegal
F93 Y622

LEGEND:

Schedule Part IIa
Lands to be Permanently Acquired

Schedule Part IIb
Lands to be Temporarily Acquired

Schedule Part III
Public Rights of Way proposed to be extinguished

Schedule Part IV
Private Rights of Way proposed to be acquired

Townland Boundary

Project Title:
TEN-T PRIORITY ROUTE IMPROVEMENT PROJECT, DONEGAL
SECTION 2 - N56/N13 LETTERKENNY TO MANORCUNNINGHAM

Designed: MC	Date: DEC. 2025	Drawing Title: COMPULSORY PURCHASE ORDER, 2026 - DEPOSIT MAP	Rev: P03
Drawn: KT	Scale: 1:2500 @ A1		
Approved: LB	Status: A3	Model File Identifier: N/A	
Checked: EC	Sheet: 03 of 05	File Identifier: TT_MGT0337-RPS-P3-S2-DR-C-DP0001-03	

The official seal of Donegal County Council was affixed hereto in the Presence of:

Chief Executive

Staff Officer (Person nominated pursuant to Section 11(8) of the Local Government Act 2001)

Dated this Day of 2026

©Ordnance Survey Ireland. All rights reserved. License number CYAL50441196 ©Tailte Éireann - Surveying