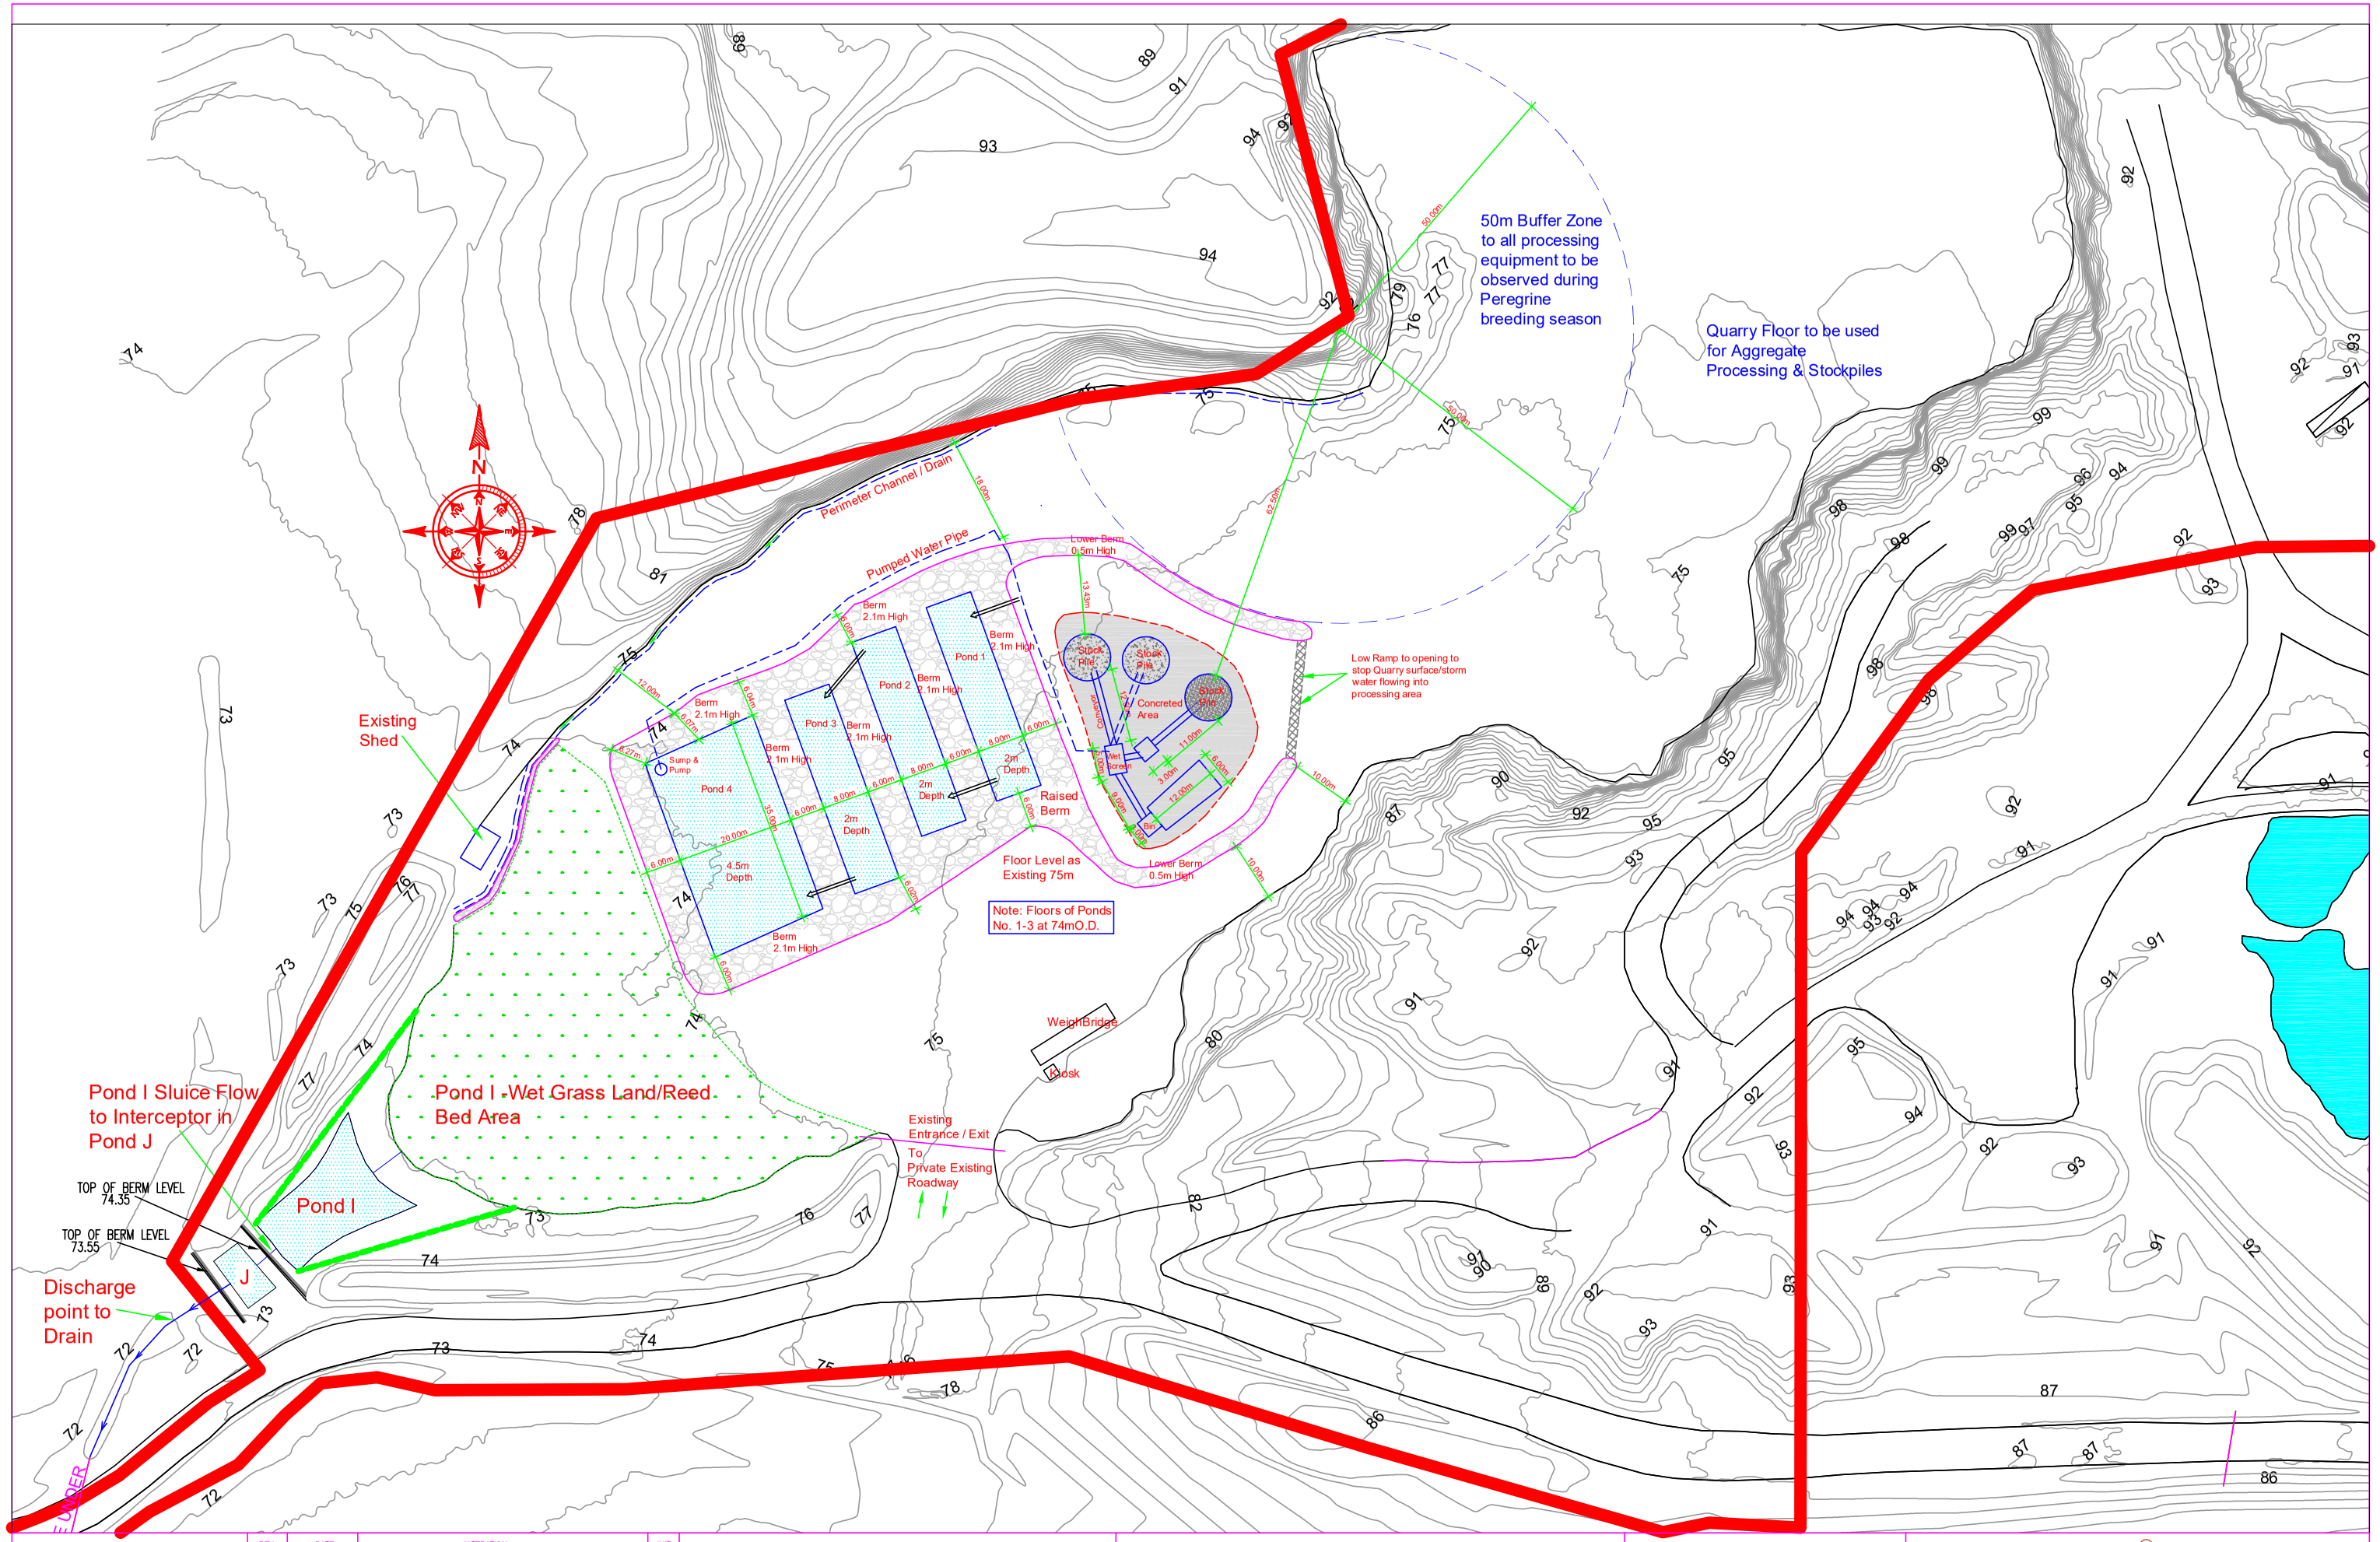

Drawn By: J. Murphy	REV.	DATE	ALTERATION	INIT.	Drawing Status: ISSUE FOR PLANNING
Size: A3	–	–	–	–	Drawing Title: Site – Chip Washing Facility
Date: 10/2025					Scale: 1:1000
Dwg No: K145a –					

Client: Murray Brothers Tarmacadam Ltd

Project: Ardcahan, Dunmanway, Co. Cork

JAMES O'HEA
PÁIRC NA SLAT
WOODFIELD
CLONAKILTY
CO. CORK
PHONE: (023) 8834149
E.MAIL:jamesoheaarch@gmail.com
LAND SURVEYING · MAPS · PLANNING · ARCHITECTURE · CONSTRUCTION CONSULTANTS