Boundary Plan - Scale 1:500

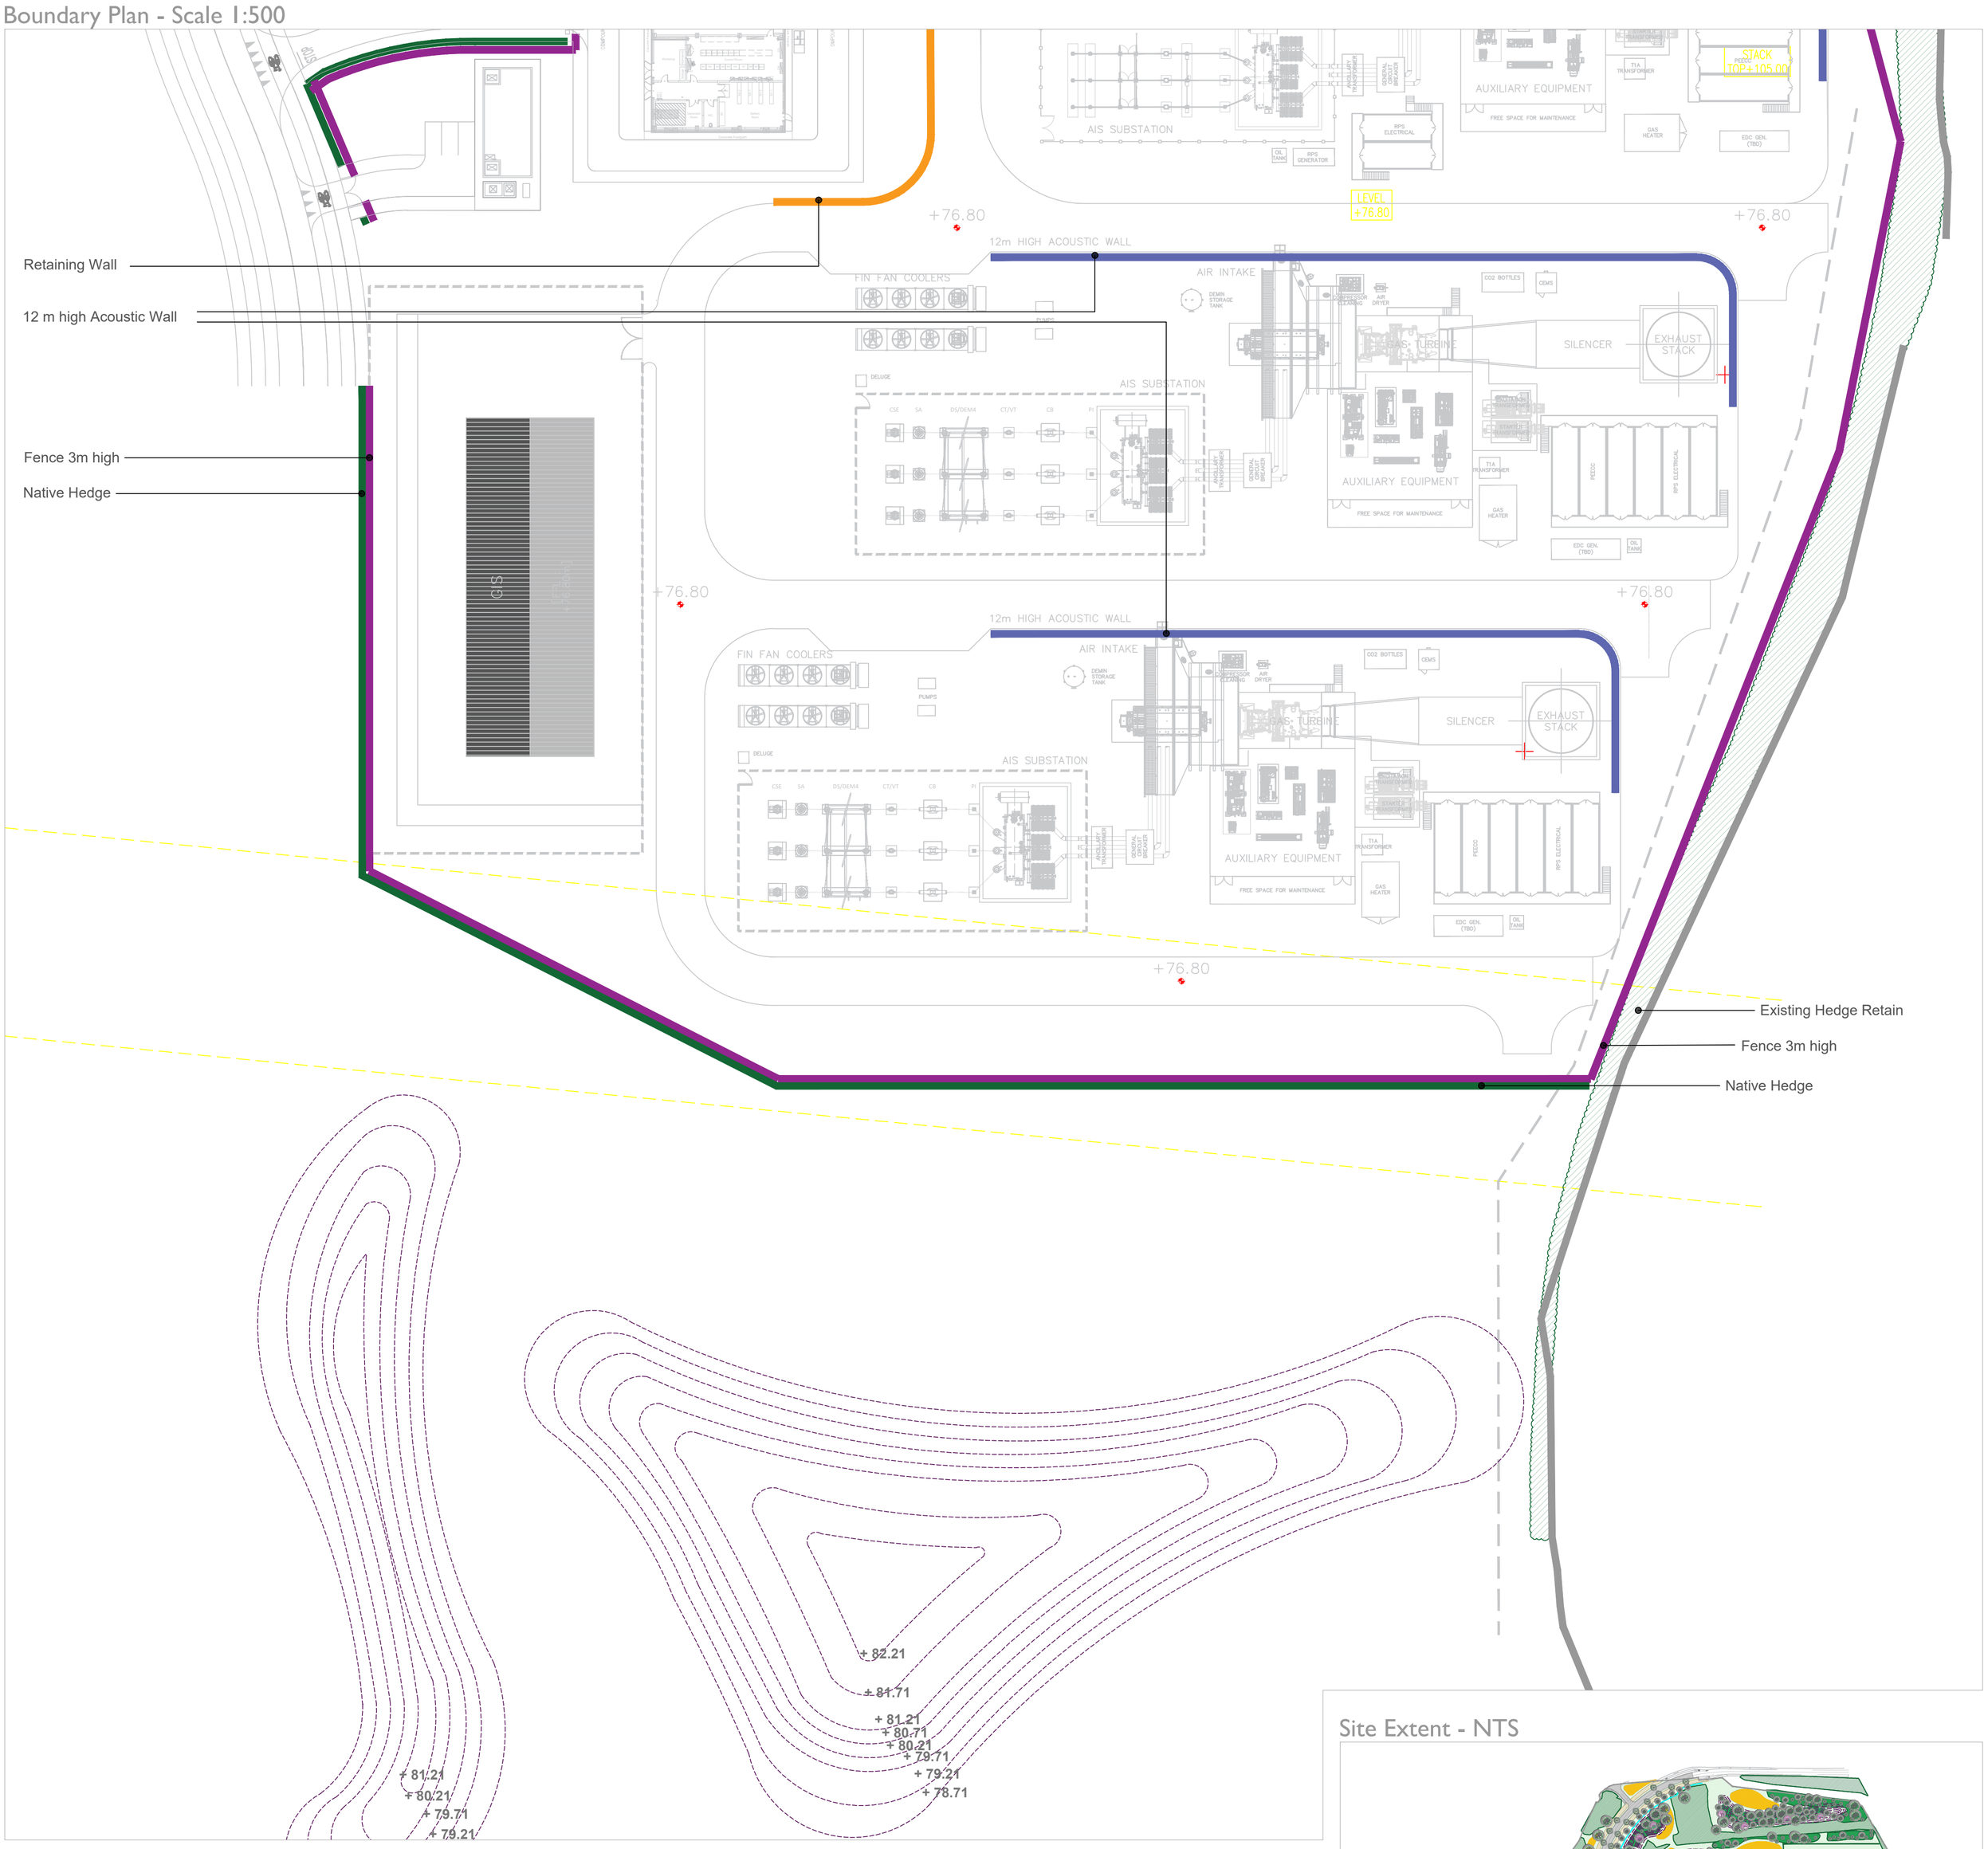

Site Extent - NTS

Boundary Treatment 3 - Scale 1.200

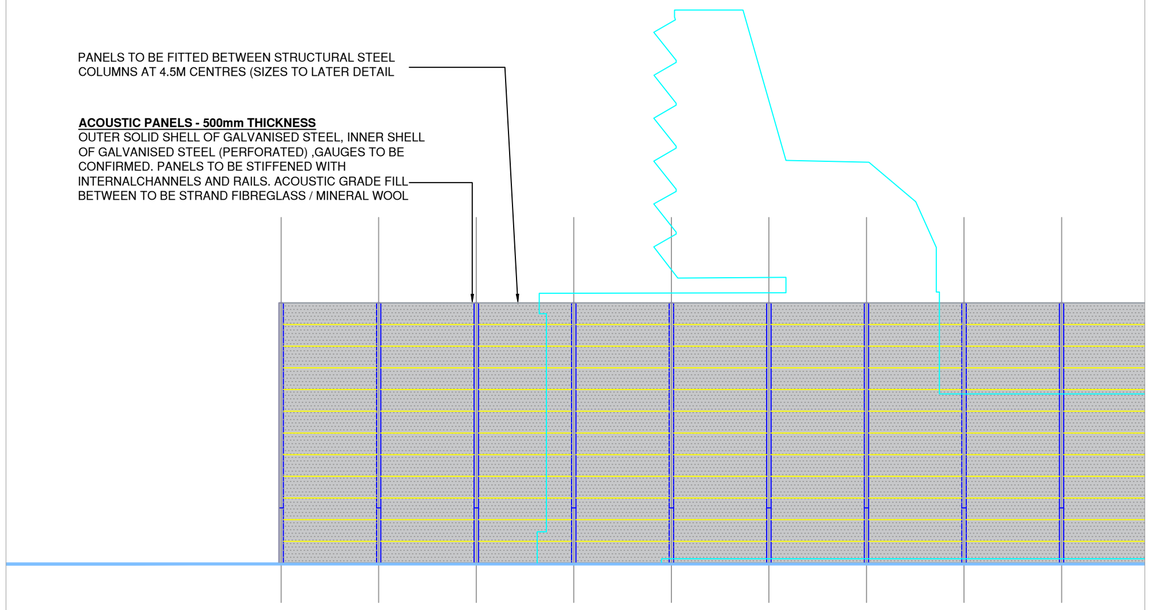

BOUNDARY TREATMENTS

Boundary Treatment 1
System Fence 3m high
or similar approved

Boundary Treatment 2
2m High Butt wall and Railing
or similar approved

Boundary Treatment 3
12m High Acoustic Wall
or similar approved

Boundary Treatment 4
Retaining Wall
or similar approved

Boundary Treatment 1 Detail - Scale 1.50

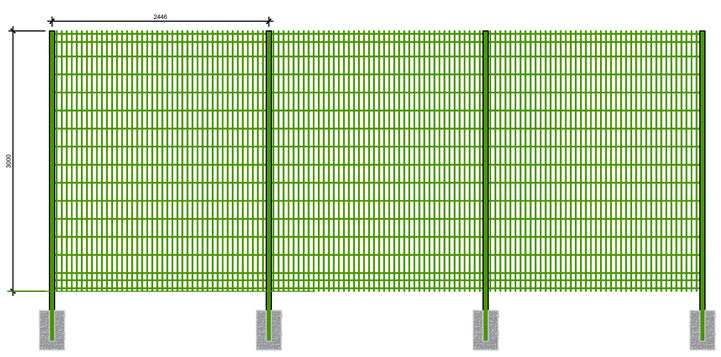

3M System Fence
Post: 60x60mm RHS at 2.446m centres, panel fixed to posts with 25 x 25mm slotted clamp bar using NK M8 tamper- resistant bolt and threaded nutserts.
Mesh Aperture: 200 x 50mm
Wire Diameter: 6mm horizontal, 5mm vertical.

Existing Hedges
To be retained

H1 - Proposed Native Hedgerow
450mm topsoil dept/100cm Double Staggered Row
Species Name
Craetagus monogyna, Prunus spinosa, Ilex aquifolium, Rosa canina, Loniceria periclymenum 'Graham Thomas'

N

Project Title:	Kilshane Power Plant SID	Client:	Kilshane Energy Ltd.	Dwg No.	02
		Drawing Title:	Boundary Plan	Scale	1.500
		Job No.	1961	Date	12/06/2025

REV	DATE	BY	CHECKED	DESCRIPTION
D	28/11/2025	MSC	RMD	Draft
C	21/11/2025	MSC	RMD	Draft
B	31/07/2025	MSC	RMD	Draft
A	30/07/2025	MSC	RMD	Draft
00	12/06/2025	MSC	RMD	Draft

RMDA LANDSCAPE ARCHITECTS + CONSULTANTS
Ronan MacDiarmada + Associates Ltd.
Landscape Architects and Consultants.
Gort Na Si, Main Street, Newcastle, Co. Dublin. D22A314
tel: +353 1 412 4476
e-mail: info@rmda.ie

This Drawing is Copyright ©