


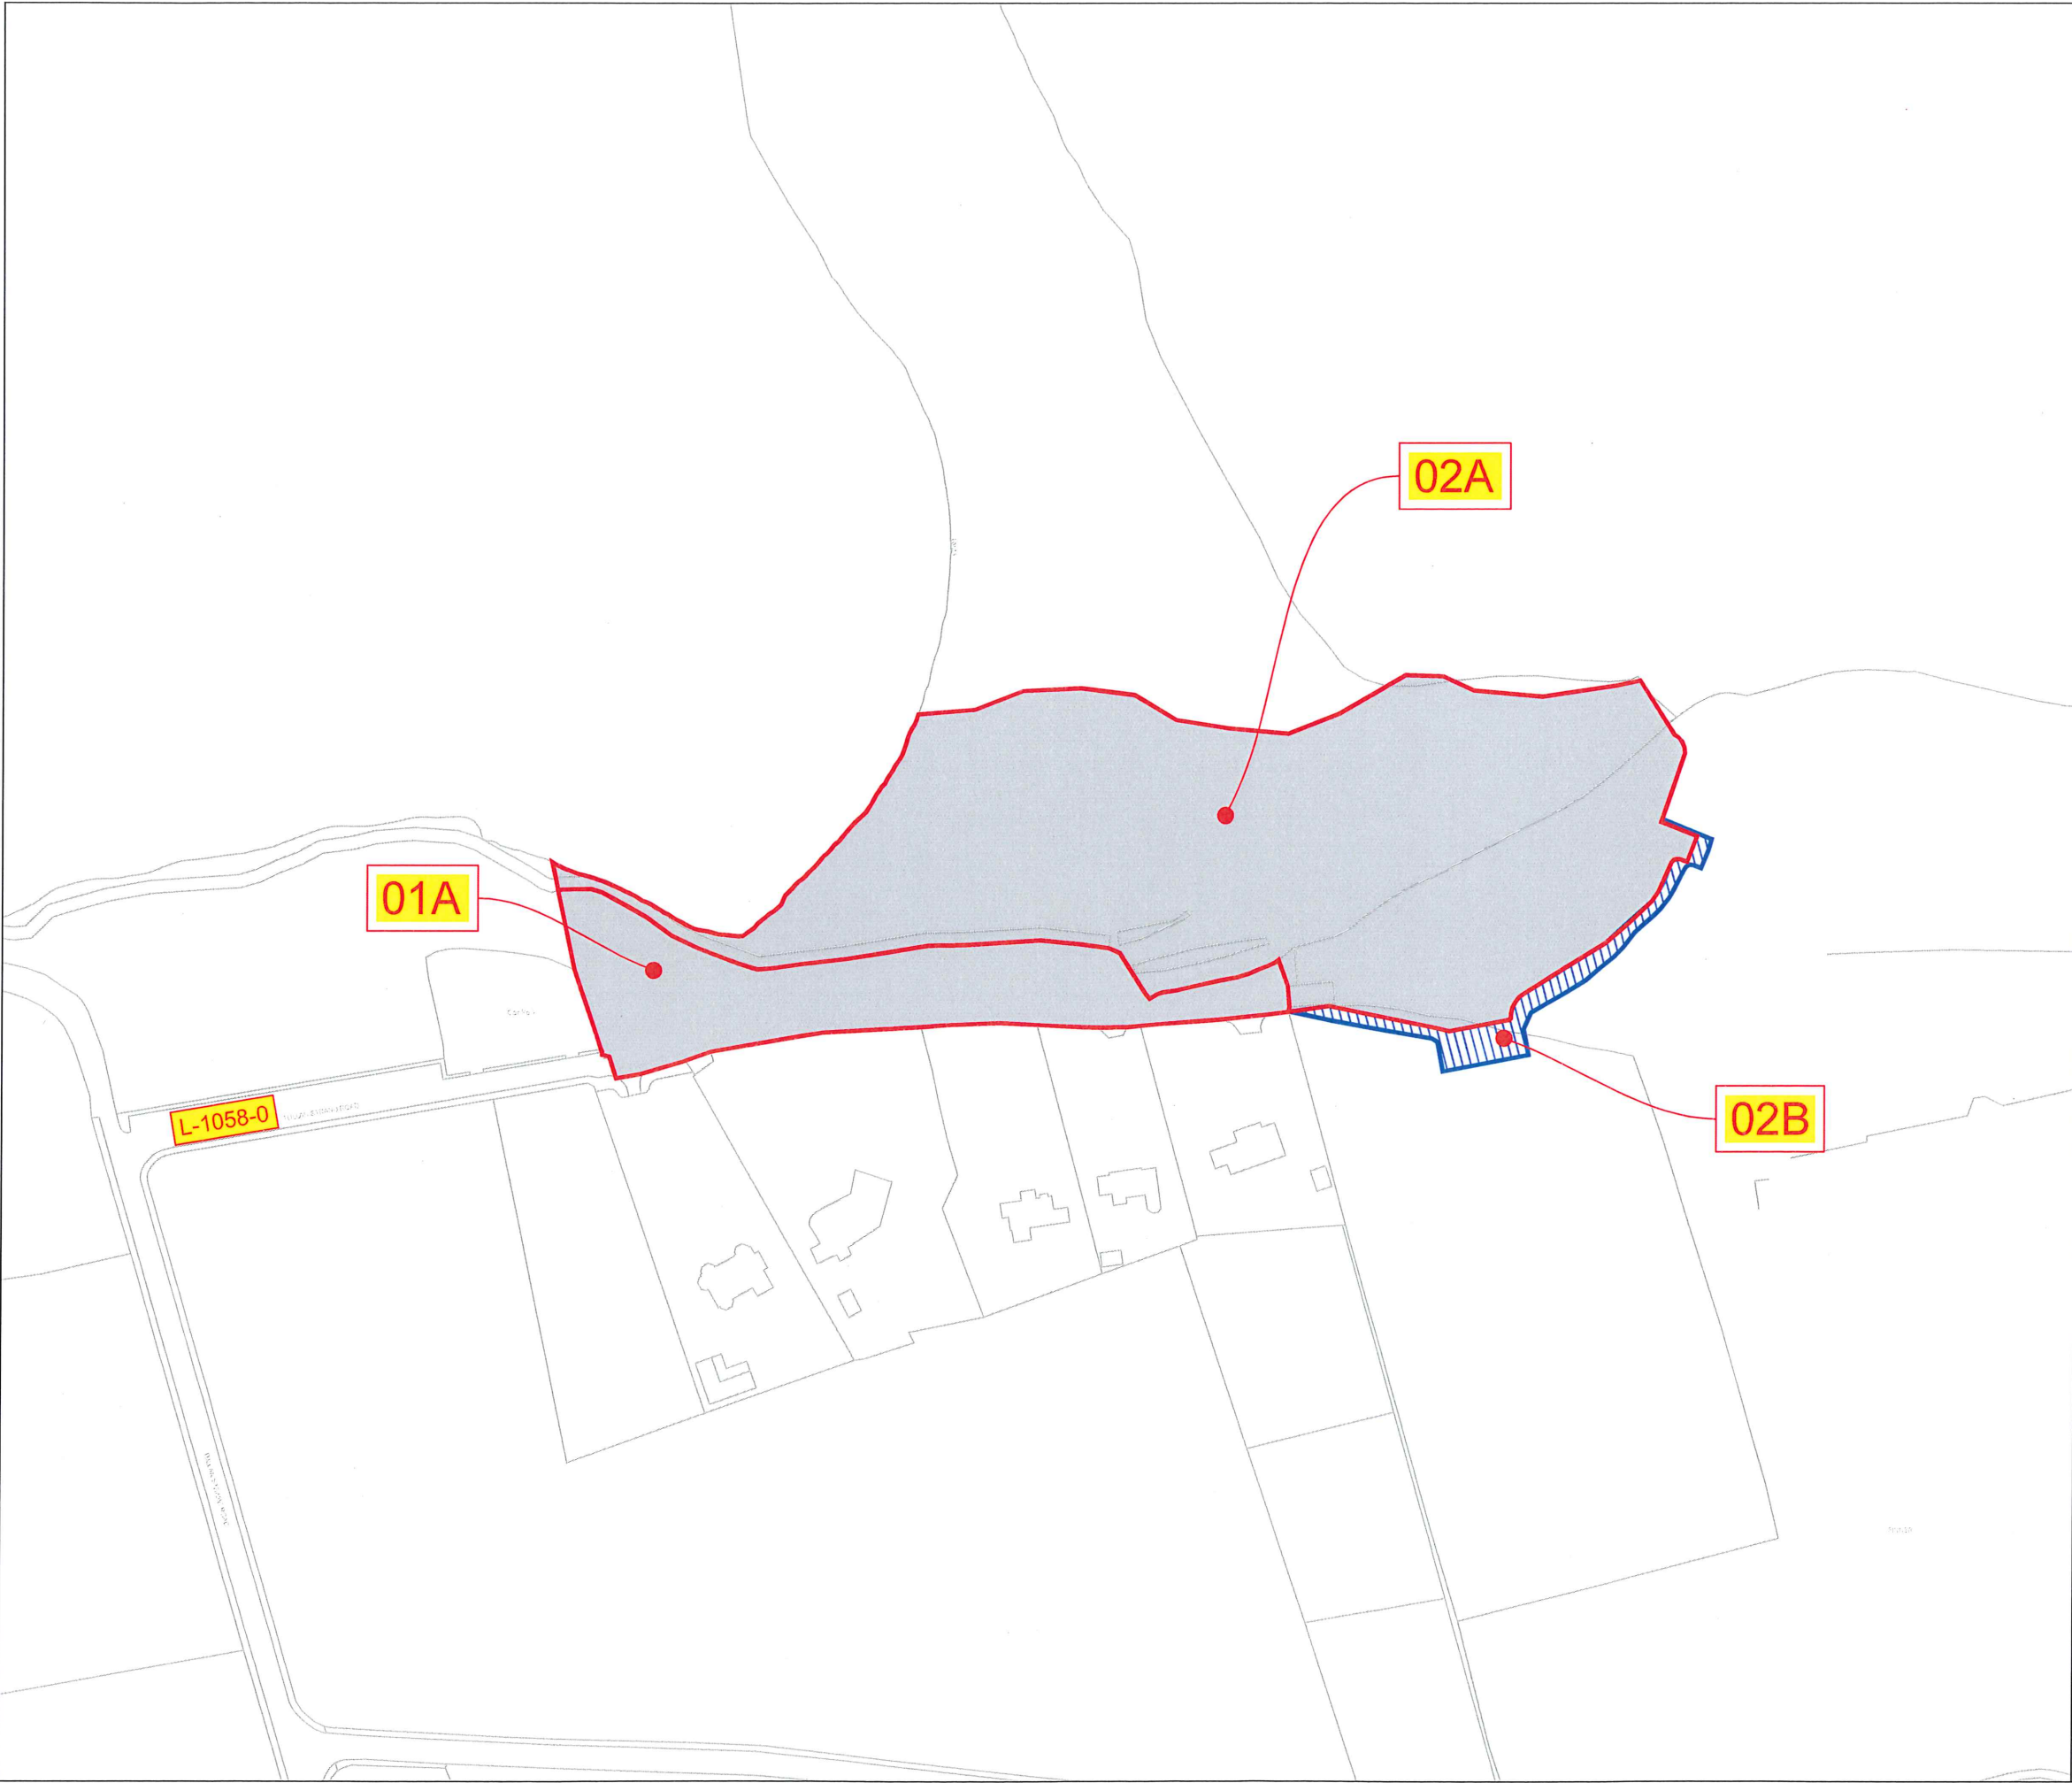

Townland: Finner

Seal of Donegal County Council affixed hereto
as authenticated by the signature of:

Nominated Officer



Permanent Acquisition



Temporary Acquisition

© Ordnance Survey
Ireland.
All rights reserved.
Licence Number 2003/07
CCMA / Donegal County
Council



**Comhairle Contae
Dhún na nGall**
Donegal County Council

County House, Lifford.
Tel: (074) 9153900 Fax: (074) 9141793

Project:
Accessible Pathway to Tullan Strand Beach

Title:
Donegal County Council
Compulsory Purchase Order 2026

Dwg. No:	OS Map No(s):		
2019012-04-001	0691_A / 0691_B / 0691_C / 0691_D / 0691_14 / 0691_18		
Date: May 2026	Drawn By: JD	Checked By: JK	
Scale: 1:2000 @ A3	Rev: A		