


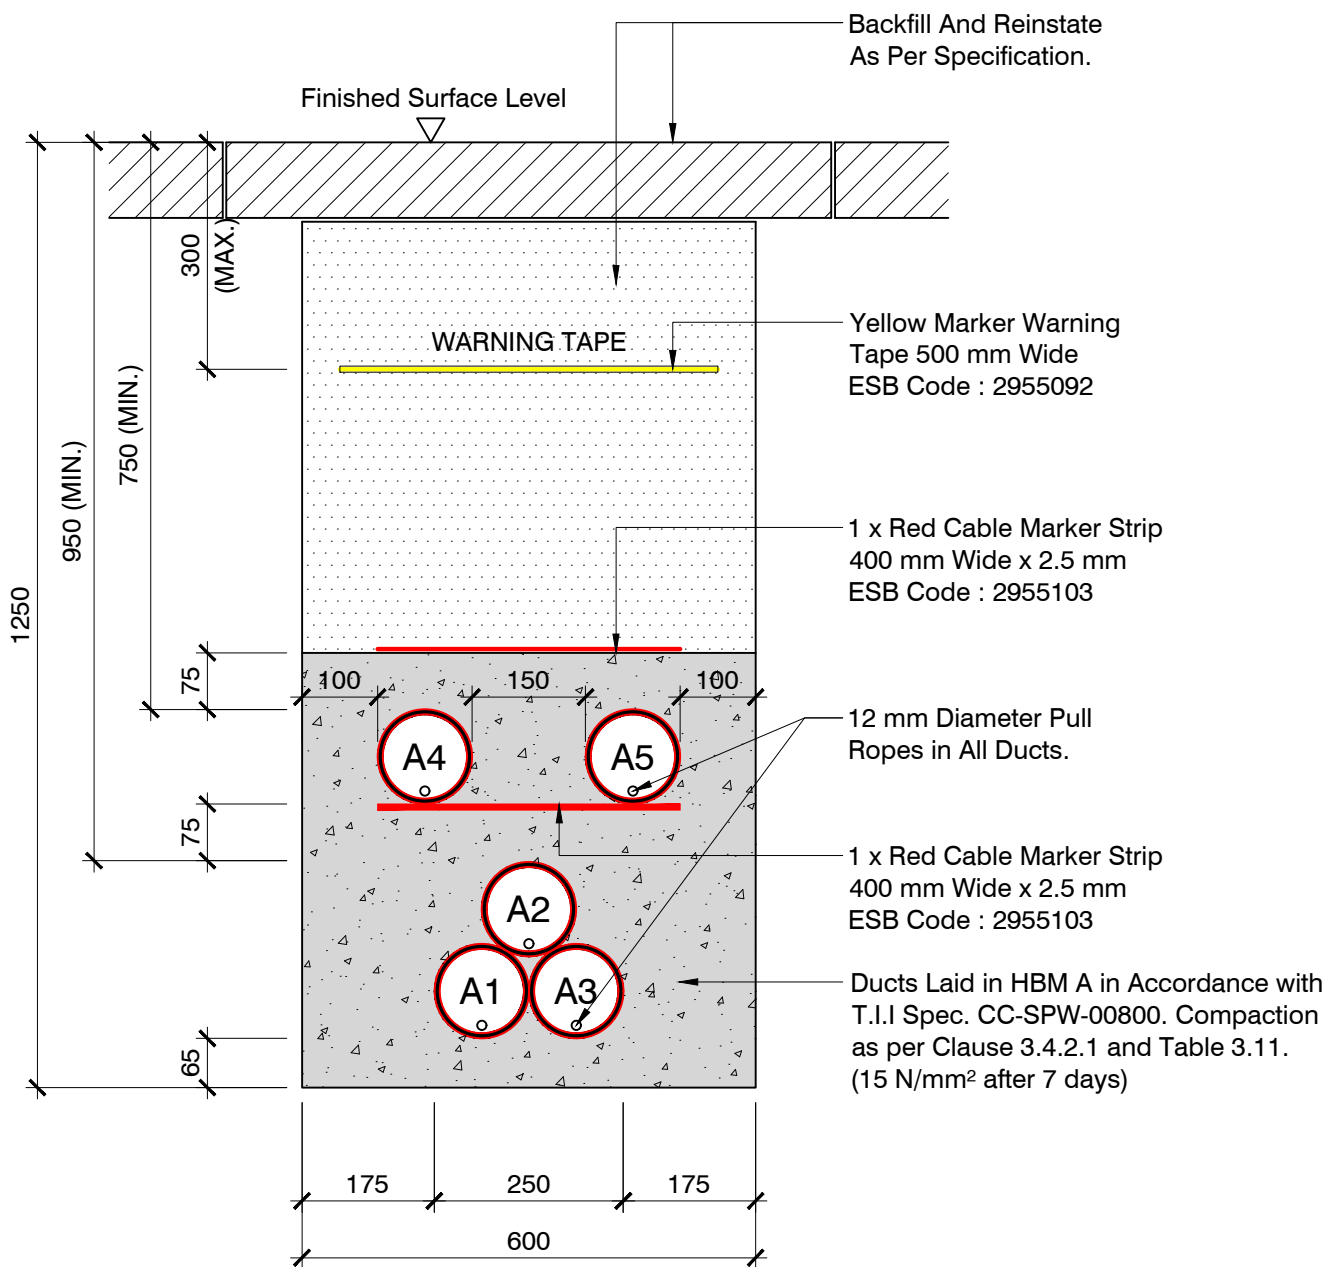

A=125 mm: Outer Diameter HDPE ESB Approved Duct, SDR=17.6
All Dimensions in Millimetres.

 Engineering and Major Projects, One Dublin Airport Central, Dublin Airport, Cloghran, Co. Dublin, K67 XF72, Ireland. Tel: +353 (0)1 703 8000 Web: www.esb.ie Engineering and Major Projects is a division of ESB.	<table border="1"> <tr> <th>Rev</th> <th>Date</th> <th>Issued For</th> <th>Revision Description</th> <th>Dim</th> <th>Prod</th> <th>Ver</th> <th>App</th> </tr> <tr> <td>0</td> <td>00.00.00</td> <td>ISSUED FOR --</td> <td>--</td> <td>--</td> <td>--</td> <td>--</td> <td>--</td> </tr> </table>		Rev	Date	Issued For	Revision Description	Dim	Prod	Ver	App	0	00.00.00	ISSUED FOR --	--	--	--	--	--	COPYRIGHT © ESB ALL RIGHTS RESERVED. NO PART OF THIS WORK MAY BE MODIFIED, REPRODUCED OR COPIED IN ANY FORM OR BY ANY MEANS - GRAPHIC, ELECTRONIC OR MECHANICAL, INCLUDING PHOTOCOPYING, RECORDING, TAPING OR USED FOR ANY PURPOSE OTHER THAN ITS DESIGNATED PURPOSE, WITHOUT THE WRITTEN PERMISSION OF ESB. <table border="1"> <tr> <th>Drawn</th> <th>Produced</th> <th>Verified</th> <th>Approved</th> <th>Approval Date</th> </tr> <tr> <td>K.Rooney</td> <td>--</td> <td>--</td> <td>--</td> <td>00.00.0000</td> </tr> </table>		Drawn	Produced	Verified	Approved	Approval Date	K.Rooney	--	--	--	00.00.0000
	Rev	Date	Issued For	Revision Description	Dim	Prod	Ver	App																						
0	00.00.00	ISSUED FOR --	--	--	--	--	--																							
Drawn	Produced	Verified	Approved	Approval Date																										
K.Rooney	--	--	--	00.00.0000																										
<table border="1"> <tr> <th>Client</th> <th>No. of sheets</th> <th>Size</th> <th>Scale</th> </tr> <tr> <td>TC230921</td> <td>1</td> <td>A4</td> <td>As Shown</td> </tr> </table>	Client	No. of sheets	Size	Scale	TC230921	1	A4	As Shown	<table border="1"> <tr> <th colspan="2">Purpose of issue - Preliminary unless indicated</th> </tr> <tr> <td>Client Approval ☐</td> <td>Planning ☐ Tender ☐ Construction ☐ As-built ☐</td> </tr> </table>		Purpose of issue - Preliminary unless indicated		Client Approval ☐	Planning ☐ Tender ☐ Construction ☐ As-built ☐	<table border="1"> <tr> <th colspan="2">Drawing title</th> </tr> <tr> <td colspan="2">TYPICAL TRENCH CROSSING 5 WAY DUCT FORMATION</td> </tr> </table>		Drawing title		TYPICAL TRENCH CROSSING 5 WAY DUCT FORMATION											
Client	No. of sheets	Size	Scale																											
TC230921	1	A4	As Shown																											
Purpose of issue - Preliminary unless indicated																														
Client Approval ☐	Planning ☐ Tender ☐ Construction ☐ As-built ☐																													
Drawing title																														
TYPICAL TRENCH CROSSING 5 WAY DUCT FORMATION																														
<table border="1"> <tr> <th>Client</th> <th>Project</th> </tr> <tr> <td>ESB NETWORKS</td> <td>BELVIEW - GREAT ISLAND 38 kV CABLE</td> </tr> </table>	Client	Project	ESB NETWORKS	BELVIEW - GREAT ISLAND 38 kV CABLE	<table border="1"> <tr> <th>Production unit</th> <th>Drawing number</th> <th>Sheet</th> <th>Rev</th> </tr> <tr> <td>Transmission and Distribution Delivery</td> <td>PE424-D1030-007-001-000</td> <td></td> <td></td> </tr> </table>		Production unit	Drawing number	Sheet	Rev	Transmission and Distribution Delivery	PE424-D1030-007-001-000																		
Client	Project																													
ESB NETWORKS	BELVIEW - GREAT ISLAND 38 kV CABLE																													
Production unit	Drawing number	Sheet	Rev																											
Transmission and Distribution Delivery	PE424-D1030-007-001-000																													