NOTES:

ANY DISCREPANCIES OR OMISSIONS TO BE REPORTED TO ENX IMMEDIATELY.
DO NOT SCALE - WORK FROM FIGURED DIMENSIONS ONLY.
THIS DRAWING TO BE READ IN CONJUNCTION WITH ALL CIVIL ENGINEERS, STRUCTURAL ENGINEERS, ARCHITECTS & ALL OTHER RELEVANT DRAWINGS & SPECIFICATIONS RELATING TO THE PROJECT.
ALL DIMENSIONS TO BE CONFIRMED ON SITE.
THIS DRAWING IS THE PROPERTY OF ENX AND IT OR
ITS CONTENTS CANNOT BE COPIED, REPRODUCED OR OTHERWISE USED WITHOUT THE PERMISSION & CONSENT OF ENX.
©

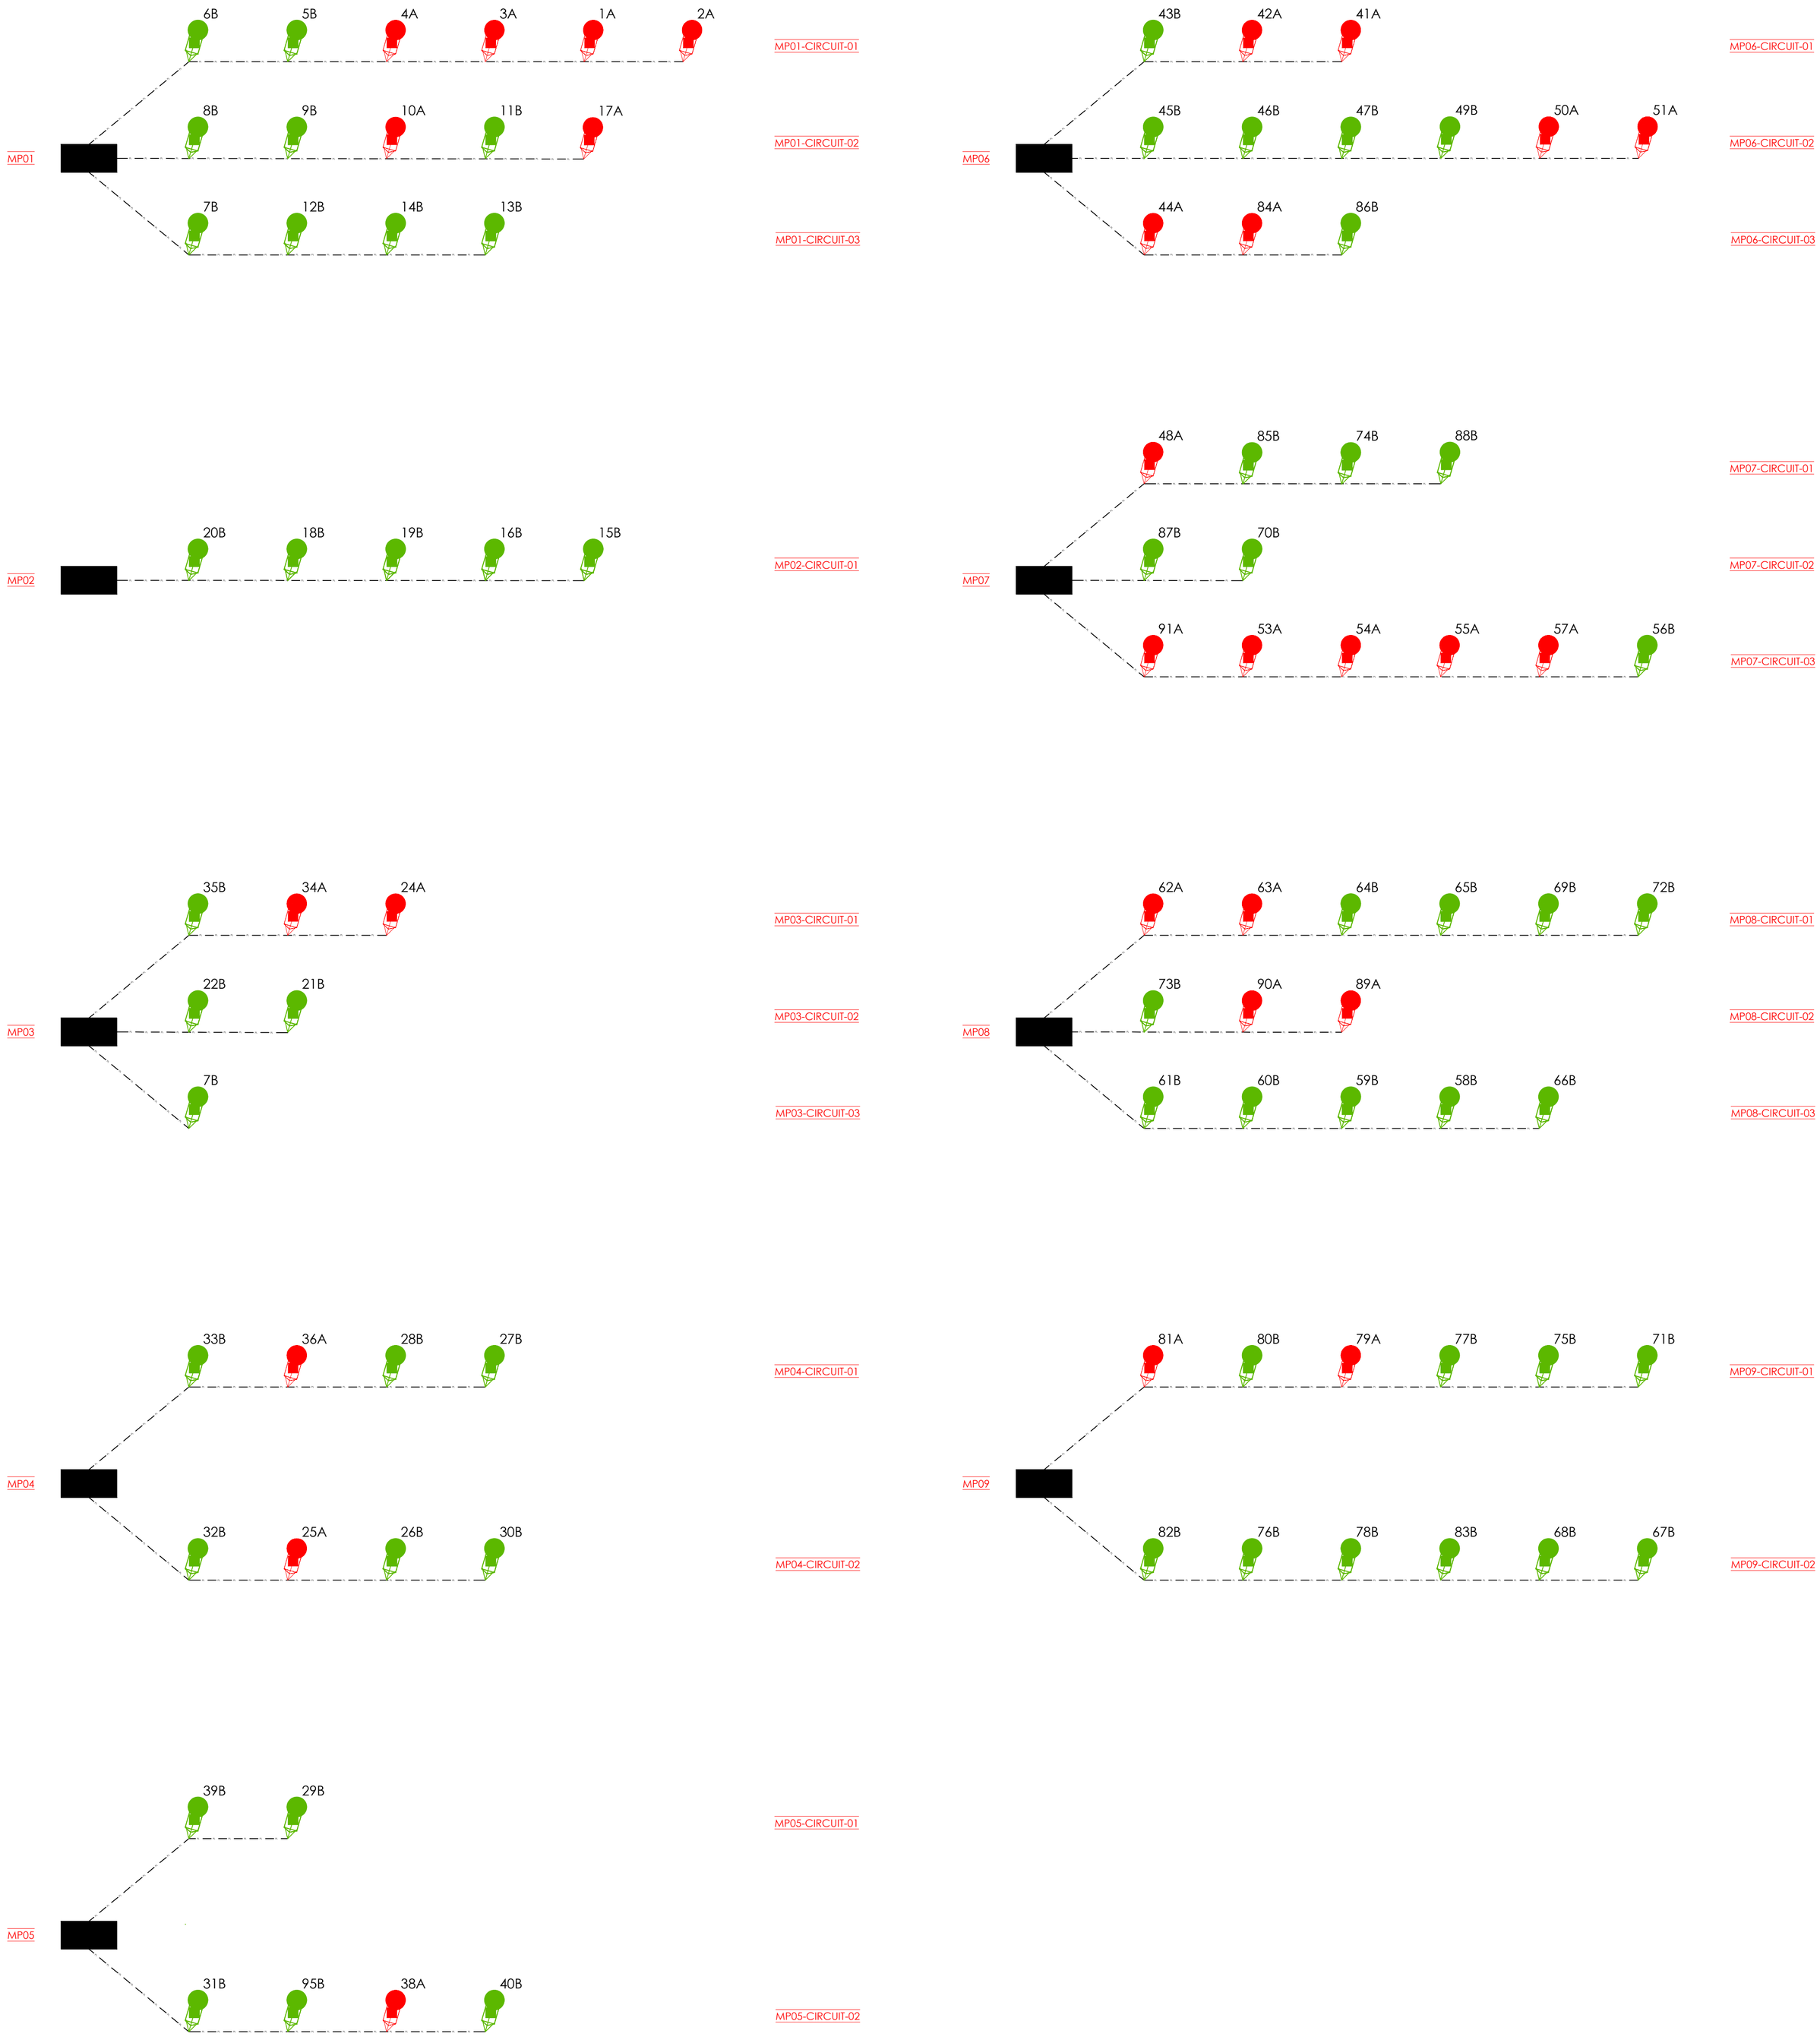

No.	DESCRIPTION	DATE
00	ISSUED FOR REVIEW & COMMENT	07/05/2026
01	ISSUED FOR REVIEW & COMMENT	26/05/2026

Drawing Title: Site - Services Layouts - Electrical Public Lighting Circuit Schematic			
Client: Glenveagh Homes LTD			Approved: ML
Project: Mooretown Phase 2			Rev: 01
Project No: 3359	Scale @ A1: N/A	Drawn: PL	Checked: ML
Drawing Reference: 3359-ENX-XXXX-XX-DR-E01-006009		Date: MAY 2026	Status: S3