
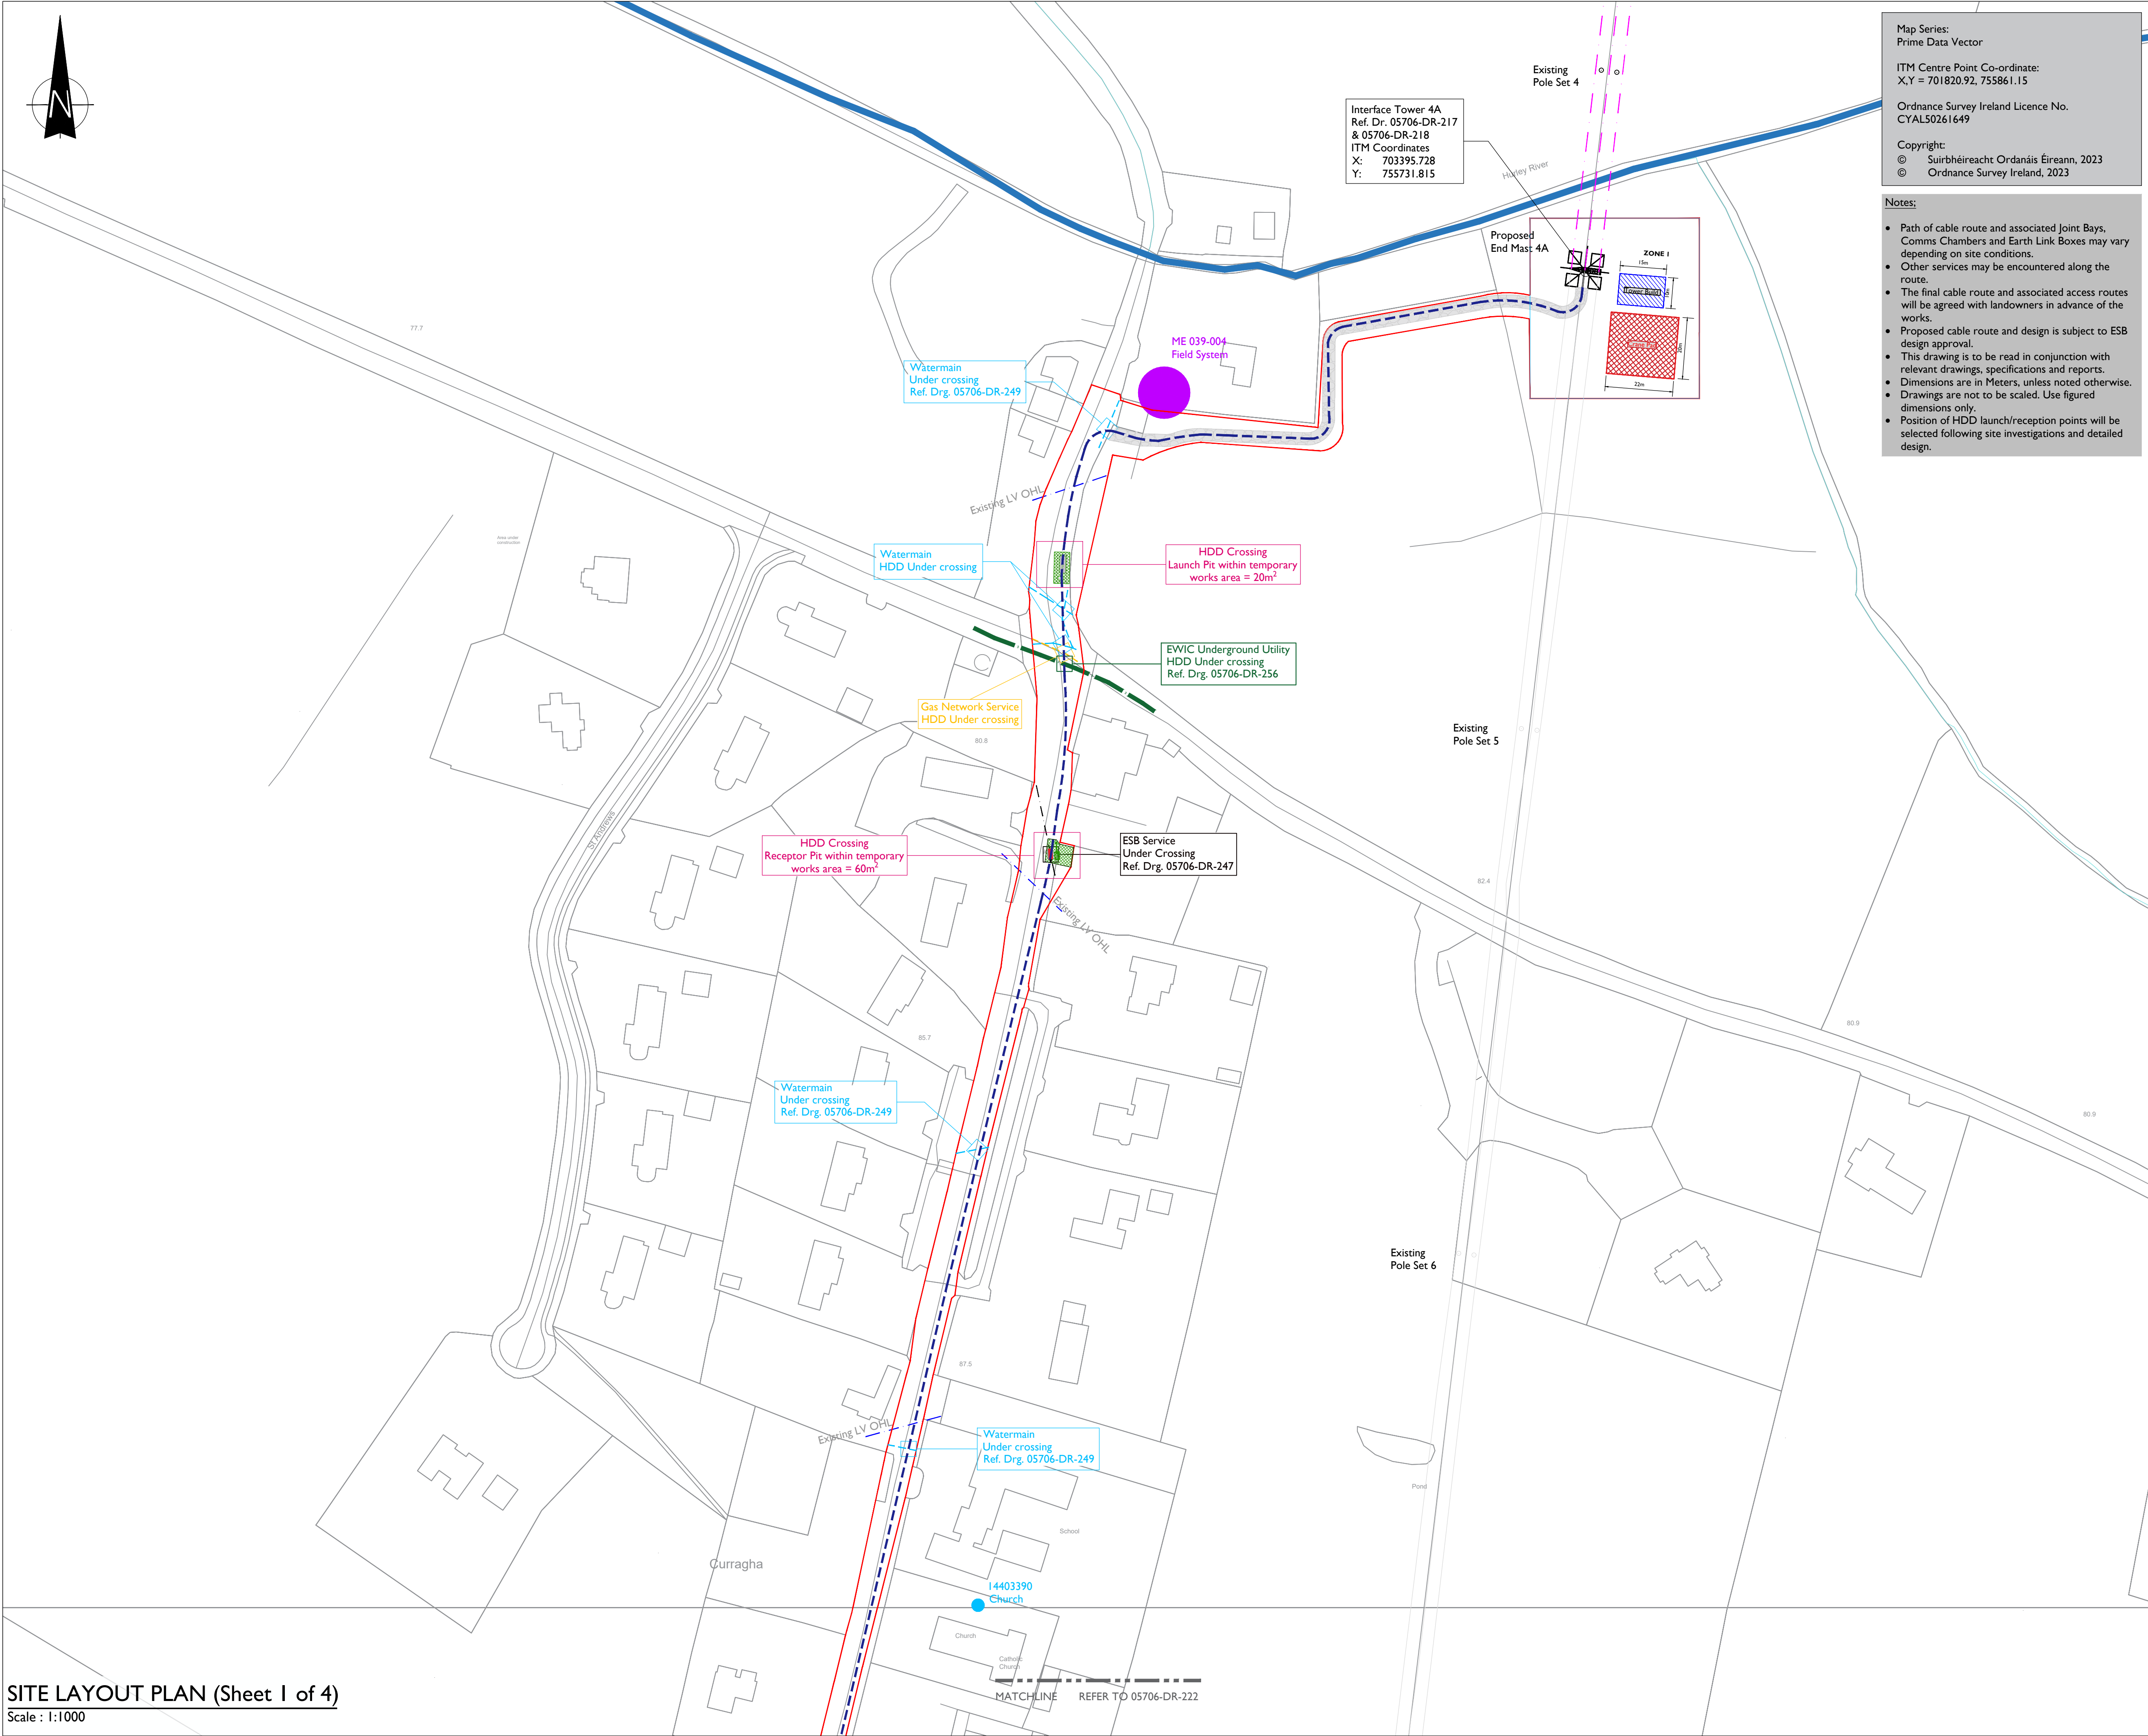


ISO A1 594mm x 841mm

Project Management Initials: Designer: JC Checked: POS Approved: DB

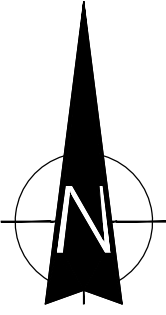

SITE LAYOUT PLAN (Sheet 1 of 4)
Scale : 1:1000

Map Series:
Prime Data Vector

ITM Centre Point Co-ordinate:
X,Y = 701820.92, 755861.15

Ordinance Survey Ireland Licence No.
CYAL50261649

Copyright:
© Suirbhéireacht Ordnáis Éireann, 2023
© Ordnance Survey Ireland, 2023

- Notes:
- Path of cable route and associated Joint Bays, Comms Chambers and Earth Link Boxes may vary depending on site conditions.
 - Other services may be encountered along the route.
 - The final cable route and associated access routes will be agreed with landowners in advance of the works.
 - Proposed cable route and design is subject to ESB design approval.
 - This drawing is to be read in conjunction with relevant drawings, specifications and reports.
 - Dimensions are in Meters, unless noted otherwise.
 - Drawings are not to be scaled. Use figured dimensions only.
 - Position of HDD launch/reception points will be selected following site investigations and detailed design.

Head Office
Beenreigh,
Abbeydorney,
Tralee, Co. Kerry
Ireland
Tel: 00353 66 7135710

Regional Office
Basepoint Business Centre
Stroudley Road, Basingstoke,
Hampshire,
RG24 8UP, UK
Tel: 00 44 1256406664

PROJECT

Reask Solar Park
110kV Grid Connection

CLIENT

Kilbrew Eco Developments
Ltd

CONSULTANTS



NOTES:-

- This drawing is to be used only for the purpose of the planning application and is subject to detailed design.
- Position of underground cable and location of joint bays, links boxes and comms chambers may vary depending on site conditions.
- Position of link boxes and comms chambers is to be agreed onsite with EirGrid/ESB.
- Other services may be encountered on the route.
- Position of HDD launch/reception shown points are indicative only and will be subject to site investigation works and detailed design.

LEGEND:-

- Proposed 110kV Underground Route shown thus
- Proposed Red Line Boundary shown thus
- Existing ESB OHL 110kV Network shown thus
- Existing ESB LV/MV Networks shown thus
- Existing ESB UG LV/MV Networks shown thus
- Gas - Medium Pressure
- EWIC cable construction shown thus
- Existing Lake, River / Stream Network shown thus
- Existing Irish Water Network shown thus
- Recorded Monuments & associated Zone of Notification denoted thus
- Recorded Listed Building
- Temporary Compound Area for Drilling
- Permanent Access Track shown thus
- Wayleave shown thus
- OHL Tie-In towers shown thus

ISSUE/REVISION

P01	22.12.23	Issued for Planning Approval
P00	25.01.23	Issued for SID Application
I/R	DATE	DESCRIPTION

PROJECT NUMBER

05-706

SHEET TITLE

Site Layout Plan
Sheet 1 of 4

SHEET NUMBER

05706-DR-221