


ISO A1 594mm x 841mm

Project Management Initials: Designer: JC Checked: POS Approved: DB

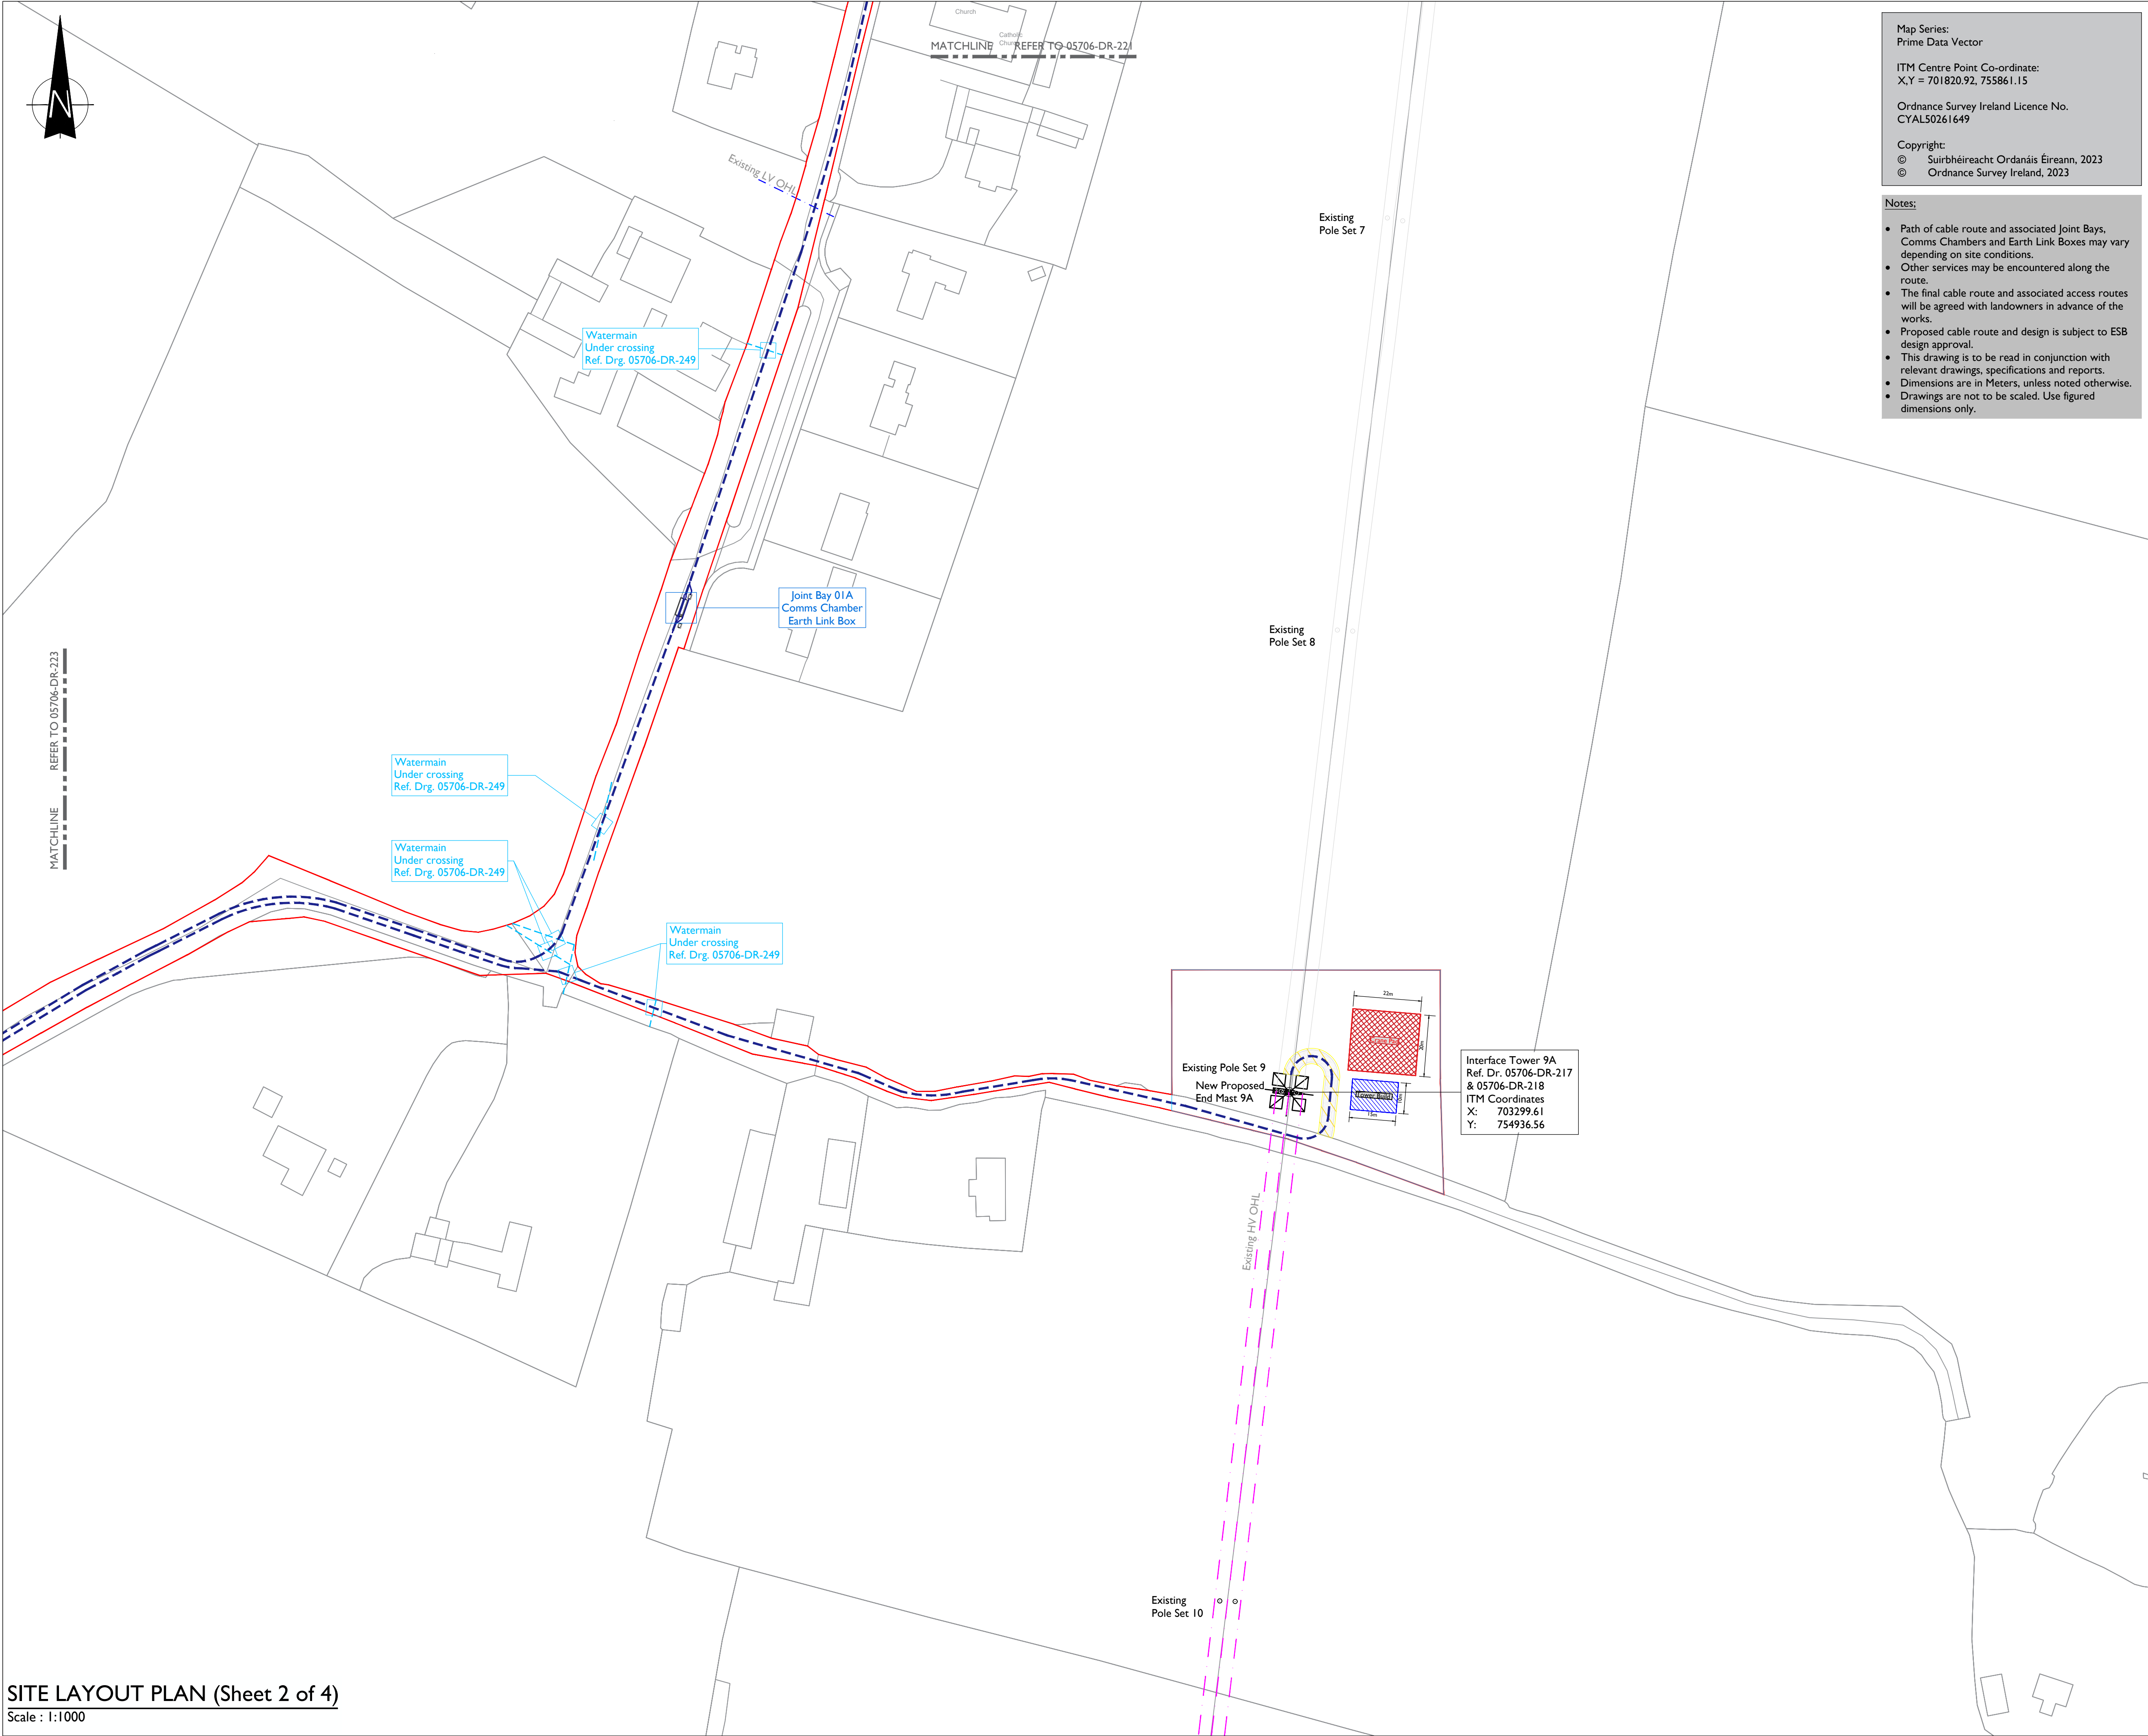

Map Series:
Prime Data Vector

ITM Centre Point Co-ordinate:
X,Y = 701820.92, 755861.15

Ordnance Survey Ireland Licence No.
CYAL50261649

Copyright:
© Suirbhéireacht Ordnáis Éireann, 2023
© Ordnance Survey Ireland, 2023

Notes:

- Path of cable route and associated Joint Bays, Comms Chambers and Earth Link Boxes may vary depending on site conditions.
- Other services may be encountered along the route.
- The final cable route and associated access routes will be agreed with landowners in advance of the works.
- Proposed cable route and design is subject to ESB design approval.
- This drawing is to be read in conjunction with relevant drawings, specifications and reports.
- Dimensions are in Meters, unless noted otherwise.
- Drawings are not to be scaled. Use figured dimensions only.

tli GROUP

Head Office
Beenreigh,
Abbeydorney,
Tralee, Co. Kerry
Ireland
Tel: 00353 66 7135710

Regional Office
Basepoint Business Centre
Stroudley Road, Basingstoke,
Hampshire,
RG24 8UP, UK
Tel: 00 44 1256406664

PROJECT

Reask Solar Park

110kV Grid Connection

CLIENT

Kilbrew Eco Developments Ltd

CONSULTANTS

MR
MALONE O'REGAN
CONSULTING ENGINEERS

- NOTES: -
- This drawing is to be used only for the purpose of the planning application and is subject to detailed design.
 - Position of underground cable and location of joint bays, links boxes and comms chambers may vary depending on site conditions.
 - Position of link boxes and comms chambers is to be agreed onsite with EirGrid/ESB.
 - Other services may be encountered on the route.

LEGEND: -

Proposed 110kV Underground Route shown thus

Proposed Red Line Boundary shown thus

Existing ESB OHL 110kV Network shown thus

Existing ESB LV/MV Networks shown thus

Existing Irish Water Networks shown thus

Permanent Access Track shown thus

Wayleave shown thus

OHL Tie-in towers shown thus

Recorded Architectural Heritage Building (Listed Building) shown thus

110kV jointbay, Comms Chamber & Link Box shown thus

ISSUE/REVISION		
P01	22.12.23	Issued for Planning Approval
P00	21.11.22	Issued for SID Application
I/R	DATE	DESCRIPTION

PROJECT NUMBER

05-706

SHEET TITLE

Site Layout Plan
Sheet 2 of 4

SHEET NUMBER

05706-DR-222