


ISO A1 594mm x 841mm

Project Management Initials: Designer: GD Checked: POS Approved: DB

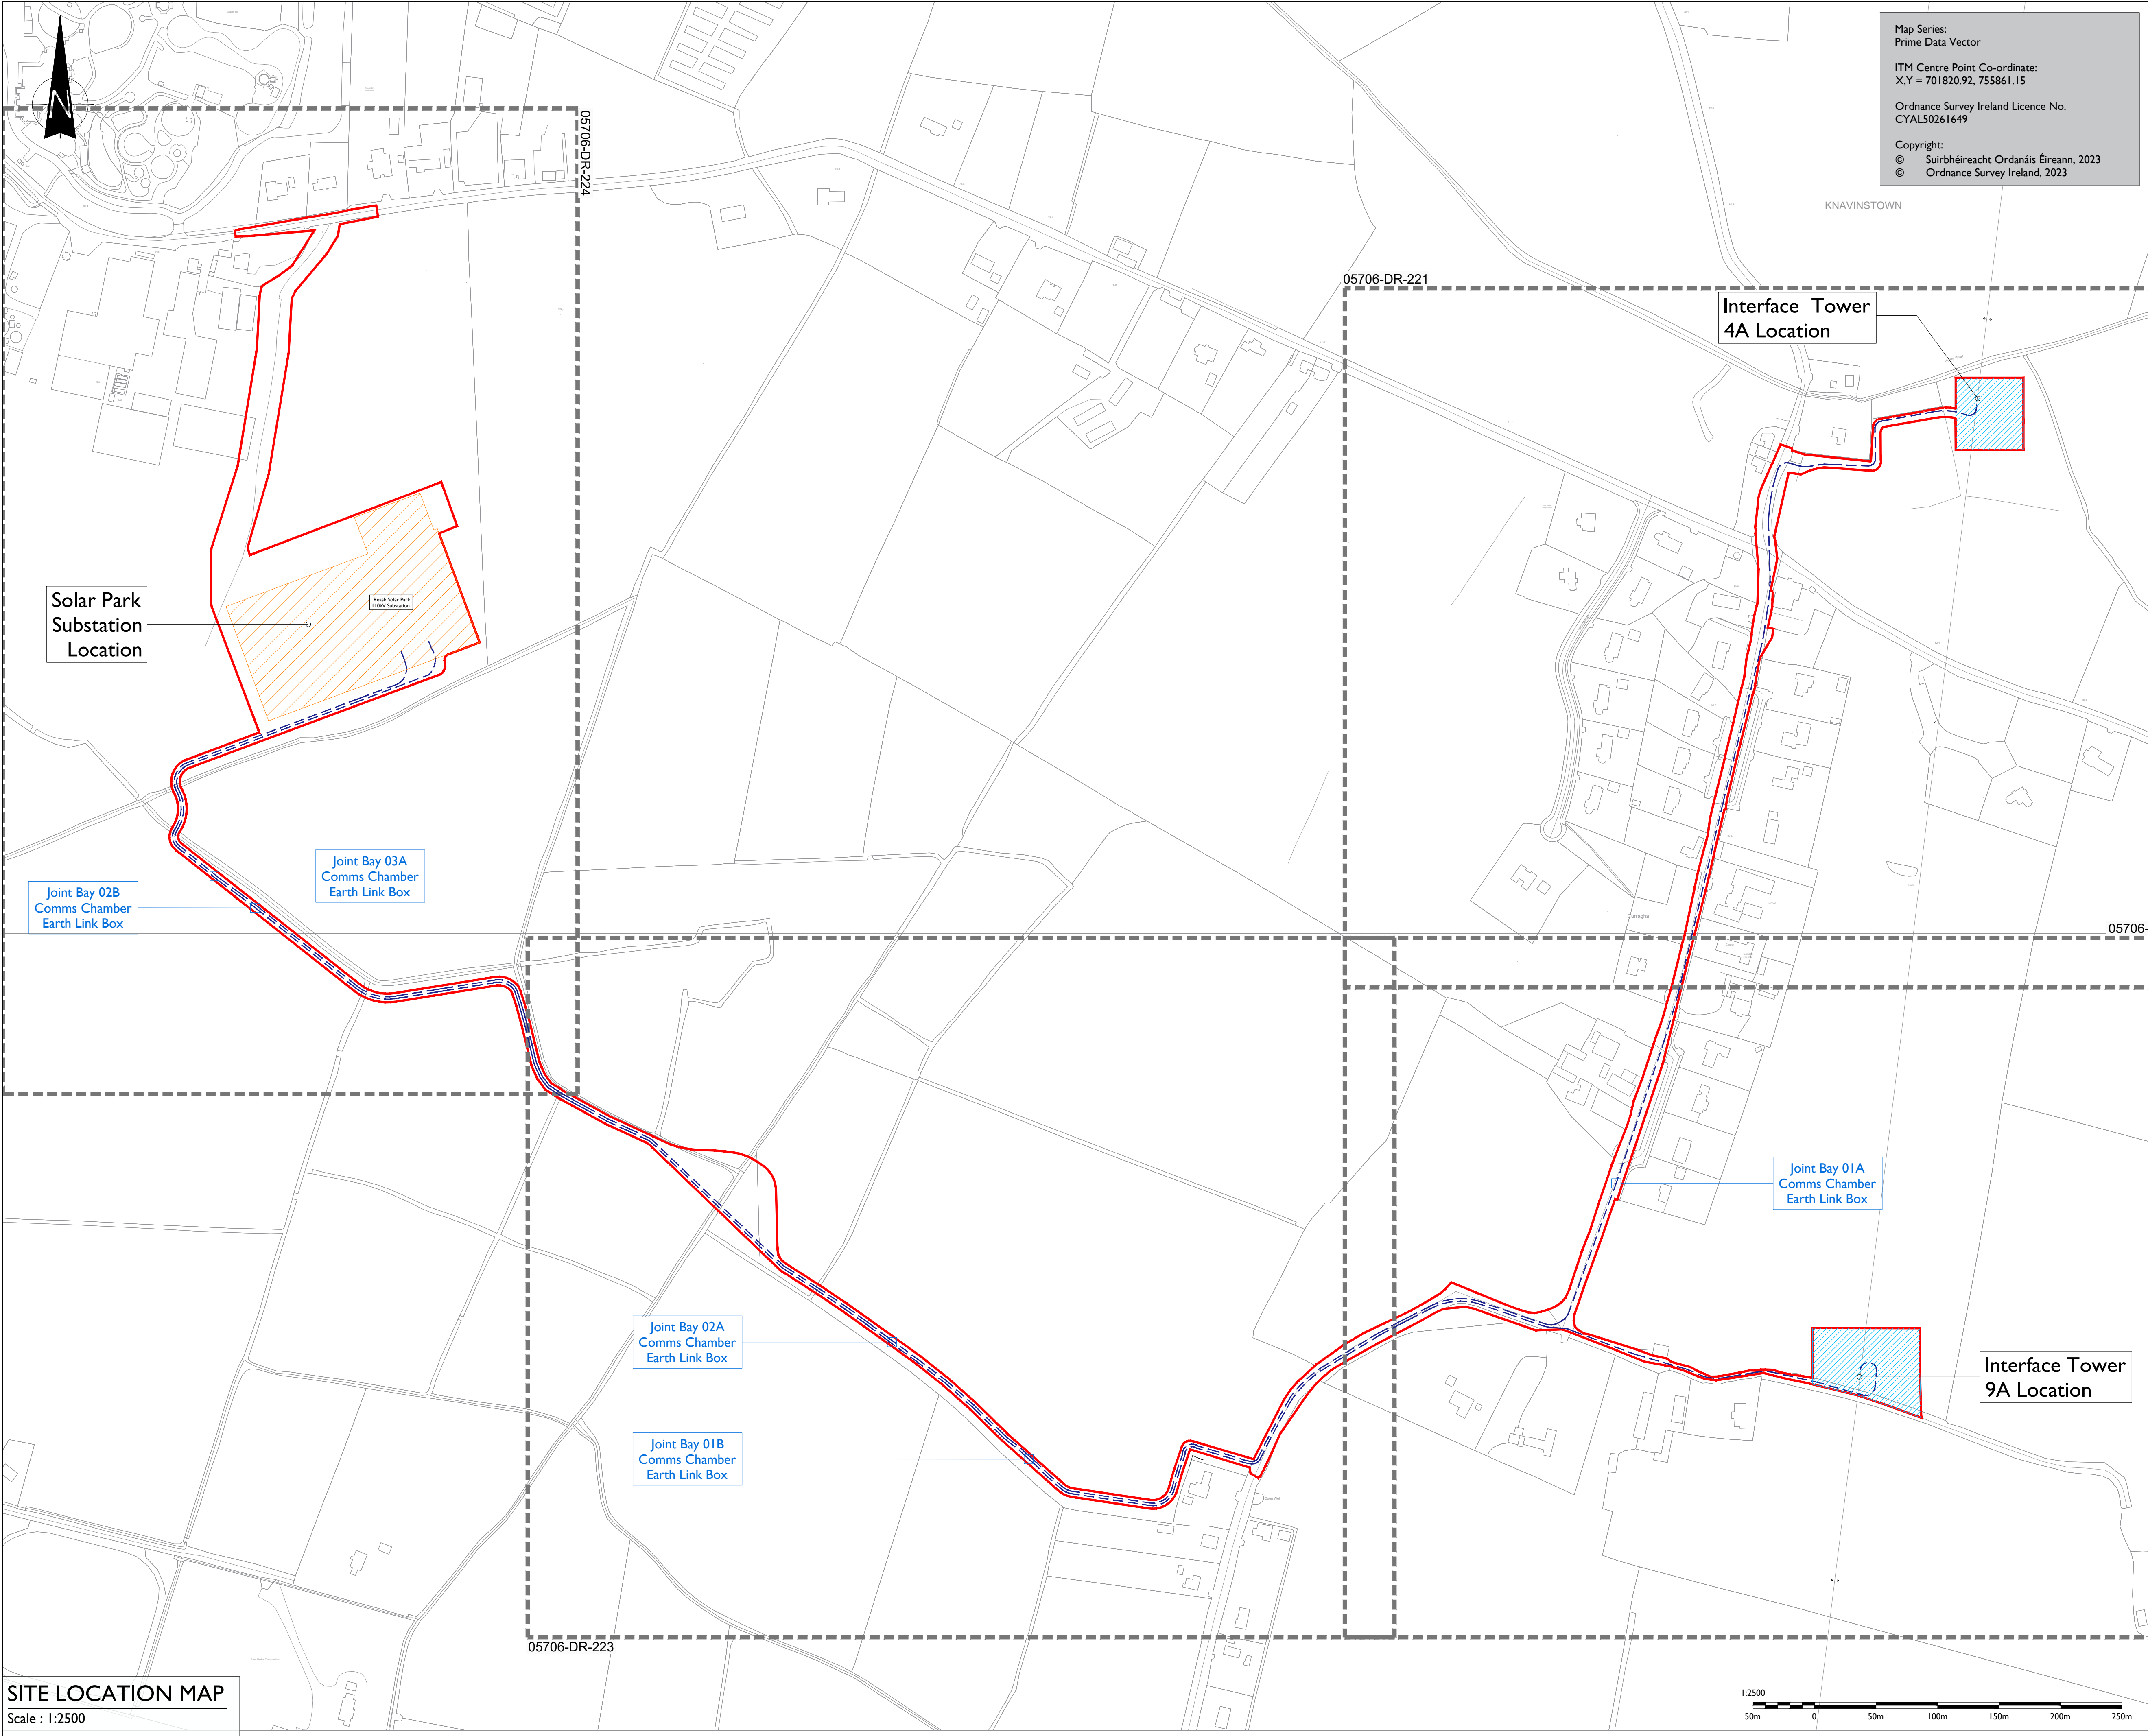

Map Series:
Prime Data Vector

ITM Centre Point Co-ordinate:
X,Y = 701820.92, 755861.15

Ordnance Survey Ireland Licence No.
CYAL50261649

Copyright:
© Suirbhéireacht Ordnáis Éireann, 2023
© Ordnance Survey Ireland, 2023



Head Office
Beenreigh,
Abbeydorney,
Tralee, Co. Kerry
Ireland
Tel: 00353 66 7135710

Regional Office
Basepoint Business Centre
Stroudley Road, Basingstoke,
Hampshire,
RG24 8UP, UK
Tel: 00 44 1256406664

PROJECT

Reask Solar Park
110kV Grid Connection

CLIENT

Kilbrew Eco Developments
Ltd

CONSULTANTS



MALONE O'REGAN
CONSULTING ENGINEERS

- NOTES:-
- This drawing is to be used only for the purpose of the planning application and is subject to detailed design.
 - Position of underground cable and location of joint bays, links boxes and comms chambers may vary depending on site conditions.
 - Position of link boxes and comms chambers is to be agreed onsite with EirGrid/ESB.
 - Other services may be encountered on the route.
 - Position of HDD launch/reception shown points are indicative only and will be subject to site investigation works and detailed design.

LEGEND:-

Proposed 110kV Underground Route shown thus	
Planning Application Red Line Boundary shown thus	
Proposed Reask Solar Park 110kV Substation shown thus	
Proposed Reask Solar Park Interface Towers shown thus	

ISSUE/REVISION		

P00	22.12.23	Issued for Planning Approval
I/R	DATE	DESCRIPTION

PROJECT NUMBER

05-706

SHEET TITLE

Site Location Map

SHEET NUMBER

05706-DR-219