


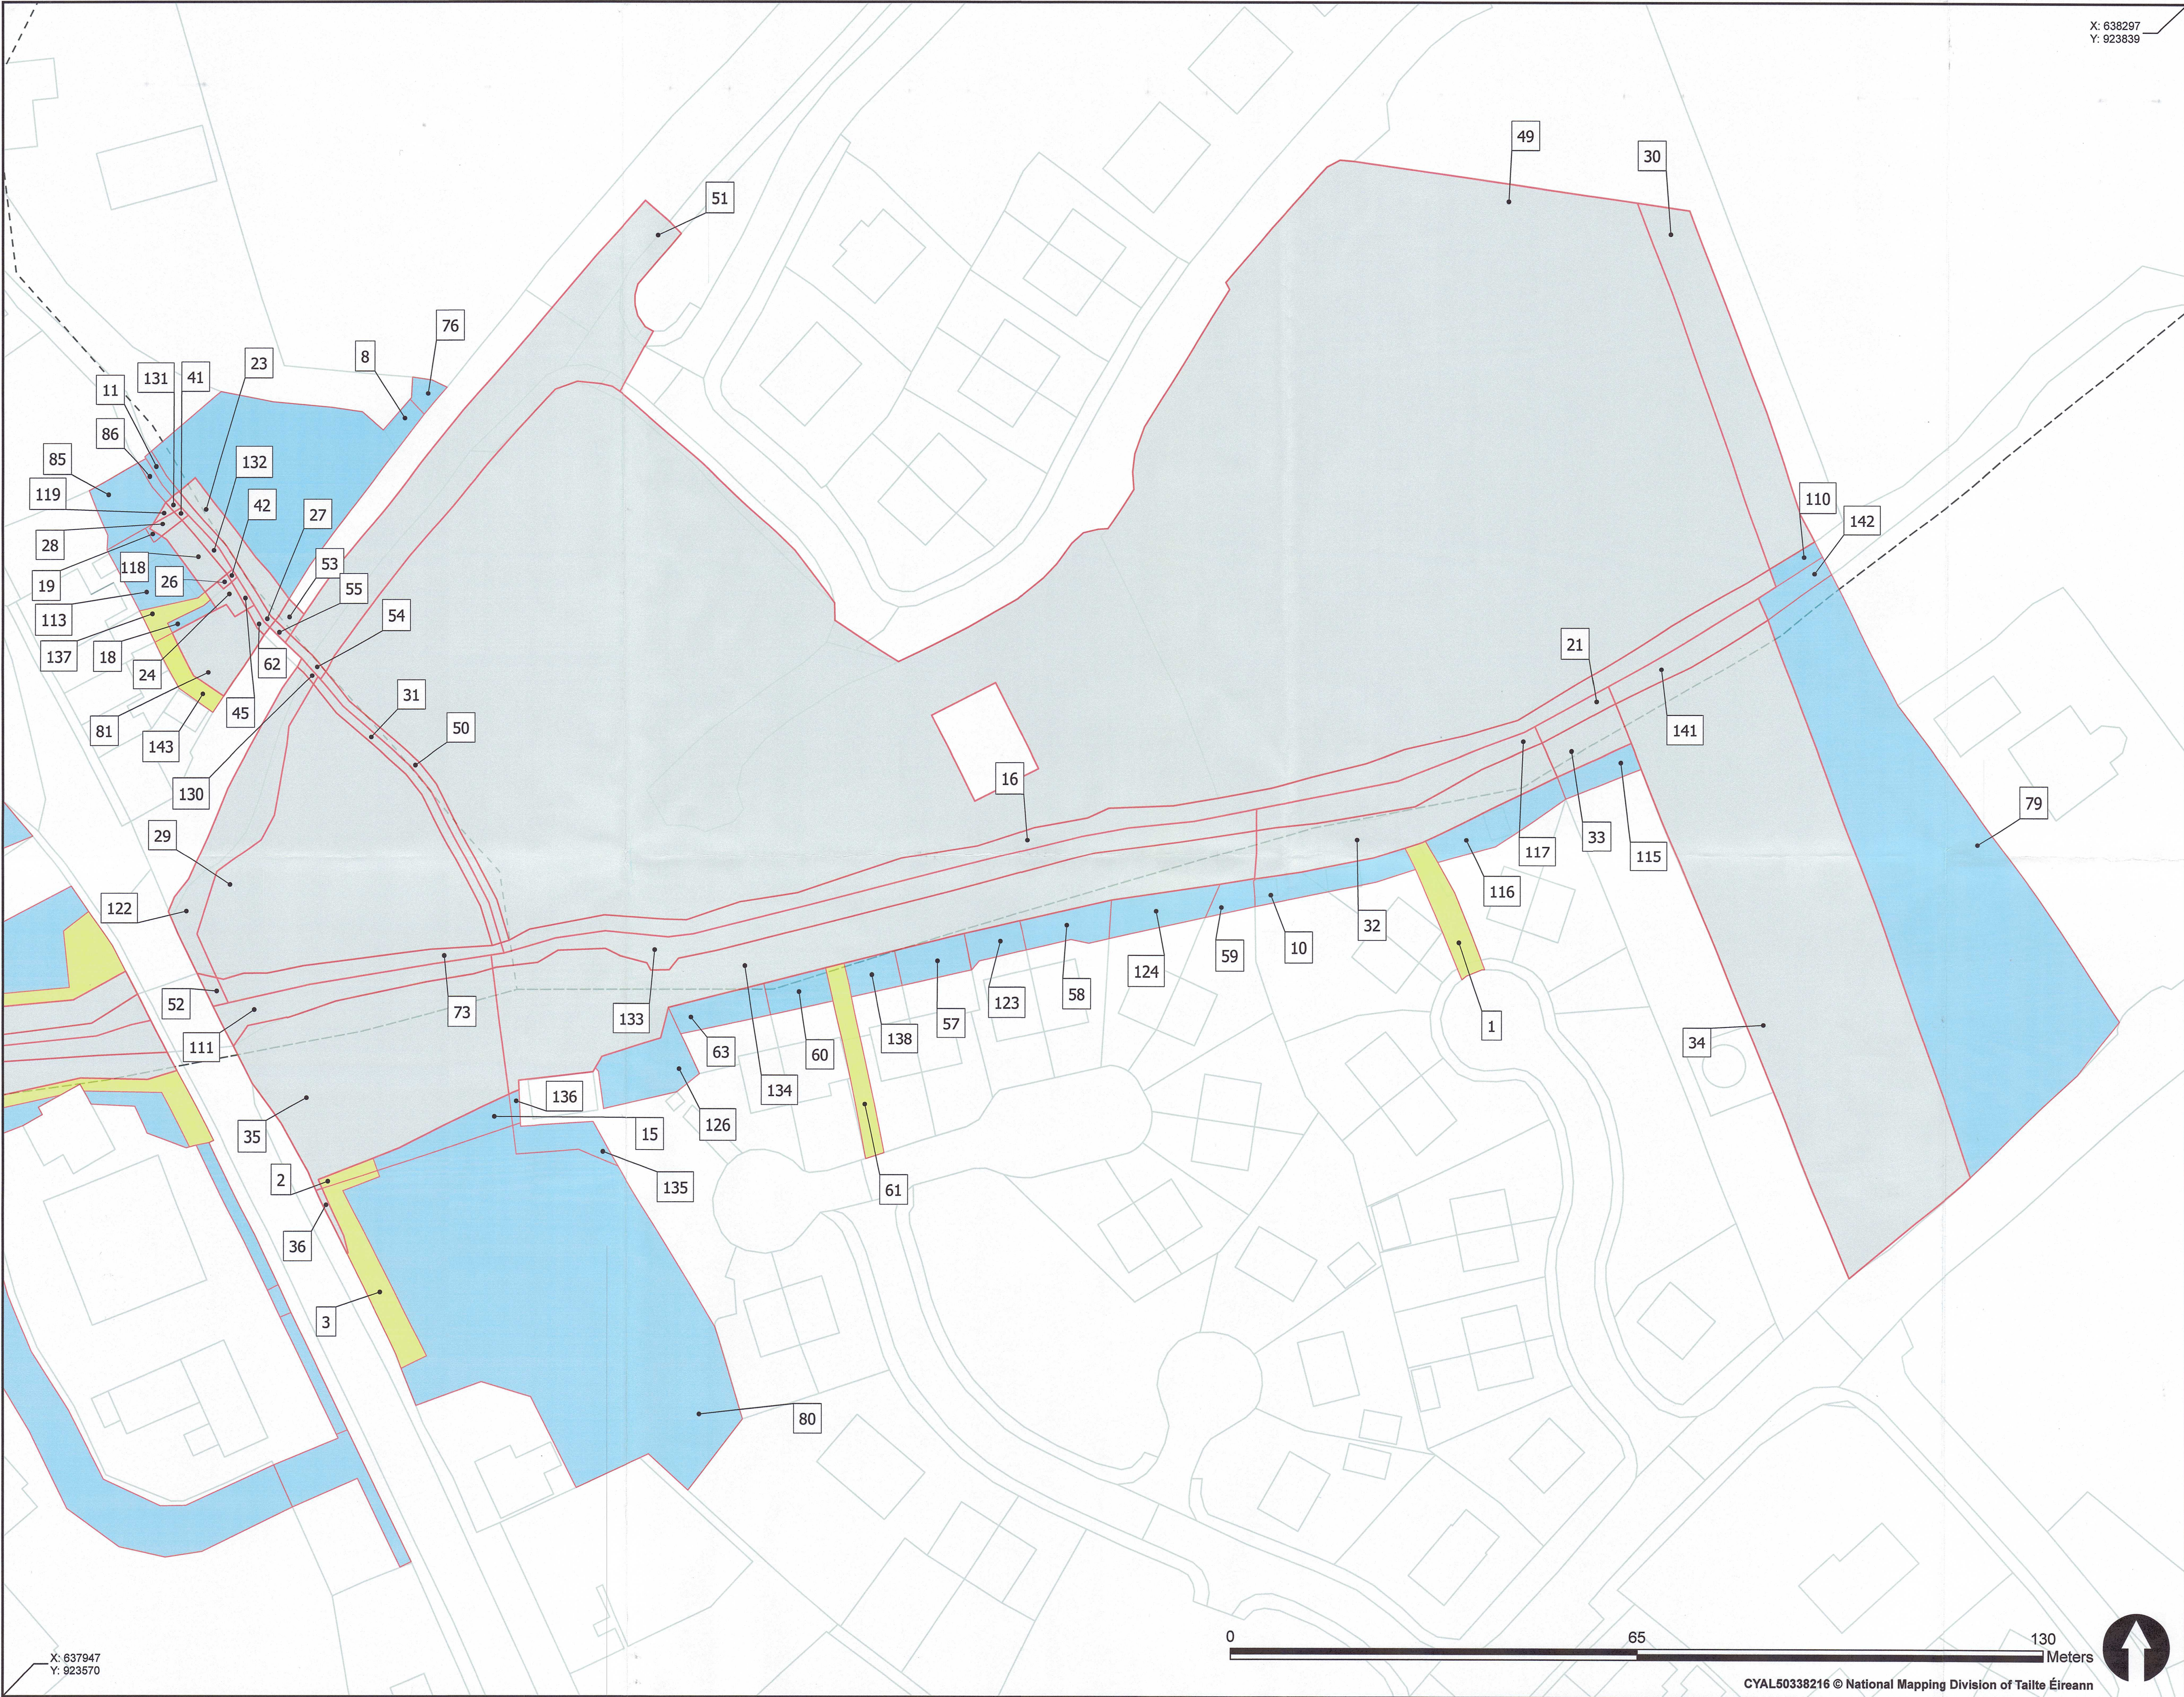

X: 638297
Y: 923839

DONEGAL COUNTY COUNCIL
(Burnfoot Flood Relief Works)
COMPULSORY PURCHASE ORDER, 2026

The Official Seal of Donegal County Council
affixed hereto on this 10th day of July 2026 as
authenticated by the signature of

Pauline Marie Conboy


Chief Executive



Staff Officer, Nominated Person

DEPOSIT MAP

- LEGEND
- Schedule Part I - Lands Being Permanently Acquired.
 - Schedule Part II - Lands Being Temporarily Acquired.
 - Schedule Part III - Permanent Right of Way.
 - Schedule Part IV - Permanent Wayleave.
 - Townland Boundary

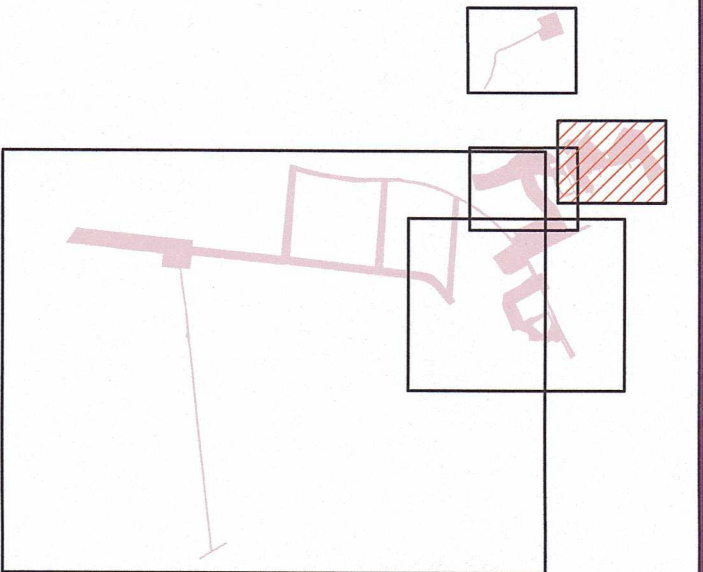

rev	amendments	drawn	date
CLIENT			
 Comhairle Contae Dhún na nGall Donegal County Council			
PROJECT			
BURNFOOT FLOOD RELIEF SCHEME			
TITLE			
Compulsory Purchase Order 2026 Lands to be Compulsorily Acquired Deposit Map Sheet 3 of 5			
Project Number IBE2204	Sheet Size A1	Drawing Scale 1:500	
Drawing Number			
IBE2204_Bt_CPO_003			
Drawn by KC	Status Planning	Revision -	
Checked By FC	Approved By BQ	Date 02/12/2025	