


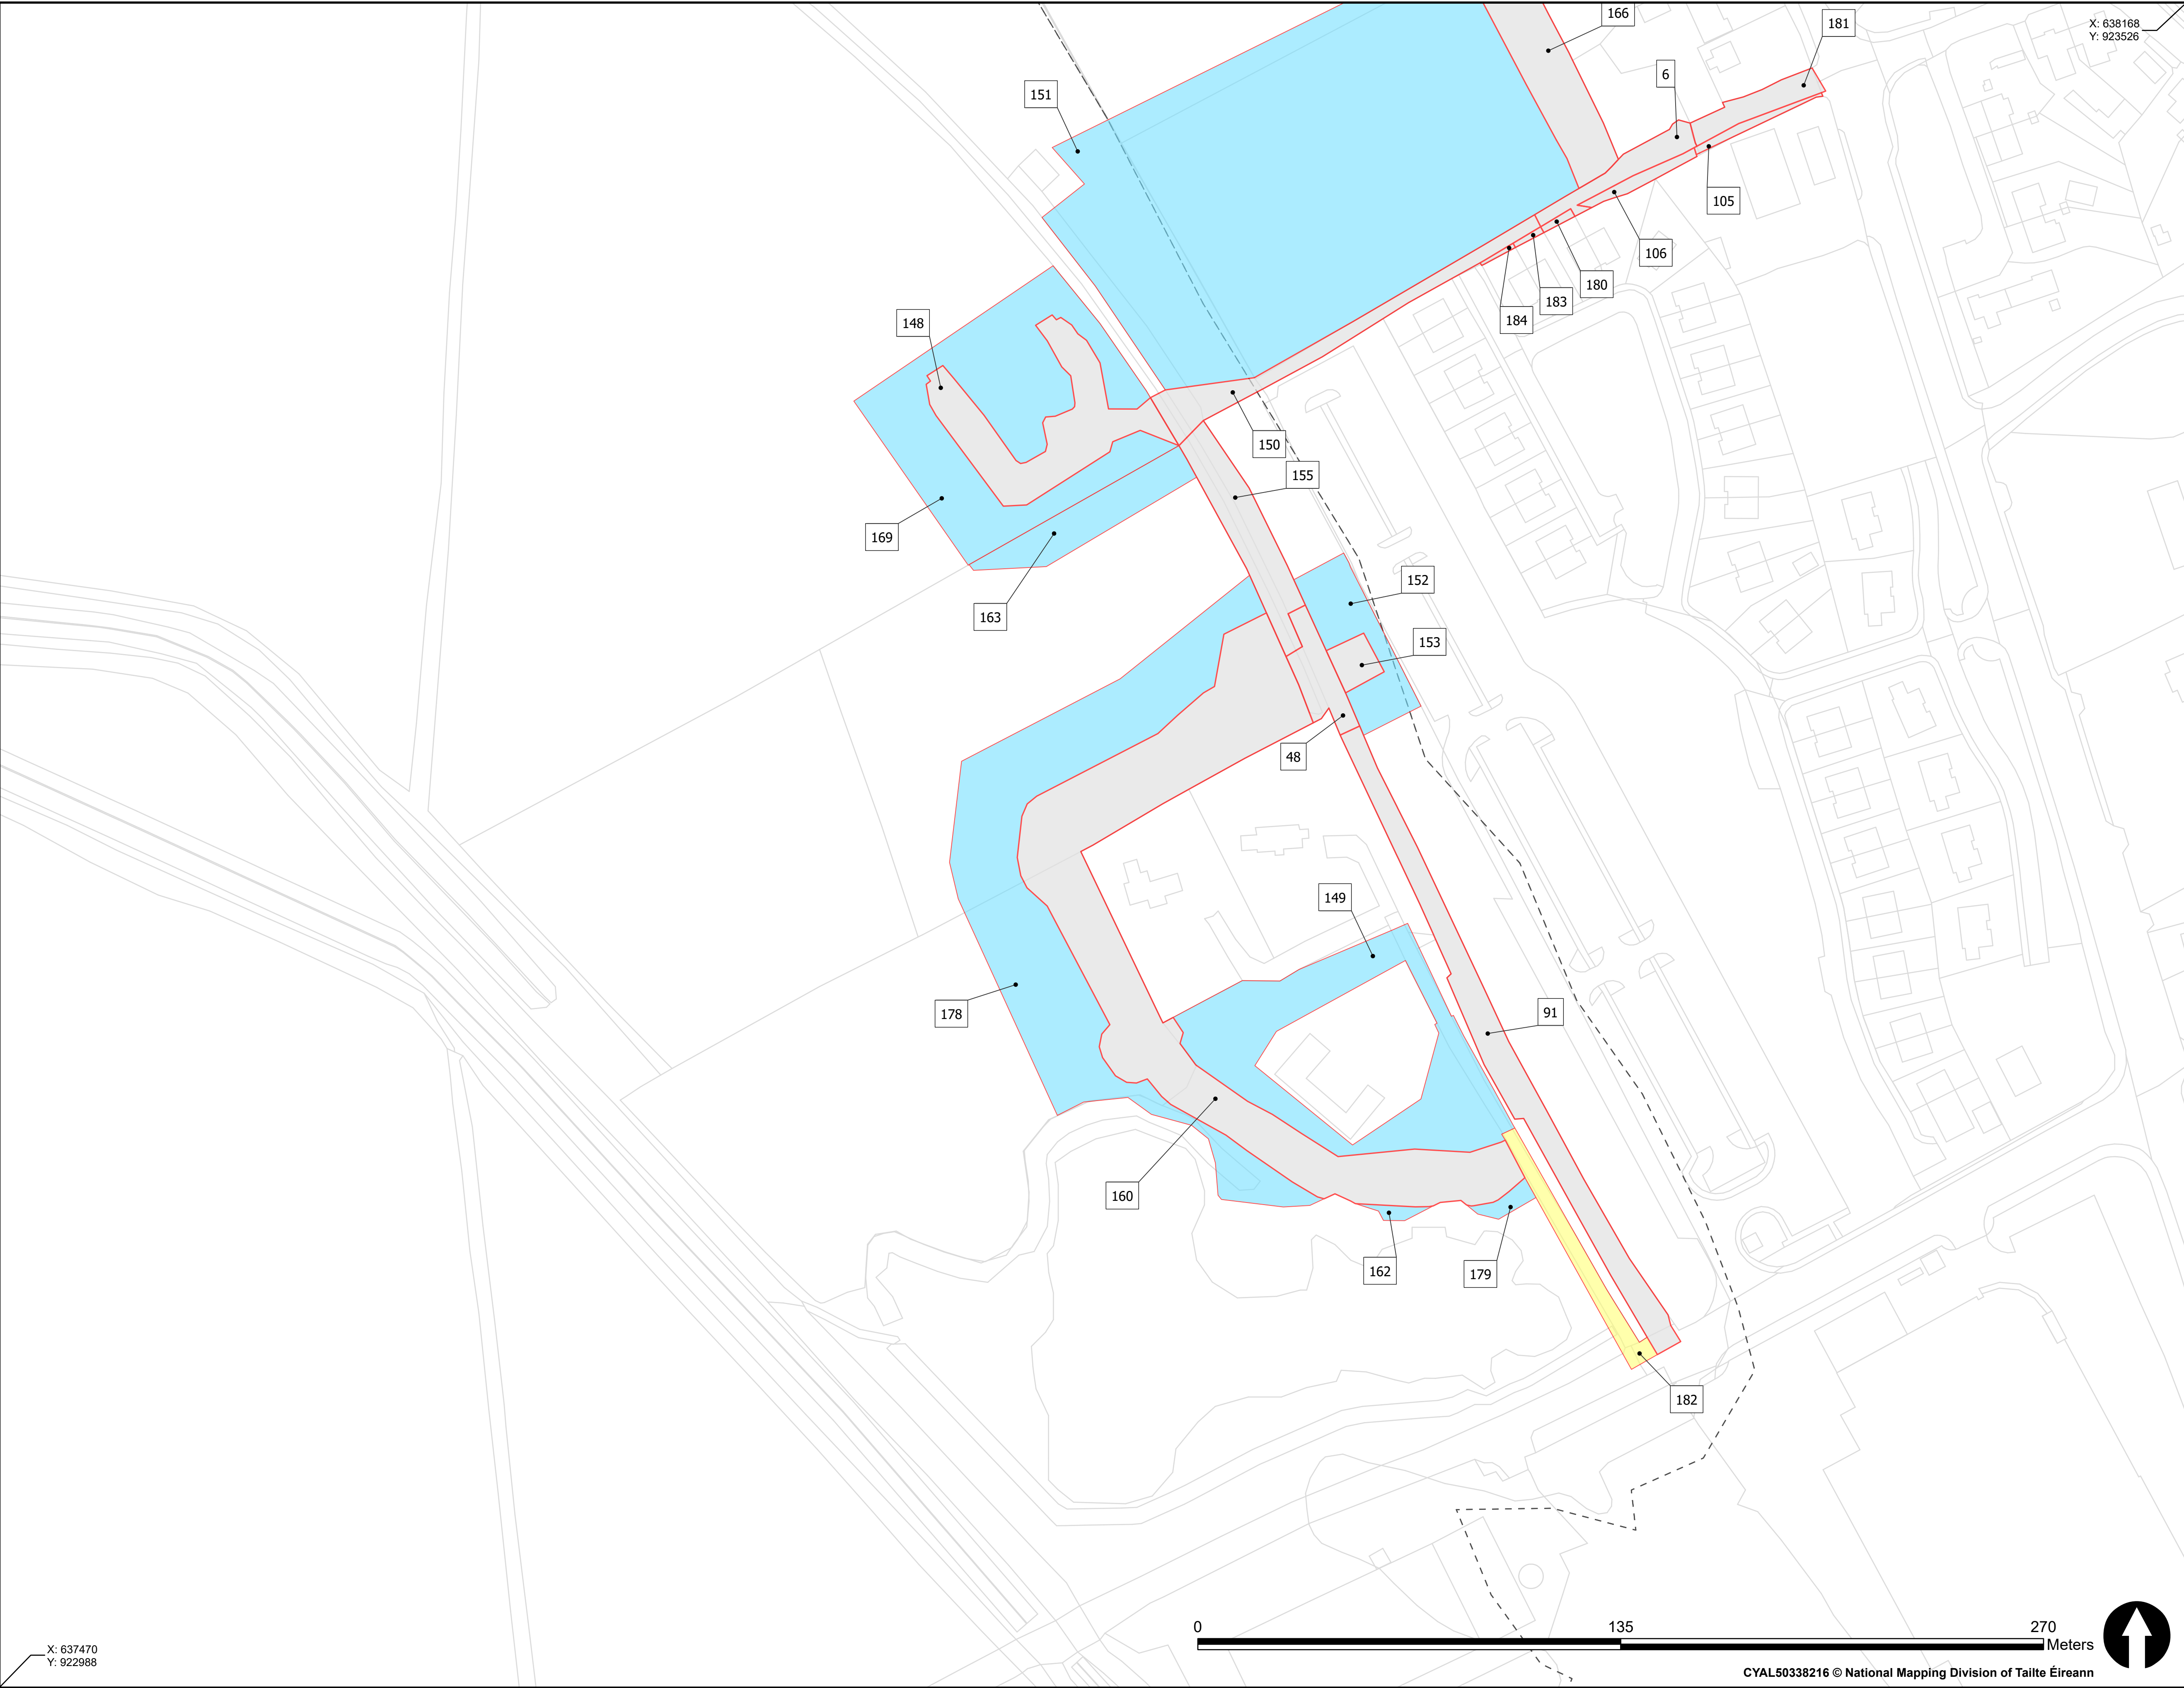

DONEGAL COUNTY COUNCIL
(Burnfoot Flood Relief Works)

COMPULSORY PURCHASE ORDER, 2026

The Official Seal of Donegal County Council
affixed hereto on this day of 2026 as
authenticated by the signature of

Chief Executive

Staff Officer, Nominated Person

DEPOSIT MAP

LEGEND

Schedule Part I - Lands Being Permanently Acquired.

Schedule Part II - Lands Being Temporarily Acquired.

Schedule Part III - Permanent Right of Way.

Schedule Part IV - Permanent Wayleave.

Townland Boundary

rev	amendments	drawn	date
-----	------------	-------	------

CLIENT

PROJECT

BURNFOOT
FLOOD RELIEF SCHEME

TITLE

Compulsory Purchase Order 2026
Lands to be Compulsorily Acquired
Deposit Map
Sheet 5 of 5

Project Number IBE2204	Sheet Size A1	Drawing Scale 1:1,000
---------------------------	------------------	--------------------------

Drawing Number

IBE2204_Bt_CPO_005

Drawn by KC	Status Planning	Revision -
Checked By FC	Approved By BQ	Date 30/03/2026

CYAL50338216 © National Mapping Division of Tailte Éireann