


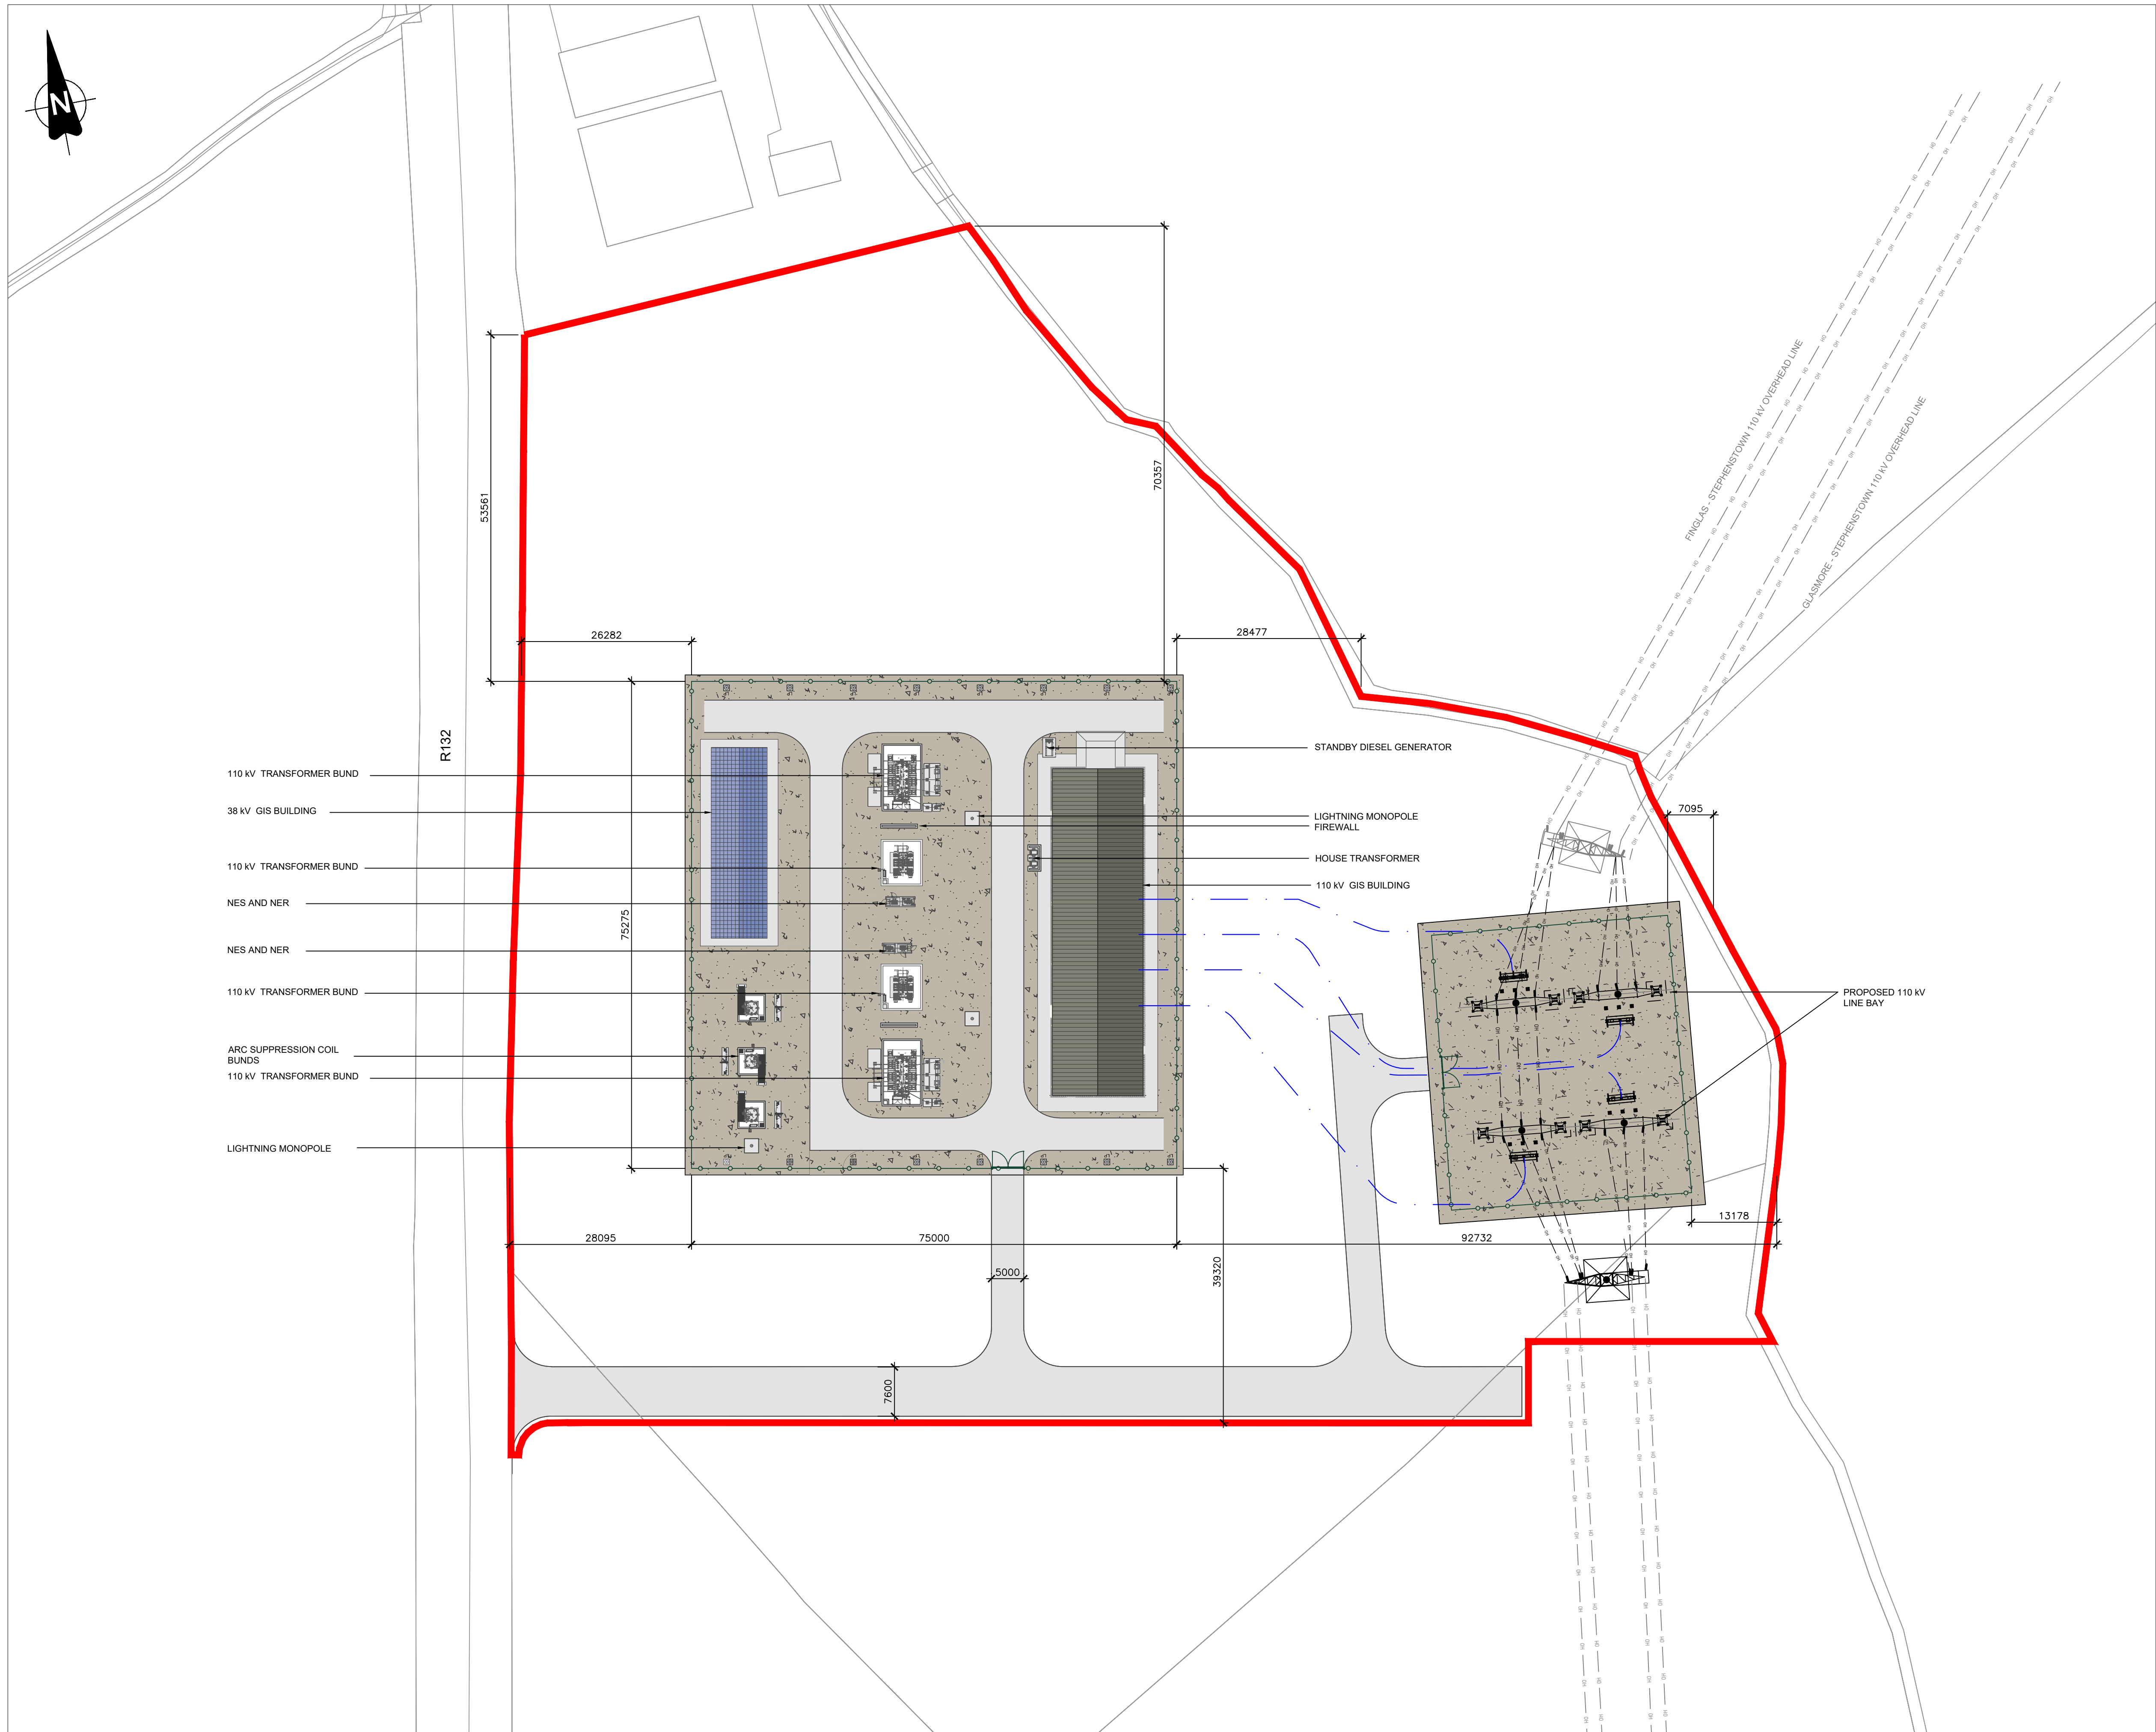

LEGEND

PLANNING BOUNDARY

COMPOUND STONE

COMPOUND ROAD

PALISADE FENCE

LIGHTNING MONOPOLE

LIGHTING POST

PROPOSED INDICATIVE 110 kV GRID CONNECTION

EXISTING TOWER

PROPOSED OVERHEAD LINE

PROPOSED TOWER

EXISTING OVERHEAD LINE

- NOTES
1. ALL DIMENSIONS SHOWN IN mm, UNLESS STATED OTHERWISE.

2. DRAWING TO BE PRINTED IN COLOUR.

3. TAILTE EIREANN MAP SHEET REFERENCE 2720-B

4. THIS DRAWING IS FOR PLANNING PURPOSES ONLY

5. PLANNING BOUNDARY AREA = 2.73 ha

REFERENCE DRAWINGS

PE492-D313-003-001-(LATEST REV.) FOR SITE LOCATION MAP

PRELIMINARY DRAWING
FOR INFORMATION ONLY

0	JUNE20	ISSUED FOR SID SCREENING APPLICATION	-	-	-	-
REV	DATE	REVISION DESCRIPTION	DRN	PROD	VER	APP
COPYRIGHT © ESB ALL RIGHTS RESERVED. NO PART OF THIS WORK MAY BE MODIFIED, REPRODUCED OR COPIED IN ANY FORM OR BY ANY MEANS - GRAPHIC, ELECTRONIC OR MECHANICAL, INCLUDING PHOTOCOPYING, RECORDING, TAPING OR USED FOR ANY PURPOSE OTHER THAN ITS DESIGNATED PURPOSE, WITHOUT THE WRITTEN PERMISSION OF ESB.						

PURPOSE OF ISSUE - PRELIMINARY UNLESS INDICATED

CLIENT APPROVAL ☐ PLANNING ☒ TENDER ☐ CONSTRUCTION ☐ AS-BUILT ☐

CLIENT

ESB NETWORKS

PROJECT

COURTLOUGH 110 kV SUBSTATION

CONTRACT

DRAWING TITLE

COURTLOUGH 110 kV SUBSTATION
SID SCREENING APPLICATION
PROPOSED SITE LAYOUT

PRODUCTION UNIT

Group Property & Security

Engineering and Major Projects,
One Dublin Airport Central, Dublin Airport,
Cloghran, Co. Dublin, K67 XF72, Ireland.

Tel: +353 (0)1 703 8000 Web: www.esb.ie

Engineering and Major Projects is a division of ESB.

DRAWN	PRODUCED	VERIFIED	APPROVED	APPROVAL DATE
J.Byrne	Dultra_R	R.OToolie	K.O'Neill	12/06/2026
CLIENT REF	NO. OF SHTS	SIZE	SCALE	SCALE
TC237239	1	A1	As Shown	

DRAWING NUMBER

PE492-D313-003-002-000

SHEET

REV