
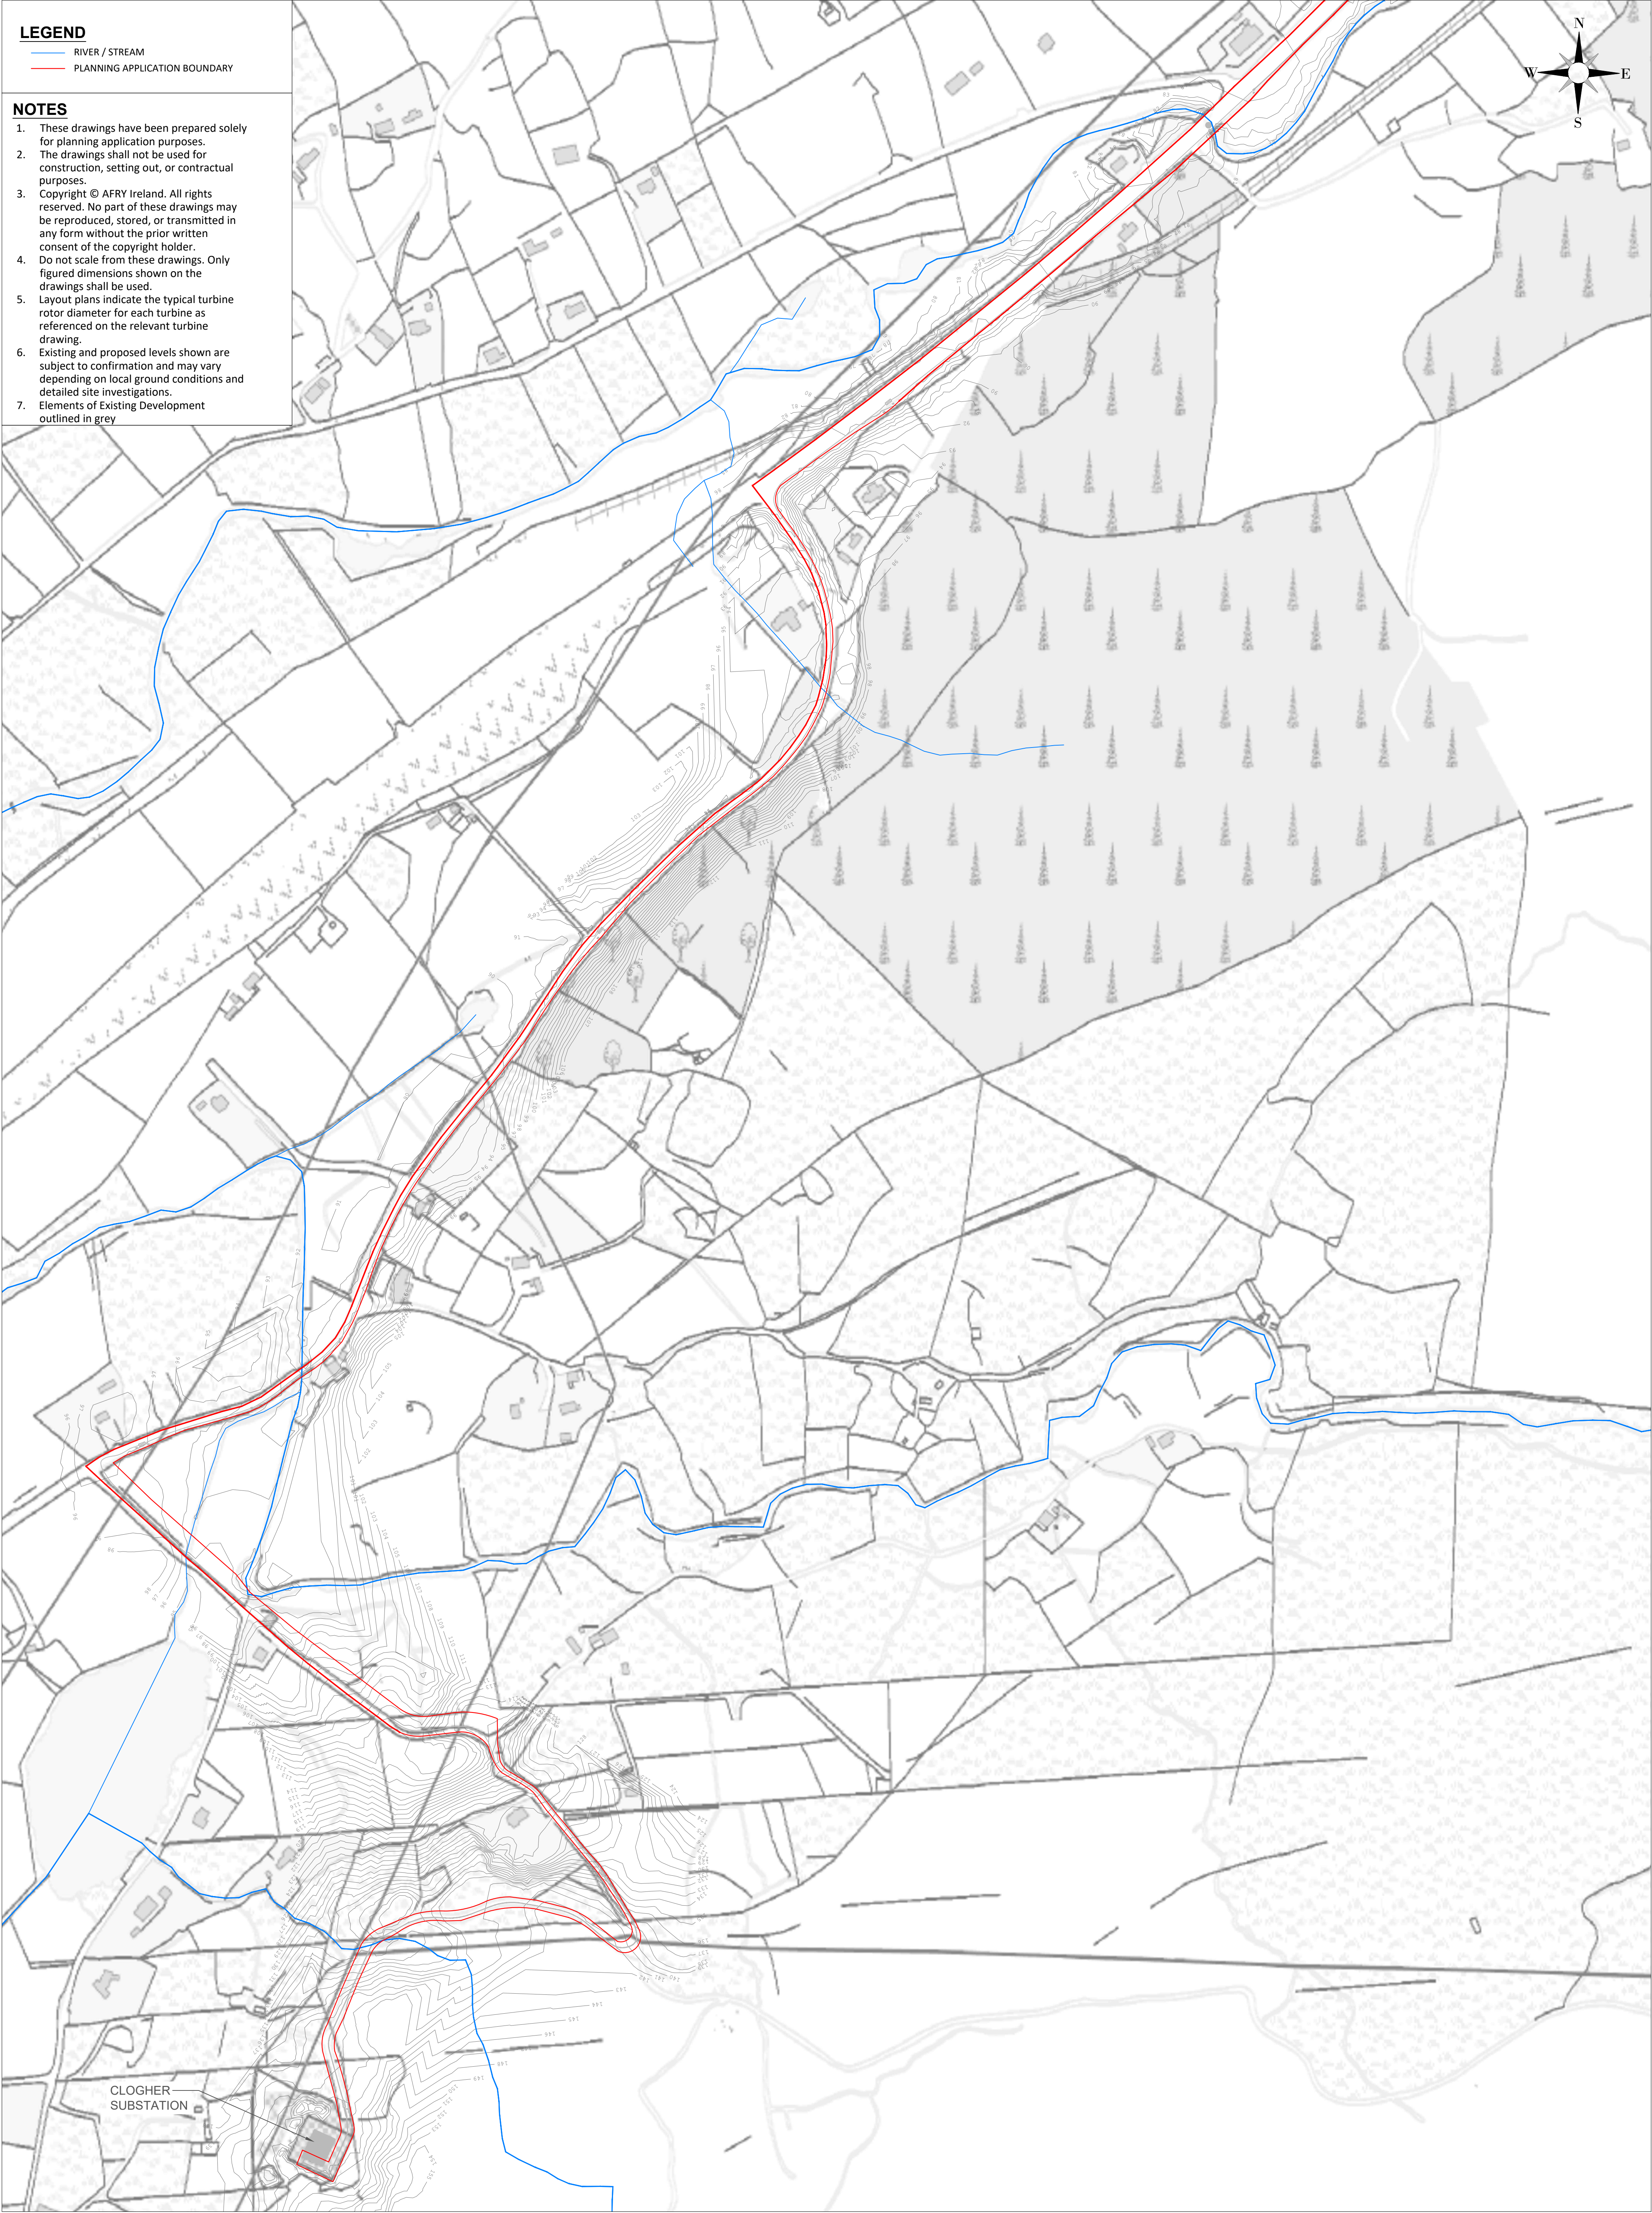


- LEGEND**
- RIVER / STREAM
 - PLANNING APPLICATION BOUNDARY

- NOTES**
- These drawings have been prepared solely for planning application purposes.
 - The drawings shall not be used for construction, setting out, or contractual purposes.
 - Copyright © AFRY Ireland. All rights reserved. No part of these drawings may be reproduced, stored, or transmitted in any form without the prior written consent of the copyright holder.
 - Do not scale from these drawings. Only figured dimensions shown on the drawings shall be used.
 - Layout plans indicate the typical turbine rotor diameter for each turbine as referenced on the relevant turbine drawing.
 - Existing and proposed levels shown are subject to confirmation and may vary depending on local ground conditions and detailed site investigations.
 - Elements of Existing Development outlined in grey

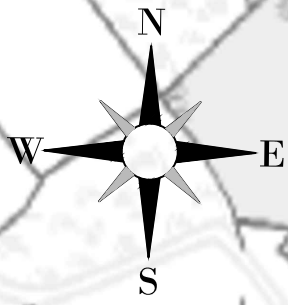

Ordnance Survey Ireland License No. EN 0051326
© Ordnance Survey Ireland/Government of Ireland
Sheet No.'s: 0451,0452,0453,0479,0480,0481,0507, 0508

ENGINEER



AFRY Ireland Ltd.
The Hyde Building, The Park,
Carrickmines,
D18VC44
Ireland
Tel. +353 (0) 1 845 5031

CLIENT

PROJECT

MEENBOG WIND FARM

TITLE

PROSPECTIVE DEVELOPMENT LAYOUT
SHEET 1

REVISION

A

DRAWN BY

M. BROWNE

DATE

03/06/2026

PAPER SIZE

A1

SCALE

1:2500

STATUS

PROSPECTIVE

DRAWING NUMBER

MNBG d024.8.1

Plotter: 20/06/2026 14:41:19
X:\0301\02481\Project\meenbog\MNBG Drawing\MNBG d024.8.1.dwg
K:\0301\02481\Project\meenbog\MNBG Drawing\MNBG d024.8.1.dwg
K:\0301\02481\Project\meenbog\MNBG Drawing\MNBG d024.8.1.dwg

REV DATE DRAWN BY CHECKED BY DETAILS

A 03/06/2026 M.B. L.P. FIRST ISSUE

CHECKED AND APPROVED
L. POWER

DATE


03/06/2026

LEGEND

- RIVER / STREAM
- PLANNING APPLICATION BOUNDARY

NOTES

- These drawings have been prepared solely for planning application purposes.
- The drawings shall not be used for construction, setting out, or contractual purposes.
- Copyright © AFRY Ireland. All rights reserved. No part of these drawings may be reproduced, stored, or transmitted in any form without the prior written consent of the copyright holder.
- Do not scale from these drawings. Only figured dimensions shown on the drawings shall be used.
- Layout plans indicate the typical turbine rotor diameter for each turbine as referenced on the relevant turbine drawing.
- Existing and proposed levels shown are subject to confirmation and may vary depending on local ground conditions and detailed site investigations.
- Elements of Existing Development outlined in grey

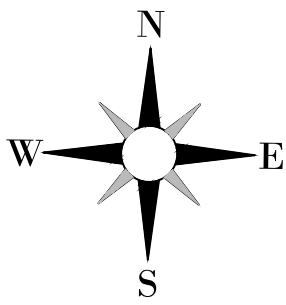

REFER d024.8.1 FOR CONTINUATION

NOTES

A	03/06/2026	M.B.	L.P.	FIRST ISSUE
REV	DATE	DRAWN BY	CHECKED BY	DETAILS

ENGINEER



AFRY Ireland Ltd.
The Hyde Building, The Park,
Carrickmines,
D18VC44
Ireland
Tel: +353 (0) 1 845 5031

CLIENT

PROJECT

MEENBOG WIND FARM

TITLE
PROSPECTIVE DEVELOPMENT LAYOUT
SHEET 2

REVISION

A

DRAWN BY
M. BROWNE

DATE
03/06/2026

CHECKED AND APPROVED
L. POWER

DATE
03/06/2026

PAPER SIZE

A1

SCALE

1:2500

STATUS

PROSPECTIVE

DRAWING NUMBER

MNBG d024.8.2

— RIVER / STREAM
— PLANNING APPLICATION BOUNDARY

1. These drawings have been prepared solely for planning application purposes.
2. The drawings shall not be used for construction, setting out, or contractual purposes.
3. Copyright © AFRY Ireland. All rights reserved. No part of these drawings may be reproduced, stored, or transmitted in any form without the prior written consent of the copyright holder.
4. Do not scale from these drawings. Only figured dimensions shown on the drawings shall be used.
5. Layout plans indicate the typical turbine rotor diameter for each turbine as referenced on the relevant turbine drawing.
6. Existing and proposed levels shown are subject to confirmation and may vary depending on local ground conditions and detailed site investigations.
7. Elements of Existing Development outlined in grey



REFER d024.8.2 FOR CONTINUATION

A	03/06/2026	M.B.	L.P.	FIRST ISSUE
REV	DATE	DRAWN BY	CHECKED BY	DETAILS

ENGINEER				AFRY Ireland Ltd. The Hyde Building, The Park, Carrickmines, D18VC44 Ireland Tel. +353 (0) 1 845 5031			
DRAWN BY			DATE				
M. BROWNE			03/06/2026				
CHECKED AND APPROVED			DATE				
L. POWER			03/06/2026				



CLIENT	
PAPER SIZE	SCALE
A1	1:2500
STATUS	
PROSPECTIVE	

PROJECT	MEENBOG WIND FARM		
TITLE	PROSPECTIVE DEVELOPMENT LAYOUT SHEET 3		
DRAWING NUMBER	MNBG d024.8.3		
	X:\3\B\MECA\Wind\geomatics\land\Meenbog Wind\Drawings\MNBG D024.dwg\MNBG D024.8.dwg\Wind Prop		

A

- LEGEND**
- PROPOSED TURBINES
 - PROPOSED TURBINE FOUNDATIONS
 - ROADS - MINOR WORKS AND UPGRADES
 - ROADS MORE SUBSTANTIAL WORKS & UPGRADE
 - HARDSTANDS - MINOR WORKS AND UPGRADES
 - HARDSTANDS MORE SUBSTANTIAL WORKS AND UPGRADES
 - TURBINE AND SWEEP AREA
 - AREAS OF CUT
 - AREAS OF FILL
 - CONCRETE WASHOUT AREA
 - BORROW PIT
 - BORROW PIT EXTENSION
 - BORROW PIT WORKING STRIP
 - PEAT CELL
 - LANDSCAPING
 - FENCE
 - FIELD GATE
 - TEMPORARY CONSTRUCTION COMPOUND
 - TEMP. CONST. COMPOUND EXTENSION
 - PROPOSED BERM
 - IN-SITU ROCK BERM
 - PULL PIT LOCATION
 - DUCTING & CABLING
 - DUCTING & CABLING - PROPOSED
 - PROPOSED AMENITY INFRASTRUCTURE
 - MET MAST
 - RIVER / STREAM
 - PLANNING APPLICATION BOUNDARY


- NOTES**
- These drawings have been prepared solely for planning application purposes.
 - The drawings shall not be used for construction, setting out, or contractual purposes.
 - Copyright © AFRY Ireland. All rights reserved. No part of these drawings may be reproduced, stored, or transmitted in any form without the prior written consent of the copyright holder.
 - Do not scale from these drawings. Only figured dimensions shown on the drawings shall be used.
 - Layout plans indicate the typical turbine rotor diameter for each turbine as referenced on the relevant turbine drawing.
 - Existing and proposed levels shown are subject to confirmation and may vary depending on local ground conditions and detailed site investigations.
 - Elements of Existing Development outlined in grey

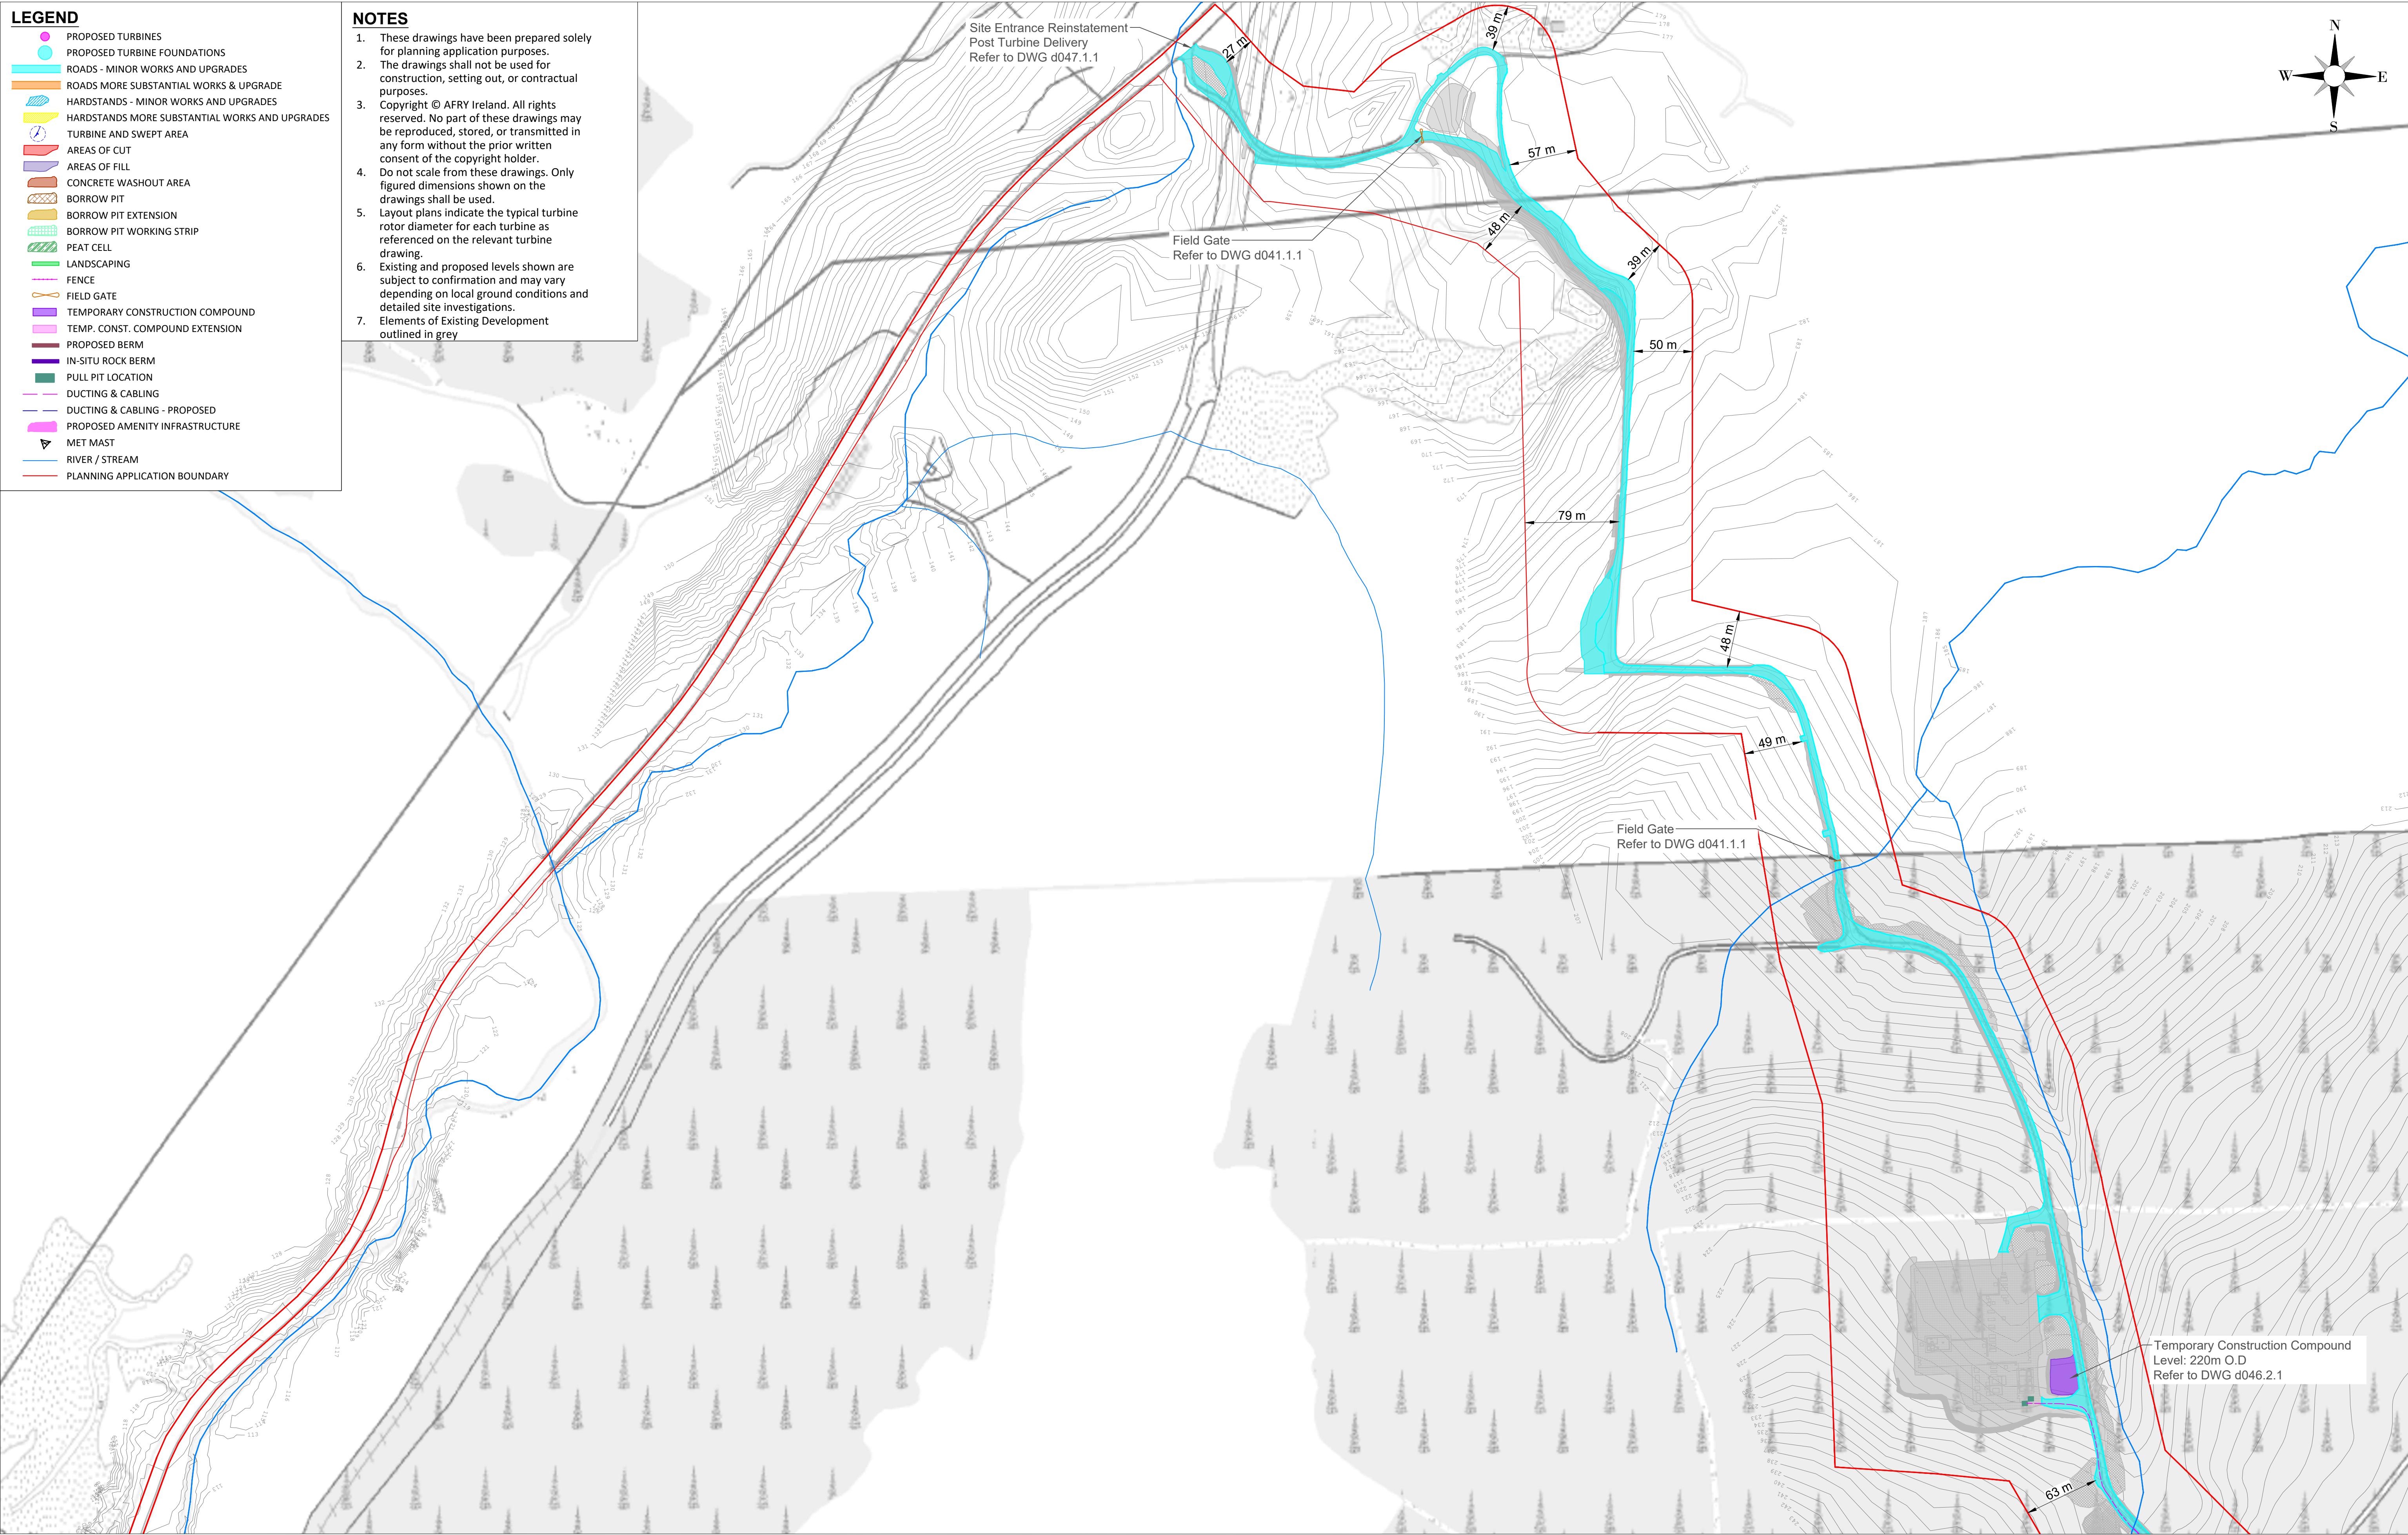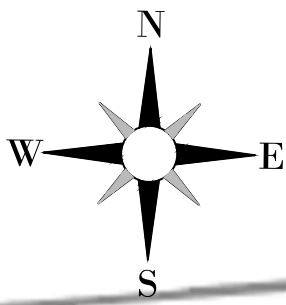

REFER d024.8.3 FOR CONTINUATION

REFER d024.8.5 FOR CONTINUATION

NOTES													ENGINEER		 AFRY Ireland Ltd. The Hyde Building, The Park, Carrickmines, D18VC44 Ireland Tel: +353 (0) 1 845 5031		CLIENT		PROJECT							
Ordnance Survey Ireland License No. EN 0051326 © Ordnance Survey Ireland/Government of Ireland Sheet No.'s: 0451,0452,0453,0479,0480,0481,0507, 0508					A		03/06/2026		M.B.		L.P.		FIRST ISSUE		DRAWN BY M. BROWNE		DATE 03/06/2026		PAPER SIZE A1		SCALE 1:2500		MEENBOG WIND FARM			
					REV		DATE		DRAWN BY		CHECKED BY		DETAILS													
															CHECKED AND APPROVED L. POWER		DATE 03/06/2026		STATUS PROSPECTIVE		DRAWING NUMBER MNBG d024.8.4		REVISION A			
																									X:\13-BUYE\Drawings\Project\Initial Meeting\MNBG\Drawing\MNBG D024 Adult\Initial\MNBG D024.8 Adult With Proposed Works 1-2500.dwg	

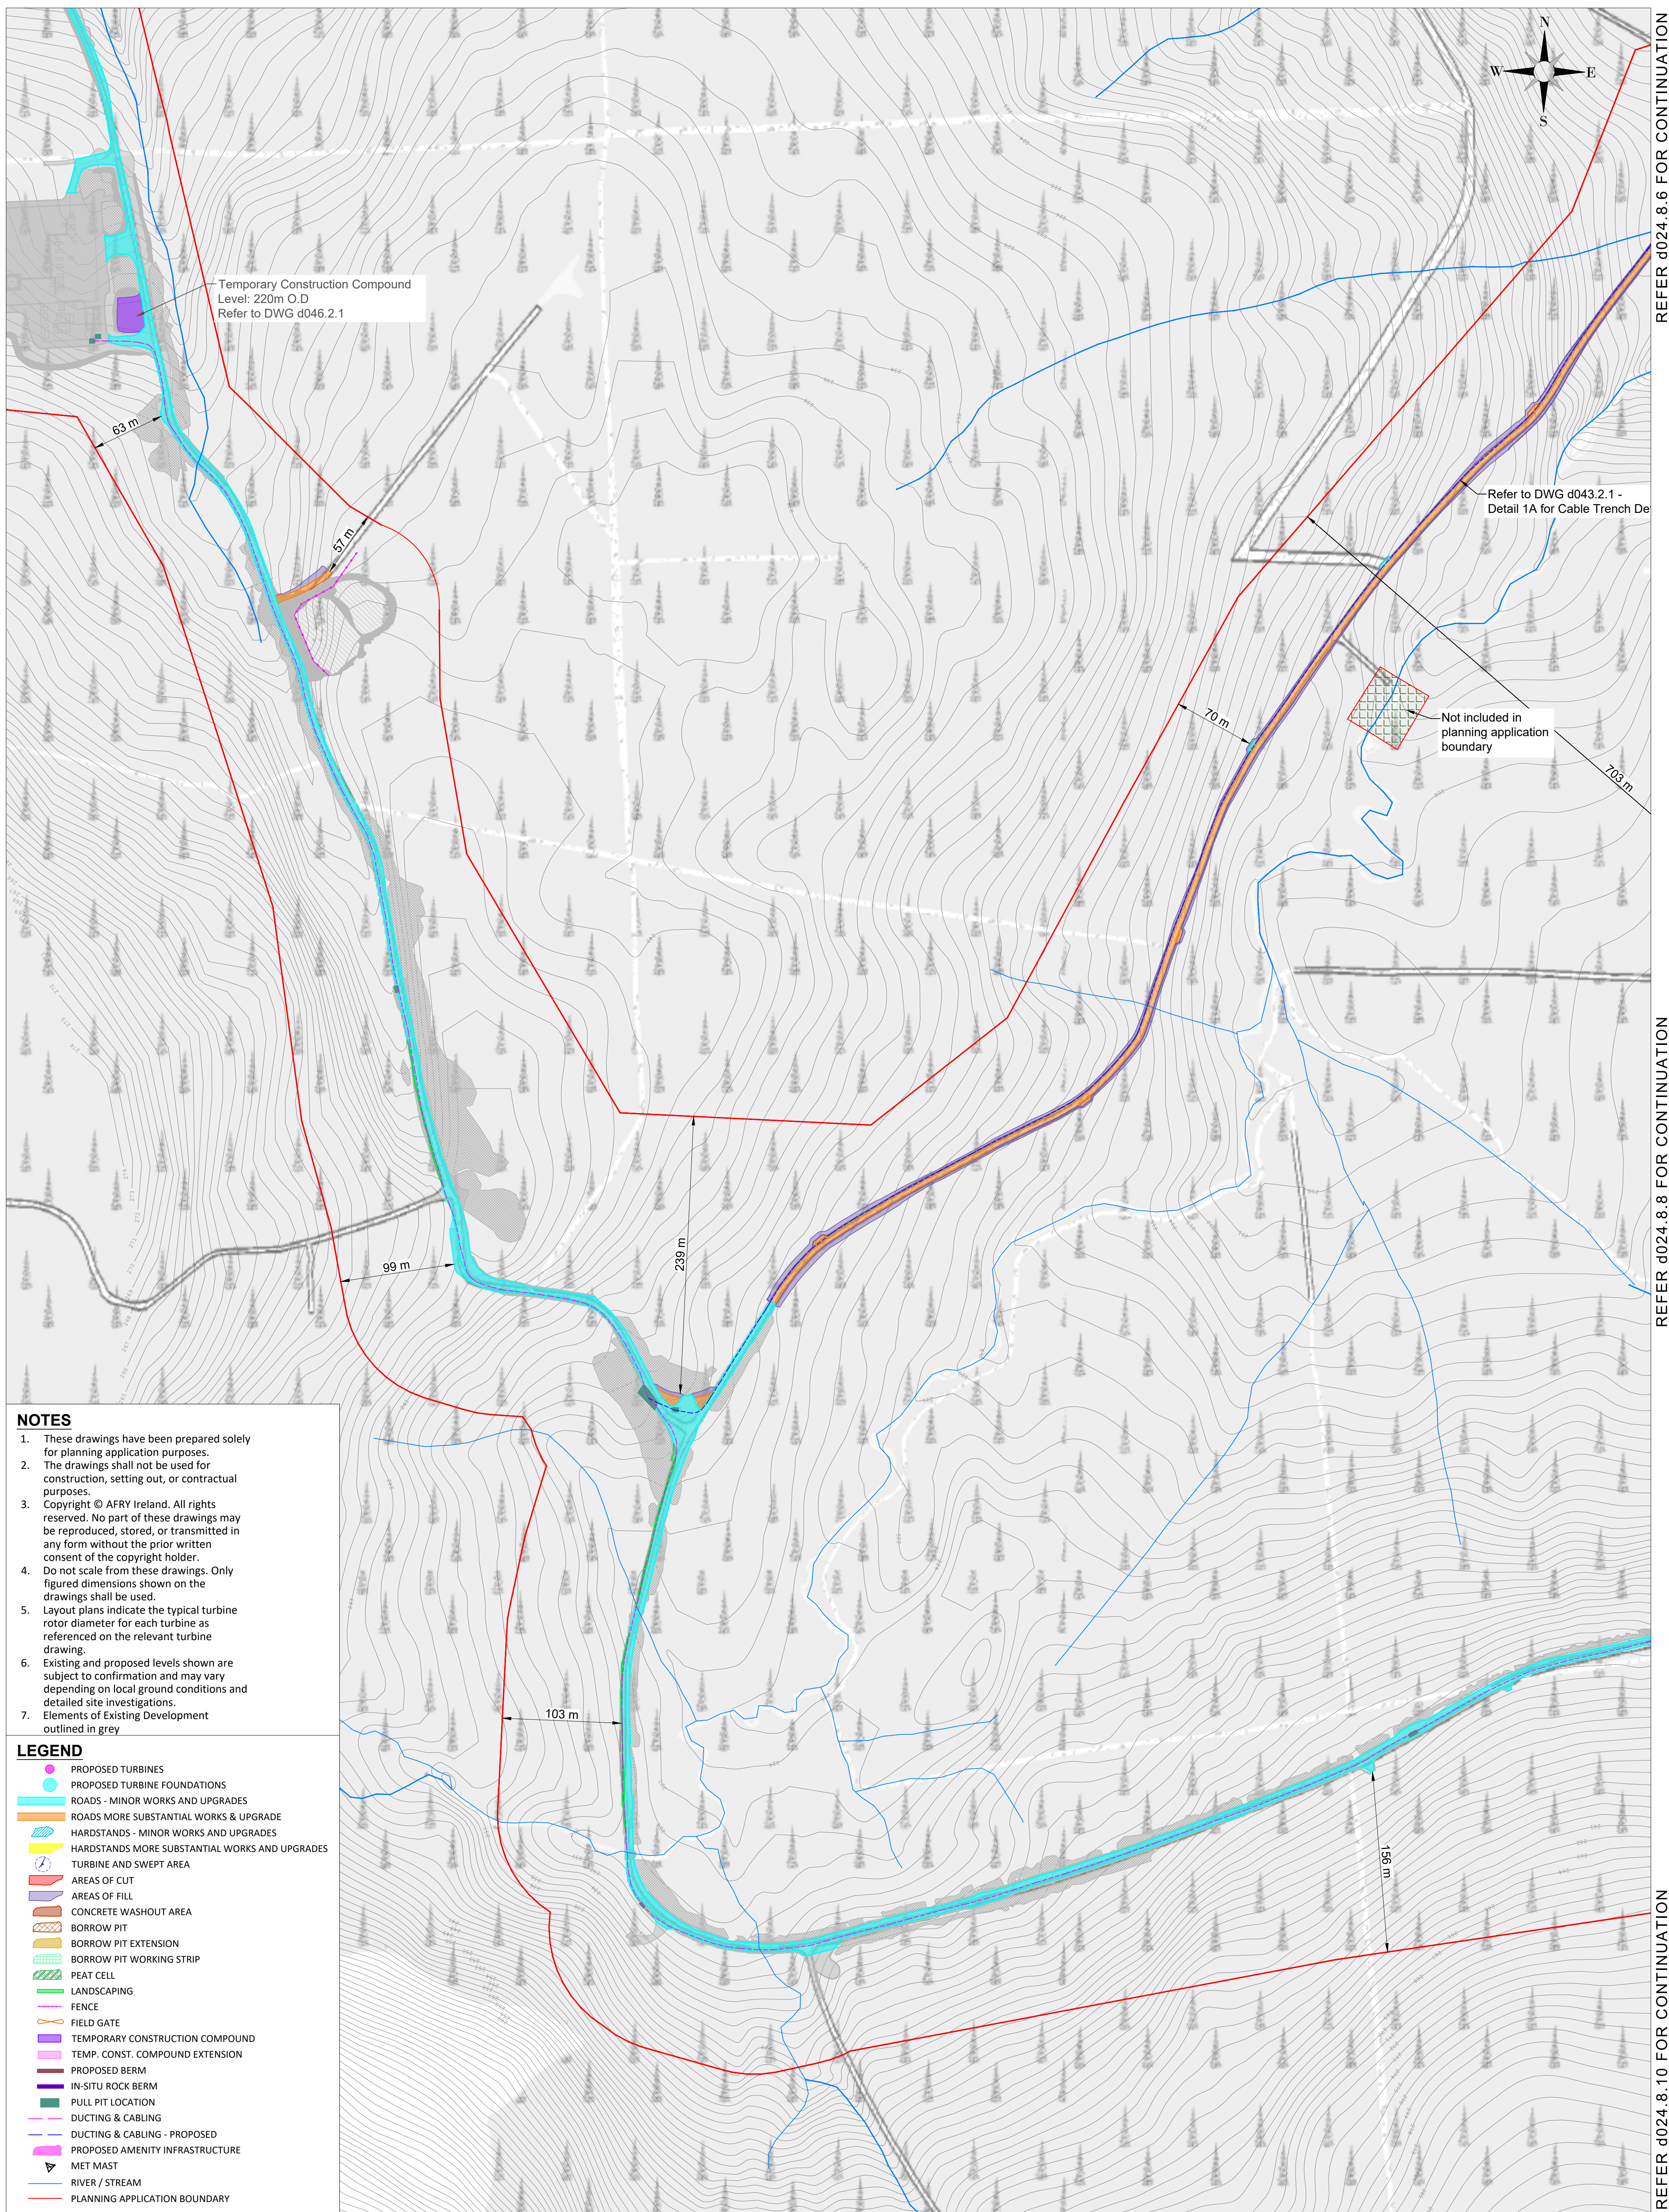

REFER d024.8.6 FOR CONTINUATION

REFER d024.8.8 FOR CONTINUATION

REFER d024.8.10 FOR CONTINUATION

NOTES

1. These drawings have been prepared solely for planning application purposes.
2. The drawings shall not be used for construction, setting out, or contractual purposes.
3. Copyright © AFRY Ireland. All rights reserved. No part of these drawings may be reproduced, stored, or transmitted in any form without the prior written consent of the copyright holder.
4. Do not scale from these drawings. Only the dimensions shown on the drawings shall be used.
5. Layout plans indicate the typical turbine rotor diameter for each turbine as referenced on the relevant turbine drawing.
6. Existing and proposed levels shown are subject to confirmation and may vary depending on local ground conditions and detailed site investigations.
7. Elements of Existing Development outlined in grey

LEGEND

-  PROPOSED TURBINES
-  PROPOSED TURBINE FOUNDATIONS
-  ROADS - MINOR WORKS AND UPGRADES
-  ROADS MORE SUBSTANTIAL WORKS & UPGRADE
-  HARDSTANDS - MINOR WORKS AND UPGRADES
-  HARDSTANDS MORE SUBSTANTIAL WORKS AND UPGRADES
-  TURBINE AND SWEEP AREA
-  AREAS OF CUT
-  AREAS OF FILL
-  CONCRETE WASHOUT AREA
-  BORROW PIT
-  BORROW PIT EXTENSION
-  BORROW PIT WORKING STRIP
-  PEAT CELL
-  LANDSCAPING
-  FENCE
-  FIELD GATE
-  TEMPORARY CONSTRUCTION COMPOUND
-  TEMP. CONST. COMPOUND EXTENSION
-  PROPOSED BERM
-  IN-SITU ROCK BERM
-  PULL PIT LOCATION
-  DUCTING & CABLING
-  DUCTING & CABLING - PROPOSED
-  PROPOSED AMENITY INFRASTRUCTURE
-  MET MAST
-  RIVER / STREAM
-  PLANNING APPLICATION BOUNDARY

Ordnance Survey Ireland License No. EN 0051326
© Ordnance Survey Ireland/Government of Ireland
Sheet No.'s: 0451,0452,0453,0479,0480,0481,0507, 0508

ENGINEER



AFRY Ireland Ltd.
The Hyde Building, The Park,
Carrickmines,
D18VC44
Ireland
Tel. +353 (0) 1 845 5031

CLIENT

PAPER SIZE A1	SCALE 1:2500
STATUS PROSPECTIVE	

PROJECT

MEENBOG WIND FARM

TITLE
PROSPECTIVE DEVELOPMENT LAYOUT SHEET 5

REVISION

A

A	03/08/2026	M.B.	L.P.
REV	DATE	DRAWN BY	CHECKED BY

FIRST ISSUE	
DETAILS	

DRAWN BY	M. BROWNE
CHECKED AND APPROVED	L. POWER

DATE	03/06/2026
DATE	03/06/2026

DRAWING NUMBER	MNBG d024.8.5
----------------	---------------


Y-15-BI-FD-Dublin/Directorate/Island/Mission/MNIG/Omission/MNIG D01A Ashville/MNIG D02A B Ashville With Demosaid Weeks 1-2500 Series

LEGEND

-  PROPOSED TURBINES
-  PROPOSED TURBINE FOUNDATIONS
-  ROADS - MINOR WORKS AND UPGRADES
-  ROADS MORE SUBSTANTIAL WORKS & UPGRADE
-  HARDSTANDS - MINOR WORKS AND UPGRADES
-  HARDSTANDS MORE SUBSTANTIAL WORKS AND UPGRADES
-  TURBINE AND SWEEP AREA
-  AREAS OF CUT
-  AREAS OF FILL
-  CONCRETE WASHOUT AREA
-  BORROW PIT
-  BORROW PIT EXTENSION
-  BORROW PIT WORKING STRIP
-  PEAT CELL
-  LANDSCAPING
-  FENCE
-  FIELD GATE
-  TEMPORARY CONSTRUCTION COMPOUND
-  TEMP. CONST. COMPOUND EXTENSION
-  PROPOSED BERM
-  IN-SITU ROCK BERM
-  PULL PIT LOCATION
-  DUCTING & CABLING
-  DUCTING & CABLING - PROPOSED
-  PROPOSED AMENITY INFRASTRUCTURE
-  MET MAST
-  RIVER / STREAM
-  PLANNING APPLICATION BOUNDARY

NOTES

1. These drawings have been prepared solely for planning application purposes.
2. The drawings shall not be used for construction, setting out, or contractual purposes.
3. Copyright © AFRY Ireland. All rights reserved. No part of these drawings may be reproduced, stored, or transmitted in any form without the prior written consent of the copyright holder.
4. Do not scale from these drawings. Only figured dimensions shown on the drawings shall be used.
5. Layout plans indicate the typical turbine rotor diameter for each turbine as referenced on the relevant turbine drawing.
6. Existing and proposed levels shown are subject to confirmation and may vary depending on local ground conditions and detailed site investigations.
7. Elements of Existing Development outlined in grey.

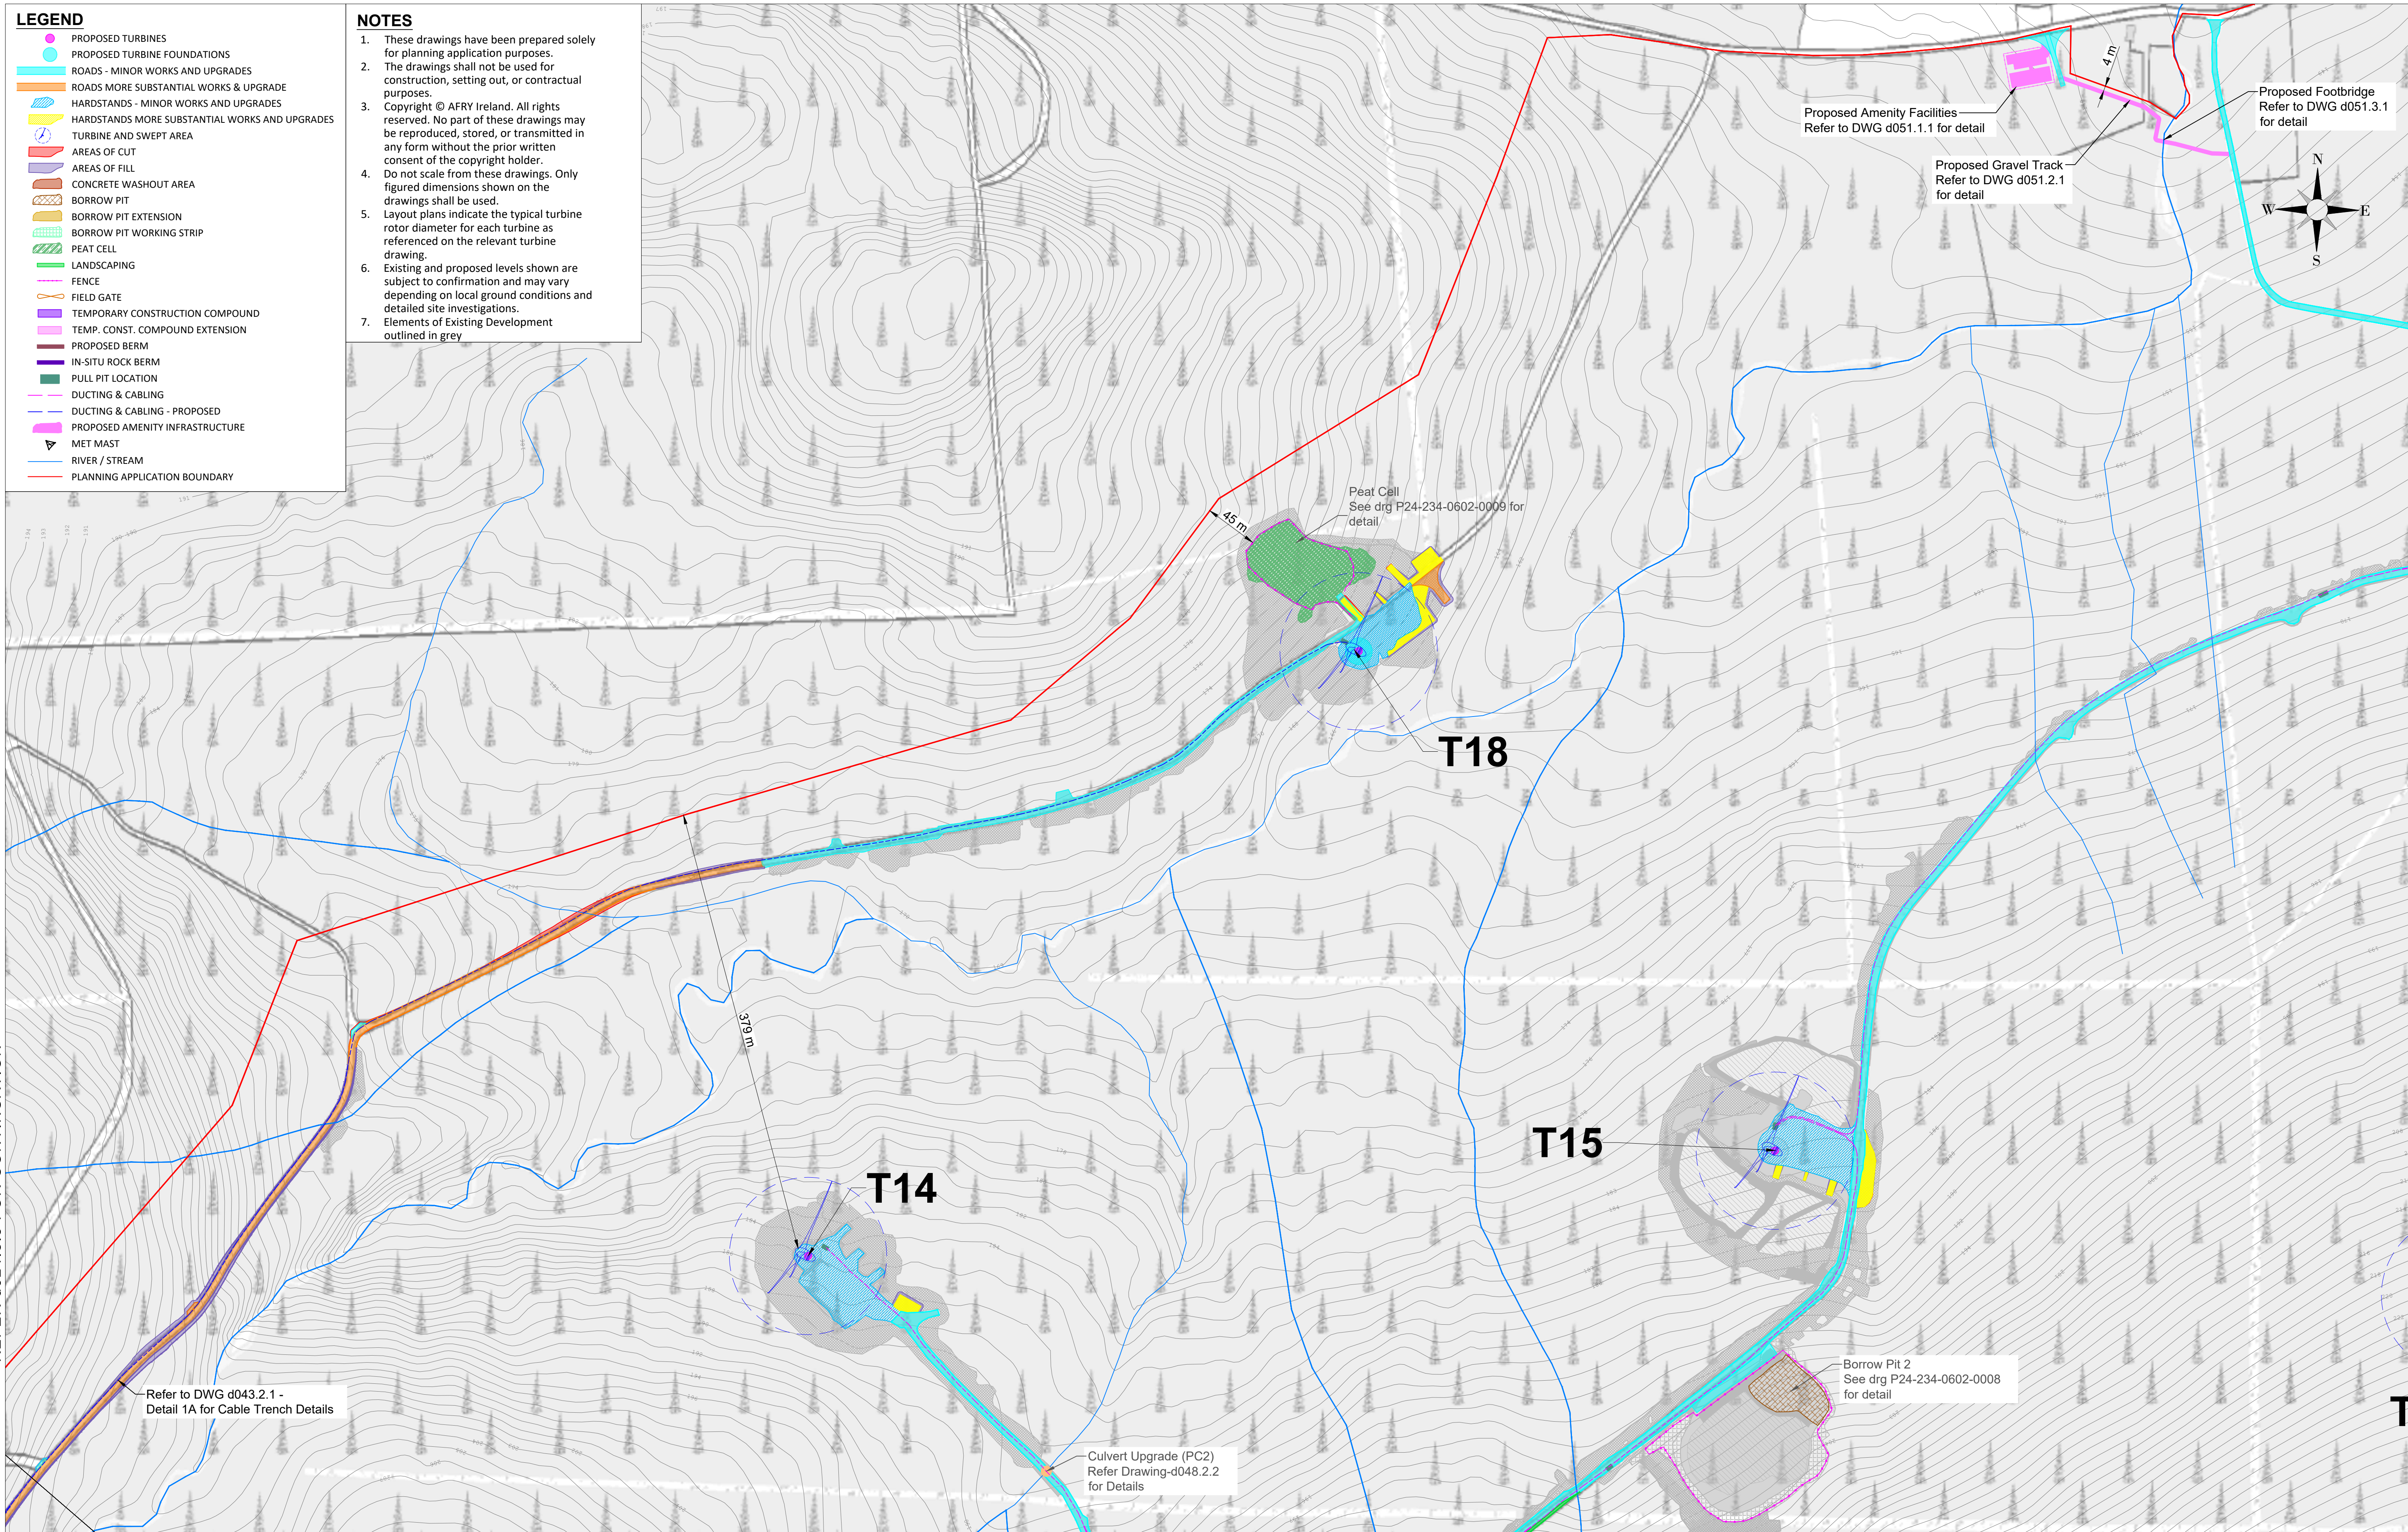


REFER d024.8.7 FOR CONTINUATION

REFER d024.8.9 FOR CONTINUATION

REFER d024.8.8 FOR CONTINUATION

ENGINEER		 AFRY Ireland Ltd. The Hyse Building, The Park, Carrickmines, D18VC44 Ireland Tel. +353 (0) 1 845 5031		CLIENT		PROJECT				MEENBOG WIND FARM			
DRAWN BY		DATE		PAPER SIZE		SCALE		PROSPECTIVE DEVELOPMENT LAYOUT SHEET 6				REVISION	
M. BROWNE		03/06/2026		A1		1:2500							
CHECKED AND APPROVED		DATE		STATUS		DRAWING NUMBER		MNBG d024.8.6				A	
L. POWER		03/06/2026		PROSPECTIVE									



Ordnance Survey Ireland License No. EN 0051326
© Ordnance Survey Ireland/Government of Ireland
Sheet No.'s: 0451,0452,0453,0479,0480,0481,0507, 0508

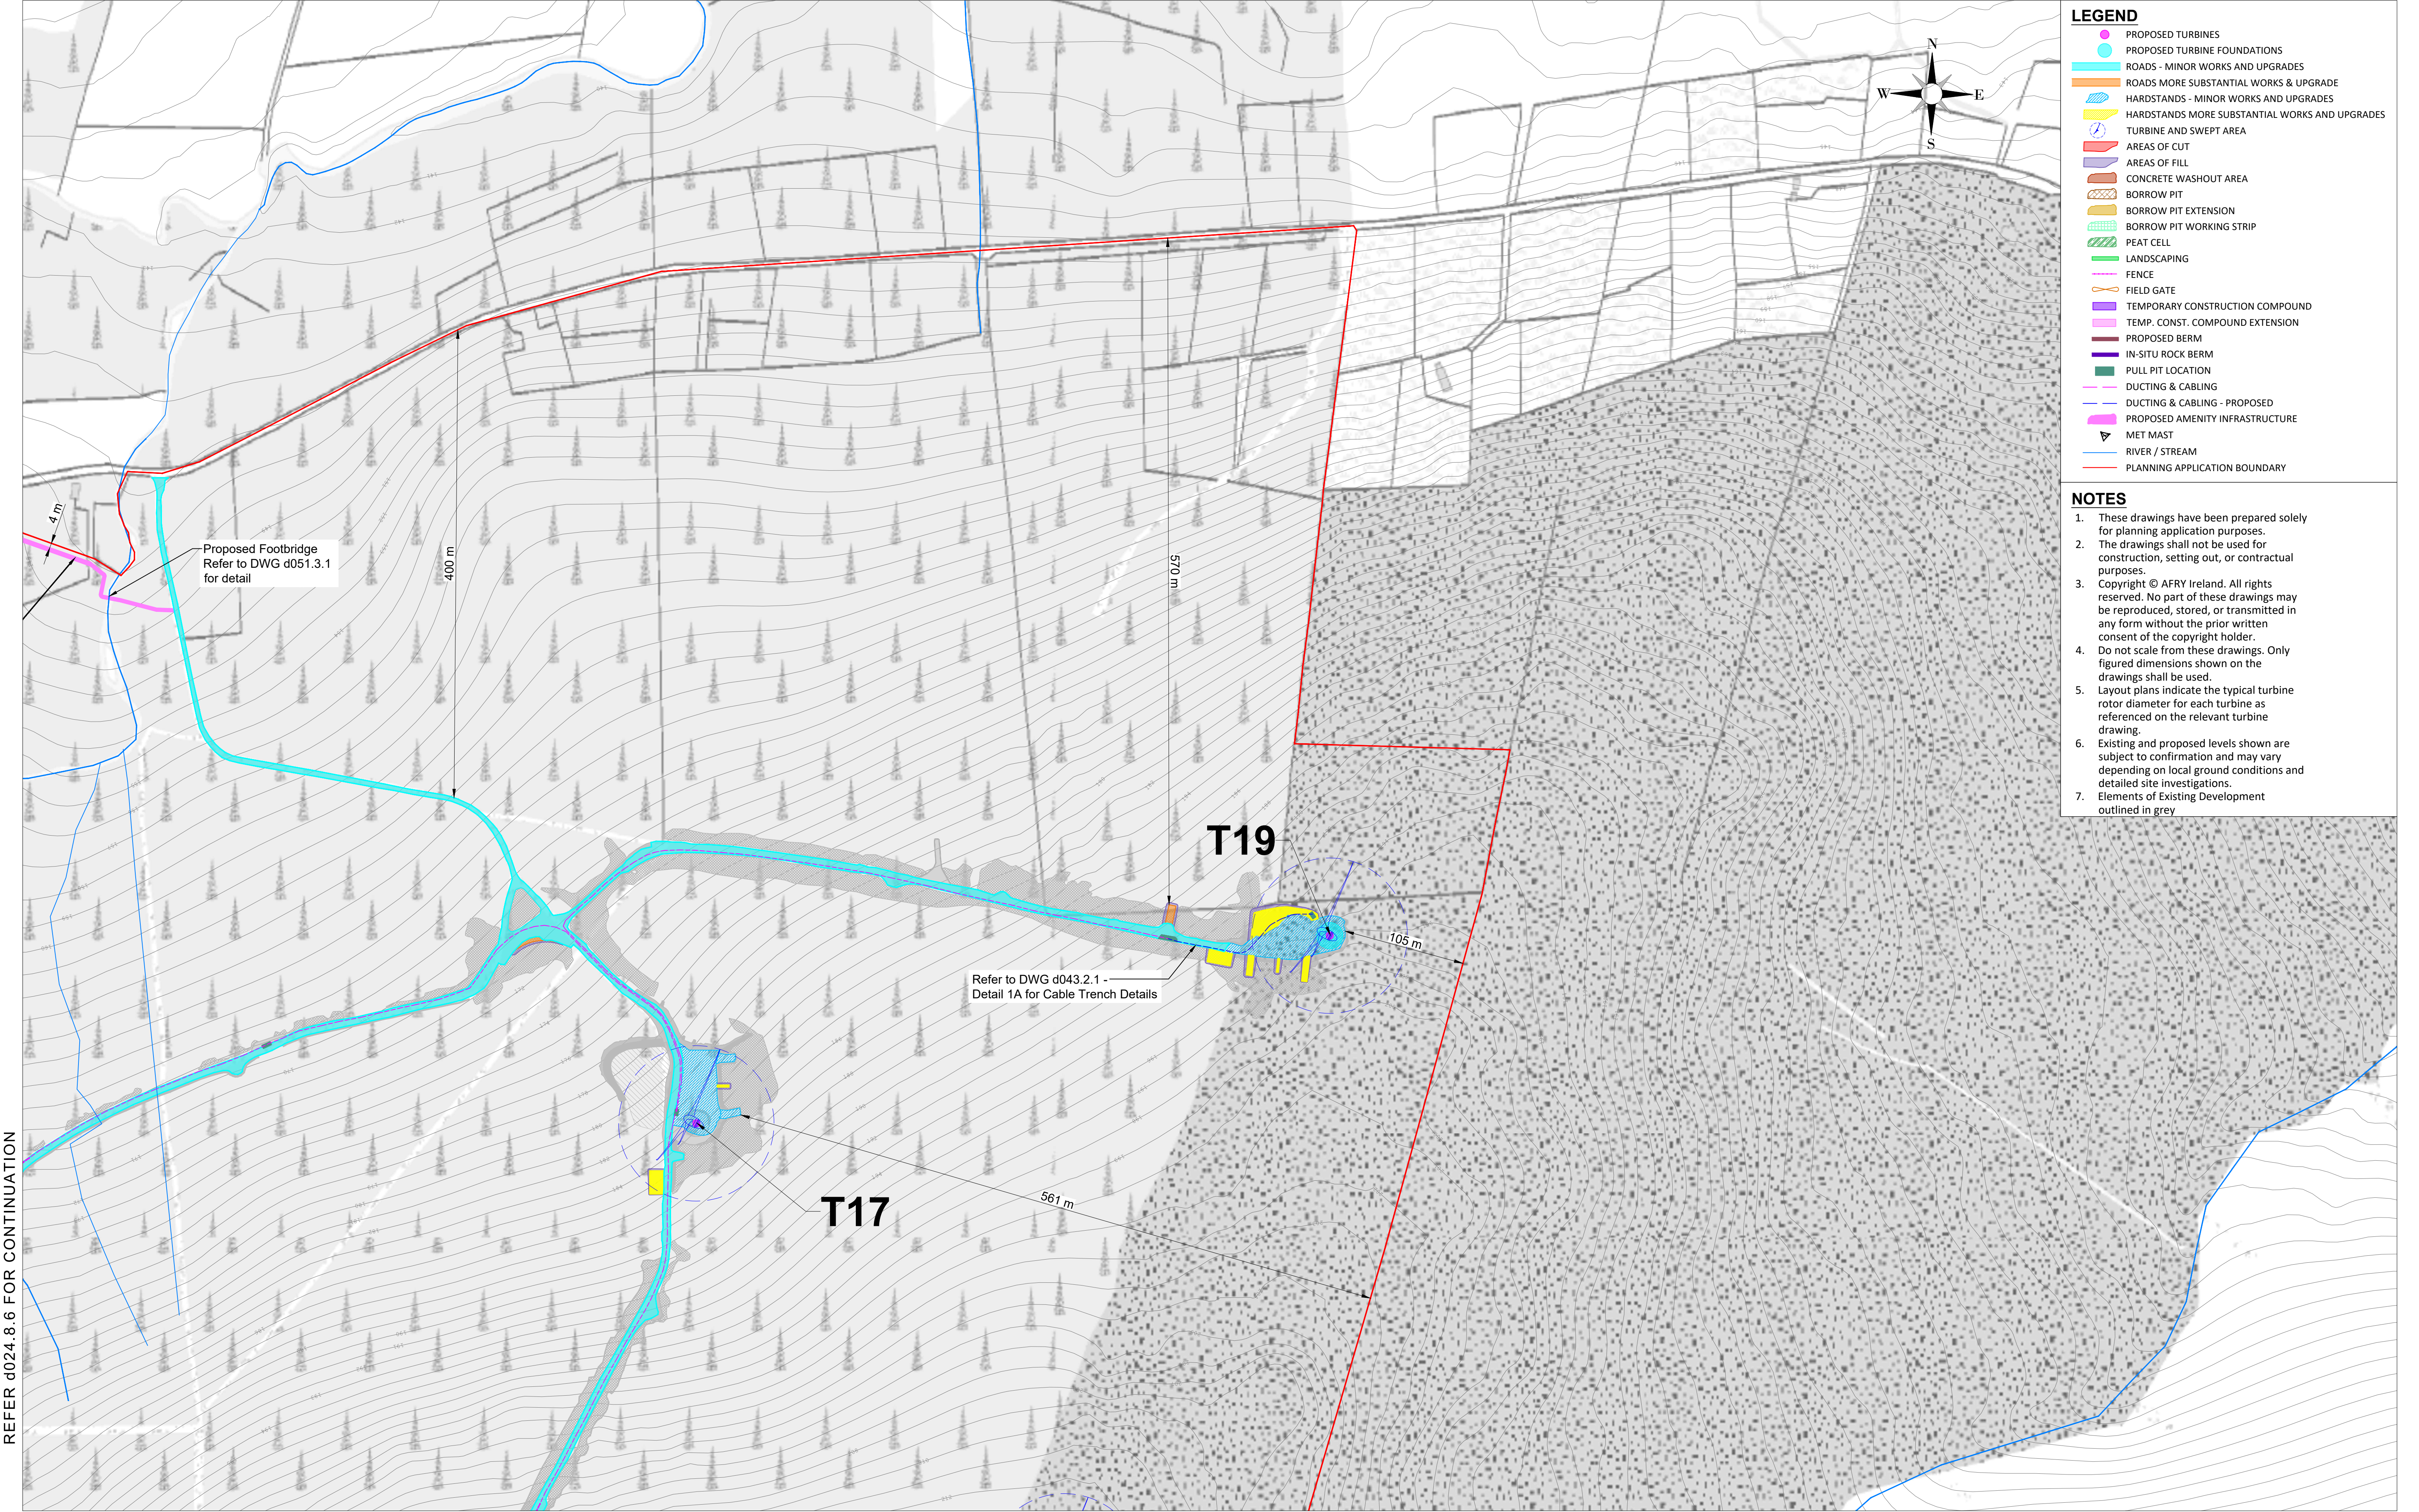

REFER d024.8.6 FOR CONTINUATION

REFER d024.8.9 FOR CONTINUATION


NOTES					ENGINEER		CLIENT		PROJECT	
Ordnance Survey Ireland License No. EN 0051326 © Ordnance Survey Ireland/Government of Ireland Sheet No.'s: 0451,0452,0453,0479,0480,0481,0507, 0508					AFRY AF PÖYRY		AFRY Ireland Ltd. The Hyde Building, The Park, Carrickmines, D18VC44 Ireland Tel: +353 (0) 1 845 5031		MEENBOG WIND FARM	
					DRAWN BY		DATE		PAPER SIZE	
					M. BROWNE		03/06/2026		A1	
					CHECKED AND APPROVED		DATE		SCALE	
					L. POWER		03/06/2026		1:2500	
									STATUS	
									PROSPECTIVE	
									DRAWING NUMBER	
									MNBG d024.8.7	
									REVISION	
									A	

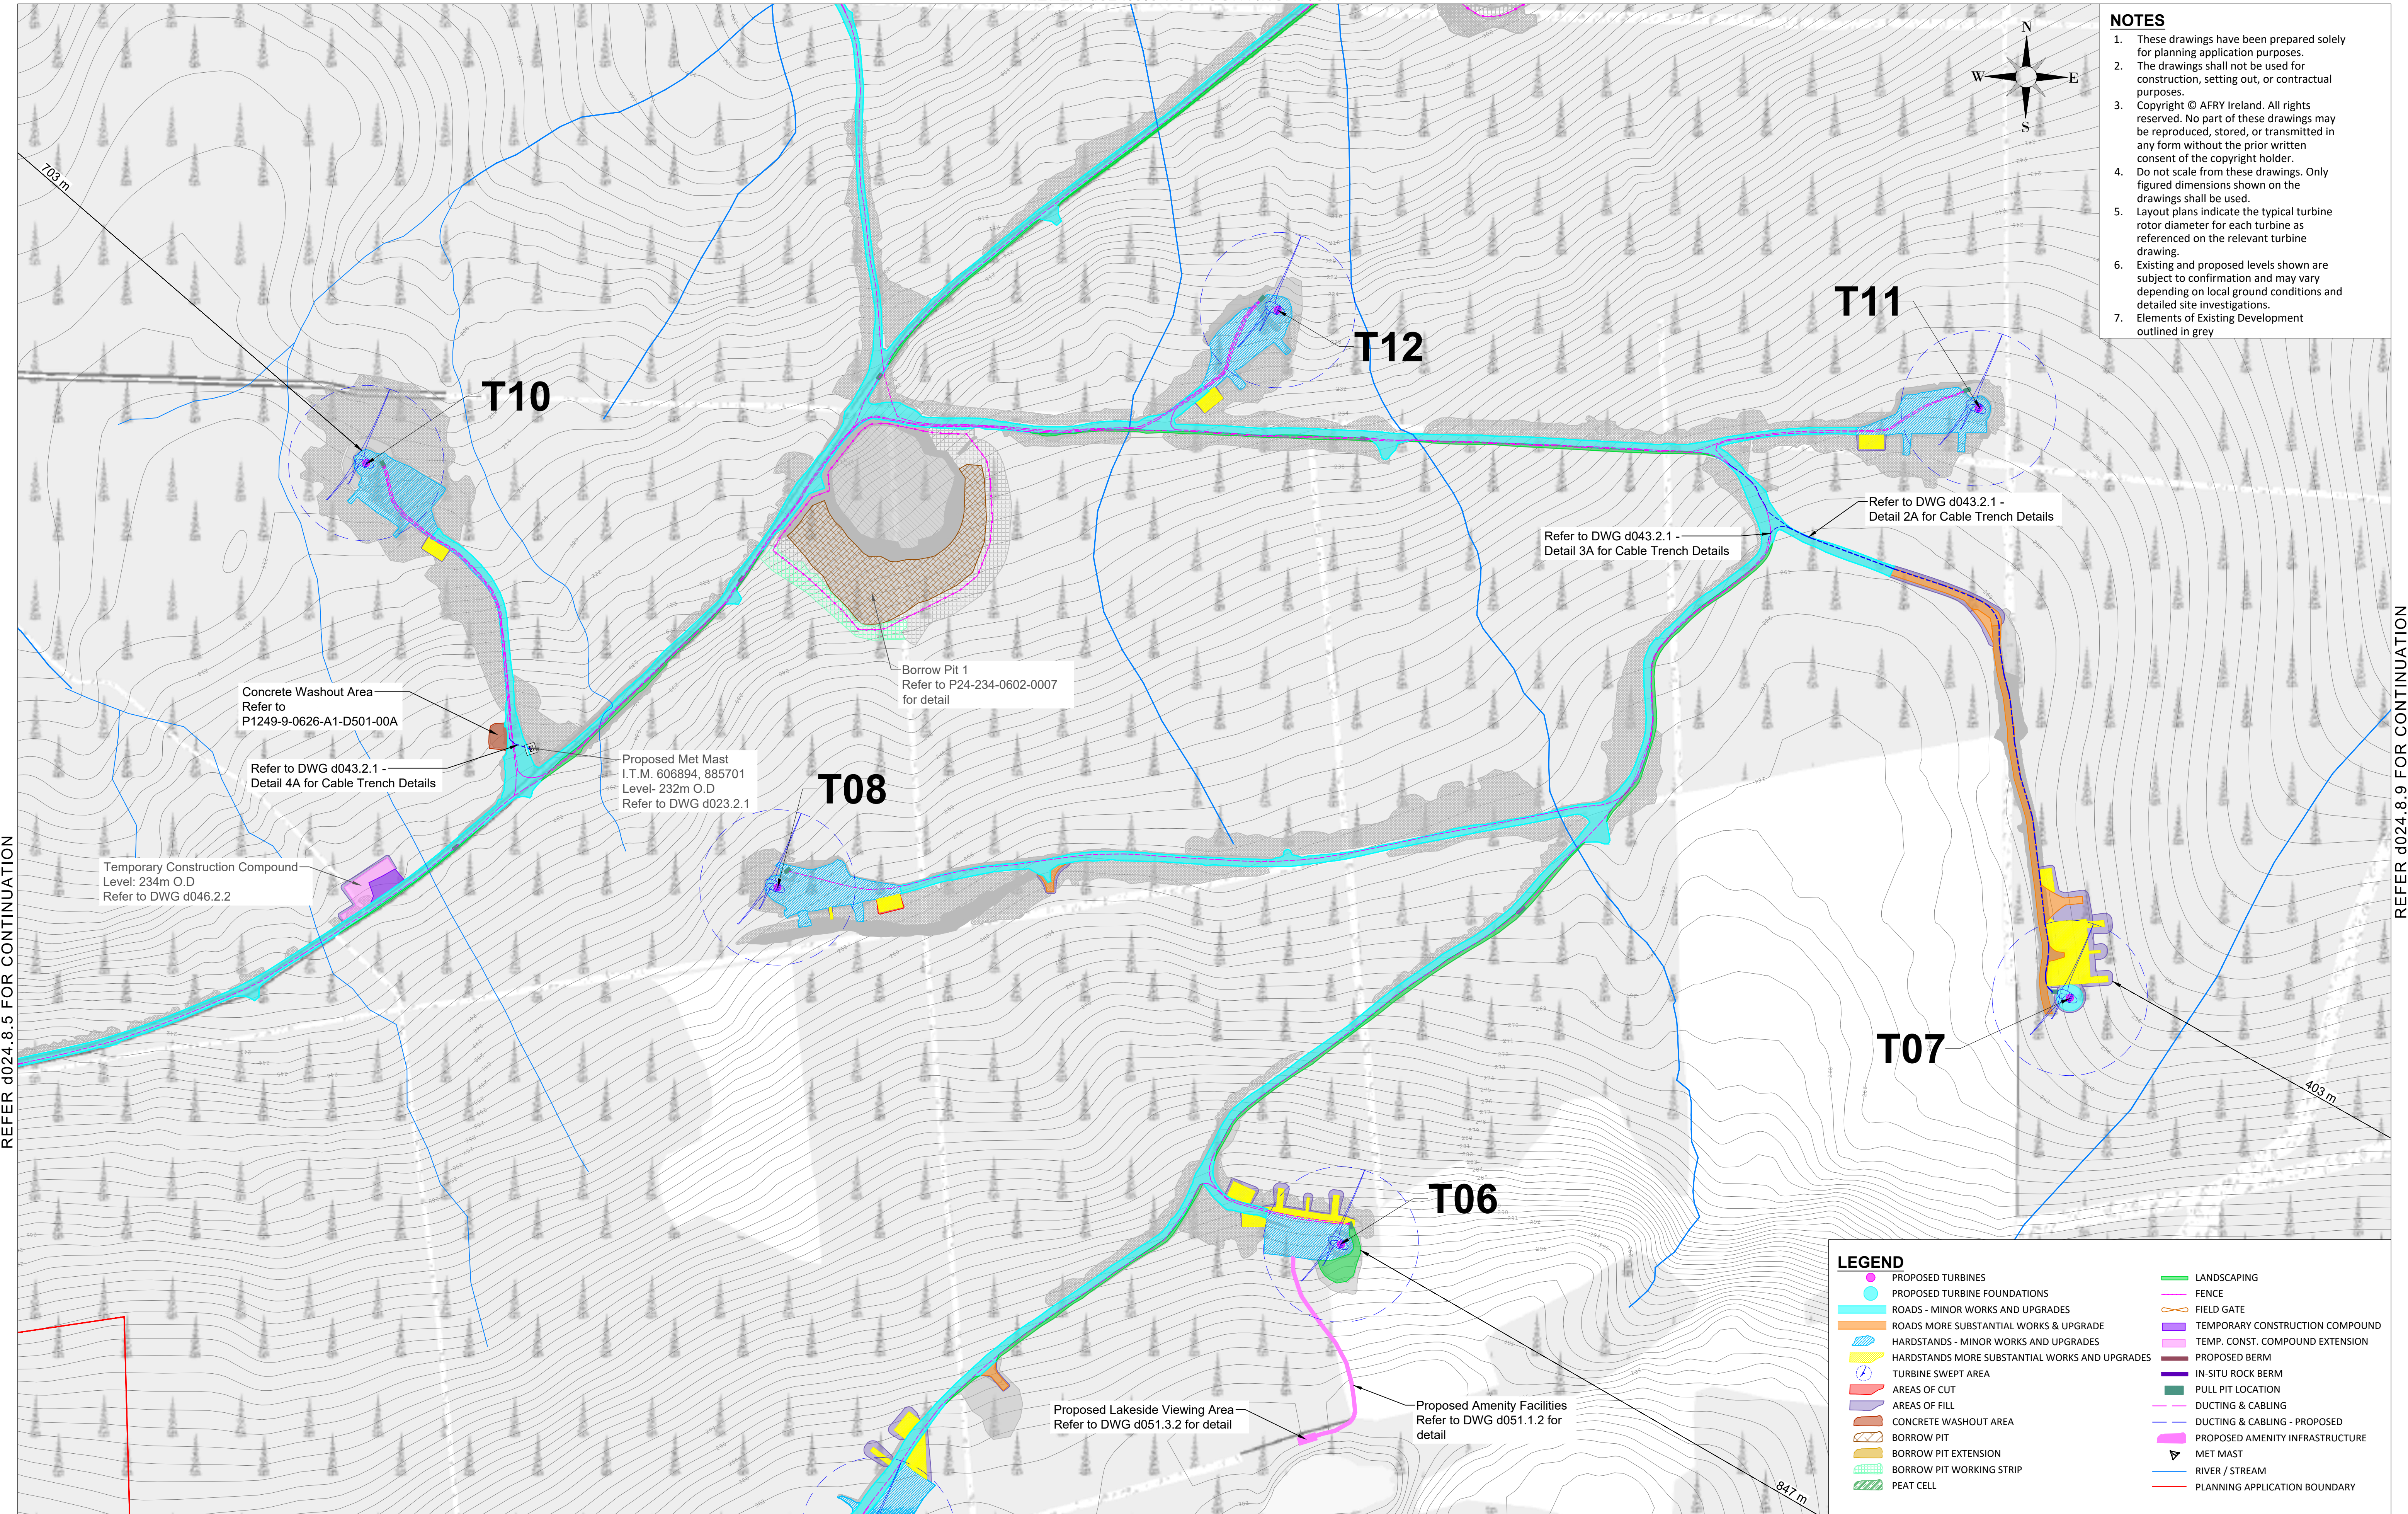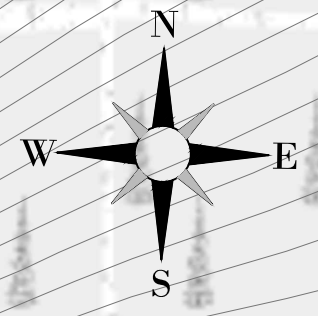

REFER d024.8.6 FOR CONTINUATION

REFER d024.8.8 FOR CONTINUATION

REFER d024.8.10 FOR CONTINUATION

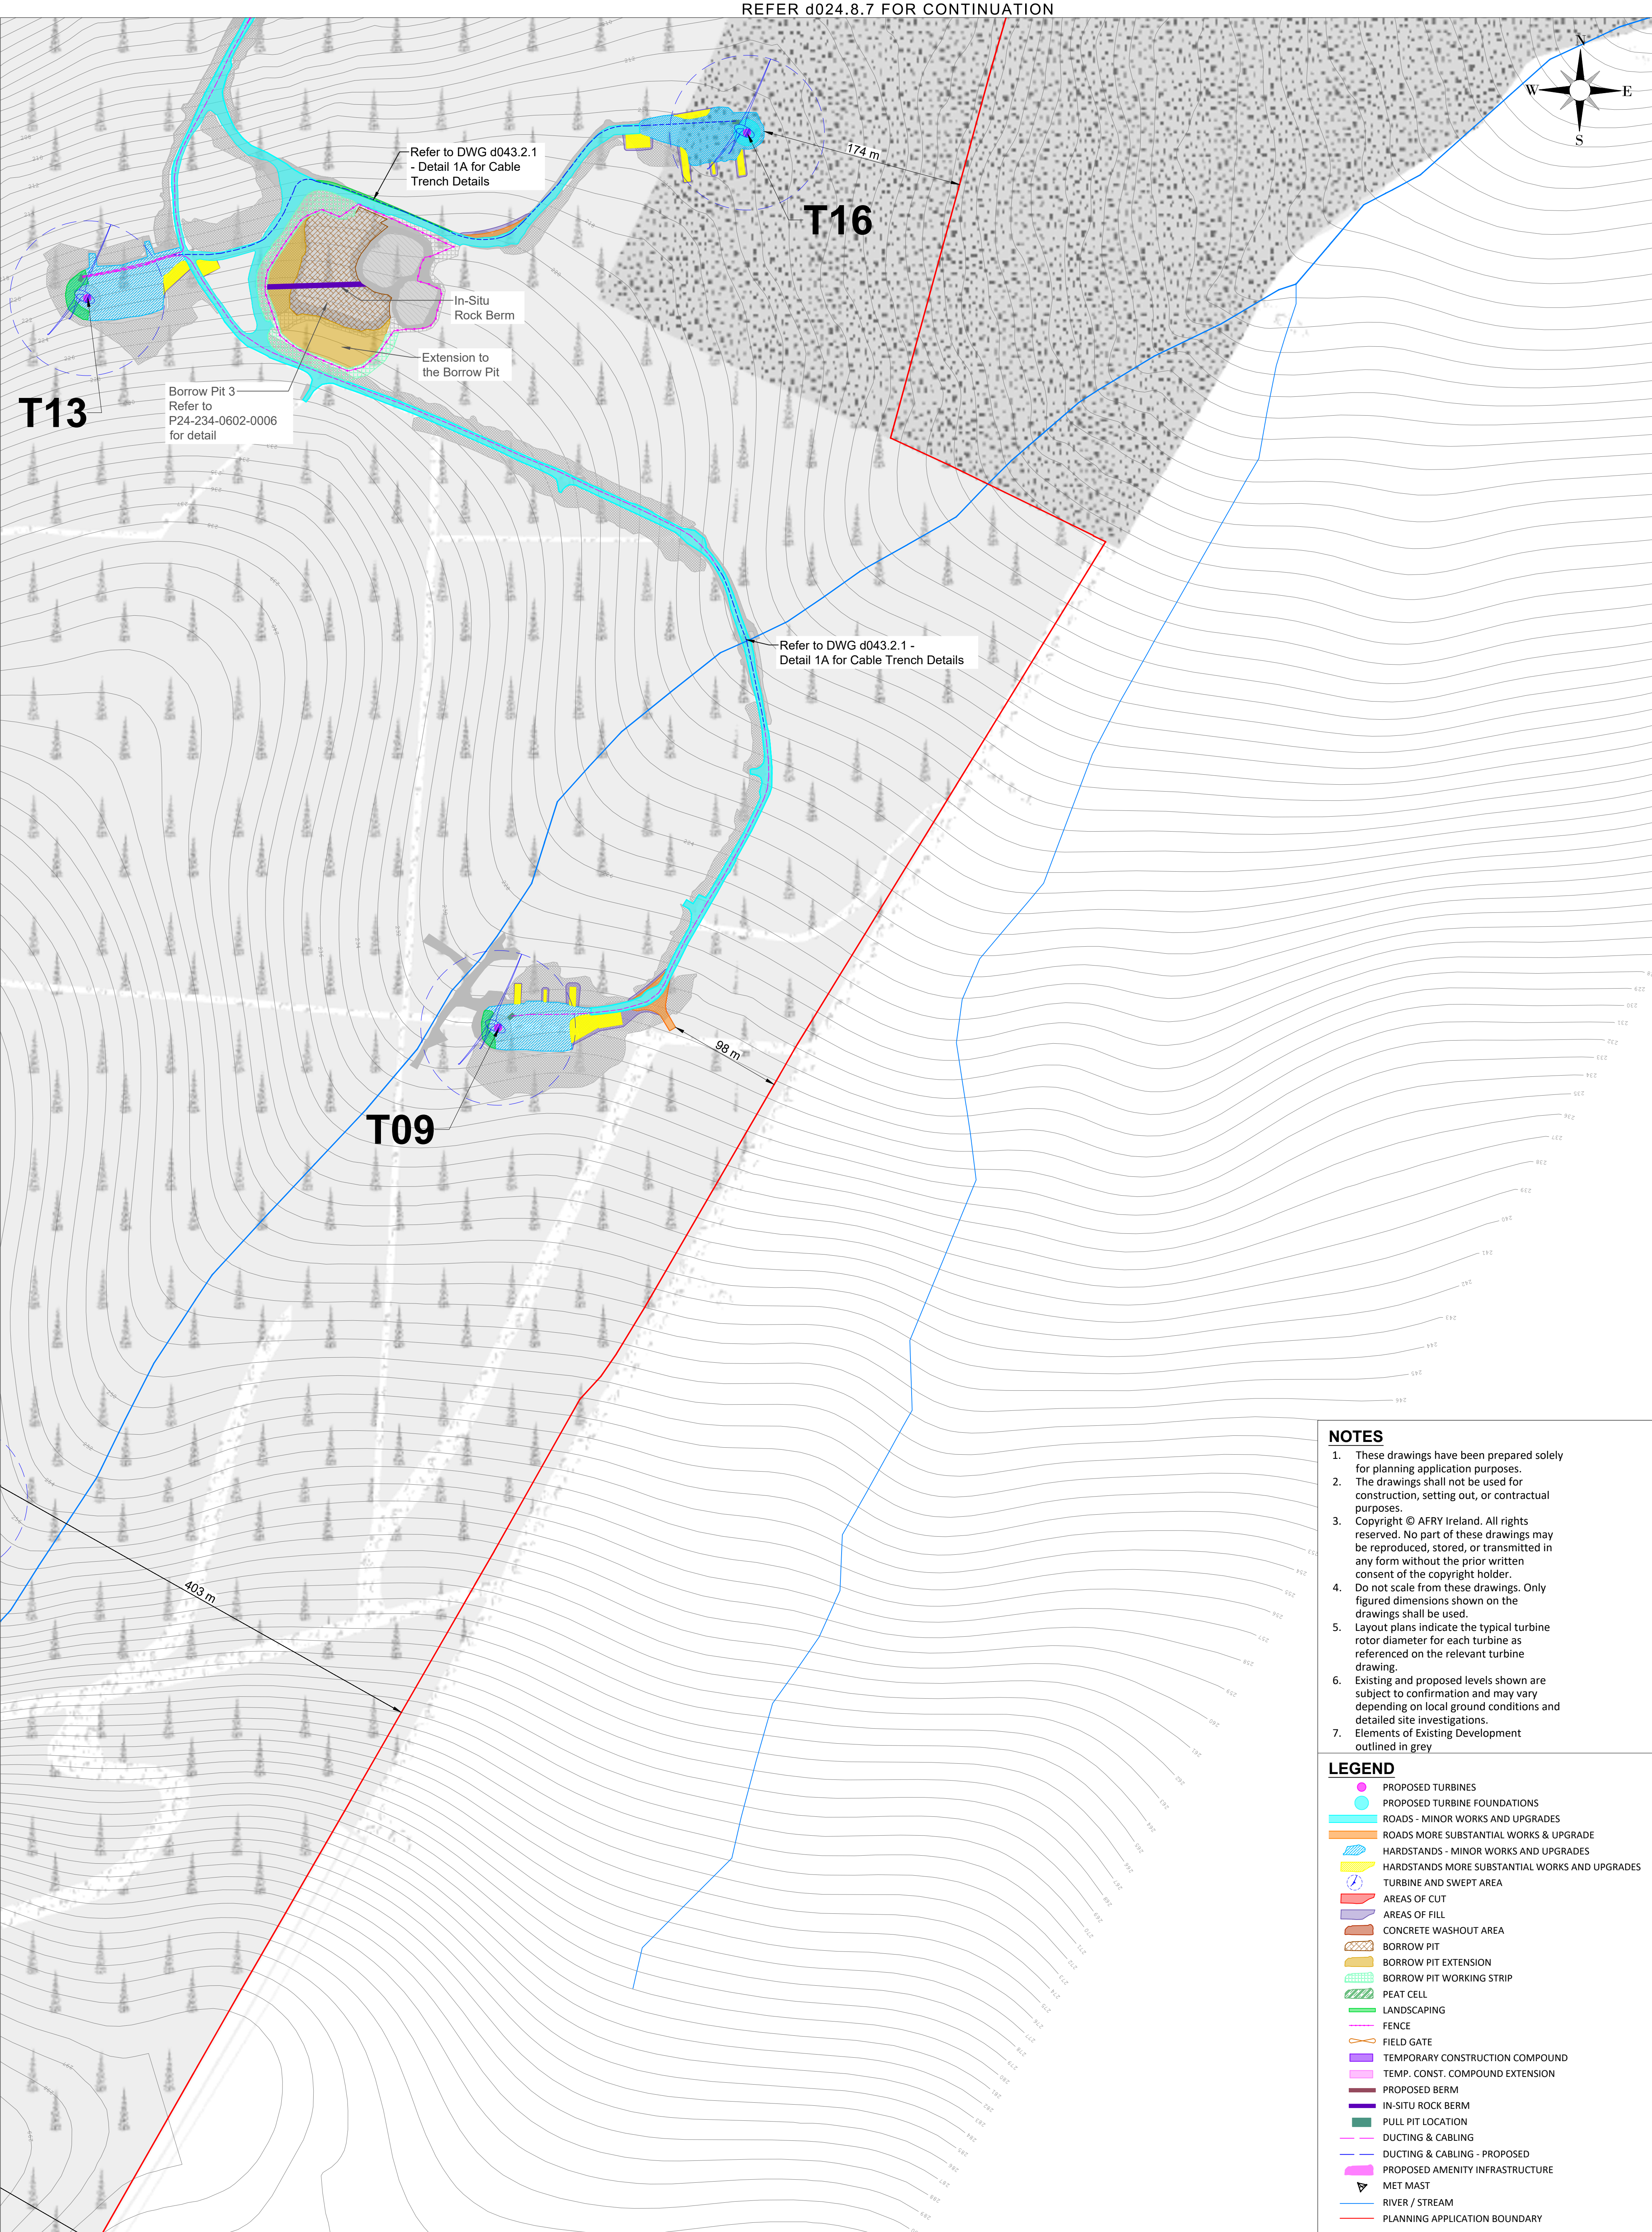


NOTES

- These drawings have been prepared solely for planning application purposes.
- The drawings shall not be used for construction, setting out, or contractual purposes.
- Copyright © AFRY Ireland. All rights reserved. No part of these drawings may be reproduced, stored, or transmitted in any form without the prior written consent of the copyright holder.
- Do not scale from these drawings. Only figured dimensions shown on the drawings shall be used.
- Layout plans indicate the typical turbine rotor diameter for each turbine as referenced on the relevant turbine drawing.
- Existing and proposed levels shown are subject to confirmation and may vary depending on local ground conditions and detailed site investigations.
- Elements of Existing Development outlined in grey

LEGEND

- PROPOSED TURBINES
- PROPOSED TURBINE FOUNDATIONS
- ROADS - MINOR WORKS AND UPGRADES
- ROADS MORE SUBSTANTIAL WORKS & UPGRADES
- HARDSTANDS - MINOR WORKS AND UPGRADES
- HARDSTANDS MORE SUBSTANTIAL WORKS AND UPGRADES
- TURBINE AND SWEEP AREA
- AREAS OF CUT
- AREAS OF FILL
- CONCRETE WASHOUT AREA
- BORROW PIT
- BORROW PIT EXTENSION
- BORROW PIT WORKING STRIP
- PEAT CELL
- LANDSCAPING
- FENCE
- FIELD GATE
- TEMPORARY CONSTRUCTION COMPOUND
- TEMP. CONST. COMPOUND EXTENSION
- PROPOSED BERM
- IN-SITU ROCK BERM
- PULL PIT LOCATION
- DUCTING & CABLING
- DUCTING & CABLING - PROPOSED
- PROPOSED AMENITY INFRASTRUCTURE
- MET MAST
- RIVER / STREAM
- PLANNING APPLICATION BOUNDARY


Ordnance Survey Ireland License No. EN 0051326 © Ordnance Survey Ireland/Government of Ireland Sheet No.'s: 0451,0452,0453,0479,0480,0481,0507, 0508					ENGINEER  AFRY AF PÓYR AFRY Ireland Ltd. The Hyde Building, The Park, Carrickmines, D18VC44 Ireland Tel. +353 (0) 1 845 5031		CLIENT MEENBOG WIND FARM									
					DRAWN BY M. BROWNE		DATE 03/06/2026		PAPER SIZE A1		SCALE 1:2500		TITLE PROSPECTIVE DEVELOPMENT LAYOUT SHEET 9		REVISION A	
					CHECKED AND APPROVED L. POWER		DATE 03/06/2026		STATUS PROSPECTIVE		DRAWING NUMBER MNBG d024.8.9					
A 03/06/2026 M.B. L.P. FIRST ISSUE REV DATE DRAWN BY CHECKED BY DETAILS					X:\3\B\VED\24\03\prospective\meenbog\MNBG Drawing\MNBG D024 A\afry\MNBG D024 A\afry 0001 Project Name - 12500 Series Project - 20240202 16:40:39											

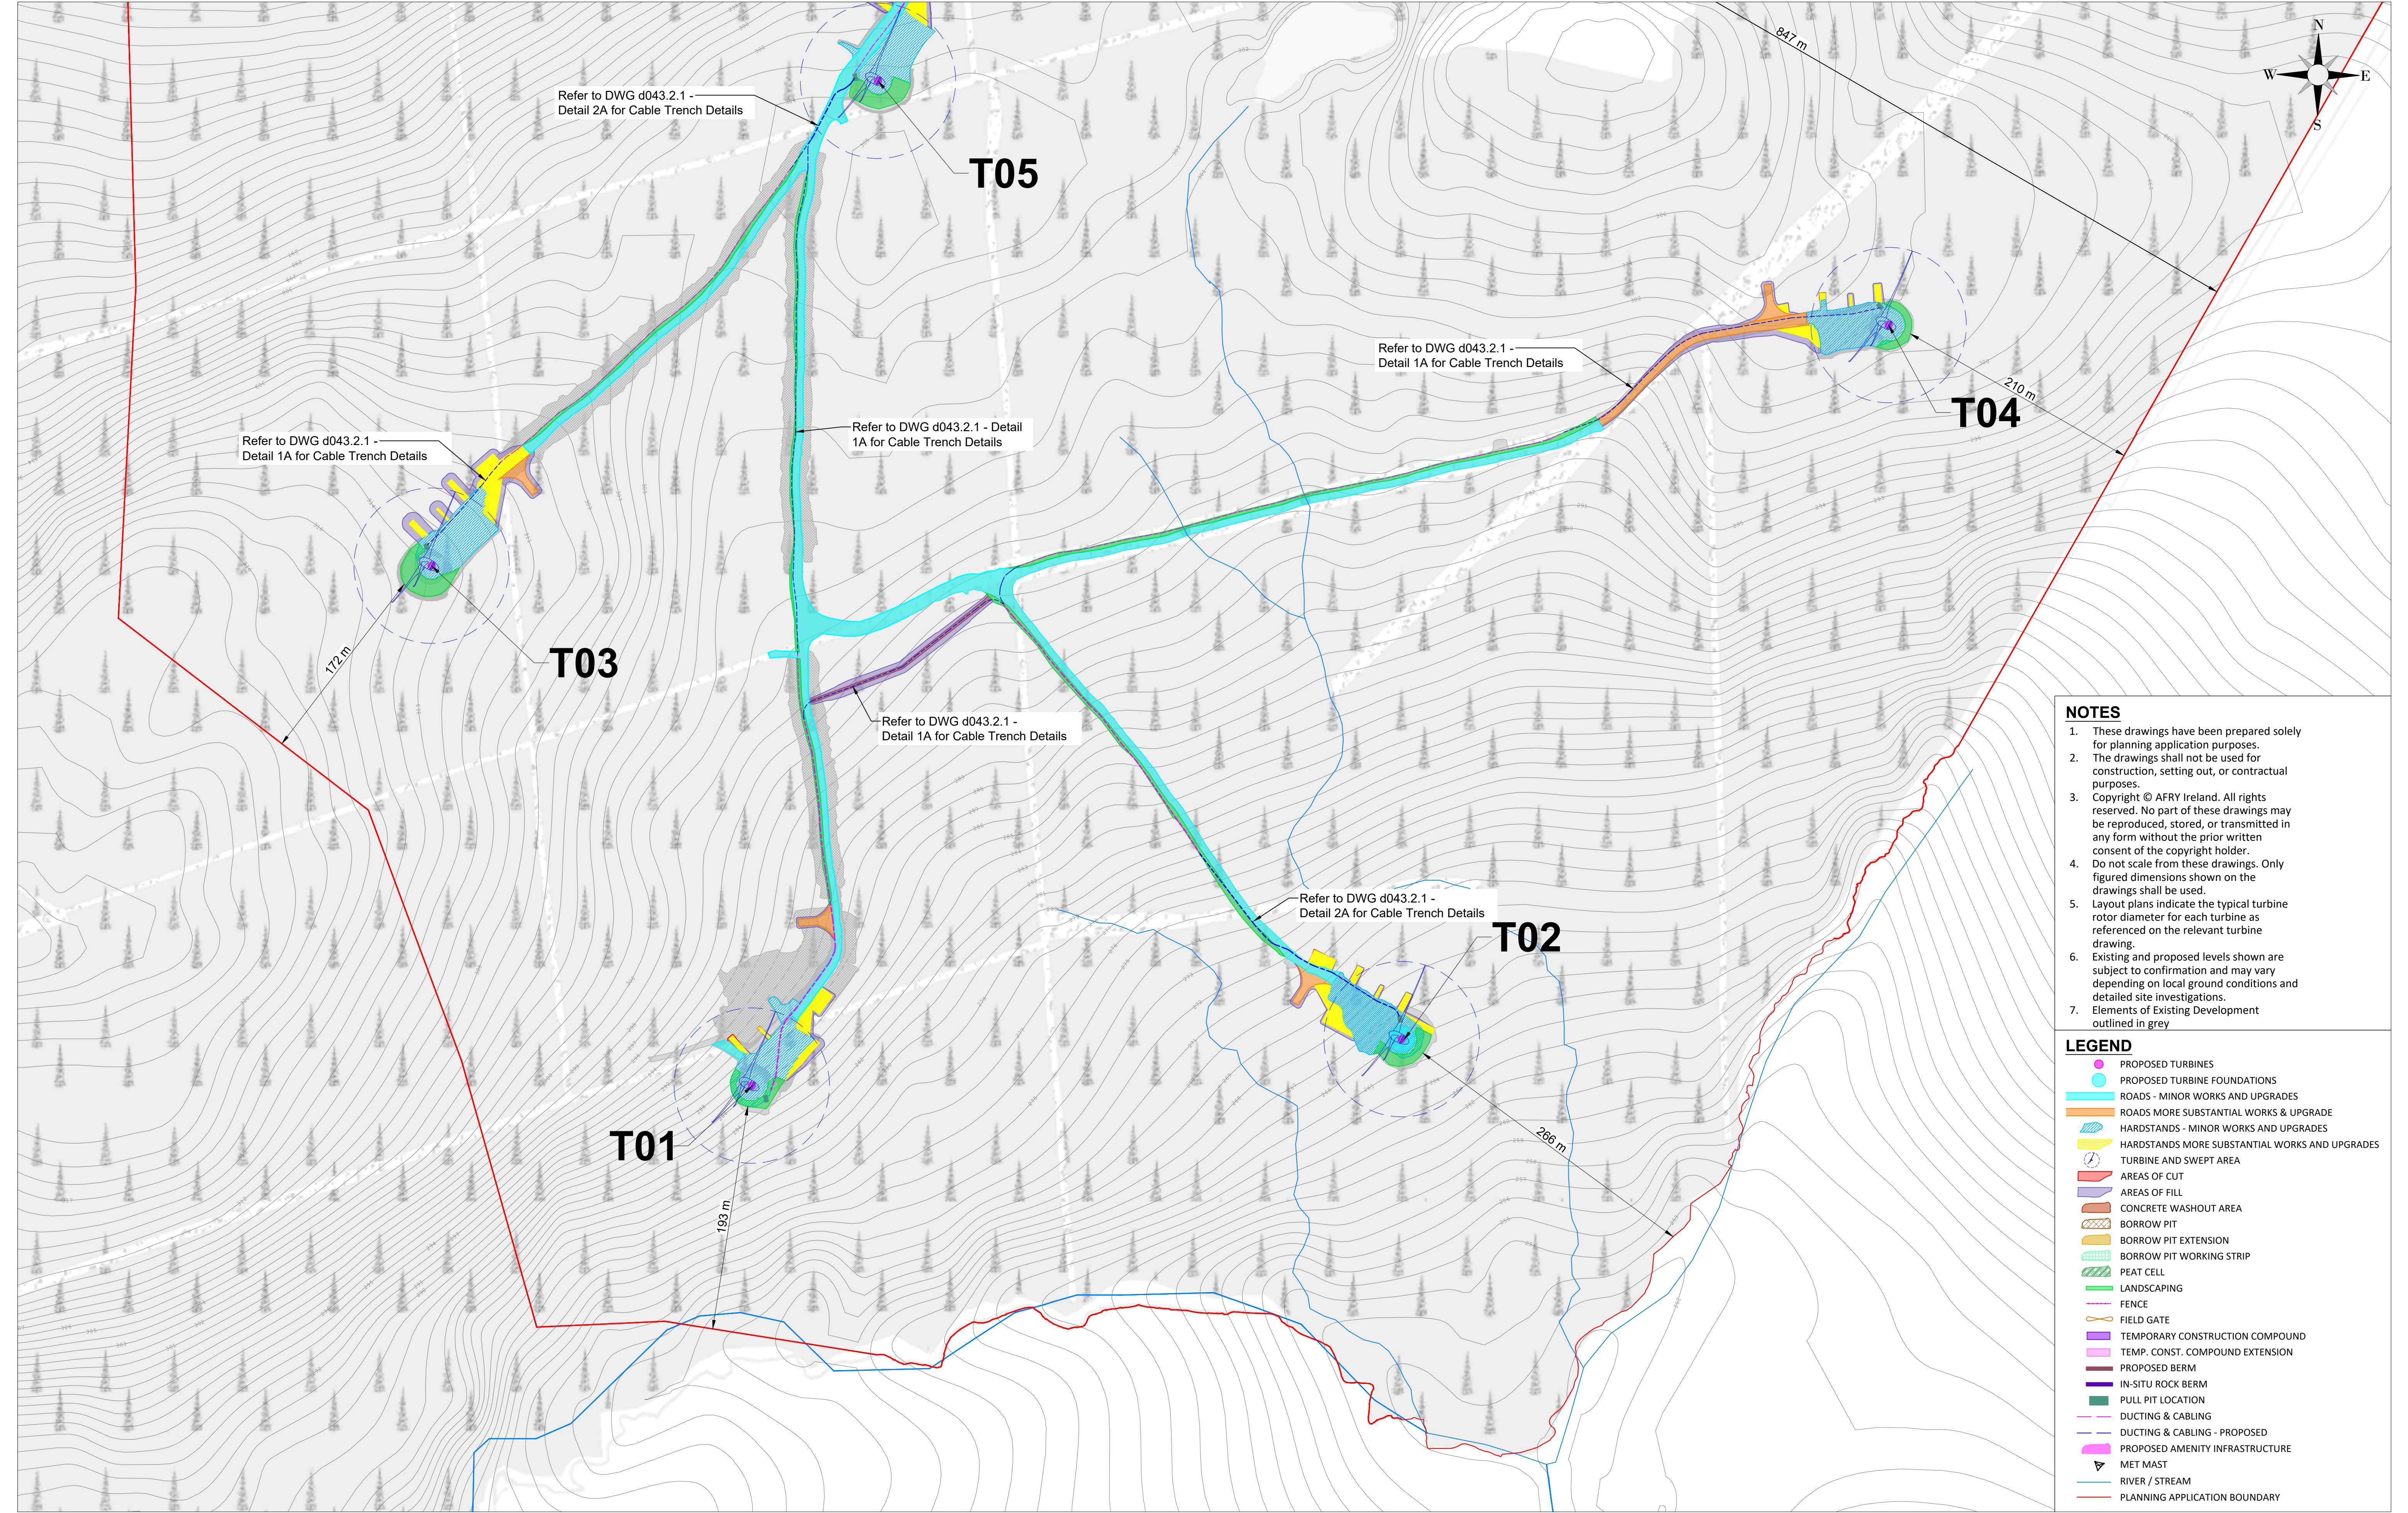

- NOTES**
- These drawings have been prepared solely for planning application purposes.
 - The drawings shall not be used for construction, setting out, or contractual purposes.
 - Copyright © AFRY Ireland. All rights reserved. No part of these drawings may be reproduced, stored, or transmitted in any form without the prior written consent of the copyright holder.
 - Do not scale from these drawings. Only figured dimensions shown on the drawings shall be used.
 - Layout plans indicate the typical turbine rotor diameter for each turbine as referenced on the relevant turbine drawing.
 - Existing and proposed levels shown are subject to confirmation and may vary depending on local ground conditions and detailed site investigations.
 - Elements of Existing Development outlined in grey

- LEGEND**
- PROPOSED TURBINES
 - PROPOSED TURBINE FOUNDATIONS
 - ROADS - MINOR WORKS AND UPGRADES
 - ROADS MORE SUBSTANTIAL WORKS & UPGRADE
 - HARDSTANDS - MINOR WORKS AND UPGRADES
 - HARDSTANDS MORE SUBSTANTIAL WORKS AND UPGRADES
 - TURBINE AND SWEEP AREA
 - AREAS OF CUT
 - AREAS OF FILL
 - CONCRETE WASHOUT AREA
 - BORROW PIT
 - BORROW PIT EXTENSION
 - BORROW PIT WORKING STRIP
 - PEAT CELL
 - LANDSCAPING
 - FENCE
 - FIELD GATE
 - TEMPORARY CONSTRUCTION COMPOUND
 - TEMP. CONST. COMPOUND EXTENSION
 - PROPOSED BERM
 - IN-SITU ROCK BERM
 - PULL PIT LOCATION
 - DUCTING & CABLING
 - DUCTING & CABLING - PROPOSED
 - PROPOSED AMENITY INFRASTRUCTURE
 - MET MAST
 - RIVER / STREAM
 - PLANNING APPLICATION BOUNDARY


NOTES					ENGINEER		CLIENT		PROJECT	
					AFRY AF PÖYRY		AFRY Ireland Ltd. The Hyde Building, The Park, Carrickmines, D18VC44 Ireland Tel: +353 (0) 1 845 5031		MEENBOG WIND FARM	
					DRAWN BY M. BROWNE		DATE 03/06/2026		TITLE PROSPECTIVE DEVELOPMENT LAYOUT SHEET 10	
					CHECKED AND APPROVED L. POWER		DATE 03/06/2026		REVISION A	
					PAPER SIZE A1		SCALE 1:2500		DRAWING NUMBER MNBG d024.8.10	
					STATUS PROSPECTIVE					

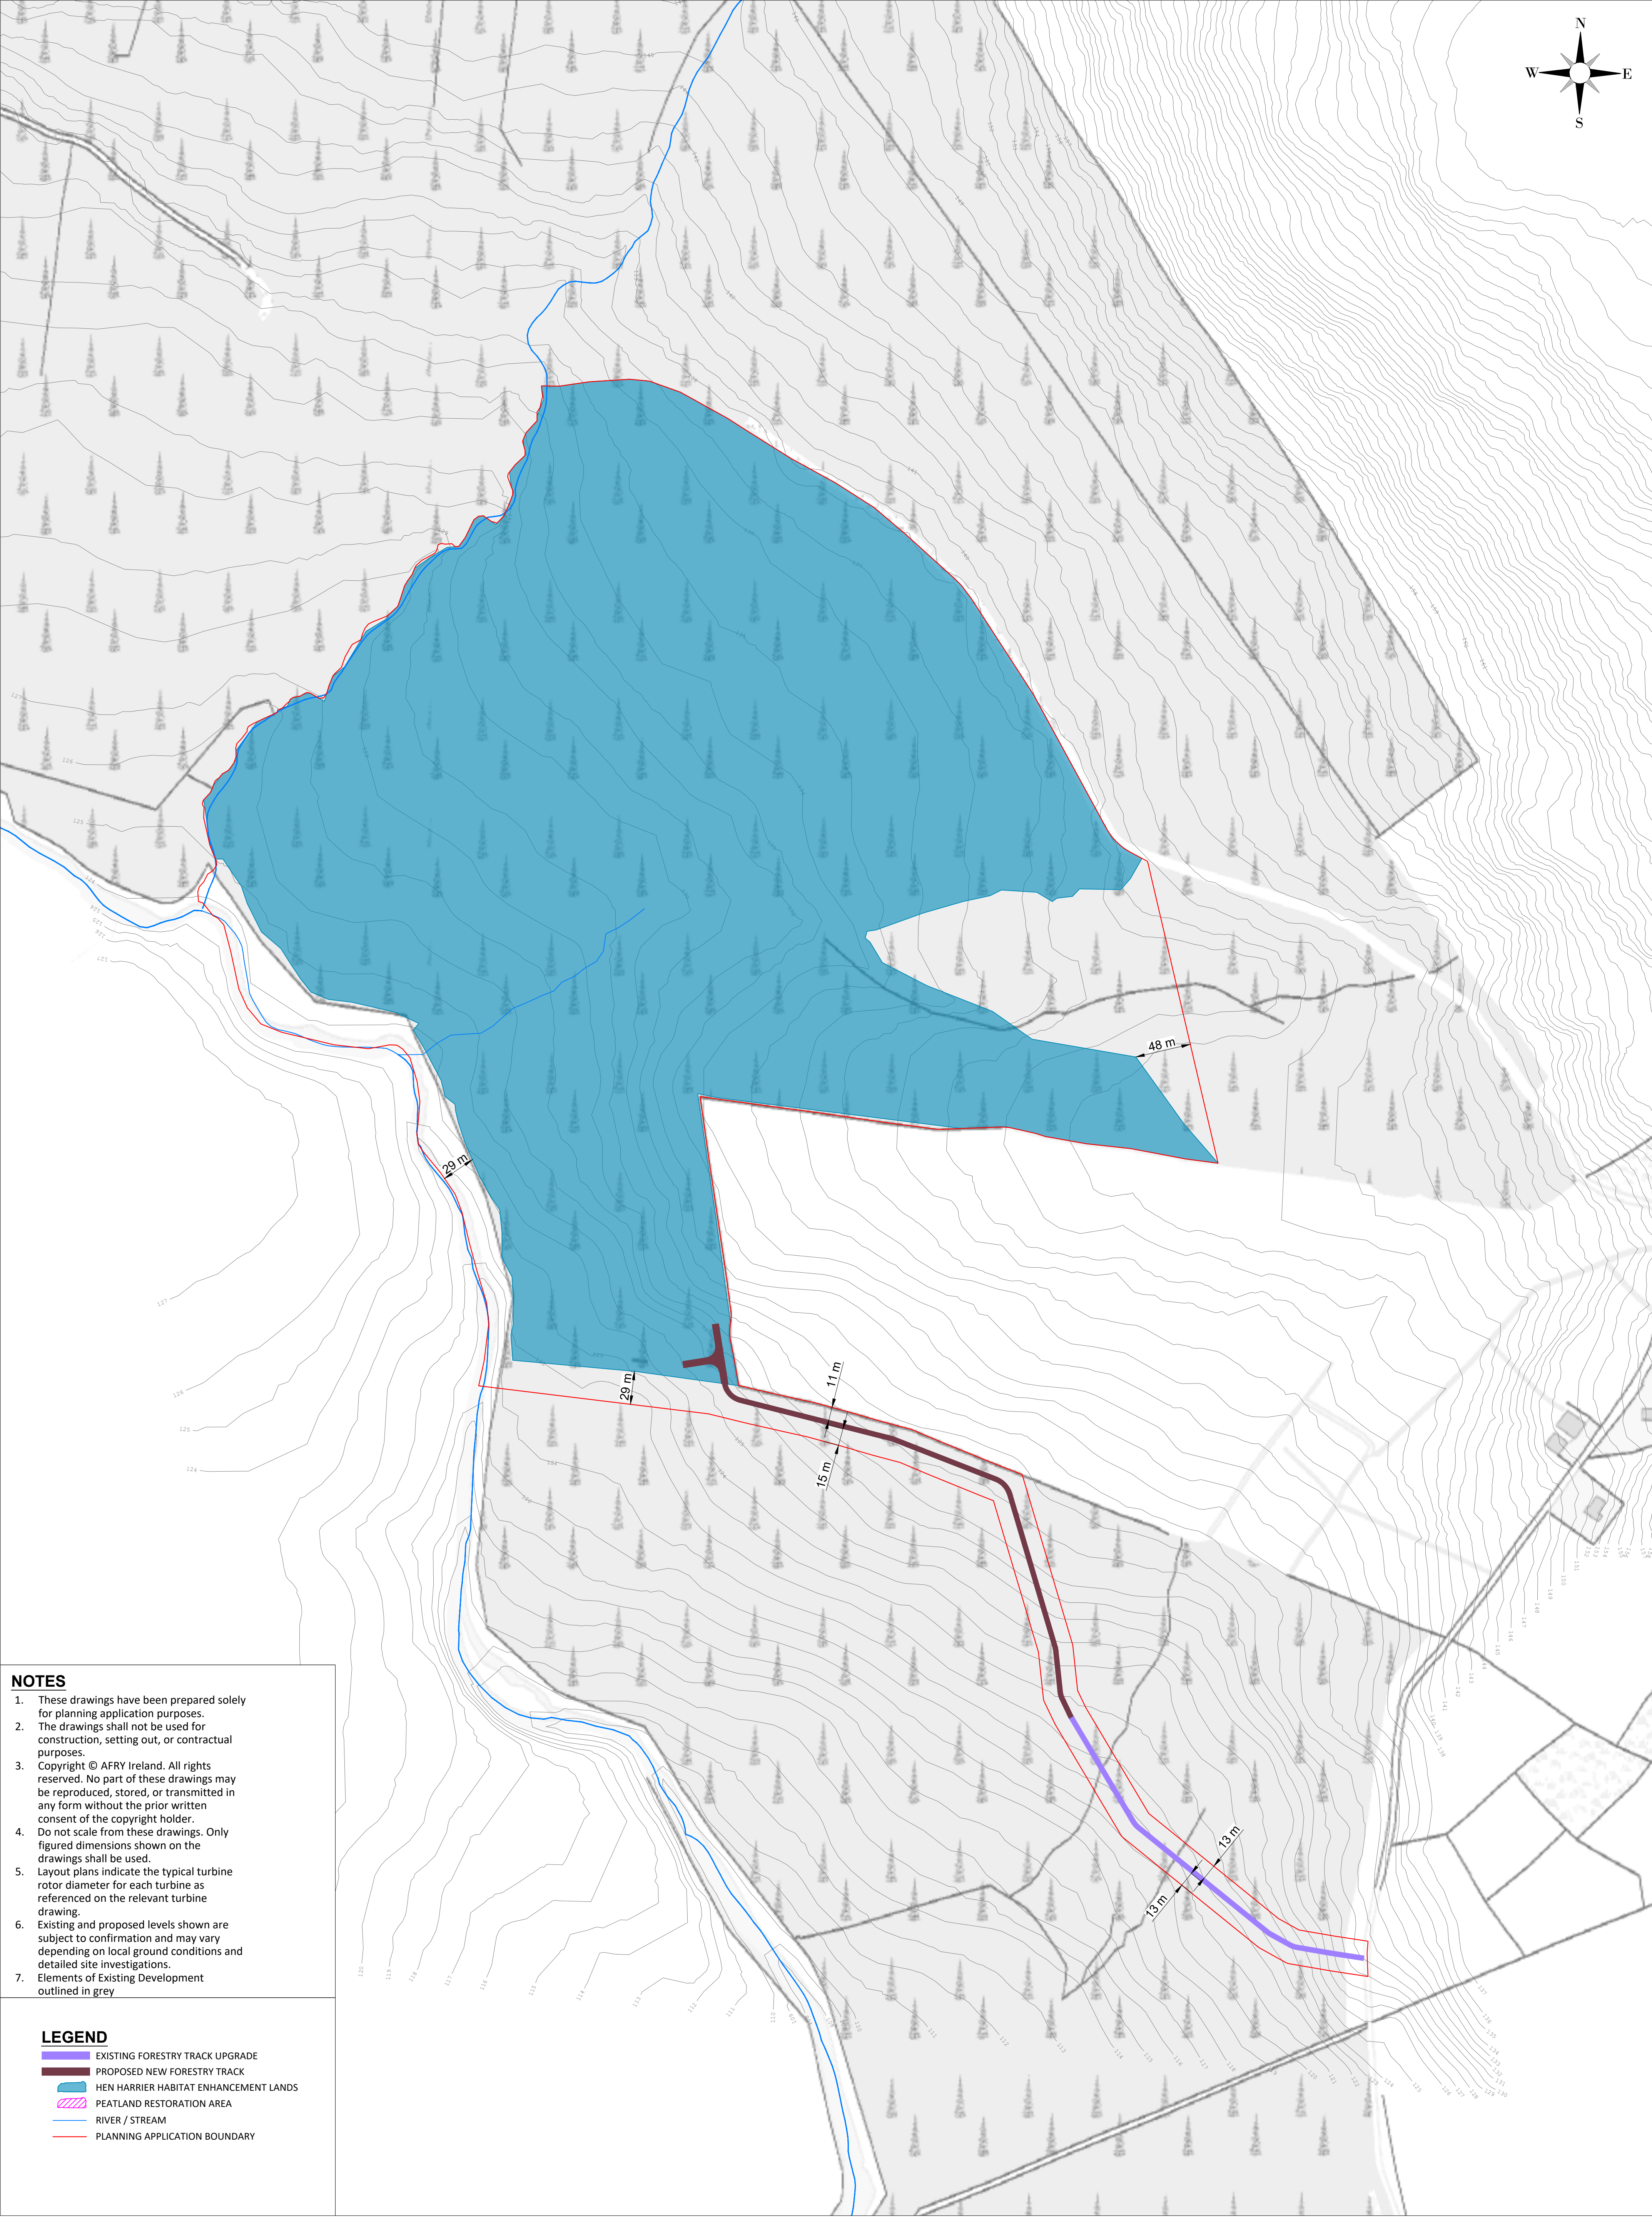

- NOTES**
1. These drawings have been prepared solely for planning application purposes.
 2. The drawings shall not be used for construction, setting out, or contractual purposes.
 3. Copyright © AFRY Ireland. All rights reserved. No part of these drawings may be reproduced, stored, or transmitted in any form without the prior written consent of the copyright holder.
 4. Do not scale from these drawings. Only figured dimensions shown on the drawings shall be used.
 5. Layout plans indicate the typical turbine rotor diameter for each turbine as referenced on the relevant turbine drawing.
 6. Existing and proposed levels shown are subject to confirmation and may vary depending on local ground conditions and detailed site investigations.
 7. Elements of Existing Development outlined in grey

- LEGEND**
- EXISTING FORESTRY TRACK UPGRADE
 - PROPOSED NEW FORESTRY TRACK
 - HEN HARRIER HABITAT ENHANCEMENT LANDS
 - PEATLAND RESTORATION AREA
 - RIVER / STREAM
 - PLANNING APPLICATION BOUNDARY

Ordinance Survey Ireland License No. EN 0051326 © Ordnance Survey Ireland/Government of Ireland Sheet No.'s: 0451,0452,0453,0479,0480,0481,0507, 0508					ENGINEER  AFRY AF PÓYRY		CLIENT AFRY Ireland Ltd. The Hyde Building, The Park, Carrickmines, D18VC44 Ireland Tel. +353 (0) 1 845 5031		PROJECT MEENBOG WIND FARM							
					DRAWN BY M. BROWNE		DATE 03/06/2026		PAPER SIZE A1		SCALE 1:2500		TITLE PROSPECTIVE DEVELOPMENT LAYOUT SHEET 11		REVISION A	
					CHECKED AND APPROVED L. POWER		DATE 03/06/2026		STATUS PROSPECTIVE		DRAWING NUMBER MNBG d024.8.11					
										X 1:0.000						

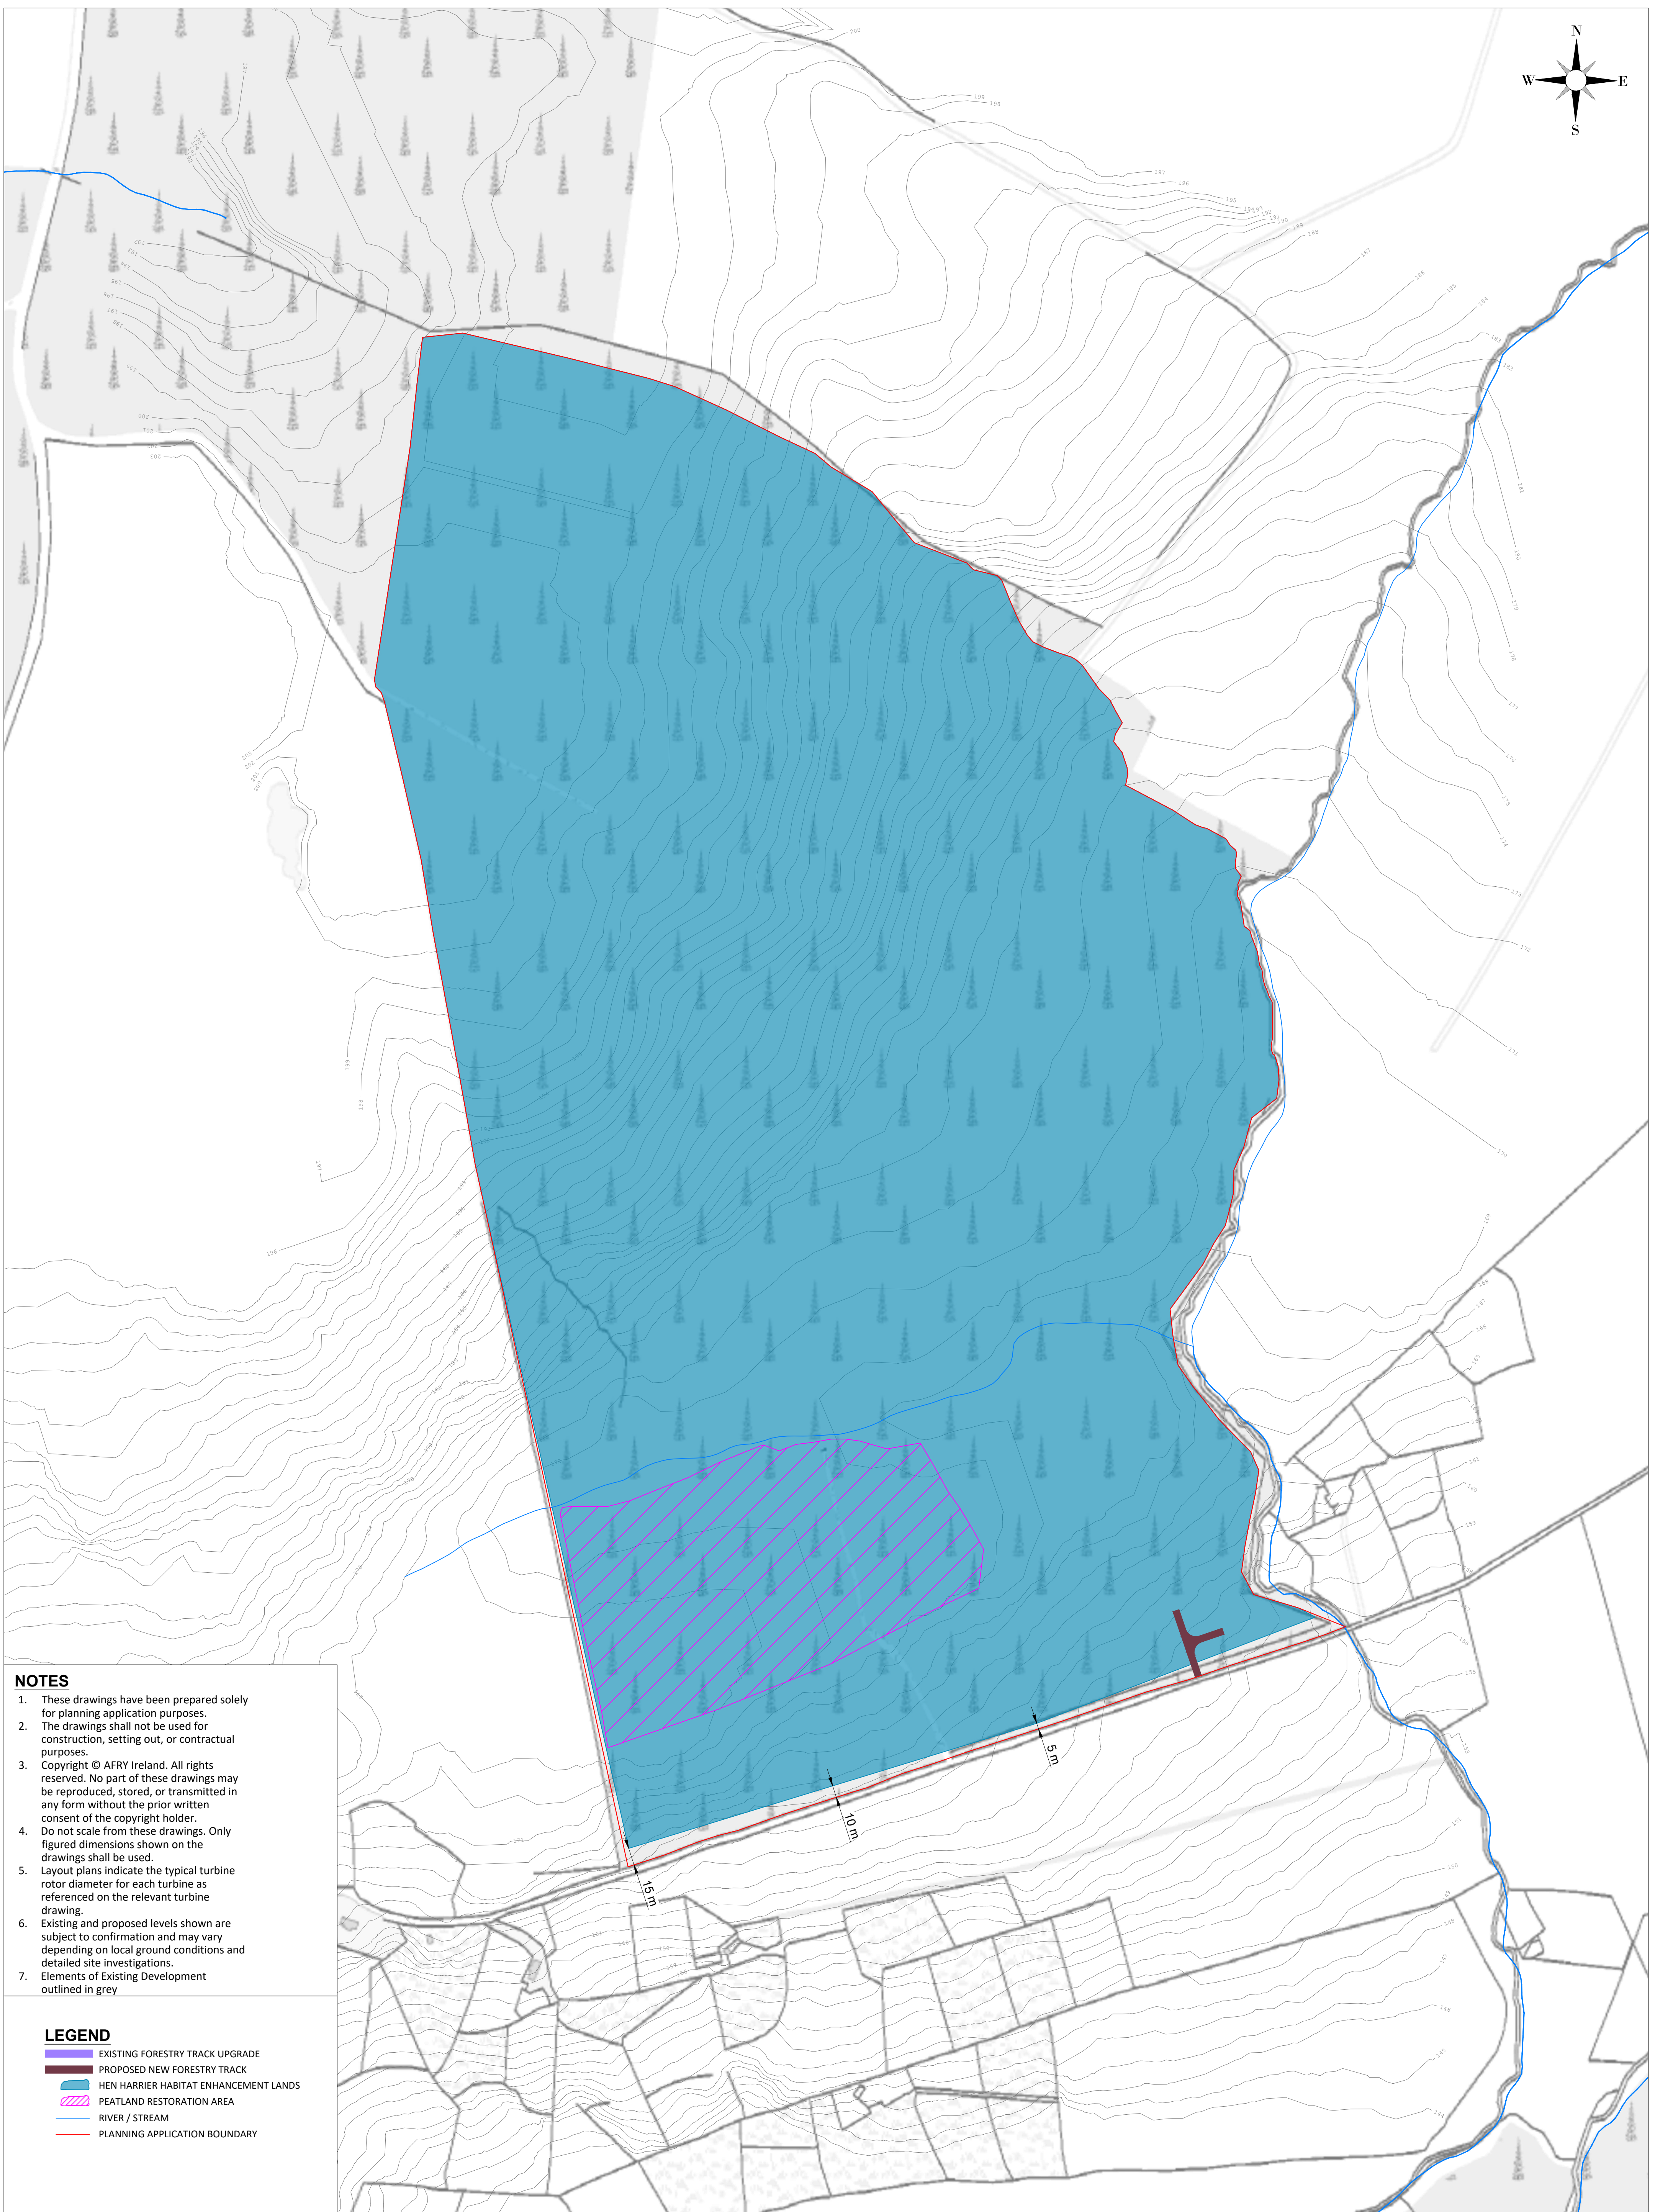

NOTES

LEGEND