


0 10 100

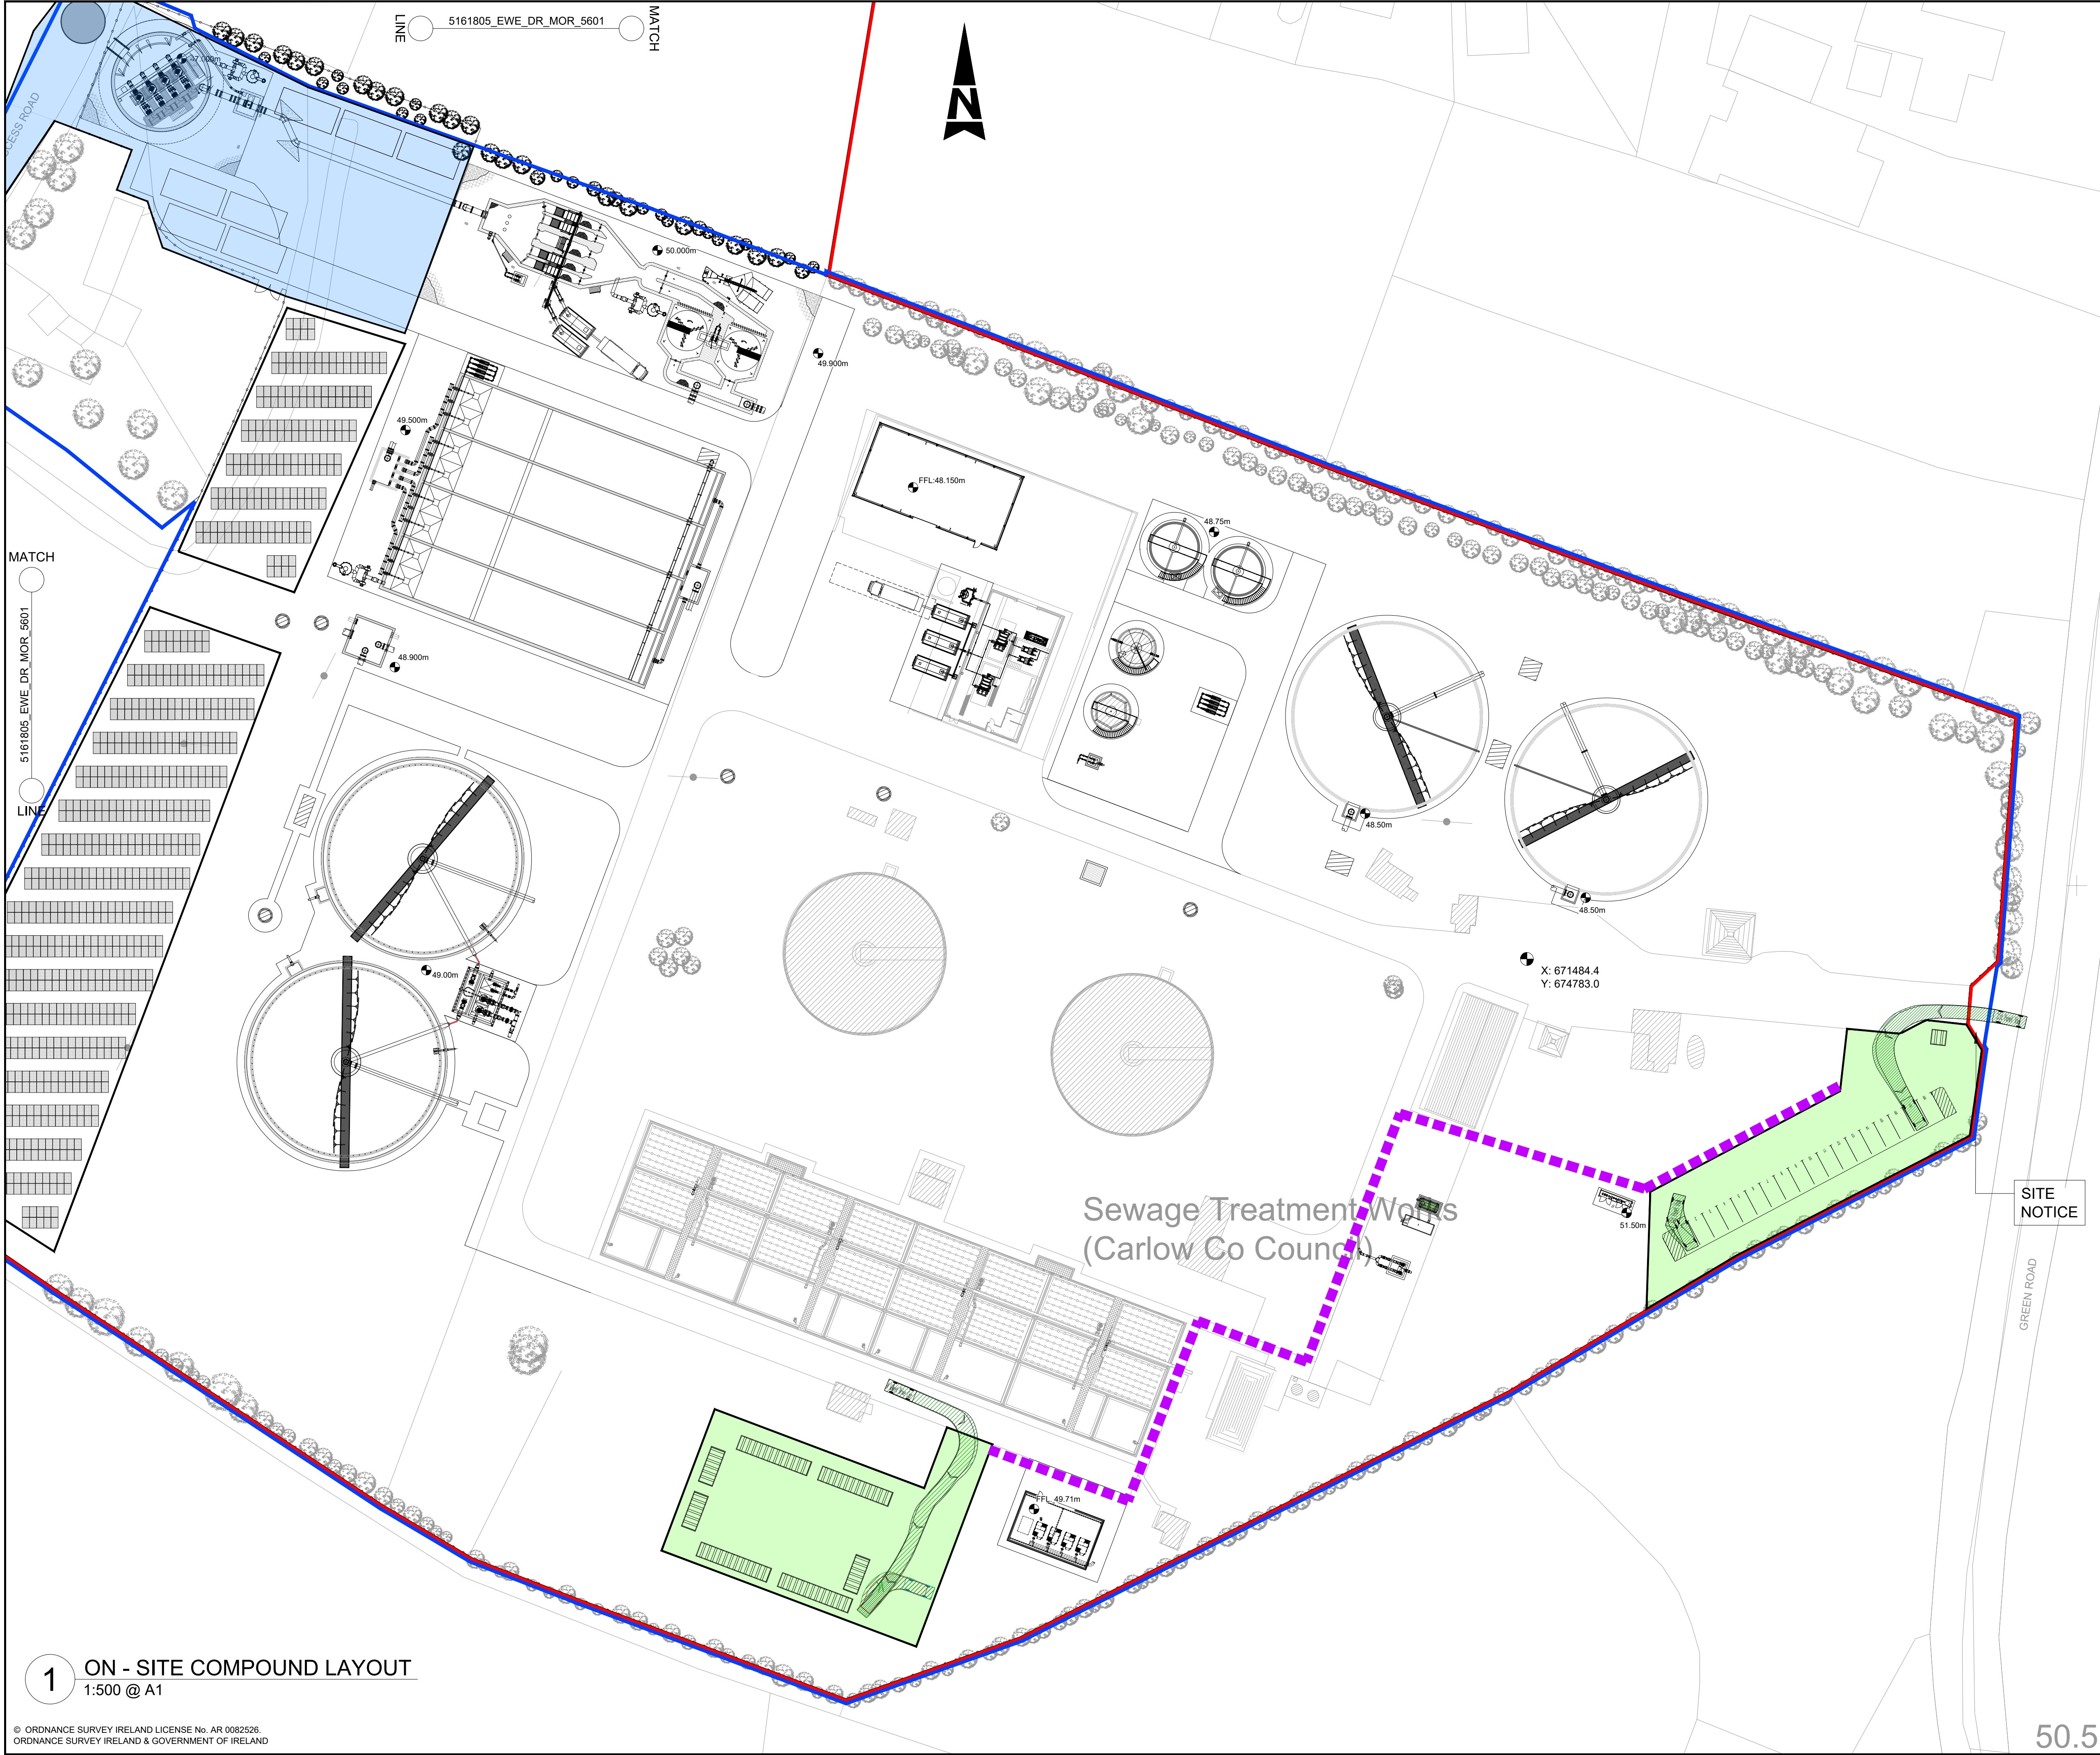


GENERAL NOTES:

1. ALL DIMENSIONS ARE INTERNAL AND IN METRES UNLESS NOTED OTHERWISE.
2. ONLY WRITTEN DIMENSIONS SHALL BE USED. NO DIMENSIONS SHALL BE SCALED FROM THE DRAWINGS.
3. ALL LEVELS ARE IN METRES AND ARE TO MALIN HEAD DATUM.
4. ALL COORDINATES ARE IN METRES AND ARE TO IRISH TRANSVERSE MERCATOR.

LEGEND :

- SITE BOUNDARY LINE (AREA = 10.766 ha)
- LANDS IN CONTROL OF APPLICANT
- EXISTING LEVEL
- PROPOSED LEVEL
- GRID REFERENCE LOCATION
- OS MAP REFERENCE NUMBER
- EXISTING
- PROPOSED
- AREA ALLOCATED FOR CONSTRUCTION COMPOUNDS
- AREA ALLOCATED FOR TEMPORARY WORKS FOR TUNNEL CONSTRUCTION
- AREA ALLOCATED FOR PEDESTRIAN ACCESS DURING CONSTRUCTION

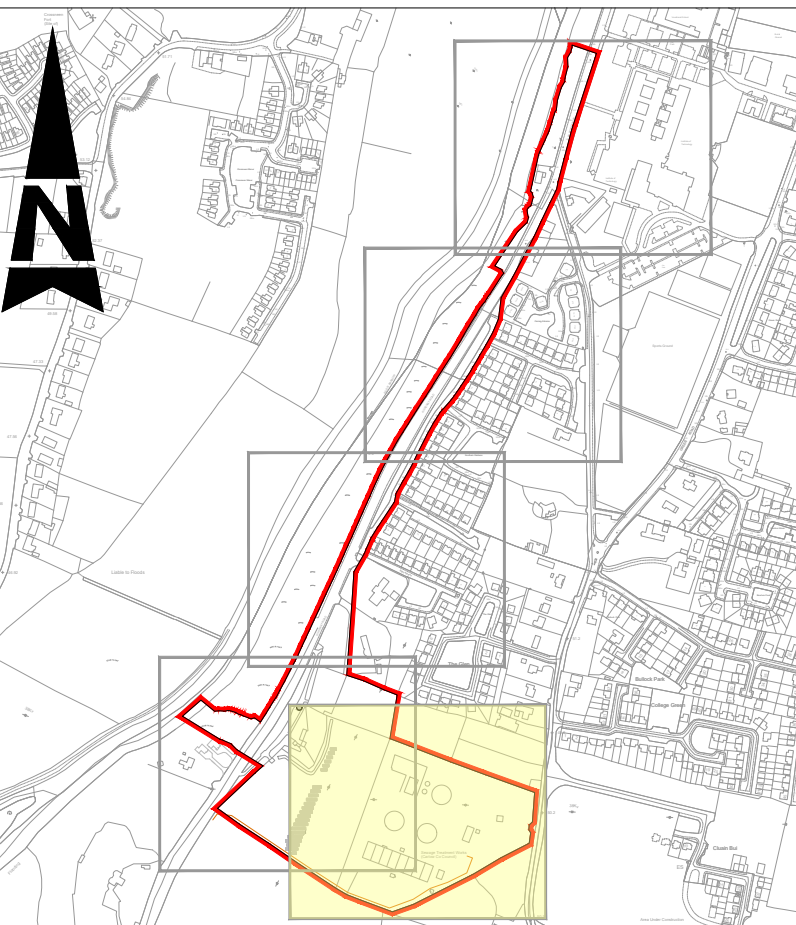

KEY PLAN
SCALE 1:10000 @ A1

Purpose				
PLANNING				
0	PLANNING	AMQ	26.05.26	KA FQ
Rev	Description	By	Date	Chk'd Auth

AtkinsRéalis
DUBLIN | CORK | GALWAY | DUNDALK
ATKINS HOUSE, 150 AIRSIDE BUSINESS PARK,
SWORDS, DUBLIN, K67 K5W4.
Tel : +353 1 810 8000 Email : info.ie@atkinsrealis.com


Uisce Éireann
Irish Water

MORTARSTOWN WASTEWATER
TREATMENT PLANT UPGRADE

ON SITE COMPOUND LAYOUT
SHEET 1 OF 5


Original	Scale	Design/Drawn	Checked	Authorised
1:500 @ A1	AMQ	KA	FQ	
Status	Drawing Number	Date	Date	Date
P	5161805_EWE_DR_MOR_5600	26.05.26	26.05.26	26.05.26
Rev				
0				

1 ON - SITE COMPOUND LAYOUT
1:500 @ A1

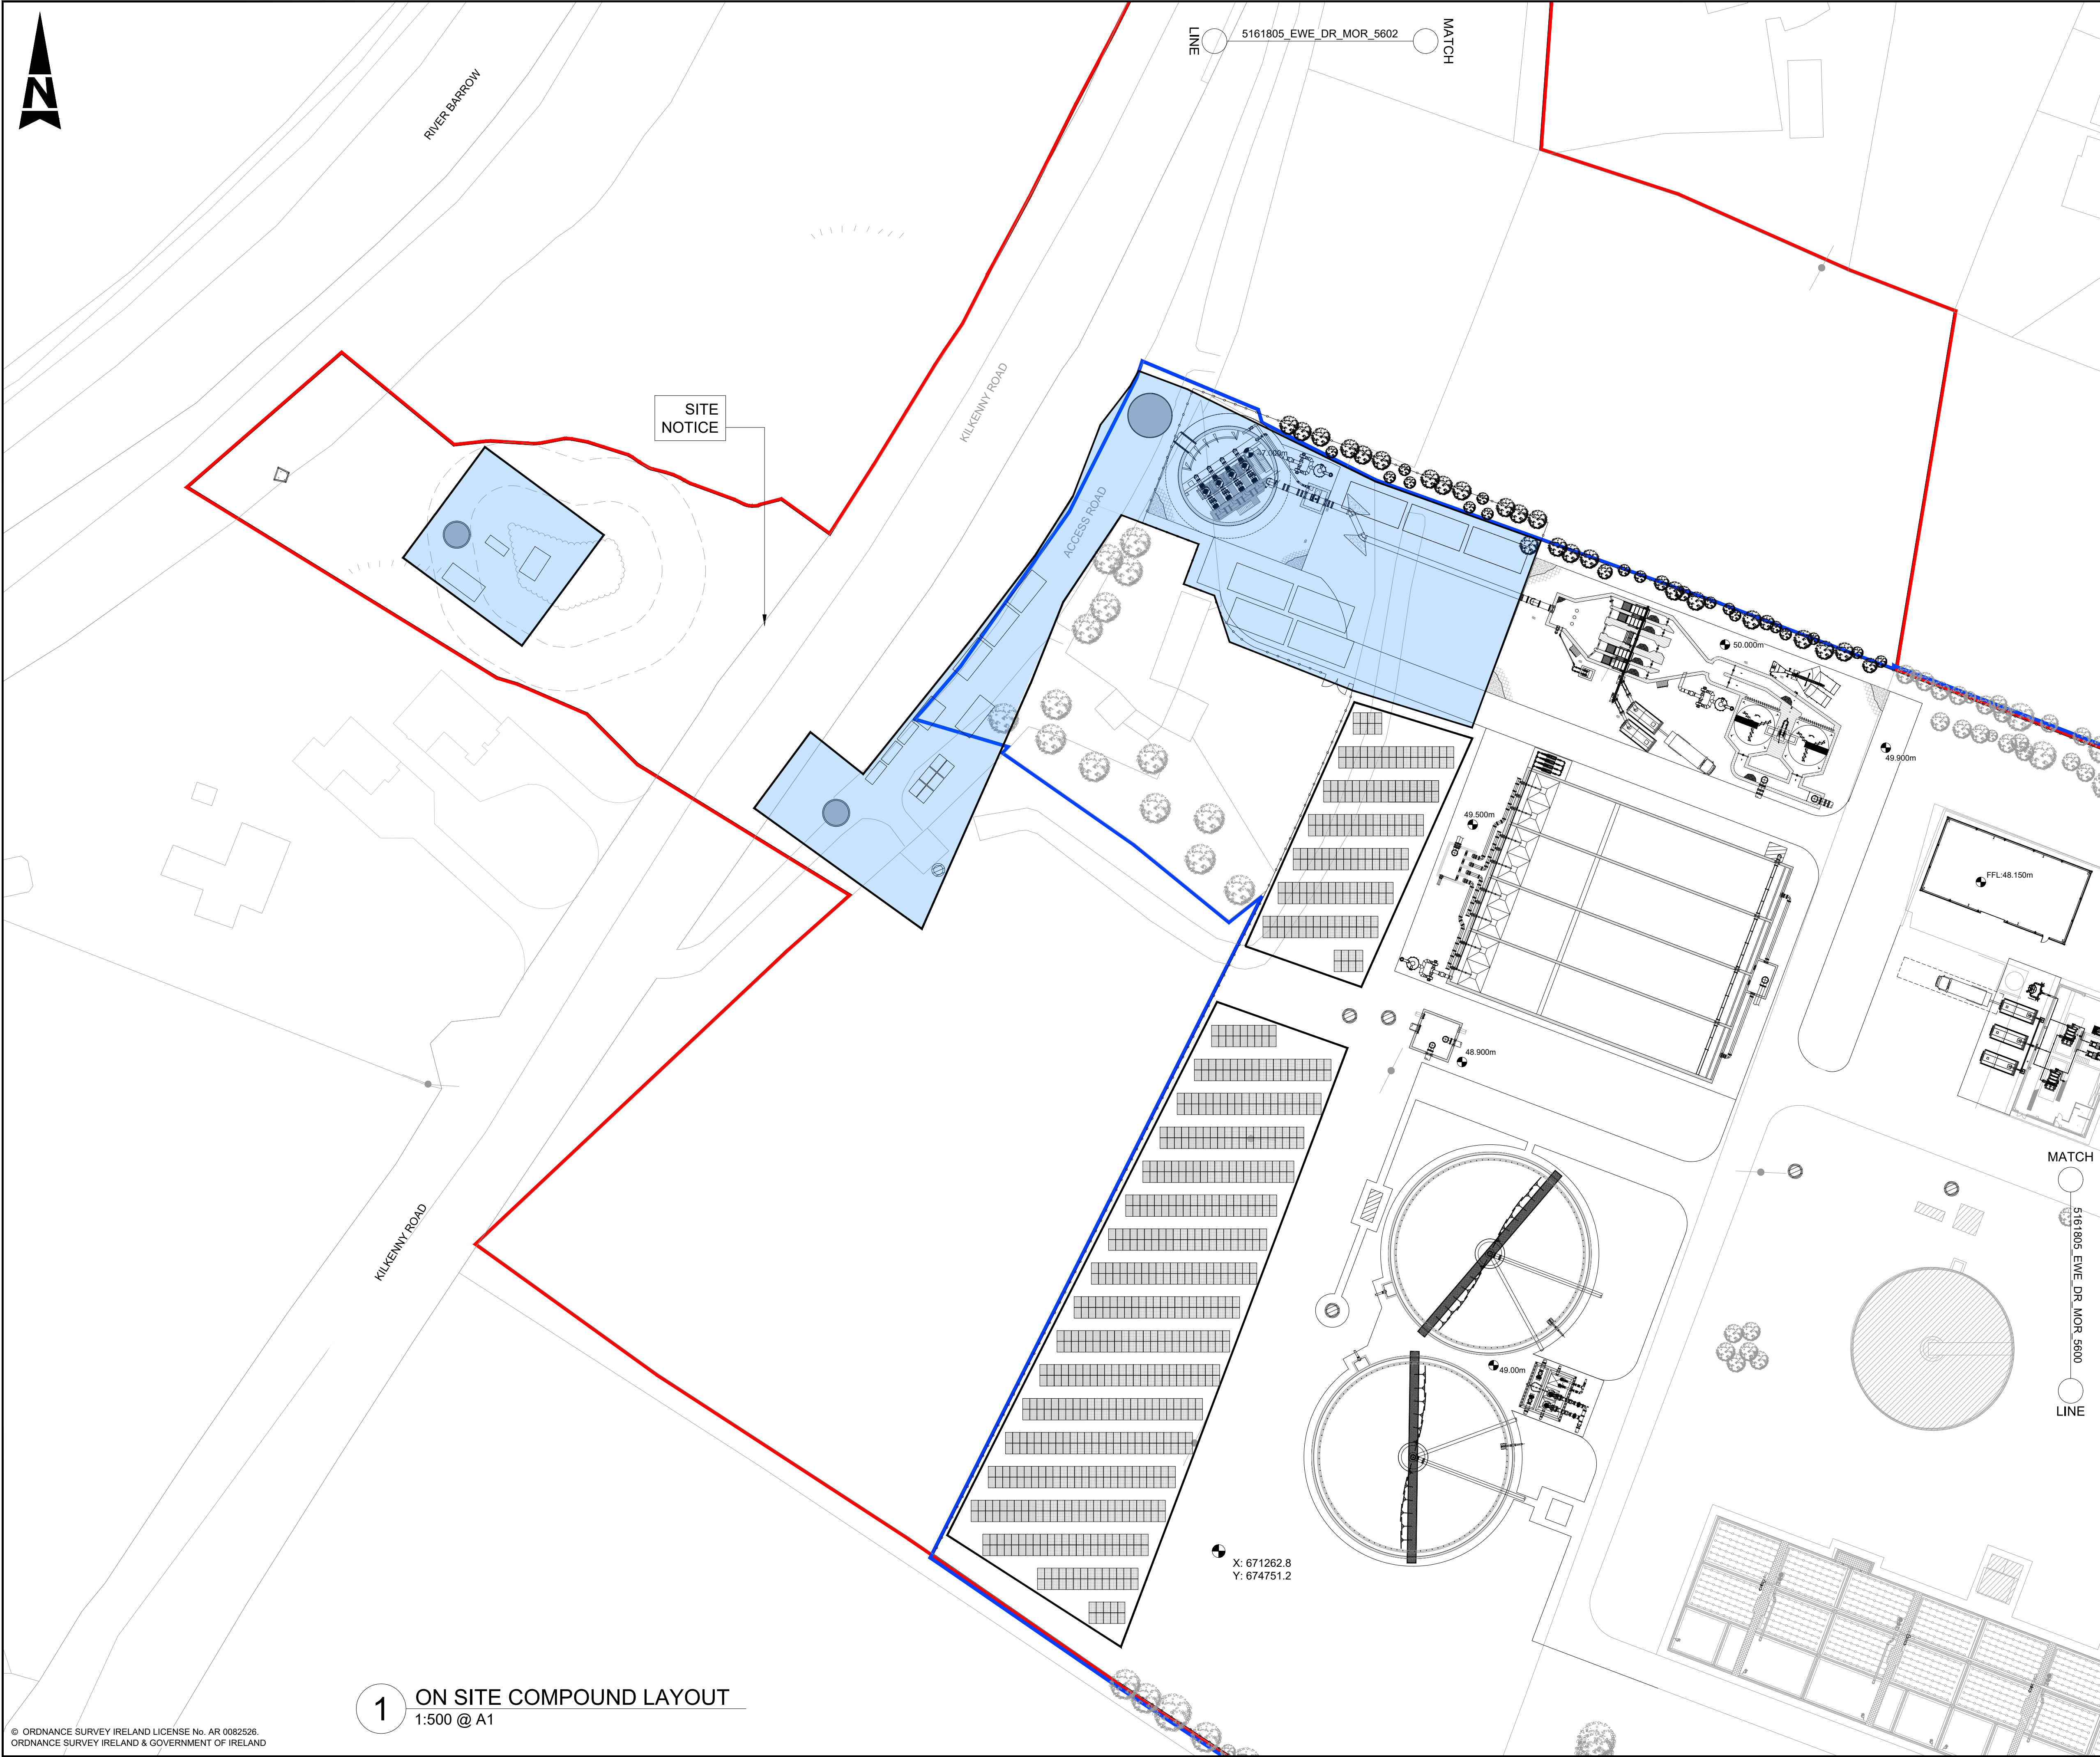

- GENERAL NOTES:**
1. ALL DIMENSIONS ARE INTERNAL AND IN METRES UNLESS NOTED OTHERWISE.
 2. ONLY WRITTEN DIMENSIONS SHALL BE USED. NO DIMENSIONS SHALL BE SCALED FROM THE DRAWINGS.
 3. ALL LEVELS ARE IN METRES AND ARE TO MALIN HEAD DATUM.
 4. ALL COORDINATES ARE IN METRES AND ARE TO IRISH TRANSVERSE MERCATOR.

- LEGEND :**
- SITE BOUNDARY LINE (AREA = 10.766 ha)
 - LANDS IN CONTROL OF APPLICANT
 - EXISTING LEVEL
 - PROPOSED LEVEL
 - GRID REFERENCE LOCATION
 - OS MAP REFERENCE NUMBER
 - EXISTING
 - PROPOSED
 - AREA ALLOCATED FOR CONSTRUCTION COMPOUNDS
 - AREA ALLOCATED FOR TEMPORARY WORKS FOR TUNNEL CONSTRUCTION
 - AREA ALLOCATED FOR PEDESTRIAN ACCESS DURING CONSTRUCTION

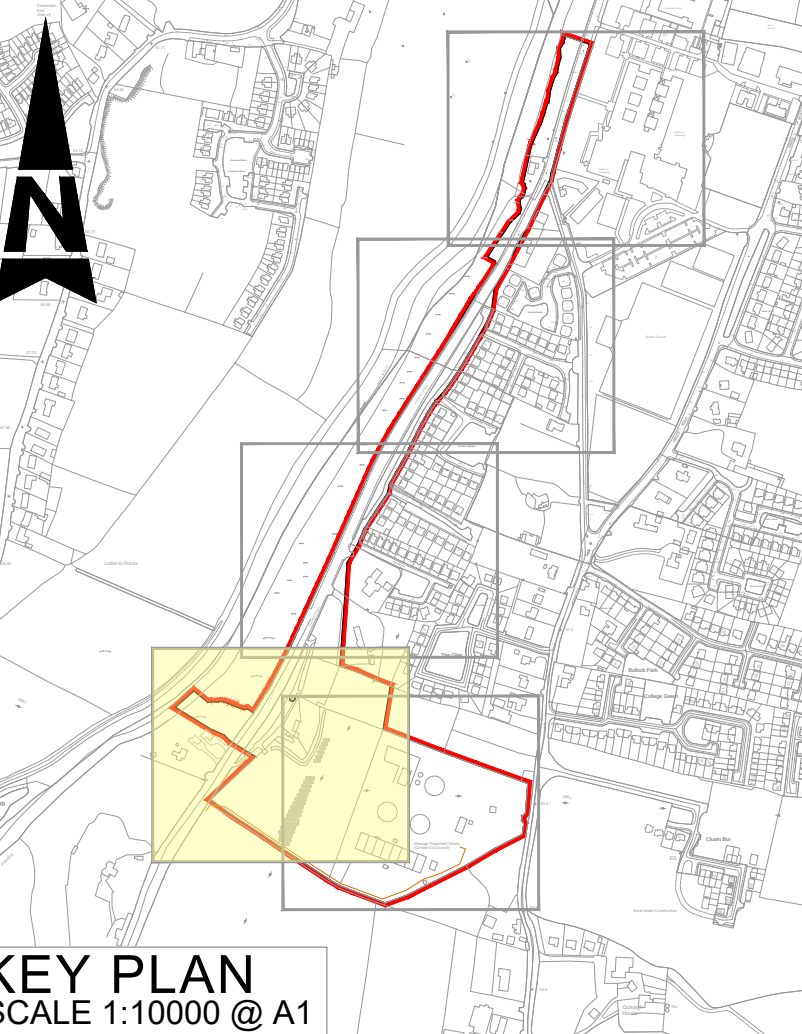

KEY PLAN
SCALE 1:10000 @ A1

Purpose

0	PLANNING	AMQ	26.05.26	KA	FQ
---	----------	-----	----------	----	----

Rev	Description	By	Date	Chk'd	Auth
-----	-------------	----	------	-------	------

AtkinsRéalis
DUBLIN | CORK | GALWAY | DUNDALK

ATKINS HOUSE, 150 AIRSIDE BUSINESS PARK,
SWORDS, DUBLIN, K67 K5W4.
Tel : +353 1 810 8000 Email : info.ie@atkinsrealis.com

Client

Uisce Éireann
Irish Water

Project

MORTARSTOWN WASTEWATER
TREATMENT PLANT UPGRADE

Title


ON SITE COMPOUND LAYOUT
SHEET 2 OF 5

Original Scale		Design/Drawn	Checked	Authorised
1:500 @ A1		AMQ	KA	FQ
		Date 26.05.26	Date 26.05.26	Date 26.05.26
Status	Drawing Number			Rev
P	5161805_EWE_DR_MOR_5601			0



1. ALL DIMENSIONS ARE INTERNAL AND IN METRES UNLESS NOTED OTHERWISE.
2. ONLY WRITTEN DIMENSIONS SHALL BE USED. NO DIMENSIONS SHALL BE SCALED FROM THE DRAWINGS.
3. ALL LEVELS ARE IN METRES AND ARE TO MALIN HEAD DATUM.
4. ALL COORDINATES ARE IN METRES AND ARE TO IRISH TRANSVERSE MERCATOR.

 SITE BOUNDARY LINE (AREA = 10.766 ha)
 LANDS IN CONTROL OF APPLICANT
 EXISTING LEVEL
 PROPOSED LEVEL
 GRID REFERENCE LOCATION
 OS MAP REFERENCE NUMBER
 EXISTING
 PROPOSED
 AREA ALLOCATED FOR CONSTRUCTION COMPOUNDS
 AREA ALLOCATED FOR TEMPORARY WORKS FOR TUNNEL CONSTRUCTION
 AREA ALLOCATED FOR PEDESTRIAN ACCESS DURING CONSTRUCTION

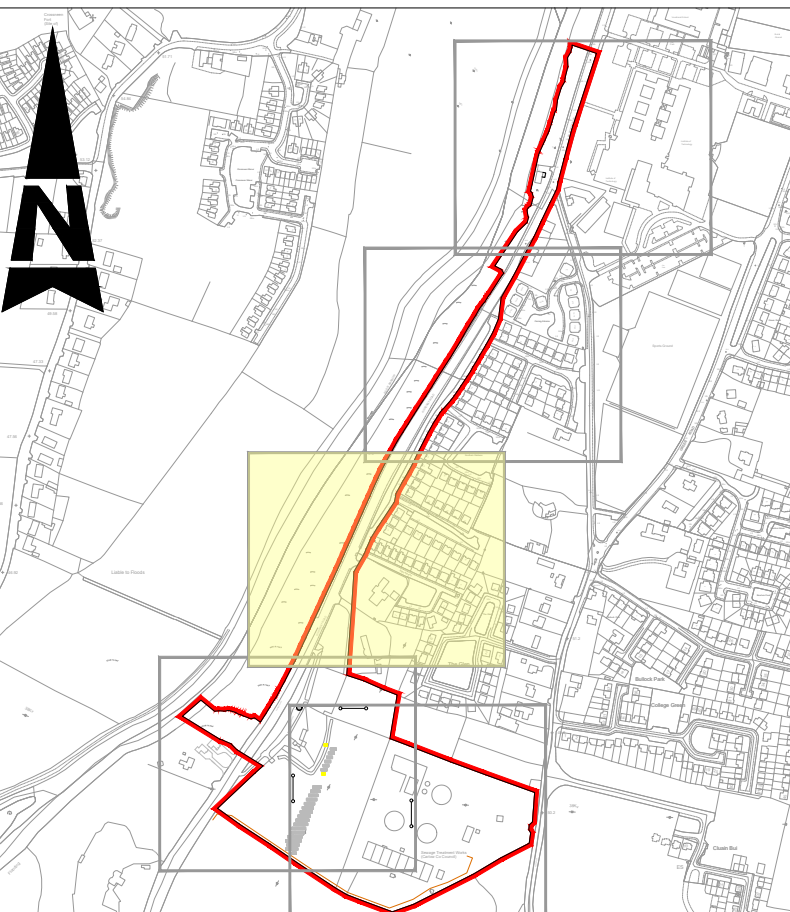

Purpose	PLANNING
---------	----------

[illegible]

ATKINS HOUSE, 150 AIRSIDE BUSINESS PARK,
SWORDS, DUBLIN, K67 K5W4.
Tel : +353 1 810 8000 Email : info.ie@atkinsrealis.com

Client _____




project

MORTARSTOWN WASTEWATER
TREATMENT PLANT UPGRADE


ON SITE COMPOUND LAYOUT
SHEET 3 OF 5

Original Scale 1:500 @ A1		Design/Drawn AMQ	Checked KA	Authorised FQ
		Date 26.05.26	Date 26.05.26	Date 26.05.26
Status P	Drawing Number 5161805_EWE_DR_MOR_5602			Rev 0

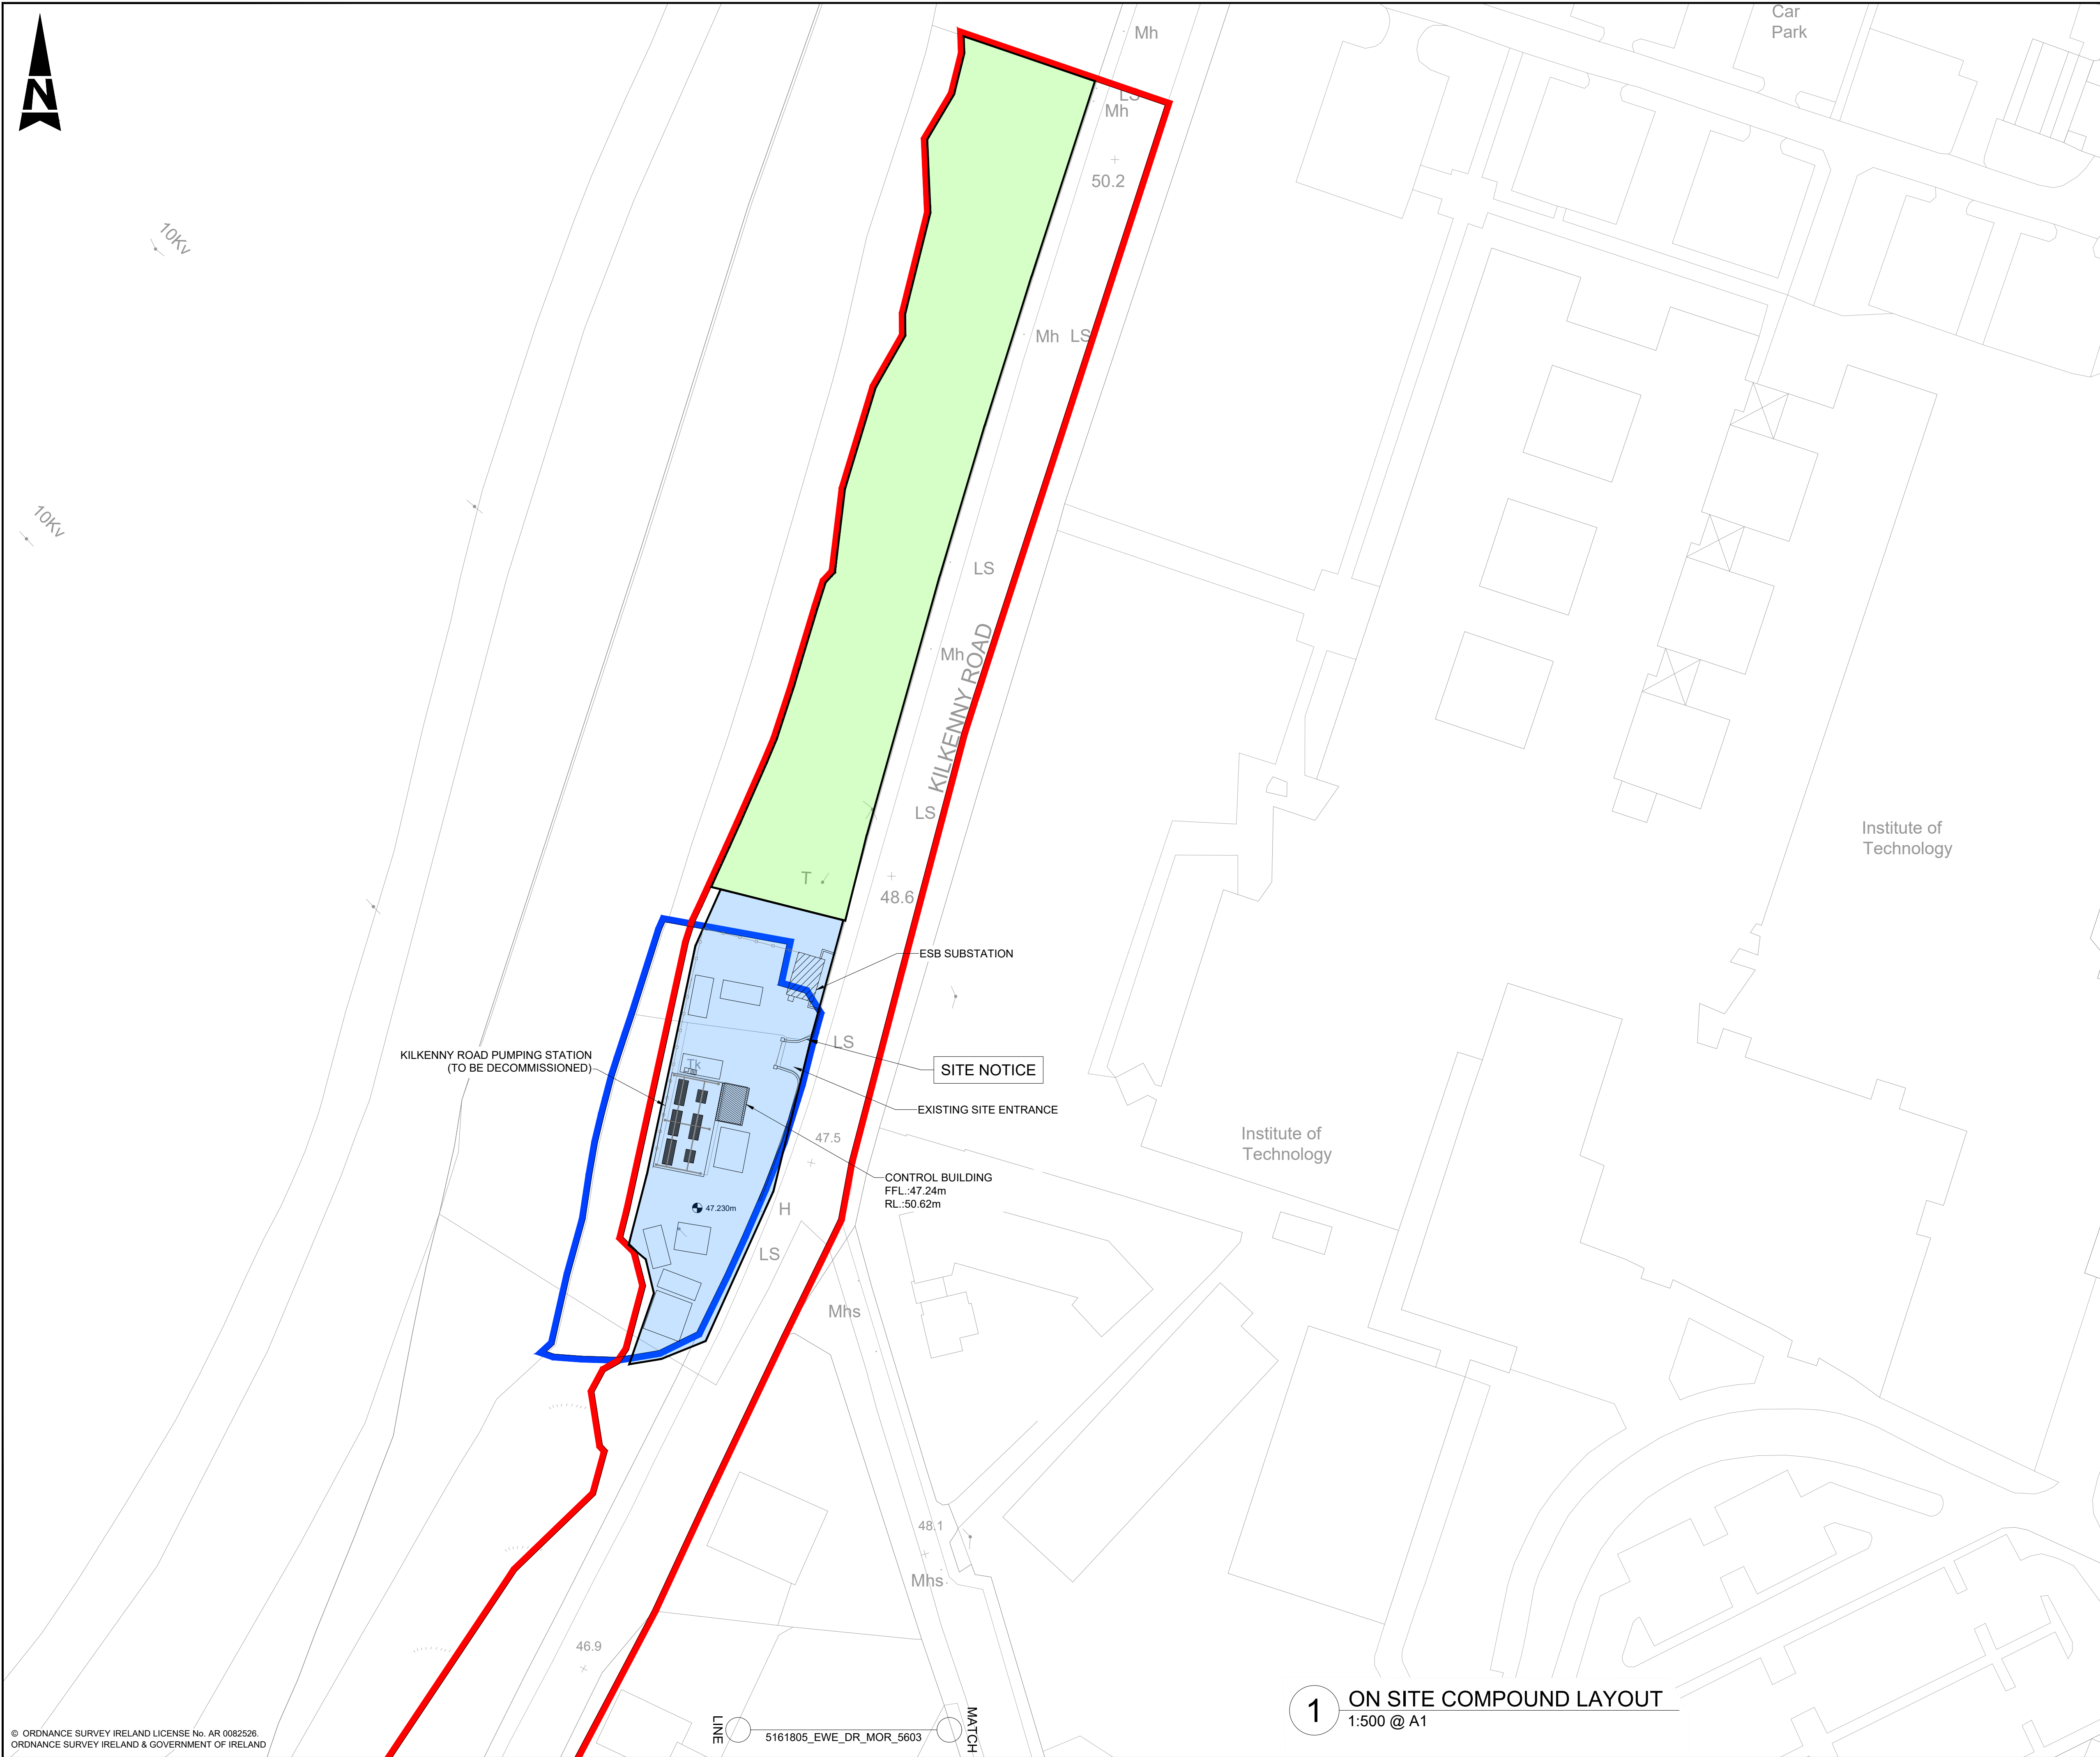

- GENERAL NOTES:**
1. ALL DIMENSIONS ARE INTERNAL AND IN METRES UNLESS NOTED OTHERWISE.
 2. ONLY WRITTEN DIMENSIONS SHALL BE USED. NO DIMENSIONS SHALL BE SCALED FROM THE DRAWINGS.
 3. ALL LEVELS ARE IN METRES AND ARE TO MALIN HEAD DATUM.
 4. ALL COORDINATES ARE IN METRES AND ARE TO IRISH TRANSVERSE MERCATOR.

- LEGEND :**
- SITE BOUNDARY LINE (AREA = 10.766 ha)
 - LANDS IN CONTROL OF APPLICANT
 - EXISTING LEVEL
 - PROPOSED LEVEL
 - GRID REFERENCE LOCATION
 - OS MAP REFERENCE NUMBER
 - EXISTING
 - PROPOSED
 - AREA ALLOCATED FOR CONSTRUCTION COMPOUNDS
 - AREA ALLOCATED FOR TEMPORARY WORKS FOR TUNNEL CONSTRUCTION
 - AREA ALLOCATED FOR PEDESTRIAN ACCESS DURING CONSTRUCTION

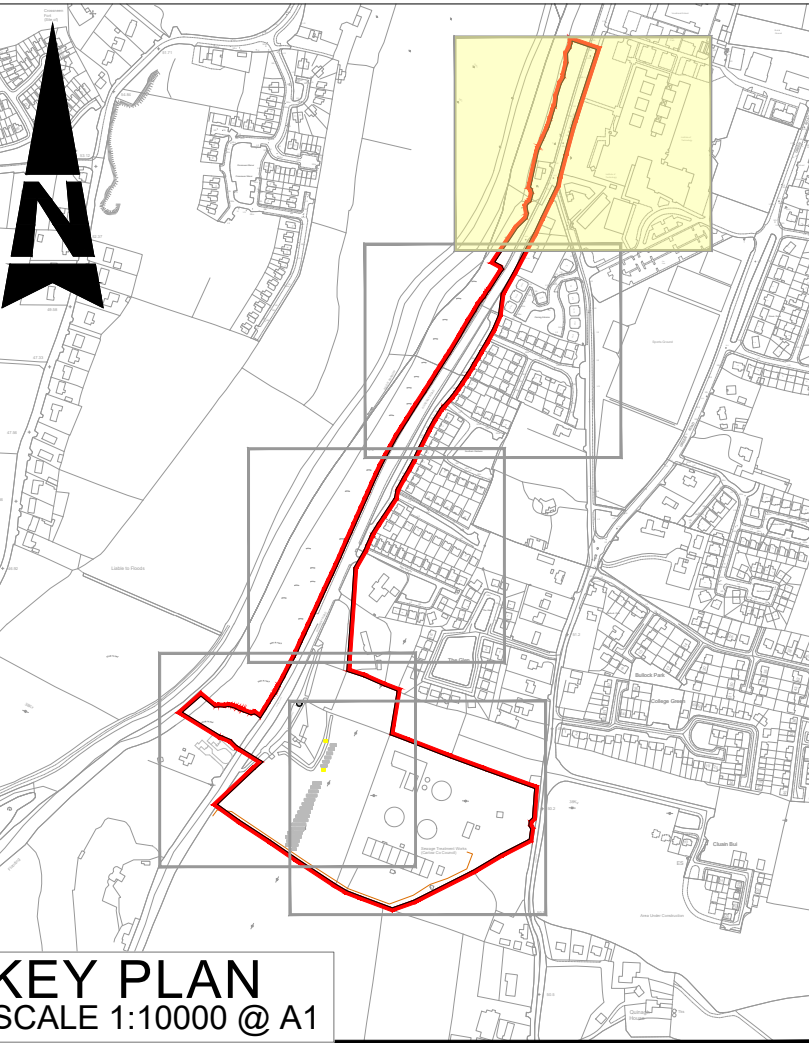

Purpose				
PLANNING				
0	PLANNING	AMQ	26.05.26	KA
Rev	Description	By	Date	Chk'd

AtkinsRéalis

DUBLIN | CORK | GALWAY | DUNDALK

ATKINS HOUSE, 150 AIRSIDE BUSINESS PARK, SWORDS, DUBLIN, K67 K5W4.
Tel : +353 1 810 8000 Email : info.ie@atkinsrealis.com

Client

Uisce Éireann
Irish Water

Project


MORTARSTOWN WASTEWATER TREATMENT PLANT UPGRADE

Title

ON SITE COMPOUND LAYOUT
SHEET 5 OF 5

Original	Scale	Design/Drawn	Checked	Authorised
1:500 @ A1	AMQ	KA	FQ	
Date	26.05.26	Date	26.05.26	Date
Status	P	Drawing Number	5161805_EWE_DR_MOR_5604	Rev
				0

0 10 100

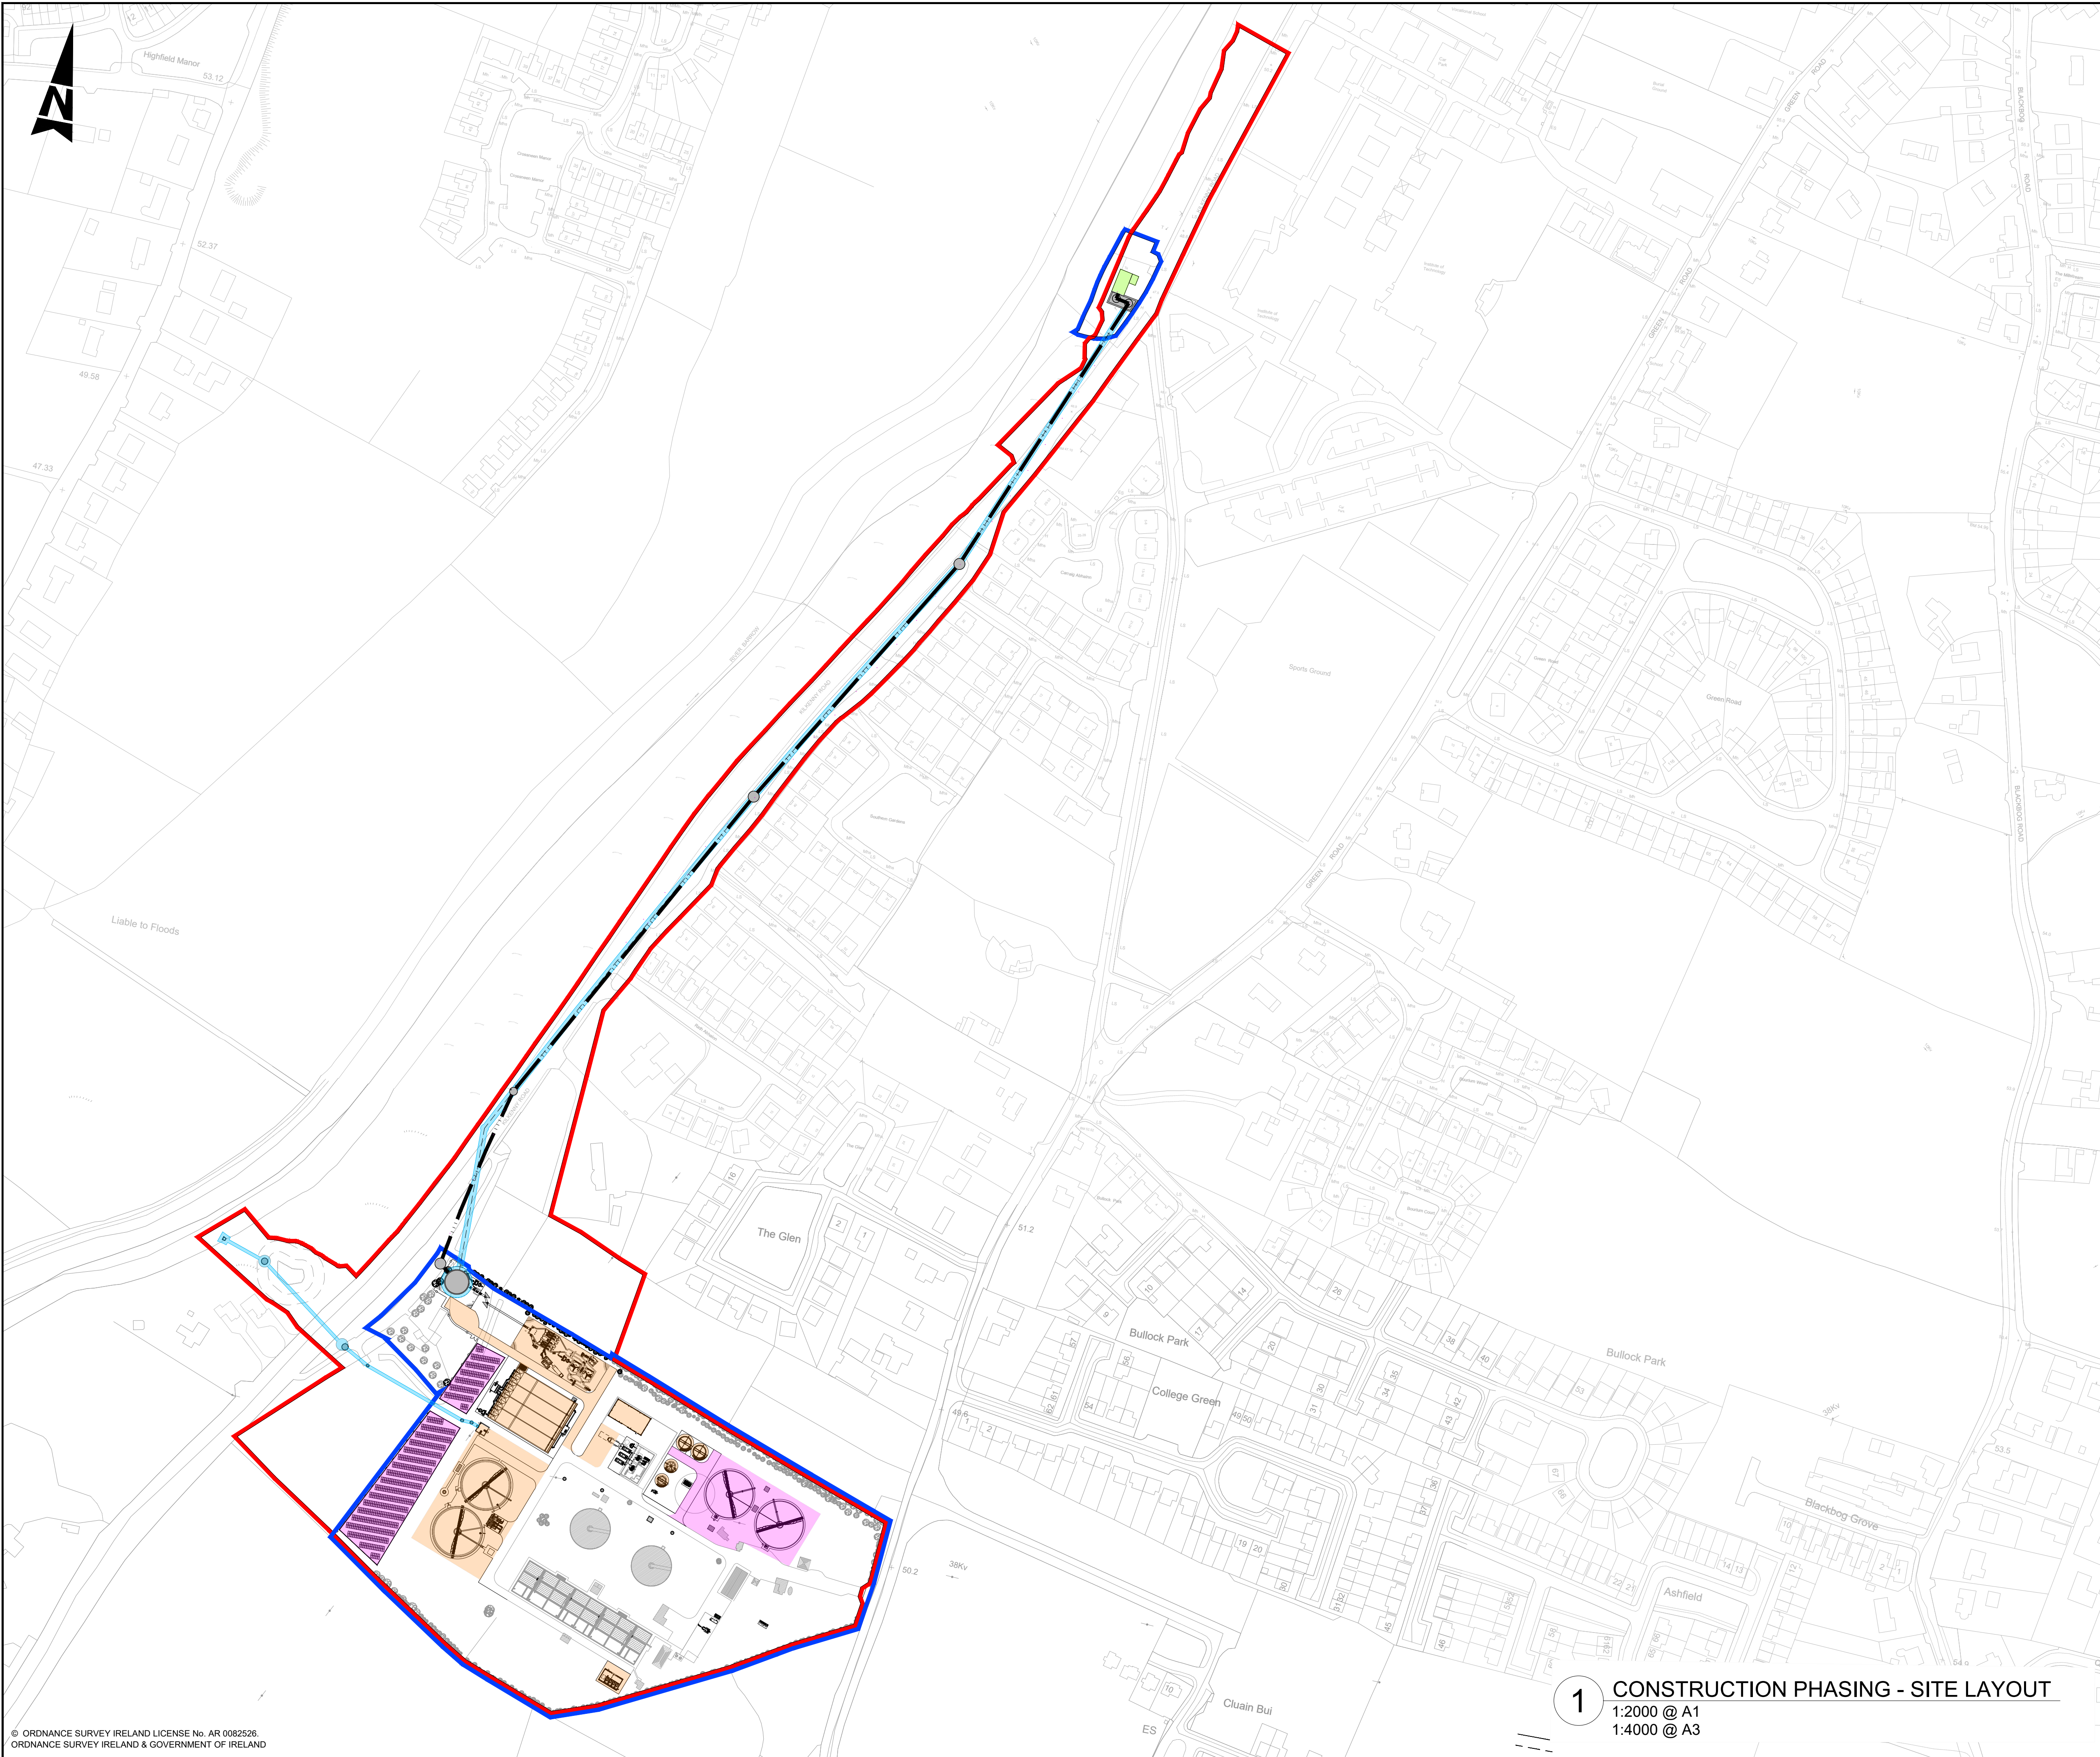

GENERAL NOTES:

1. ALL DIMENSIONS ARE INTERNAL AND IN METRES UNLESS NOTED OTHERWISE.
2. ONLY WRITTEN DIMENSIONS SHALL BE USED. NO DIMENSIONS SHALL BE SCALED FROM THE DRAWINGS.
3. ALL LEVELS ARE IN METRES AND ARE TO MALIN HEAD DATUM.
4. ALL COORDINATES ARE IN METRES AND ARE TO IRISH TRANSVERSE MERCATOR.

LEGEND :

- SITE BOUNDARY LINE (AREA = 10.766 ha)
- LANDS IN CONTROL OF APPLICANT
- EXISTING LEVEL
- PROPOSED LEVEL
- GRID REFERENCE LOCATION
- OS MAP REFERENCE NUMBER
- EXISTING
- PROPOSED
- CONSTRUCTION PHASE 1
- CONSTRUCTION PHASE 2
- CONSTRUCTION PHASE 3
- CONSTRUCTION PHASE 4

Purpose PLANNING

0	PLANNING	AMQ	26.05.26	KA	FQ
---	----------	-----	----------	----	----

AtkinsRéalis
DUBLIN | CORK | GALWAY | DUNDALK
ATKINS HOUSE, 150 AIRSIDE BUSINESS PARK,
SWORDS, DUBLIN, K67 K5W4.
Tel : +353 1 810 8000 Email : info.ie@atkinsrealis.com


Uisce Éireann
Irish Water

Project MORTARSTOWN WASTEWATER TREATMENT PLANT UPGRADE

Title CONSTRUCTION PHASING LAYOUT


Original Scale	Design/Drawn	Checked	Authorised
1:2000 @ A1	AMQ	KA	FQ
Status	Drawing Number	Date	Rev
P	5161805_EWE_DR_MOR_5610	26.05.26	0

1 CONSTRUCTION PHASING - SITE LAYOUT
1:2000 @ A1
1:4000 @ A3

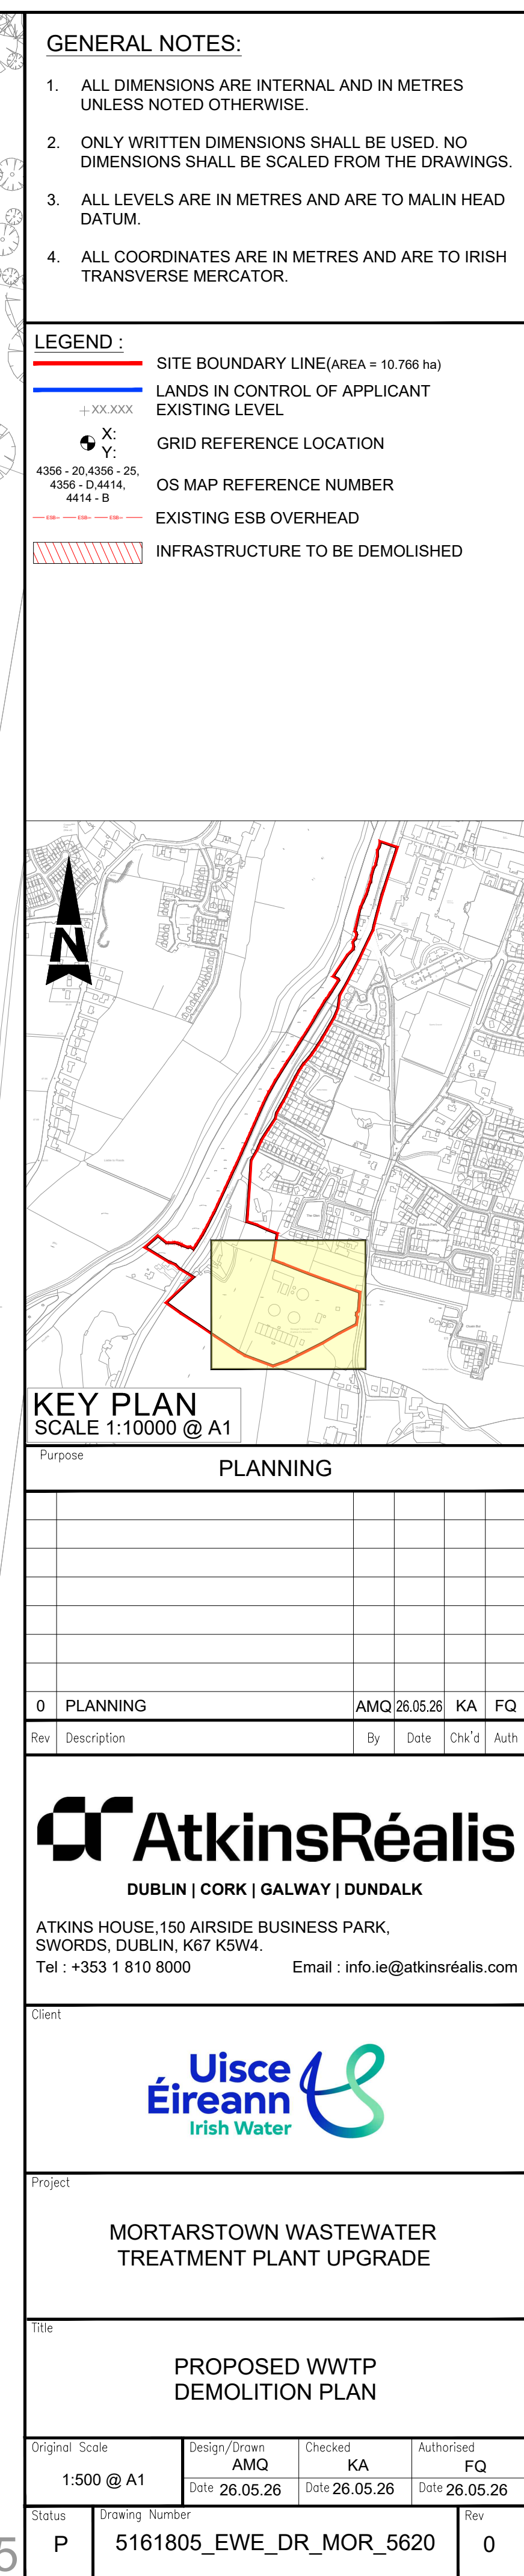



- # LEGEND :
- | | |
|---|---------------------------------------|
|  | SITE BOUNDARY LINE (AREA = 10,766 ha) |
|  | LANDS IN CONTROL OF APPLICANT |
|  | EXISTING LEVEL |
|  | GRID REFERENCE LOCATION |
|  | OS MAP REFERENCE NUMBER |
|  | EXISTING FOUL TO BE DECOMMISSIONED |
|  | EXISTING ESB OVERHEAD |
|  | EXISTING ESB UNDERGROUND |
|  | EXISTING ESB LV UNDERGROUND |
|  | EXISTING ESB LV OVERHEAD |
|  | EXISTING ESB MV UNDERGROUND |
|  | EXISTING ESB MV OVERHEAD |
|  | EXISTING ESB HV UNDERGROUND |
|  | EXISTING ESB 38kv OVERHEAD |
|  | EXISTING ESB 38kv UNDERGROUND |
|  | INFRASTRUCTURE TO BE DECOMMISSIONED |

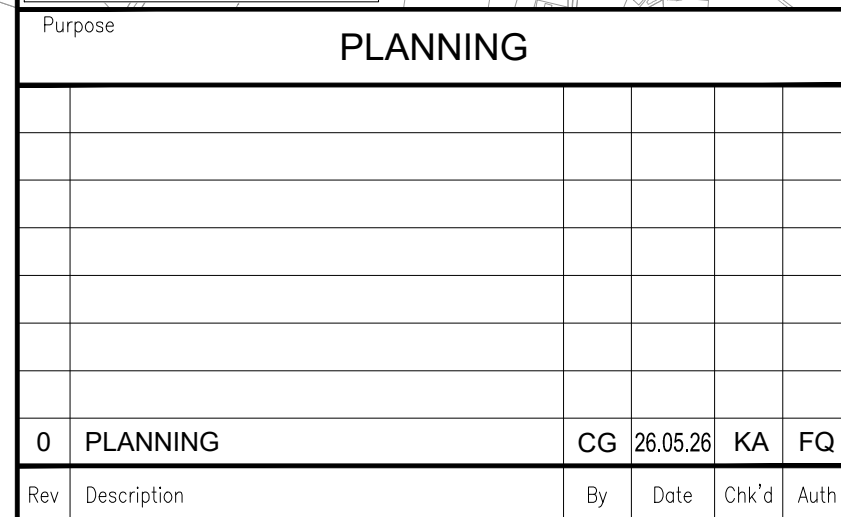

Client

Uisce Éireann
Irish Water

The logo for Uisce Éireann (Irish Water) features the company name in blue and green text, with a stylized green wave graphic to the right.

Title

PROPOSED KILKENNY ROAD
PS DECOMMISSIONING PLAN

Original Scale		Design/Drawn	Checked	Authorised
1:500 @ A1		AMQ	KA	FA
		Date 26.05.26	Date 26.05.26	Date 22.04.26
Status	Drawing Number			Rev
P	5161805_EWE_DR_MOR_5621			0