

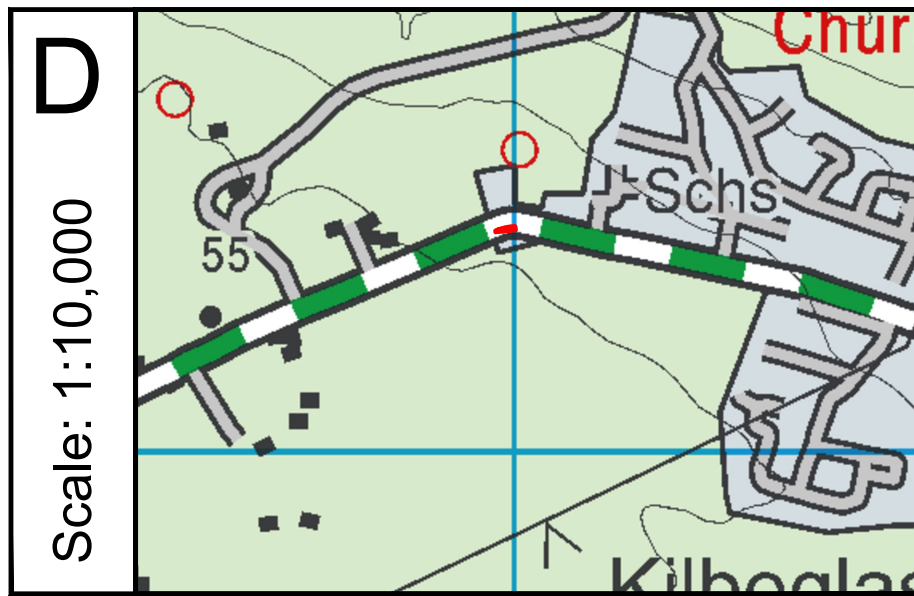


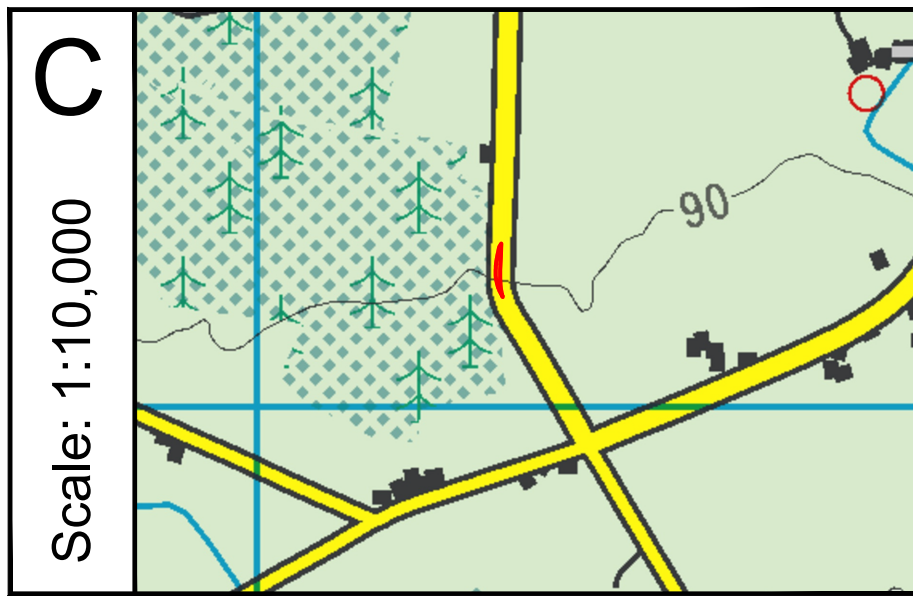

APPENDIX 4-1

SITE LAYOUT DRAWINGS


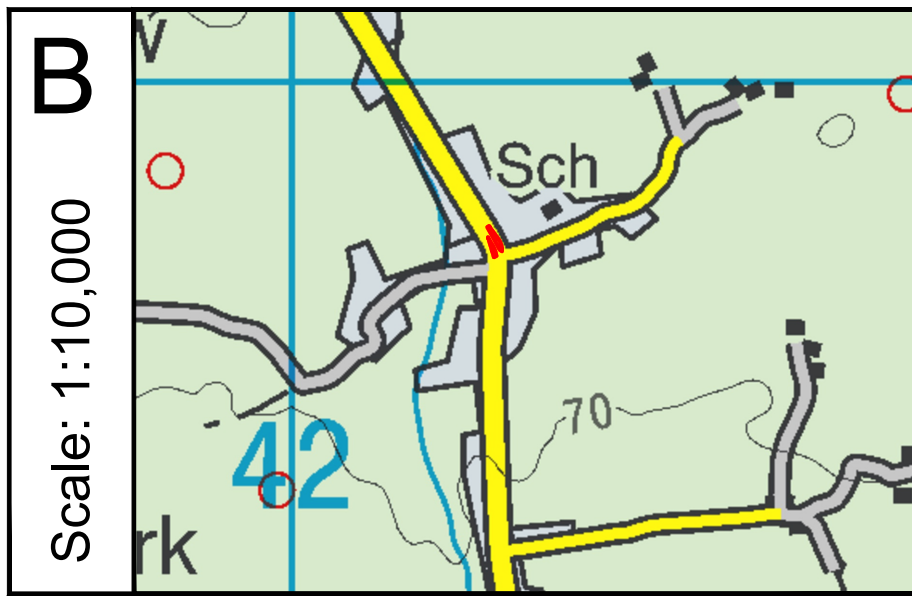


Drawing Notes


1. Drawings issued are for planning application purposes only.
2. Drawings not to be used for construction/contract conditions.
3. Copyright, all rights reserved. No part herewith may be copied or reproduced partially or wholly in any form whatsoever without the prior notice of the copyright owner McCarthy Keville O'Sullivan.
4. Do not scale off this drawing. Figured metric dimensions only should be taken off this drawing.

Drawing Legend

Planning Application Boundary

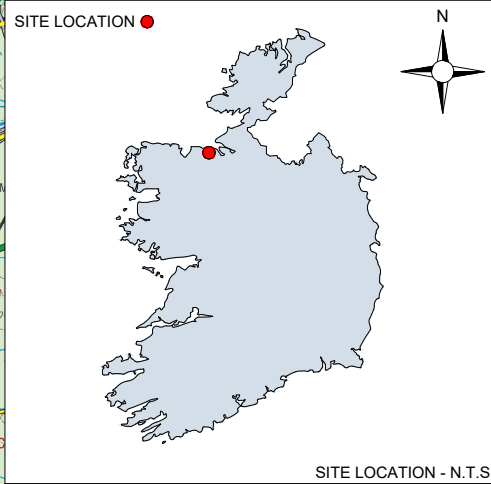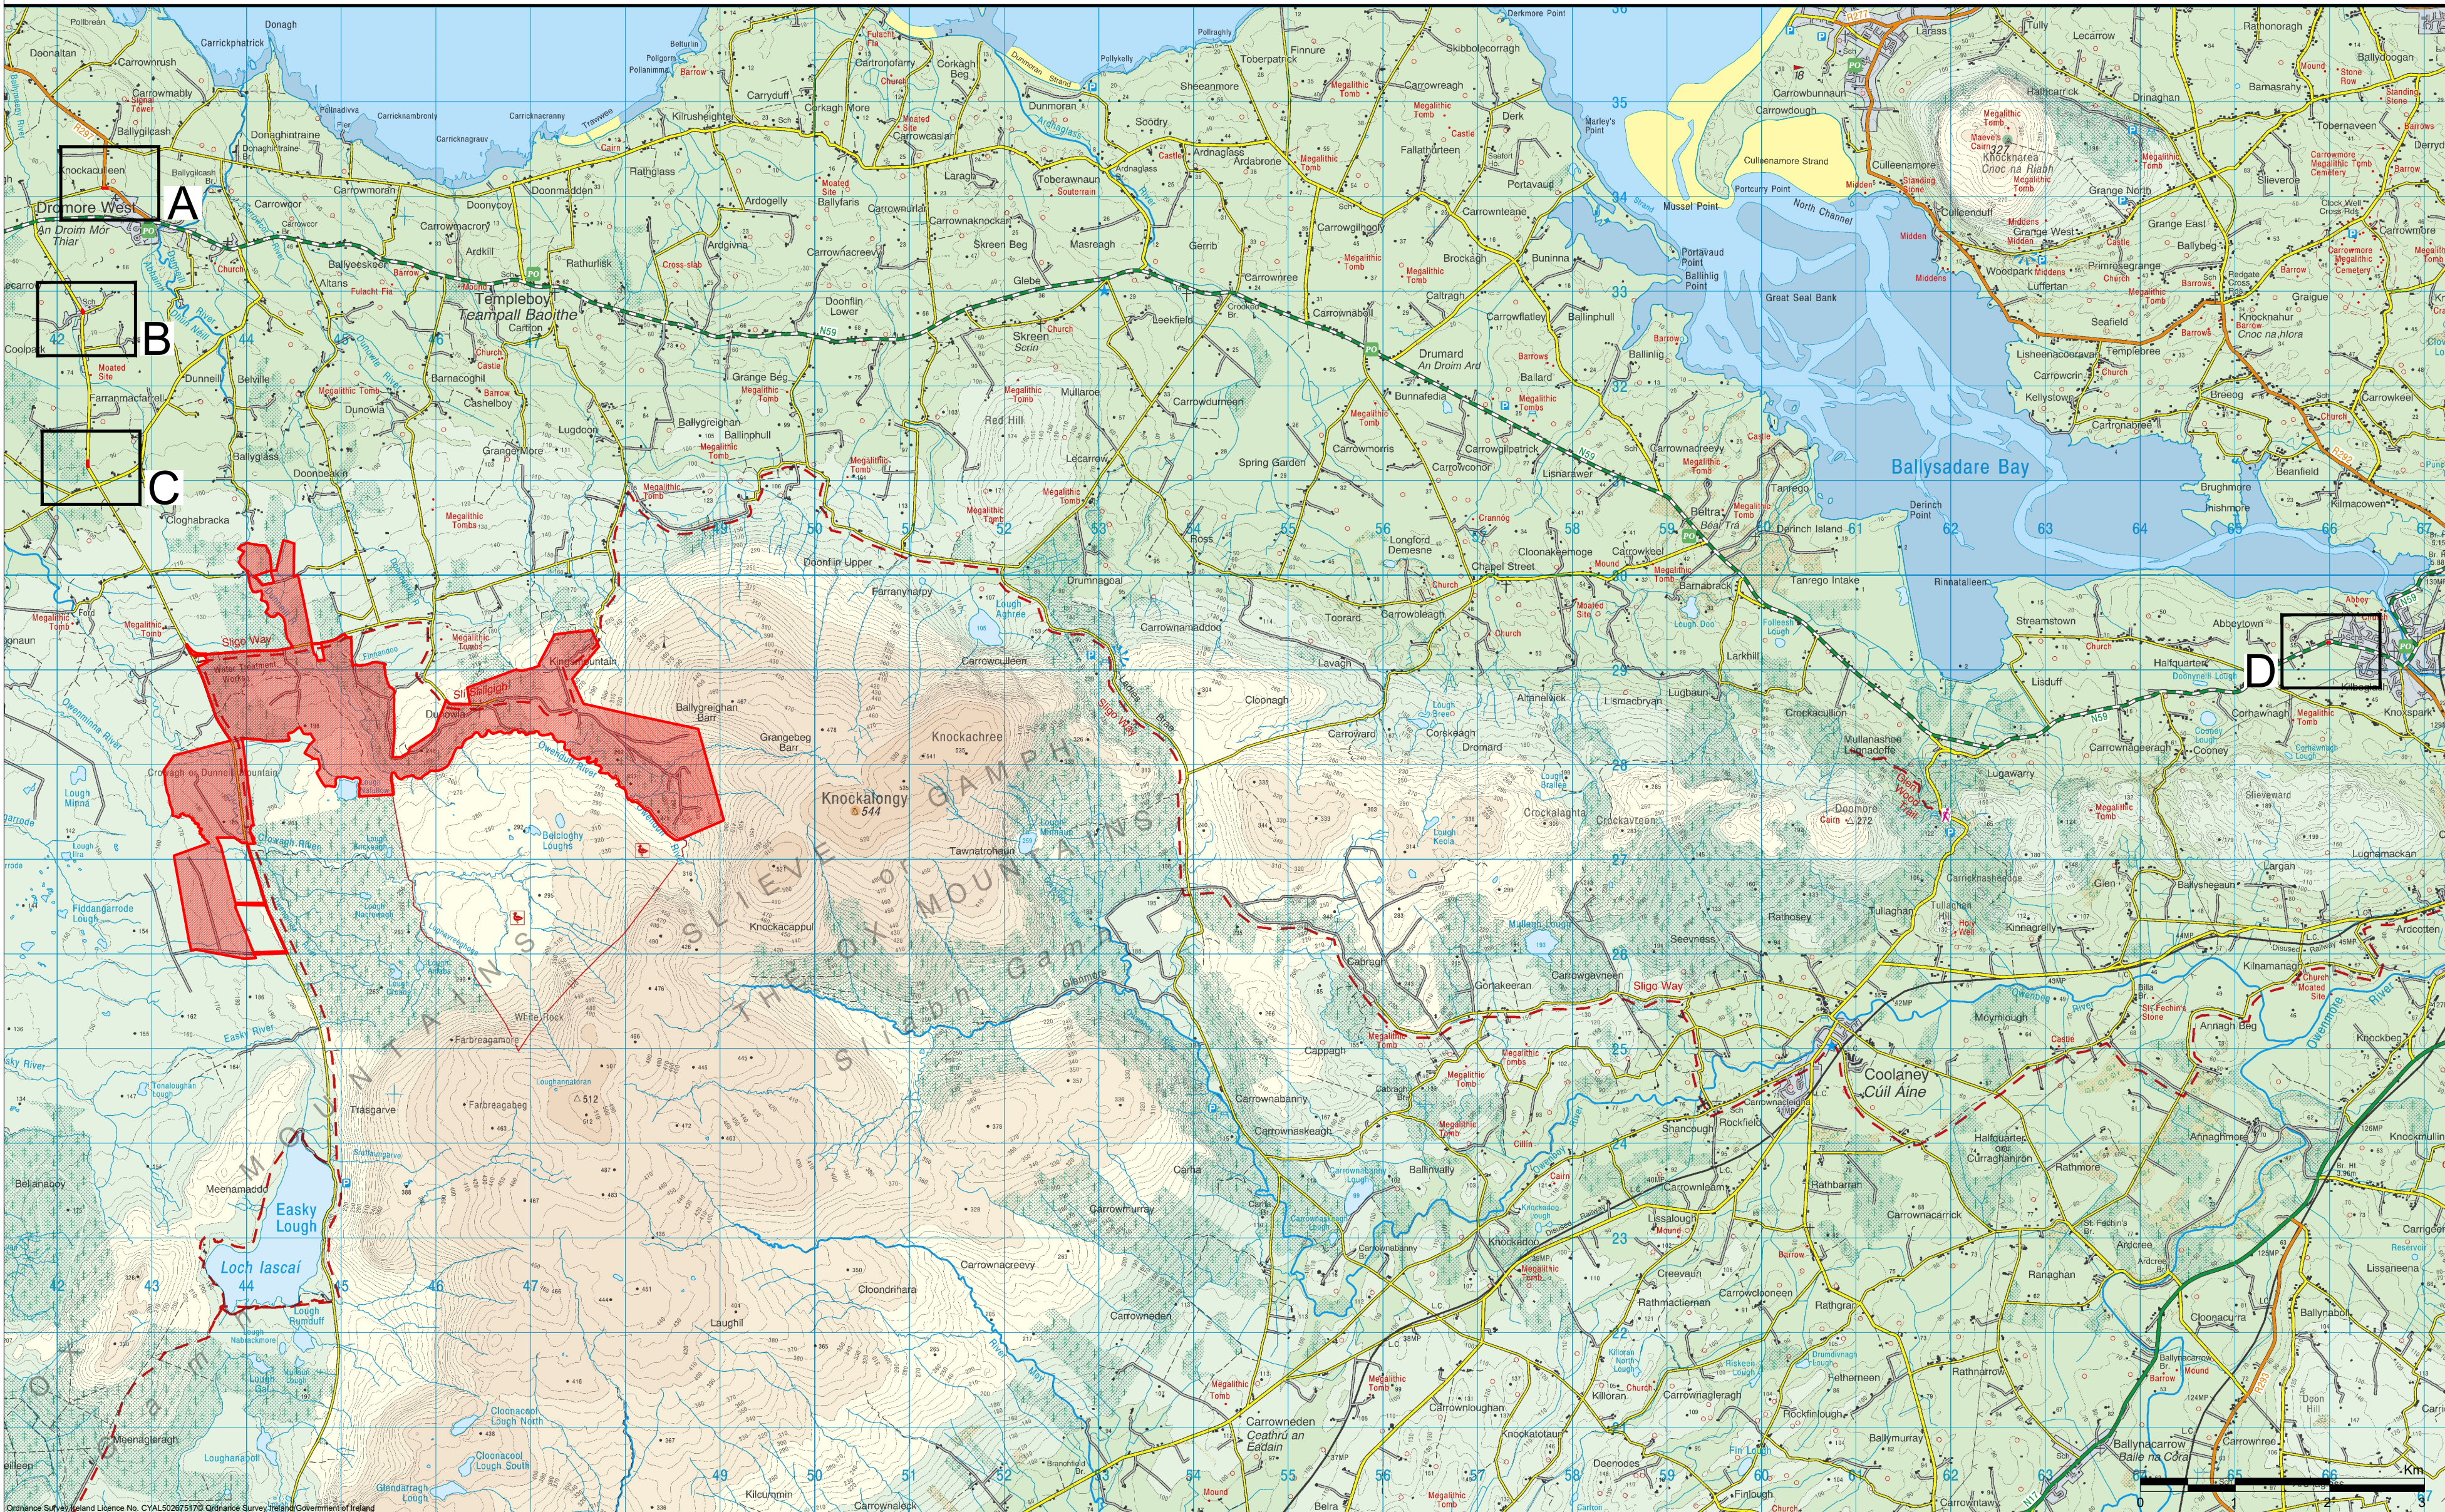

PROJECT TITLE:		
Crumhach Wind Farm, Co. Sligo		
DRAWING TITLE:		
Location Context Map		
PROJECT No.:	DRAWING No.:	SCALE:
230841	230841 - 01	1:50,000 @ A2
DRAWN BY:	CHECKED BY:	DATE:
GO	N/A	29.07.2026
OS SHEET No.:	1432, 1632	

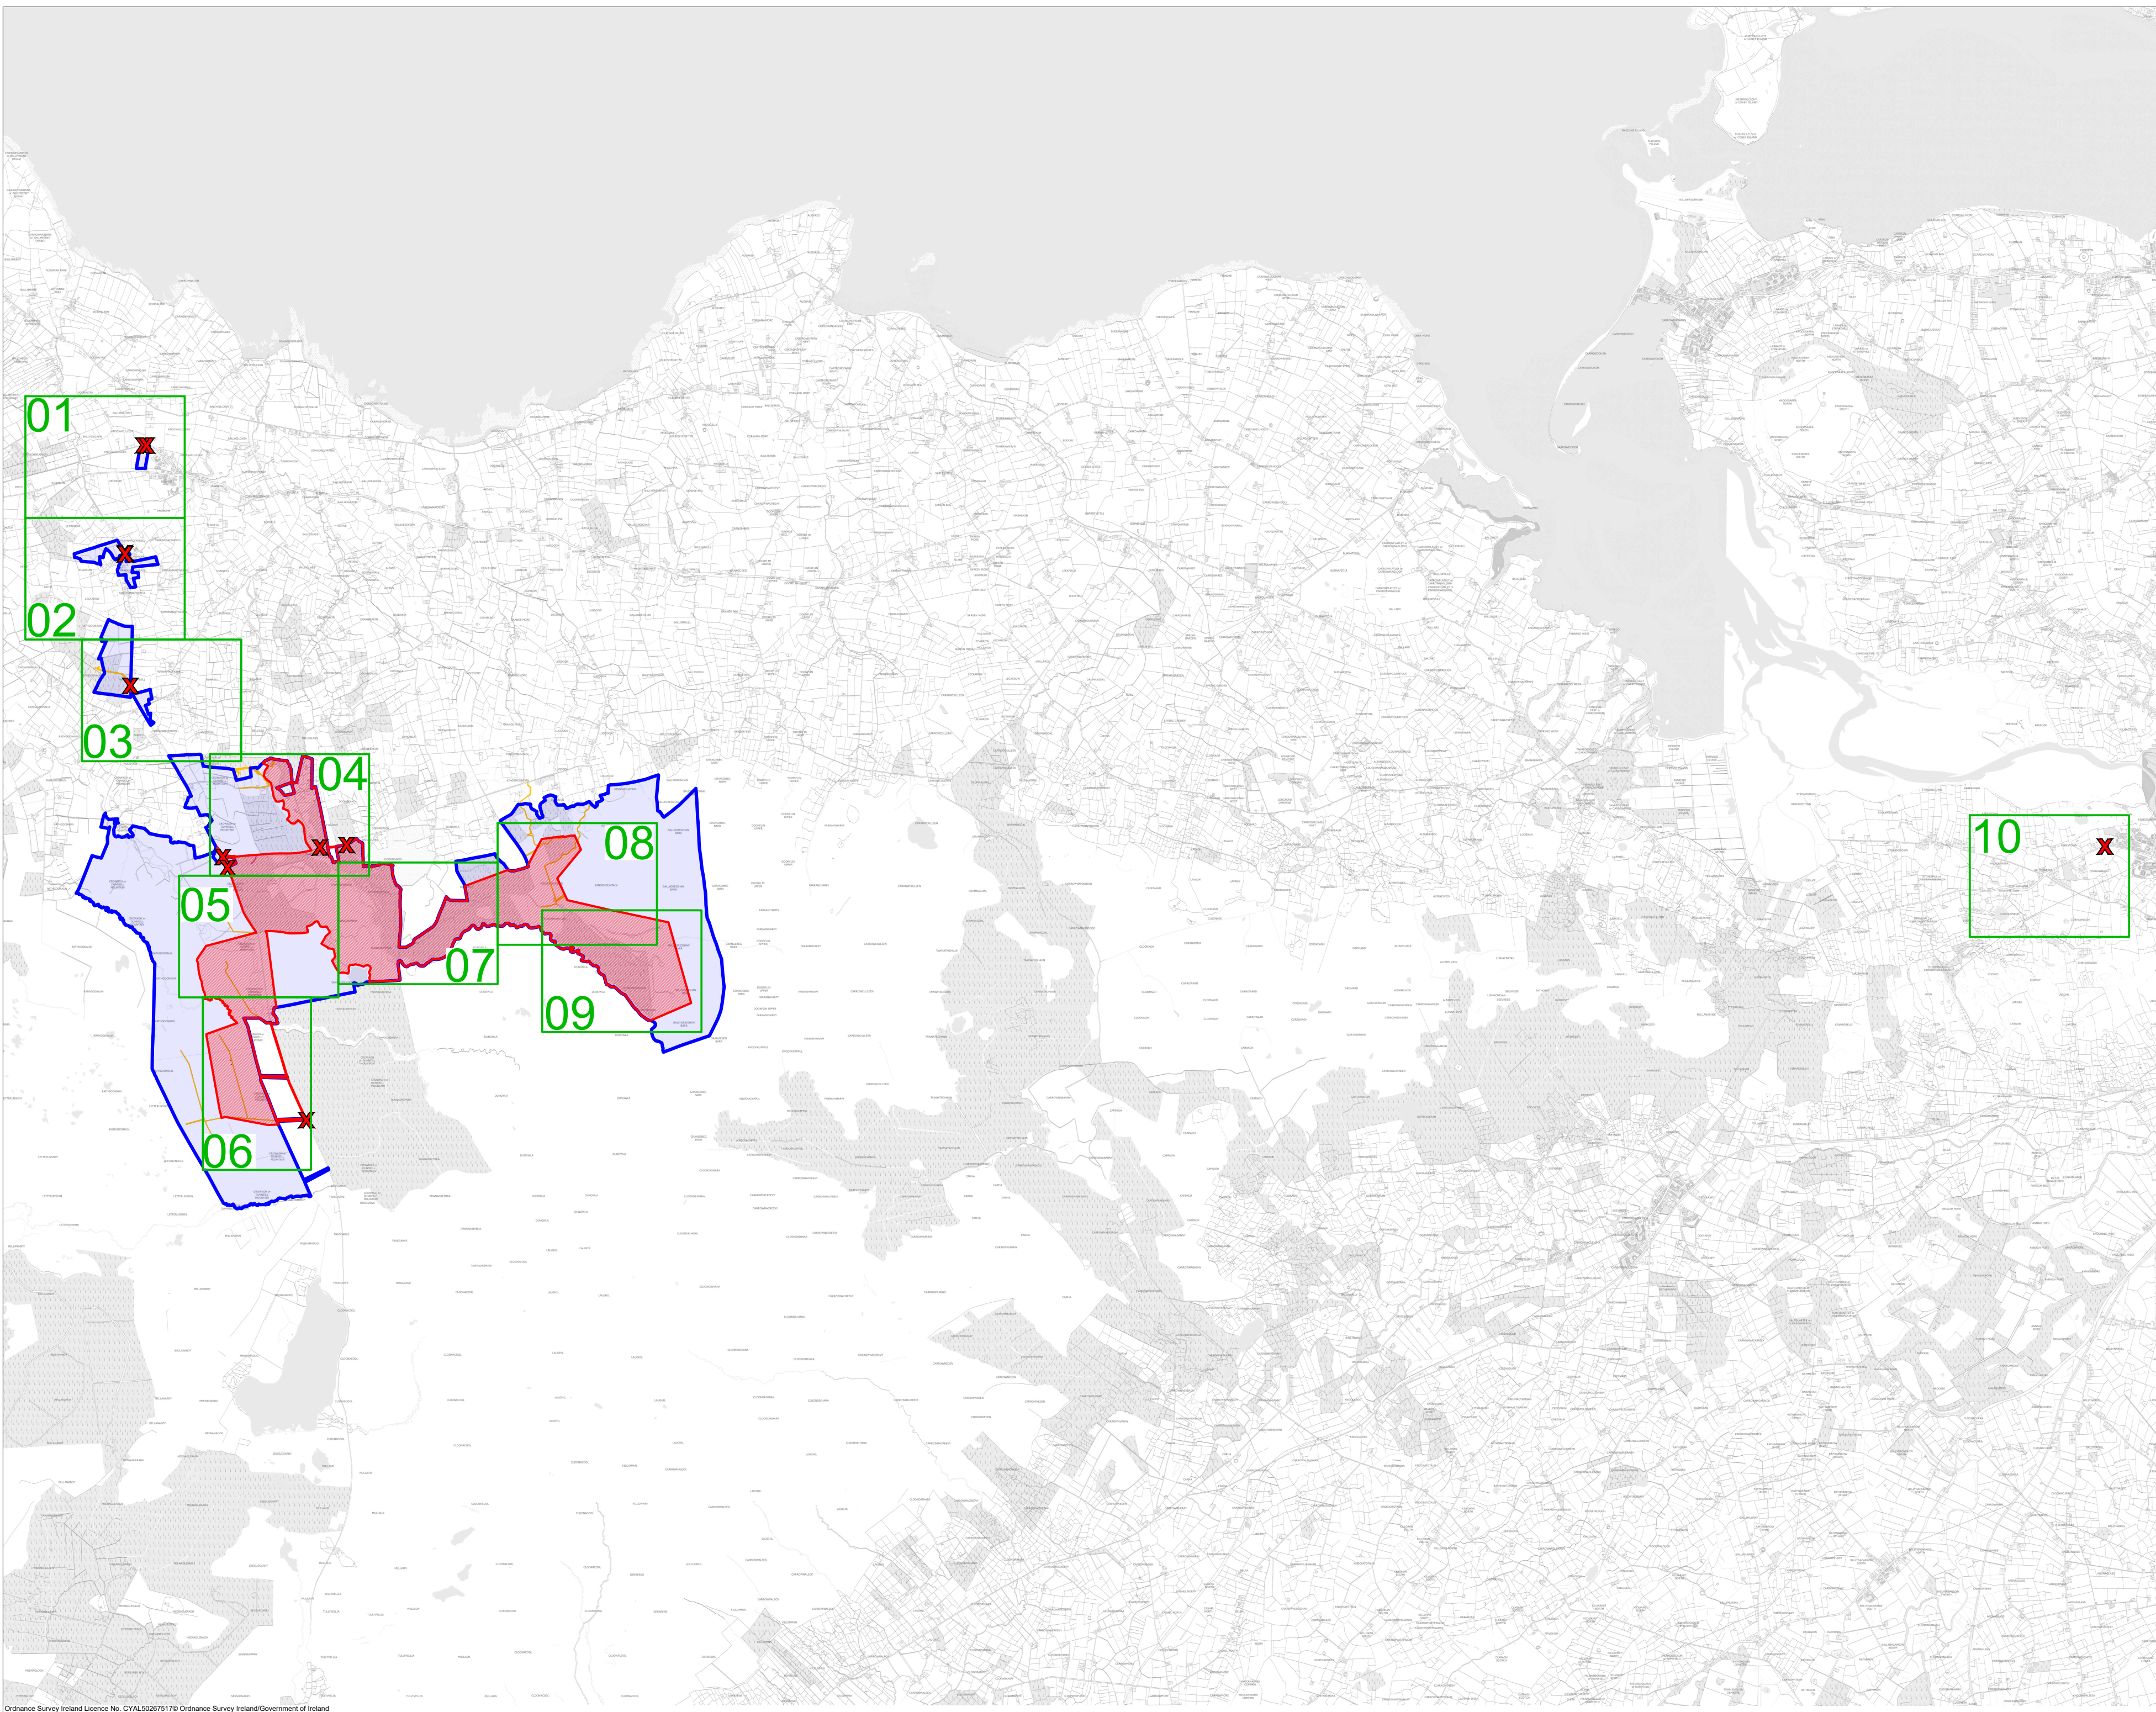

Drawing Notes
1. Drawings issued are for planning application purposes only.
2. Drawings not to be used for construction/contract conditions.
3. Copyright, all rights reserved. No part herewith may be copied or reproduced partially or wholly in any form whatsoever without the prior notice of the copyright owner McCarthy Keville O'Sullivan.
4. Do not scale off this drawing. Figured metric dimensions only should be taken off this drawing.

Drawing Legend


-  Planning Application Boundary
-  Landowners Boundary
-  Site Notice
-  Wayleaves



PROJECT TITLE: Crumhach Wind Farm, Co. Sligo			
DRAWING TITLE: Site Location Key Plan			
PROJECT No.: 230841	DRAWING No.: 230841 - 02	SCALE: 1:50,000 @ A2	
DRAWN BY: GO	CHECKED BY: N/A	DATE: 05.08.2026	REVISION: P01
OS SHEET No.: 940, 950, 961, 1000, 1006, 1007, 1008, 1009, 1010, 1011, 1064, 1065, 1066, 1067, 1068, 1069, 1070, 1125, 1126, 1127, 1128, 1130, 1131, 1186, 1187, 1188, 1189, 1190, 1191, 1192, 1252, 1253, 1254, 1255, 1256, 1257, 1258, 1321, 1322, 1323, 1324, 1325, 1326, 1327			



Email: info@www.mkoireland.ie Website: www.mkoireland.ie

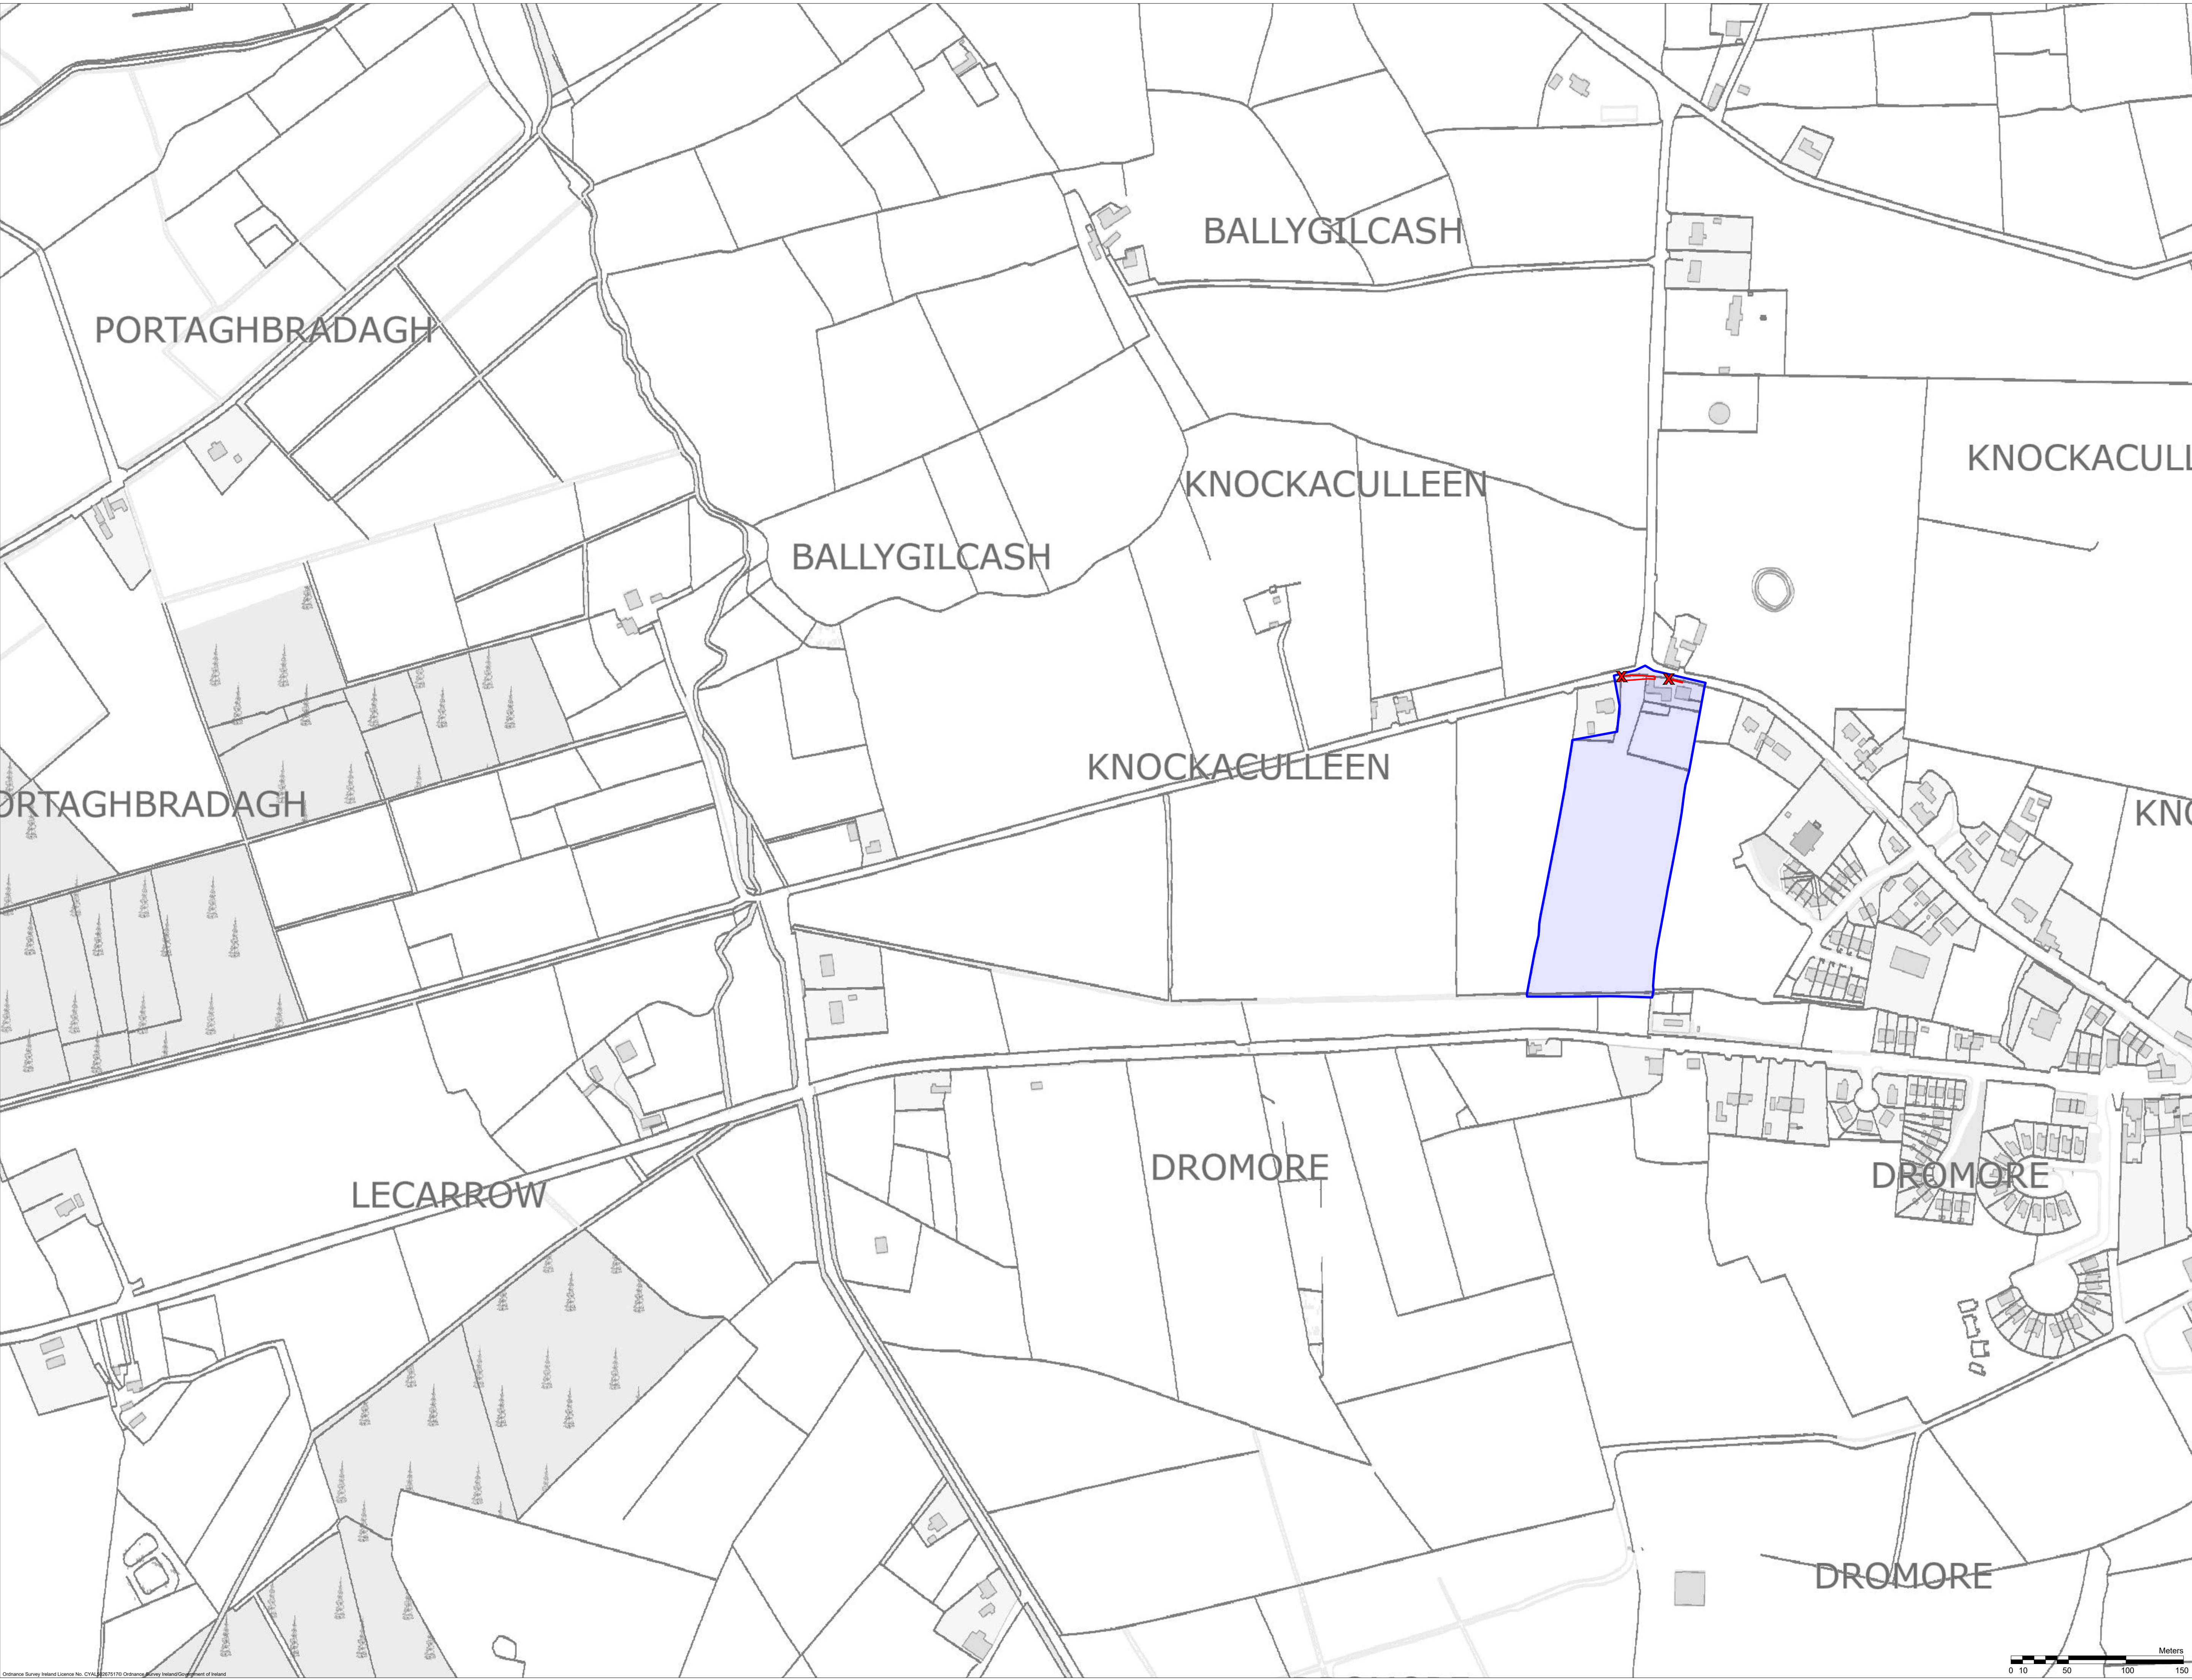


Drawing Notes

1. Drawings issued are for planning application purposes only.
2. Drawings not to be used for construction/contract conditions.
3. Copyright, all rights reserved. No part herewith may be copied or reproduced partially or wholly in any form whatsoever without the prior notice of the copyright owner McCarthy Keville O'Sullivan.
4. Do not scale off this drawing. Figured metric dimensions only should be taken off this drawing.

Drawing Legend

Planning Application Boundary
Landowners Boundary
Site Notice

Location Context Map
N/S

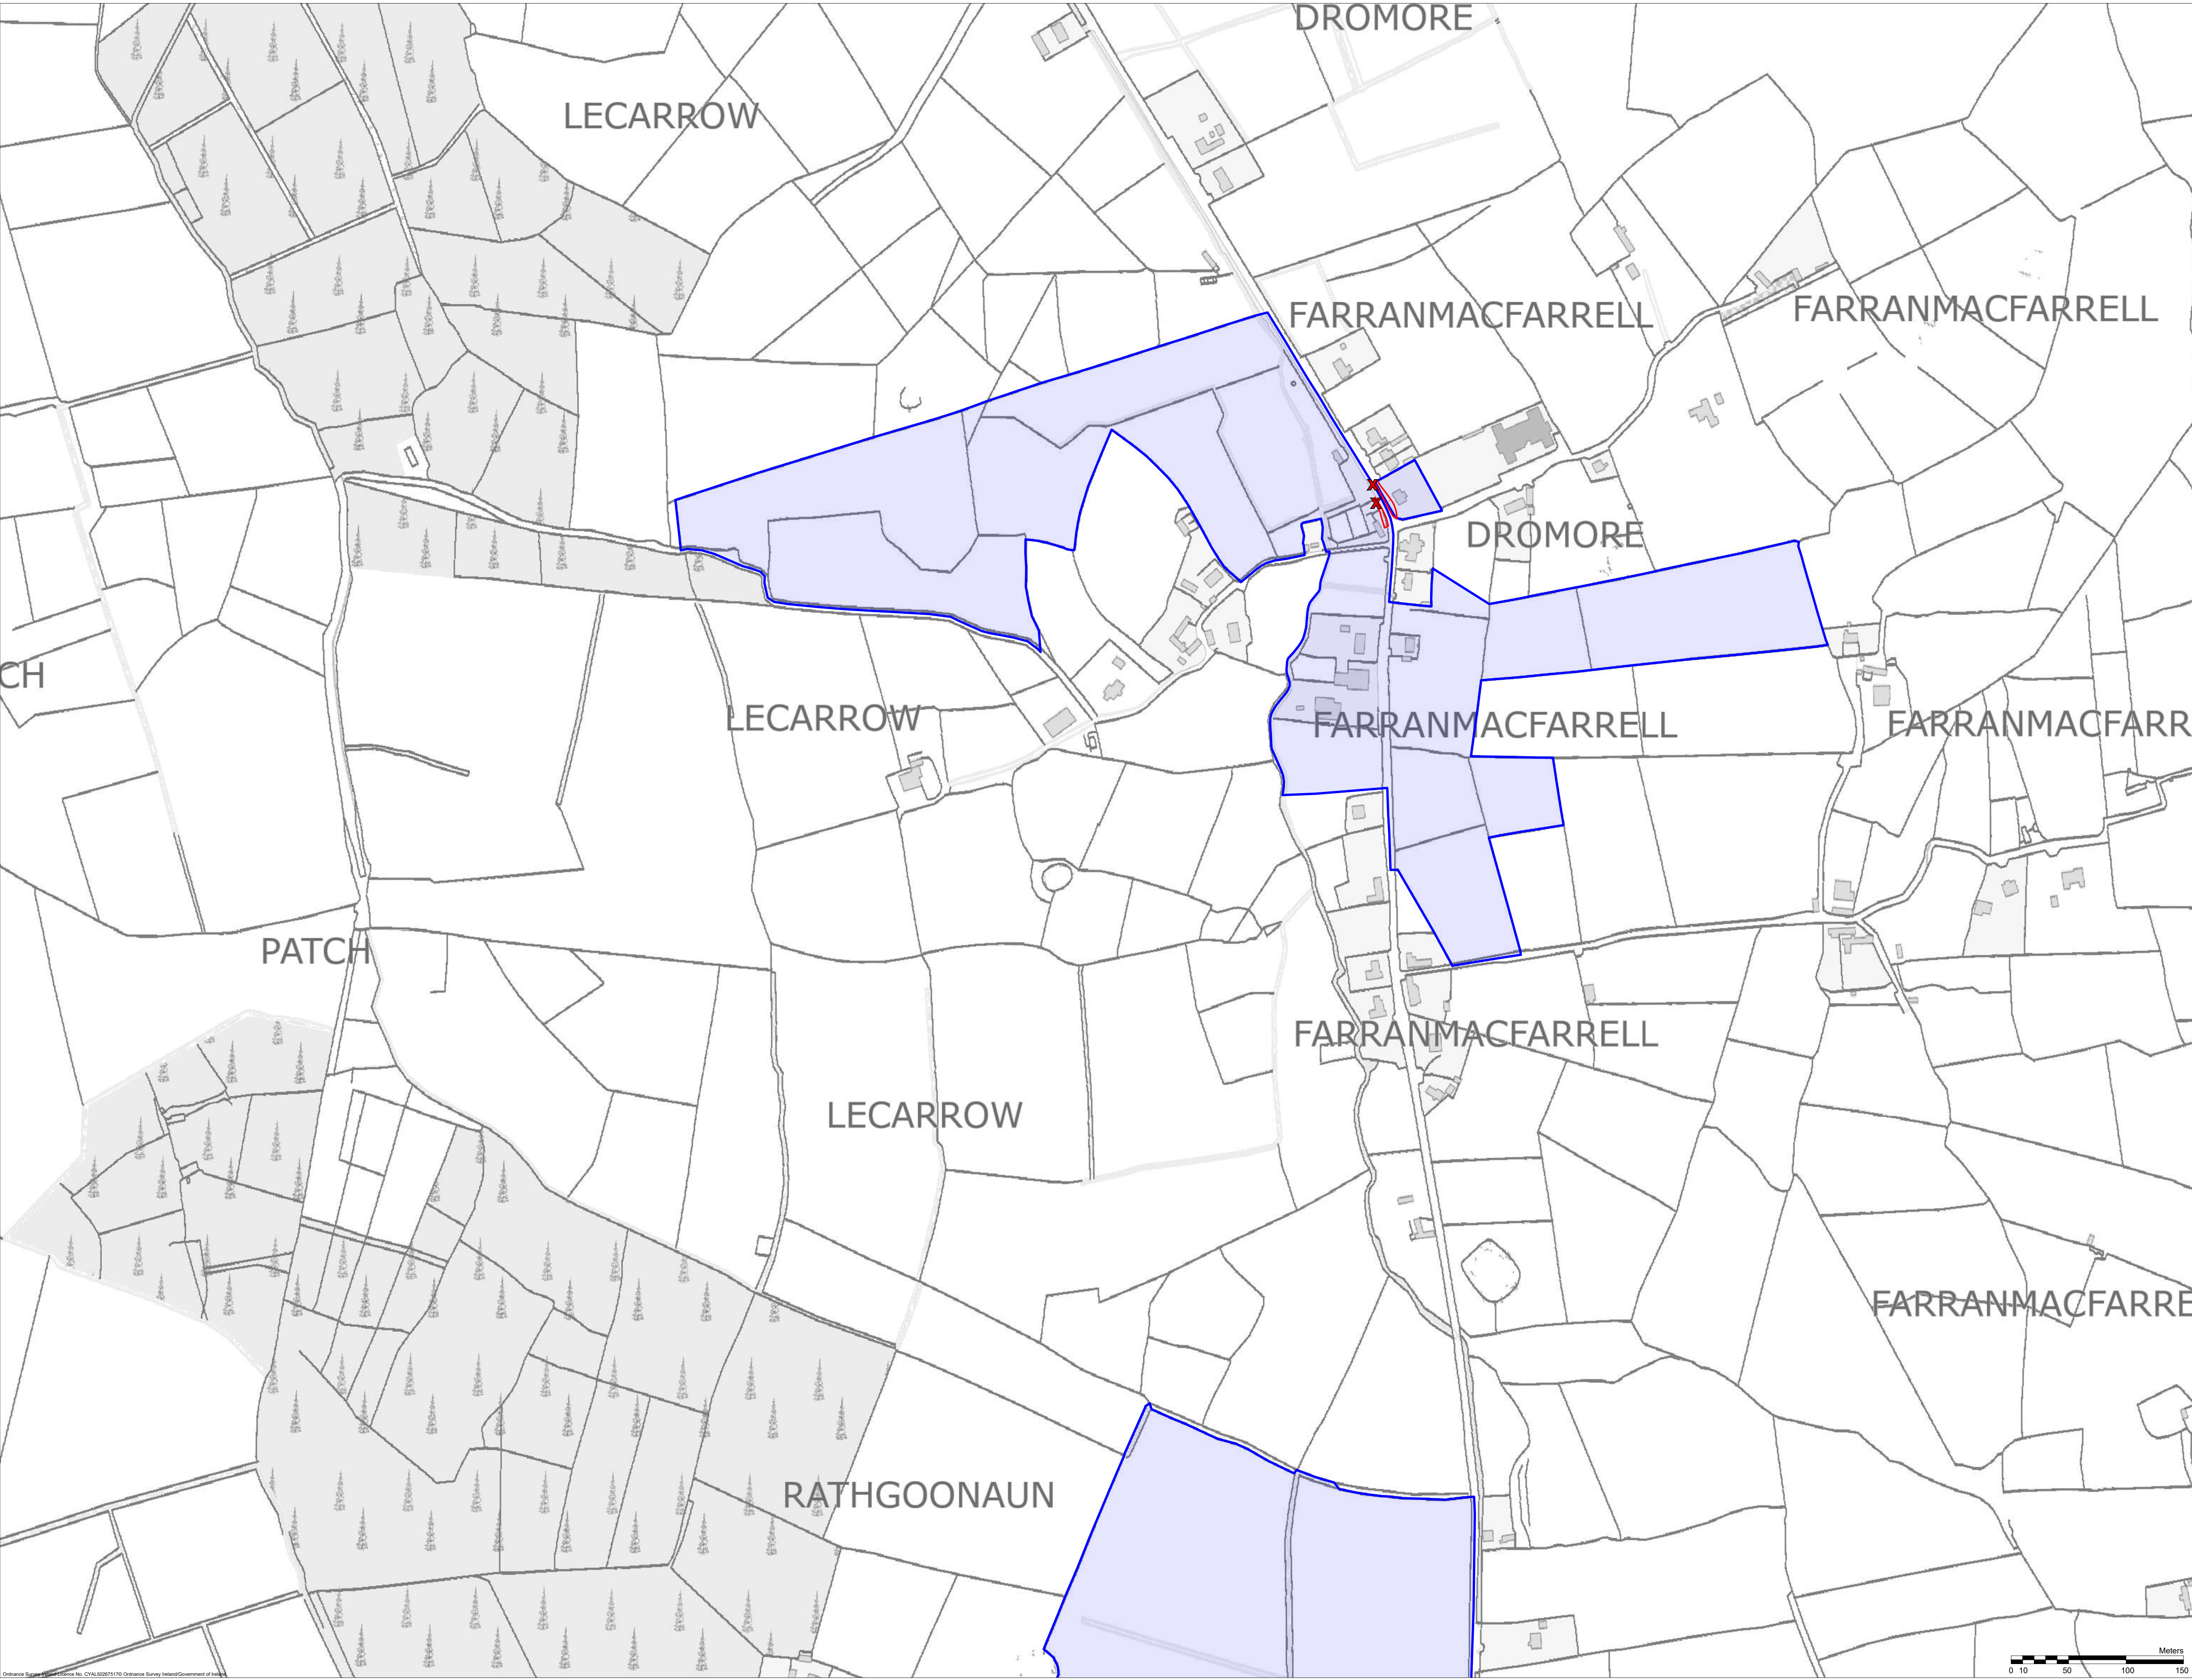

Drawing Notes

1. Drawings issued are for planning application purposes only.
2. Drawings not to be used for construction/contract conditions.
3. Copyright, all rights reserved. No part herewith may be copied or reproduced partially or wholly in any form whatsoever without the prior notice of the copyright owner McCarthy Keville O'Sullivan.
4. Do not scale off this drawing. Figured metric dimensions only should be taken off this drawing.

Drawing Legend

- Planning Application Boundary
- Landowners Boundary
- X Site Notice

Location Context Map

NIS

N

PROJECT TITLE:

Crumhach Wind Farm, Co. Sligo


DRAWING TITLE:

Site Location Map 2
Sheet 02 of 10

PROJECT NO:	DRAWING NO:	SCALE:
230841	230841 - 02.2	1:2,500 @ A1
DRAWN BY: GO	CHECKED BY: NA	DATE: 05.08.2026
		REVISION: P01

OS SHEET NO:

445 446 447 289

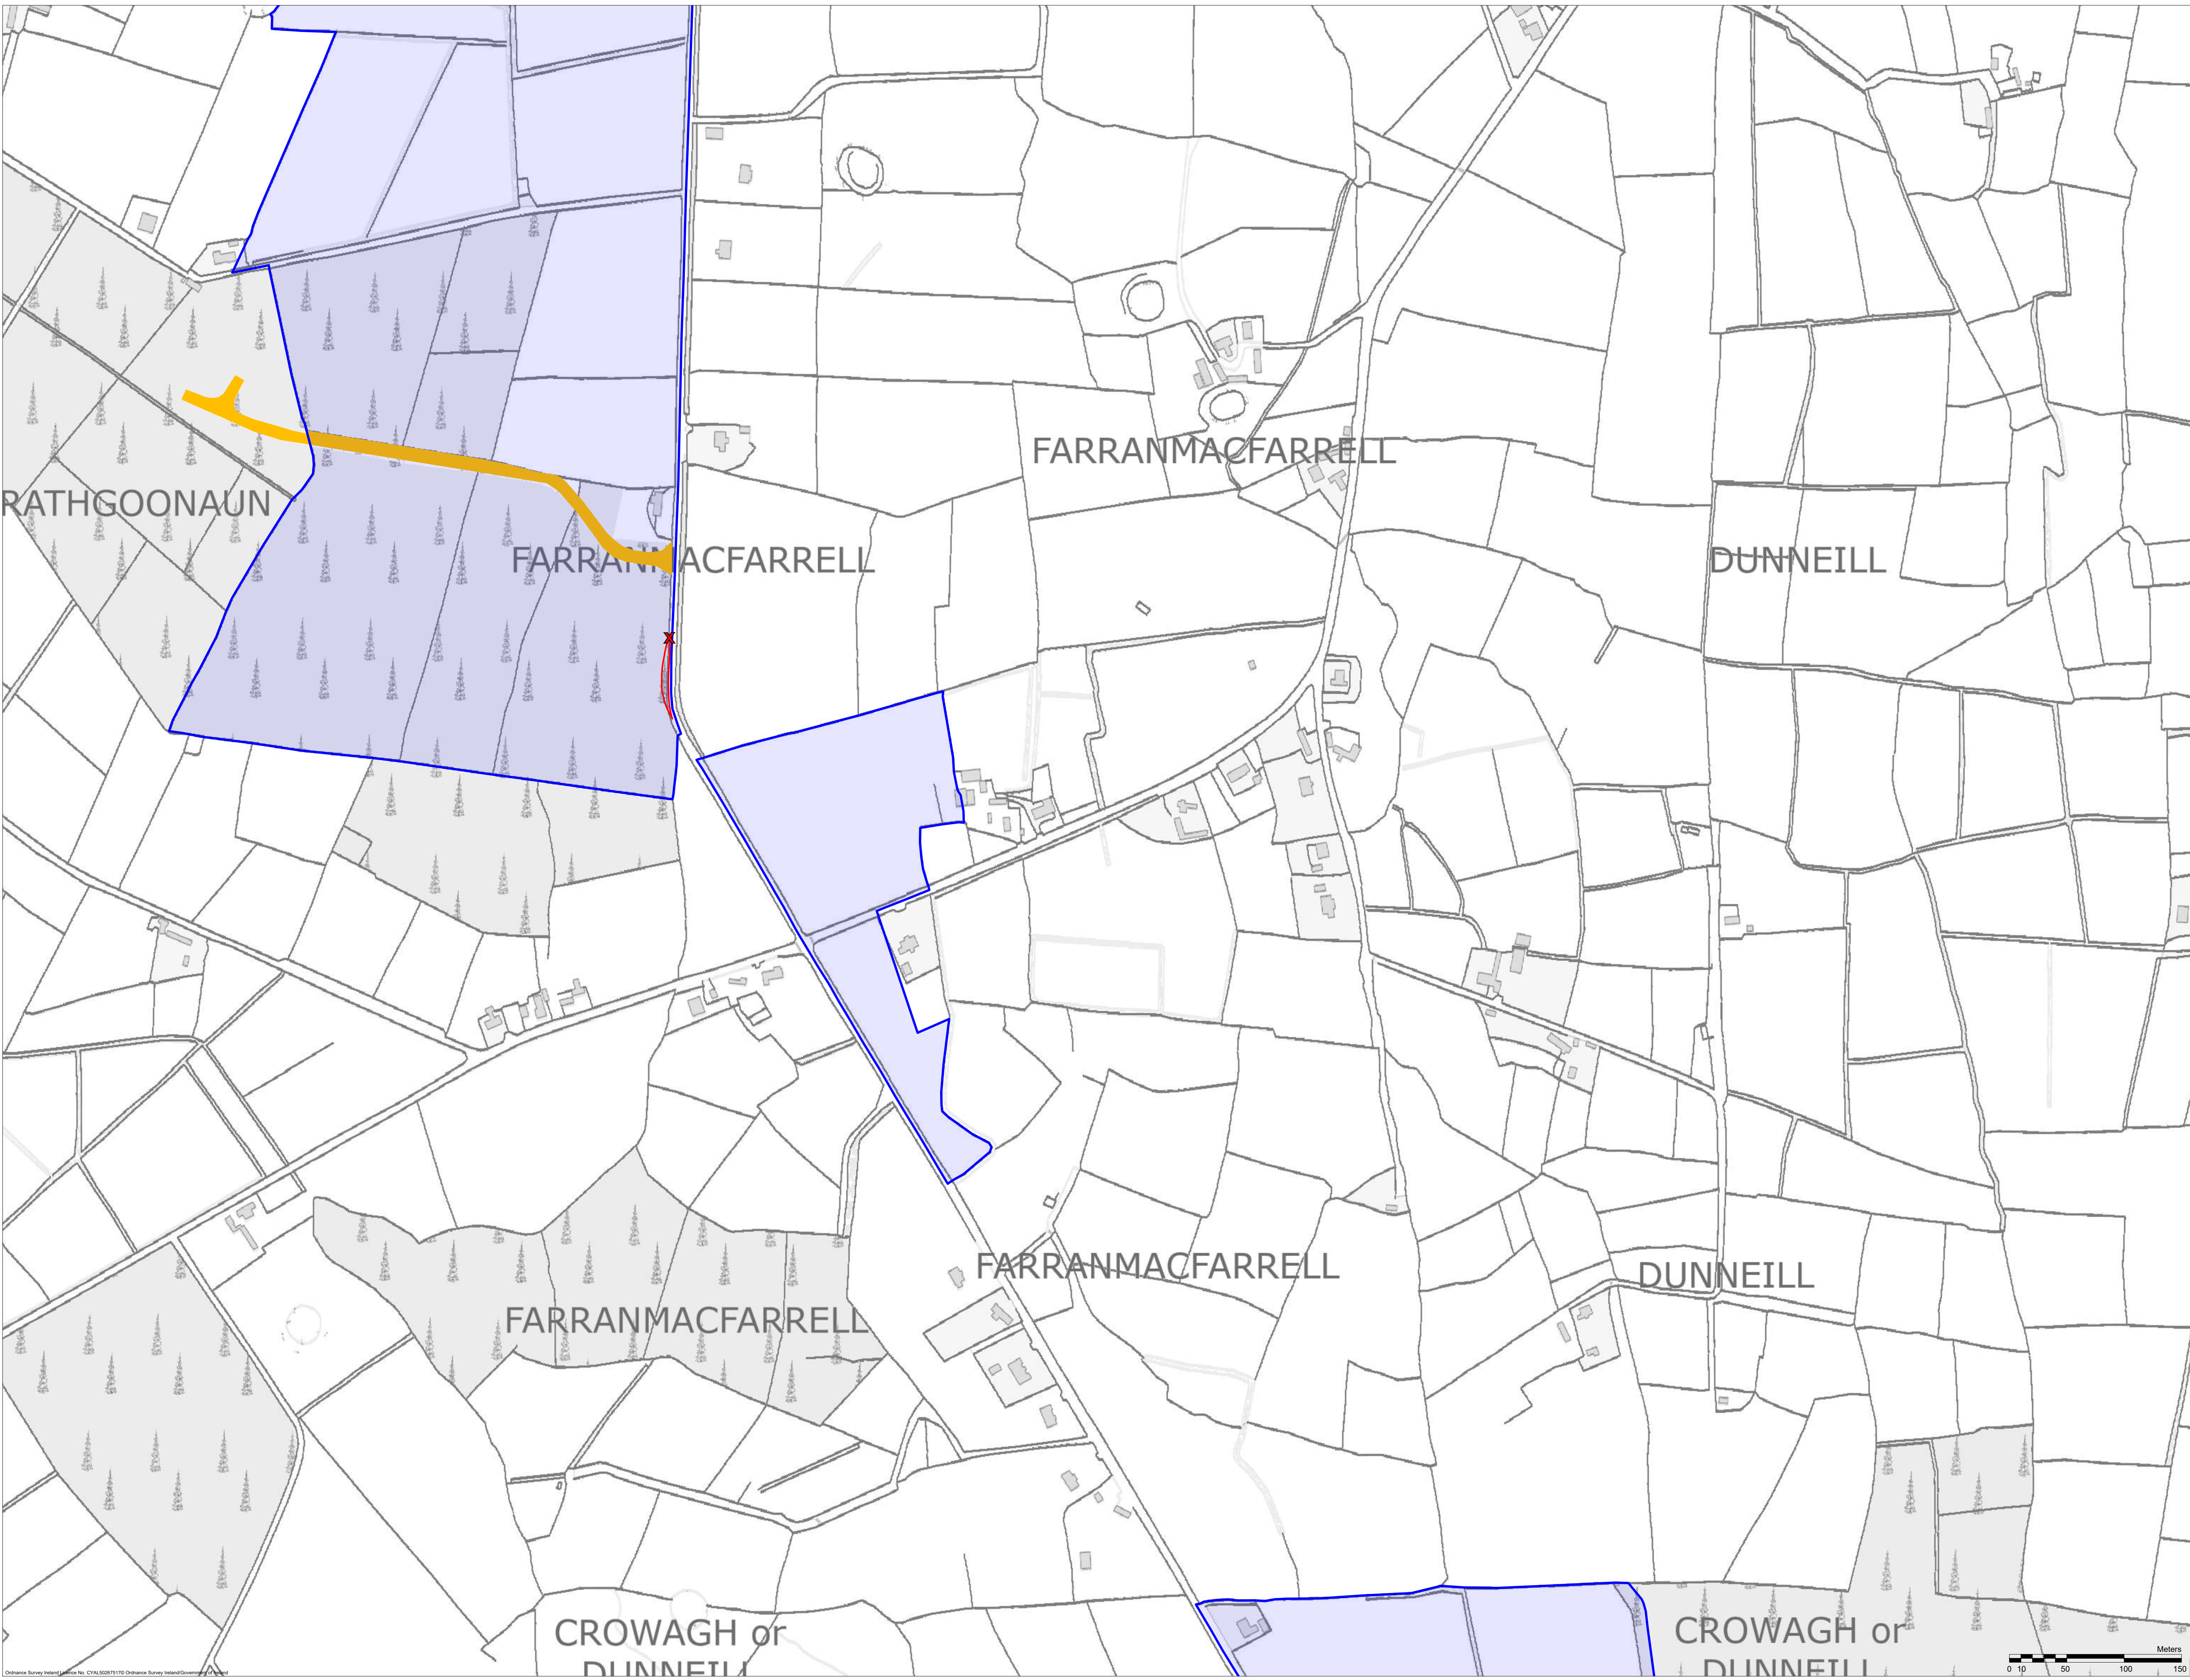

Drawing Notes

- 1. Drawings issued are for planning application purposes only.
- 2. Drawings not to be used for construction/contract conditions.
- 3. Copyright, all rights reserved. No part herewith may be copied or reproduced partially or wholly in any form whatsoever without the prior notice of the copyright owner McCarthy Keville O'Sullivan.
- 4. Do not scale off this drawing. Figured metric dimensions only should be taken off this drawing.

Drawing Legend

- Planning Application Boundary
- Landowners Boundary
- Site Notice
- Wayleaves

Location Context Map

NIS

PROJECT TITLE:
Crumhach Wind Farm, Co. Sligo

DRAWING TITLE:
**Site Location Map 3
Sheet 03 of 10**

PROJECT NO: 230641	DRAWING NO: 230641 - 02.3	SCALE: 1:2,500
DATE: 05.08.2026	BY: NA	REVISION: P01

OS GRID REF. NO.

445 446 447 29

CROWAGH or
DUNNEILL
MOUNTAIN

CROWAGH or DUNNEILL MOUNTAIN

DOONBEAKIN

DOONBEAKIN

BALLYGLASS

DOC

TAWNADREMIRA

BALLYGLASS

PROJECT TITLE:
Crumhach Wind Farm, Co. Sligo

DRAWING TITLE:


Site Location Map
Sheet 4 of 10

PROJECT No.: 230841		DRAWING No.: 230841 - 02.4	SCALE: 1:2,500 @ A1
DRAWN BY: GO	CHECKED BY: N/A	DATE: 29.07.2026	REVISION: P01



Mail: info@www.mkoireland.ie Website: www.mkoireland.ie

A scale bar labeled "Meters" with markings at 0, 10, 50, 100, and 150. The bar is black with white markings.

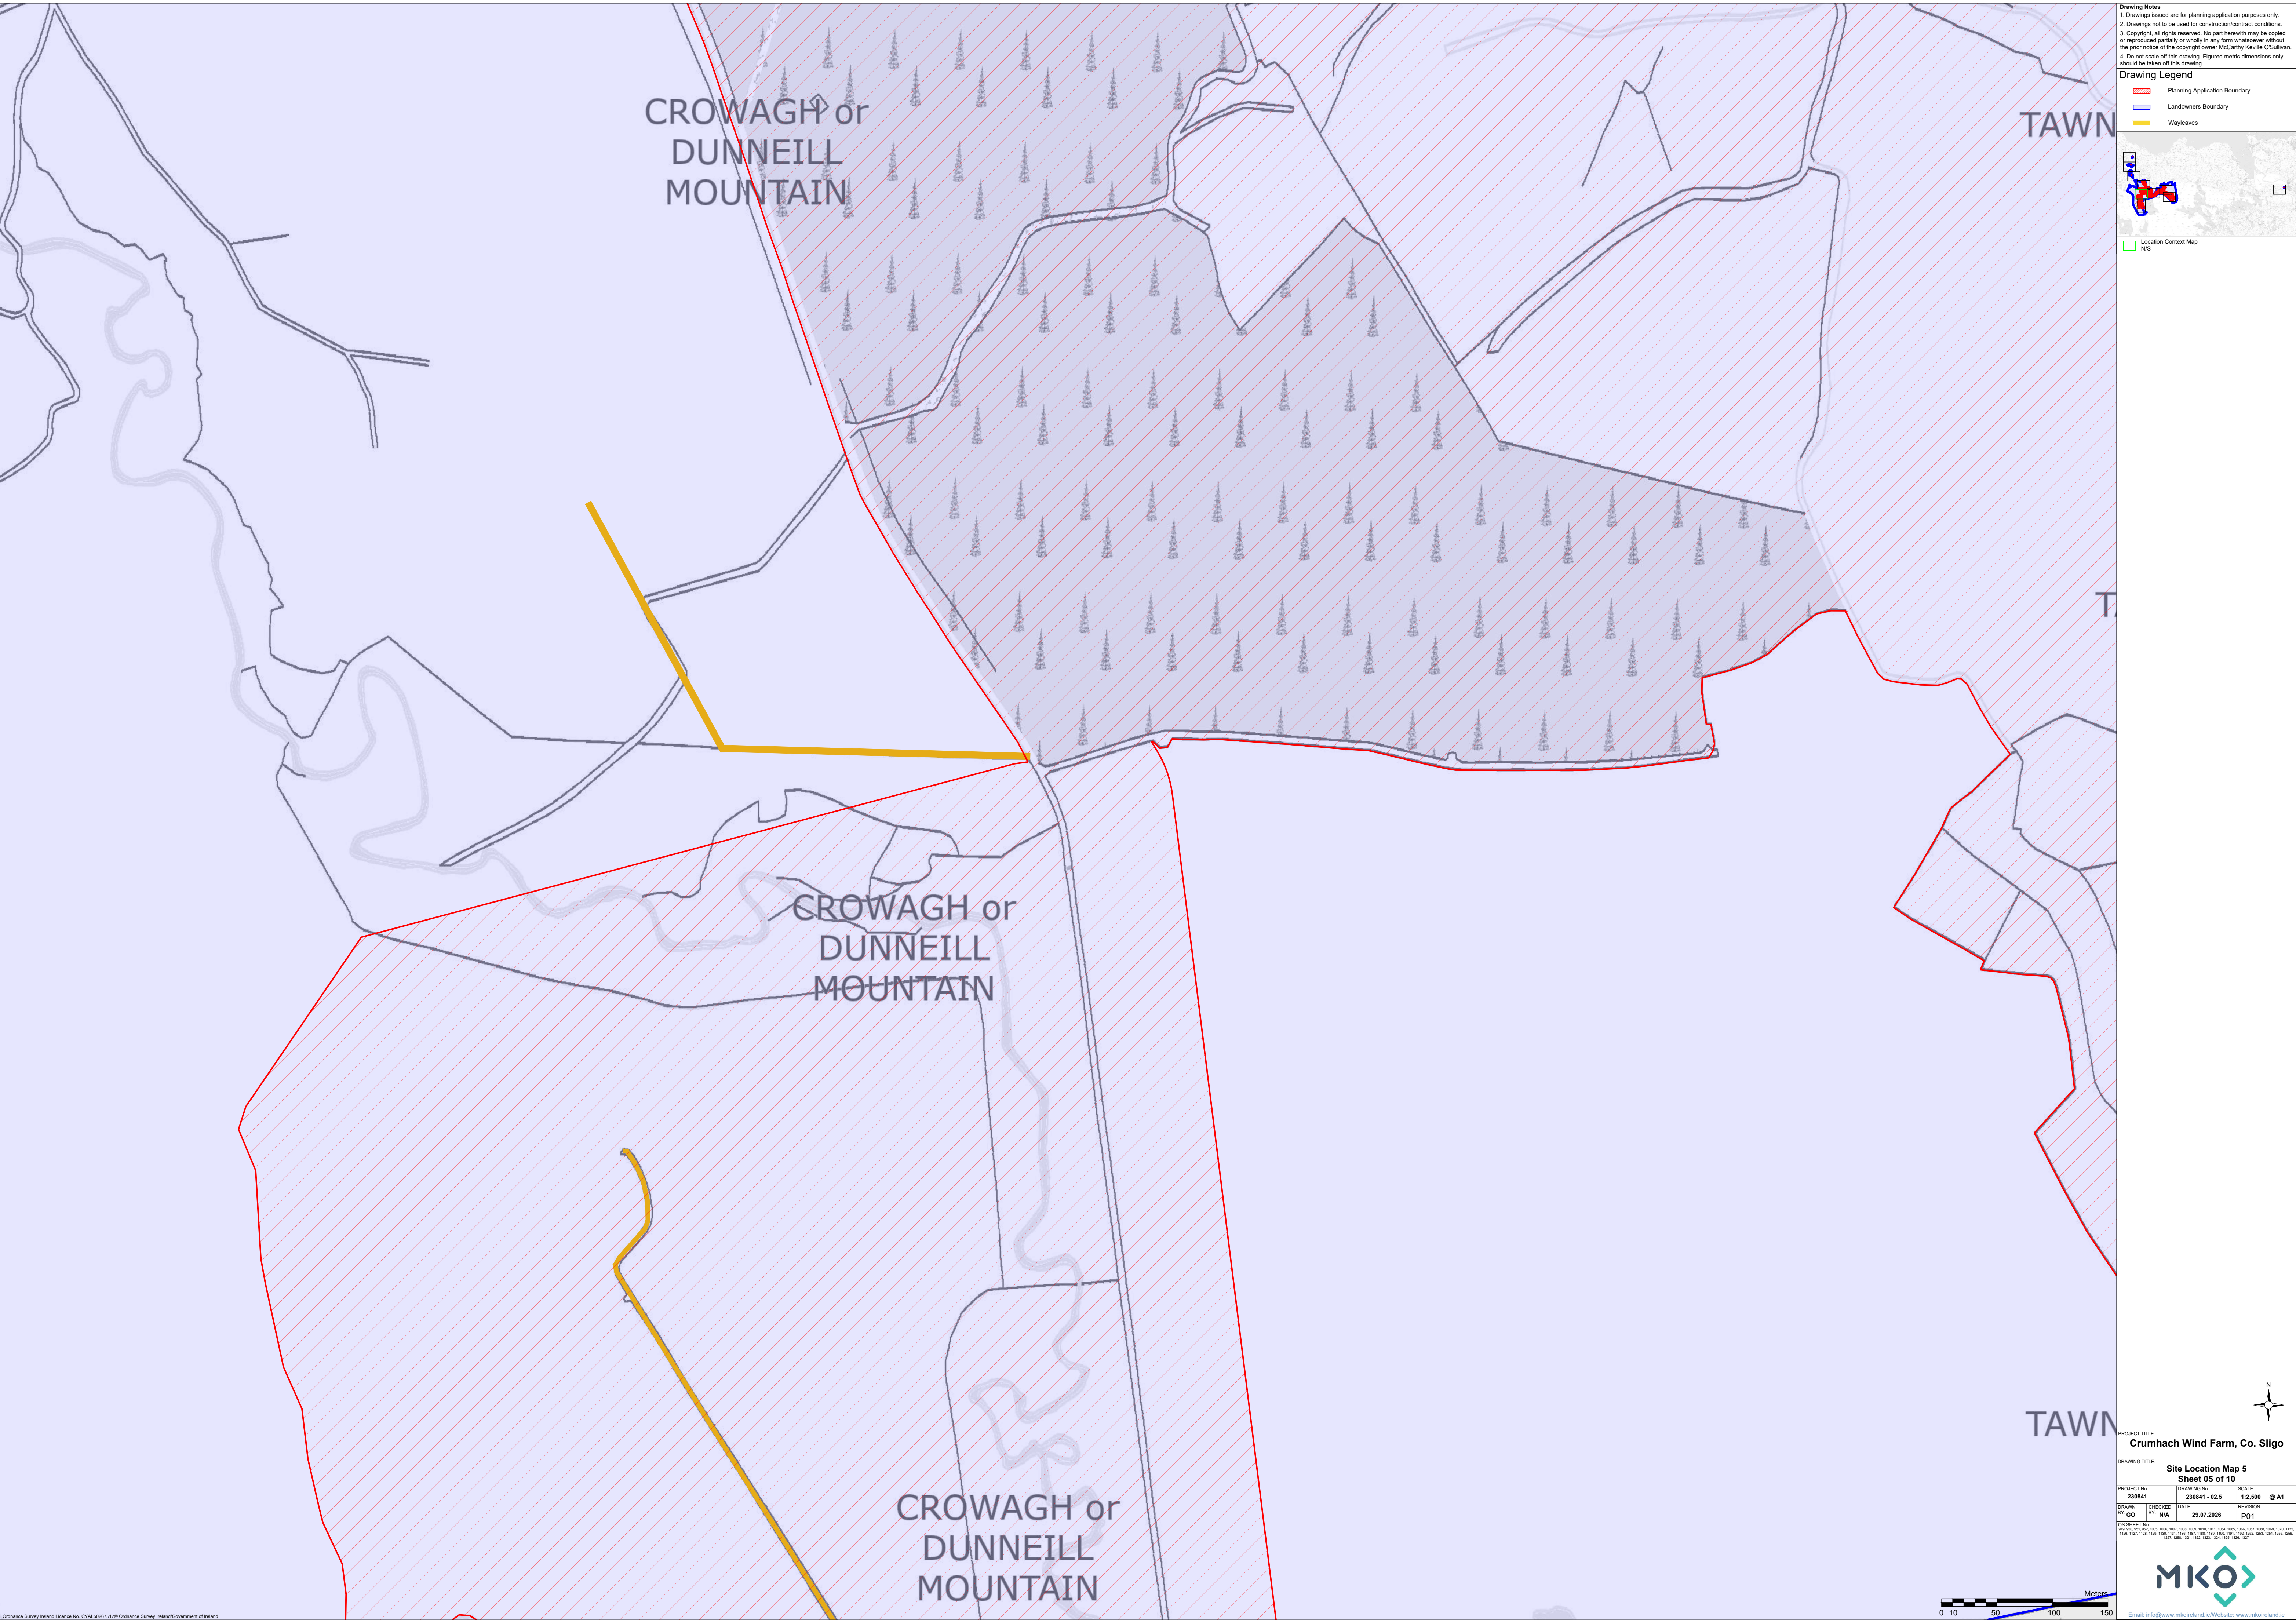

Drawing Notes

1. Drawings issued are for planning application purposes only.
2. Drawings not to be used for construction/contract conditions.
3. Copyright, all rights reserved. No part herewith may be copied or reproduced partially or wholly in any form whatsoever without the prior notice of the copyright owner McCarthy Keville O'Sullivan.
4. Do not scale off this drawing. Figured metric dimensions only should be taken off this drawing.

Drawing Legend

- Planning Application Boundary
- Landowners Boundary
- Wayleaves

Location Context Map

NS


0 10 50 100 150 Meters

PROJECT TITLE:
Crumhach Wind Farm, Co. Sligo

DRAWING TITLE:
Site Location Map 5
Sheet 05 of 10

PROJECT NO:	DRAWING NO:	SCALE:
230641	230641 - 02.5	1:2,500 @ A1
DRAWN BY: GO	CHECKED BY: N/A	DATE: 29.07.2026
		REVISION: P01

OS SHEET NO.: 445 446 447 29

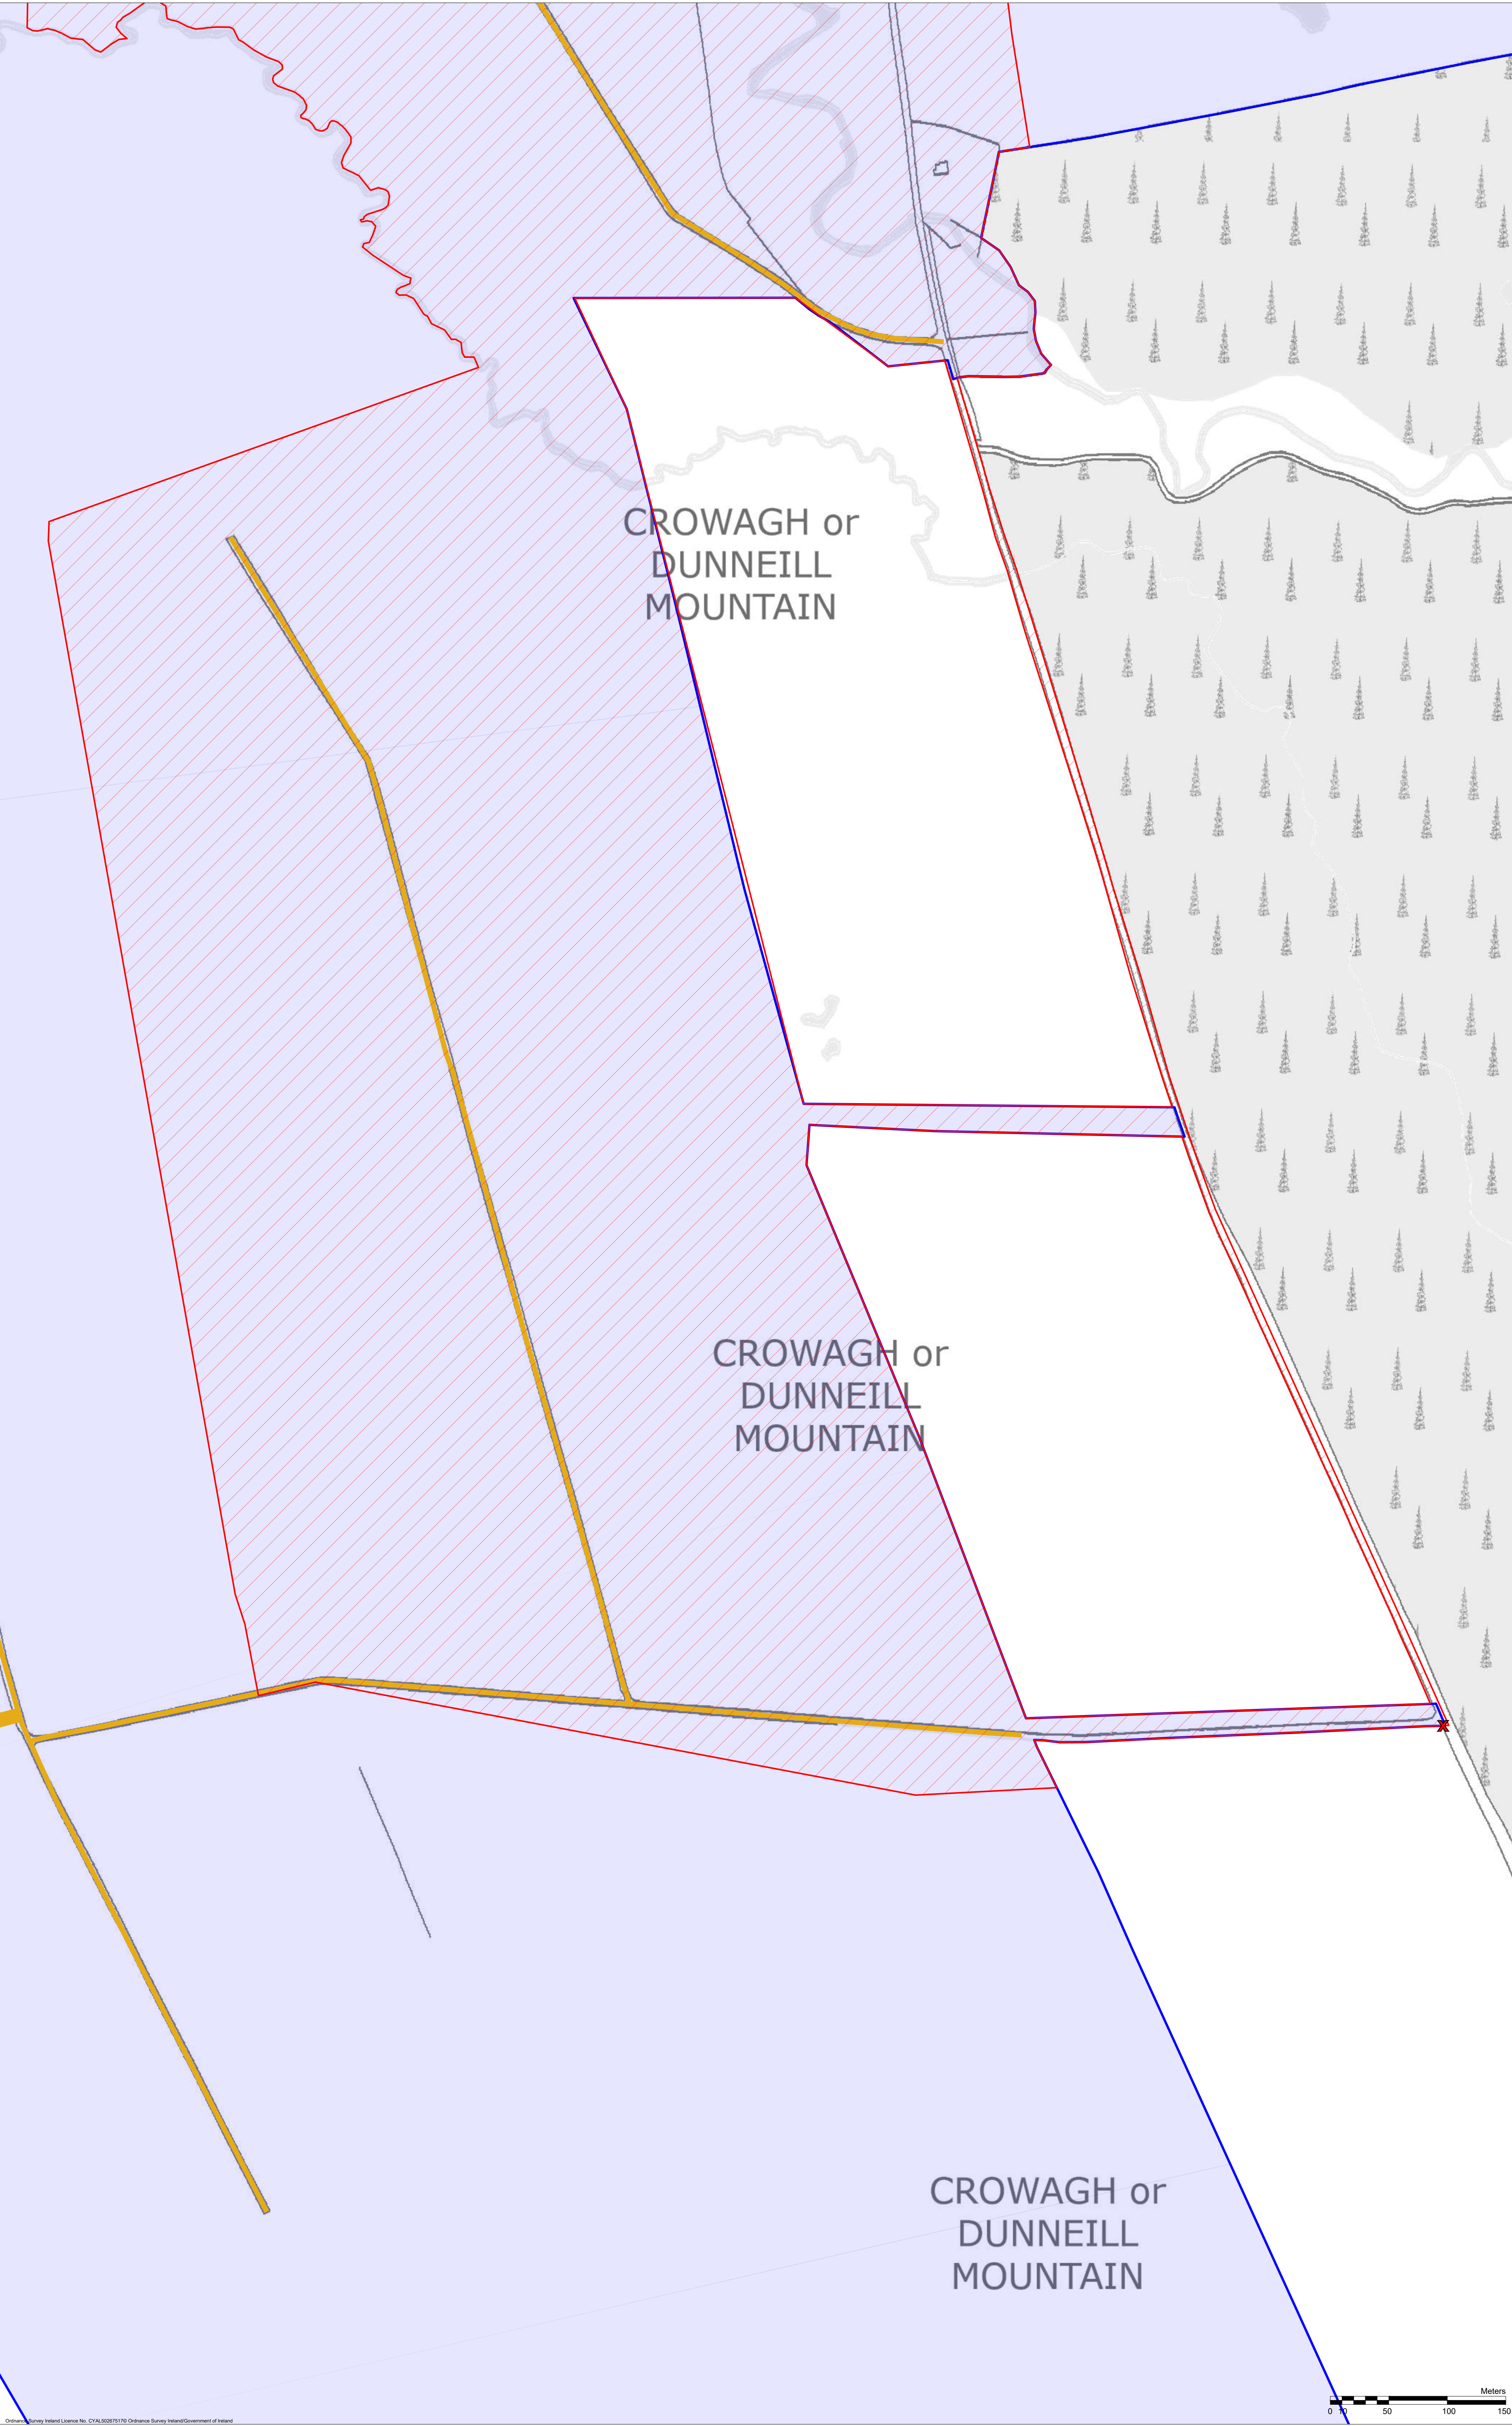

Drawing Notes

1. Drawings issued are for planning application purposes only.
2. Drawings not to be used for construction/contract conditions.
3. Copyright, all rights reserved. No part hereafter may be copied or reproduced partially or wholly in any form whatsoever without the prior notice of the copyright owner McCarthy Keville O'Sullivan.
4. Do not scale off this drawing. Figured metric dimensions only should be taken off this drawing.

Drawing Legend

Planning Application Boundary
Landowners Boundary
Site Notice
Wayleaves

Location Context Map
N/S

PROJECT TITLE:
Crumhach Wind Farm, Co. Sligo

DRAWING TITLE:
**Site Location Map 6
Sheet 06 of 10**

PROJECT NO. 230441	DRAWING NO. 230441 - 02.6	SCALE 1:2,500 @ A1
DRAWN BY GO	CHECKED BY N/A	DATE 29.07.2026
REVISION: P01		

COORDINATE REFERENCE:
454 465 476 20000

0 10 50 100 150 Meters


Crumsach Wind Farm, Co. Sligo


Site Location Map 6
Sheet 06 of 10


PROJECT NO.	DRAWING NO.	SCALE
230441	230441 - 02.6	1:2,500 @ A1
DRAWN BY	CHECKED BY	DATE
GO	N/A	29.07.2026
REVISION:		P01

COORDINATE REFERENCE:
454 465 476 2499 2510 2521 




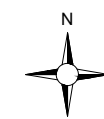

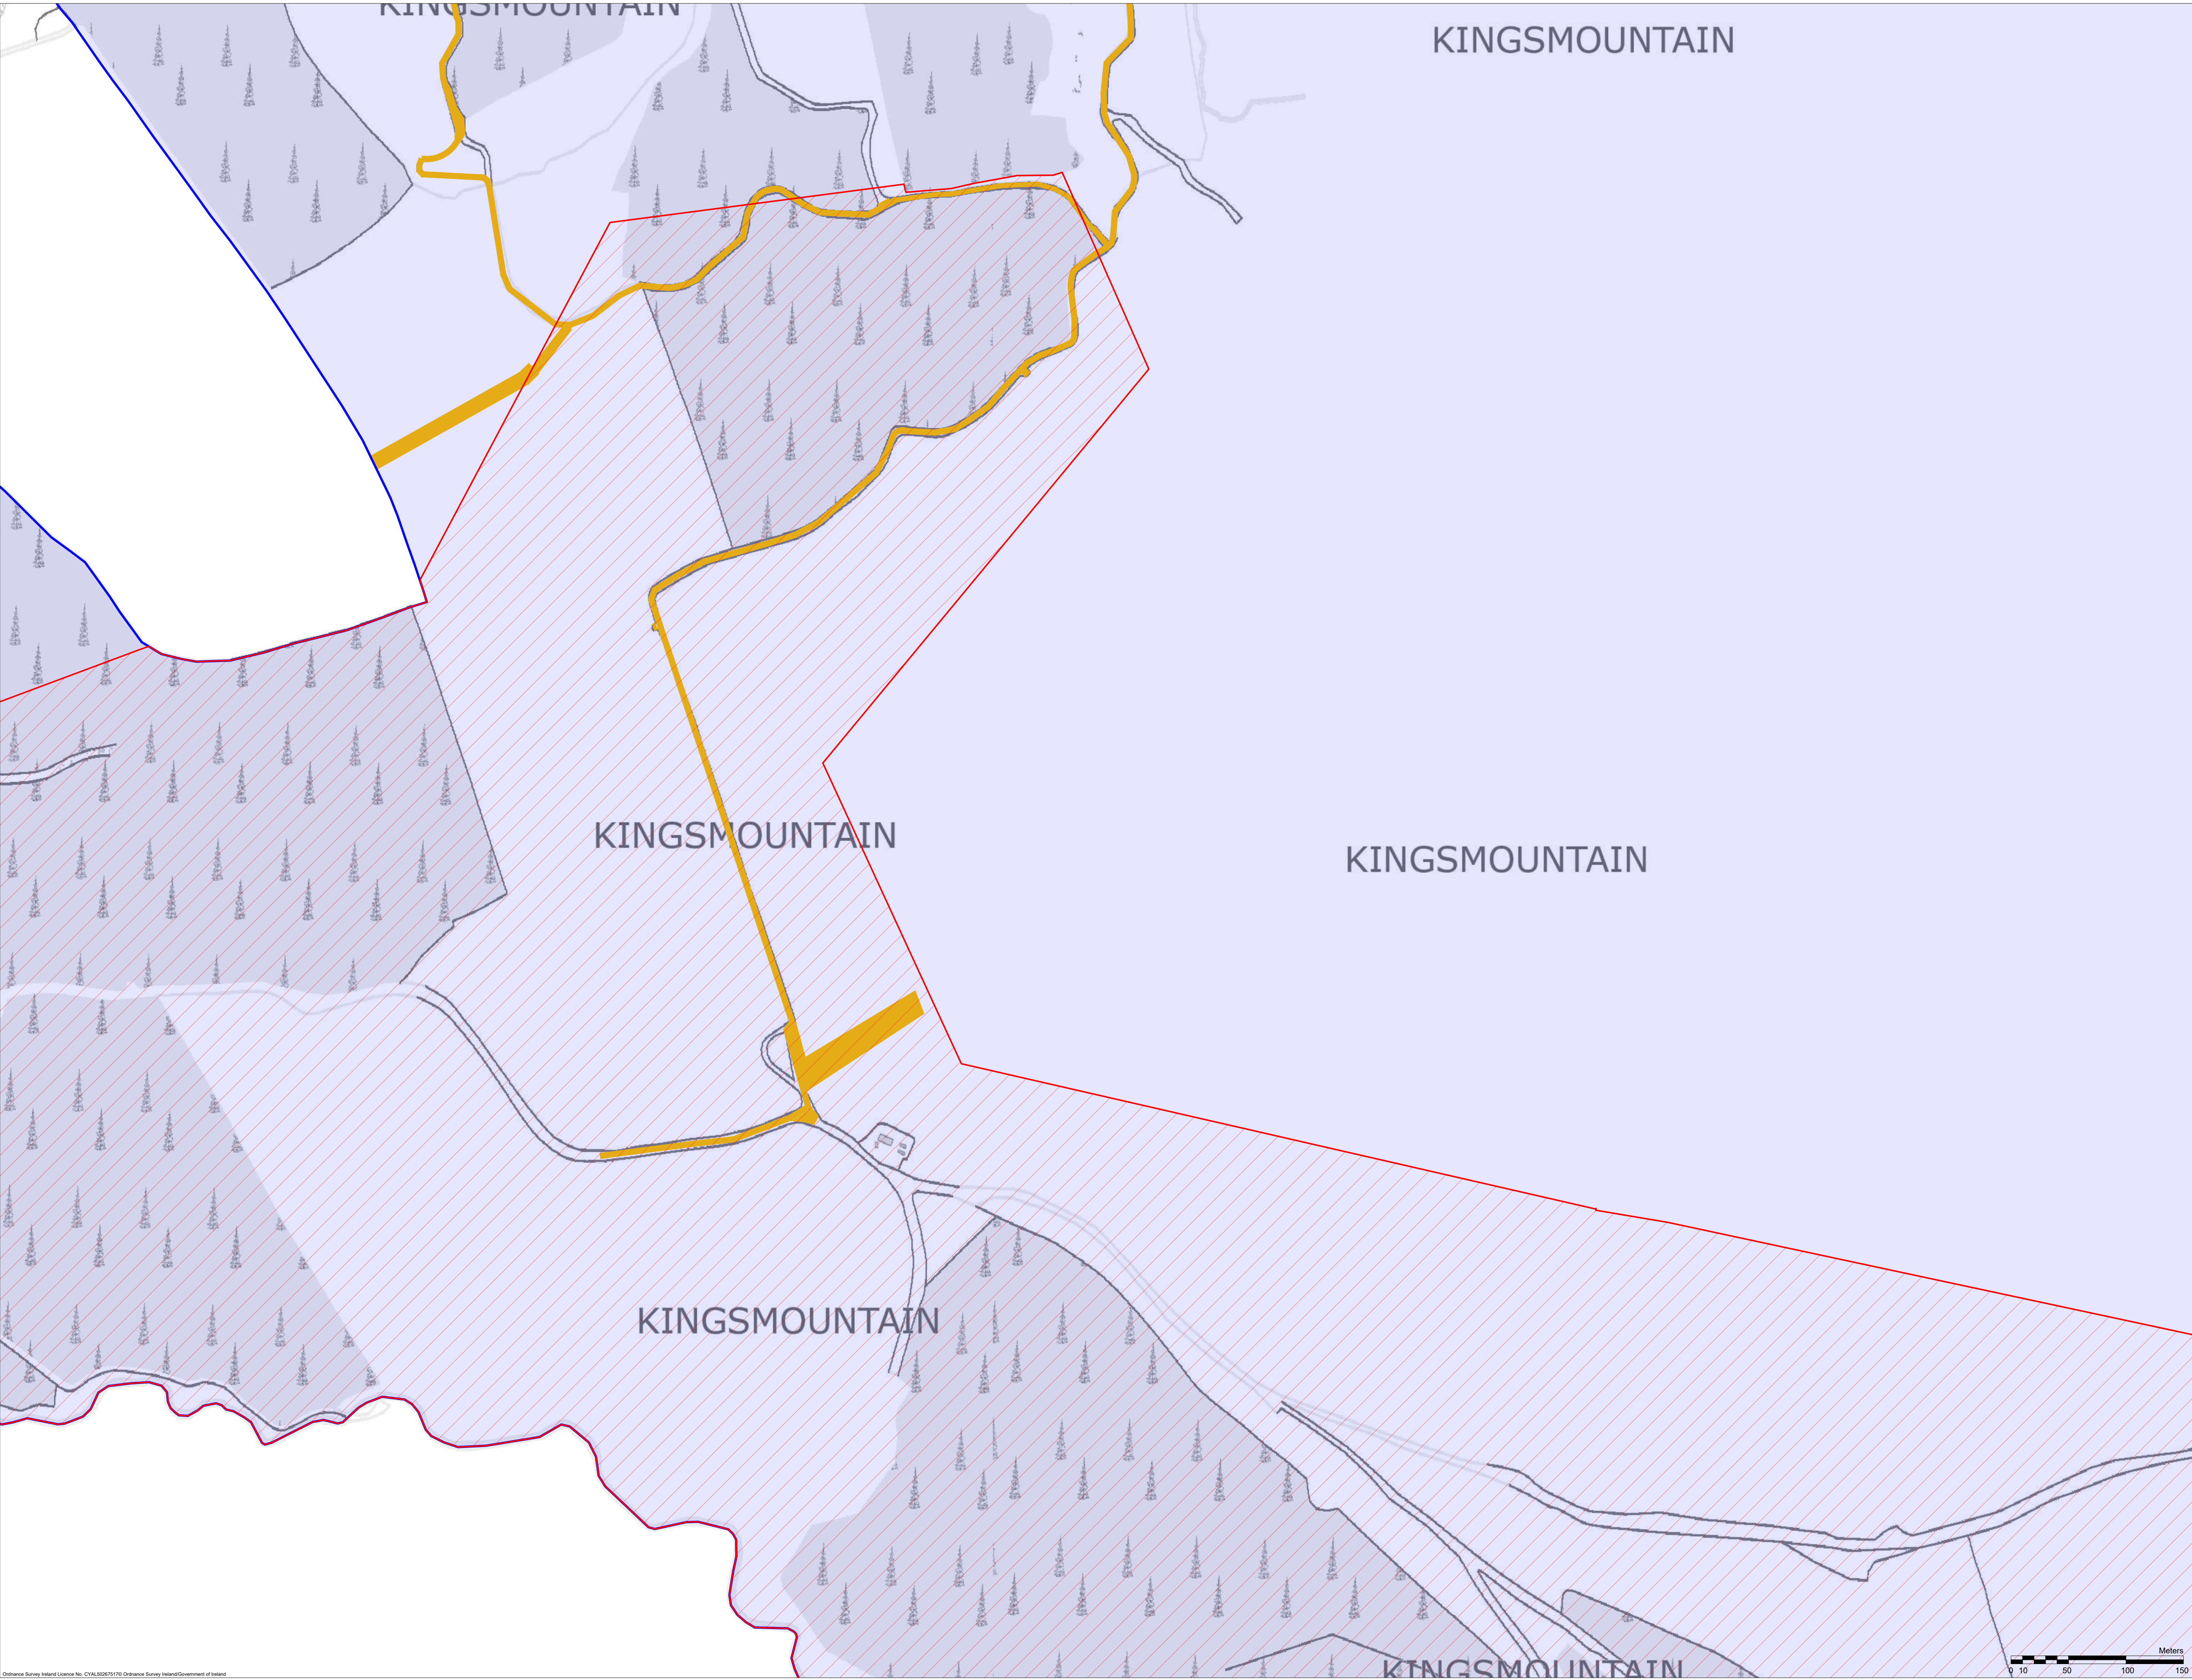


Drawing Notes

1. Drawings issued are for planning application purposes only.
2. Drawings not to be used for construction/contract conditions.
3. Copyright, all rights reserved. No part herewith may be copied or reproduced partially or wholly in any form whatsoever without the prior notice of the copyright owner McCarthy Keville O'Sullivan.
4. Do not scale off this drawing. Figured metric dimensions only should be taken off this drawing.

Drawing Legend

- Planning Application Boundary
- Landowners Boundary
- Wayleaves

Location Context Map
NS

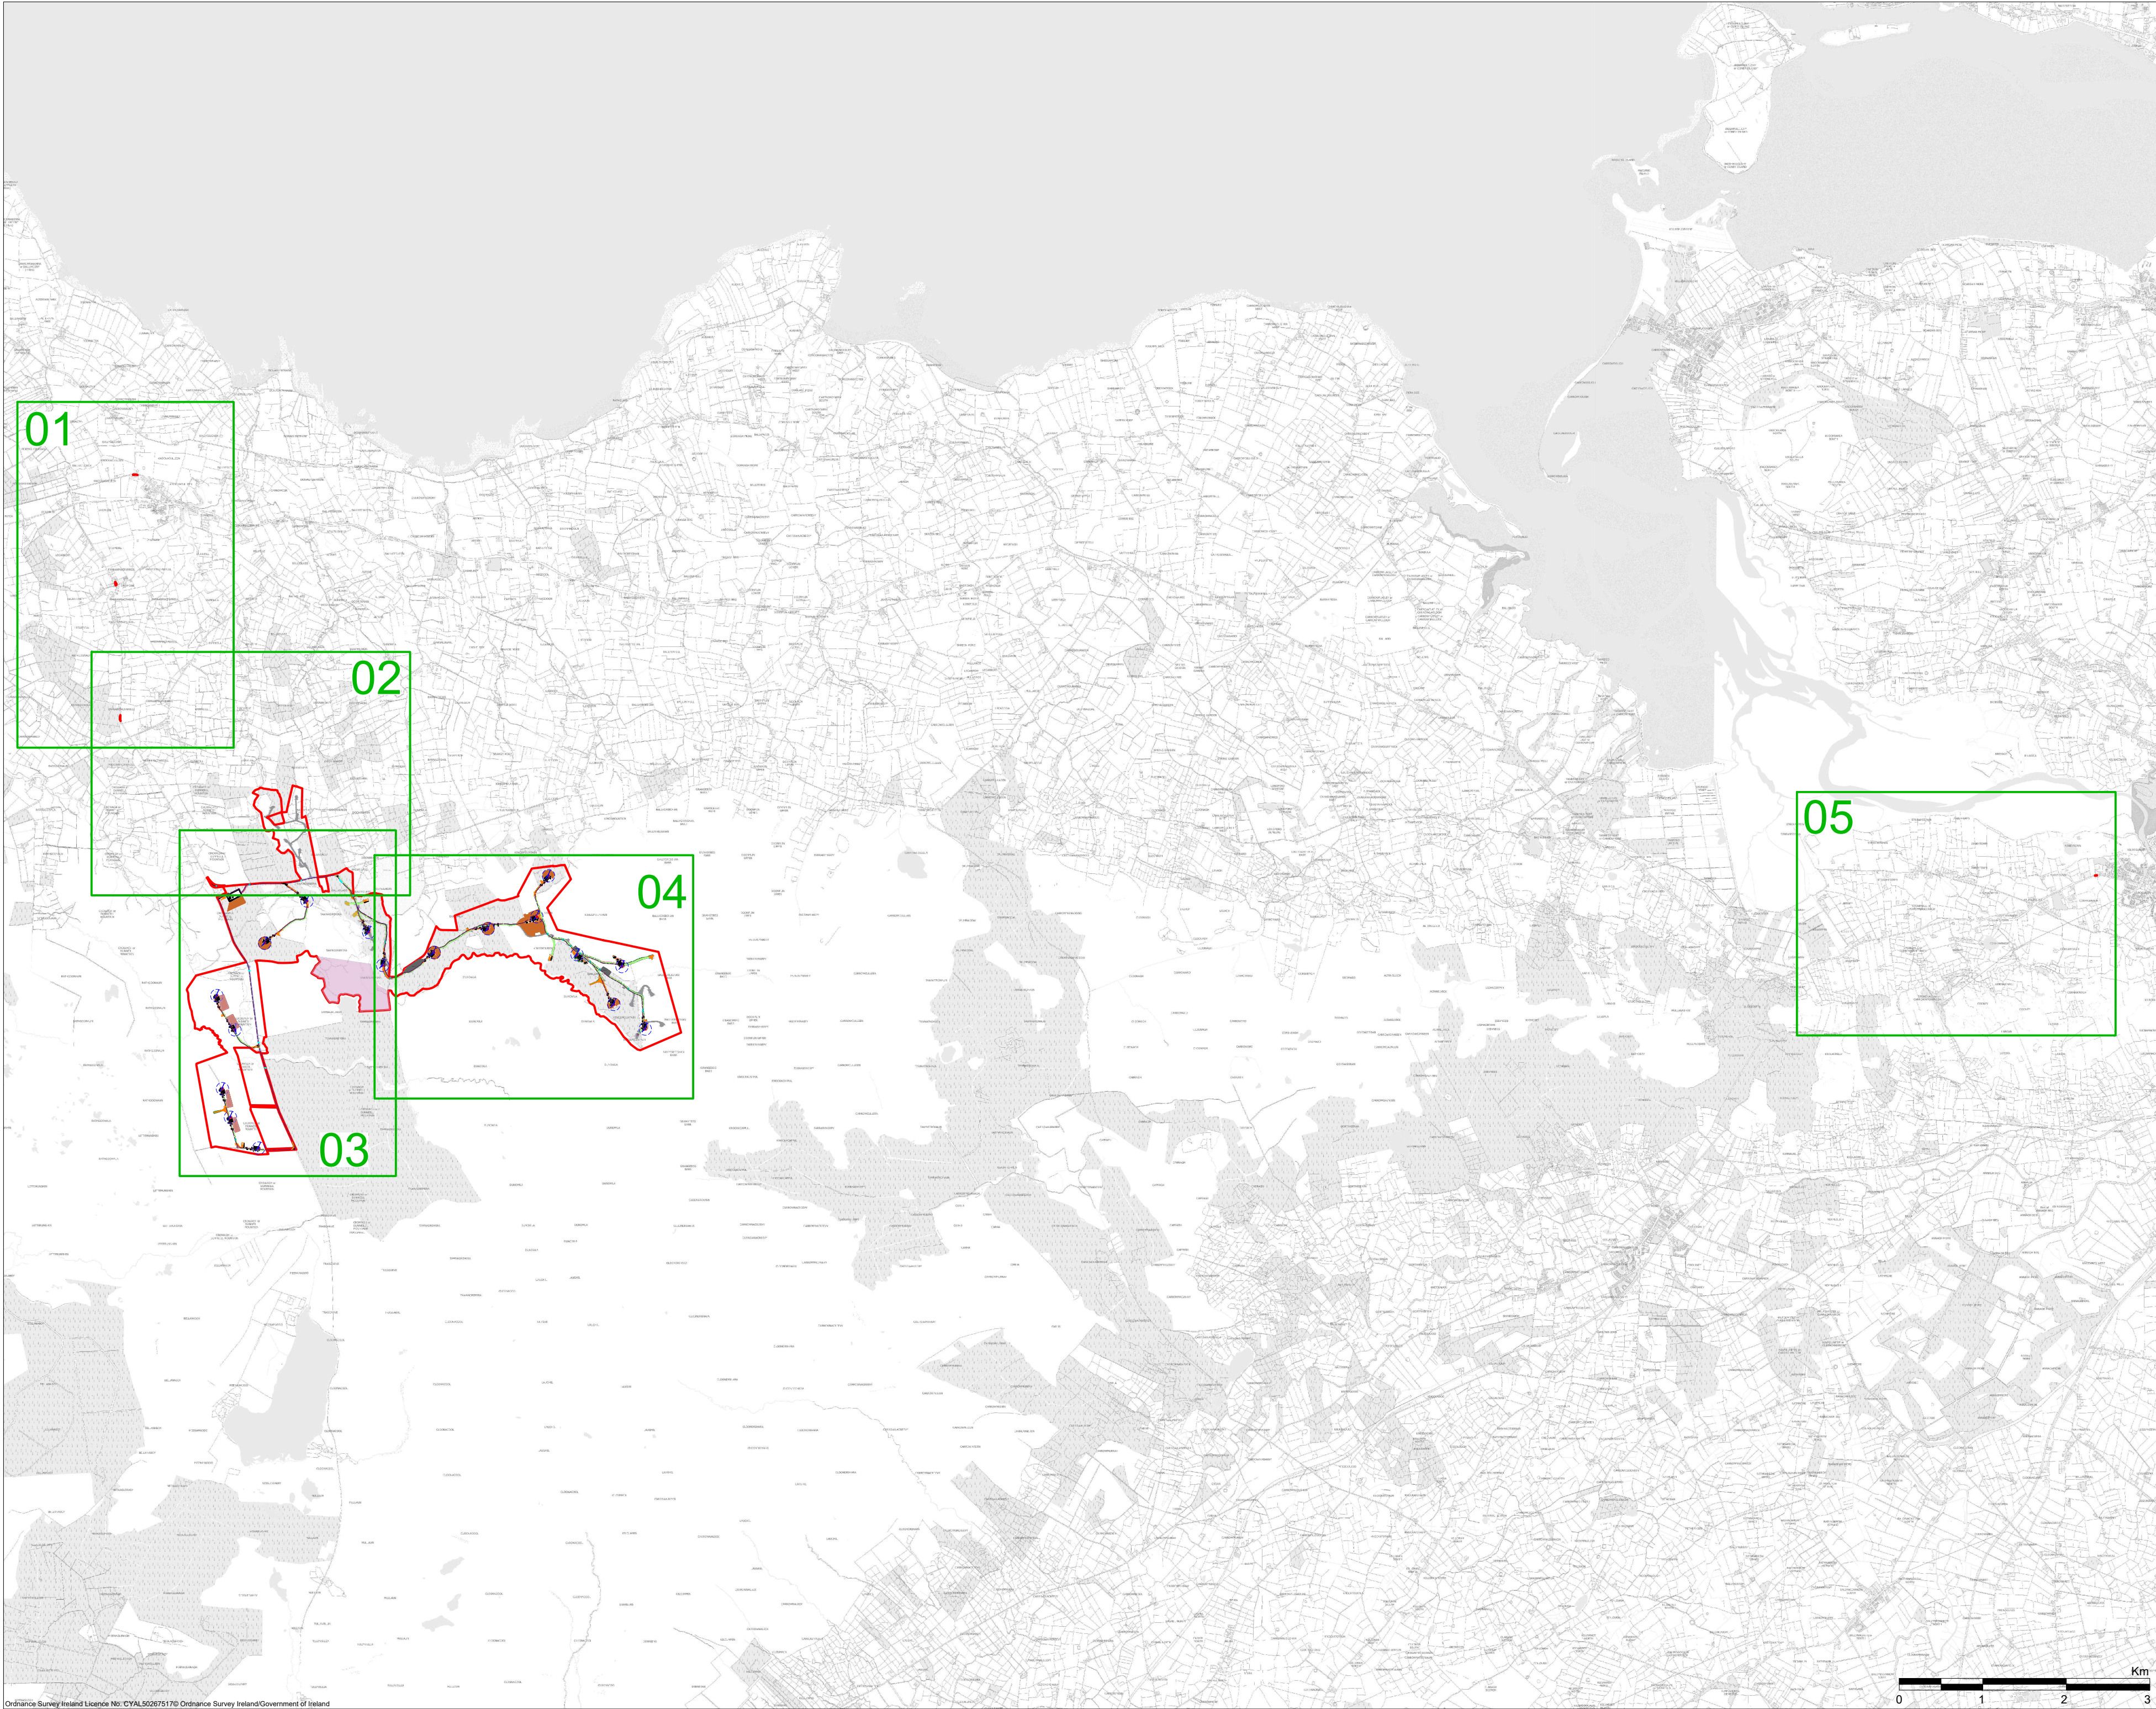


Drawing Notes

1. Drawings issued are for planning application purposes only.
2. Drawings not to be used for construction/contract conditions.
3. Copyright, all rights reserved. No part herewith may be copied or reproduced partially or wholly in any form whatsoever without the prior notice of the copyright owner McCarthy Keville O'Sullivan.
4. Do not scale off this drawing. Figured metric dimensions only should be taken off this drawing.
5. All contractors, whether main or sub-contractors, must visit the site and are responsible for taking and checking any and all dimensions and levels that relate to the works.
6. The use of or reliance upon this drawing shall be deemed to be acceptance of these conditions of use unless otherwise agreed in writing, such written agreement to be sought from and issued by the copyright holder to the use or reliance upon this drawing.
7. Layout plans show typical Turbine rotor diameter as per turbine drawing.
8. Final levels may vary depending on local ground conditions.

Drawing Legend

- Planning Application Boundary
- Existing Access Track to be Upgraded
- Proposed New Tracks
- Proposed Temporary Turbine Delivery Overrun Area
- Proposed Grid Connection Route Access Track
- Existing Public Road to be Upgraded
- Internal Cable Trench
- Temporary Construction Compound
- Existing Infrastructure - No Upgrade Proposed
- Proposed Peat and Spoil Management Areas
- Proposed Biodiversity Management and Enhancement Area
- Security Cabin
- Security Gate
- Proposed Onsite LIDAR Compound
- Proposed Decommissioned Turbine Laydown Area
- Existing Onsite Control Buildings
- Wheelwash
- Soft Levelled Area
- Hardstand
- Turbine Foundation
- Turbine Sweep Area
- Proposed Borrow Pits
- Horizontal Directional Drilling Locations
- Water Crossing
- Fill
- Cut
- Proposed 110kV Substation Compound

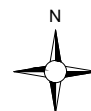

PROJECT TITLE:
Crumhach Wind Farm, Co. Sligo


DRAWING TITLE:
**Site Layout Key Plan
(1:5,000)**

PROJECT No.: 230841	DRAWING No.: 230841 - 03	SCALE: 1:50,000 @ A2
DRAWN BY: GO	CHECKED BY: N/A	DATE: 29.07.2026
		REVISION: P01

OS SHEET NO.:
1126, 1127, 1128,1237

MKO

Email: info@www.mkoireland.ie Website: www.mkoireland.ie

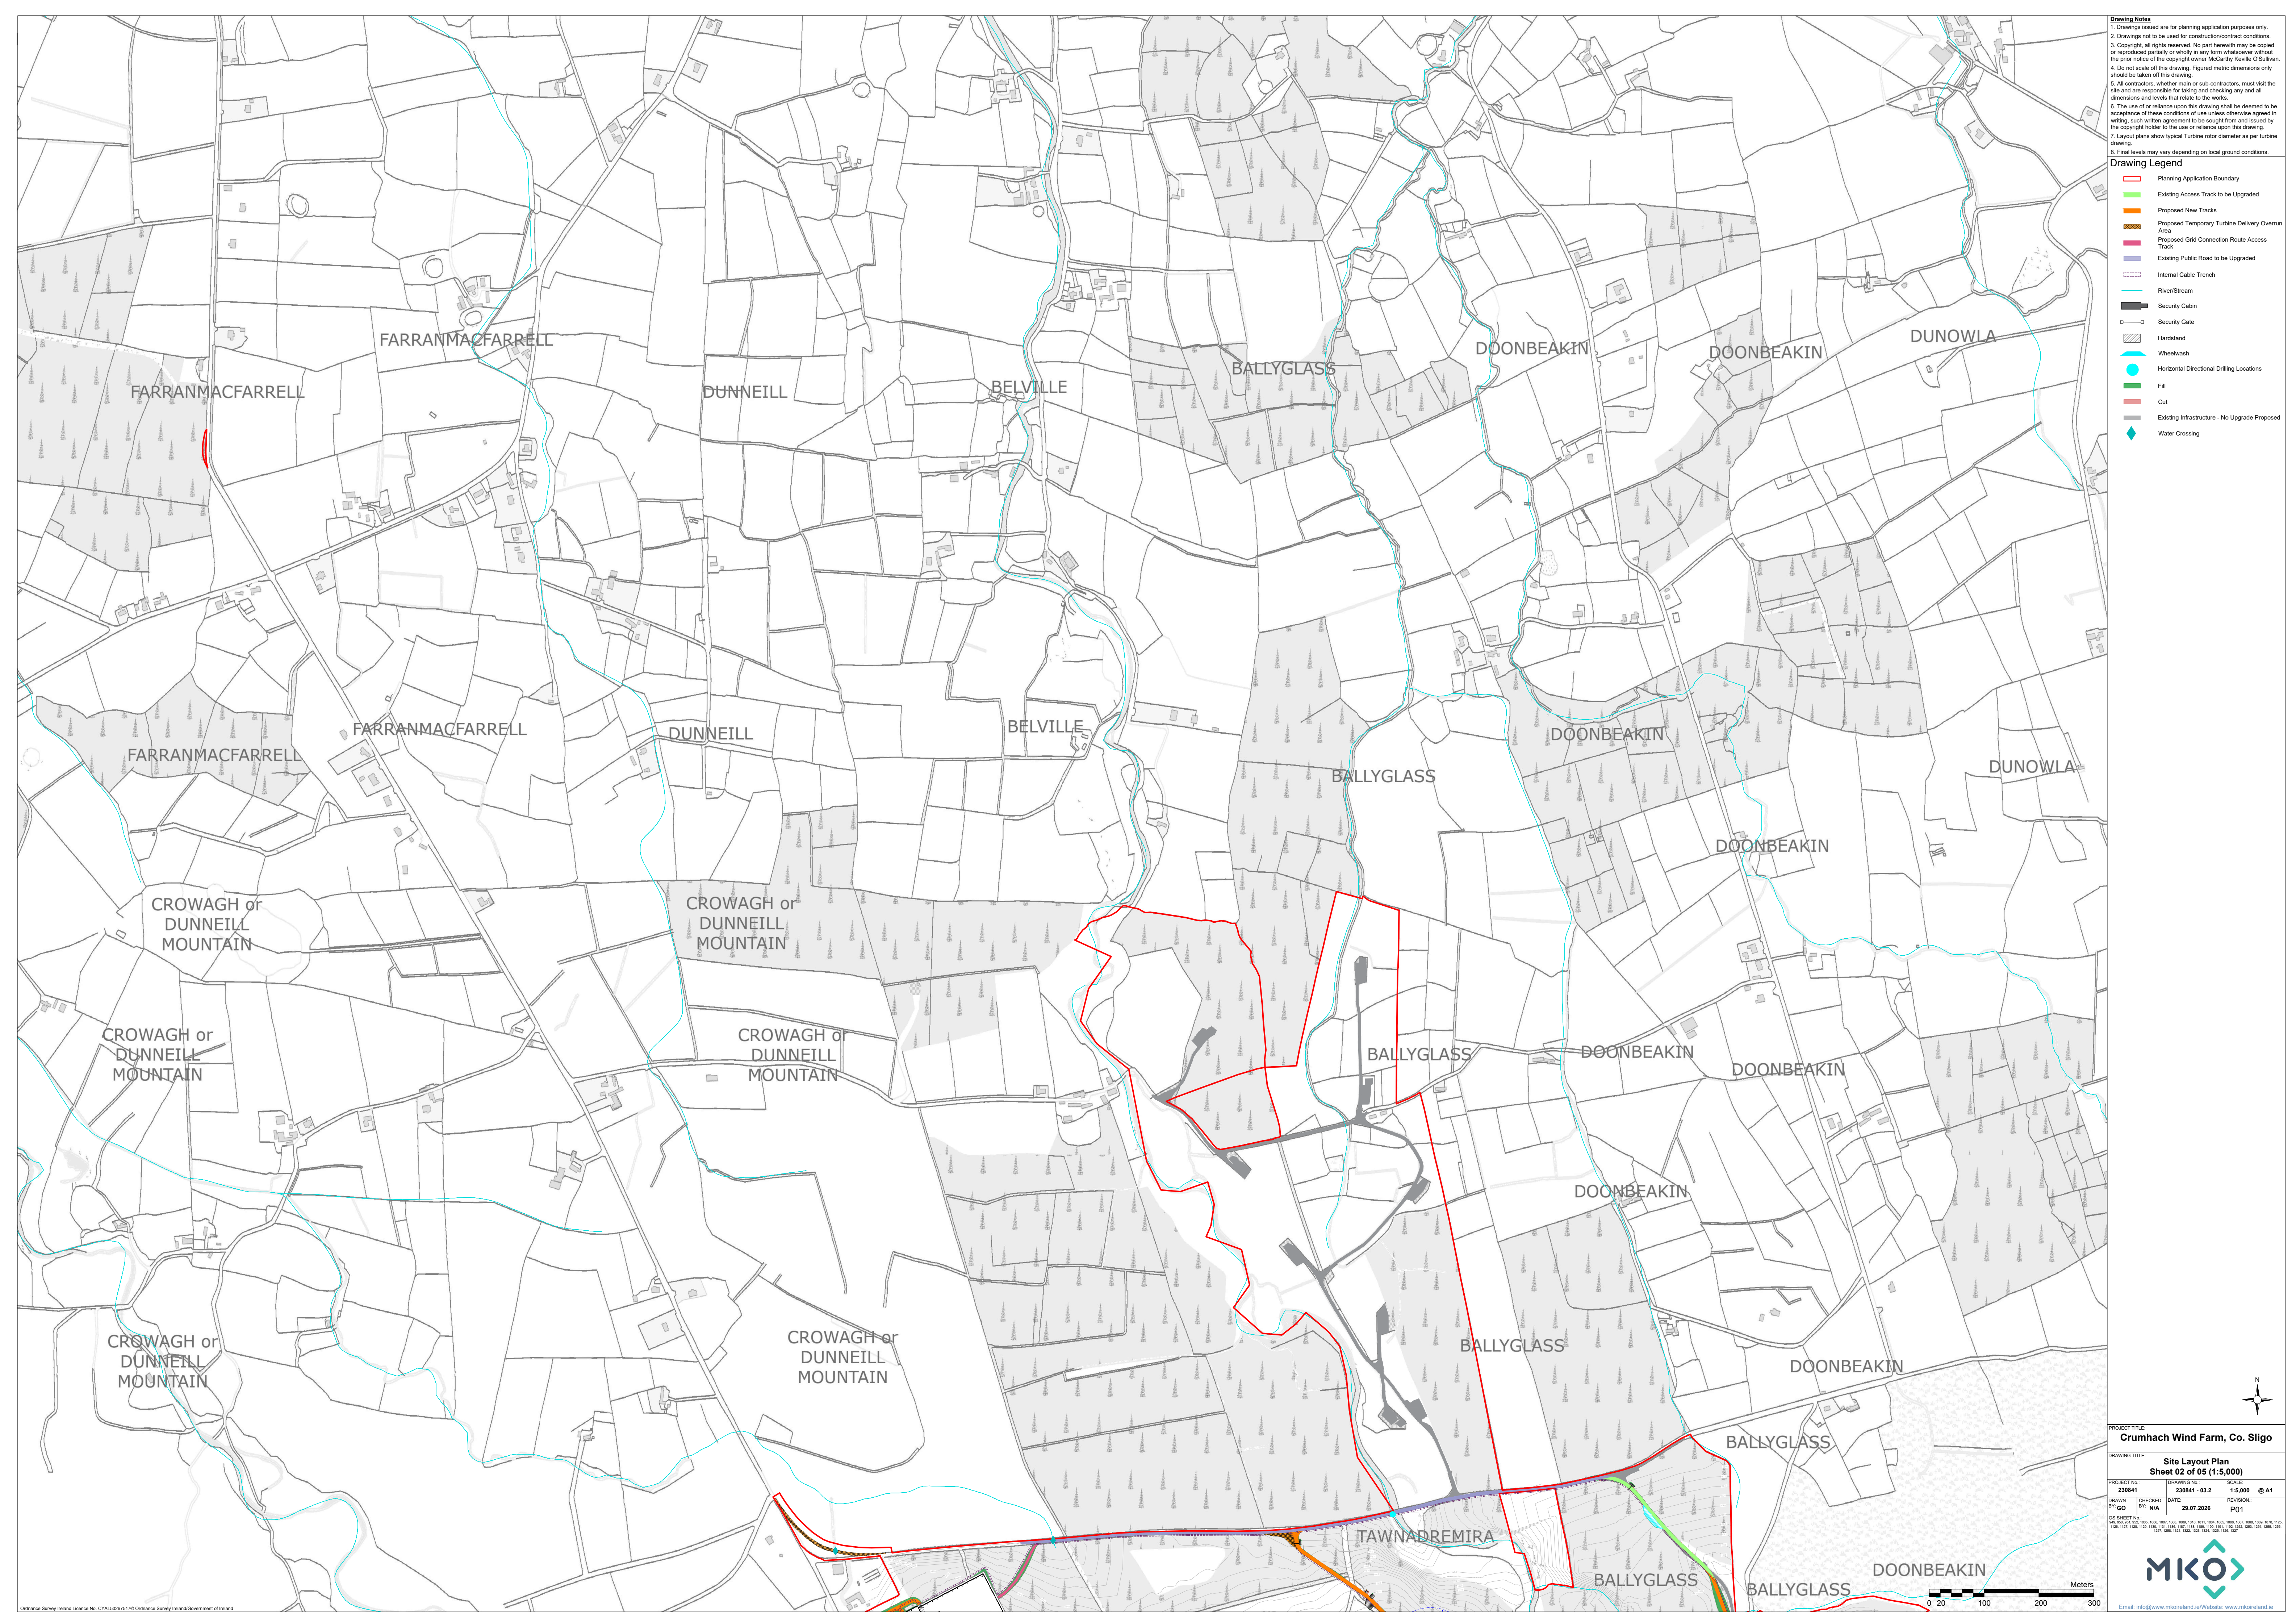

- ### **Drawing Notes**
1. Drawings issued are for planning application purposes only.
 2. Drawings not to be used for construction/contract conditions.
 3. Copyright, all rights reserved. No part hereafter may be copied or reproduced partially or wholly in any form whatsoever without the prior notice of the copyright owner McCarthy Keville O'Sullivan.
 4. Do not scale off this drawing. Figure metric dimensions only should be taken off this drawing.
 5. All contractors, whether main or sub-contractors, must visit the site and are responsible for taking and checking any and all dimensions and levels that relate to the works.
 6. The use of or reliance upon this drawing shall be deemed to be an acknowledgment of the use of or reliance on otherwise agreed writing, such written agreement to be sought from and issued by the copyright holder to the use or reliance upon this drawing.
 7. Layout plans show typical Turbine rotor diameter as per turbine drawing.
 8. Final levels may vary depending on local ground conditions.

Drawing Legend

-  Planning Application Boundary
-  Existing Access Track to be Upgraded
-  Proposed New Tracks
-  Proposed Temporary Turbine Delivery Overrun Area
-  Proposed Grid Connection Route Access
-  Existing Public Road to be Upgraded
-  Internal Cable Trench
-  River/Stream
-  Security Cabin
-  Security Gate
-  Hardstand
-  Wheelwash
-  Horizontal Directional Drilling Locations
-  Fill
-  Cut
-  Existing Infrastructure - No Upgrade Proposed
-  Water Crossing

PROJECT TITLE:
Crumhach Wind Farm, Co. Sligo

RAWING TITLE:


Site Layout Plan
Sheet 02 of 05 (1:5,000)

PROJECT No.: 230841		DRAWING No.: 230841 - 03.2	SCALE: 1:5,000 @ A1
DRAWN BY: GO	CHECKED BY: N/A	DATE: 29.07.2026	REVISION: P01

13 SHEET No.:



Email: info@www.mkoireland.ie Website: www.mkoireland.ie

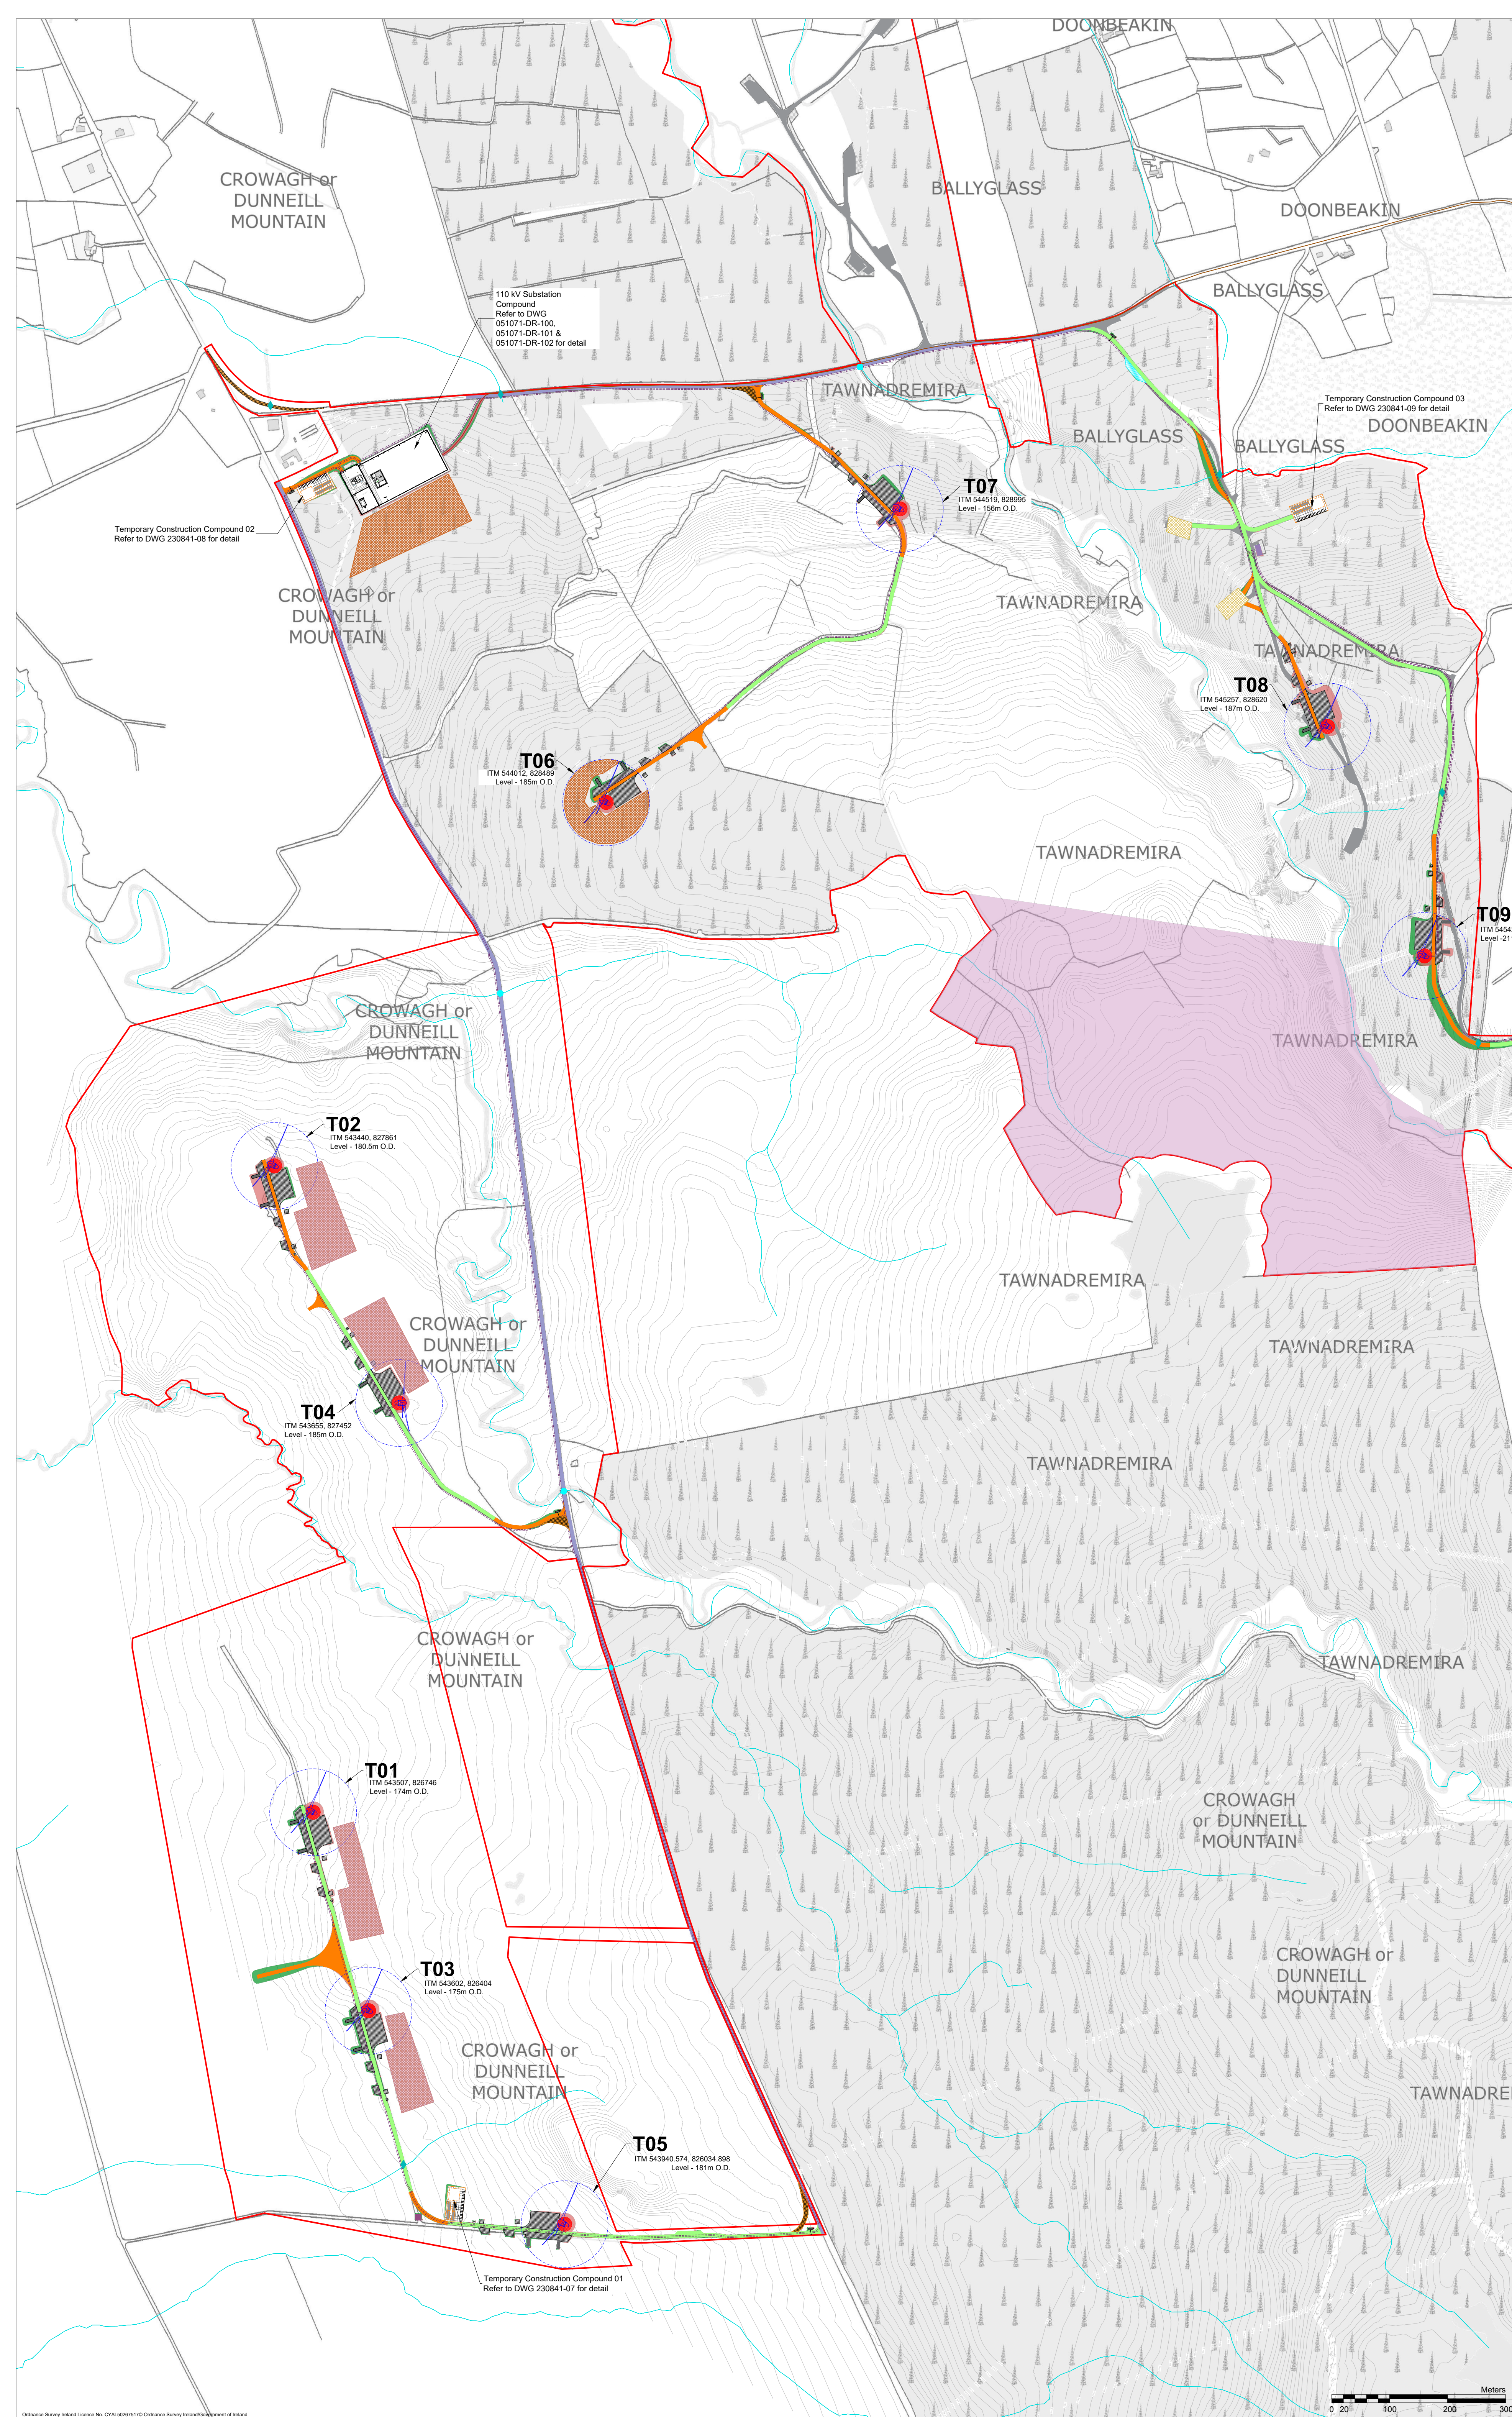

- ### Drawing Notes
1. Drawings issued are for planning application purposes only.
 2. Drawings not to be used for construction/contract conditions.
 3. Copyright, all rights reserved. No part hereafter may be copied or reproduced partially or wholly in any form whatsoever without the prior notice of the copyright owner McCarthy Keville O'Sullivan.
 4. Do not scale off from drawing. Figured metric dimensions only should be used for all drawing.
 5. At all contractors, whether main or sub-contractors, must visit the site and are responsible for taking and checking any and all dimensions and levels that relate to the works.
 6. The use of or reliance upon this drawing shall be deemed to be acceptance of these conditions of use unless otherwise agreed in writing, such written agreement to be sought from and issued by the copyright holder to the user or reliance upon this drawing.
 7. Layout plans show typical Turbine rotor diameter as per turbine drawing.
 8. Final levels may vary depending on local ground conditions.


Drawing Legend

- | | |
|--|---|
| | Planning Application Boundary |
| | Existing Access Track to be Upgraded |
| | Proposed New Tracks |
| | Proposed Temporary Turbine Delivery Overrun Area |
| | Proposed Grid Connection Route Access Track |
| | Existing Public Road to be Upgraded |
| | Internal Cable Trench |
| | River/Stream |
| | Existing Infrastructure - No Upgrade Proposed |
| | Proposed Peat and Spoil Management Areas |
| | Proposed Biodiversity Management and Enhancement Area |
| | Security Cabin |
| | Security Gate |
| | Proposed Onsite LiDAR Compound |
| | Proposed Decommissioned Turbine Laydown Area |
| | Existing Onsite Control Buildings |
| | Soft Levelled Area |
| | Hardstand |
| | Turbine Foundation |
| | Turbine Sweep Area |
| | Proposed Borrow Pits |
| | Whorlwash |
| | Horizontal Directional Drilling Locations |
| | Fill |
| | Cut |
| | Water Crossing |

PROJECT TITLE:
Crumhach Wind Farm, Co. Sligo

DRAWING TITLE: **Site Layout Plan**

PROJECT No.: 230841		DRAWING No.: 230841 - 03.3	SCALE: 1:5,000 @ A1
DRAWN BY: GO	CHECKED BY: N/A	DATE: 29.07.2026	REVISION: P01

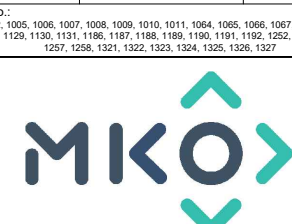


Email: info@www.mkoireland.ie/Website: www.mkoireland.ie



Drawing Notes

1. Drawings issued are for planning application purposes only.
2. Drawings not to be used for construction/contract conditions.
3. Copyright, all rights reserved. No part herewith may be copied or reproduced partially or wholly in any form whatsoever without the written consent of the copyright owner McCarthy Keville O'Sullivan.
4. Do not scale off this drawing. Figured metric dimensions only shall be taken off this drawing.
5. All contractors, whether main or sub-contractors, must visit the site and are responsible for taking and checking any and all dimensions and levels that relate to the works.
6. The use of or reliance upon this drawing shall be deemed to be acceptance of these conditions of use unless otherwise agreed in writing, such written agreement to be sought from and issued by the copyright holder to the use or reliance upon this drawing.
7. Layout plans show typical Turbine rotor diameter as per turbine drawing.
8. Final levels may vary depending on local ground conditions.

Drawing Legend

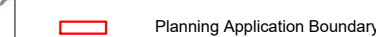

PROJECT TITLE:
Crumhach Wind Farm, Co. Sligo


DRAWING TITLE: **Site Layout Plan**
Sheet 05 of 05 (1:5,000)

PROJECT No.: 230841		DRAWING No.: 230841 - 03.5	SCALE: 1:5,000 @ A1
DRAWN BY: GO	CHECKED BY: N/A	DATE: 29.07.2026	REVISION: P01

OS SHEET No.: 949, 950, 951, 952, 1005, 1006, 1007, 1008, 1009, 1010, 1011, 1064, 1065, 1066, 1067, 1068, 1069, 1070, 1126, 1127, 1128, 1129, 1130, 1131, 1186, 1187, 1188, 1189, 1190, 1191, 1192, 1252, 1253, 1254, 1255, 1257, 1258, 1321, 1322, 1303, 1324, 1325, 1326, 1327



Email: info@www.mkoireland.ie Website: www.mkoireland.ie

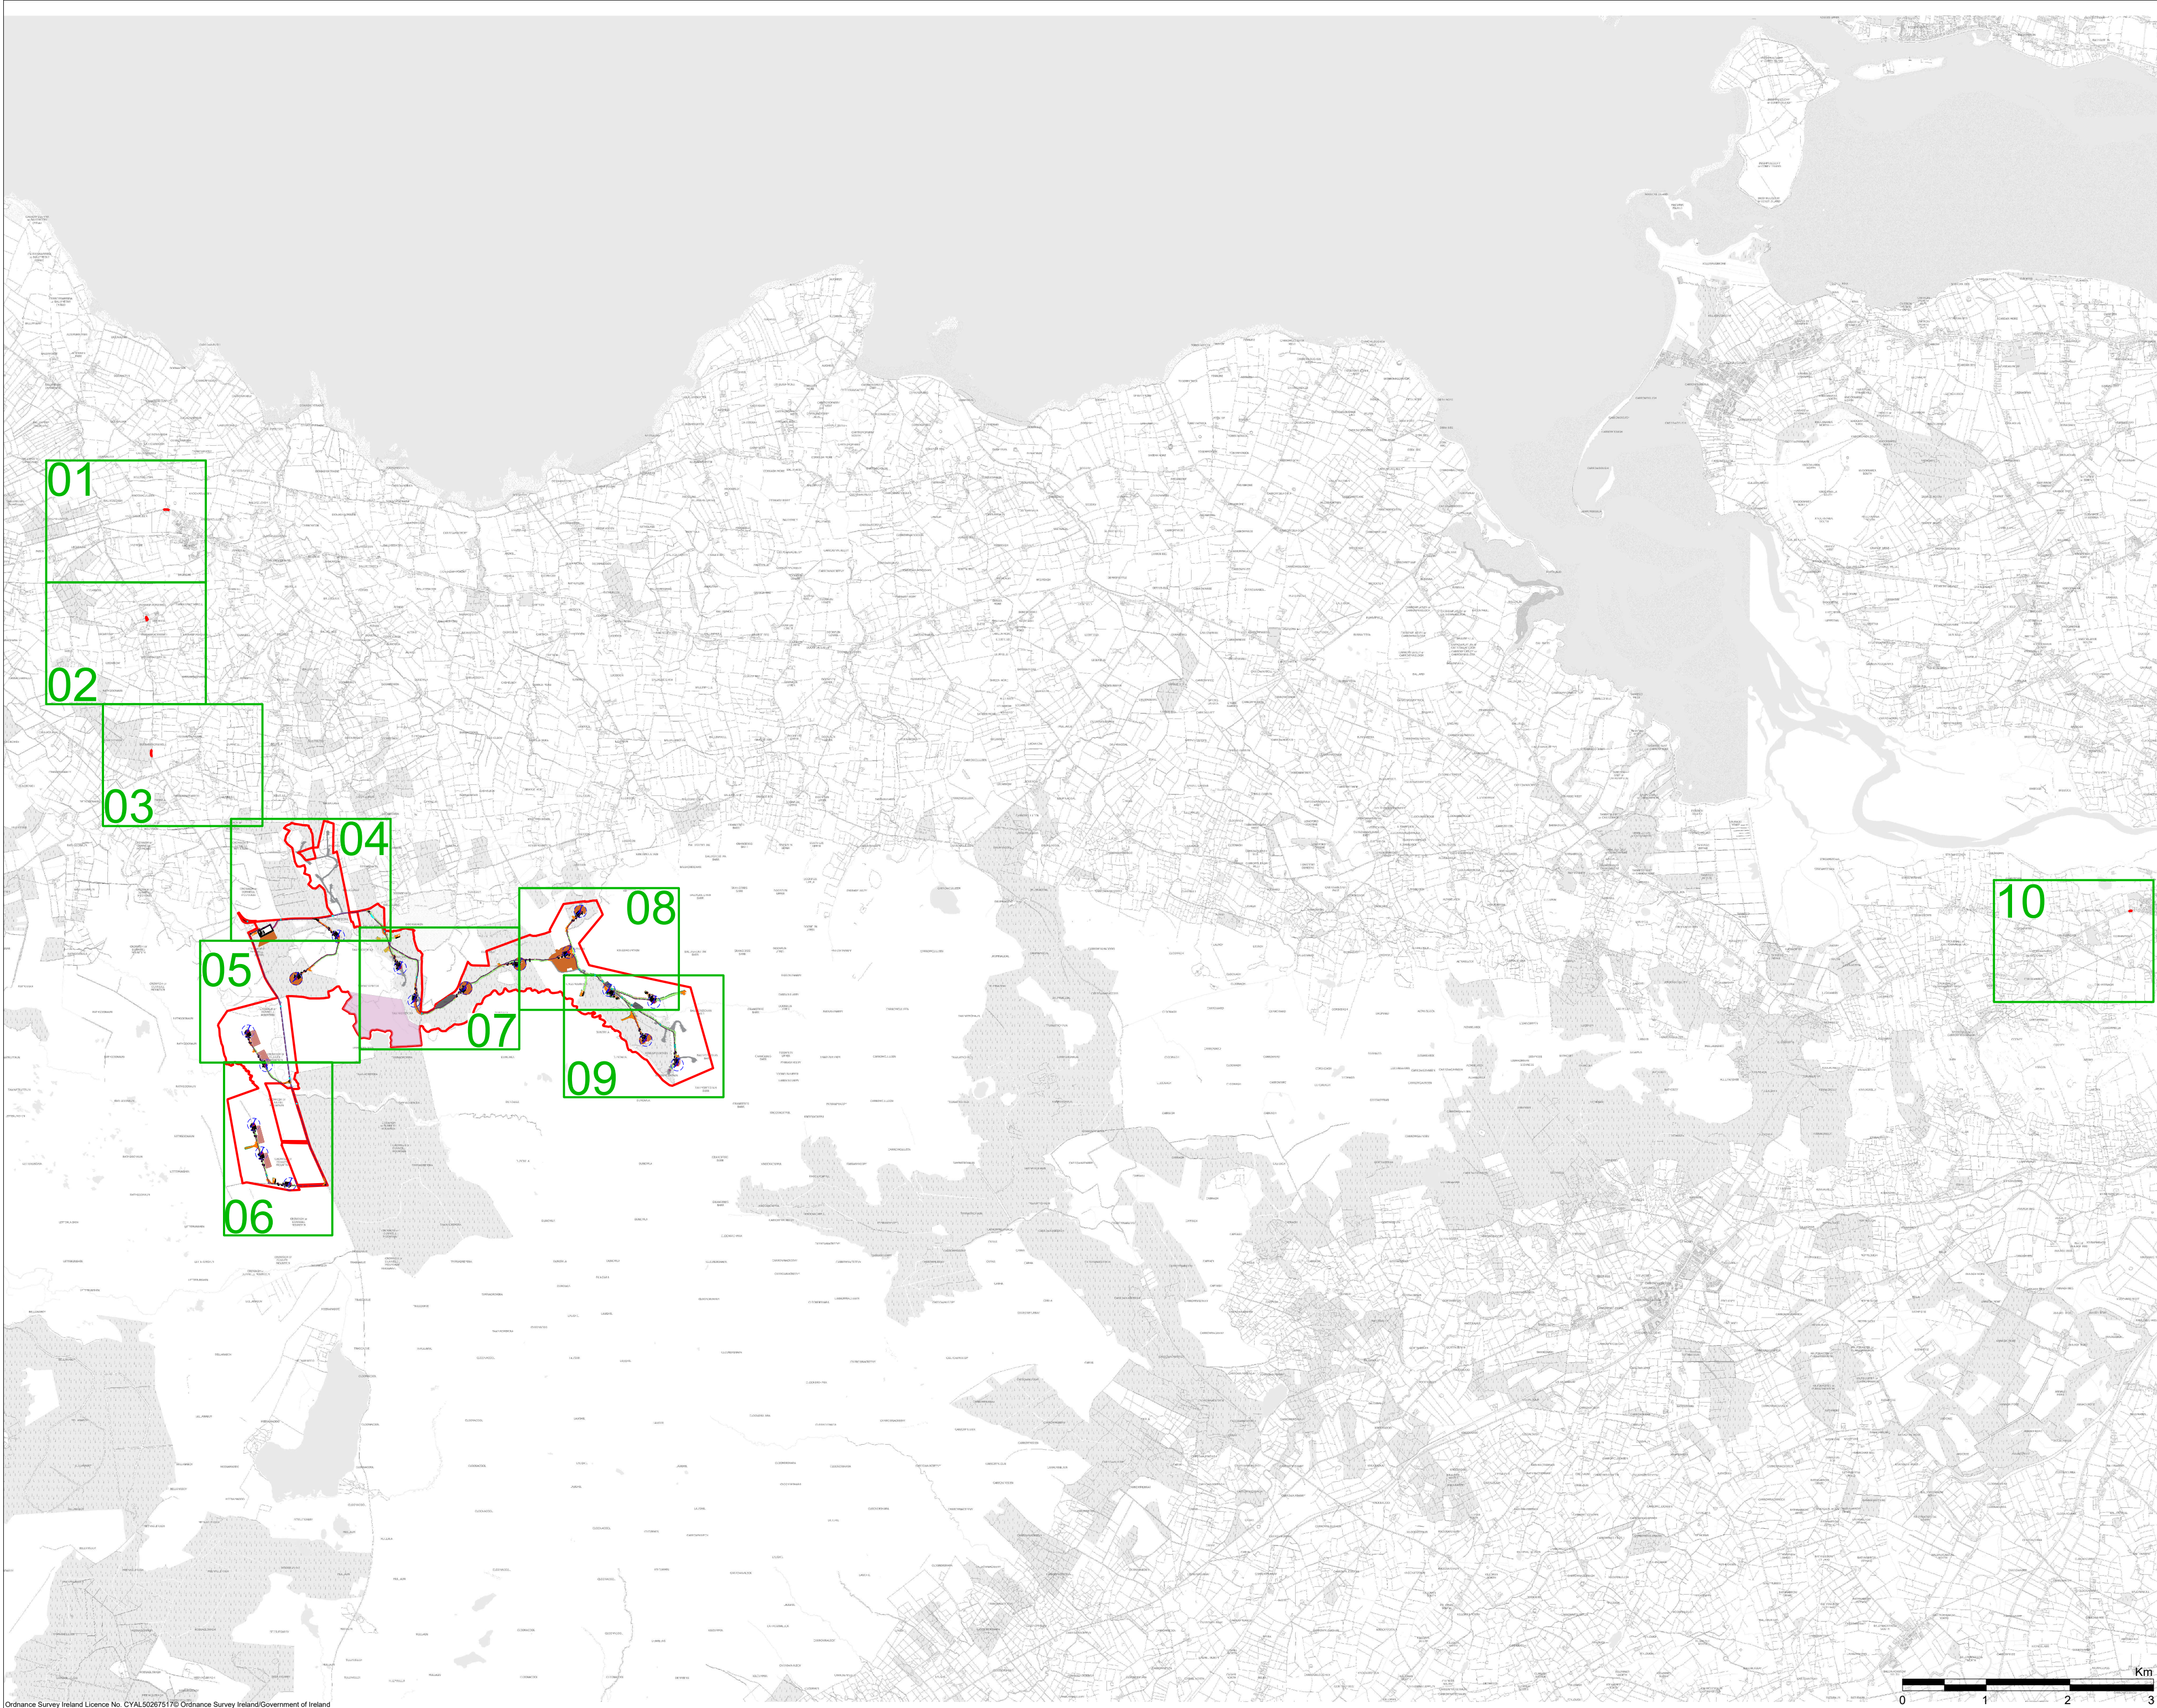

Ordnance Survey Ireland Licence No. CYAL502675170 Ordnance Survey Ireland/Government of Ireland

- Drawing Notes**
1. Drawings issued are for planning application purposes only.
 2. Drawings not to be used for construction/contract conditions.
 3. Copyright, all rights reserved. No part herewith may be copied or reproduced partially or wholly in any form whatsoever without the prior notice of the copyright owner McCarthy Keville O'Sullivan.
 4. Do not scale off this drawing. Figured metric dimensions only should be taken off this drawing.
 5. All contractors, whether main or sub-contractors, must visit the site and are responsible for taking and checking any and all dimensions and levels that relate to the works.
 6. The use of or reliance upon this drawing shall be deemed to be acceptance of these conditions of use unless otherwise agreed in writing, such written agreement to be sought from and issued by the copyright holder to the use or reliance upon this drawing.
 7. Layout plans show typical Turbine rotor diameter as per turbine drawing.
 8. Final levels may vary depending on local ground conditions.

Drawing Legend

- Planning Application Boundary
- Existing Access Track to be Upgraded
- Proposed New Tracks
- Proposed Temporary Turbine Delivery Overrun Area
- Proposed Grid Connection Route Access Track
- Internal Cable Trench
- Temporary Construction Compound
- Existing Infrastructure - No Upgrade Proposed
- Proposed Peat and Spoil Management Areas
- Proposed Biodiversity Management and Enhancement Area
- Security Cabin
- Security Gate
- Proposed Onsite LIDAR Compound
- Proposed Decommissioned Turbine Laydown Area
- Existing Onsite Control Buildings
- Wheelwash
- Soft Levelled Area
- Hardstand
- Turbine Foundation
- Turbine Sweep Area
- Proposed Borrow Pits
- Horizontal Directional Drilling Locations
- Water Crossing
- Existing Public Road to be Upgraded
- Fill
- Cut
- Proposed 110kV Substation Compound




PROJECT TITLE:
Crumhach Wind Farm, Co. Sligo

DRAWING TITLE:
**Site Layout Key Plan
(1:2,500)**

PROJECT No.: 230841	DRAWING No.: 230841 - 04	SCALE: 1:50,000 @ A2
DRAWN BY: GO	CHECKED BY: N/A	DATE: 29.07.2026
		REVISION: P01

OS SHEET NO.:
1106, 1107, 1108,29



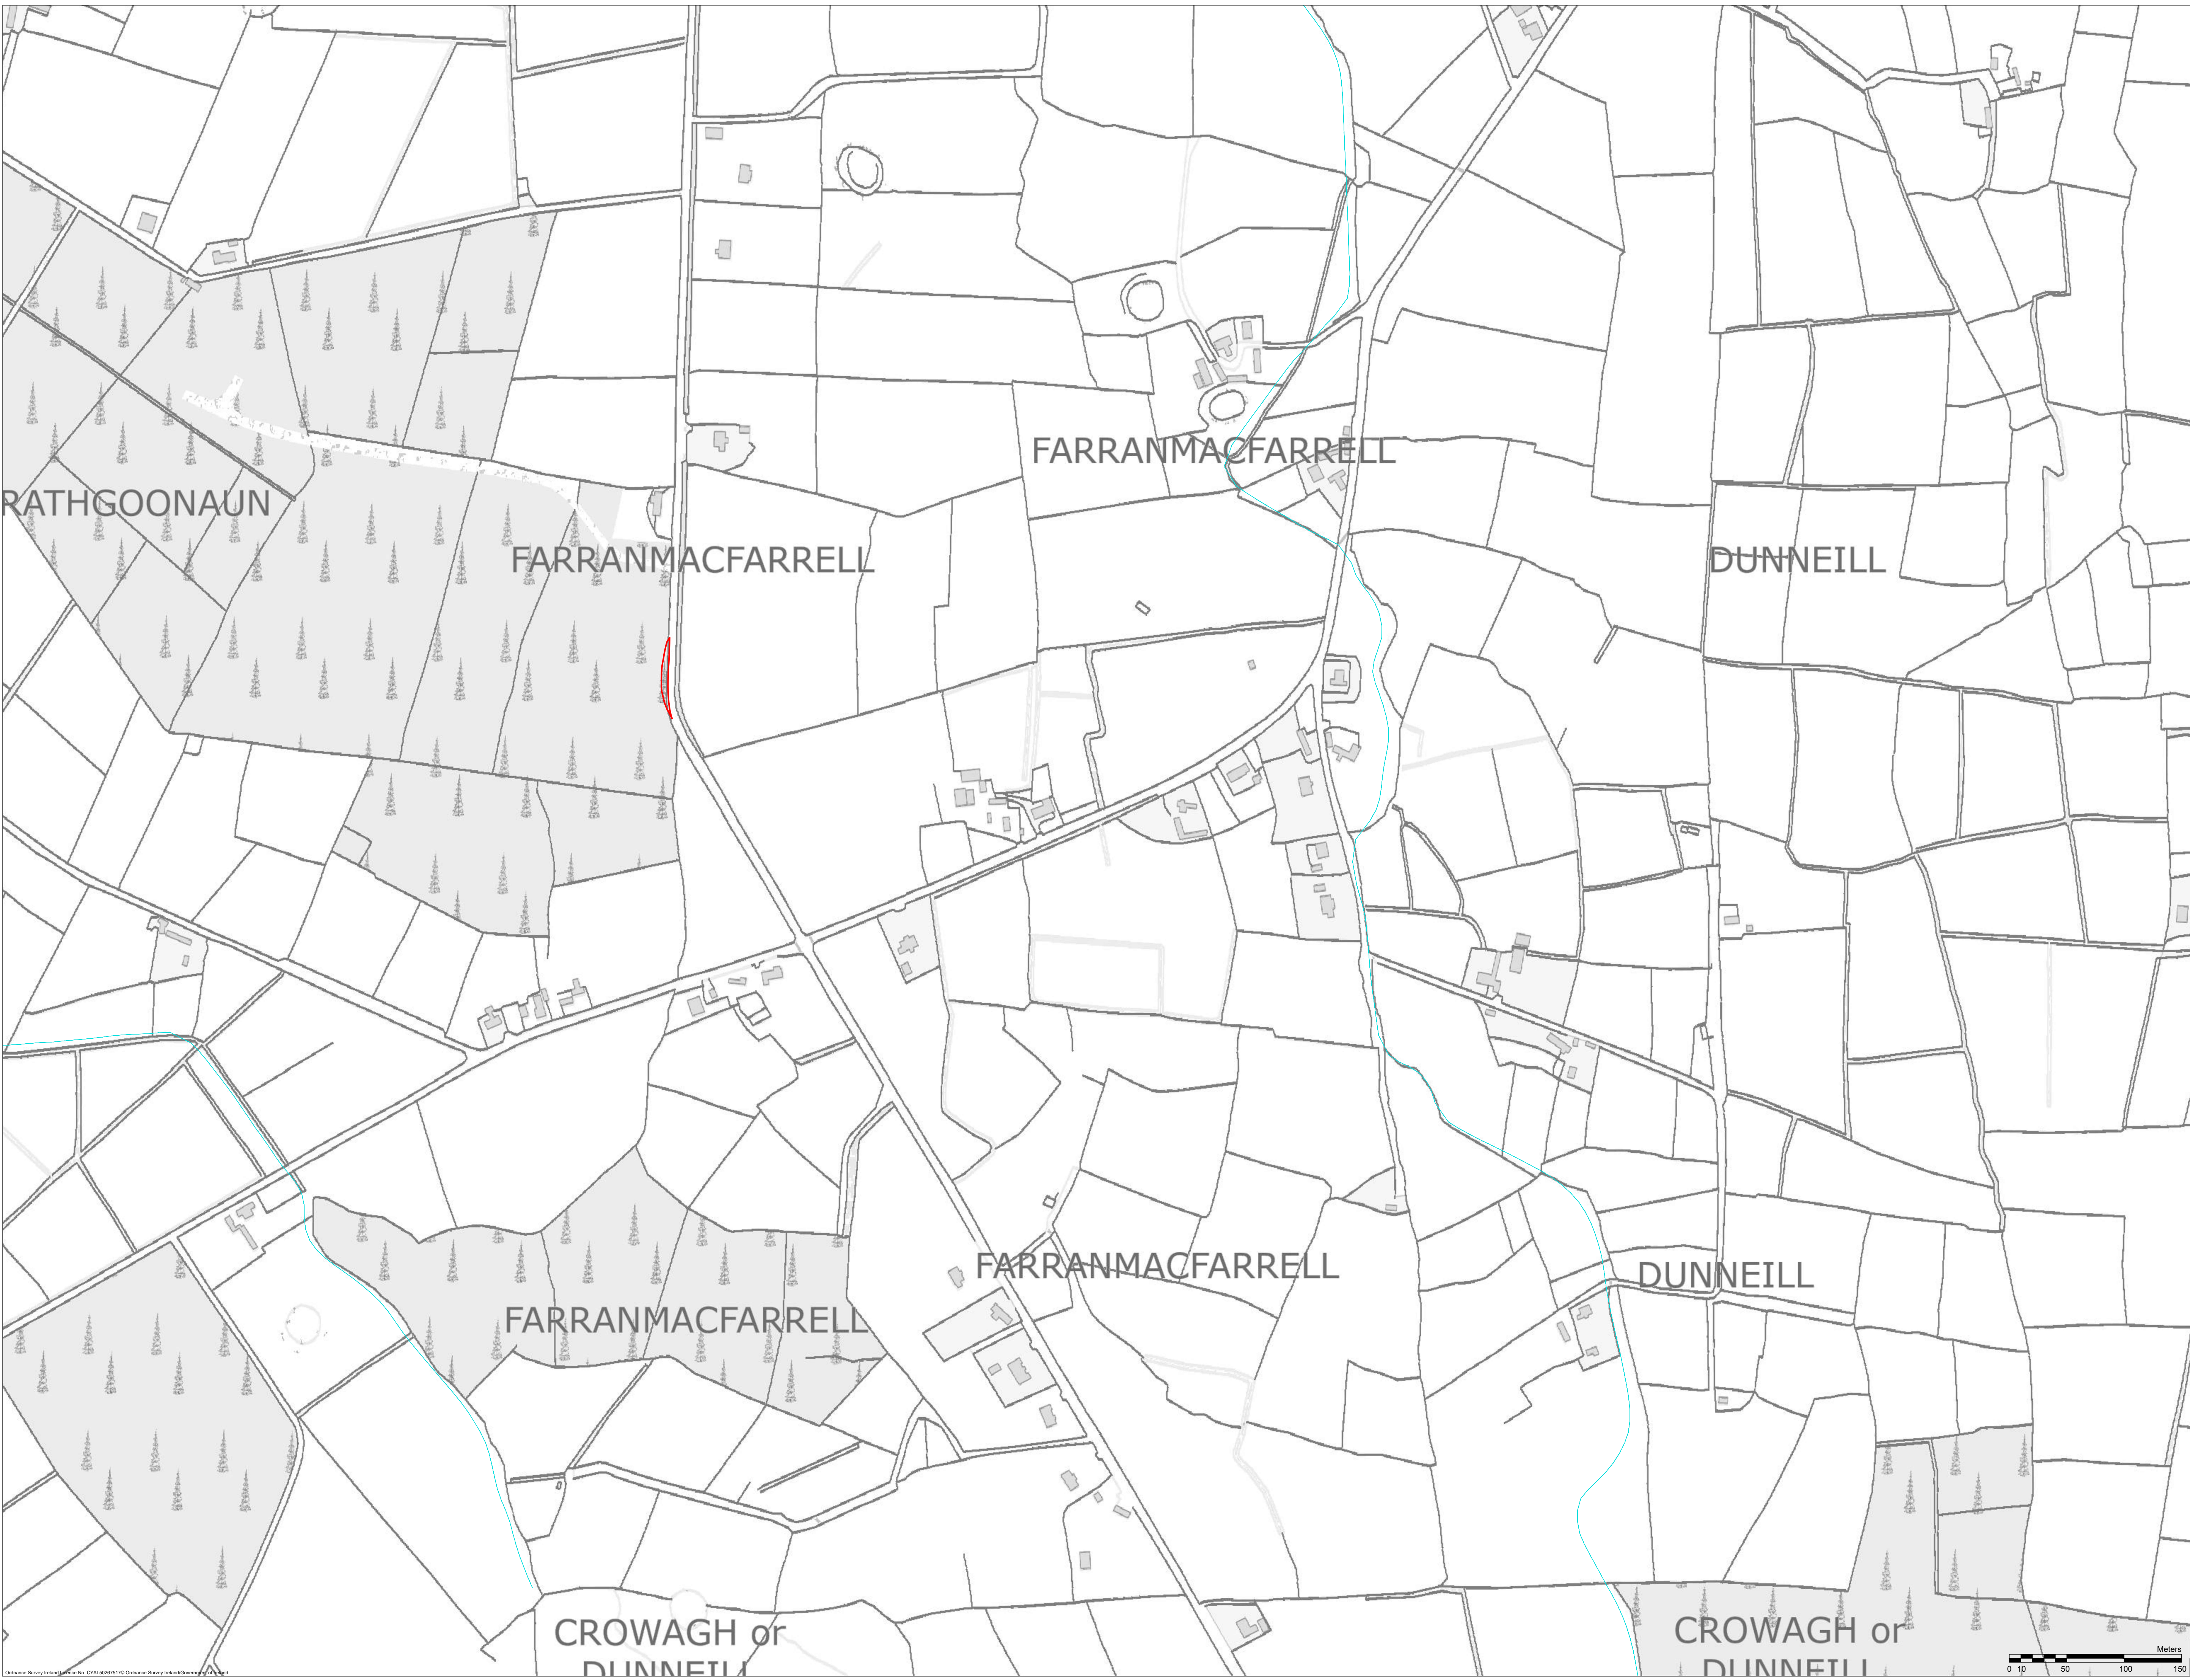

Drawing Notes

1. Drawings issued are for planning application purposes only.
2. Drawings not to be used for construction/contract conditions.
3. Copyright, all rights reserved. No part herewith may be copied or reproduced partially or wholly in any form whatsoever without the prior notice of the copyright owner McCarthy Keville O'Sullivan.
4. Do not scale off this drawing. Figured metric dimensions only should be taken off this drawing.
5. All contractors, whether main or sub-contractors, must visit the site and are responsible for taking and checking any and all dimensions and levels that relate to the works.
6. The use of or reliance upon this drawing shall be deemed to be acceptance of these conditions of use unless otherwise agreed in writing, such written agreement to be sought from and issued by the copyright holder to the use or reliance upon this drawing.
7. Layout plans show typical Turbine rotor diameter as per turbine drawing.
8. Final levels may vary depending on local ground conditions.

Drawing Legend


- Planning Application Boundary
- River/Stream


PROJECT TITLE:
Crumhach Wind Farm, Co. Sligo

DRAWING TITLE:
Site Layout Plan
Sheet 03 of 10 (1:2,500)

PROJECT NO.: 230641	DRAWING NO.: 230641 - 04.3	SCALE: 1:2,500 @ A1
DRAWN BY: GO	CHECKED BY: NA	DATE: 29.07.2026
REVISION: P01		

OS GRID REF. No. 445 494 551 552 553 298

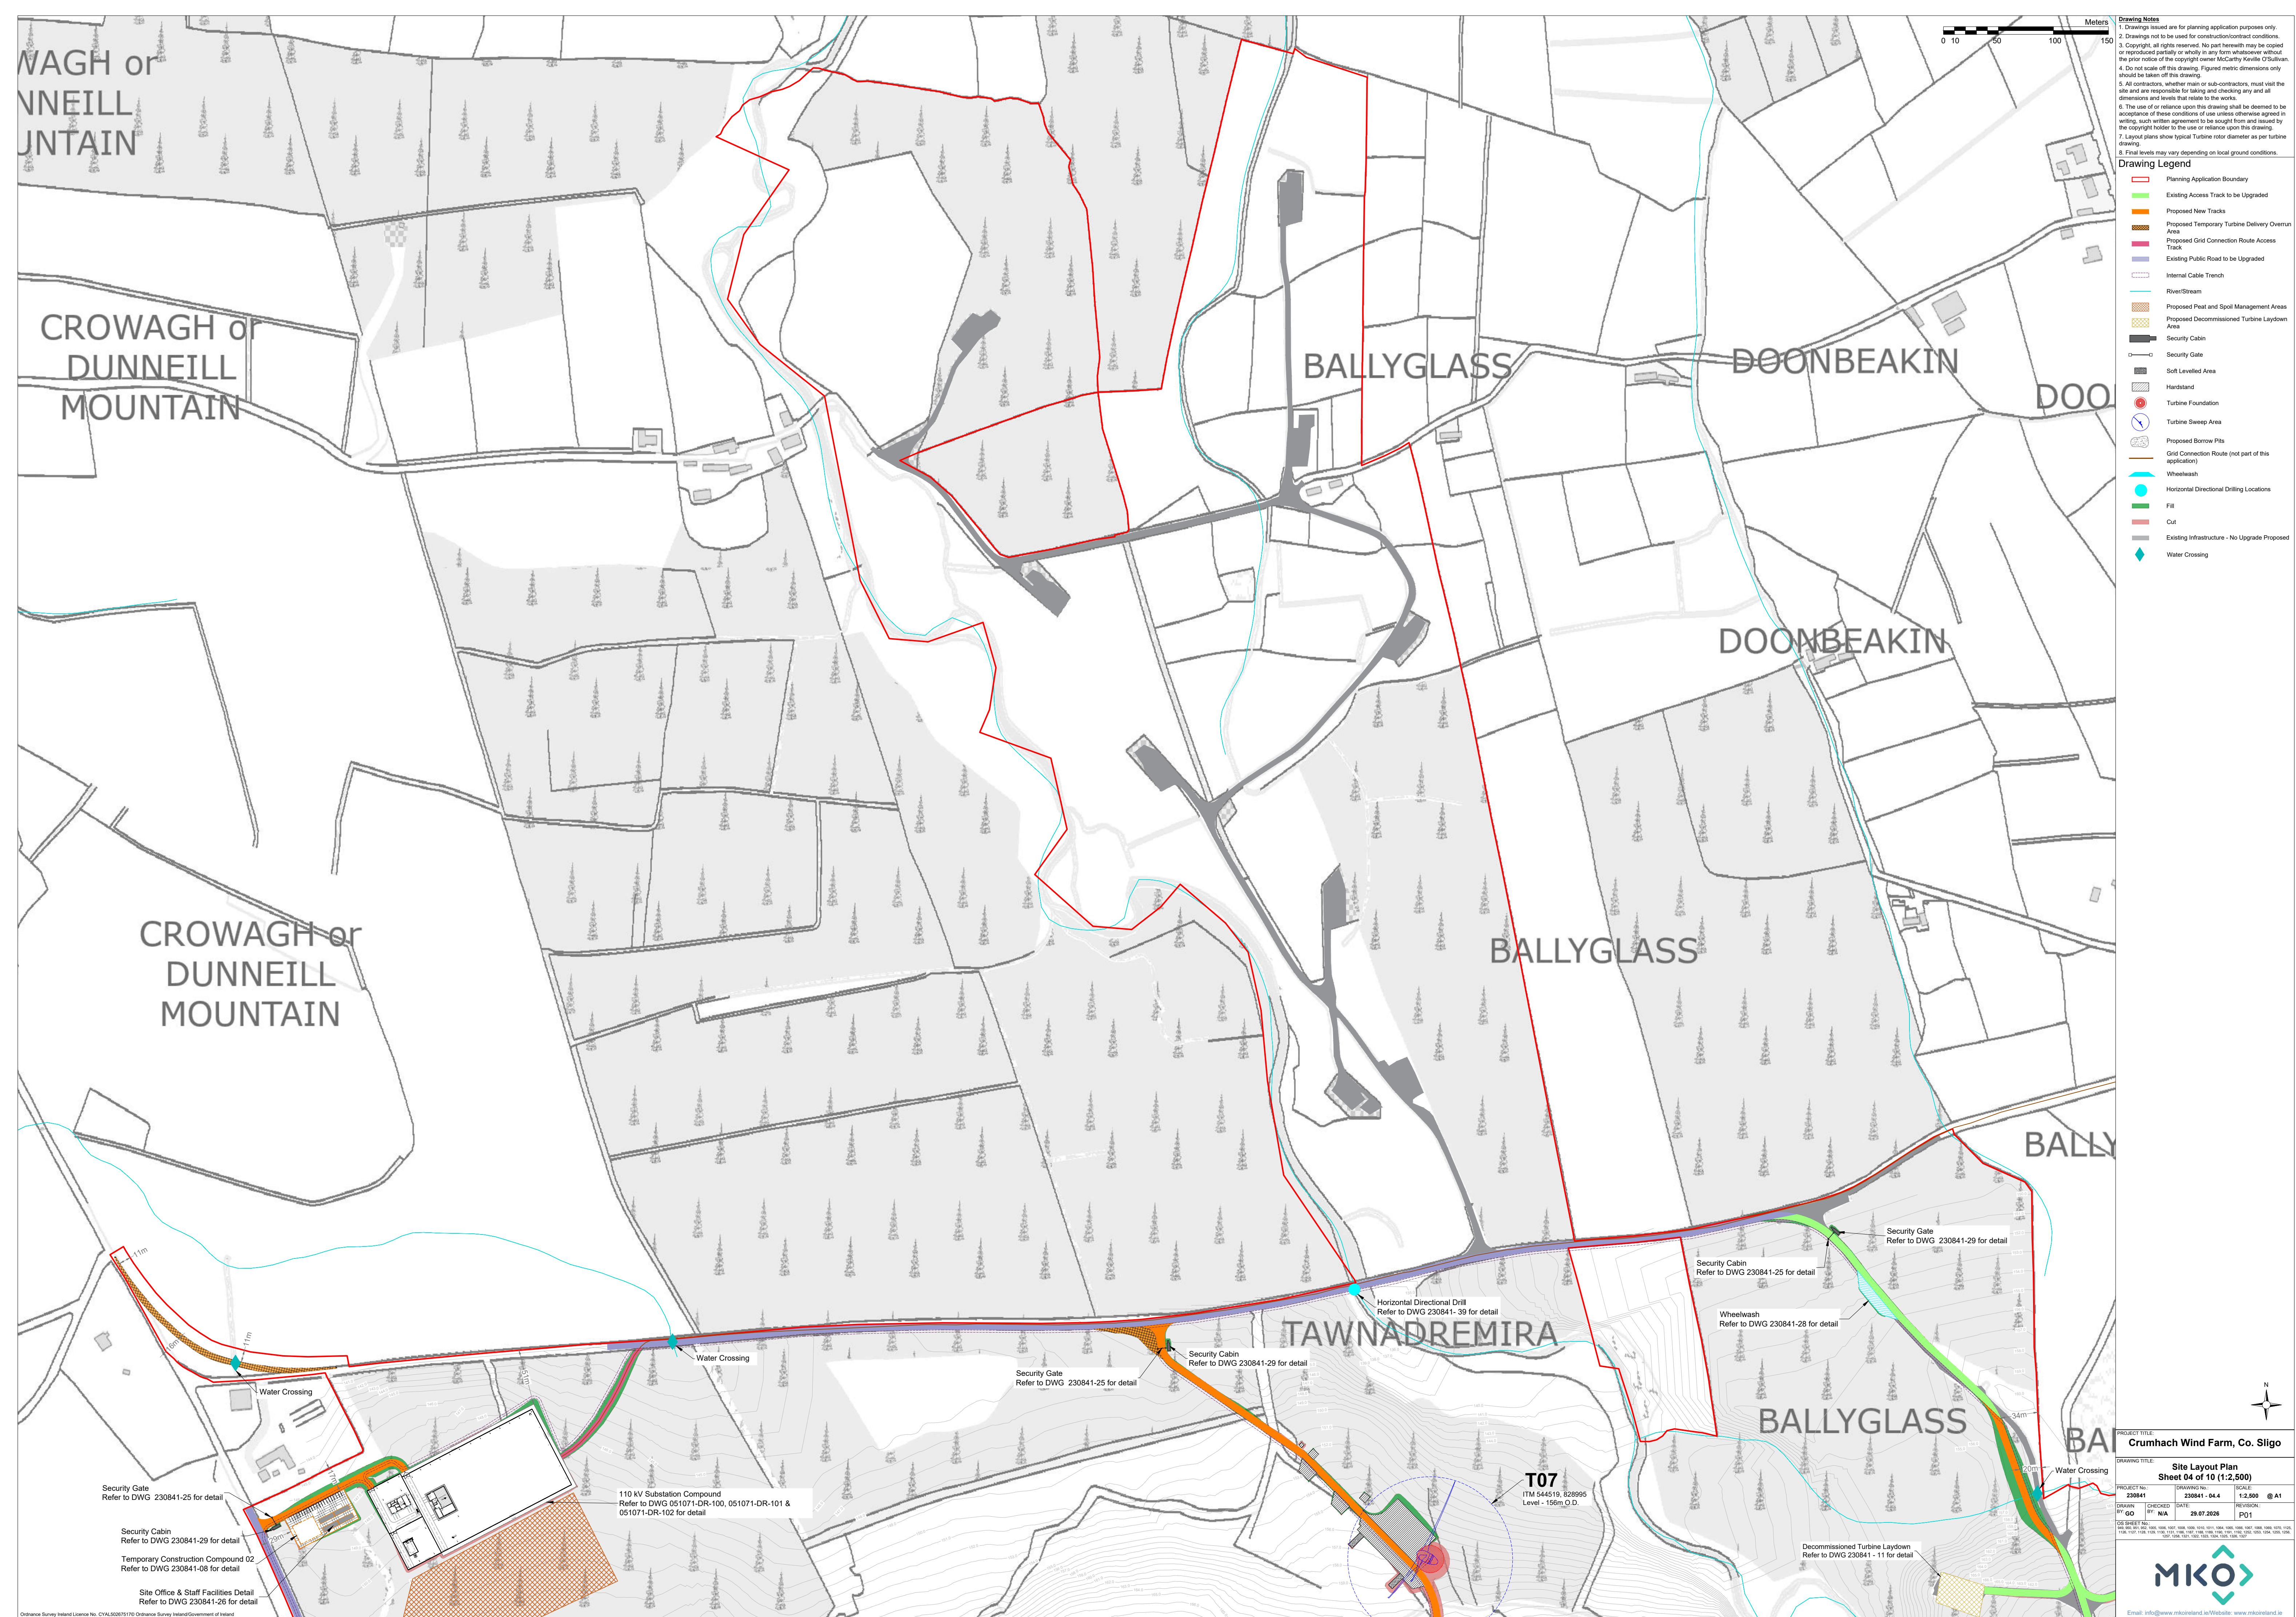

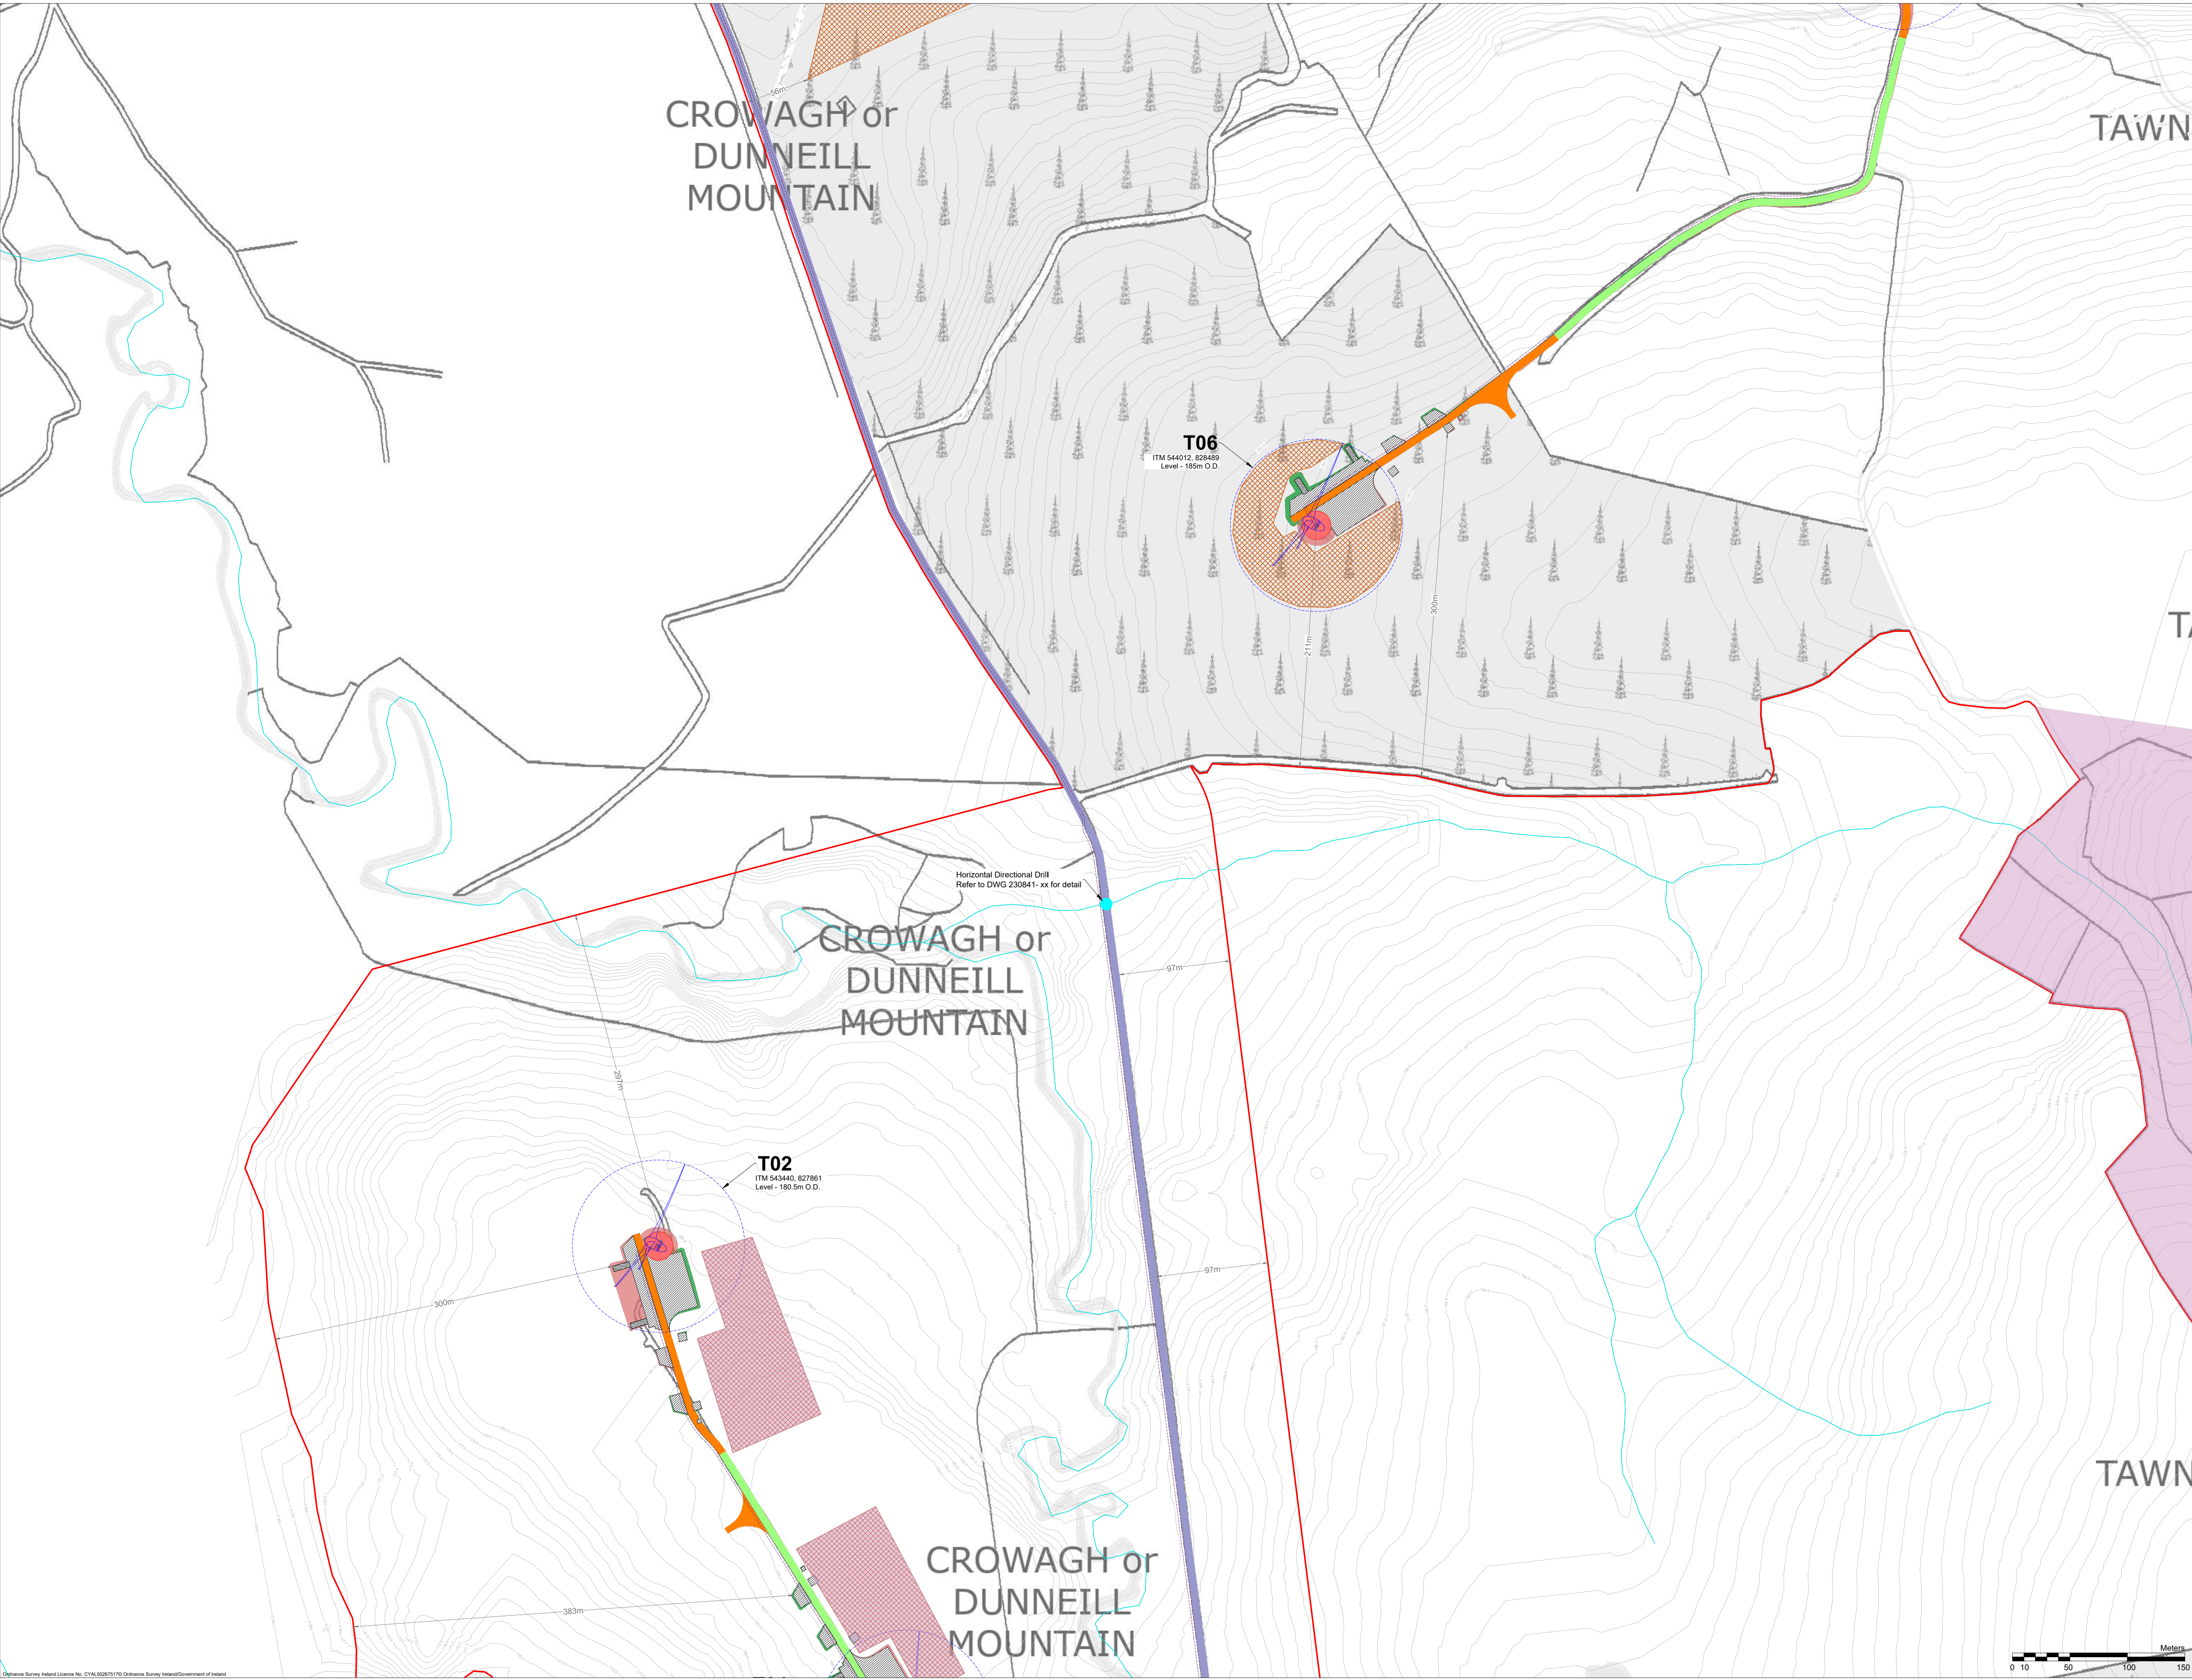

Drawing Notes

1. Drawings issued are for planning application purposes only.

2. Drawings not to be used for construction/contract conditions.

3. Copyright, all rights reserved. No part herewith may be copied or reproduced partially or wholly in any form whatsoever without the prior notice of the copyright owner McCarthy Keville O'Sullivan.

4. Do not scale off this drawing. Figured metric dimensions only should be taken off this drawing.

5. All contractors, whether main or sub-contractors, must visit the site and are responsible for taking and checking any and all dimensions and levels that relate to the works.

6. The use of or reliance upon this drawing shall be deemed to be acceptance of these conditions of use unless otherwise agreed in writing, such written agreement to be sought from and issued by the copyright holder to the use or reliance upon this drawing.

7. Layout plans show typical Turbine rotor diameter as per turbine drawing.

8. Final levels may vary depending on local ground conditions.

Drawing Legend

Planning Application Boundary

Existing Access Track to be Upgraded

Proposed New Tracks

Proposed Temporary Turbine Delivery Overrun Area

Existing Public Road to be Upgraded

Internal Cable Trench

River/Stream

Proposed Peat and Spoil Management Areas

Soft Levelled Area

Hardstand

Turbine Foundation

Turbine Sweep Area

Proposed Borrow Pits

Horizontal Directional Drilling Locations

Fill

Cut

PROJECT TITLE:

Crumhach Wind Farm, Co. Sligo

DRAWING TITLE:

Site Layout Plan
Sheet 05 of 10 (1:2,500)

PROJECT NO:

230841

DRAWING NO:

230841 - 04.5

SCALE:

1:2,500 @ A1

DRAWN BY:

GO

CHECKED BY:

NA

DATE:


29.07.2026

REVISION:

P01

1:2500 SHEET NO:

045 046 051 052 053 2

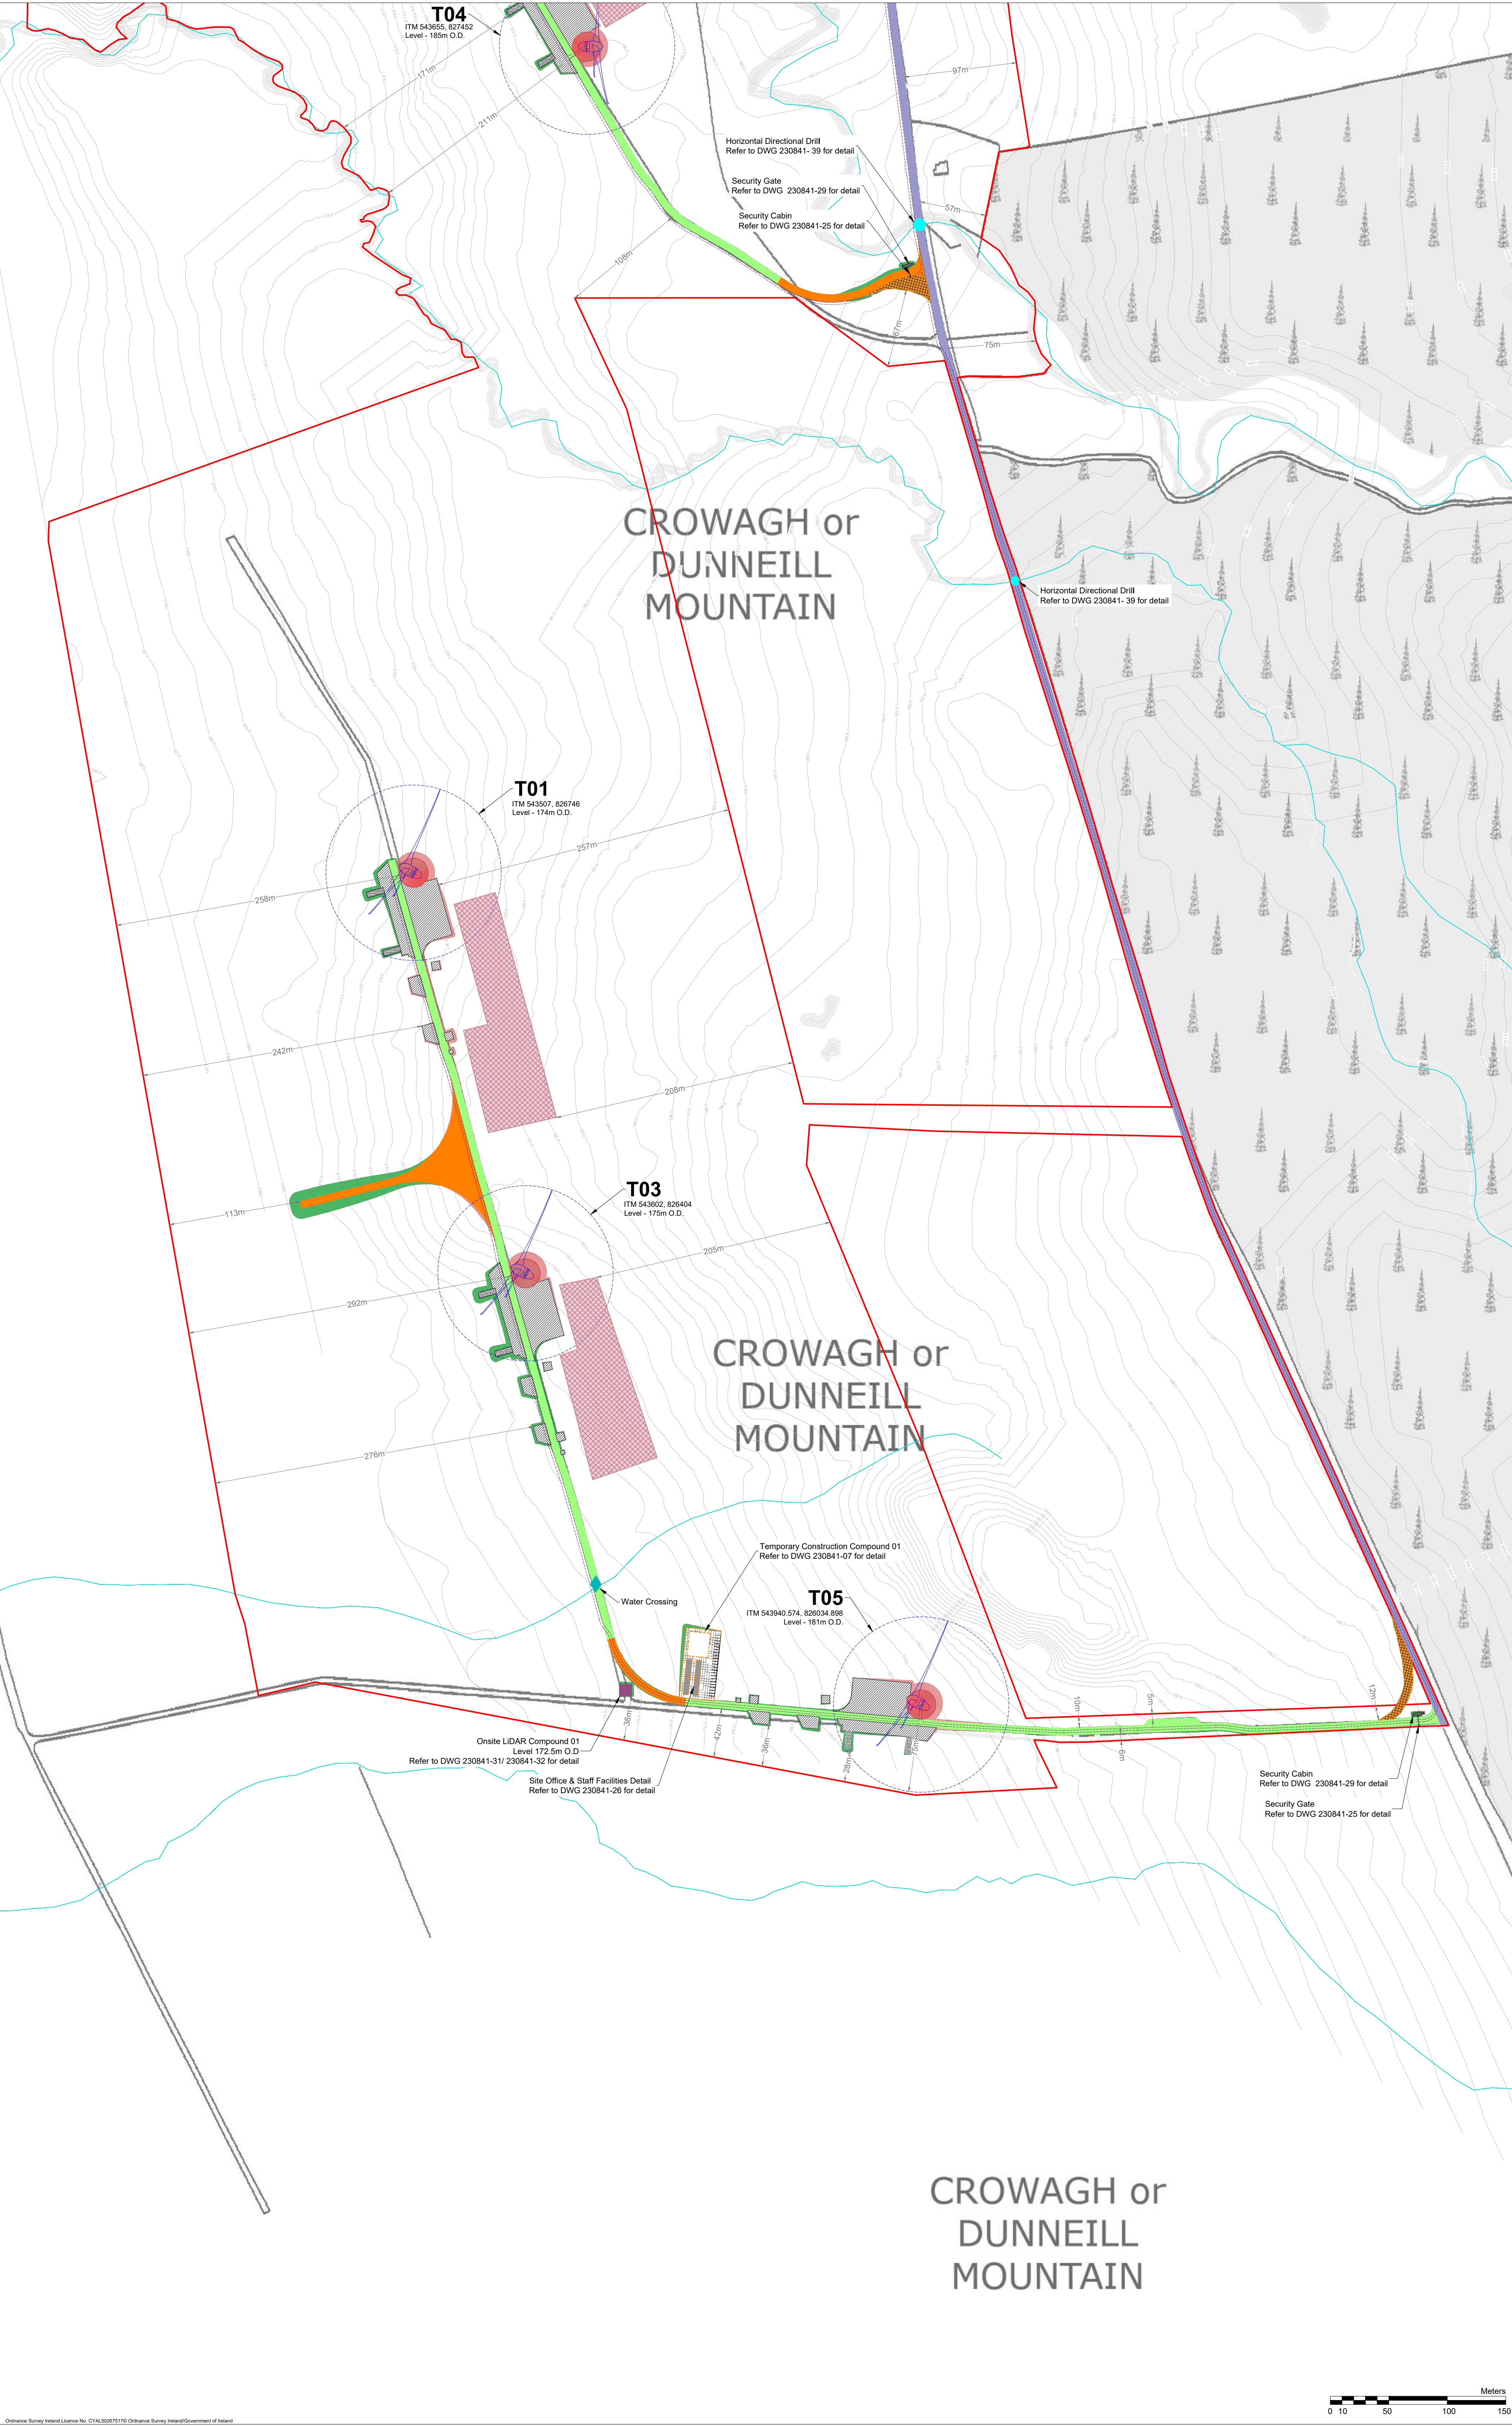

- Drawing Notes**
1. Drawings issued are for planning application purposes only.
 2. Drawings not to be used for construction/contract conditions.
 3. Copyright, all rights reserved. No part hereafter may be copied or reproduced partially or wholly in any form whatsoever without the prior notice of the copyright owner McCarthy Keville O'Sullivan.
 4. Do not scale off this drawing. Figured metric dimensions only should be taken of this drawing.
 5. All contractors, whether main or sub-contractors, must visit the site and are responsible for taking and checking any and all dimensions and levels that relate to the works.
 6. The use of or reliance upon this drawing shall be deemed to be acceptance of these conditions of use unless otherwise agreed in writing, such written agreement to be sought from and issued by the copyright holder to the use or reliance upon this drawing.
 7. Layout plans show typical Turbine rotor diameter as per turbine drawing.
 8. Final levels may vary depending on local ground conditions.
- Drawing Legend**
- Planning Application Boundary
 - Existing Access Track to be Upgraded
 - Proposed New Tracks
 - Proposed Temporary Turbine Delivery Overrun Area
 - Existing Public Road to be Upgraded
 - Internal Cable Trench
 - River/Stream
 - Proposed Peat and Spoil Management Areas
 - Security Cabin
 - Security Gate
 - Proposed Onsite LIDAR Compound
 - Proposed Decommissioned Turbine Laydown Area
 - Soft Levelled Area
 - Hardstand
 - Turbine Foundation
 - Turbine Sweep Area
 - Proposed Borrow Pits
 - Horizontal Directional Drilling Locations
 - Fill
 - Cut
 - Water Crossing

PROJECT TITLE:
Crumhach Wind Farm, Co. Sligo

DRAWING TITLE:
**Site Layout Plan
Sheet 06 of 10 (1:2,500)**

DRAWN BY GO	CHECKED BY N/A	DATE 29.07.2026	REVISION: P01

DATE SHEET NO:
485 486 487 28



Drawings Notes
 Drawings issued are for planning application purposes only.
 Drawings not to be used for construction/contract conditions.
 Copyright, all rights reserved. No part herewith may be copied or reproduced partially or wholly in any form whatsoever without the prior written consent of the copyright owner, McCarthy Keville O'Sullivan.
 Do not scale off this drawing. Figure marked dimensions only should be taken off this drawing.
 All contractors, whether main or sub-contractors, must visit the site and are responsible for taking and checking any and all measurements and levels that relate to the works.
 The use of or reliance upon this drawing shall be deemed to be an acceptance of the copyright owner's use of the drawing in writing, such written agreement to be sought from and issued by the copyright holder to the use or reliance upon this drawing.
 Layout plans show typical Turbine rotor diameter as per turbine drawing.
 Final levels may vary depending on local ground conditions.


	Planning Application Boundary
	Existing Access Track to be Upgraded
	Proposed New Tracks
	Internal Cable Trench
	River/Stream
	Existing Infrastructure - No Upgrade Proposed
	Proposed Peat and Spoil Management Areas
	Existing Onsite Control Buildings
	Soft Levelled Area
	Hardstand
	Turbine Foundation
	Turbine Sweep Area
	Proposed Borrow Pits
	Fill
	Cut
	Water Crossing

T15
ITM 548292, 828210
Level - 339m O.D.

Temporary Construction Compound 04

SHEET No.:

Email: info@www.mkoireland.ie Website: www.mkoireland.ie

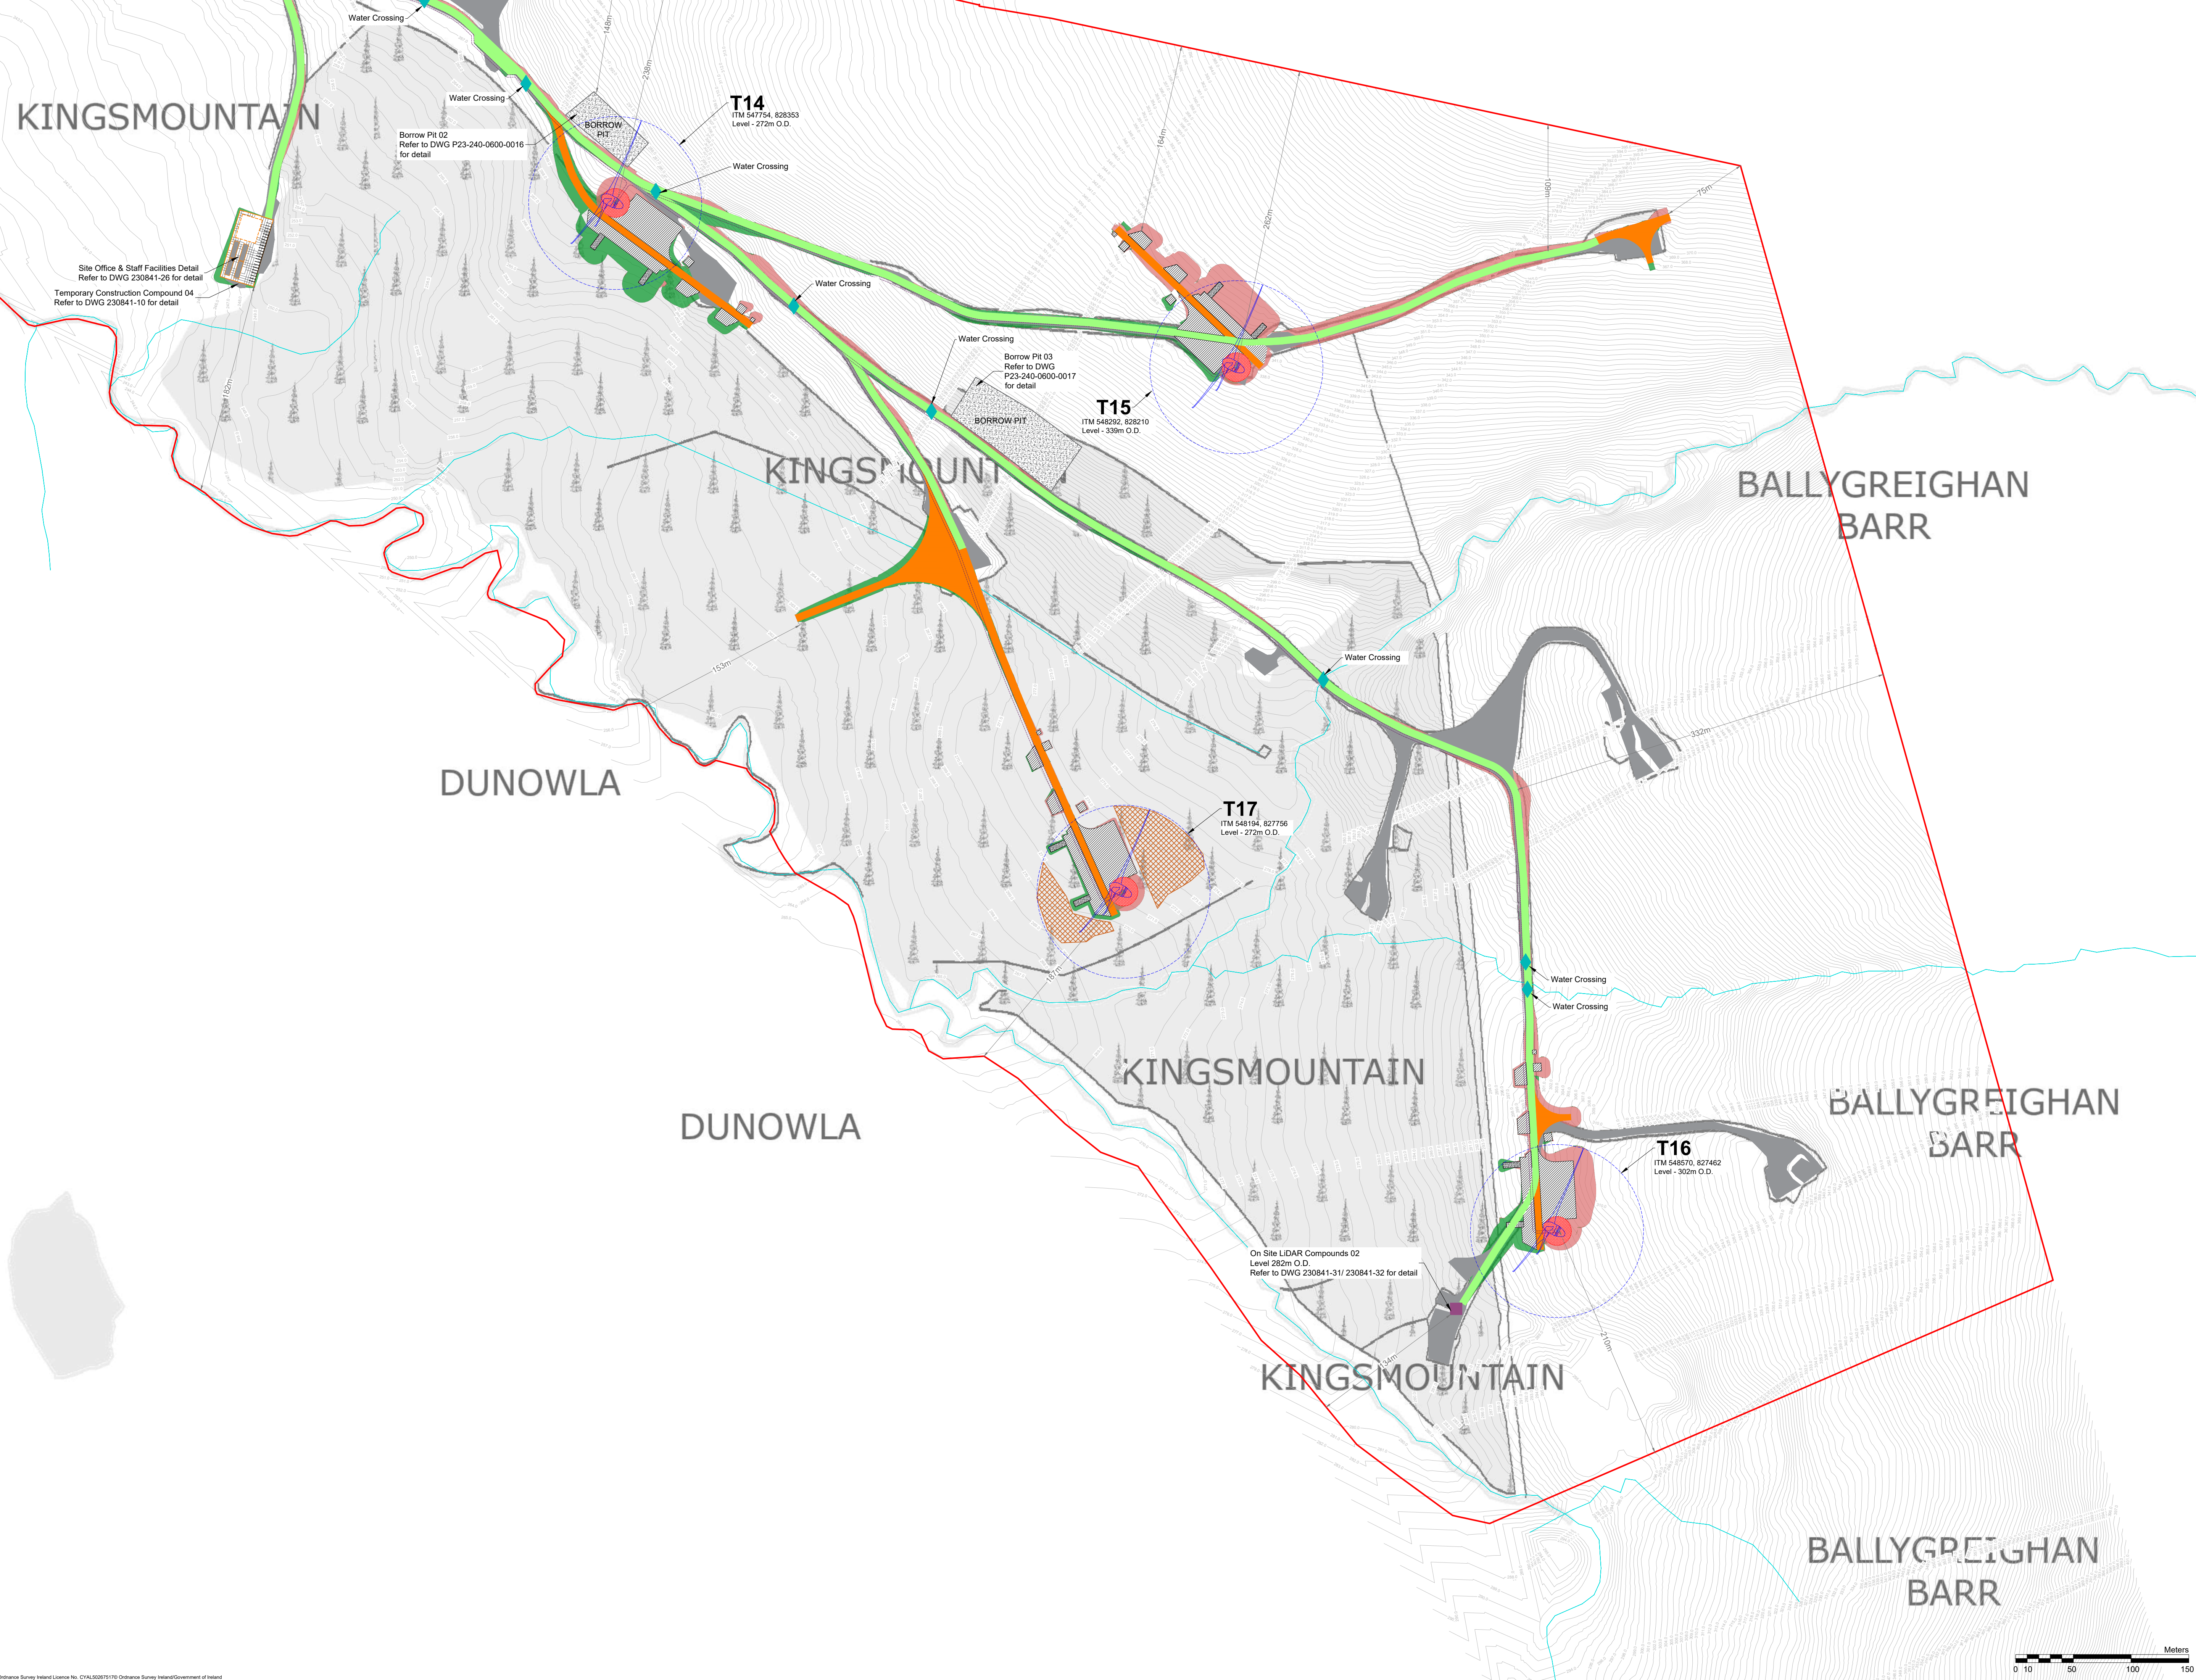

Drawing Notes

1. Drawings issued are for planning application purposes only.
2. Drawings not to be used for construction/contract conditions.
3. Copyright, all rights reserved. No part herewith may be copied or reproduced partially or wholly in any form whatsoever without the prior notice of the copyright owner McCarthy Keville O'Sullivan.
4. Do not scale off this drawing. Figured metric dimensions only should be taken off this drawing.
5. All contractors, whether main or sub-contractors, must visit the site and are responsible for taking and checking any and all dimensions and levels that relate to the works.
6. The use of or reliance upon this drawing shall be deemed to be acceptance of these conditions of use unless otherwise agreed in writing, such written agreement to be sought from and issued by the copyright holder to the use or reliance upon this drawing.
7. Layout plans show typical Turbine rotor diameter as per turbine drawing.
8. Final levels may vary depending on local ground conditions.

Drawing Legend

- Planning Application Boundary
- Existing Access Track to be Upgraded
- Proposed New Tracks
- Proposed Temporary Turbine Delivery Overrun Area
- Internal Cable Trench
- River/Stream
- Proposed Peat and Spoil Management Areas
- Proposed Onsite LIDAR Compound
- Existing Infrastructure - No Upgrade Proposed
- Soft Levelled Area
- Hardstand
- Turbine Foundation
- Turbine Sweep Area
- Proposed Borrow Pits
- Fill
- Cut
- Water Crossing

PROJECT TITLE:
Crumhach Wind Farm, Co. Sligo

DRAWING TITLE:
Site Layout Plan
Sheet 09 of 10 (1:2,500)

PROJECT NO: 230841	DRAWING NO: 230841 - 04.9	SCALE: 1:2,500 @ A1
DRAWN BY: GO	CHECKED BY: NA	DATE: 29.07.2026
DATE: 29.07.2026	REVISION: P01	

OS SHEET NO:
445 446 447 279



Drawing Notes

1. Drawings issued are for planning application purposes only.
2. Drawings not to be used for construction/contract conditions.
3. Copyright, all rights reserved. No part herewith may be copied or reproduced partially or wholly in any form whatsoever without the prior notice of the copyright owner McCarthy Keville O'Sullivan.
4. Do not scale off this drawing. Figured metric dimensions only should be taken off this drawing.
5. All contractors, whether main or sub-contractors, must visit the site and are responsible for taking and checking any and all dimensions and levels that relate to the works.
6. The use of or reliance upon this drawing shall be deemed to be acceptance of these conditions of use unless otherwise agreed in writing, such written agreement to be sought from and issued by the copyright holder to the use or reliance upon this drawing.
7. Layout plans show typical Turbine rotor diameter as per turbine drawing.
8. Final levels may vary depending on local ground conditions.

Drawing Legend


Planning Application Boundary

PROJECT TITLE:
Crumhach Wind Farm, Co. Sligo

DRAWING TITLE:
**Site Layout Plan
Sheet 10 of 10 (1:2,500)**

PROJECT NO: 230641	DRAWING NO: 230641 - 04.10	SCALE: 1:2,500	@ A1
DRAWN BY: GO	CHECKED BY: NA	DATE: 29.07.2026	REVISION: P01

OS GRID REF. NO:
445 446 447 289

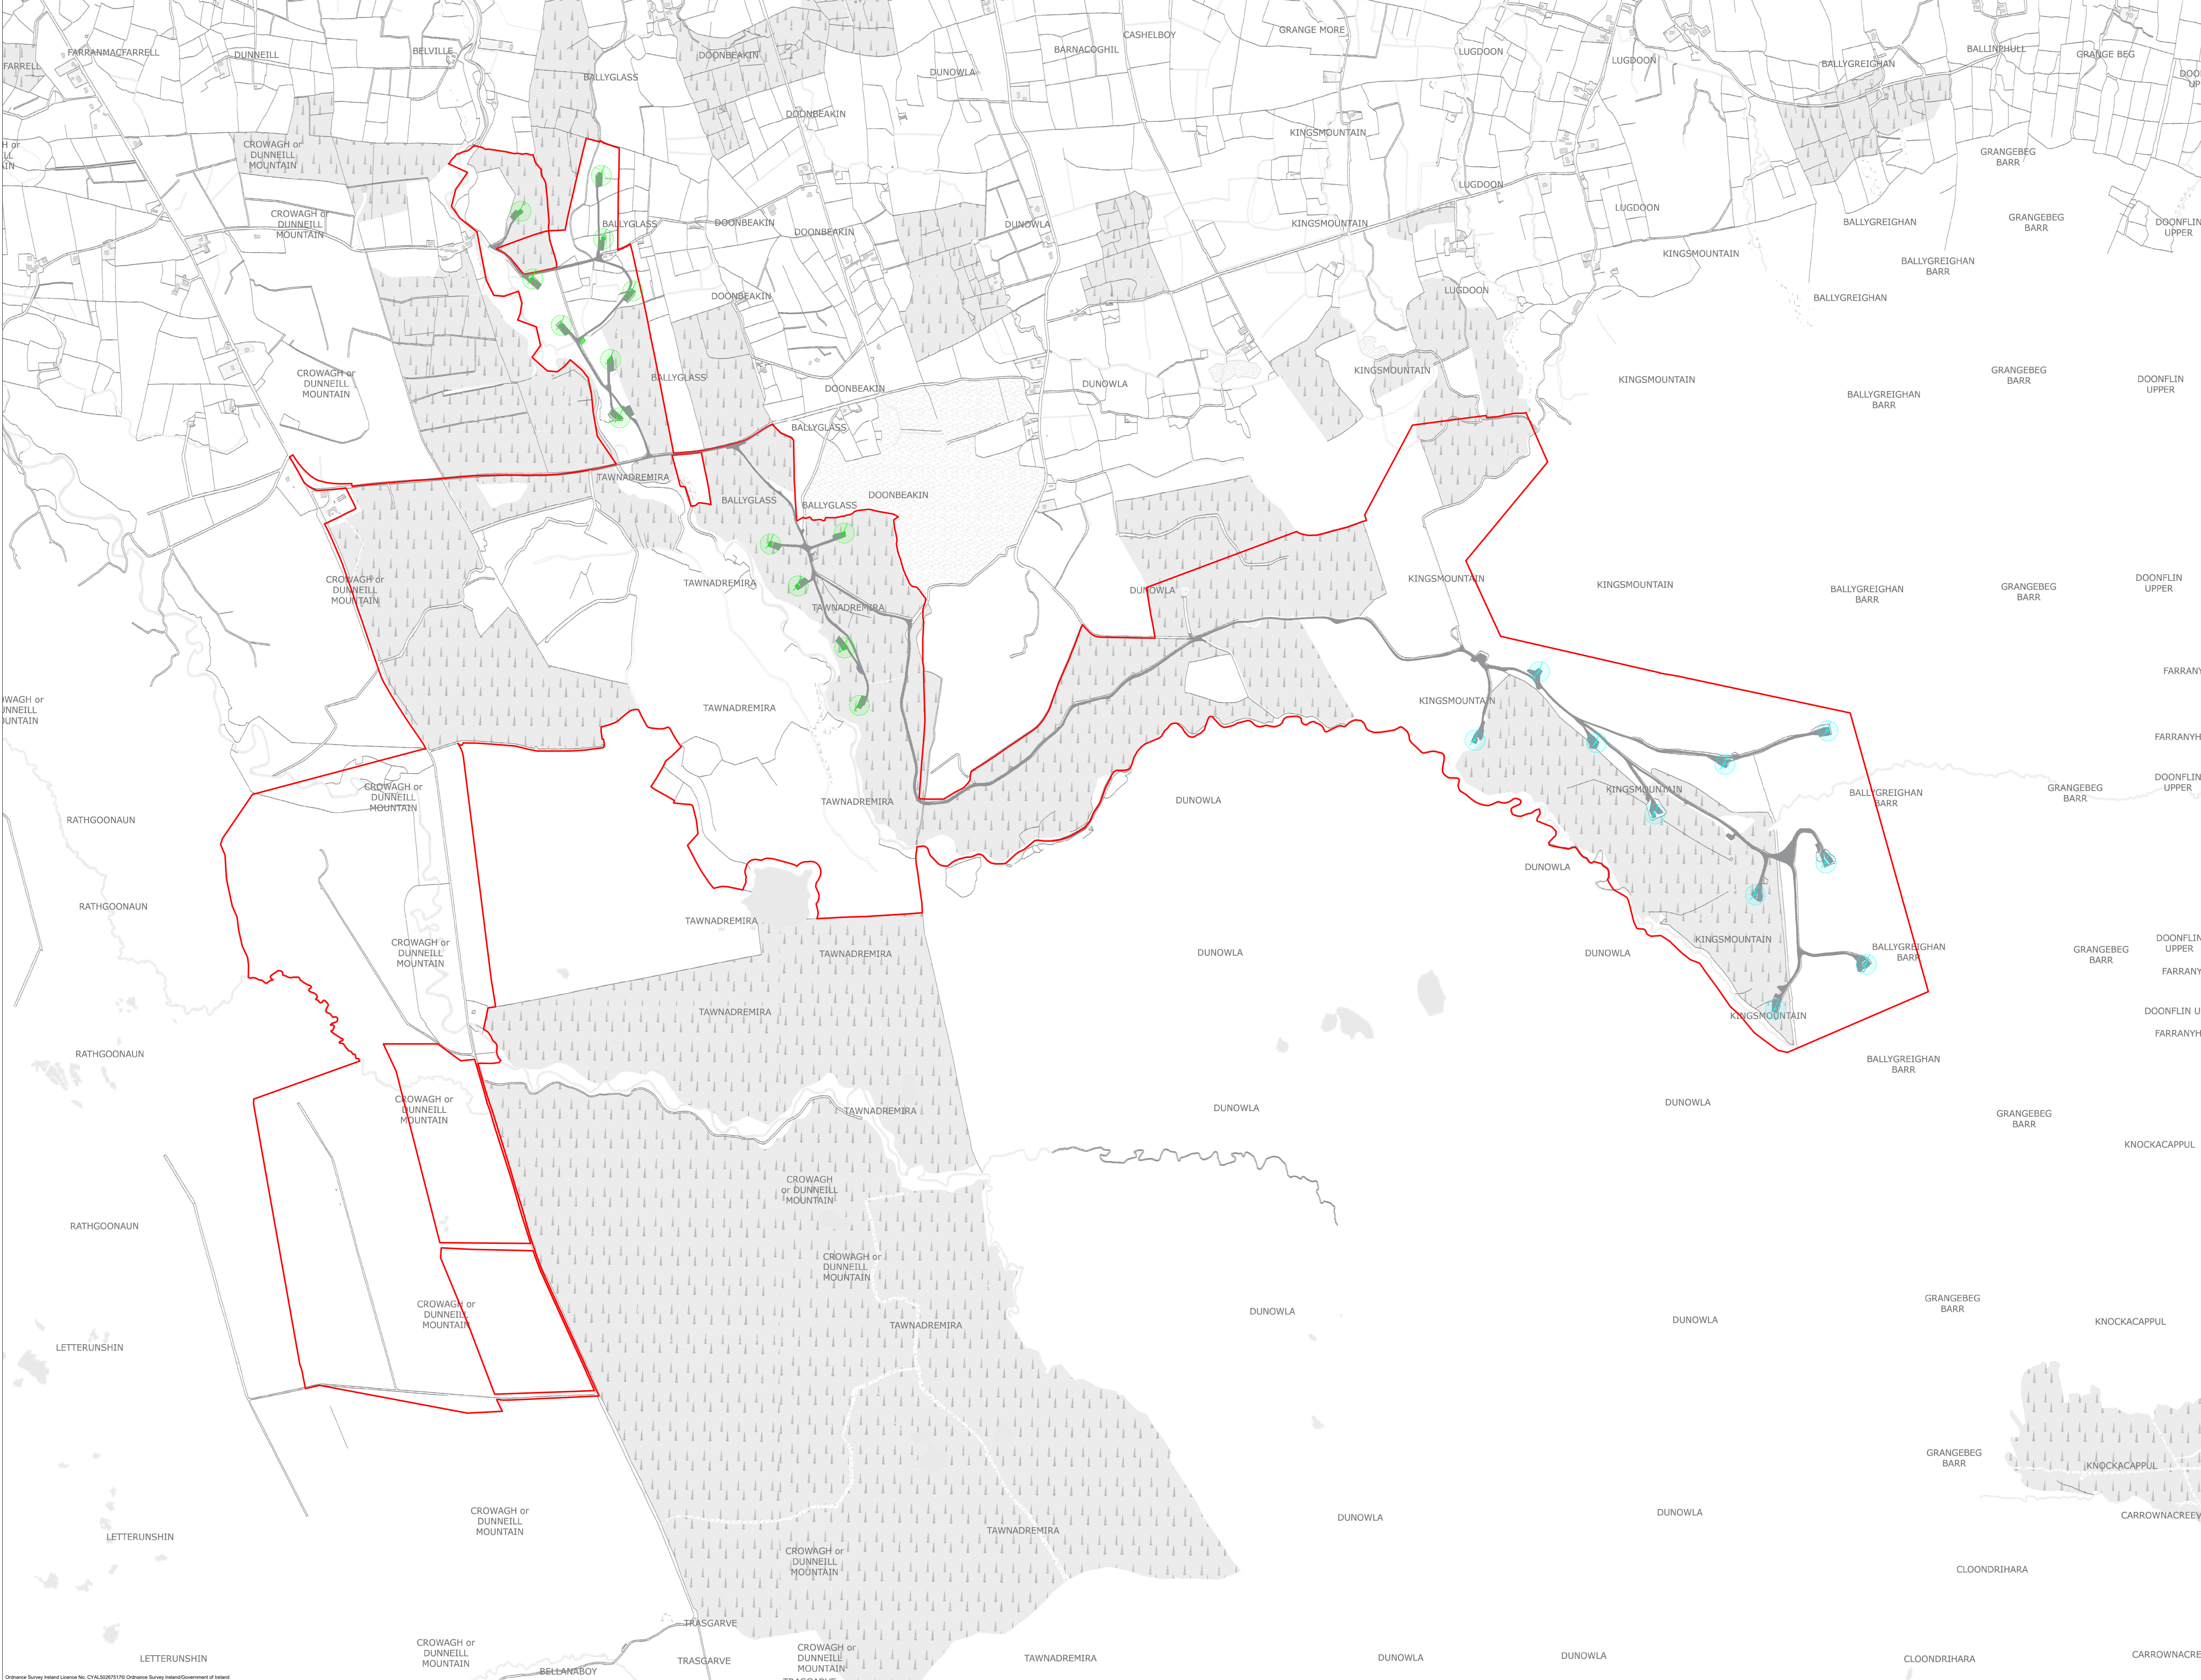

Drawing Notes

1. Drawings issued are for planning application purposes only.
2. Drawings not to be used for construction/contract conditions.
3. Copyright, all rights reserved. No part hereof may be copied or reproduced partially or wholly in any form whatsoever without the prior notice of the copyright owner McCarthy Keville O'Sullivan.
4. Do not scale off this drawing. Figured metric dimensions only should be taken off this drawing.
5. All contractors, whether main or sub-contractors, must visit the site and are responsible for taking and checking any and all dimensions and levels that relate to the works.
6. The use of or reliance upon this drawing shall be deemed to be acceptance of these conditions of use unless otherwise agreed in writing, such written agreement to be sought from and issued by the copyright holder to the use or reliance upon this drawing.
7. Layout plans show typical Turbine rotor diameter as per turbine drawing.
8. Final levels may vary depending on local ground conditions.

Drawing Legend


- Planning Application Boundary
- Existing Infrastructure - No Upgrade Proposed
- Dunneil WF Met Mast to be decommissioned
- Dunneil WF turbines to be decommissioned
- Kingsmountain WF turbines to be decommissioned

PROJECT TITLE:
Crumhach Wind Farm, Co. Sligo

DRAWING TITLE:
Existing Site

PROJECT NO: 230441	DRAWING NO: 230441 - 05	SCALE: 1:10,000 @ A1
DRAWN BY: GO	CHECKED BY: NA	DATE: 29.07.2026
REVISION: P01		

info@www.mkoireland.ieWebsite: www.mkoireland.ie

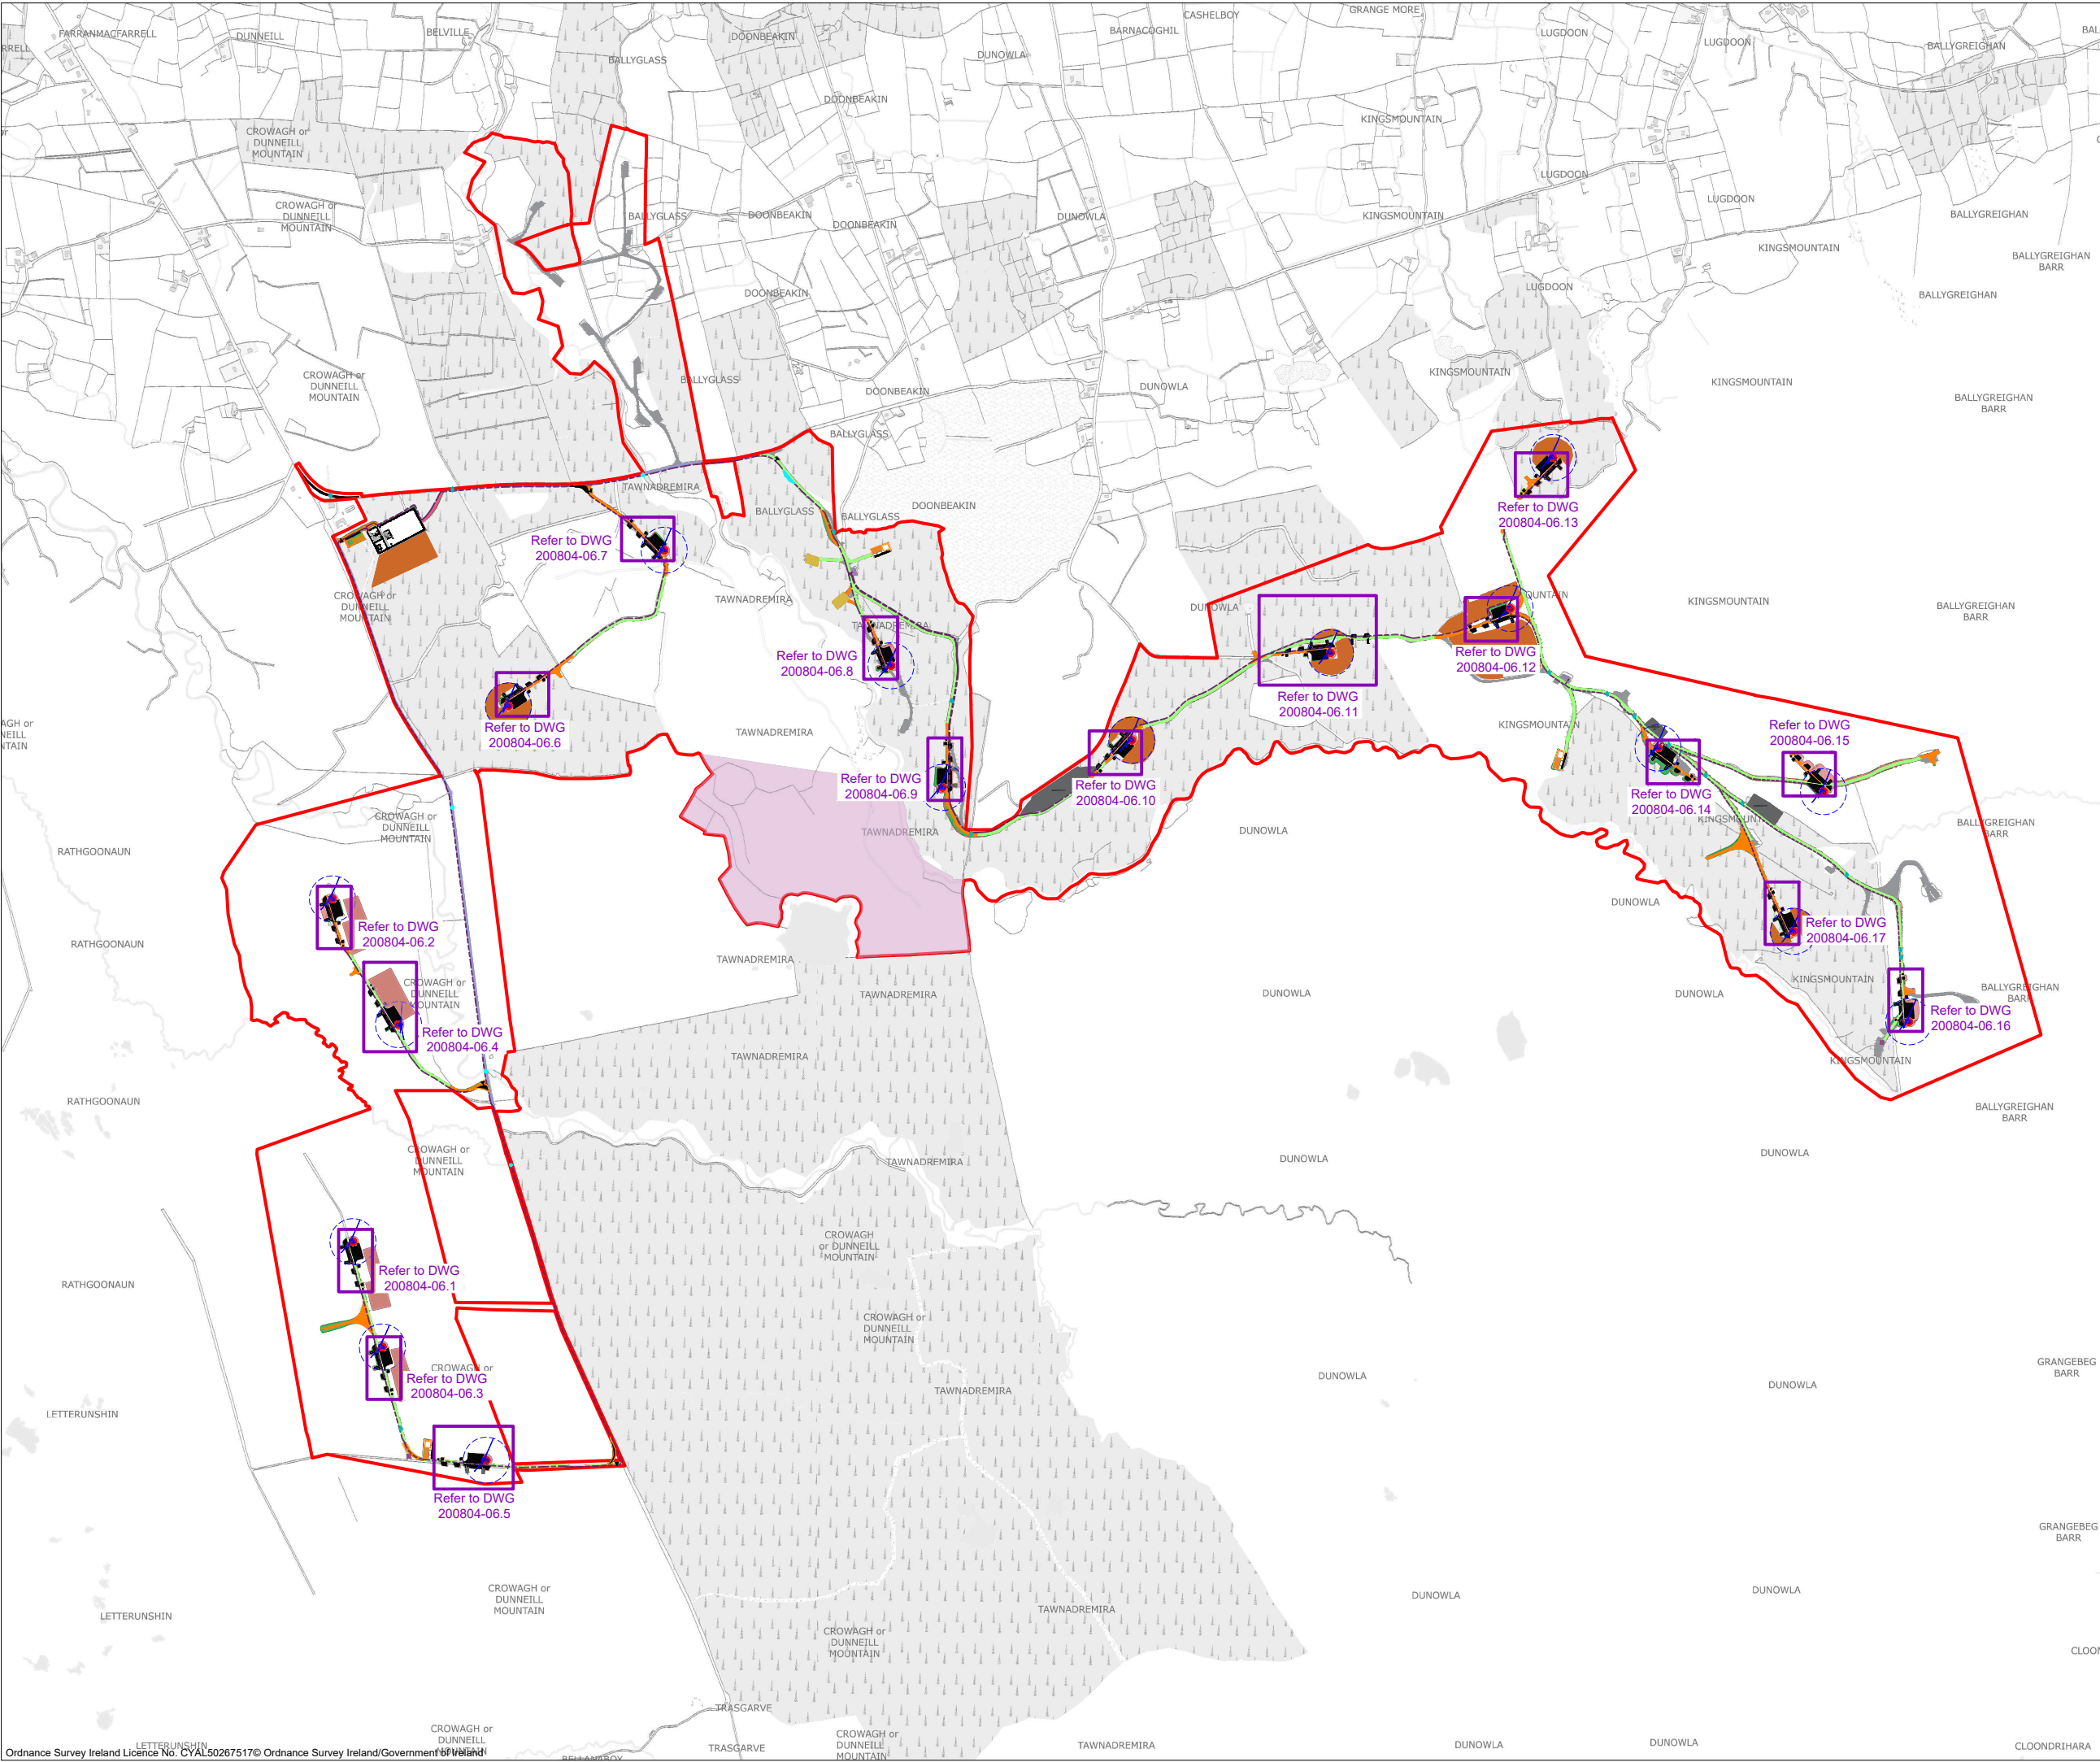

- Drawing Notes**
1. Drawings issued are for planning application purposes only.
 2. Drawings not to be used for construction/contract conditions.
 3. Copyright, all rights reserved. No part herewith may be copied or reproduced partially or wholly in any form whatsoever without the prior notice of the copyright owner McCarthy Keville O'Sullivan.
 4. Do not scale off this drawing. Figured metric dimensions only should be taken off this drawing.
 5. All contractors, whether main or sub-contractors, must visit the site and are responsible for taking and checking any and all dimensions and levels that relate to the works.
 6. The use of or reliance upon this drawing shall be deemed to be acceptance of these conditions of use unless otherwise agreed in writing, such written agreement to be sought from and issued by the copyright holder to the use or reliance upon this drawing.
 7. Layout plans show typical Turbine rotor diameter as per turbine drawing.
 8. Final levels may vary depending on local ground conditions.

Drawing Legend

- Planning Application Boundary
- Existing Access Track to be Upgraded
- Proposed New Tracks
- Proposed Temporary Turbine Delivery Overrun Area
- Proposed Grid Connection Route Access Track
- Internal Cable Trench
- Existing Infrastructure - No Upgrade Proposed
- Proposed Peat and Spoil Management Areas
- Proposed Biodiversity Management and Enhancement Area
- Security Cabin
- Security Gate
- Proposed Onsite LiDAR Compound
- Proposed Decommissioned Turbine Laydown Area
- Existing Onsite Control Buildings
- Wheelwash
- Soft Levelled Area
- Hardstand
- Turbine Foundation
- Turbine Sweep Area
- Proposed Borrow Pits
- Horizontal Directional Drilling Locations
- Water Crossing
- Temporary Construction Compound
- Proposed 110kV Substation Compound
- Existing Public Road to be Upgraded
- Fill
- Cut

PROJECT TITLE:
Crumhach Wind Farm, Co. Sligo

DRAWING TITLE:
Turbine Layout Key Plan

DRAWN BY: GO	CHECKED BY: N/A	DATE: 29.07.2026	REVISION:. P01

OS SHEET No.:

MKO

Email: info@www.mkoireland.ie/Website: www.mkoireland.ie