


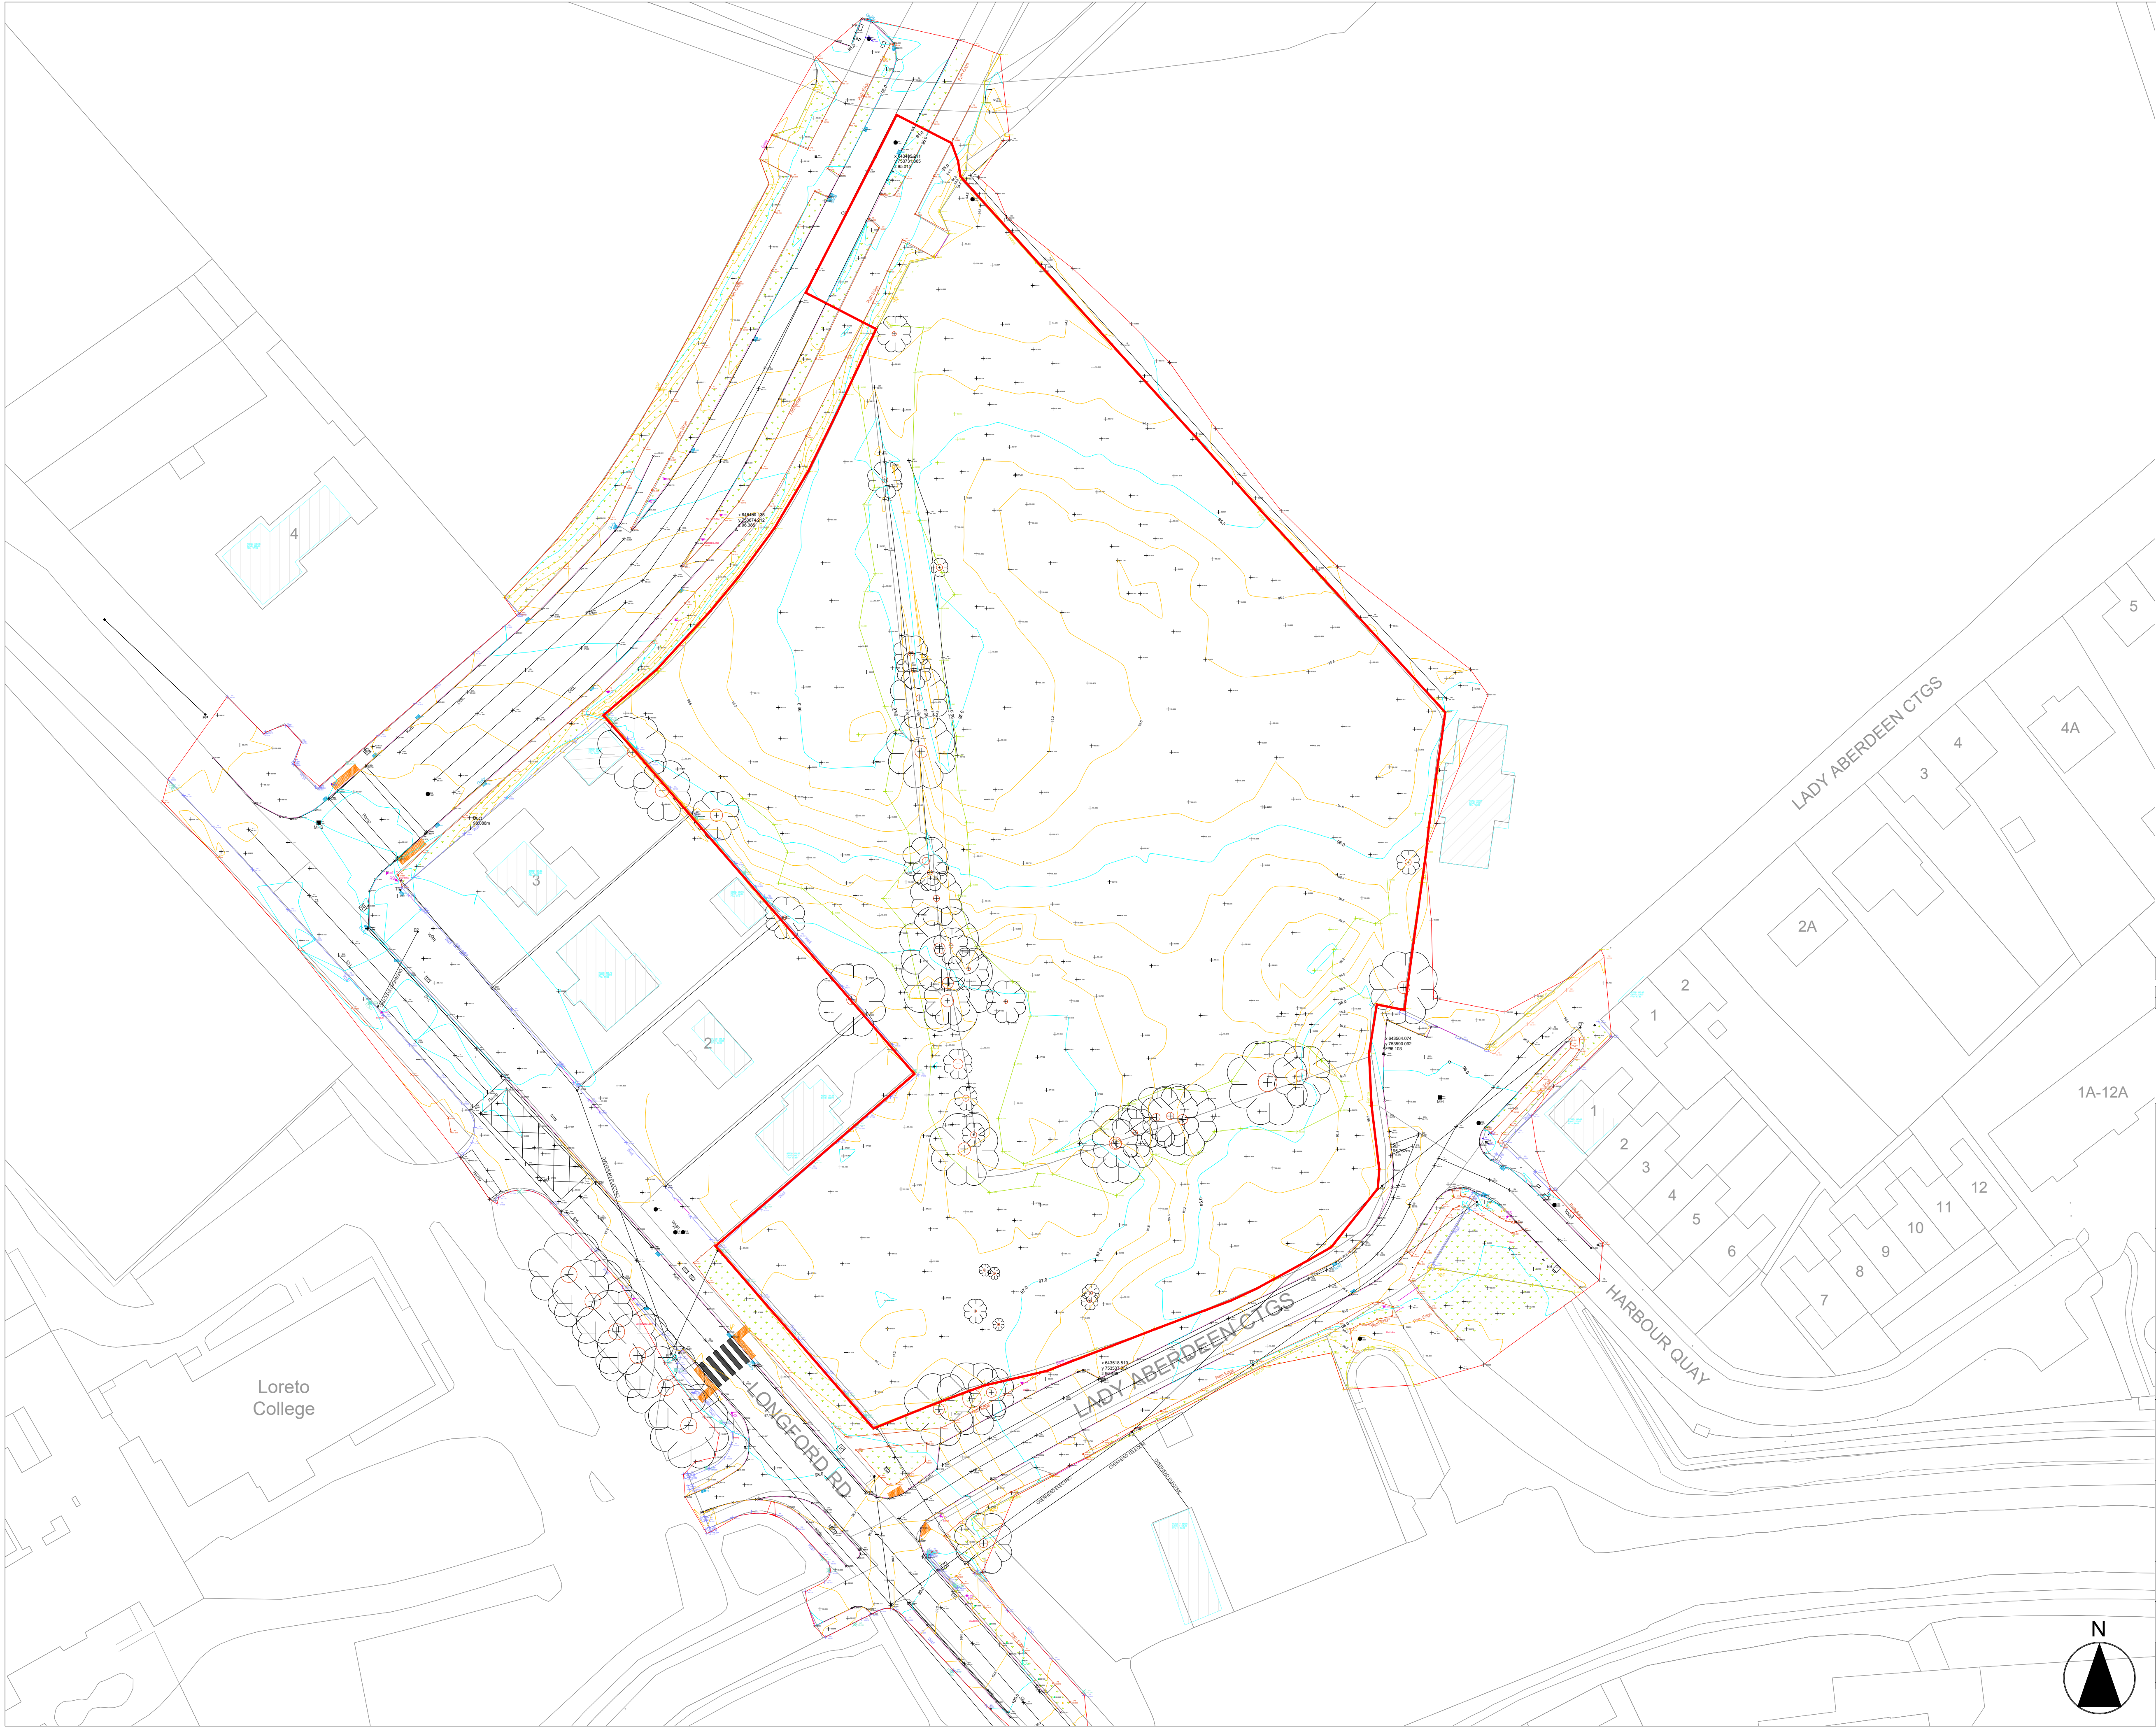

**LEGEND**  
Application extents shown outlined in RED

**Not For Construction**  
Do not scale drawings.  
Use figured dimensions only.

| Revision Schedule |                     |          |           |           |
|-------------------|---------------------|----------|-----------|-----------|
| Rev No.           | Rev Description     | Rev Date | Issued by | Issued to |
| P01               | Planning Submission | 17/07/26 | WCC       | WCC       |



**WESTMEATH HOUSING DESIGN TEAM**  
CIVIC CENTRE, CHURCH ST, ATHLONE, N37 P2T5  
Phone: 09064 42100  
Web: www.westmeathcoco.ie

**PROJECT:**  
CONSTRUCTION of 50 DWELLING UNITS  
AT HARBOUR ROAD, MULLINGAR

**TITLE:**  
EXISTING TOPOGRAPHICAL SITE SURVEY

|   |                   |                             |                       |
|---|-------------------|-----------------------------|-----------------------|
| <b>Drawing No:</b><br>139-WCC-ZZ-ZZ-DR-A-0002                                                                                             |                   | <b>Scale:</b> 1:500<br>@ A1 | <b>Designed</b><br>-  |
| <b>Stage:</b><br>PLANNING - PART 8   |                   | <b>Datum:</b> MALIN         | <b>Drawn</b><br>AC    |
| <b>Status</b><br>A2b   | <b>Rev</b><br>P01 | <b>Date:</b> 15/05/26       | <b>Checked</b><br>NMG |
| <b>File Name and Directory:</b><br>H:\CAPITAL HOUSING DESIGN TEAM\1-Capital Schemes\139- Harbour Road Mullingar\5. Planning\Architectural |                   |                             | <b>Approved</b><br>-  |