
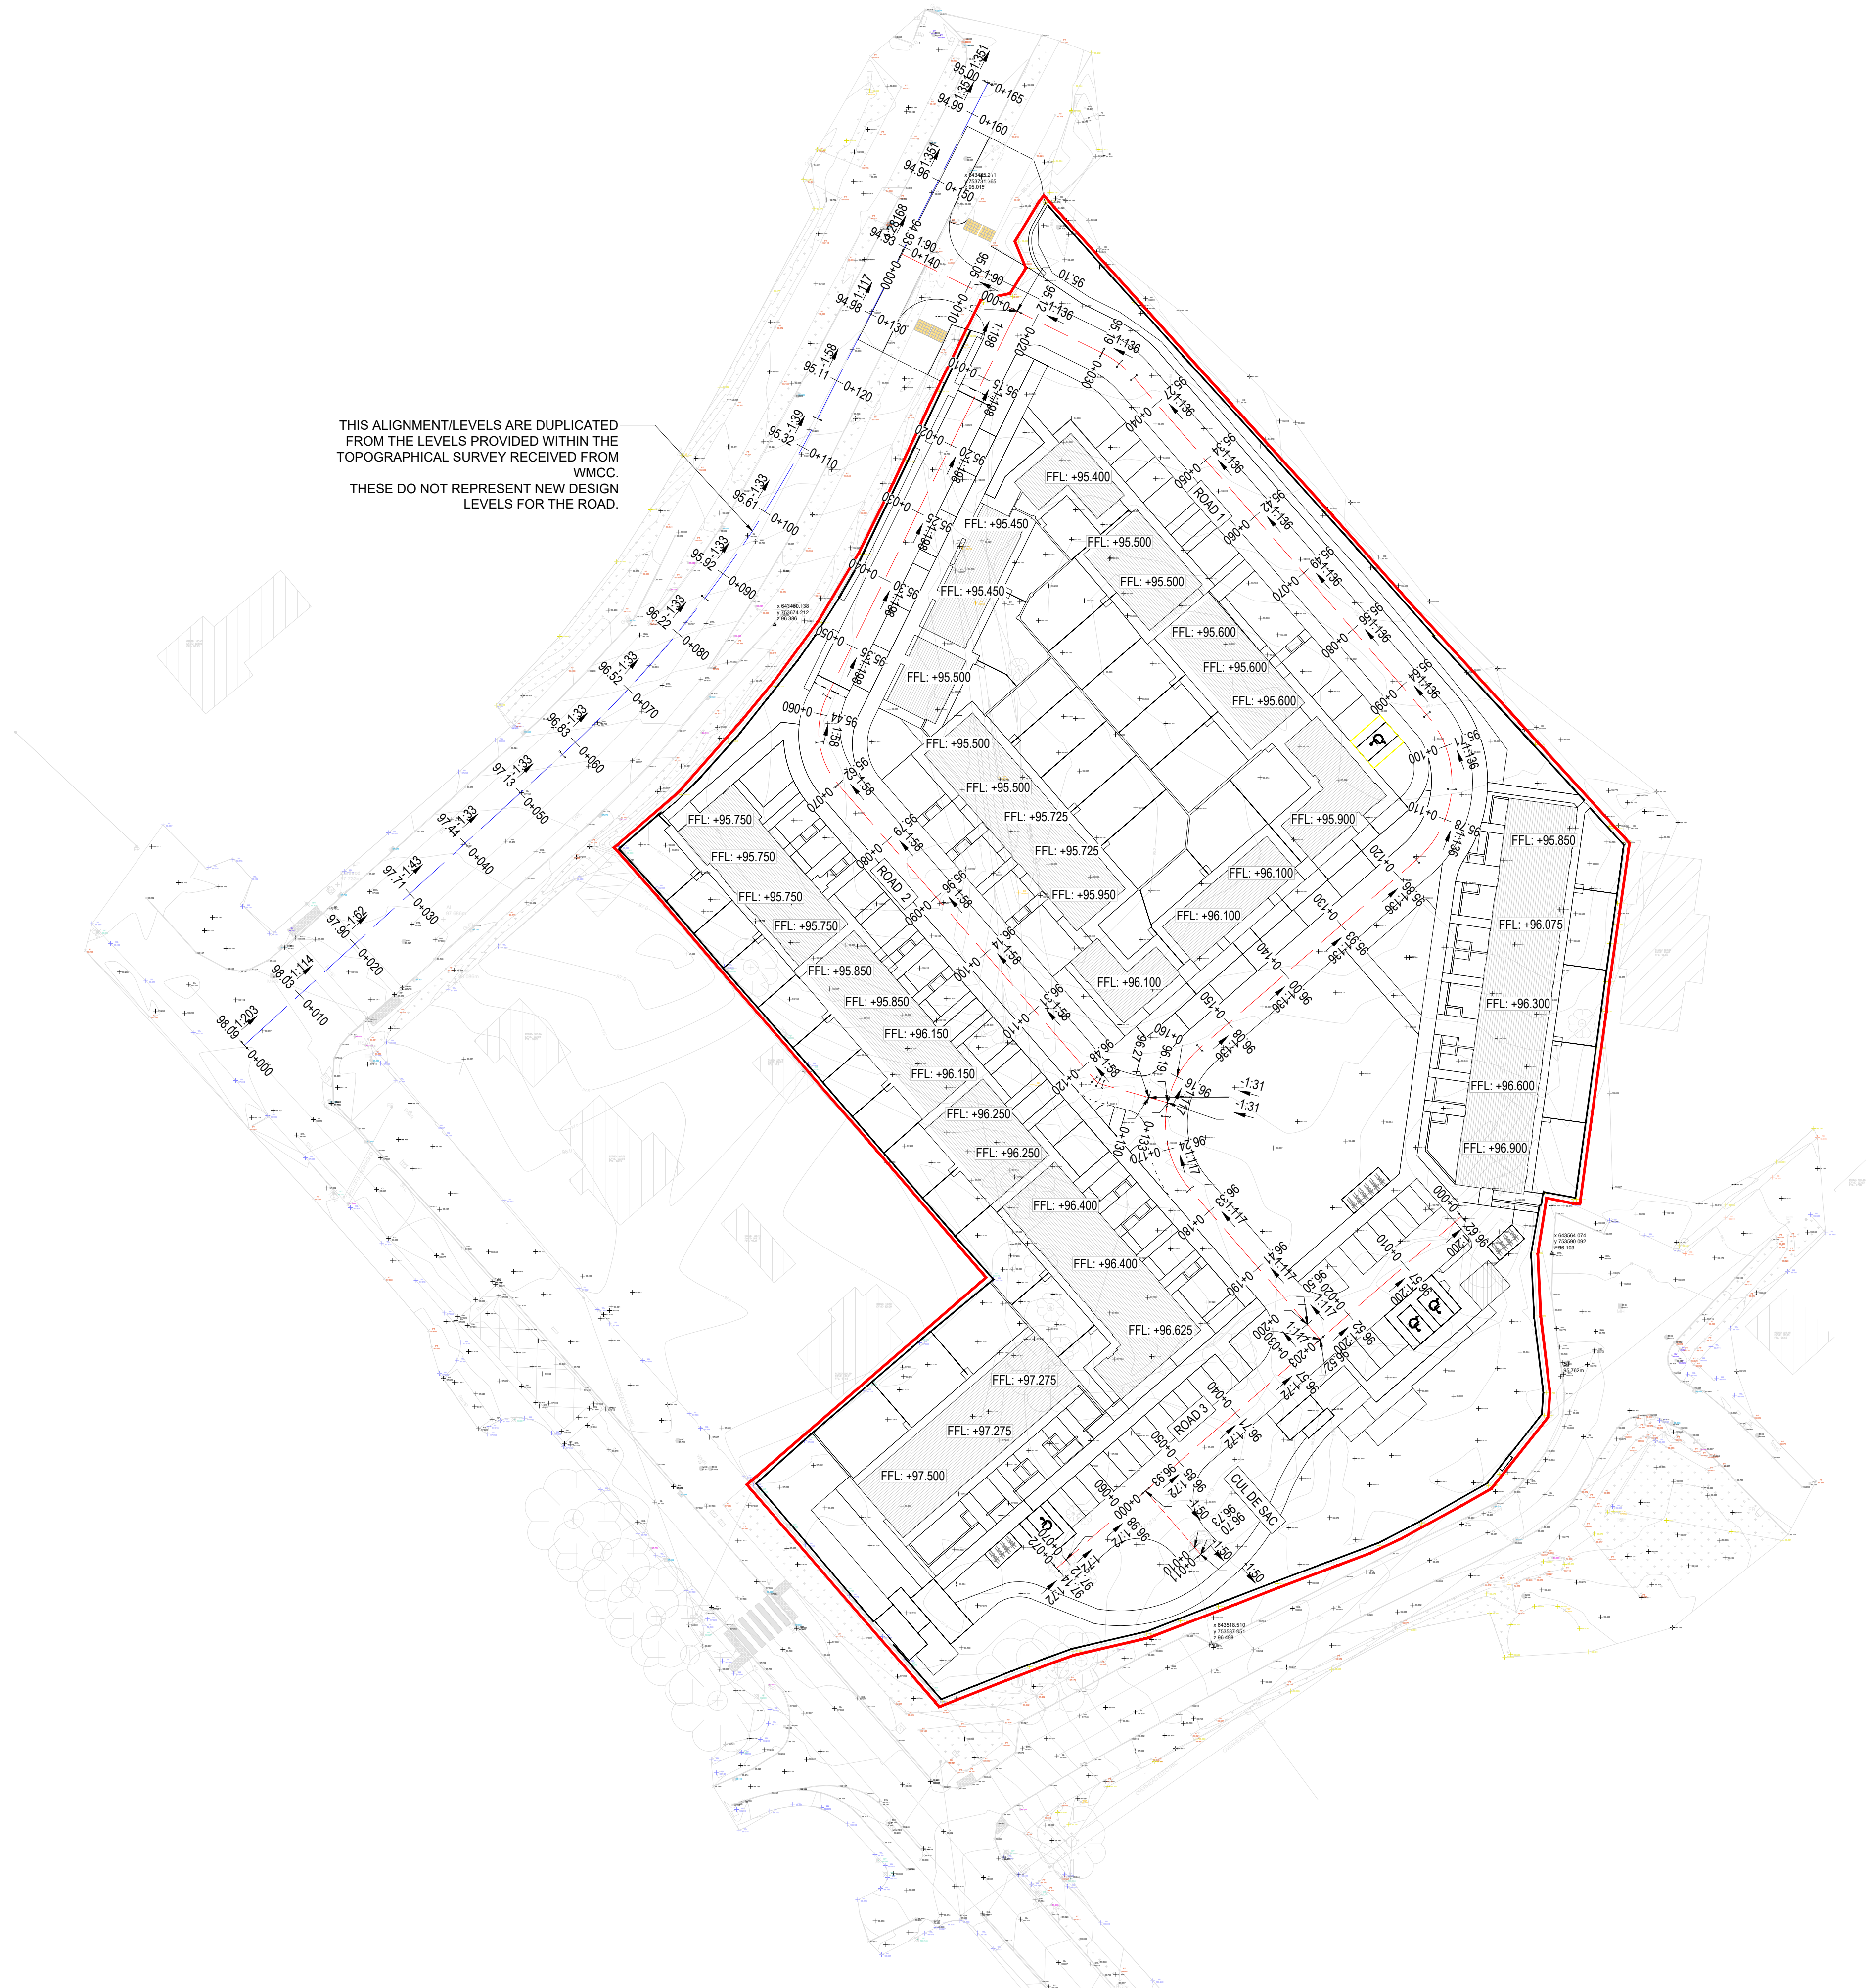


 

LEGEND:

	- APPLICATION BOUNDARY
	- EXISTING GROUND CONTOURS
— 100	- PROPOSED ROAD CHAINAGE
58.460	- PROPOSED ROAD LEVEL
1:40	- PROPOSED ROAD GRADIENT
	- PROPOSED ROAD NAME
	- PROPOSED FINISHED FLOOR LEVEL

MEINHARDT
The Greenway, Block C - Ardilaun Court, St. Stephen's Green, Dublin 2, D02 TD28
Telephone: +353 (0)1 525 2515
www.meinhardt.ie

PROPOSED ROAD LEVELS

DRAWING No	ISSUE
26019-MHT-XX-ZZ-DR-C-0600	P06