

Legend

— Alignment

CPO Boundary




- Permanent
- Temporary

Water and Drainage

- Sub-Catchment Boundary
- Watercourse
- Waterbody

Hydrometric Gauges and Hydrotool Nodules

- BGG Hydrometric Gauges
- HydroTools Nodes

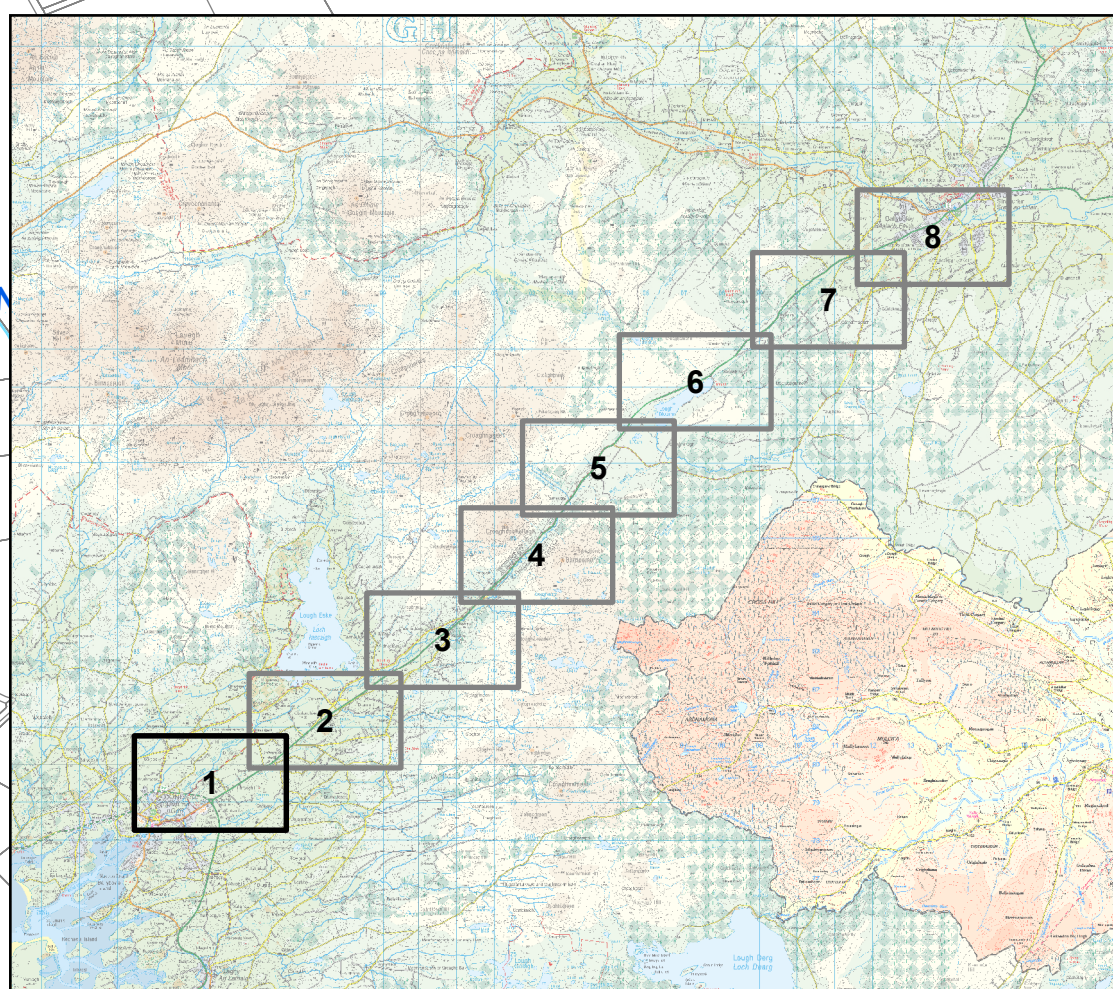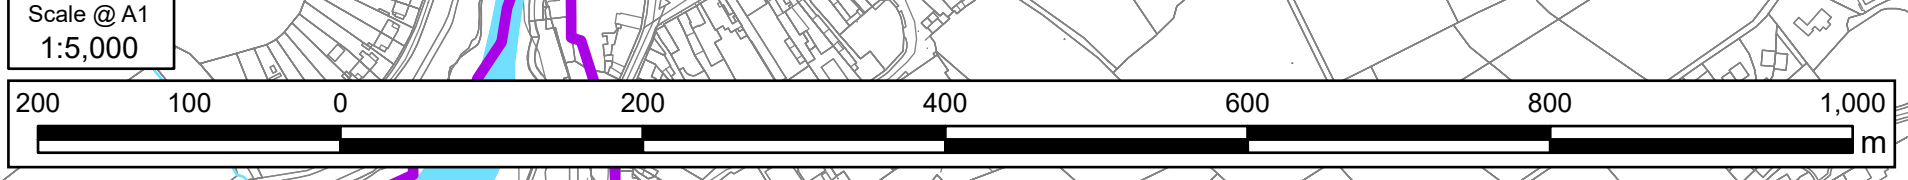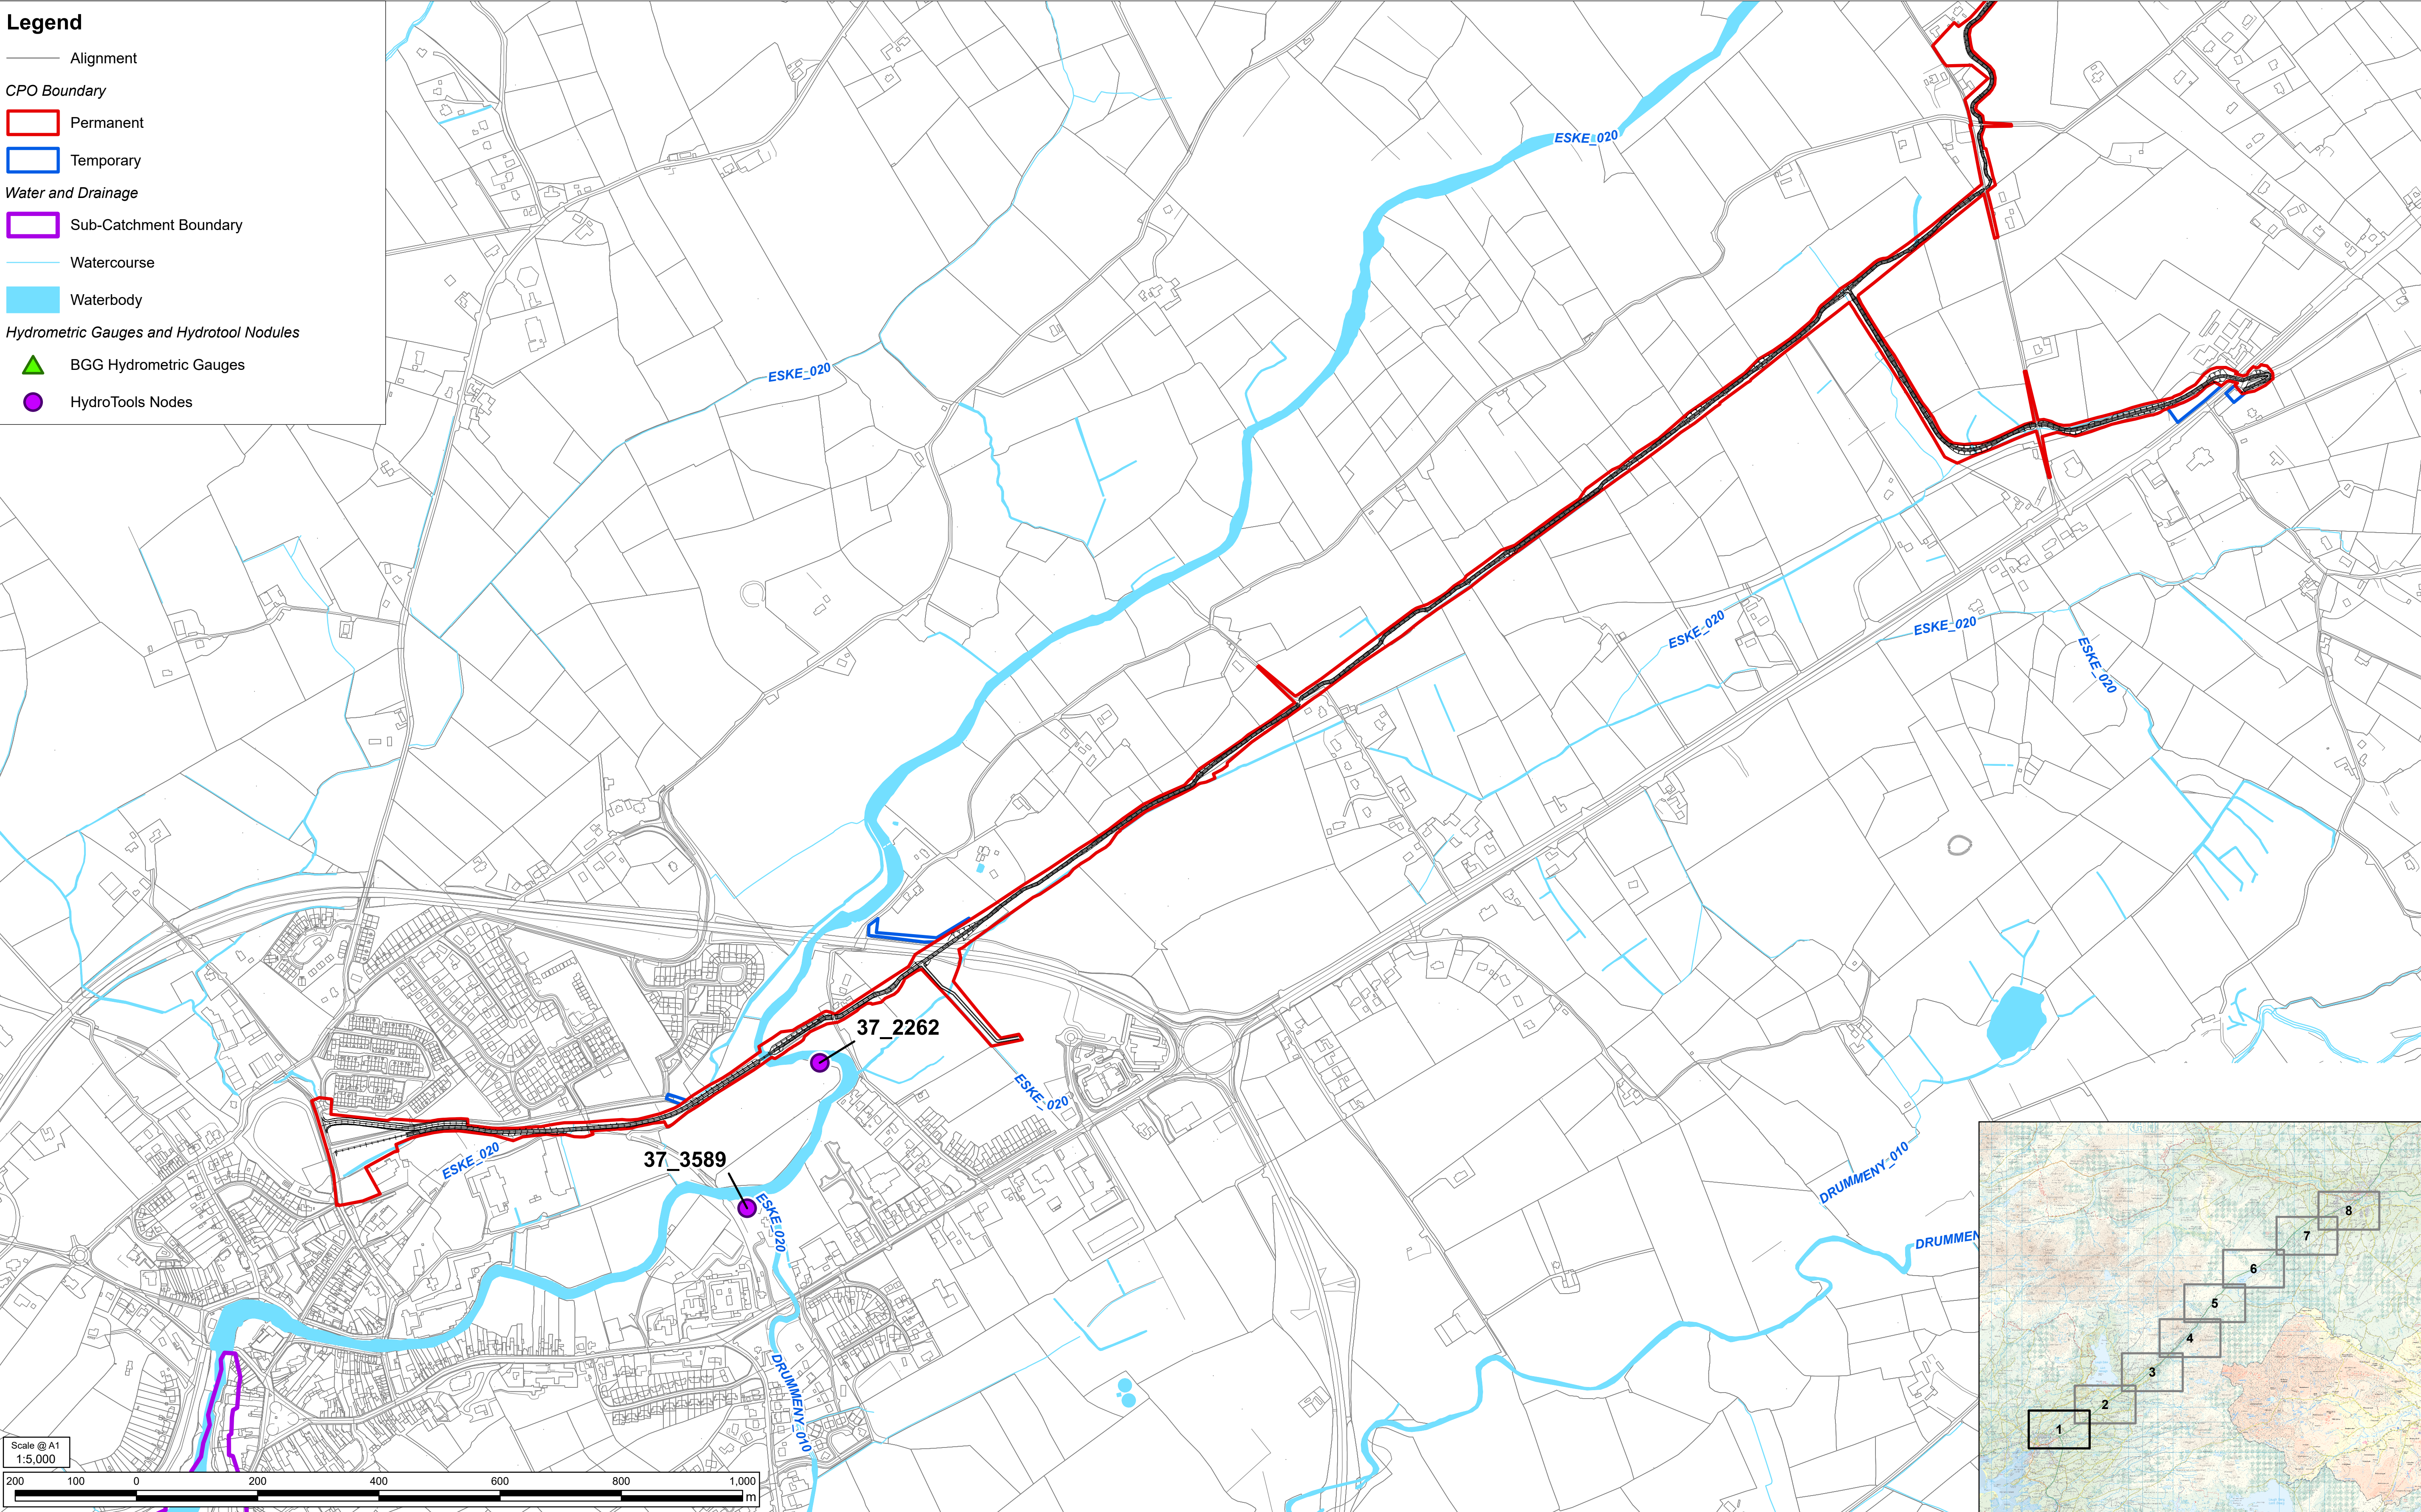

Notes

©Ordnance Survey Ireland 2023/OSI NMA 053.
Land & Property Services Intellectual Property is protected by Crown Copyright and is reproduced with the permission of Land & Property Services under Delegated Authority from the Keeper of Public Records. © Crown Copyright and database right Licence No. 131956
Contains Irish Public Sector Data licensed under a Creative Commons Attribution 4.0 International (CC BY 4.0) licence

Purpose of issue

FOR INFORMATION				
FOR INFORMATION	JB	DK	P01	
Revision Details	By	Check	Date	Suffix

SAFETY, HEALTH AND ENVIRONMENTAL INFORMATION BOX

ANY INFORMATION PROVIDED BY THIRD PARTIES AND REFERRED TO HEREIN HAS NOT BEEN CHECKED OR VERIFIED BY ROD/AECOM. UNLESS OTHERWISE EXPRESSLY STATED IN THE DOCUMENT, NO THIRD PARTY MAY RELY UPON THIS DOCUMENT WITHOUT THE PRIOR AND EXPRESS WRITTEN AGREEMENT OF ROD/AECOM.

THIS DRAWING IS TO BE USED ONLY FOR THE PURPOSE OF ISSUE THAT IT WAS ISSUED FOR AND IS SUBJECT TO AMENDMENT

Roughan & O'Donovan-AECOM Alliance
AECOM
4th Floor
One Burlington Plaza
Burlington Road
Dublin
D04 R9B6
T +353 87 734 5584
www.aecom.com

Roughan & O'Donovan
Arena House
Arena Road
Sandyford
Dublin 18
Ireland
T +353 (0)1 294 0900
www.rod.ie

Project Title

BARNESMORE GAP GREENWAY

Drawing Title

**DRAINAGE NETWORK
PAGE 1 OF 8**

THIS DOCUMENT HAS BEEN PREPARED PURSUANT TO AND SUBJECT TO THE TERMS OF ROD-AECOM'S APPOINTMENT BY ITS CLIENT. ROD-AECOM ACCEPTS NO LIABILITY FOR ANY USE OF THIS DOCUMENT OTHER THAN BY ITS ORIGINAL CLIENT OR FOLLOWING ROD-AECOM'S EXPRESS AGREEMENT TO SUCH USE, AND ONLY FOR THE PURPOSE FOR WHICH IT WAS PREPARED AND PROVIDED.

Designed JB	Drawn JB	Checked LD	Approved DK	Date 19/06/2026
Internal Project No. 60701883		Suitability		
Scale 1:5,000				
Drawing Number Aecom Project ID 60701883 SW_ZZ_ZZ_ZZ Location		Originator - ACM - DR - EN Type Role		Volume - EGN - - 0902 Number
Rev				P01

Legend

— Alignment

CPO Boundary



- Permanent
- Temporary

Water and Drainage

- Sub-Catchment Boundary
- Watercourse
- Waterbody

Hydrometric Gauges and Hydrotool Nodules

- BGG Hydrometric Gauges
- HydroTools Nodes

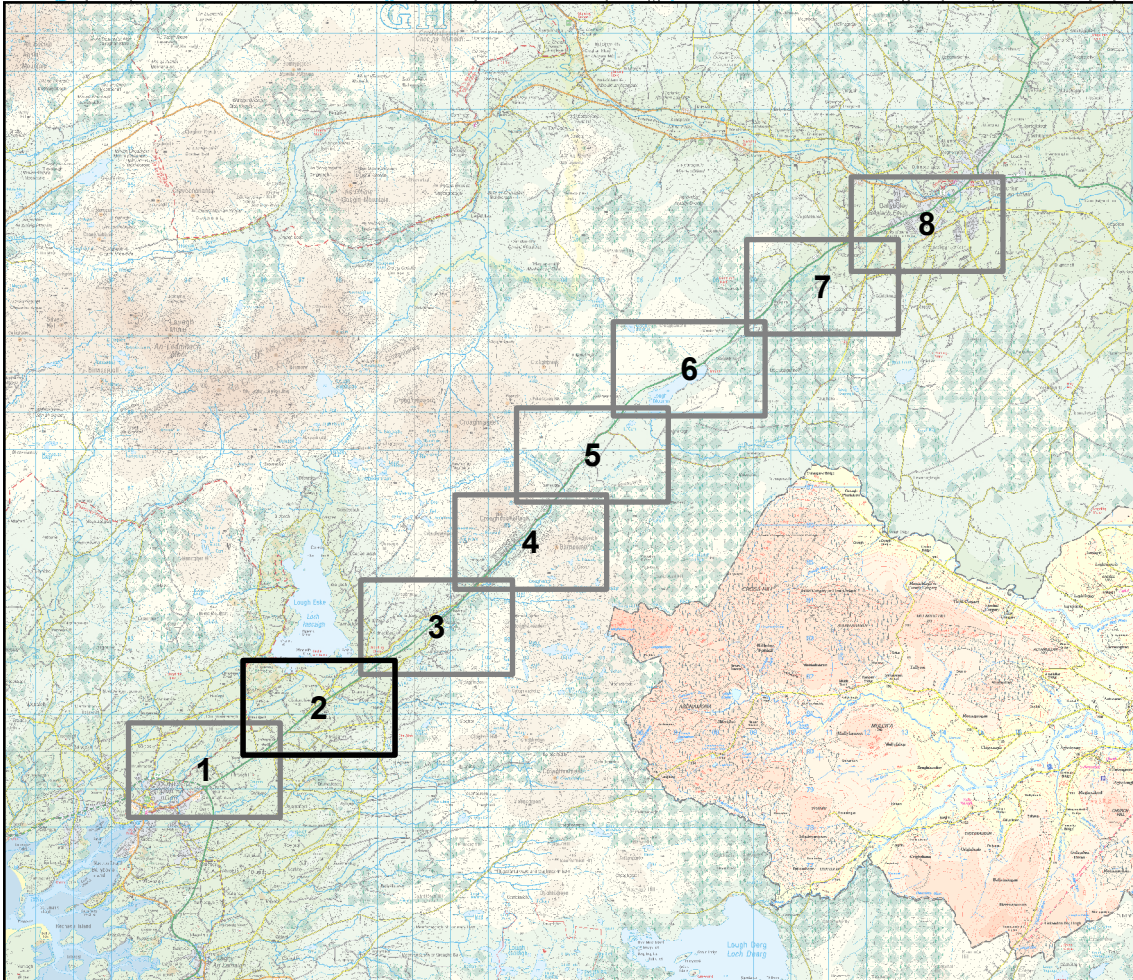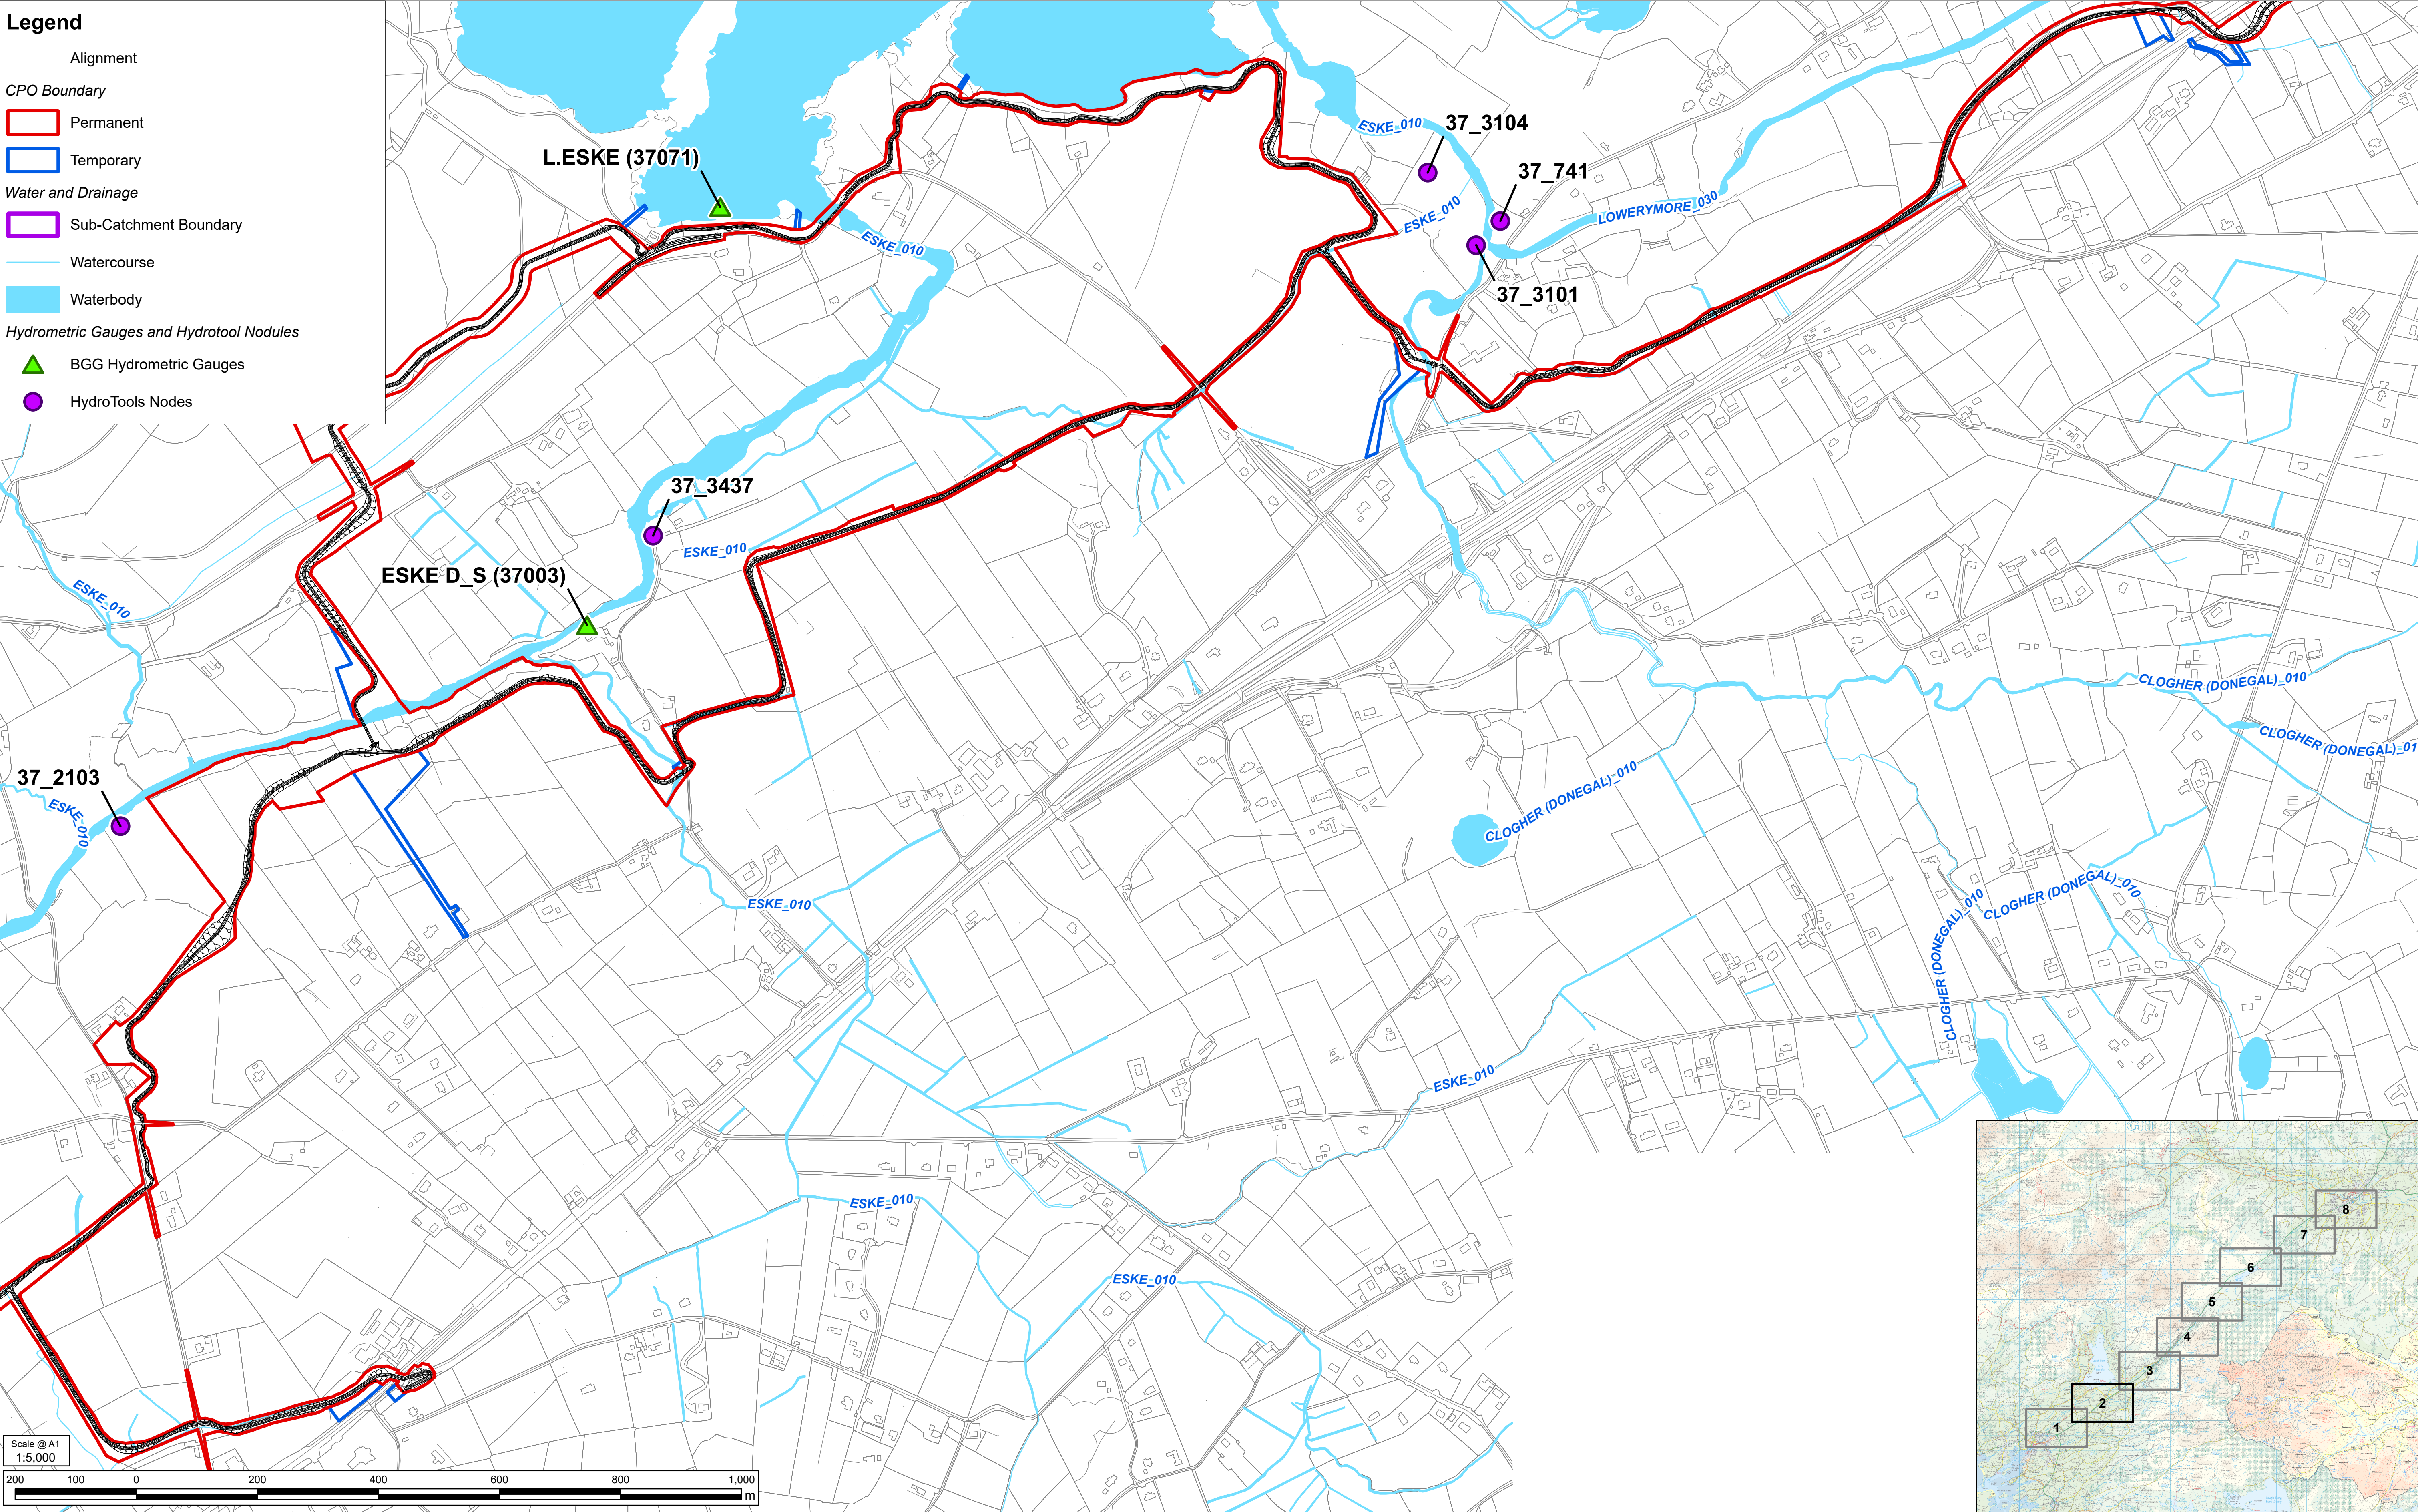

Notes

©Ordnance Survey Ireland 2023/OSI NMA 053.
Land & Property Services Intellectual Property is protected by Crown Copyright and is reproduced with the permission of Land & Property Services under Delegated Authority from the Keeper of Public Records. © Crown Copyright and database right Licence No. 131956
Contains Irish Public Sector Data licensed under a Creative Commons Attribution 4.0 International (CC BY 4.0) licence

Purpose of issue

FOR INFORMATION

FOR INFORMATION	JB	DK	P01
Revision Details	By	Check	Date

SAFETY, HEALTH AND ENVIRONMENTAL INFORMATION BOX

ANY INFORMATION PROVIDED BY THIRD PARTIES AND REFERRED TO HEREIN HAS NOT BEEN CHECKED OR VERIFIED BY ROD/AECOM. UNLESS OTHERWISE EXPRESSLY STATED IN THE DOCUMENT, NO THIRD PARTY MAY RELY UPON THIS DOCUMENT WITHOUT THE PRIOR AND EXPRESS WRITTEN AGREEMENT OF ROD/AECOM.

THIS DRAWING IS TO BE USED ONLY FOR THE PURPOSE OF ISSUE THAT IT WAS ISSUED FOR AND IS SUBJECT TO AMENDMENT

Roughan & O'Donovan-AECOM Alliance

ROD AECOM

AECOM Roughan & O'Donovan
4th Floor Arena House
One Burlington Plaza
Burlington Road
Dublin 18
D04 R9H6 Ireland
T +353 87 754 5584 T +353 (0)1 294 9600
www.aecom.com www.rod.ie

Project Title

BARNESMORE GAP GREENWAY

Drawing Title

DRAINAGE NETWORK
PAGE 2 OF 8

THIS DOCUMENT HAS BEEN PREPARED PURSUANT TO AND SUBJECT TO THE TERMS OF ROD-AECOM'S APPOINTMENT BY ITS CLIENT. ROD-AECOM ACCEPTS NO LIABILITY FOR ANY USE OF THIS DOCUMENT OTHER THAN BY ITS ORIGINAL CLIENT OR FOLLOWING ROD-AECOM'S EXPRESS AGREEMENT TO SUCH USE, AND ONLY FOR THE PURPOSE FOR WHICH IT WAS PREPARED AND PROVIDED.

Designed	JB	Drawn	JB	Checked	LD	Approved	DK	Date	19/06/2026
Internal Project No.	60701883	Suitability							
Scale	1:5,000								
Drawing Number	Aecom Project ID	Originator	- ACM	Volume	- EGN -	Rev	P01		
60701883	60701883	SW_ZZ_ZZ_ZZ	- DR -	- EN -	- 0903				
Location		Type	Role	Number					

Legend

Alignment

CPO Boundary

Water and Drainage

Hydrometric Gauges and Hydrotool Nodules

Permanent

Temporary

Sub-Catchment Boundary

Watercourse

Waterbody

BGG Hydrometric Gauges

HydroTools Nodes

Notes

Purpose of issue

SAFETY, HEALTH AND ENVIRONMENTAL INFORMATION BOX

Project Title

FOR INFORMATION

FOR INFORMATION

Revision Details

FOR INFORMATION

FOR INFORMATION

FOR INFORMATION

THIS DRAWING IS TO BE USED ONLY FOR THE PURPOSE OF ISSUE THAT IT WAS ISSUED FOR AND IS SUBJECT TO AMENDMENT

BARNESMORE GAP GREENWAY

DRAINAGE NETWORK

PAGE 3 OF 8

THIS DOCUMENT HAS BEEN PREPARED PURSUANT TO AND SUBJECT TO THE TERMS OF ROD-AECOM'S APPOINTMENT BY ITS CLIENT. ROD-AECOM ACCEPTS NO LIABILITY FOR ANY USE OF THIS DOCUMENT OTHER THAN BY ITS ORIGINAL CLIENT OR FOLLOWING ROD-AECOM'S EXPRESS AGREEMENT TO SUCH USE, AND ONLY FOR THE PURPOSE FOR WHICH IT WAS PREPARED AND PROVIDED.

Designed JB Drawn JB Checked LD Approved DK Date 19/06/2026

Internal Project No. 60701883

Scale 1:5,000

Drawing Number 60701883

Aecom Project ID 60701883

SW_ZZ_ZZ_ZZ

Location

Originator - ACM

Volume - EGN -

- DR - EN - 0904

Type | Role | Number

Rev P01

Legend

Alignment

CPO Boundary

Permanent

Temporary

Water and Drainage

Sub-Catchment Boundary



Watercourse

Waterbody

Hydrometric Gauges and Hydrotool Nodules

BGG Hydrometric Gauges

HydroTools Nodes

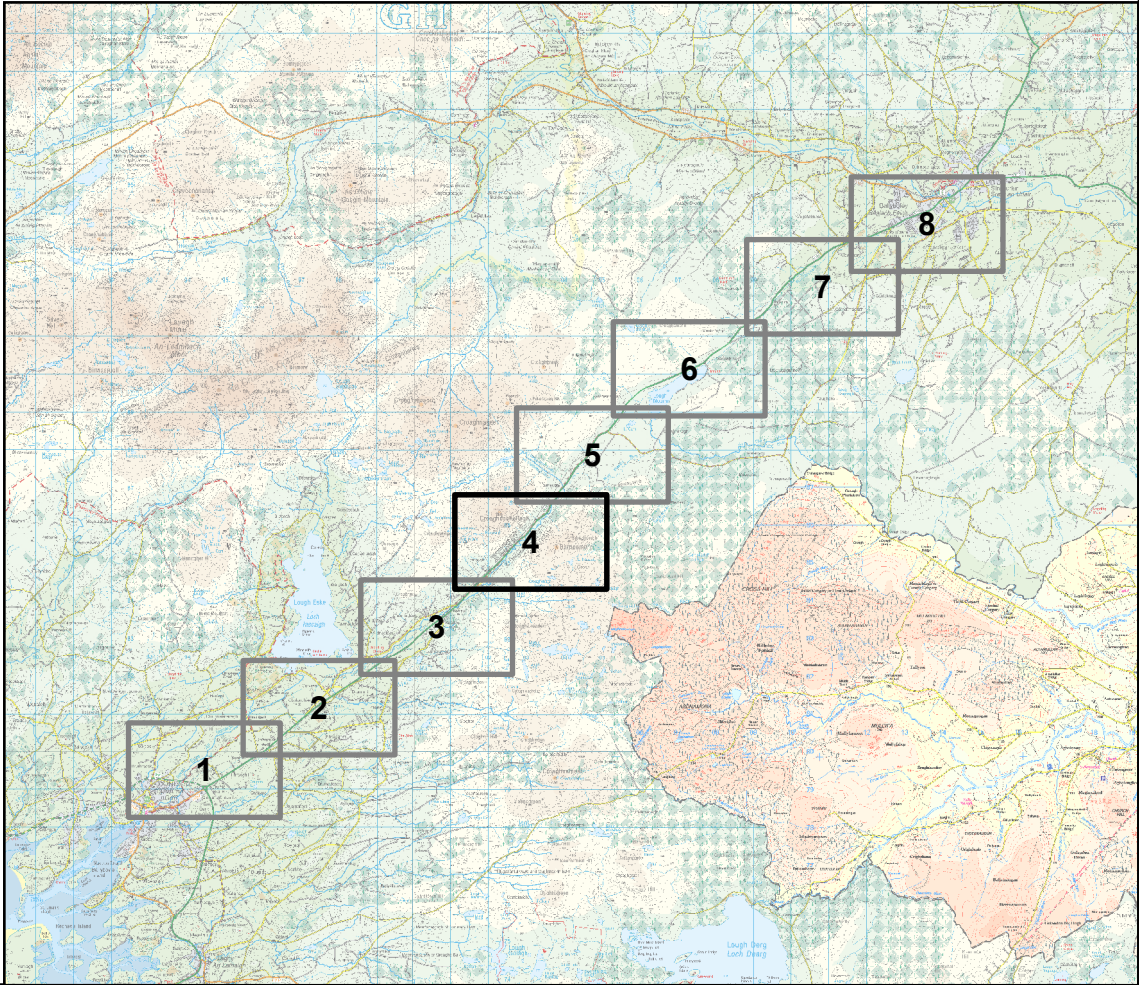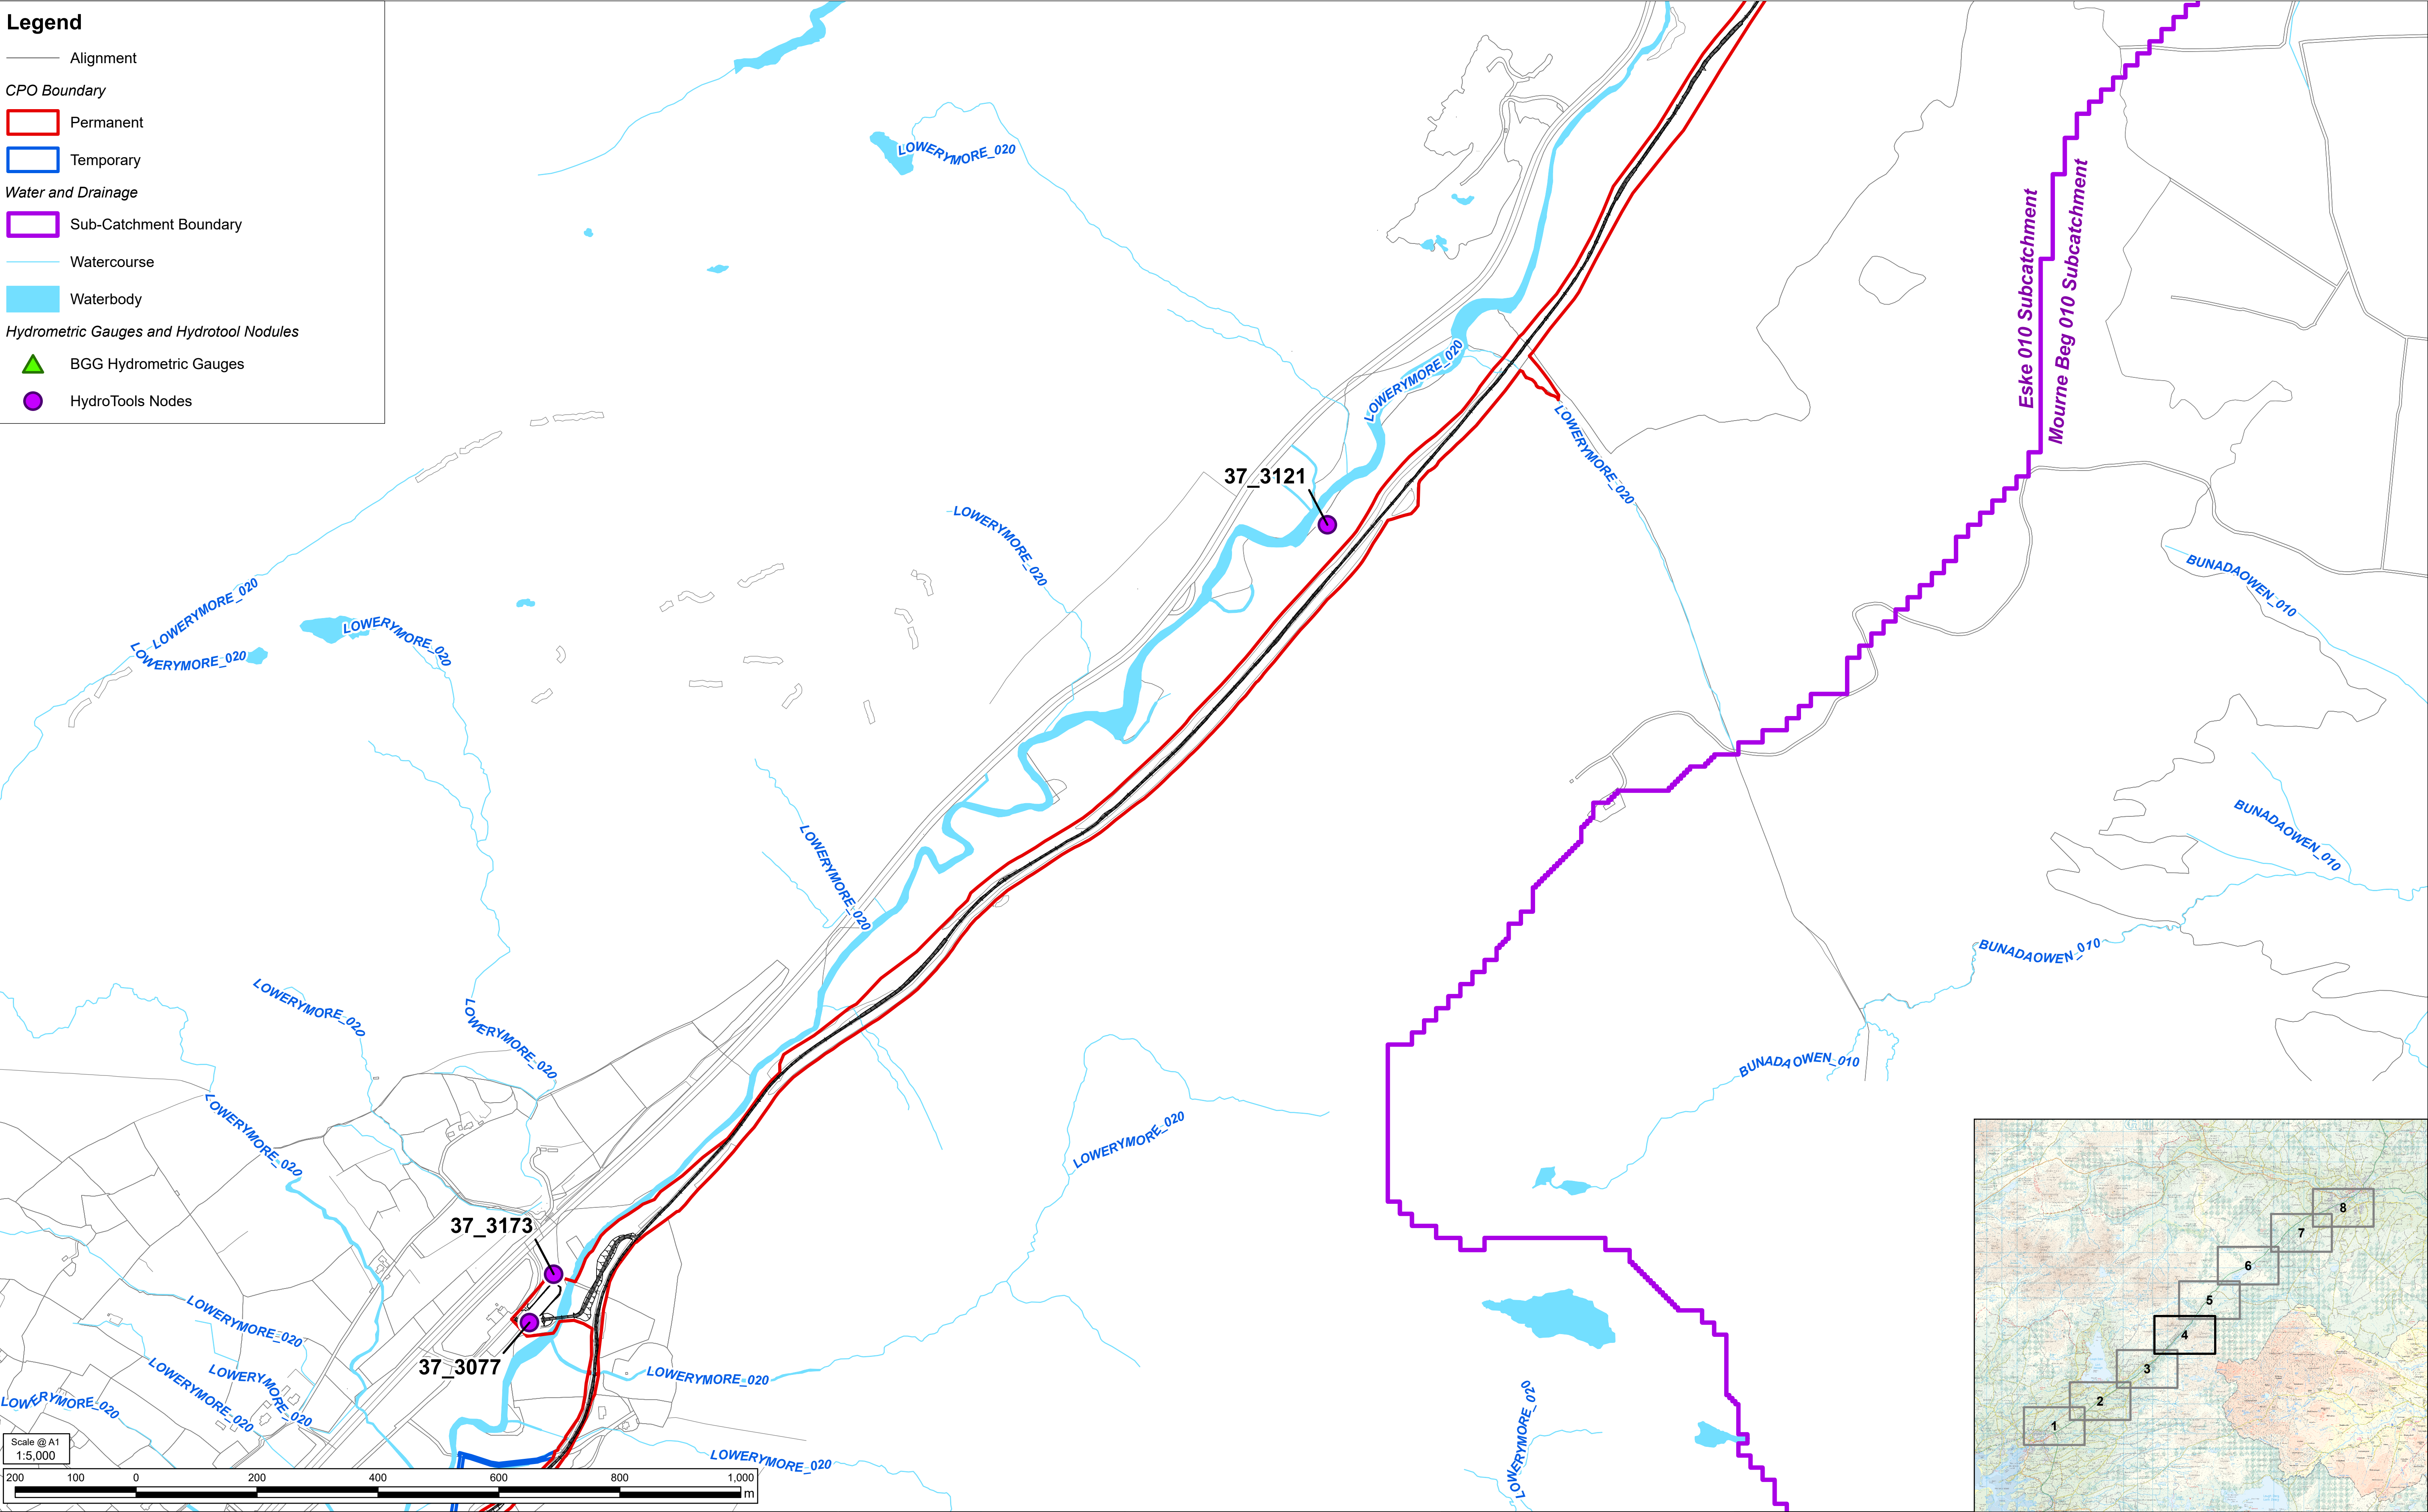

Notes

©Ordnance Survey Ireland 2023/OSI NMA 053.
Land & Property Services Intellectual Property is protected by Crown Copyright and is reproduced with the permission of Land & Property Services under Delegated Authority from the Keeper of Public Records. © Crown Copyright and database right Licence No. 131956
Contains Irish Public Sector Data licensed under a Creative Commons Attribution 4.0 International (CC BY 4.0) licence

Purpose of issue

FOR INFORMATION

FOR INFORMATION	JB	DK	P01
Revision Details	By	Check	Date

SAFETY, HEALTH AND ENVIRONMENTAL INFORMATION BOX

ANY INFORMATION PROVIDED BY THIRD PARTIES AND REFERRED TO HEREIN HAS NOT BEEN CHECKED OR VERIFIED BY ROD/AECOM. UNLESS OTHERWISE EXPRESSLY STATED IN THE DOCUMENT, NO THIRD PARTY MAY RELY UPON THIS DOCUMENT WITHOUT THE PRIOR AND EXPRESS WRITTEN AGREEMENT OF ROD/AECOM.

THIS DRAWING IS TO BE USED ONLY FOR THE PURPOSE OF ISSUE THAT IT WAS ISSUED FOR AND IS SUBJECT TO AMENDMENT

Roughan & O'Donovan-AECOM Alliance

AECOM

Roughan & O'Donovan

4th Floor

One Burlington Plaza

Burlington Road

Dublin

D04 R9H6

T +353 87 754 5584

www.aecom.com

Arena House

Arena Road

Sandyford

Dublin 18

Ireland

T +353 (0)1 294 0600

www.rod.ie

Project Title

BARNESMORE GAP GREENWAY

Drawing Title

DRAINAGE NETWORK

PAGE 4 OF 8

THIS DOCUMENT HAS BEEN PREPARED PURSUANT TO AND SUBJECT TO THE TERMS OF ROD-AECOM'S APPOINTMENT BY ITS CLIENT. ROD-AECOM ACCEPTS NO LIABILITY FOR ANY USE OF THIS DOCUMENT OTHER THAN BY ITS ORIGINAL CLIENT OR FOLLOWING ROD-AECOM'S EXPRESS AGREEMENT TO SUCH USE, AND ONLY FOR THE PURPOSE FOR WHICH IT WAS PREPARED AND PROVIDED.

Designed	JB	Drawn	JB	Checked	LD	Approved	DK	Date	19/06/2026
Internal Project No.	60701883			Suitability					
Scale	1:5,000								
Drawing Number	Aecom Project ID			Originator			Volume		
60701883	60701883			- ACM			- EGN -		
SW_ZZ_ZZ_ZZ	Location			- DR - EN			- 0905		
				Type Role			Number		

Rev

P01

Legend

Alignment

CPO Boundary

Water and Drainage

Hydrometric Gauges and Hydrotool Nodules

Permanent

Temporary

Sub-Catchment Boundary

Watercourse

Waterbody

BGG Hydrometric Gauges

HydroTools Nodes

Scale @ A1
1:5,000

200

100

0

200

400

600

800

1,000

m

Notes

Purpose of issue

FOR INFORMATION

FOR INFORMATION

Revision Details

SAFETY, HEALTH AND ENVIRONMENTAL INFORMATION BOX

THIS DRAWING IS TO BE USED ONLY FOR THE PURPOSE OF ISSUE THAT IT WAS ISSUED FOR AND IS SUBJECT TO AMENDMENT

ROD AECOM

Roughan & O'Donovan-AECOM Alliance

Project Title

BARNESMORE GAP GREENWAY

Drawing Title

DRAINAGE NETWORK
PAGE 5 OF 8

THIS DOCUMENT HAS BEEN PREPARED PURSUANT TO AND SUBJECT TO THE TERMS OF ROD-AECOM'S APPOINTMENT BY ITS CLIENT. ROD-AECOM ACCEPTS NO LIABILITY FOR ANY USE OF THIS DOCUMENT OTHER THAN BY ITS ORIGINAL CLIENT OR FOLLOWING ROD-AECOM'S EXPRESS AGREEMENT TO SUCH USE, AND ONLY FOR THE PURPOSE FOR WHICH IT WAS PREPARED AND PROVIDED.

Designed
JB

Drawn
JB

Checked
LD

Approved
DK

Date
19/06/2026

Internal Project No.
60701883

Suitability

Scale
1:5,000

Drawing Number
Aecom Project ID
60701883
SW_ZZ_ZZ_ZZ
Location

Originator
- ACM
- DR
| Type

Volume
- EGN -
- 0906
| Role
| Number

Rev
P01

Legend

Alignment

CPO Boundary

Permanent

Temporary

Water and Drainage

Sub-Catchment Boundary




Watercourse

Waterbody

Hydrometric Gauges and Hydrotool Nodules

BGG Hydrometric Gauges

HydroTools Nodes

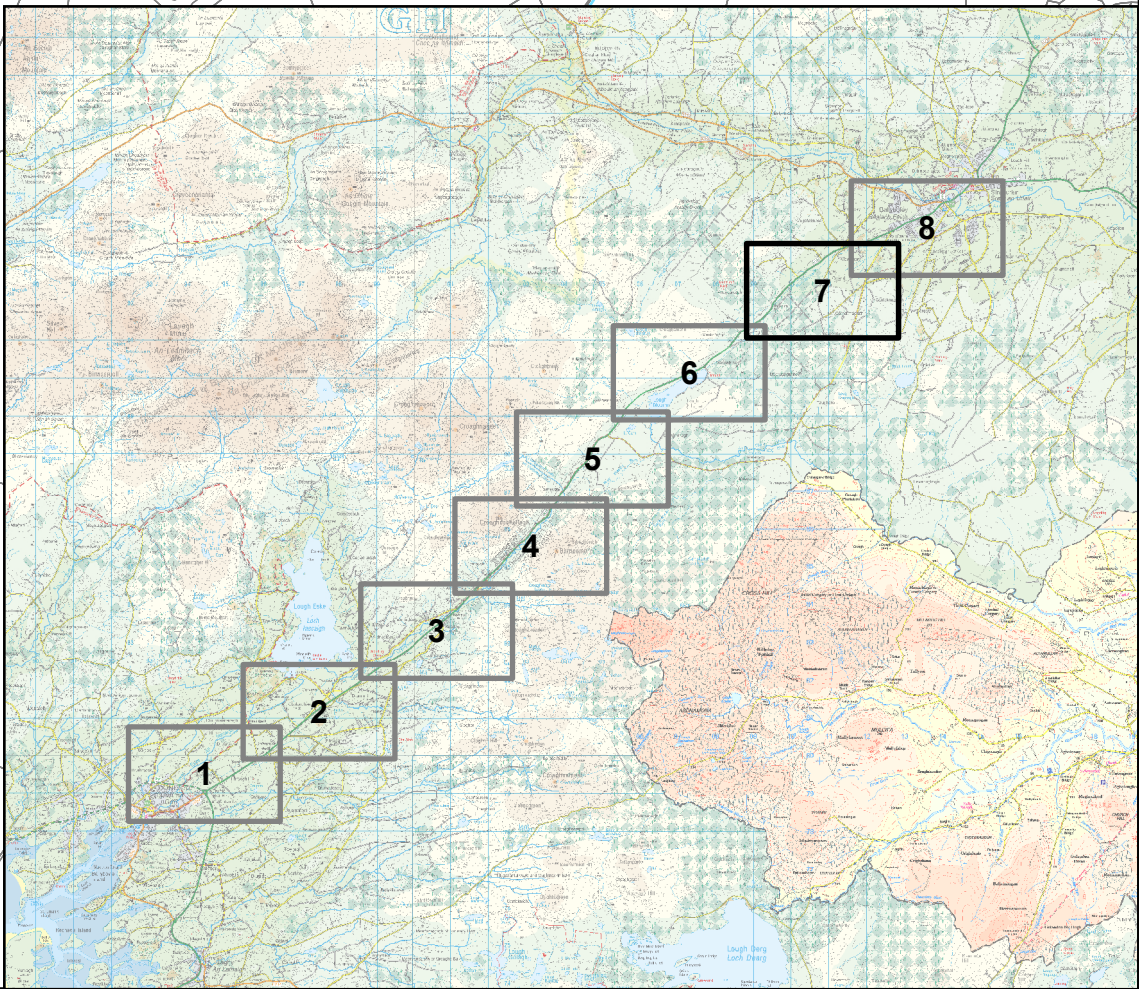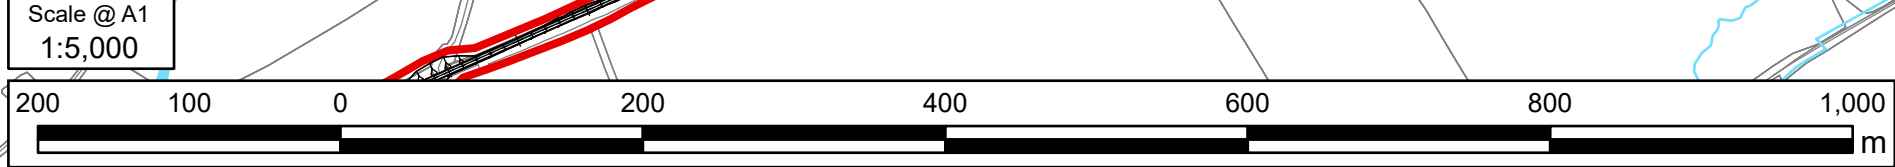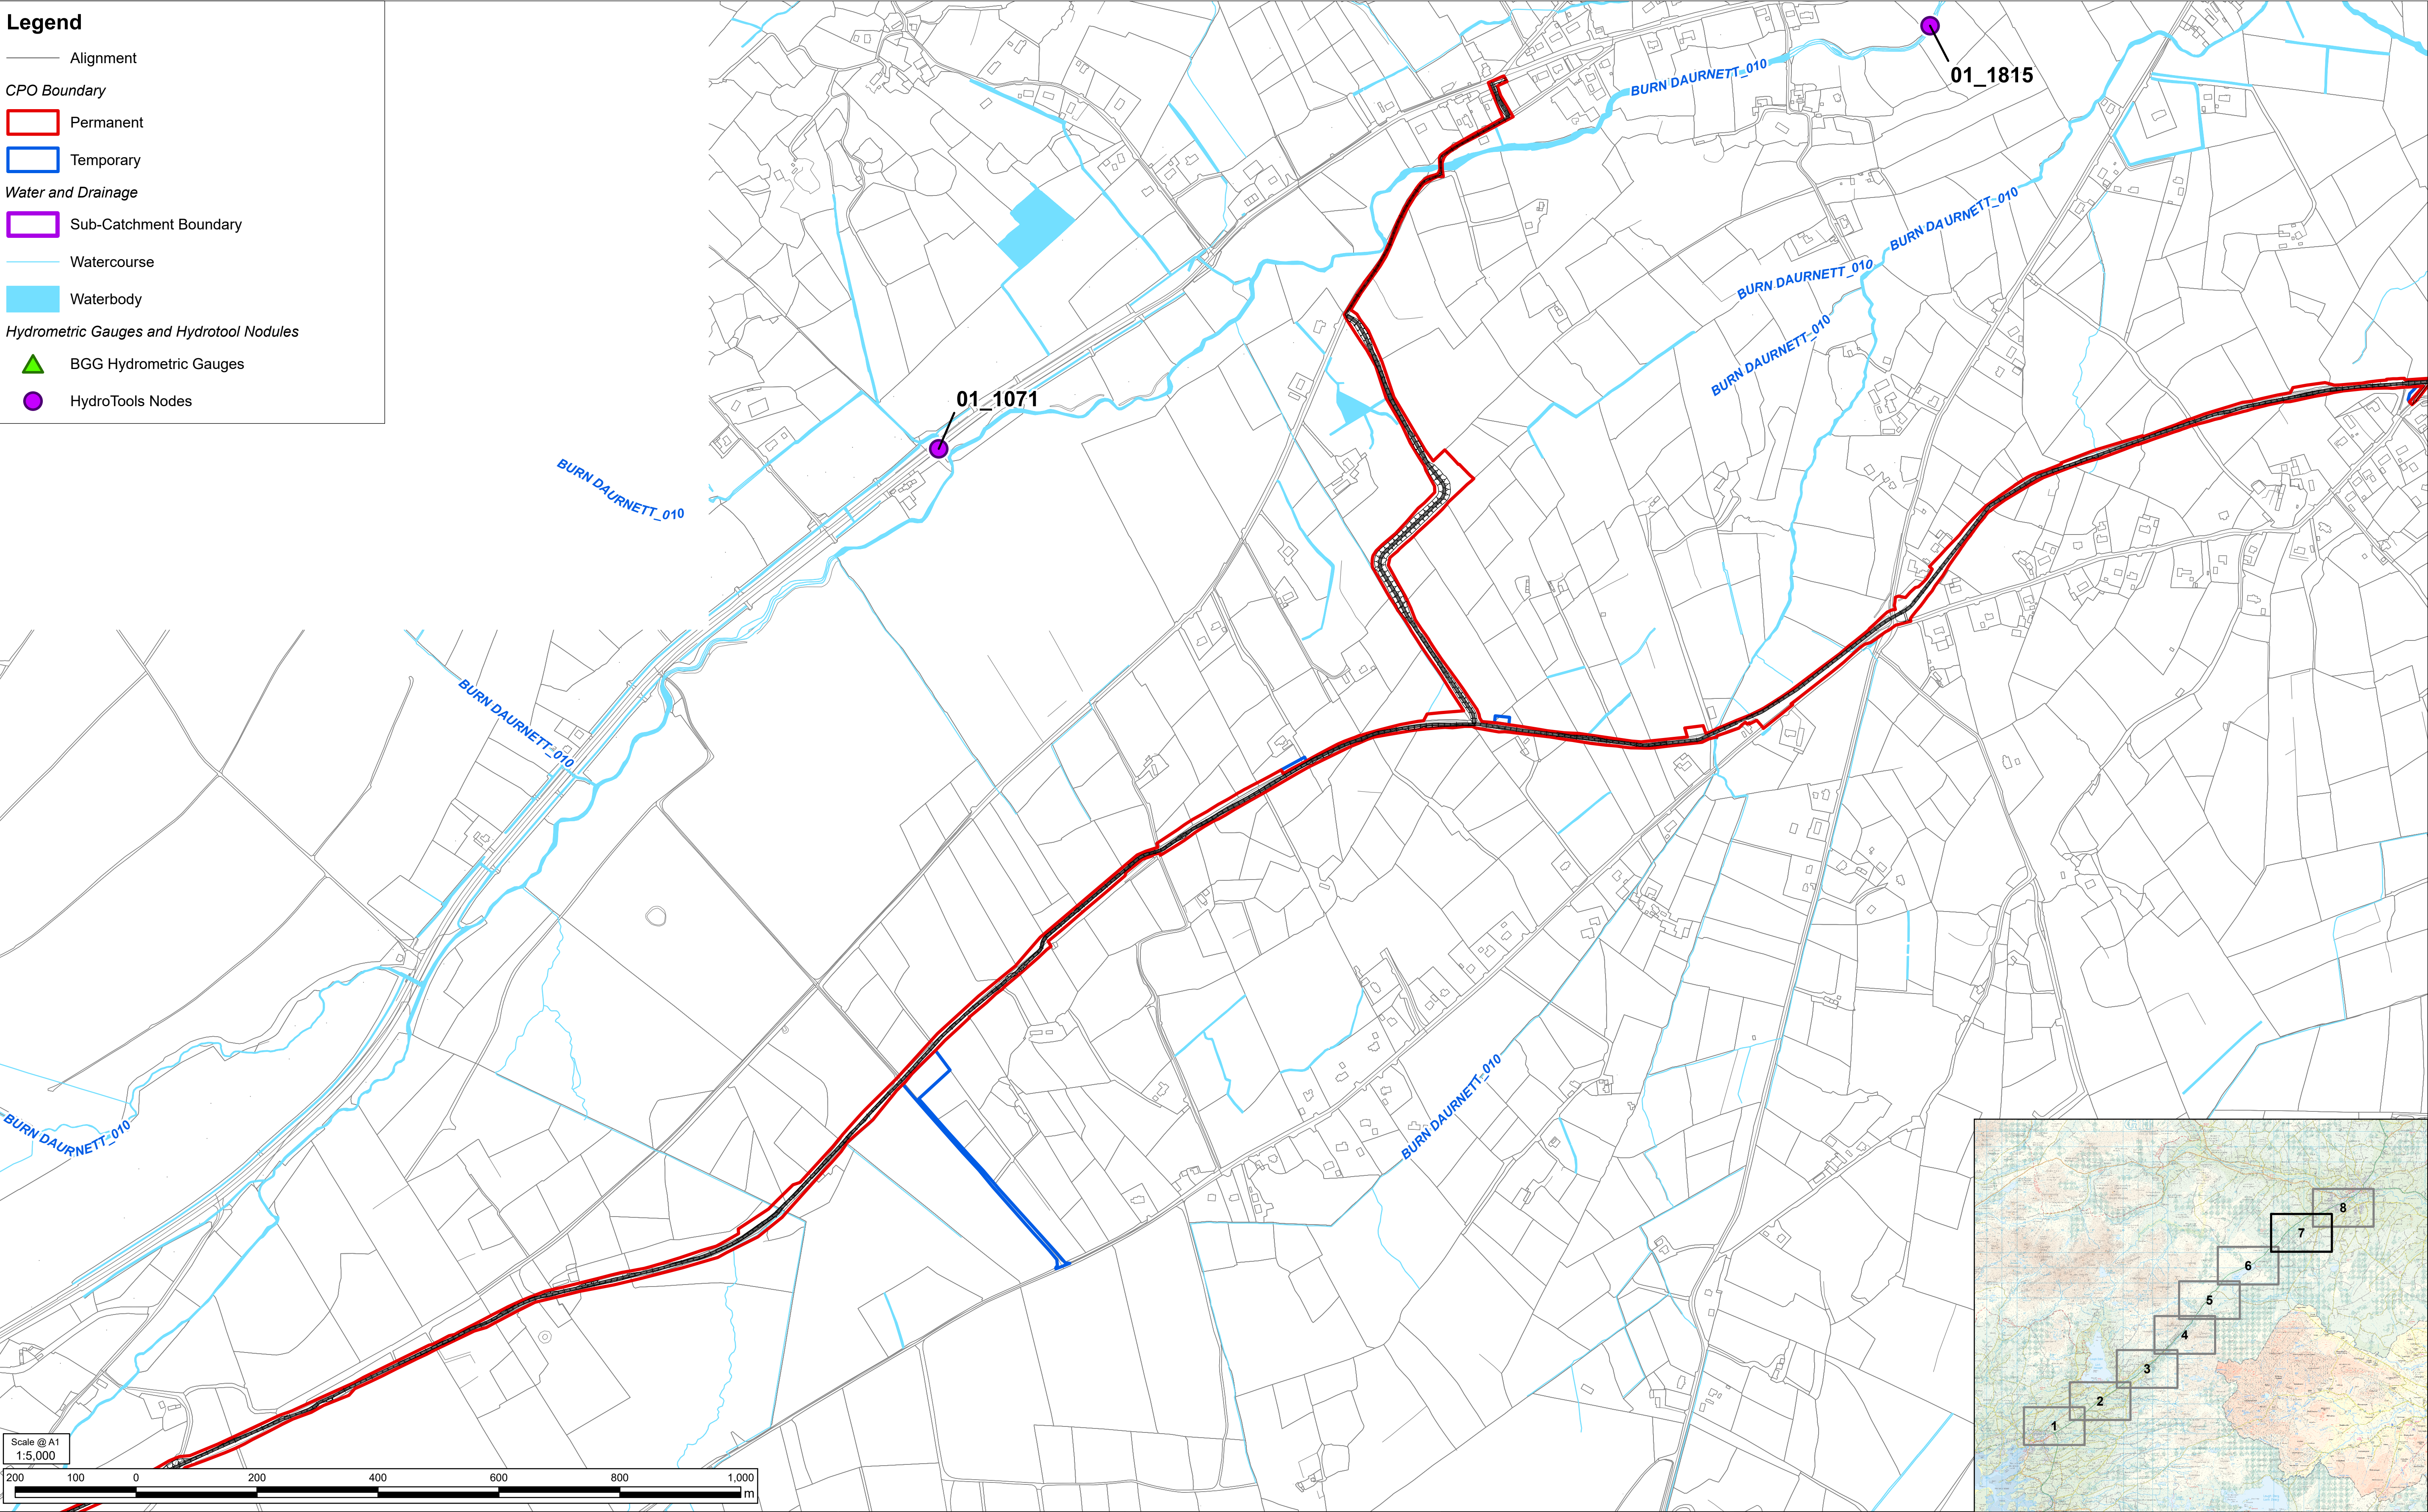

Notes

©Ordnance Survey Ireland 2023/OSI NMA 053. Land & Property Services Intellectual Property is protected by Crown Copyright and is reproduced with the permission of Land & Property Services under Delegated Authority from the Keeper of Public Records. © Crown Copyright and database right Licence No. 131956. Contains Irish Public Sector Data licensed under a Creative Commons Attribution 4.0 International (CC BY 4.0) licence

Purpose of issue

FOR INFORMATION

FOR INFORMATION	JB	DK	P01
Revision Details	By	Check	Date Suffix

SAFETY, HEALTH AND ENVIRONMENTAL INFORMATION BOX

ANY INFORMATION PROVIDED BY THIRD PARTIES AND REFERRED TO HEREIN HAS NOT BEEN CHECKED OR VERIFIED BY ROD/AECOM, UNLESS OTHERWISE EXPRESSLY STATED IN THE DOCUMENT. NO THIRD PARTY MAY RELY UPON THIS DOCUMENT WITHOUT THE PRIOR AND EXPRESS WRITTEN AGREEMENT OF ROD/AECOM.

THIS DRAWING IS TO BE USED ONLY FOR THE PURPOSE OF ISSUE THAT IT WAS ISSUED FOR AND IS SUBJECT TO AMENDMENT

Roughan & O'Donovan-AECOM Alliance

AECOM
4th Floor
One Burlington Plaza
Burlington Road
Dublin
D04 R9H6
T +353 87 754 5584
www.aecom.com

Roughan & O'Donovan
Arena House
Arena Road
Sandyford
Dublin 18
Ireland
T +353 (0)1 294 0600
www.rod.ie

Project Title

BARNESMORE GAP GREENWAY

Drawing Title

DRAINAGE NETWORK
PAGE 7 OF 8

THIS DOCUMENT HAS BEEN PREPARED PURSUANT TO AND SUBJECT TO THE TERMS OF ROD-AECOM'S APPOINTMENT BY ITS CLIENT. ROD-AECOM ACCEPTS NO LIABILITY FOR ANY USE OF THIS DOCUMENT OTHER THAN BY ITS ORIGINAL CLIENT OR FOLLOWING ROD-AECOM'S EXPRESS AGREEMENT TO SUCH USE, AND ONLY FOR THE PURPOSE FOR WHICH IT WAS PREPARED AND PROVIDED.

Designed	JB	Drawn	JB	Checked	LD	Approved	DK	Date	19/06/2026
Internal Project No.	60701883				Suitability				
Scale	1:5,000								
Drawing Number	Aecom Project ID				Originator				Volume
60701883	60701883				- ACM				- EGN -
SW_ZZ_ZZ_ZZ	Location				- DR - EN				- 0908
					Type Role				Number

Rev

P01

Legend

— Alignment

CPO Boundary




- Permanent
- Temporary

Water and Drainage

- Sub-Catchment Boundary
- Watercourse
- Waterbody

Hydrometric Gauges and Hydrotool Nodules

- BGG Hydrometric Gauges
- HydroTools Nodes

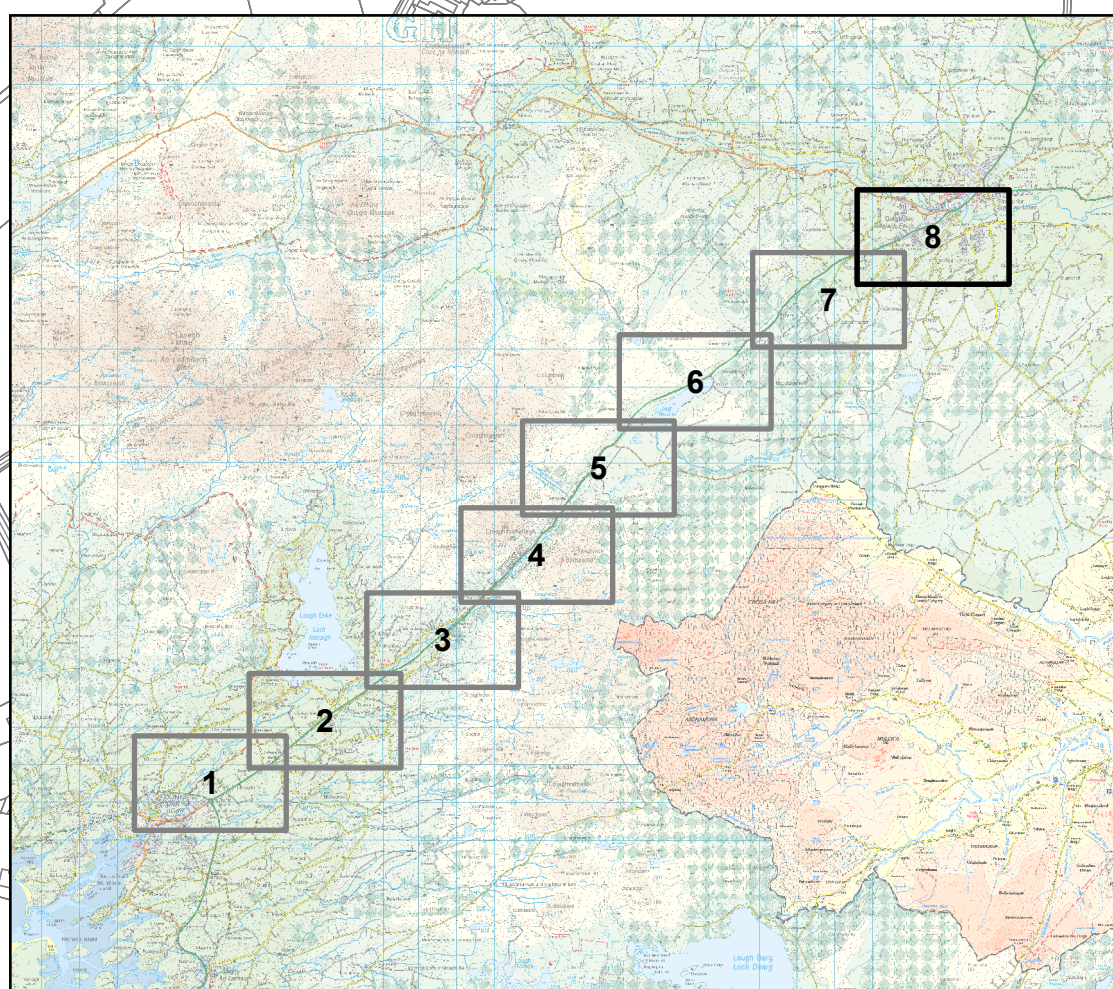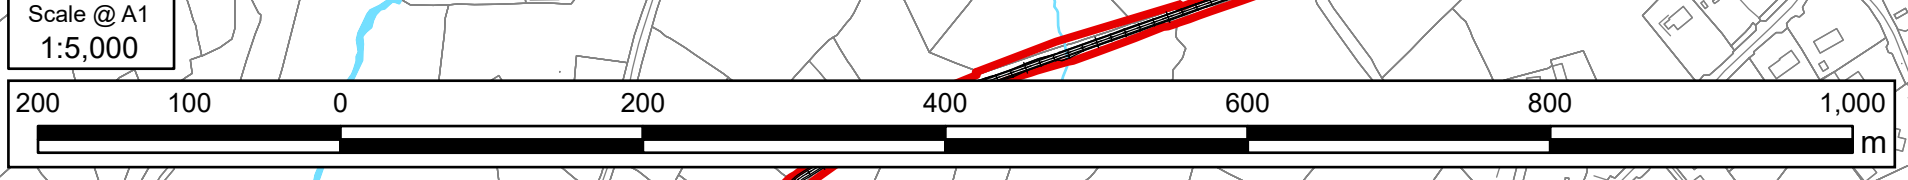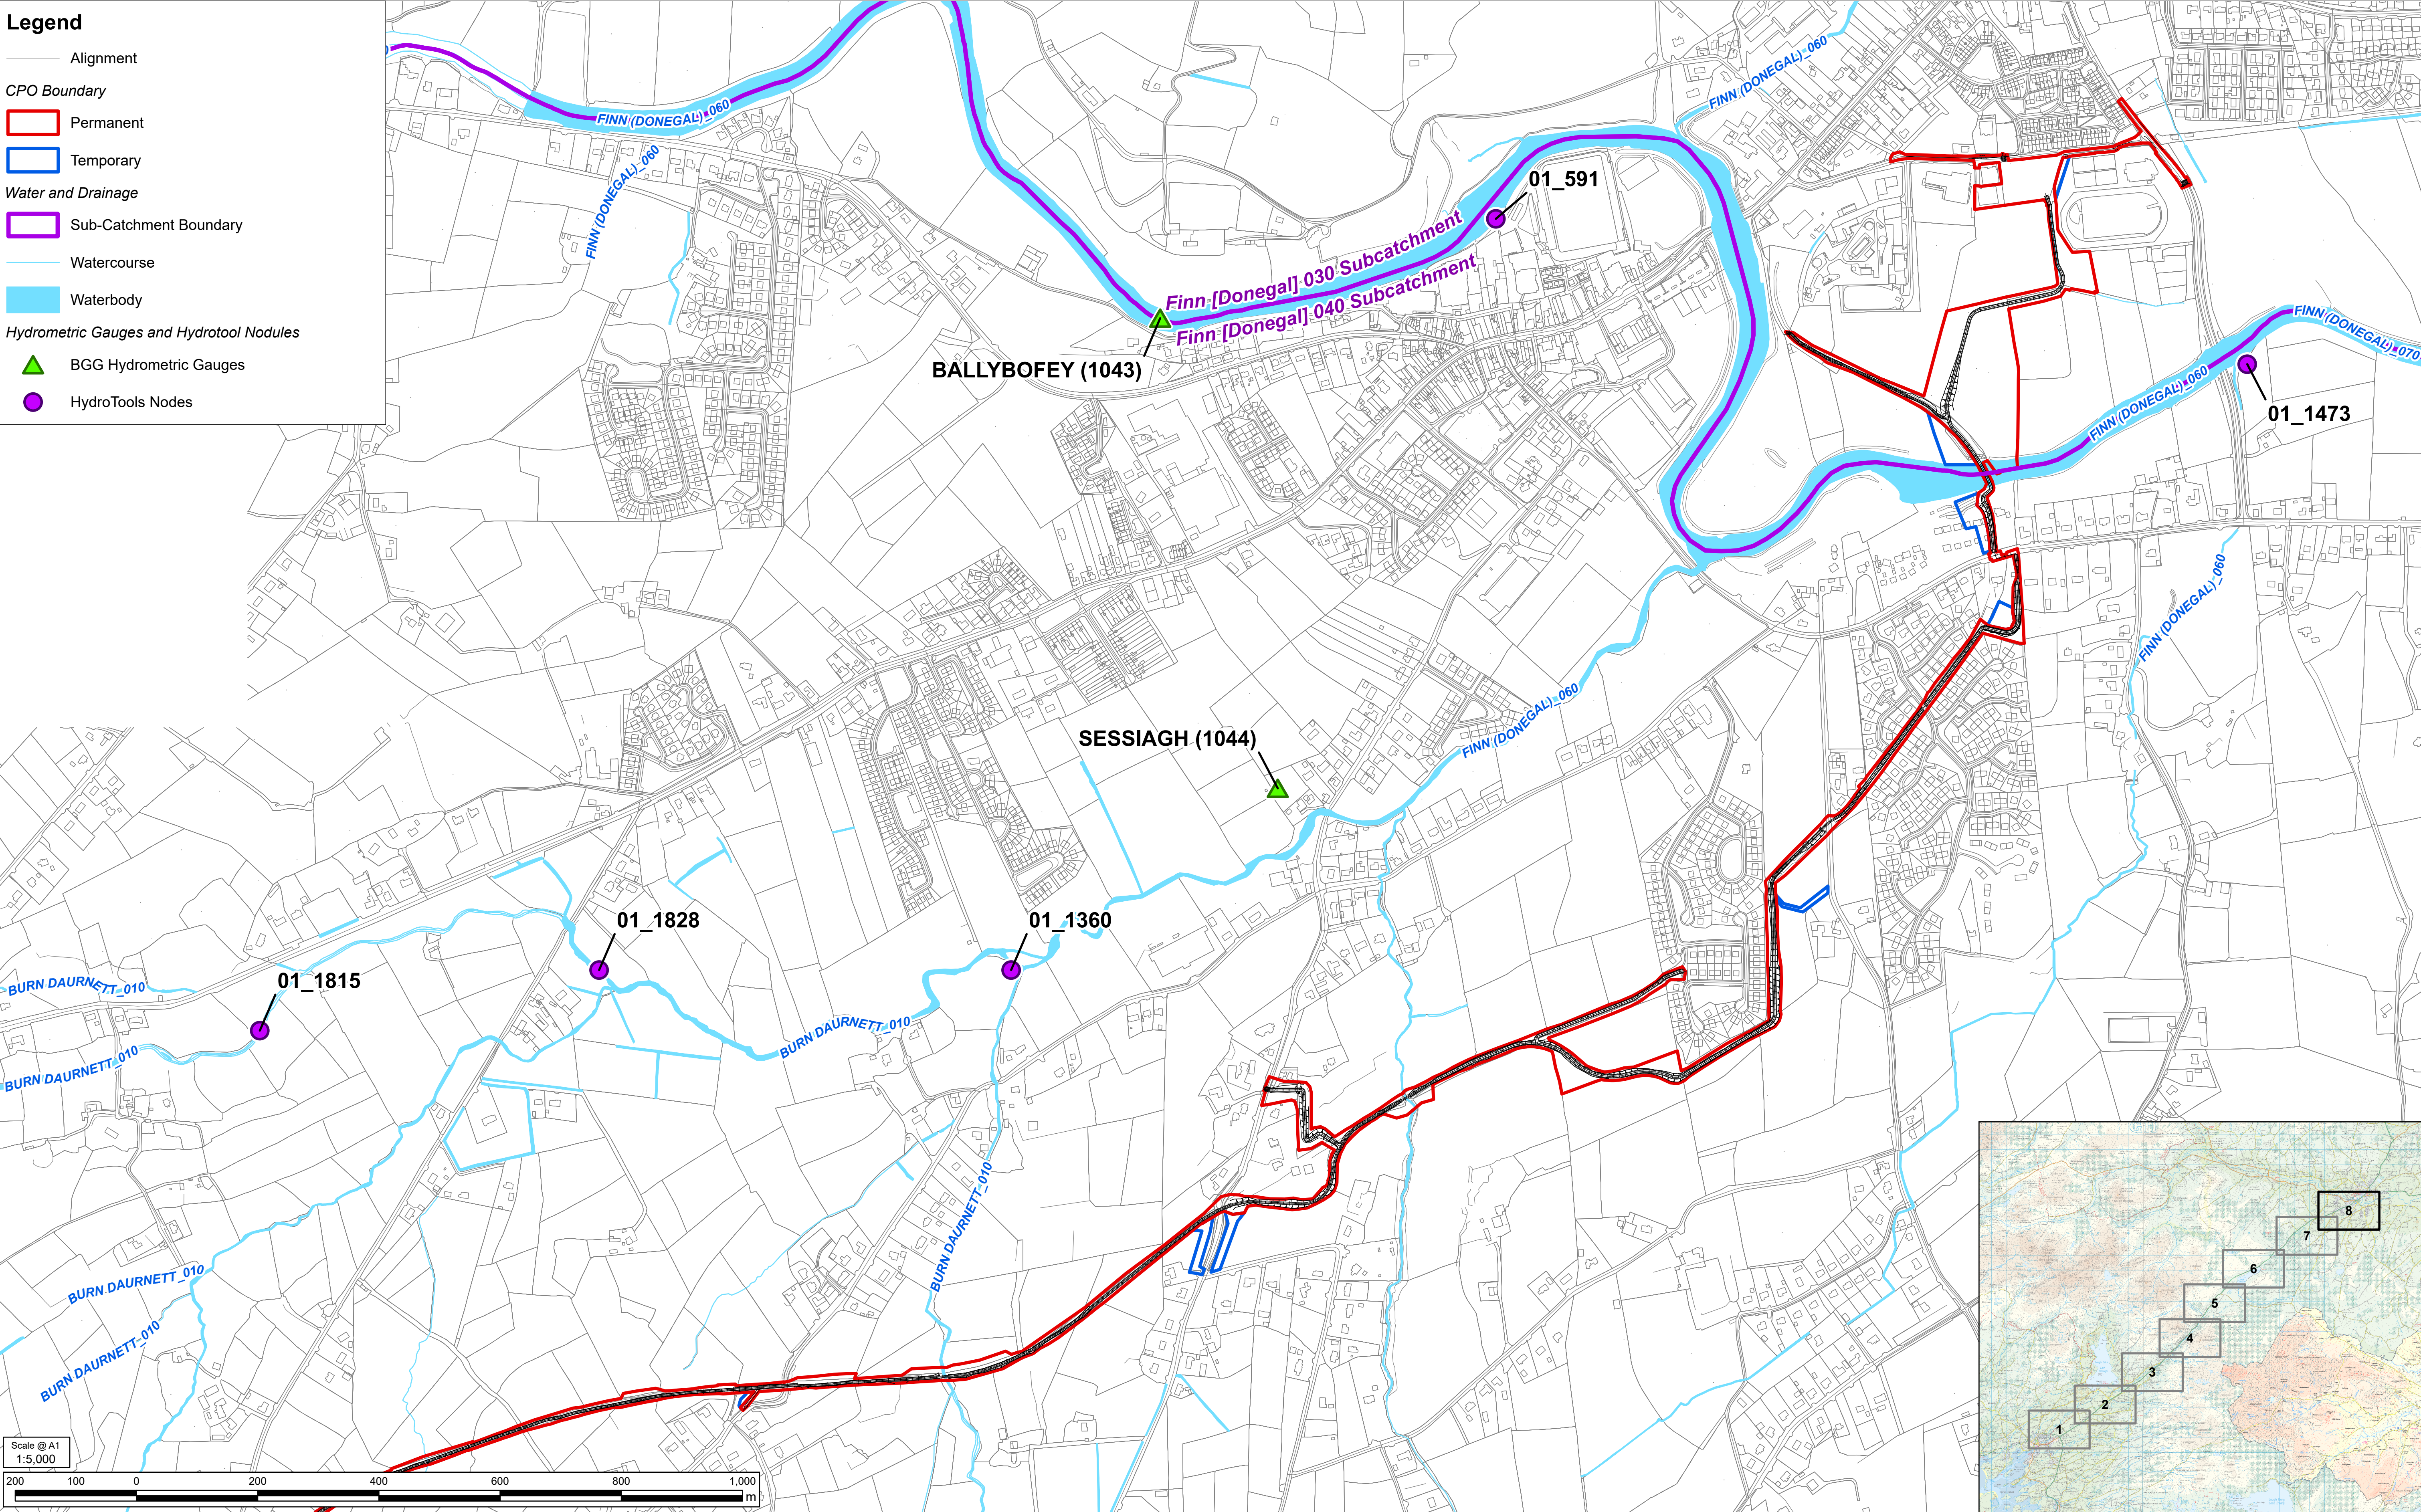

Tionscadal Éireann
Project Ireland
2040

TII
Bonnasgar koinpair Éireann
Transport Infrastructure Ireland

Donegal
NRO
Oifis boicirme naistimice
Dhún na nGall

Comhairle Contae
Dhún na nGall
Donegal County Council

Greenway

Notes

©Ordnance Survey Ireland 2023/OSI NMA 053.
Land & Property Services Intellectual Property is protected by Crown Copyright and is reproduced with the permission of Land & Property Services under Delegated Authority from the Keeper of Public Records. © Crown Copyright and database right Licence No. 131956
Contains Irish Public Sector Data licensed under a Creative Commons Attribution 4.0 International (CC BY 4.0) licence

Purpose of issue

FOR INFORMATION

FOR INFORMATION	JB	DK	P01
Revision Details	By	Check	Date

SAFETY, HEALTH AND ENVIRONMENTAL INFORMATION BOX

ANY INFORMATION PROVIDED BY THIRD PARTIES AND REFERRED TO HEREIN HAS NOT BEEN CHECKED OR VERIFIED BY ROD/AECOM. UNLESS OTHERWISE EXPRESSLY STATED IN THE DOCUMENT, NO THIRD PARTY MAY RELY UPON THIS DOCUMENT WITHOUT THE PRIOR AND EXPRESS WRITTEN AGREEMENT OF ROD/AECOM.

THIS DRAWING IS TO BE USED ONLY FOR THE PURPOSE OF ISSUE THAT IT WAS ISSUED FOR AND IS SUBJECT TO AMENDMENT

Roughan & O'Donovan-AECOM Alliance

AECOM
4th Floor
One Burlington Plaza
Burlington Road
Dublin 18
D04 R9H6
T +353 87 754 5584
www.aecom.com

Roughan & O'Donovan
Arena House
Arena Road
Sandyford
Dublin 18
Ireland
T +353 (0)1 294 9800
www.rod.ie

Project Title

BARNESMORE GAP GREENWAY

Drawing Title

DRAINAGE NETWORK
PAGE 8 OF 8

THIS DOCUMENT HAS BEEN PREPARED PURSUANT TO AND SUBJECT TO THE TERMS OF ROD-AECOM'S APPOINTMENT BY ITS CLIENT. ROD-AECOM ACCEPTS NO LIABILITY FOR ANY USE OF THIS DOCUMENT OTHER THAN BY ITS ORIGINAL CLIENT OR FOLLOWING ROD-AECOM'S EXPRESS AGREEMENT TO SUCH USE, AND ONLY FOR THE PURPOSE FOR WHICH IT WAS PREPARED AND PROVIDED.

Designed JB	Drawn JB	Checked LD	Approved DK	Date 19/06/2026
Internal Project No. 60701883		Suitability		
Scale 1:5,000				
Drawing Number Aecom Project ID 60701883 SW_ZZ_ZZ_ZZ Location		Originator - ACM - DR - EN Type Role		Volume - EGN - - 0909 Number
				Rev P01