


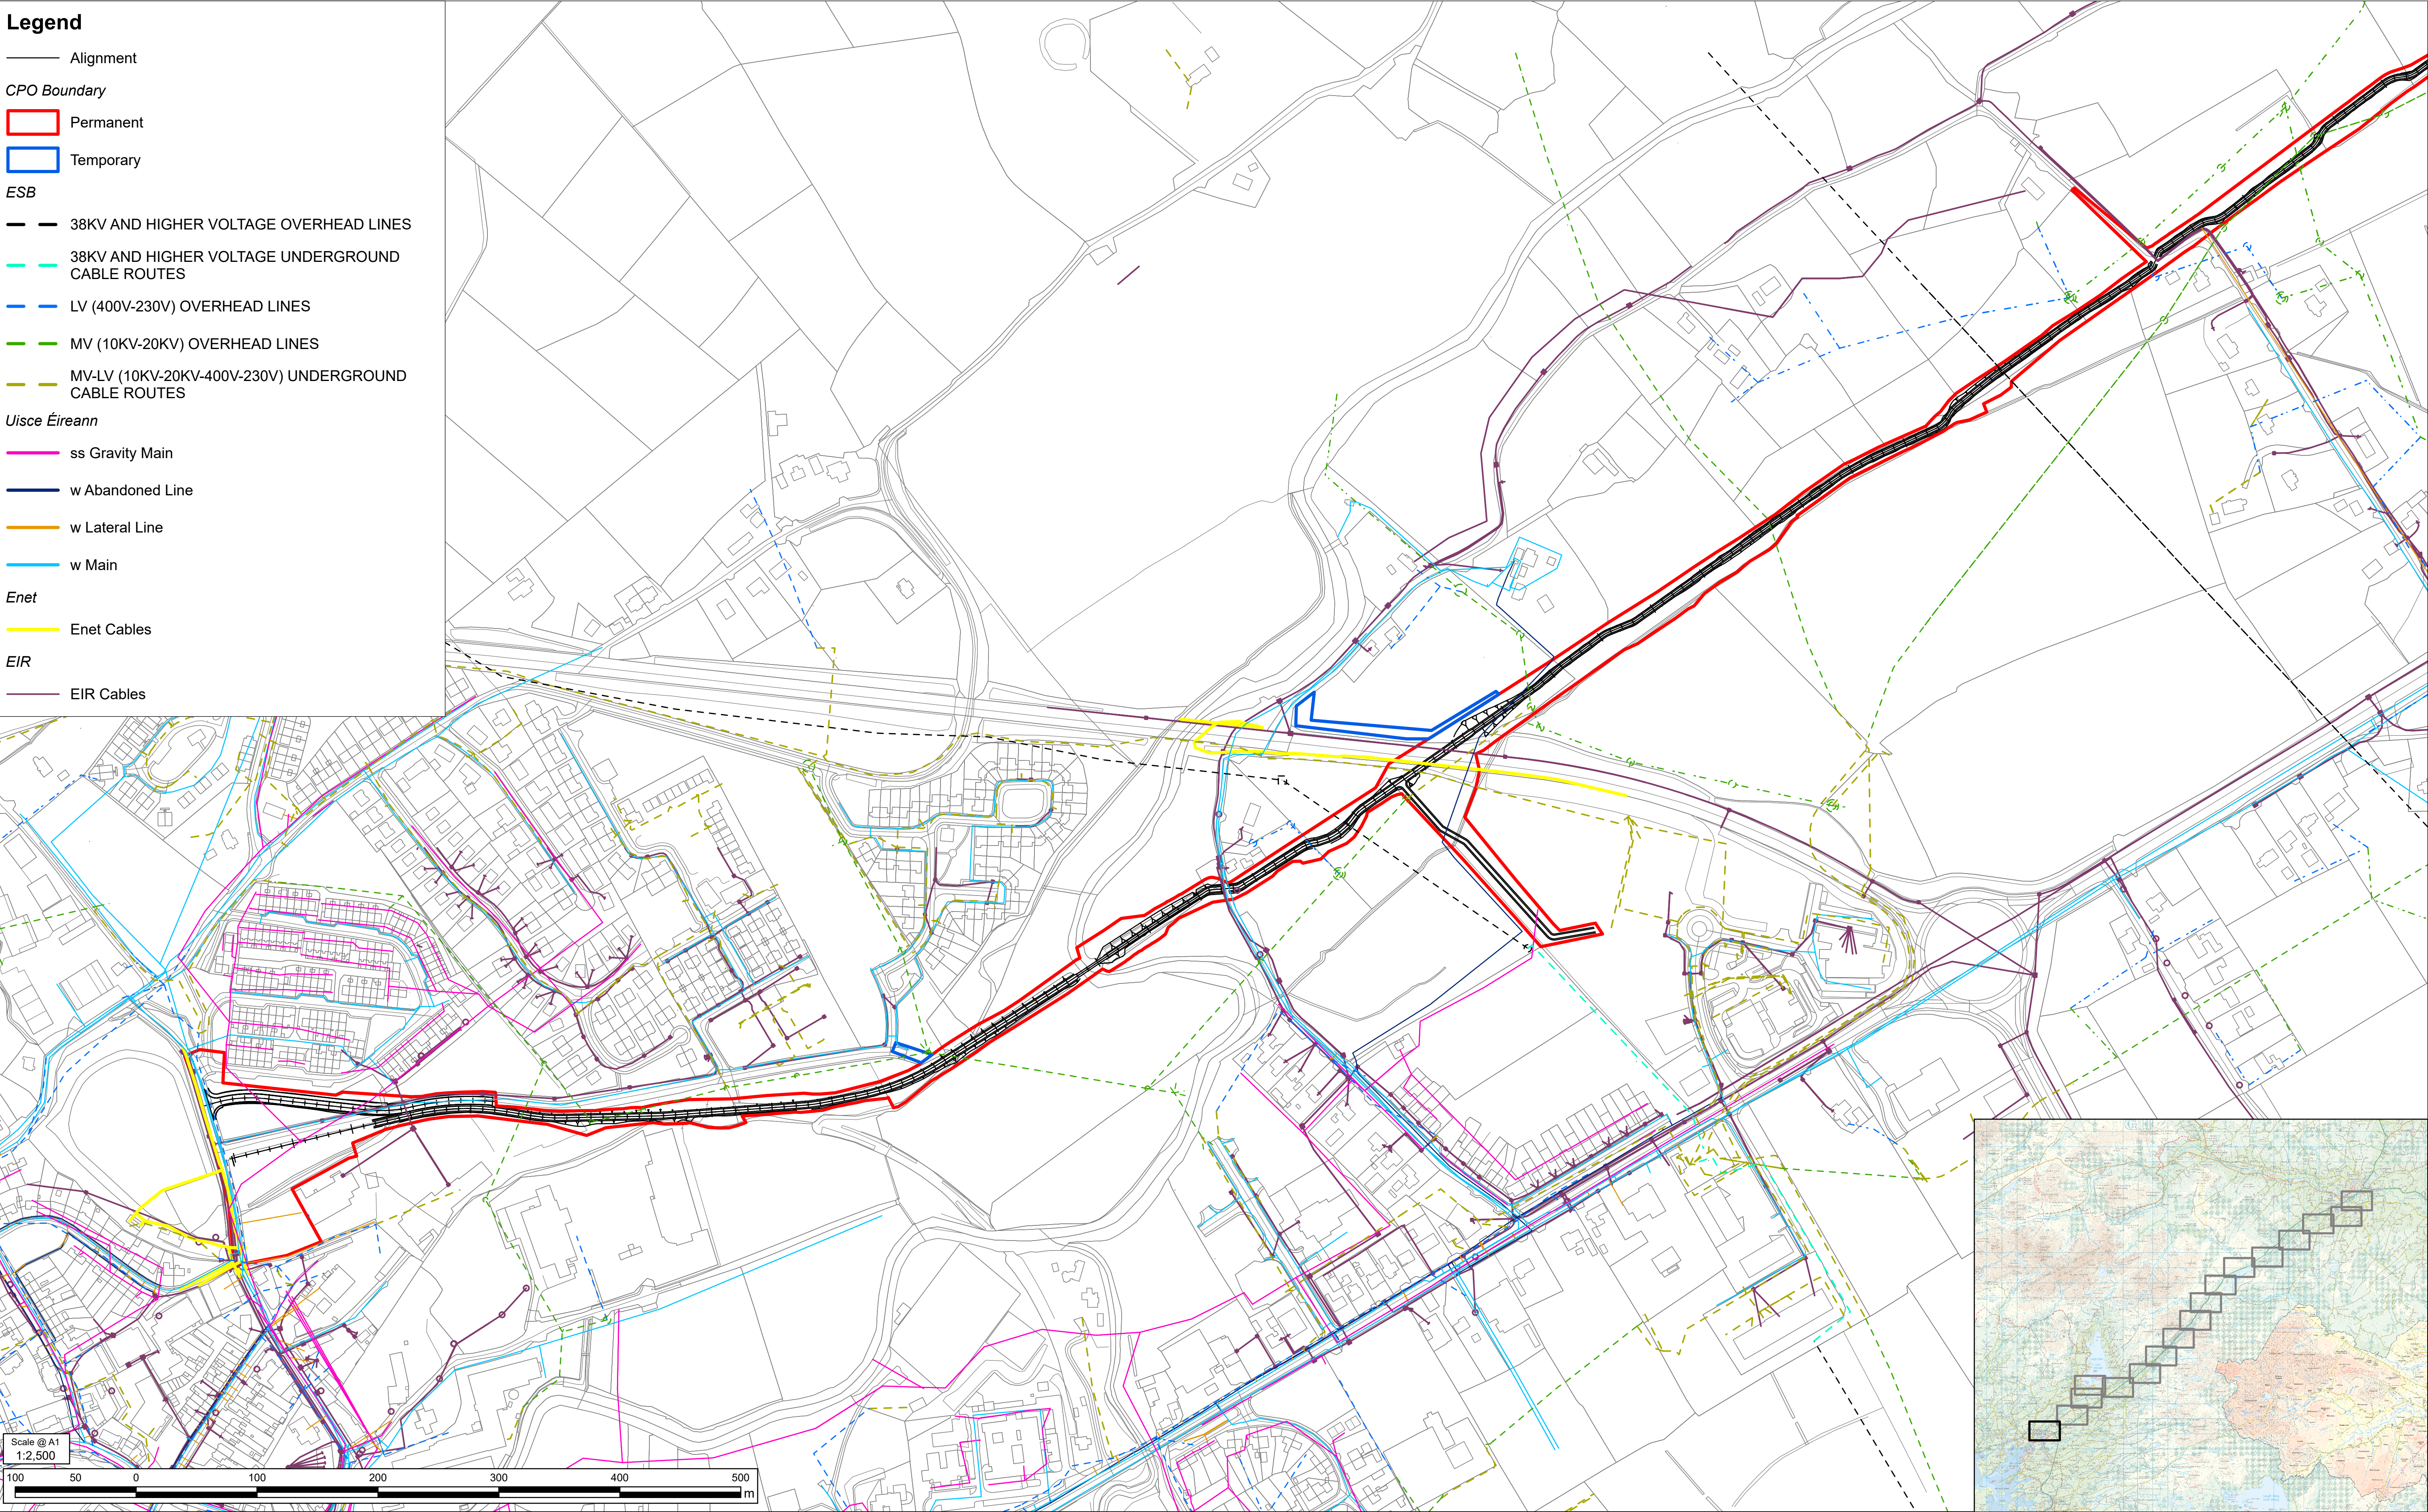

Notes

© Ordnance Survey Ireland 2023/OSI NMA 053. Land & Property Services Intellectual Property is protected by Crown Copyright and is reproduced with the permission of Land & Property Services under Delegated Authority from the Keeper of Public Records. © Crown Copyright and database right Licence No. 131956

© 2026 ESB; © 2026 Enet; © 2026 EIR; © 2026 Uisce Éireann. All rights reserved.

Purpose of issue

FOR INFORMATION

FOR INFORMATION			
Revision Details	By	Check	Date Suffix

SAFETY, HEALTH AND ENVIRONMENTAL INFORMATION BOX

ANY INFORMATION PROVIDED BY THIRD PARTIES AND REFERRED TO HEREIN HAS NOT BEEN CHECKED OR VERIFIED BY ROD/AECOM, UNLESS OTHERWISE EXPRESSLY STATED IN THE DOCUMENT. NO THIRD PARTY MAY RELY UPON THIS DOCUMENT WITHOUT THE PRIOR AND EXPRESS WRITTEN AGREEMENT OF ROD/AECOM.

THIS DRAWING IS TO BE USED ONLY FOR THE PURPOSE OF ISSUE THAT IT WAS ISSUED FOR AND IS SUBJECT TO AMENDMENT

Roughan & O'Donovan-AECOM Alliance

AECOM Roughan & O'Donovan
4th Floor Arena House
One Burlington Plaza
Burlington Road
Dublin 18
D04 R9H6
T +353 87 754 5584
www.aecom.com

Arena House
Arena Road
Sandyford
Dublin 18
Ireland
T +353 (0)1 294 0600
www.rod.ie

Project Title


BARNESMORE GAP GREENWAY

Drawing Title

UTILITIES
PAGE 1 OF 17

THIS DOCUMENT HAS BEEN PREPARED PURSUANT TO AND SUBJECT TO THE TERMS OF ROD-AECOM'S APPOINTMENT BY ITS CLIENT. ROD-AECOM ACCEPTS NO LIABILITY FOR ANY USE OF THIS DOCUMENT OTHER THAN BY ITS ORIGINAL CLIENT OR FOLLOWING ROD-AECOM'S EXPRESS AGREEMENT TO SUCH USE, AND ONLY FOR THE PURPOSE FOR WHICH IT WAS PREPARED AND PROVIDED.

Designed JB	Drawn JB	Checked LD	Approved DK	Date 08/06/2026
Internal Project No. 60701883		Suitability		
Scale 1:2,500				
Drawing Number Aecom Project ID 60701883	Originator - ACM	Volume - VUT -	Rev P01	
SW_ZZ_ZZ_ZZ	- DR - UT	- 0020		
Location	Type Role	Number		

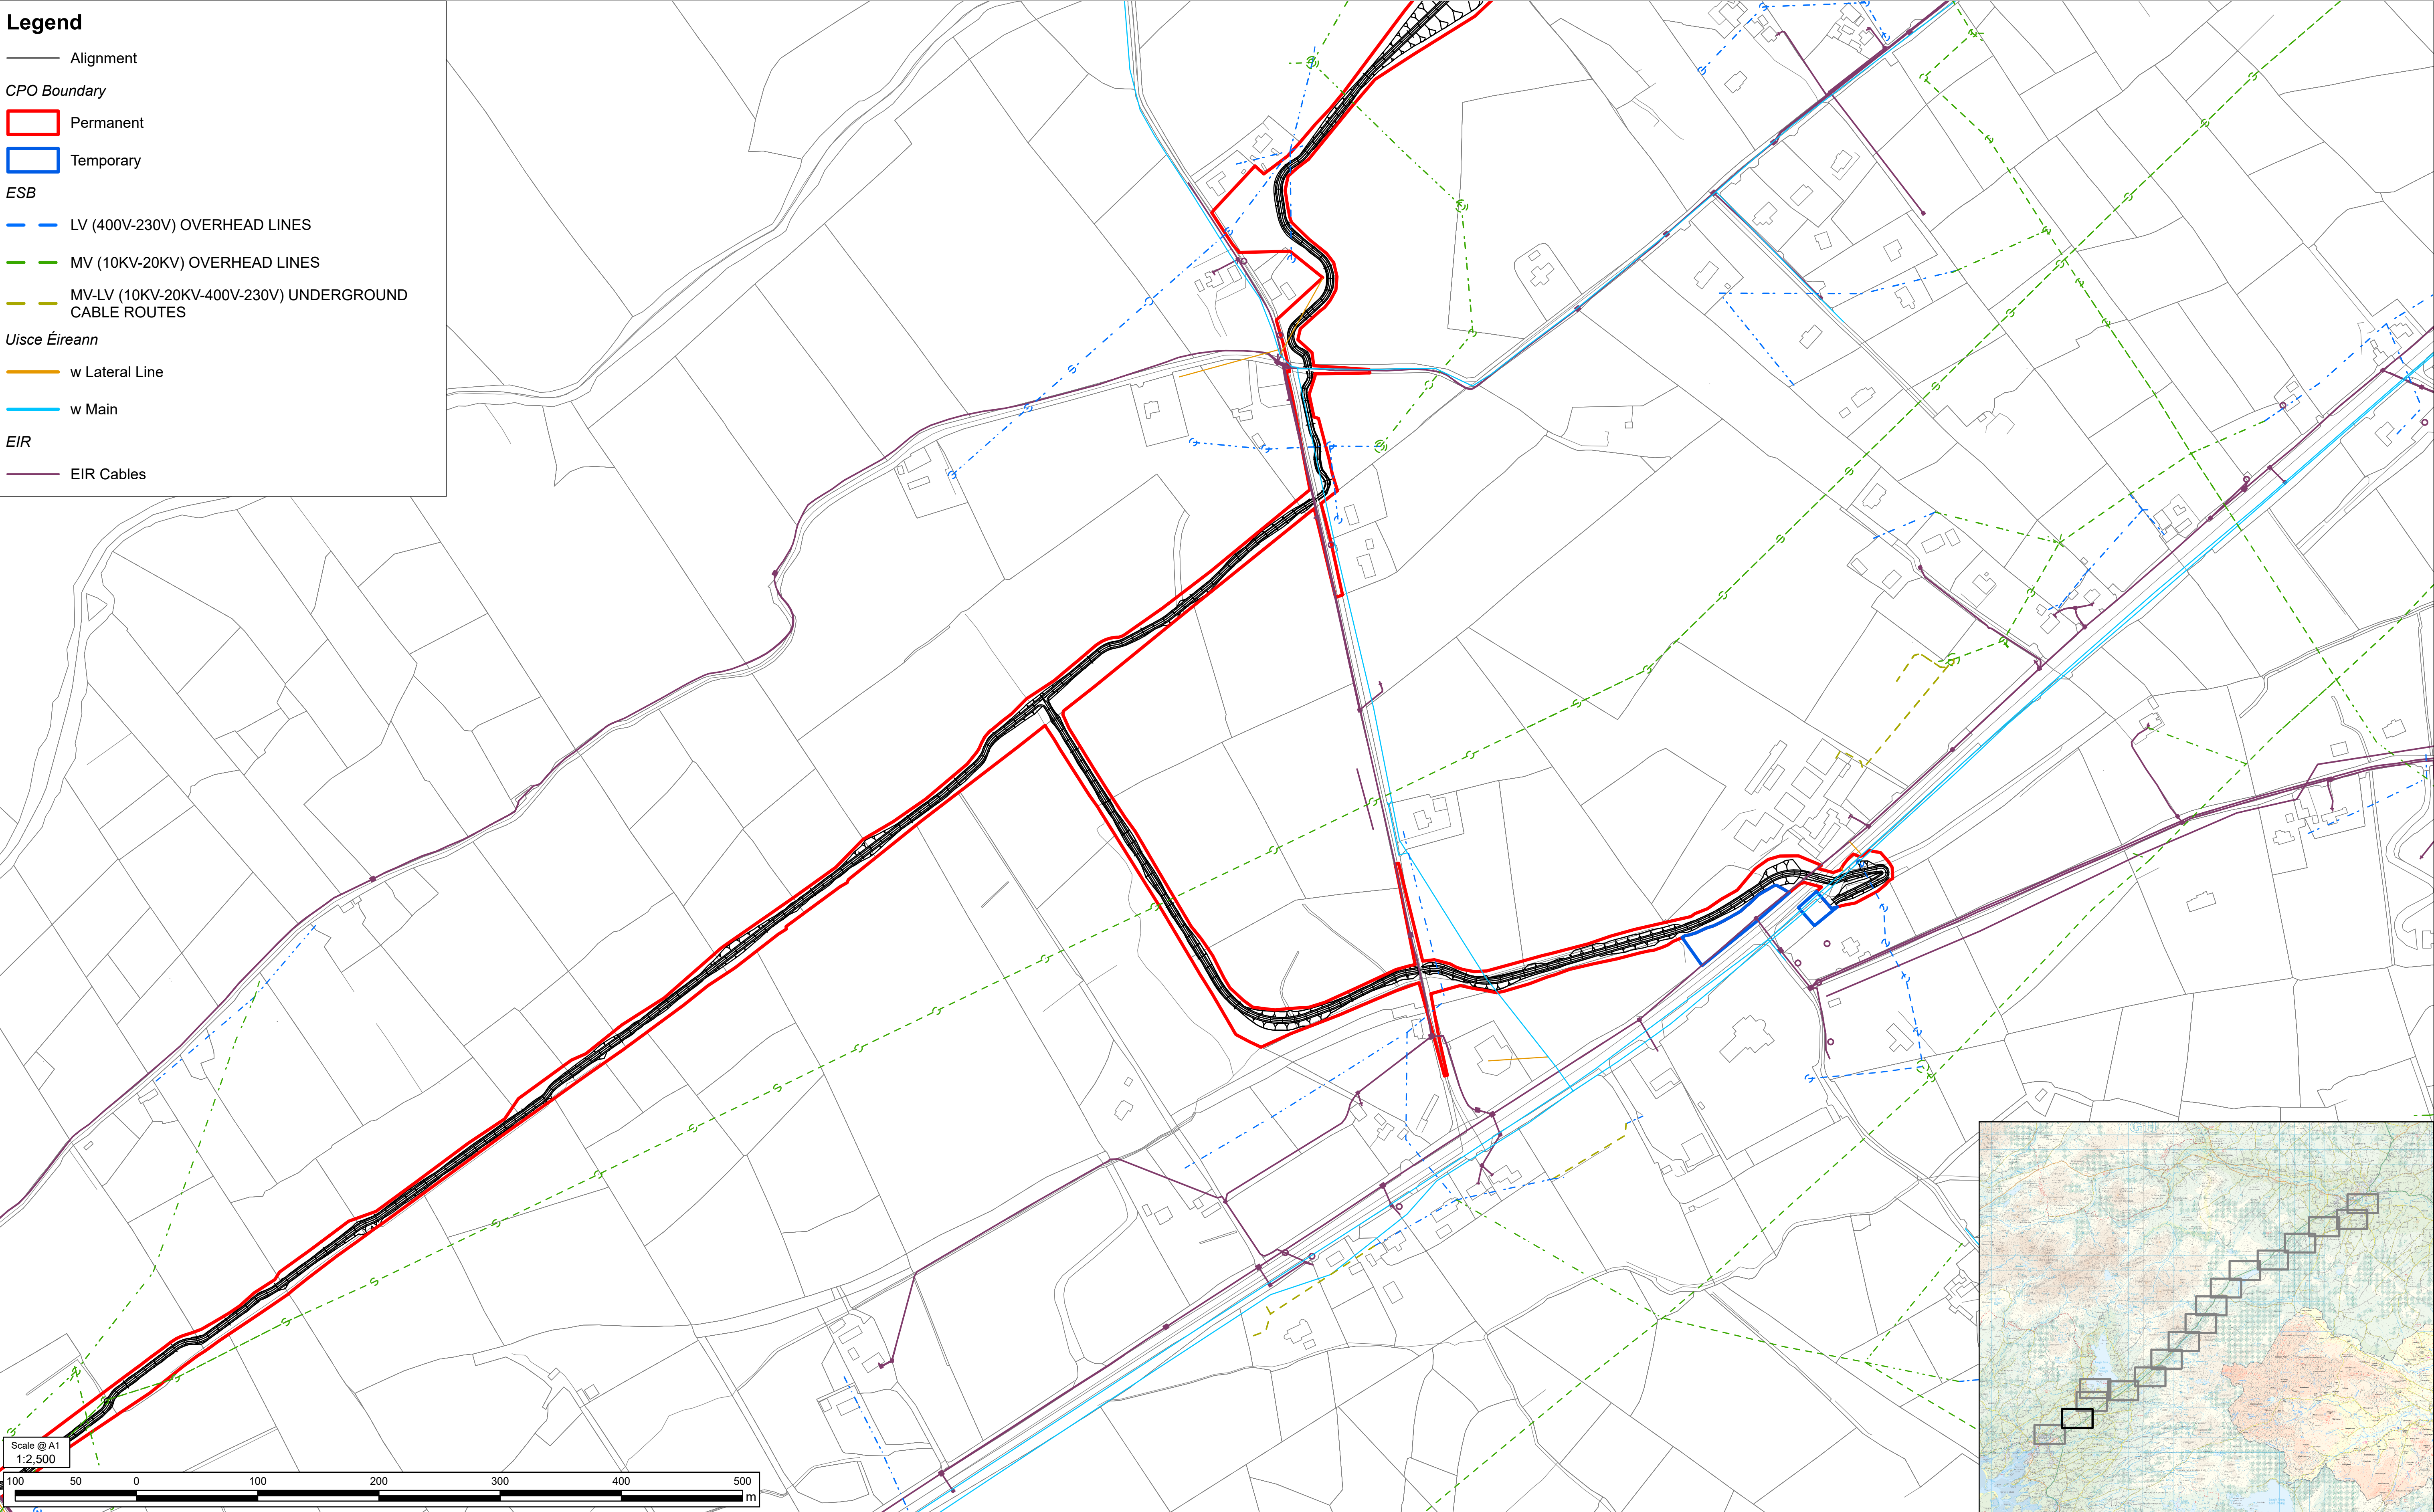

Legend

— Alignment

CPO Boundary

Permanent

Temporary

ESB

LV (400V-230V) OVERHEAD LINES

MV (10KV-20KV) OVERHEAD LINES

MV-LV (10KV-20KV-400V-230V) UNDERGROUND CABLE ROUTES


Uisce Éireann

w Lateral Line

w Main

EIR

EIR Cables

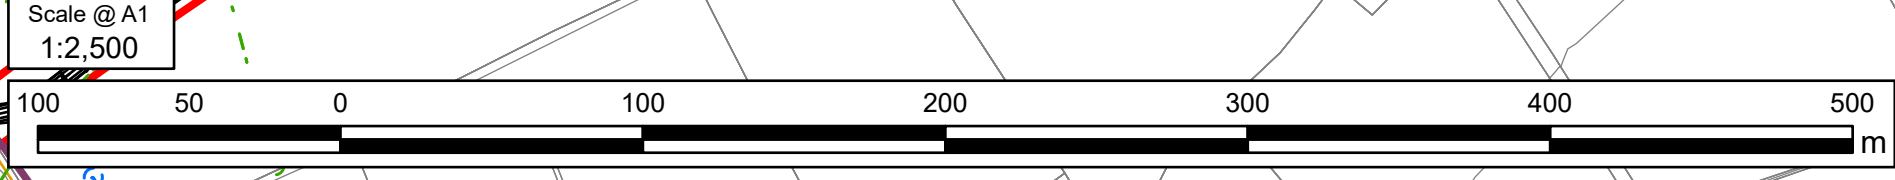

Tionscadal Éireann
Project Ireland
2040



Notes

© Ordnance Survey Ireland 2023/OSI NMA 053.
Land & Property Services Intellectual Property is protected by Crown Copyright and is reproduced with the permission of Land & Property Services under Delegated Authority from the Keeper of Public Records. © Crown Copyright and database right Licence No. 131956
© 2026 ESB; © 2026 Enet; © 2026 EIR; © 2026 Uisce Éireann. All rights reserved.

Purpose of issue				
FOR INFORMATION				
FOR INFORMATION				
Revision Details				
	By	Date	Check	Suffix

SAFETY, HEALTH AND ENVIRONMENTAL INFORMATION BOX

ANY INFORMATION PROVIDED BY THIRD PARTIES AND REFERRED TO HEREIN HAS NOT BEEN CHECKED OR VERIFIED BY ROD/AECOM, UNLESS OTHERWISE EXPRESSLY STATED IN THE DOCUMENT. NO THIRD PARTY MAY RELY UPON THIS DOCUMENT WITHOUT THE PRIOR AND EXPRESS WRITTEN AGREEMENT OF ROD/AECOM.

THIS DRAWING IS TO BE USED ONLY FOR THE PURPOSE OF ISSUE THAT IT WAS ISSUED FOR AND IS SUBJECT TO AMENDMENT

Roughan & O'Donovan-AECOM Alliance

AECOM Roughan & O'Donovan
4th Floor Arena House
One Burlington Plaza
Burlington Road
Dublin 18
D04 R196
T +353 87 754 5584
www.aecom.com

AECOM Roughan & O'Donovan
4th Floor Arena House
One Burlington Plaza
Burlington Road
Dublin 18
D04 R196
T +353 87 754 5584
www.aecom.com


Project Title

BARNESMORE GAP GREENWAY

Drawing Title

**UTILITIES
PAGE 2 OF 17**

THIS DOCUMENT HAS BEEN PREPARED PURSUANT TO AND SUBJECT TO THE TERMS OF ROD-AECOM'S APPOINTMENT BY ITS CLIENT. ROD-AECOM ACCEPTS NO LIABILITY FOR ANY USE OF THIS DOCUMENT OTHER THAN BY ITS ORIGINAL CLIENT OR FOLLOWING ROD-AECOM'S EXPRESS AGREEMENT TO SUCH USE, AND ONLY FOR THE PURPOSE FOR WHICH IT WAS PREPARED AND PROVIDED.				
Designed JB	Drawn JB	Checked LD	Approved DK	Date 08/06/2026
Internal Project No. 60701883		Suitability		
Scale 1:2,500				
Drawing Number Aecom Project ID 60701883 SW_ZZ_ZZ_ZZ Location		Originator - ACM - DR - UT - Type Role		Volume - VUT - - 0021 Number
				Rev P01

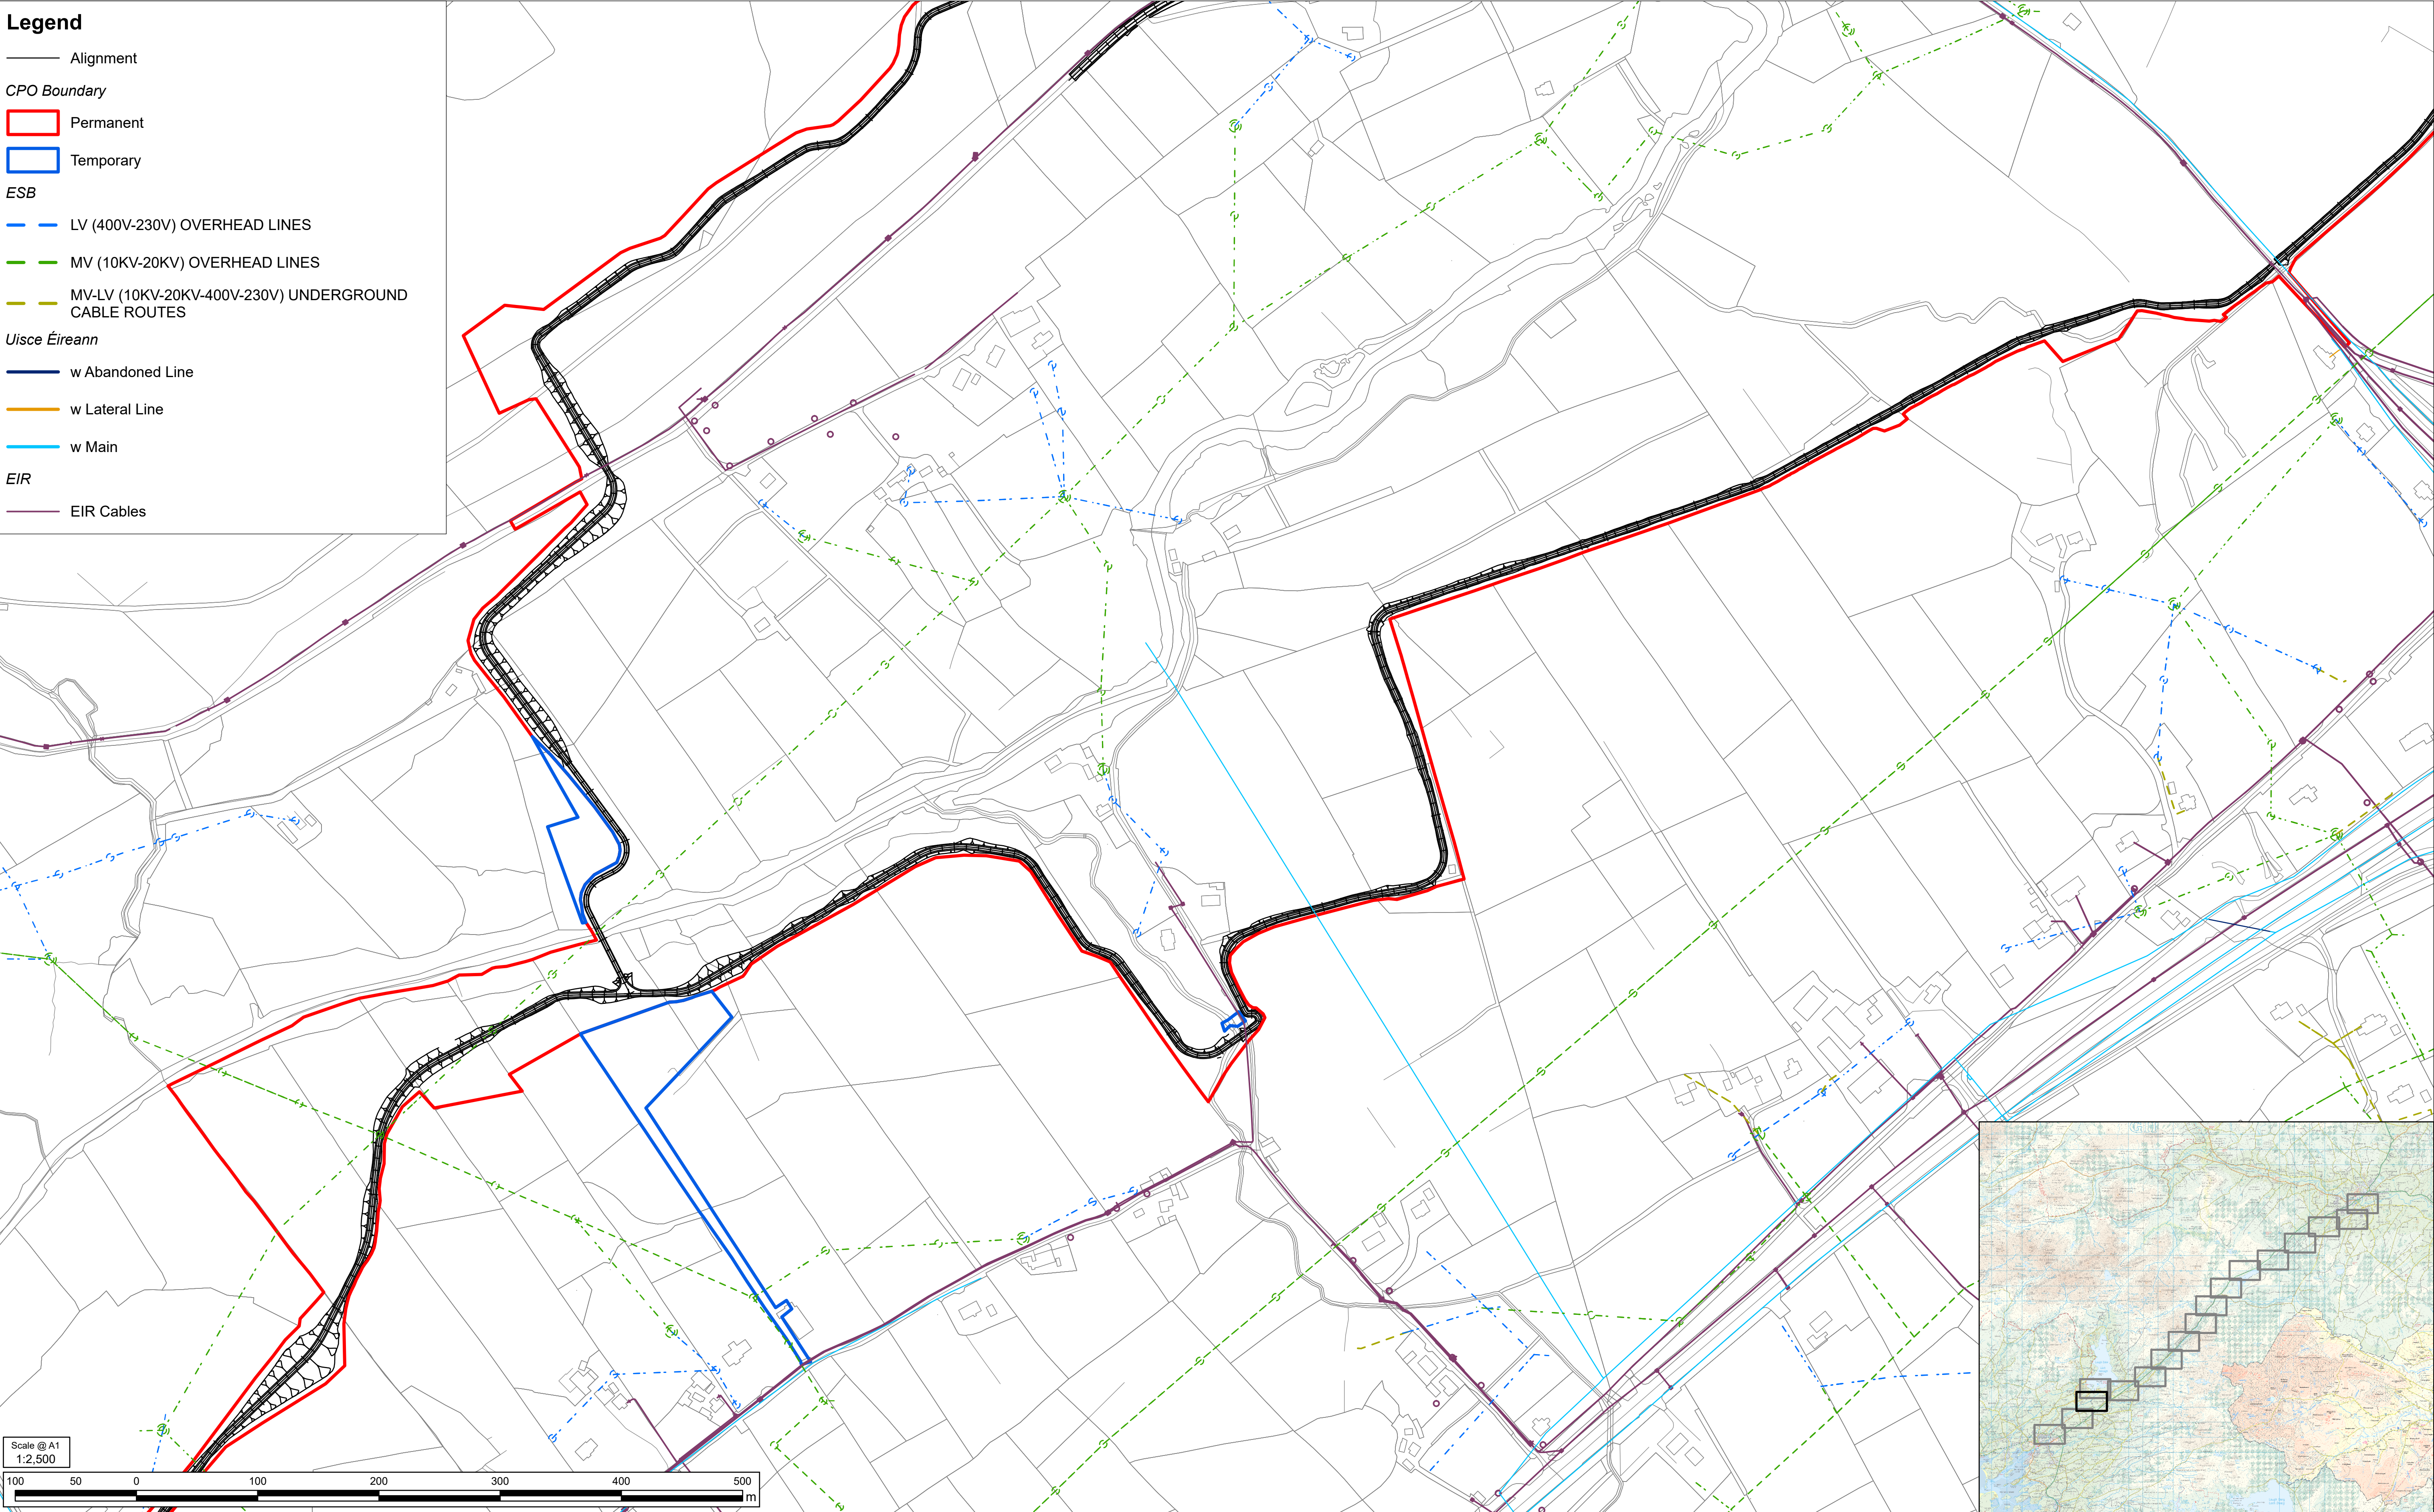

Legend

— Alignment

CPO Boundary

Permanent

Temporary

ESB

LV (400V-230V) OVERHEAD LINES

MV (10KV-20KV) OVERHEAD LINES

MV-LV (10KV-20KV-400V-230V) UNDERGROUND CABLE ROUTES

Uisce Éireann


w Abandoned Line

w Lateral Line

w Main

EIR

EIR Cables

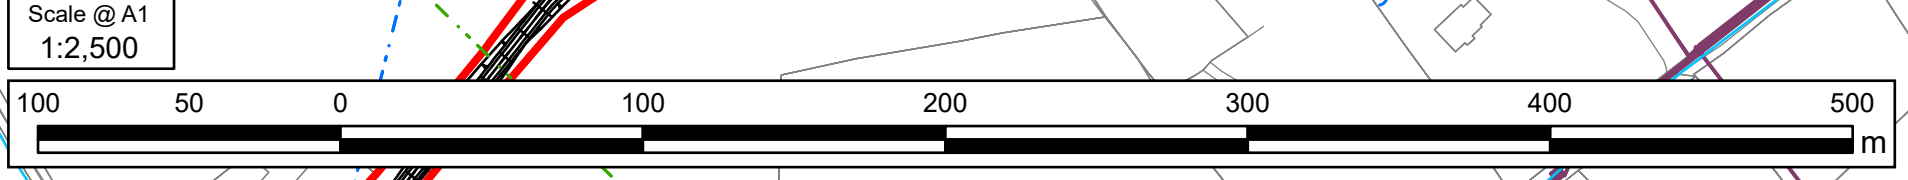

Notes

© Ordnance Survey Ireland 2023/OSI NMA 053. Land & Property Services Intellectual Property is protected by Crown Copyright and is reproduced with the permission of Land & Property Services under Delegated Authority from the Keeper of Public Records. © Crown Copyright and database right Licence No. 131956
© 2026 ESB; © 2026 Enet; © 2026 EIR; © 2026 Uisce Éireann. All rights reserved.

Purpose of issue			
FOR INFORMATION			
FOR INFORMATION			
Revision Details	By	Date	Suffix
	Check		

SAFETY, HEALTH AND ENVIRONMENTAL INFORMATION BOX

ANY INFORMATION PROVIDED BY THIRD PARTIES AND REFERRED TO HEREIN HAS NOT BEEN CHECKED OR VERIFIED BY ROD/AECOM. UNLESS OTHERWISE EXPRESSLY STATED IN THE DOCUMENT, NO THIRD PARTY MAY RELY UPON THIS DOCUMENT WITHOUT THE PRIOR AND EXPRESS WRITTEN AGREEMENT OF ROD/AECOM.

THIS DRAWING IS TO BE USED ONLY FOR THE PURPOSE OF ISSUE THAT IT WAS ISSUED FOR AND IS SUBJECT TO AMENDMENT

ROD

AECOM

Roughan & O'Donovan

4th Floor

One Burlington Plaza

Burlington Road

Dublin 18

D04 R9H6

T +353 87 754 5584

www.aecom.com

Roughan & O'Donovan

Arena House

Arena Road

Sandyford

Dublin 18

Ireland

T +353 (0)1 294 0600

www.rod.ie

Project Title



BARNESMORE GAP GREENWAY

Drawing Title

UTILITIES

PAGE 3 OF 17

THIS DOCUMENT HAS BEEN PREPARED PURSUANT TO AND SUBJECT TO THE TERMS OF ROD-AECOM'S APPOINTMENT BY ITS CLIENT. ROD-AECOM ACCEPTS NO LIABILITY FOR ANY USE OF THIS DOCUMENT OTHER THAN BY ITS ORIGINAL CLIENT OR FOLLOWING ROD-AECOM'S EXPRESS AGREEMENT TO SUCH USE, AND ONLY FOR THE PURPOSE FOR WHICH IT WAS PREPARED AND PROVIDED.					
Designed	JB	Drawn	JB	Checked	LD
Approved	DK	Date	08/06/2026		
Internal Project No.		60701883			
Scale		1:2,500			
Drawing Number		Acom Project ID		Originator	
60701883		60701883		- ACM	
SW_ZZ_ZZ_ZZ		Location		- DR - UT	
				- 0022	
				Number	
Rev				P01	

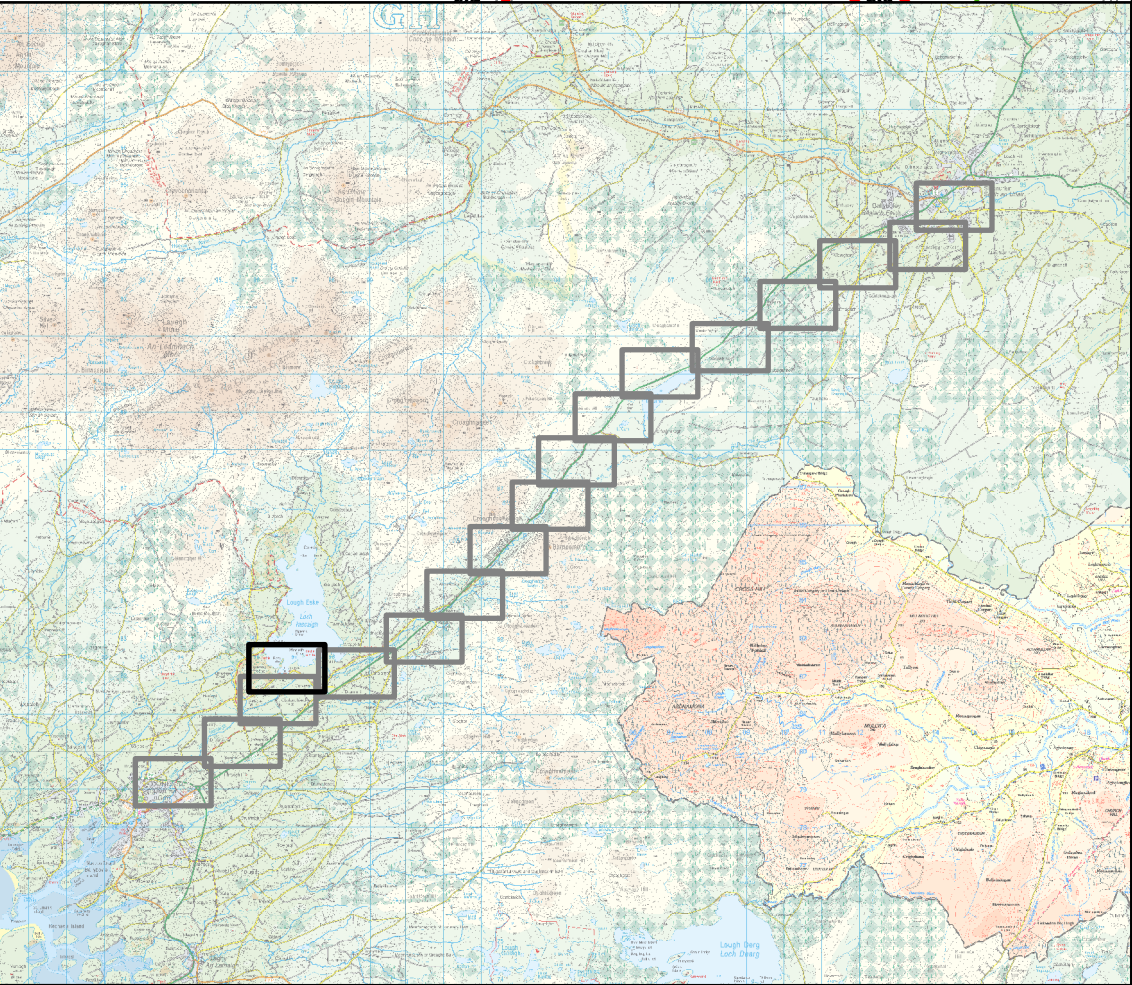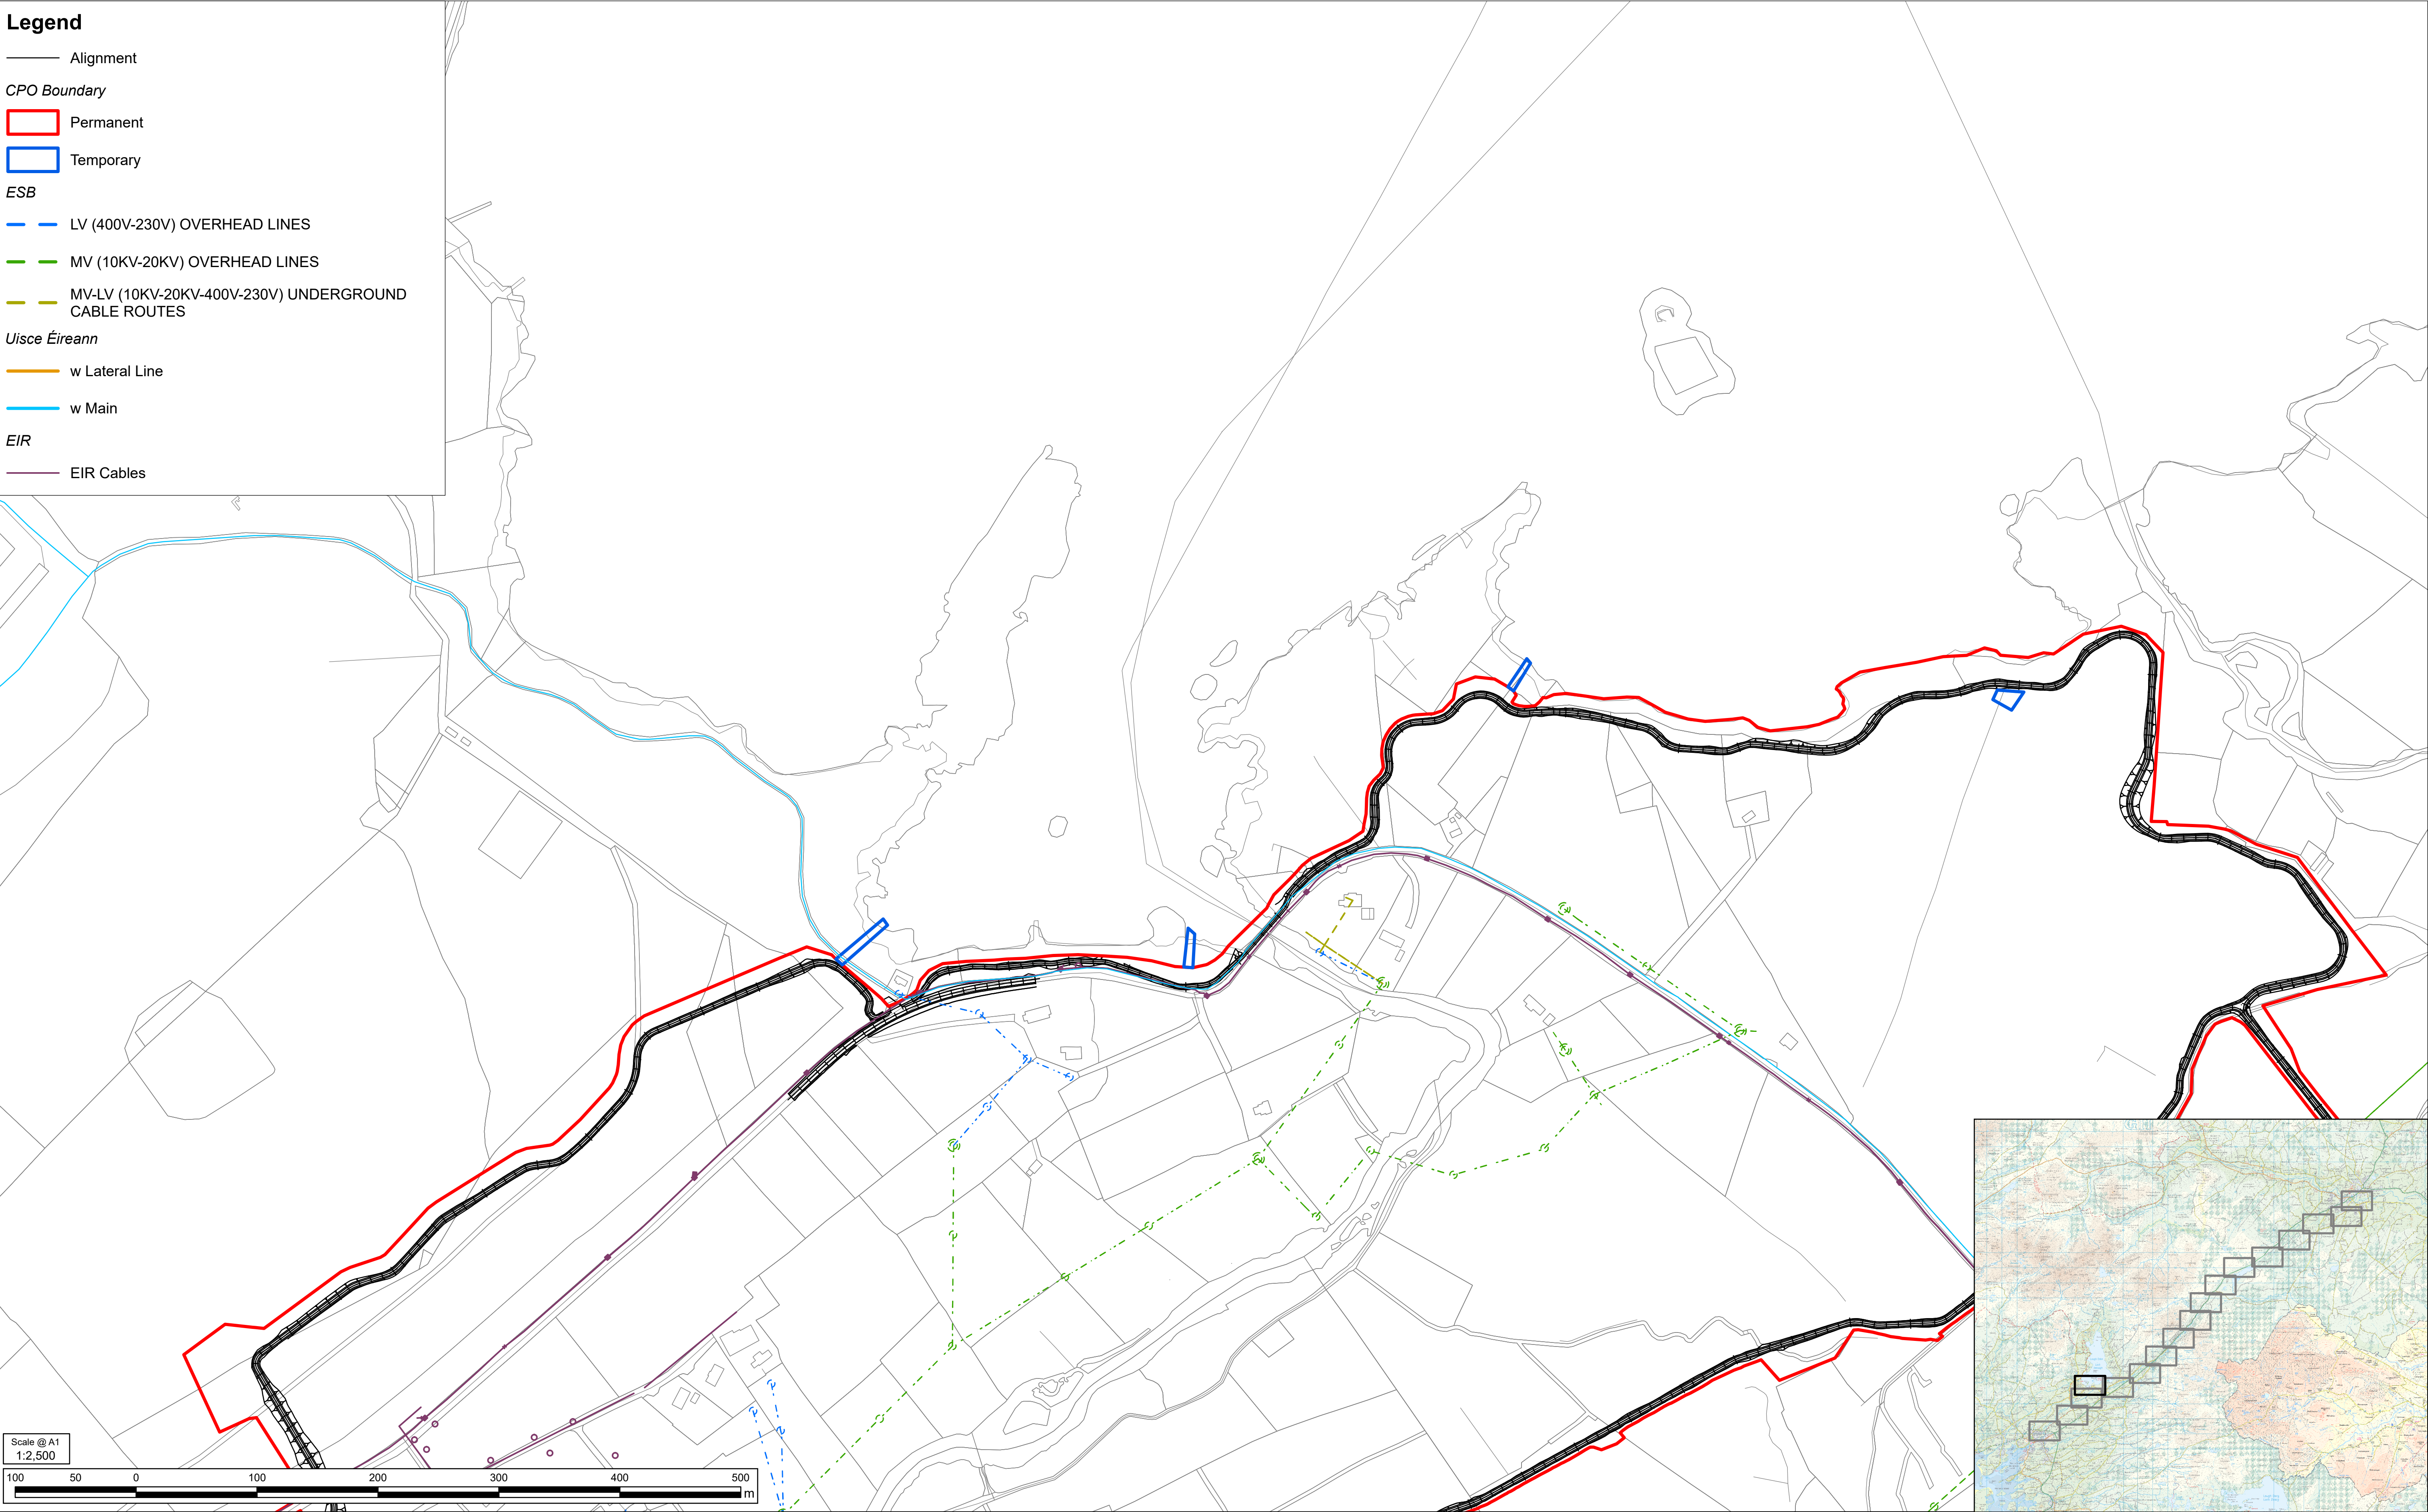



Notes

©Ordnance Survey Ireland 2023/OSI NMA 053. Land & Property Services Intellectual Property is protected by Crown Copyright and is reproduced with the permission of Land & Property Services under Delegated Authority from the Keeper of Public Records. © Crown Copyright and database right Licence No. 131956
© 2026 ESB; © 2026 Enet; © 2026 EIR; © 2026 Uisce Éireann. All rights reserved.

Purpose of issue

FOR INFORMATION

FOR INFORMATION	By	Check	Date	Suffix
Revision Details				

SAFETY, HEALTH AND ENVIRONMENTAL INFORMATION BOX

ANY INFORMATION PROVIDED BY THIRD PARTIES AND REFERRED TO HEREIN HAS NOT BEEN CHECKED OR VERIFIED BY ROD/AECOM. UNLESS OTHERWISE EXPRESSLY STATED IN THE DOCUMENT, NO THIRD PARTY MAY RELY UPON THIS DOCUMENT WITHOUT THE PRIOR AND EXPRESS WRITTEN AGREEMENT OF ROD/AECOM.

THIS DRAWING IS TO BE USED ONLY FOR THE PURPOSE OF ISSUE THAT IT WAS ISSUED FOR AND IS SUBJECT TO AMENDMENT

Roughan & O'Donovan-AECOM Alliance

ROD AECOM

Roughan & O'Donovan
Arena House
Arena Road
Sandyford
Dublin 18
Ireland
T +353 87 754 5584 T +353 (0)1 294 0600
www.rod.ie www.rod.ie

Project Title

BARNESMORE GAP GREENWAY

Drawing Title

UTILITIES
PAGE 4 OF 17

THIS DOCUMENT HAS BEEN PREPARED PURSUANT TO AND SUBJECT TO THE TERMS OF ROD-AECOM'S APPOINTMENT BY ITS CLIENT. ROD-AECOM ACCEPTS NO LIABILITY FOR ANY USE OF THIS DOCUMENT OTHER THAN BY ITS ORIGINAL CLIENT OR FOLLOWING ROD-AECOM'S EXPRESS AGREEMENT TO SUCH USE, AND ONLY FOR THE PURPOSE FOR WHICH IT WAS PREPARED AND PROVIDED.


Designed	Drawn	Checked	Approved	Date
JB	JB	LD	DK	08/06/2026

Internal Project No. 60701883

Scale 1:2,500

Suitability

Drawing Number	Originator	Volume	Rev
Aecom Project ID 60701883	- ACM	- VUT -	P01
SW_ZZ_ZZ_ZZ	- DR - UT	- 0023	
Location	Type Role	Number	

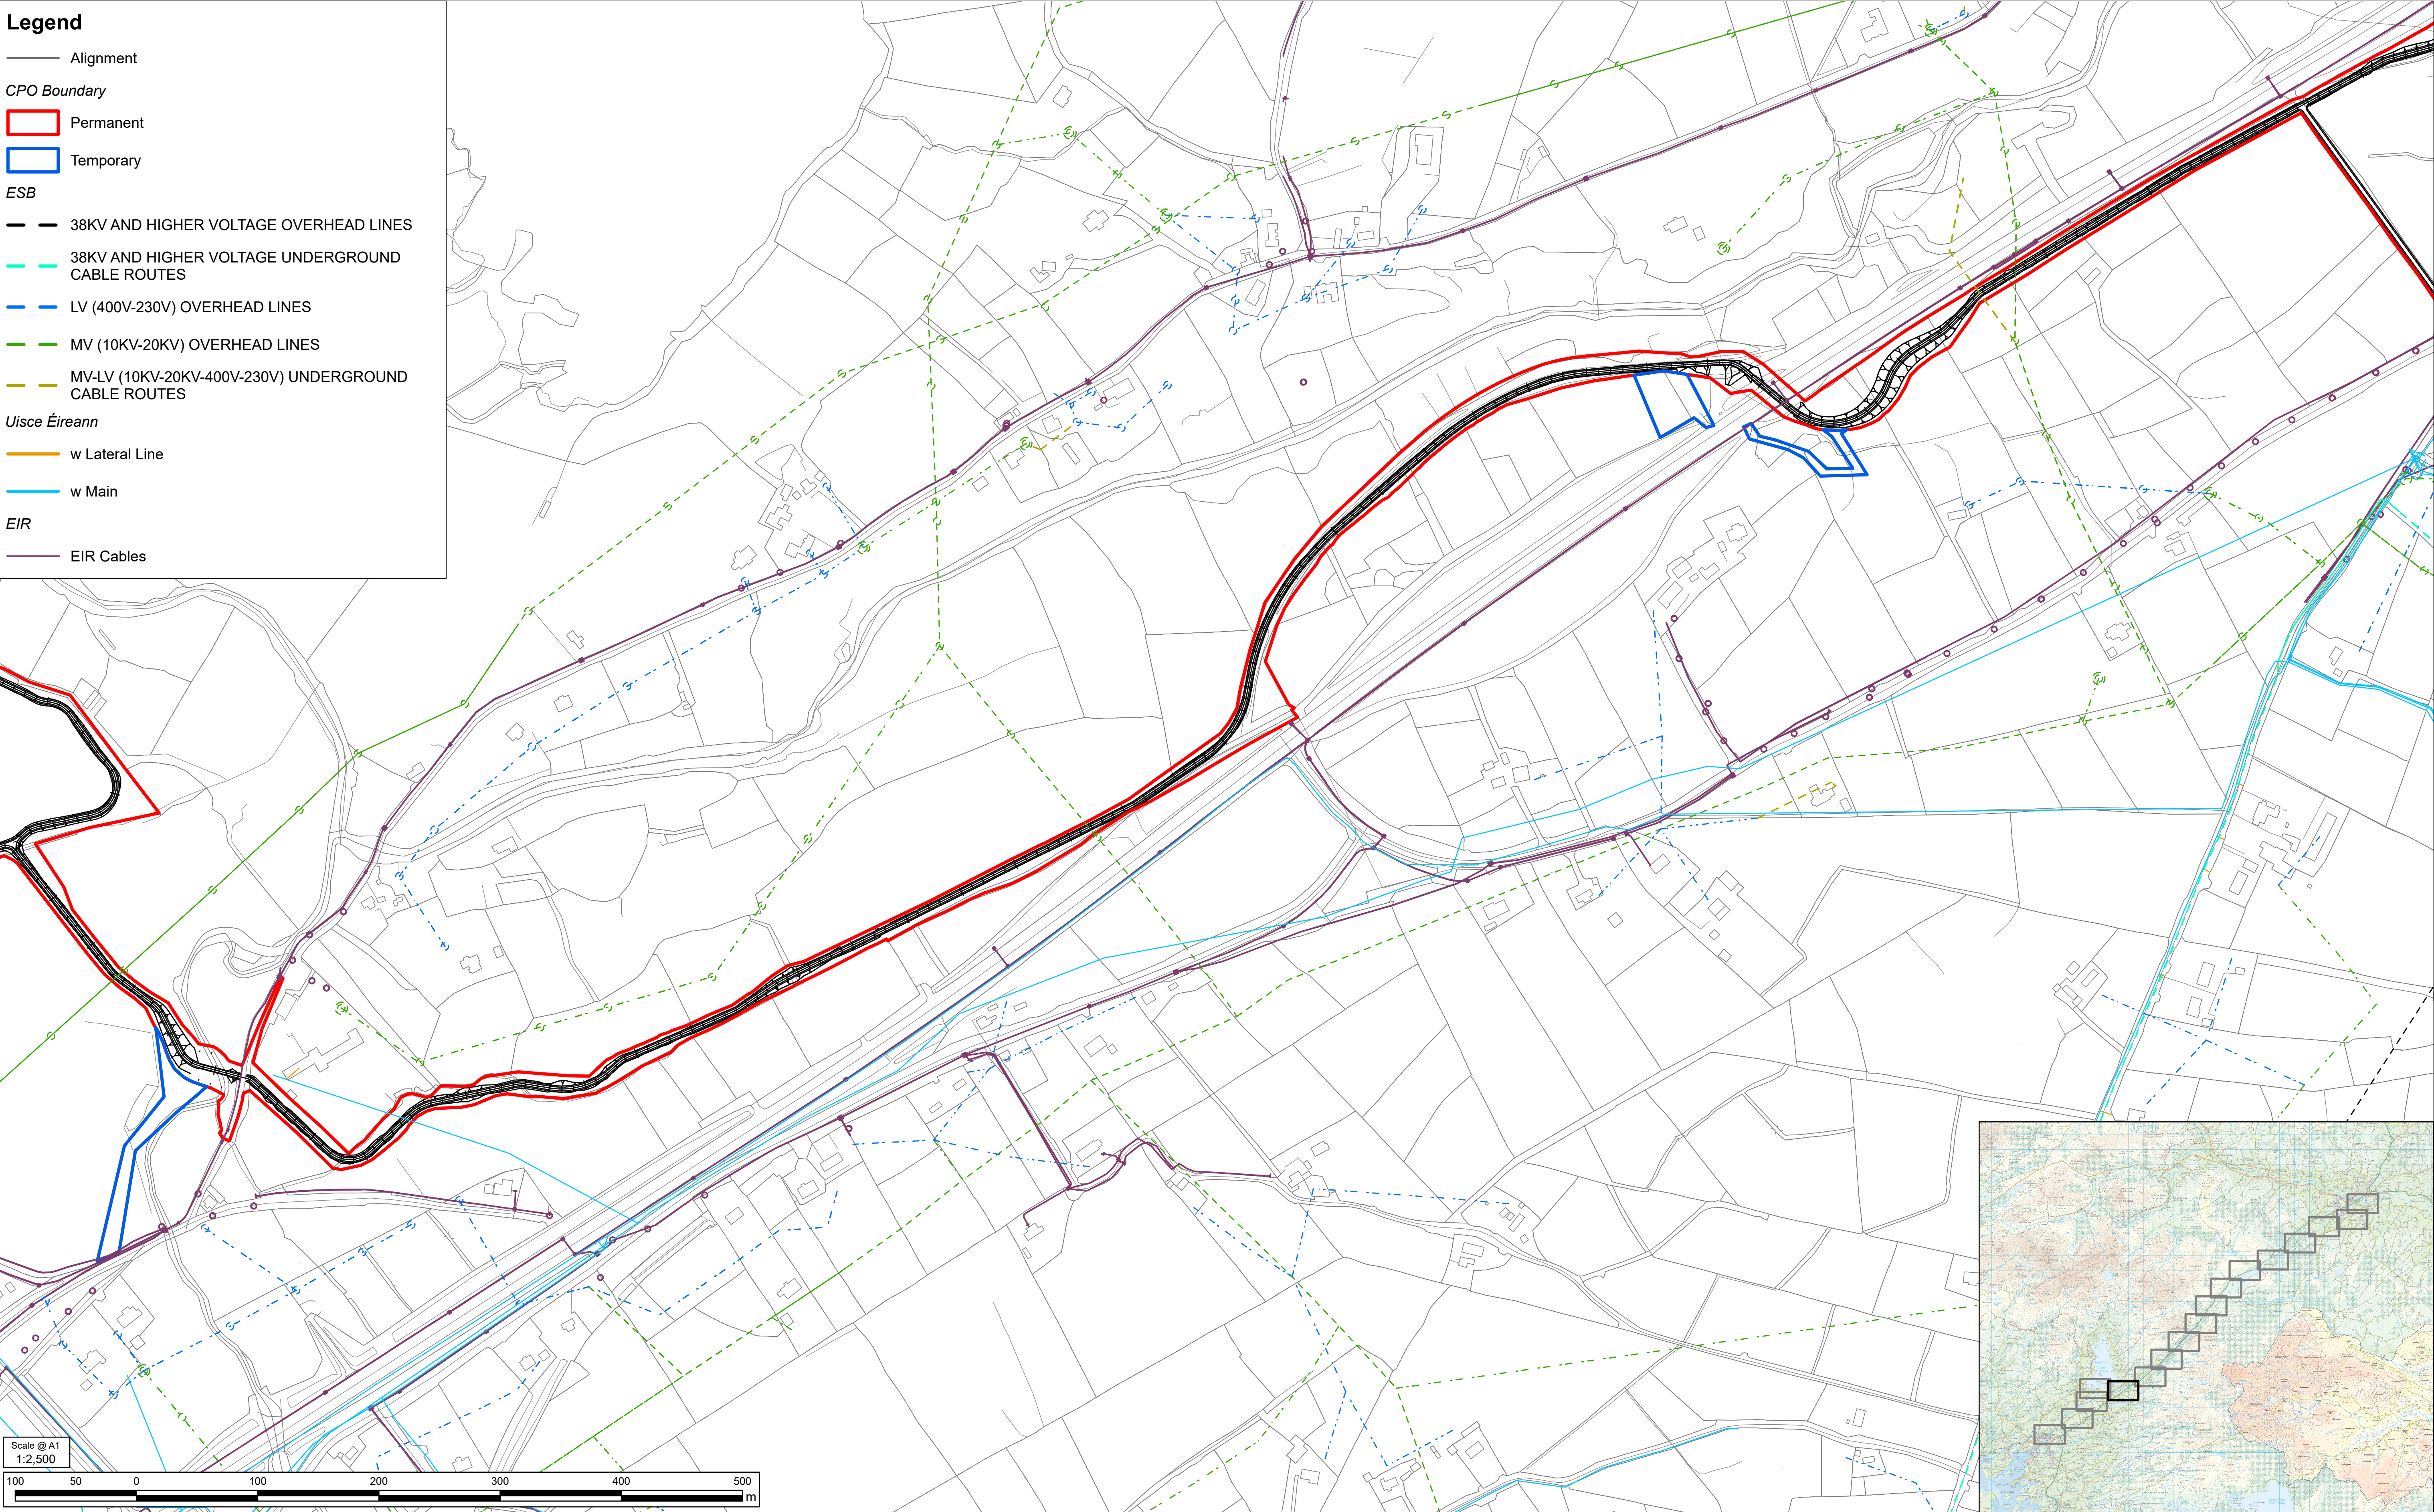

Legend

— Alignment

CPO Boundary

Permanent

Temporary

ESB

38KV AND HIGHER VOLTAGE OVERHEAD LINES

38KV AND HIGHER VOLTAGE UNDERGROUND CABLE ROUTES

LV (400V-230V) OVERHEAD LINES

MV (10KV-20KV) OVERHEAD LINES

MV-LV (10KV-20KV-400V-230V) UNDERGROUND CABLE ROUTES


Uisce Éireann

w Lateral Line

w Main

EIR

EIR Cables

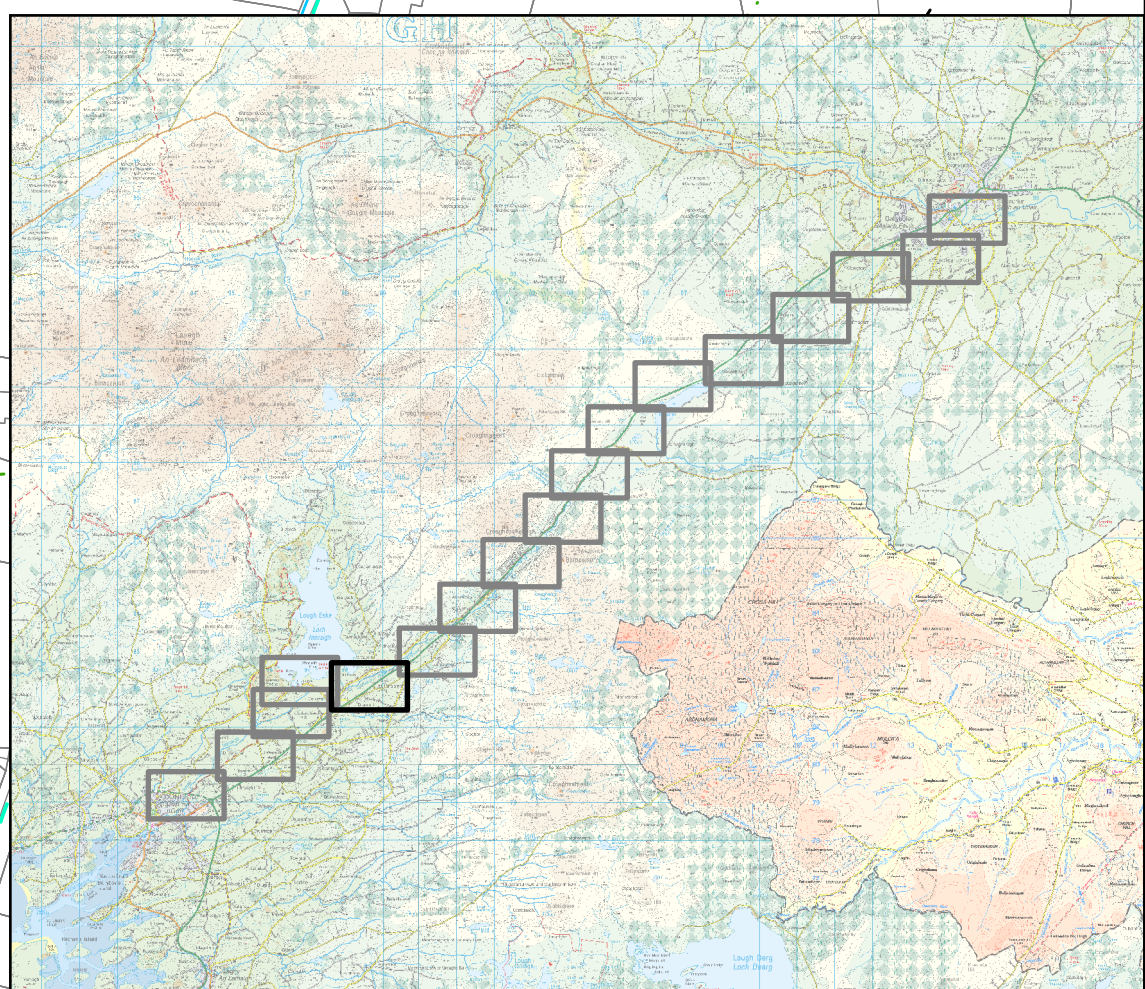

Notes

©Ordnance Survey Ireland 2023/OSI NMA 053. Land & Property Services Intellectual Property is protected by Crown Copyright and is reproduced with the permission of Land & Property Services under Delegated Authority from the Keeper of Public Records. © Crown Copyright and database right Licence No. 131956
© 2026 ESB; © 2026 Enet; © 2026 EIR; © 2026 Uisce Éireann. All rights reserved.

Purpose of issue	
FOR INFORMATION	
FOR INFORMATION	
Revision Details	By: Check Date Suffix

SAFETY, HEALTH AND ENVIRONMENTAL INFORMATION BOX

ANY INFORMATION PROVIDED BY THIRD PARTIES AND REFERRED TO HEREIN HAS NOT BEEN CHECKED OR VERIFIED BY ROD/AECOM. UNLESS OTHERWISE EXPRESSLY STATED IN THE DOCUMENT, NO THIRD PARTY MAY RELY UPON THIS DOCUMENT WITHOUT THE PRIOR AND EXPRESS WRITTEN AGREEMENT OF ROD/AECOM.

THIS DRAWING IS TO BE USED ONLY FOR THE PURPOSE OF ISSUE THAT IT WAS ISSUED FOR AND IS SUBJECT TO AMENDMENT

Roughan & O'Donovan-AECOM Alliance
AECOM Roughan & O'Donovan
4th Floor Arena House
One Burlington Plaza
Burlington Road
Dublin
D04 R196
T +353 87 754 5584
www.aecom.com


Project Title

BARNESMORE GAP GREENWAY

Drawing Title

UTILITIES
PAGE 5 OF 17

THIS DOCUMENT HAS BEEN PREPARED PURSUANT TO AND SUBJECT TO THE TERMS OF ROD-AECOM'S APPOINTMENT BY ITS CLIENT. ROD-AECOM ACCEPTS NO LIABILITY FOR ANY USE OF THIS DOCUMENT OTHER THAN BY ITS ORIGINAL CLIENT OR FOLLOWING ROD-AECOM'S EXPRESS AGREEMENT TO SUCH USE, AND ONLY FOR THE PURPOSE FOR WHICH IT WAS PREPARED AND PROVIDED.				
Designed JB	Drawn JB	Checked LD	Approved DK	Date 08/06/2026
Internal Project No. 60701883		Suitability		
Scale 1:2,500				
Drawing Number Aecom Project ID 60701883 SW_ZZ_ZZ_ZZ Location		Originator - ACM - DR - UT Type Role		Volume - VUT - - 0024 Number
				Rev P01

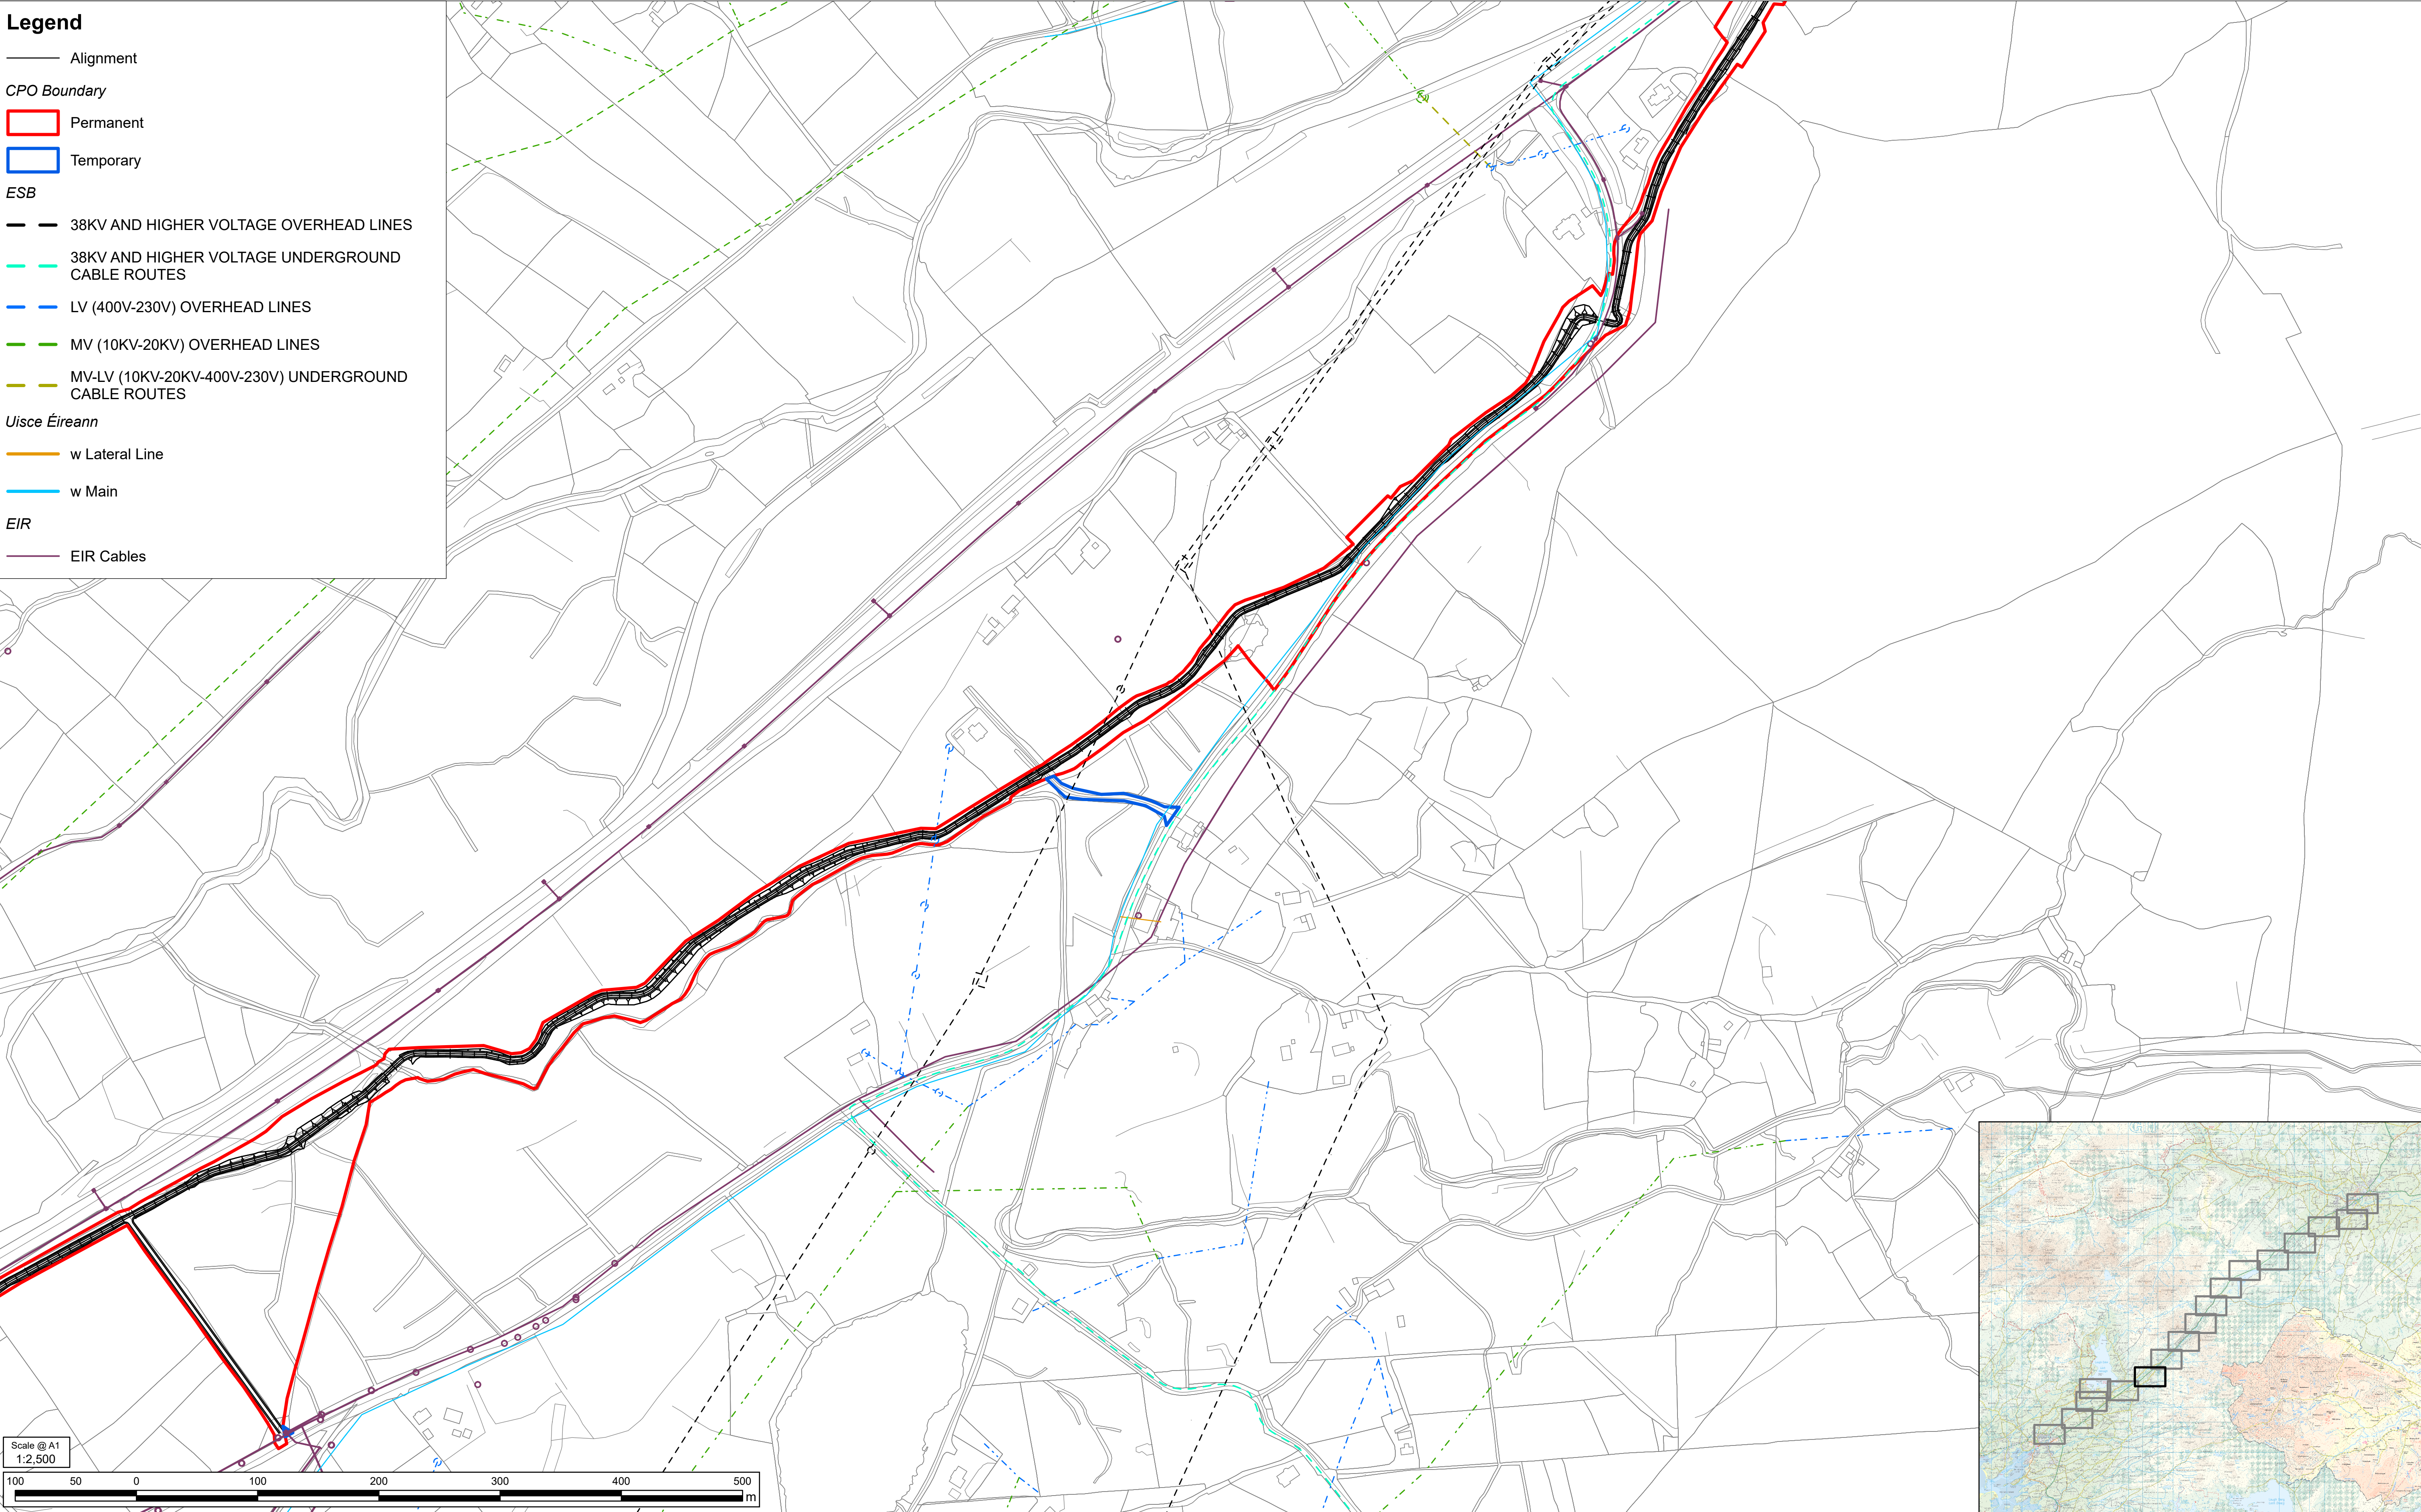

Legend

— Alignment

CPO Boundary

Permanent

Temporary

ESB

38KV AND HIGHER VOLTAGE OVERHEAD LINES

38KV AND HIGHER VOLTAGE UNDERGROUND CABLE ROUTES

LV (400V-230V) OVERHEAD LINES

MV (10KV-20KV) OVERHEAD LINES

MV-LV (10KV-20KV-400V-230V) UNDERGROUND CABLE ROUTES


Uisce Éireann

w Lateral Line

w Main

EIR

EIR Cables

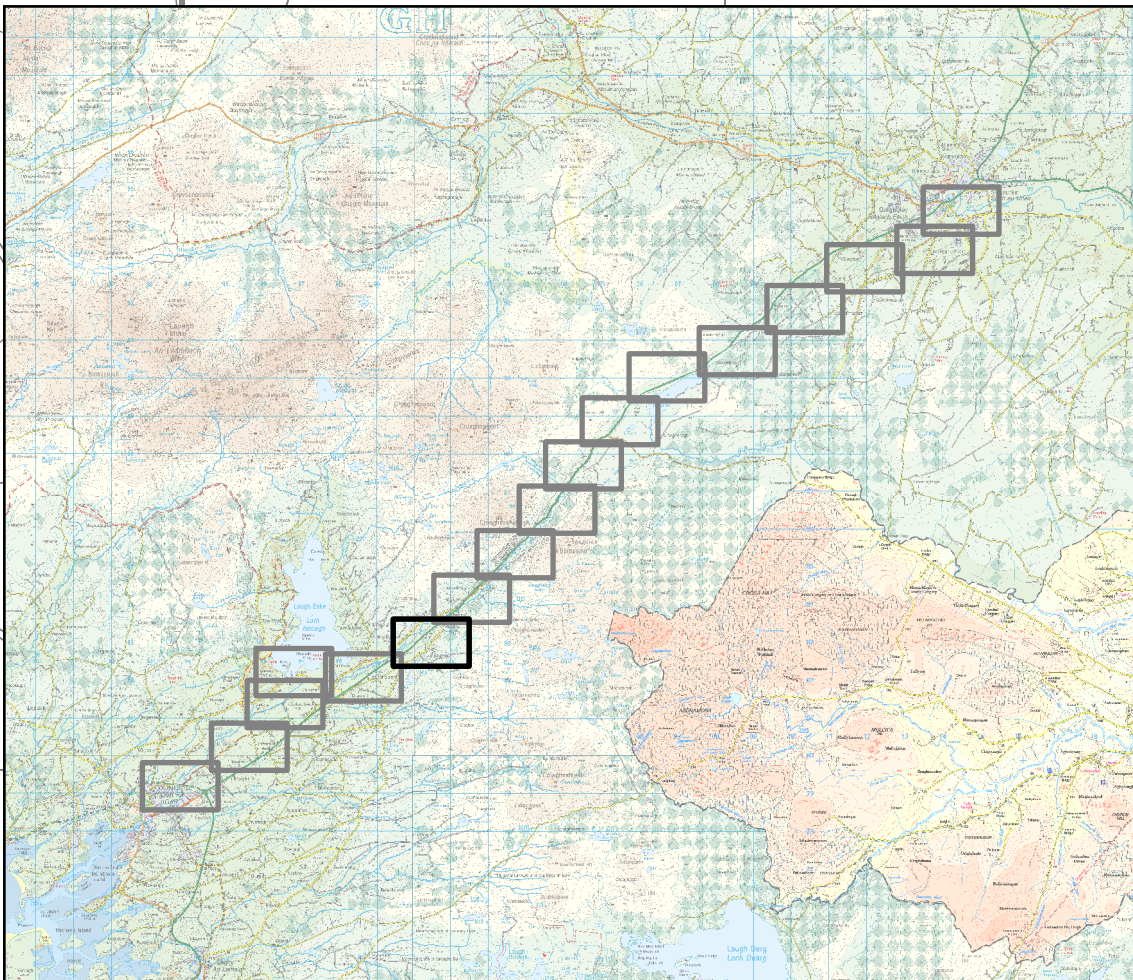

Notes

©Ordnance Survey Ireland 2023/OSI NMA 053. Land & Property Services Intellectual Property is protected by Crown Copyright and is reproduced with the permission of Land & Property Services under Delegated Authority from the Keeper of Public Records. © Crown Copyright and database right Licence No. 131956
© 2026 ESB; © 2026 Enet; © 2026 EIR; © 2026 Uisce Éireann. All rights reserved.

Purpose of issue	
FOR INFORMATION	
FOR INFORMATION	
Revision Details	By: _____ Check: _____ Date: _____ Suffix: _____

SAFETY, HEALTH AND ENVIRONMENTAL INFORMATION BOX	
ANY INFORMATION PROVIDED BY THIRD PARTIES AND REFERRED TO HEREIN HAS NOT BEEN CHECKED OR VERIFIED BY ROD/AECOM. UNLESS OTHERWISE EXPRESSLY STATED IN THE DOCUMENT, NO THIRD PARTY MAY RELY UPON THIS DOCUMENT WITHOUT THE PRIOR AND EXPRESS WRITTEN AGREEMENT OF ROD/AECOM.	
THIS DRAWING IS TO BE USED ONLY FOR THE PURPOSE OF ISSUE THAT IT WAS ISSUED FOR AND IS SUBJECT TO AMENDMENT	
Roughan & O'Donovan-AECOM Alliance	
AECOM 4th Floor One Burlington Plaza Burlington Road Dublin D04 R9H6 T +353 87 754 5584 www.aecom.com	Roughan & O'Donovan Arena House Arena Road Sandyford Dublin 18 Ireland T +353 (0)1 294 0600 www.rod.ie

Project Title	
BARNESMORE GAP GREENWAY	
Drawing Title	
UTILITIES PAGE 6 OF 17	

THIS DOCUMENT HAS BEEN PREPARED PURSUANT TO AND SUBJECT TO THE TERMS OF ROD/AECOM'S APPOINTMENT BY ITS CLIENT. ROD/AECOM ACCEPTS NO LIABILITY FOR ANY USE OF THIS DOCUMENT OTHER THAN BY ITS ORIGINAL CLIENT OR FOLLOWING ROD/AECOM'S EXPRESS AGREEMENT TO SUCH USE, AND ONLY FOR THE PURPOSE FOR WHICH IT WAS PREPARED AND PROVIDED.				
Designed JB	Drawn JB	Checked LD	Approved DK	Date 08/06/2026
Internal Project No. 60701883		Suitability		
Scale 1:2,500				
Drawing Number Aecom Project ID 60701883 SW_ZZ_ZZ_ZZ Location		Originator - ACM - DR - UT Type Role		Volume - VUT - - 0025 Number
				Rev P01

Legend

Alignment

CPO Boundary

☐ Permanent☐ Temporary

ESB

— — 38KV AND HIGHER VOLTAGE OVERHEAD LINES

— 38KV AND HIGHER VOLTAGE UNDERGROUND CABLE ROUTES

— — LV (400V-230V) OVERHEAD LINES

— MV (10KV-20KV) OVERHEAD LINES

— — MV-LV (10KV-20KV-400V-230V) UNDERGROUND CABLE ROUTES



Uisce Éireann

— w Lateral Line

— w Main

EIR

— EIR Cables

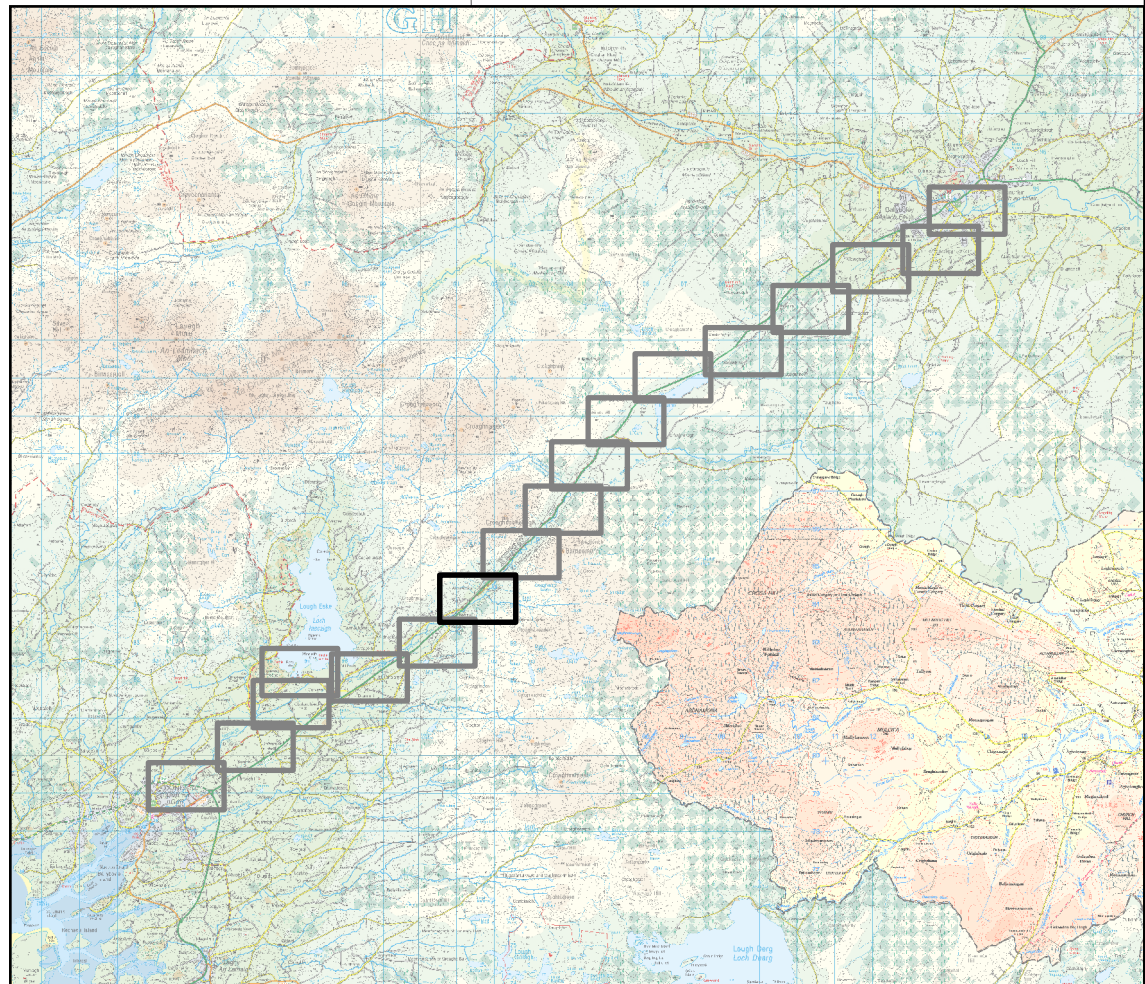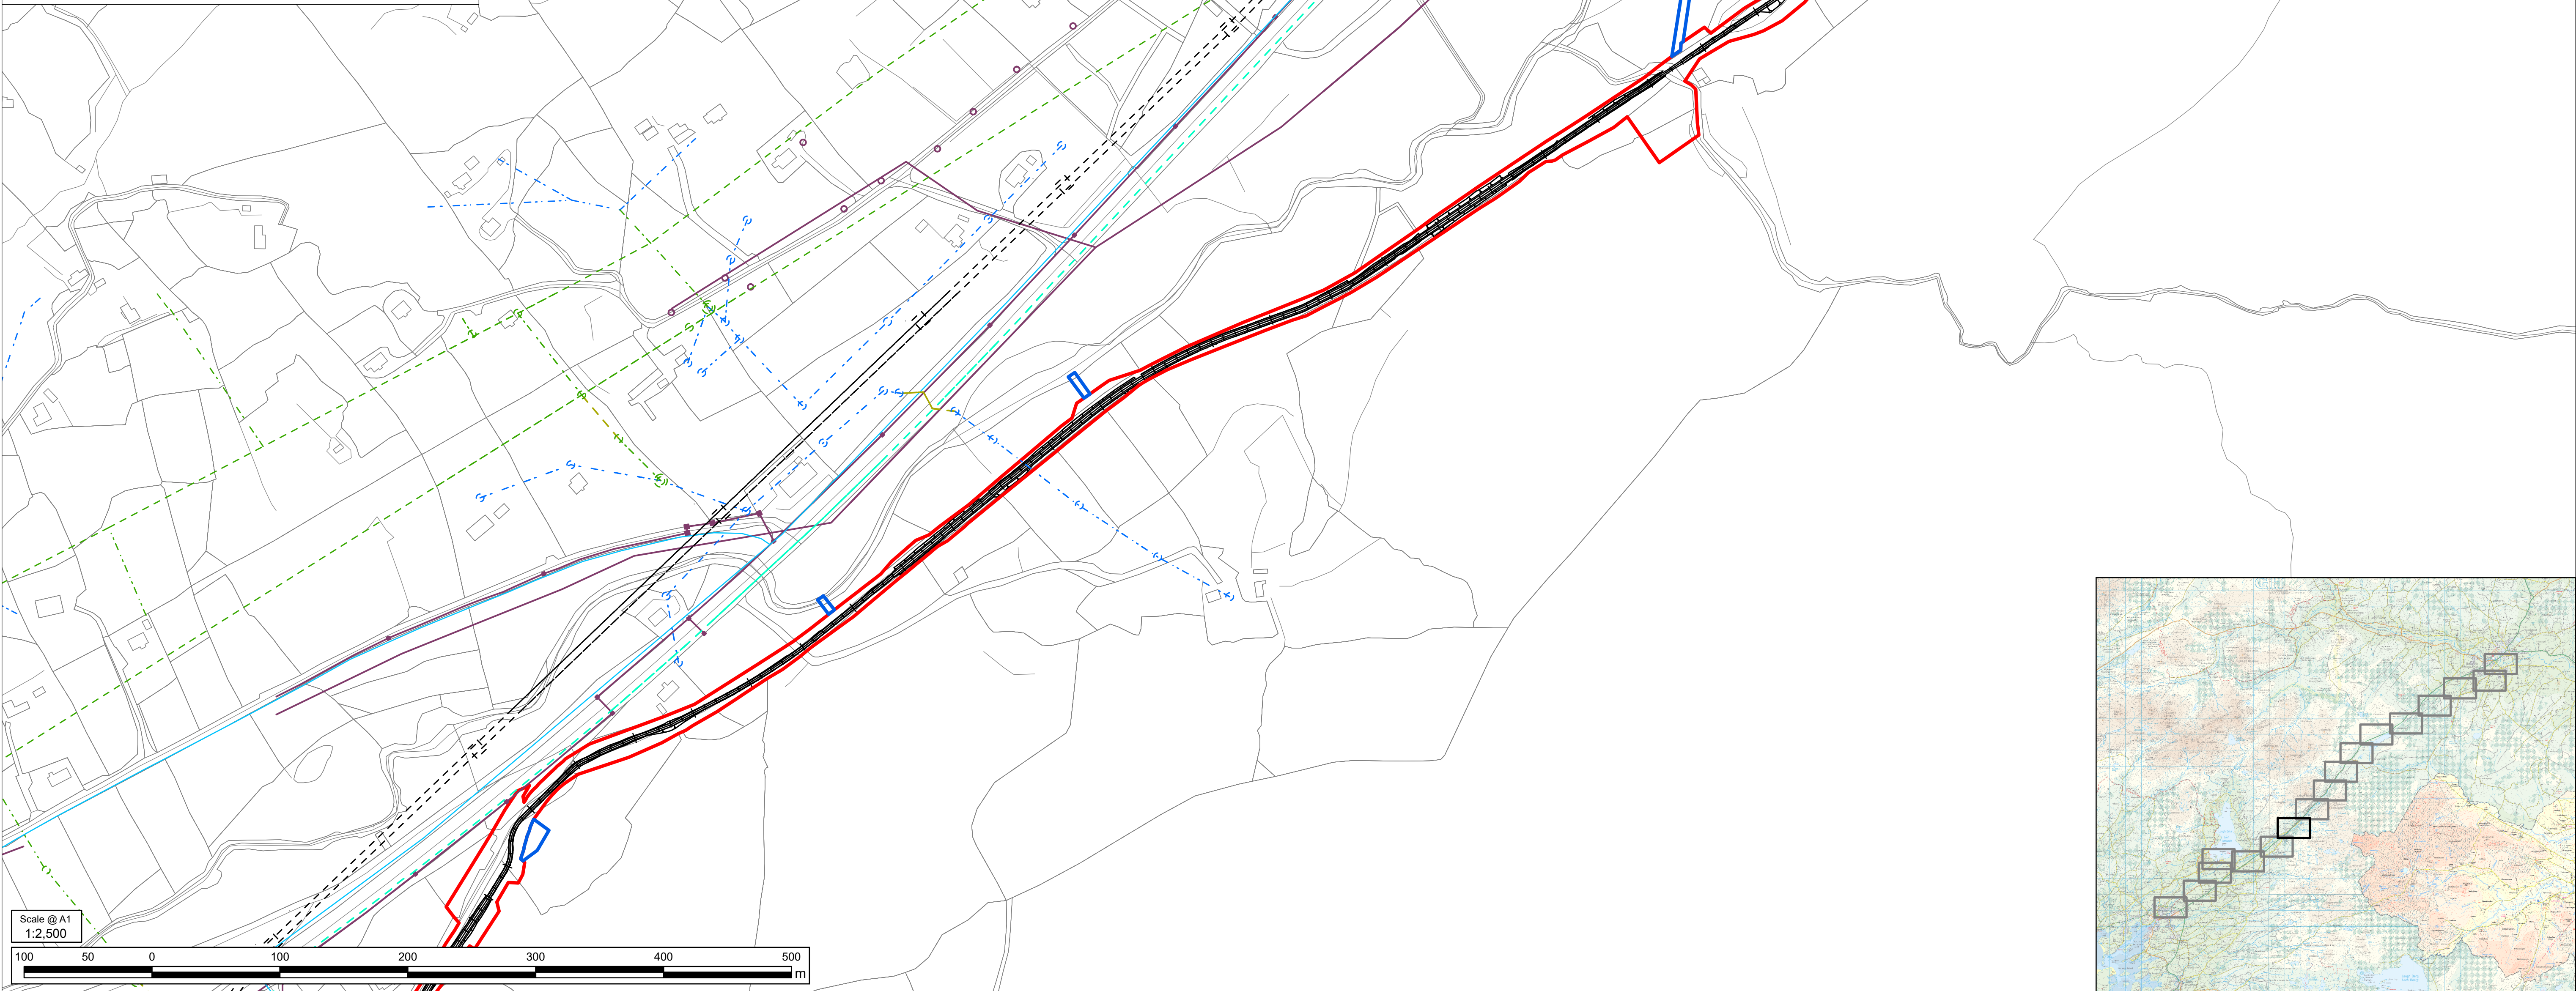

Tionscadal Éireann
Project Ireland
2040



Notes

©Ordnance Survey Ireland 2023/OSi NMA 053.

Land & Property Services Intellectual Property is protected by Crown Copyright and is reproduced with the permission of Land & Property Services under Delegated Authority from the Keeper of Public Records, © Crown Copyright and database right Licence No. 131956

© 2026 ESB; © 2026 Enet; © 2026 EIR; © 2026 Uisce Éireann. All rights reserved.

Purpose of issue

FOR INFORMATION

FOR INFORMATION			
Revision Details	By / Check	Date	Suffi

SAFETY, HEALTH AND ENVIRONMENTAL INFORMATION BOX

ANY INFORMATION PROVIDED BY THIRD PARTIES AND REFERRED TO HEREIN HAS NOT BEEN CHECKED OR VERIFIED BY ROD-AECOM, UNLESS OTHERWISE EXPRESSLY STATED IN THE DOCUMENT. NO THIRD PARTY MAY RELY UPON THIS DOCUMENT WITHOUT THE PRIOR AND EXPRESS WRITTEN AGREEMENT OF ROD-AECOM.

ROD
ROUGHAN & O'DONOVAN
AECOM

AECOM
4th Floor
One Burlington Plaza
Burlington Road
Dublin
D04 RH96
T +353 (0) 1 254 5551
WWW.AECOM.COM

Roughan & O'Donovan-AECOM Alliance
Roughan & O'Donovan
Arena House
Arena Road
Sandyford
Dublin 18
Ireland
T +353 (0) 1 294 0600
WWW.RD.COM

Project Title


BARNESMORE GAP GREENWAY

Drawing Title

UTILITIES
PAGE 7 OF 17

THIS DOCUMENT HAS BEEN PREPARED PURSUANT TO AND SUBJECT TO THE TERMS OF
ROD-AECOM'S APPOINTMENT BY ITS CLIENT. ROD-AECOM ACCEPTS NO LIABILITY FOR ANY
USE OF THIS DOCUMENT OTHER THAN BY ITS ORIGINAL CLIENT OR FOLLOWING ROD-AECOM'S
EXPRESS AGREEMENT TO SUCH USE, AND ONLY FOR THE PURPOSE FOR WHICH IT
WAS PREPARED AND PROVIDED.

Designed JB	Drawn JB	Checked LD	Approved DK	Date 08/06/2026
Internal Project No. 60701883			Suitability	
Scale 1:2,500				
Drawing Number Aecom Project ID 60701883 SW_ZZ_ZZ_ZZ Location				Rev P01
Originator - ACHA		Volume - VUT Role - 0026 Number		
DR - UT Type - Ryle				

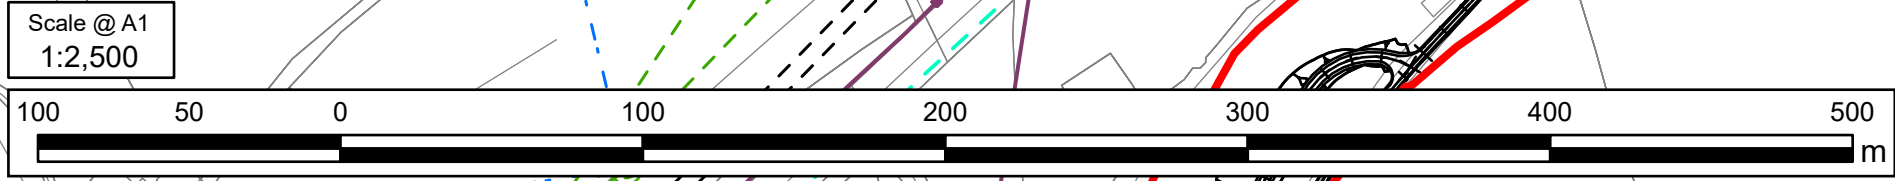

Notes

©Ordnance Survey Ireland 2023/OSI NMA 053.
Land & Property Services Intellectual Property is protected by Crown Copyright and is reproduced with the permission of Land & Property Services under Delegated Authority from the Keeper of Public Records. © Crown Copyright and database right Licence No. 131956
© 2026 ESB; © 2026 Enet; © 2026 EIR; © 2026 Uisce Éireann. All rights reserved.

Purpose of issue

FOR INFORMATION			
FOR INFORMATION			
Revision Details	By	Date	Suffix
	Check		

SAFETY, HEALTH AND ENVIRONMENTAL INFORMATION BOX

ANY INFORMATION PROVIDED BY THIRD PARTIES AND REFERRED TO HEREIN HAS NOT BEEN CHECKED OR VERIFIED BY ROD/AECOM. UNLESS OTHERWISE EXPRESSLY STATED IN THE DOCUMENT, NO THIRD PARTY MAY RELY UPON THIS DOCUMENT WITHOUT THE PRIOR AND EXPRESS WRITTEN AGREEMENT OF ROD/AECOM.

THIS DRAWING IS TO BE USED ONLY FOR THE PURPOSE OF ISSUE THAT IT WAS ISSUED FOR AND IS SUBJECT TO AMENDMENT

Roughan & O'Donovan-AECOM Alliance

AECOM Roughan & O'Donovan
4th Floor Arena House
One Burlington Plaza
Burlington Road
Dublin 18
D04 R9H6
T +353 87 754 5584
www.aecom.com

Arena House
Arena Road
Sandyford
Dublin 18
Ireland
T +353 (0)1 294 0600
www.rod.ie

Project Title




BARNESMORE GAP GREENWAY

Drawing Title

UTILITIES
PAGE 8 OF 17

THIS DOCUMENT HAS BEEN PREPARED PURSUANT TO AND SUBJECT TO THE TERMS OF ROD-AECOM'S APPOINTMENT BY ITS CLIENT. ROD-AECOM ACCEPTS NO LIABILITY FOR ANY USE OF THIS DOCUMENT OTHER THAN BY ITS ORIGINAL CLIENT OR FOLLOWING ROD-AECOM'S EXPRESS AGREEMENT TO SUCH USE, AND ONLY FOR THE PURPOSE FOR WHICH IT WAS PREPARED AND PROVIDED.

Designed JB	Drawn JB	Checked LD	Approved DK	Date 08/06/2026
Internal Project No. 60701883			Suitability	
Scale 1:2,500				
Drawing Number Aecom Project ID 60701883 SW_ZZ_ZZ_ZZ Location		Originator - ACM - DR - UT - 0027 Type Role Number		Rev P01

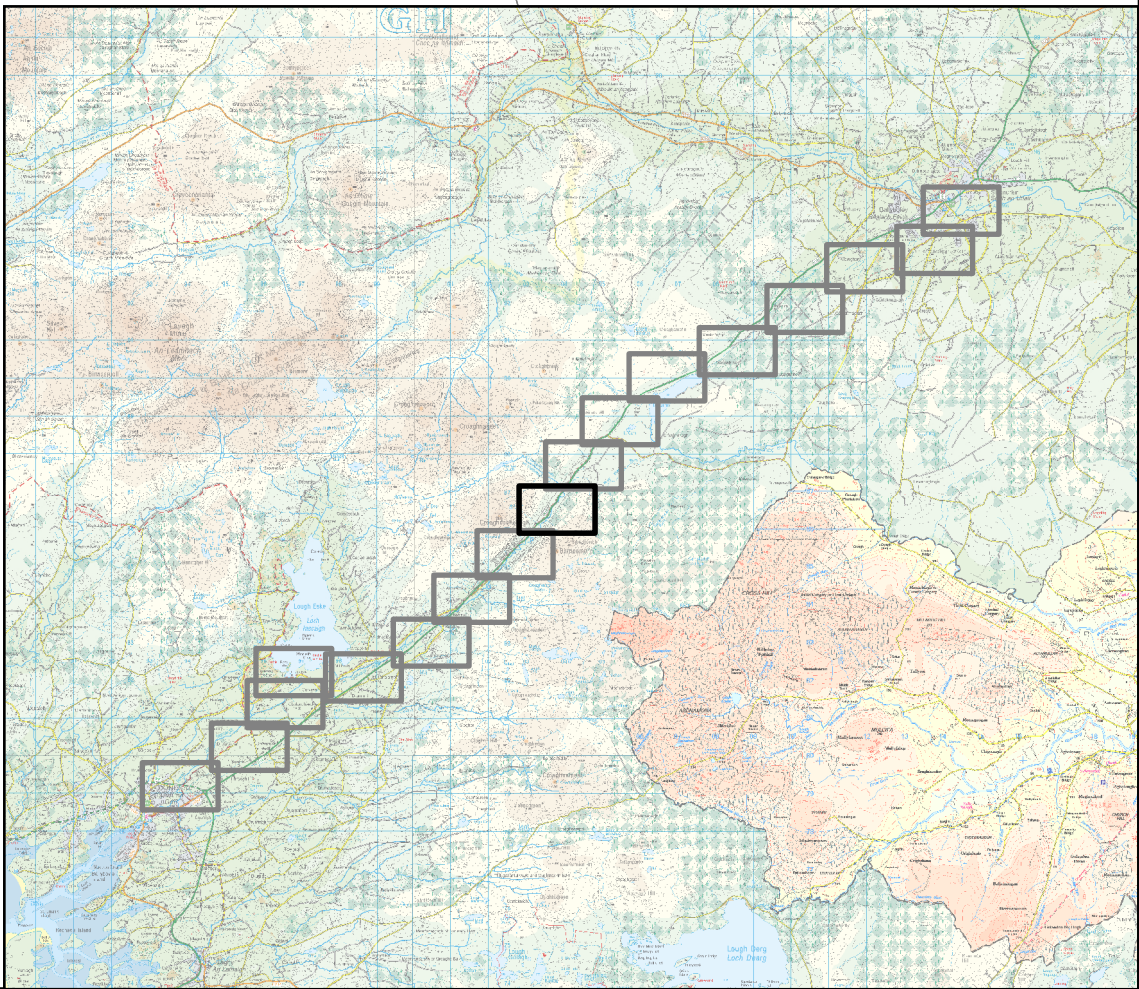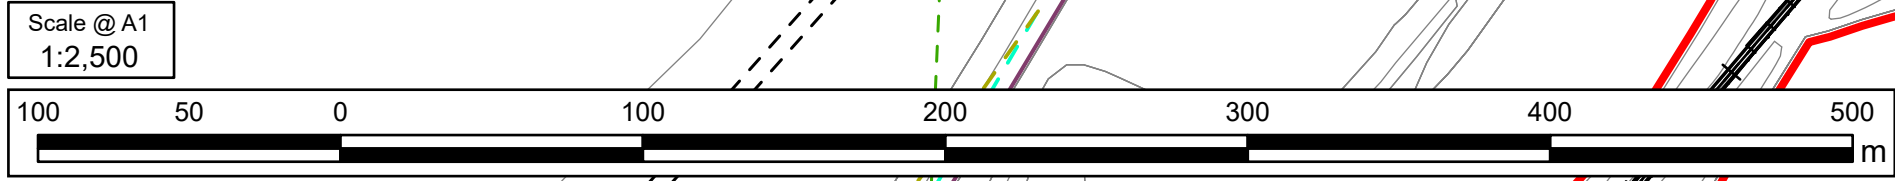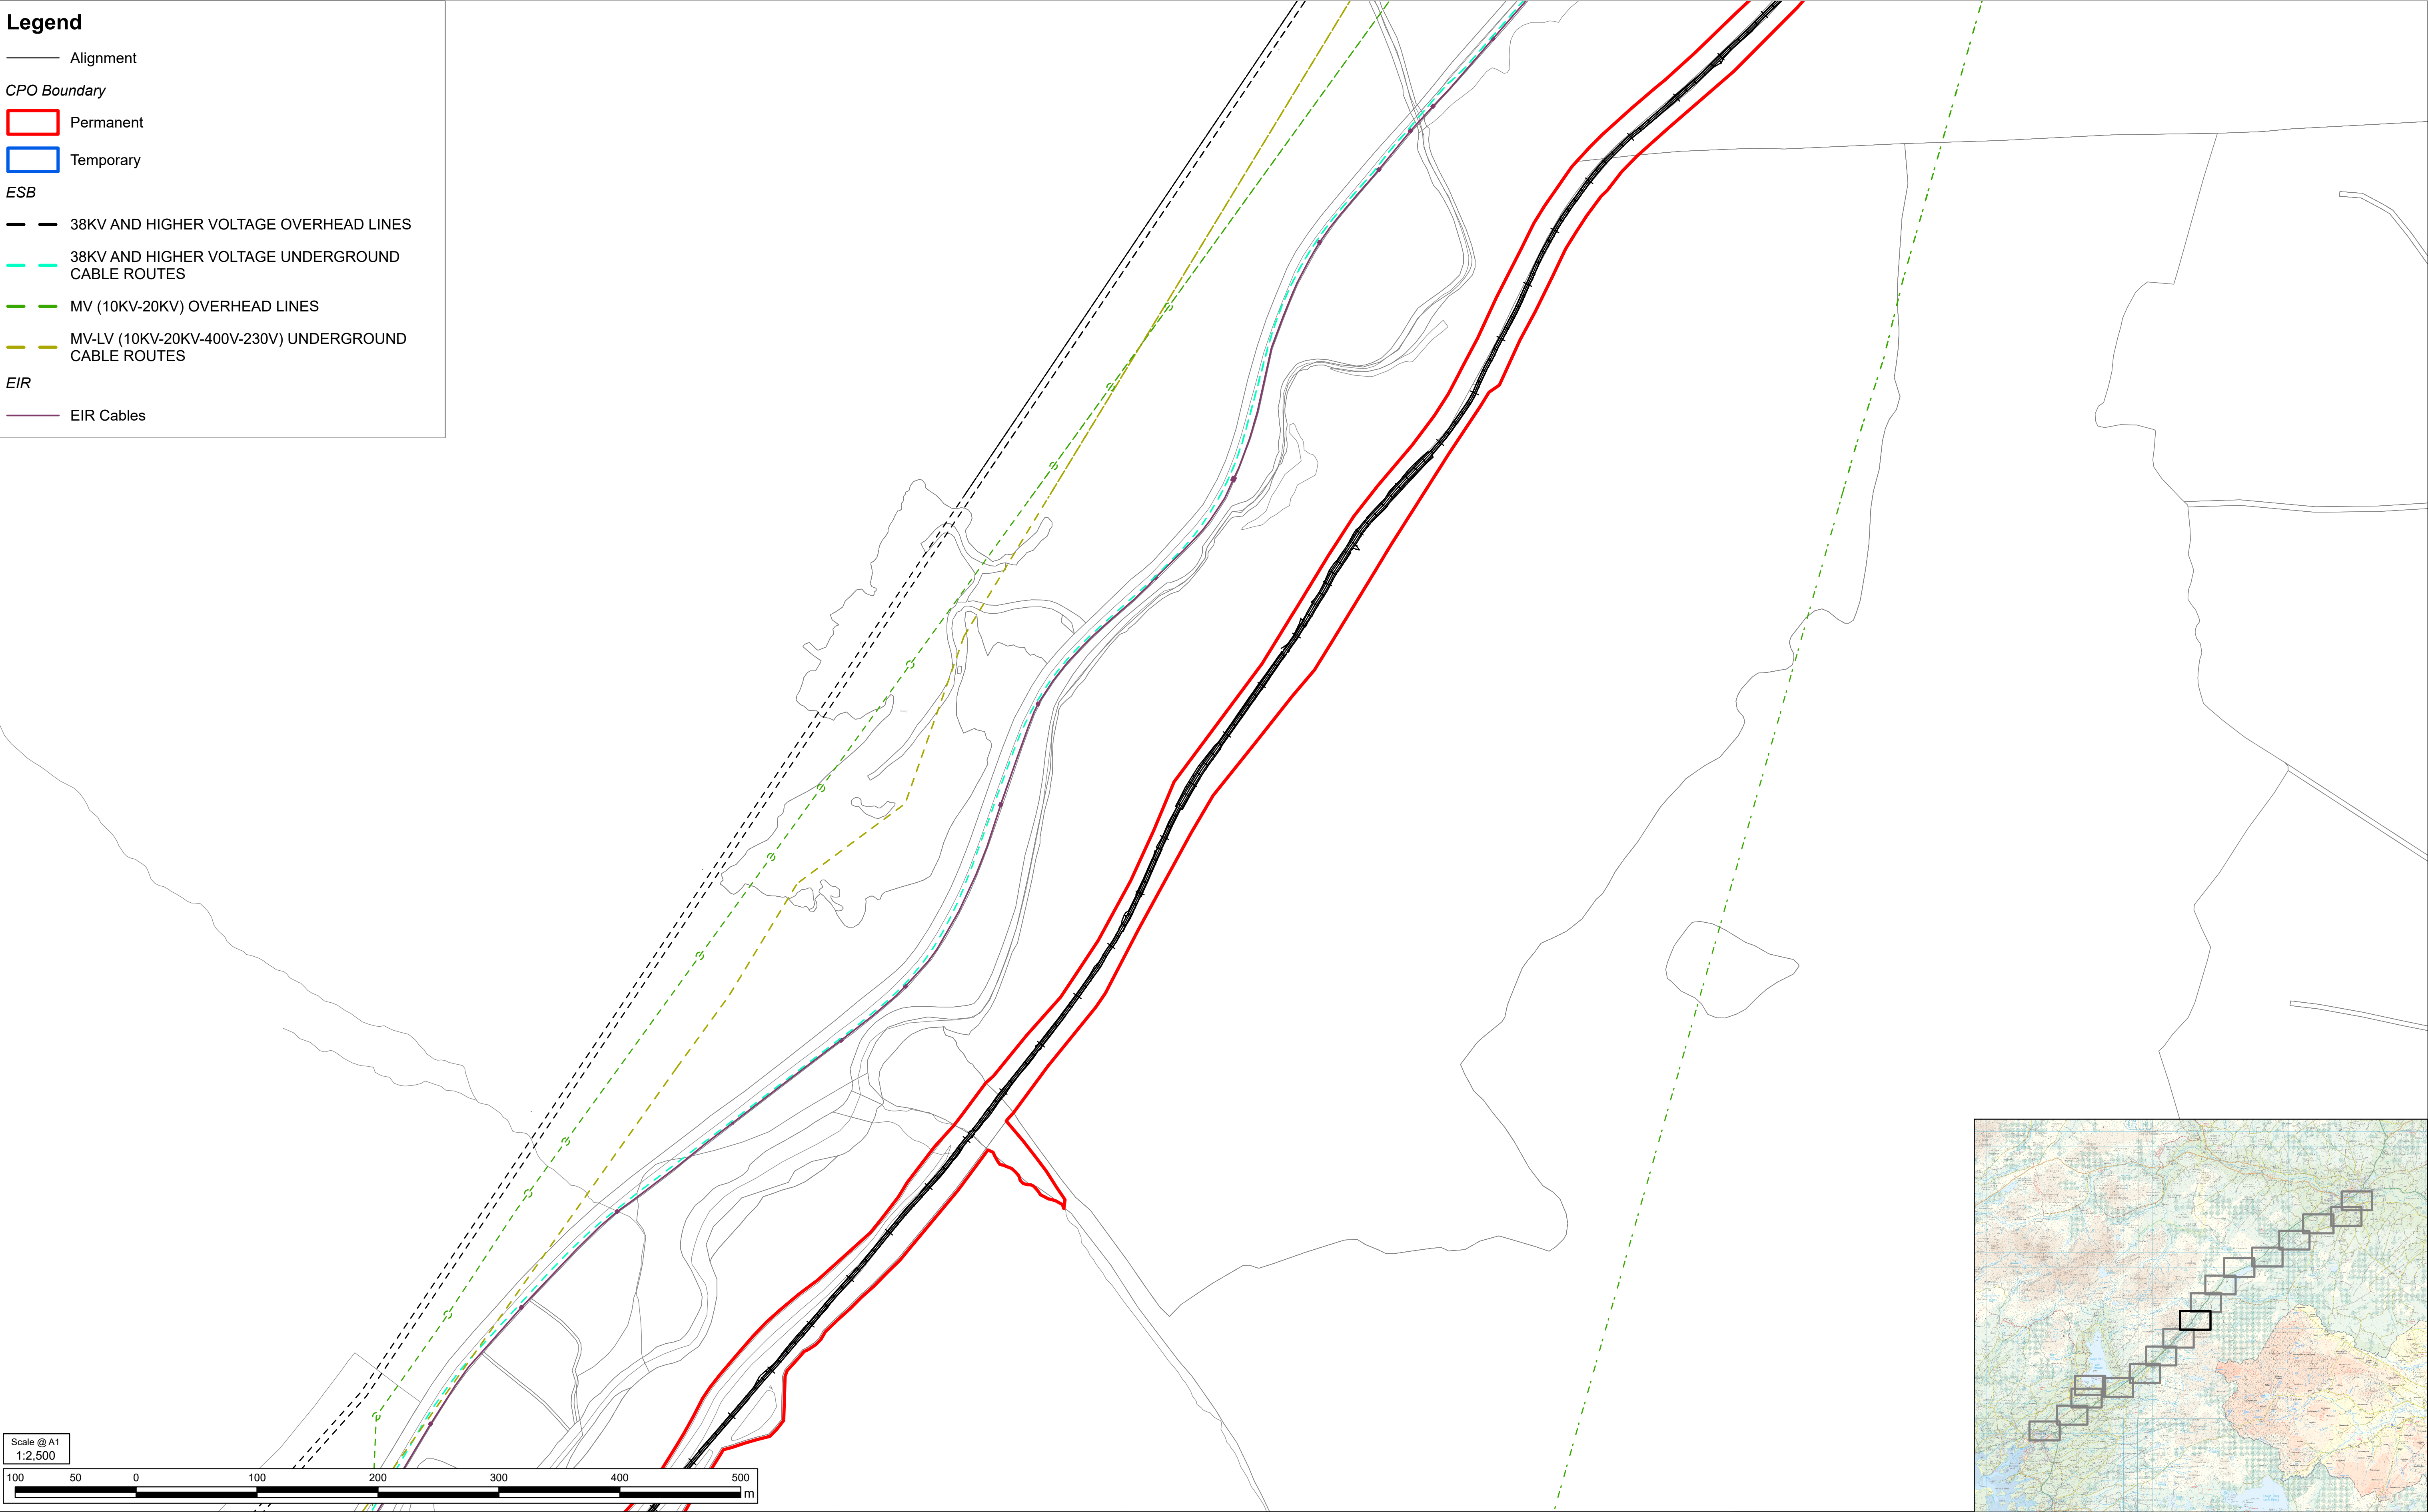



Notes

© Ordnance Survey Ireland 2023/OSI NMA 053.
Land & Property Services Intellectual Property is protected by Crown Copyright and is reproduced with the permission of Land & Property Services under Delegated Authority from the Keeper of Public Records. © Crown Copyright and database right Licence No. 131956
© 2026 ESB; © 2026 Enet; © 2026 EIR; © 2026 Uisce Éireann. All rights reserved.

Purpose of issue	
FOR INFORMATION	
FOR INFORMATION	
Revision Details	By / Check Date Suffix

SAFETY, HEALTH AND ENVIRONMENTAL INFORMATION BOX

ANY INFORMATION PROVIDED BY THIRD PARTIES AND REFERRED TO HEREIN HAS NOT BEEN CHECKED OR VERIFIED BY ROD/AECOM. UNLESS OTHERWISE EXPRESSLY STATED IN THE DOCUMENT, NO THIRD PARTY MAY RELY UPON THIS DOCUMENT WITHOUT THE PRIOR AND EXPRESS WRITTEN AGREEMENT OF ROD/AECOM.

THIS DRAWING IS TO BE USED ONLY FOR THE PURPOSE OF ISSUE THAT IT WAS ISSUED FOR AND IS SUBJECT TO AMENDMENT



Roughan & O'Donovan-AECOM Alliance

AECOM
4th Floor
One Burlington Plaza
Burlington Road
Dublin
D04 R196
T +353 87 754 5584
www.aecom.com

Roughan & O'Donovan
Arena House
Arena Road
Sandyford
Dublin 18
Ireland
T +353 (0)1 294 0600
www.rod.ie

Project Title

BARNESMORE GAP GREENWAY

Drawing Title

UTILITIES
PAGE 9 OF 17

THIS DOCUMENT HAS BEEN PREPARED PURSUANT TO AND SUBJECT TO THE TERMS OF ROD-AECOM'S APPOINTMENT BY ITS CLIENT. ROD-AECOM ACCEPTS NO LIABILITY FOR ANY USE OF THIS DOCUMENT OTHER THAN BY ITS ORIGINAL CLIENT OR FOLLOWING ROD-AECOM'S EXPRESS AGREEMENT TO SUCH USE, AND ONLY FOR THE PURPOSE FOR WHICH IT WAS PREPARED AND PROVIDED.				
Designed JB	Drawn JB	Checked LD	Approved DK	Date 08/06/2026
Internal Project No. 60701883		Suitability		
Scale 1:2,500				
Drawing Number Aecom Project ID 60701883 SW_ZZ_ZZ_ZZ Location		Originator - ACM - DR - UT Type Role		Volume - VUT - - 0028 Number
				Rev P01

Legend

— Alignment

CPO Boundary

 Permanent

 Temporary

ESB

 38KV AND HIGHER VOLTAGE OVERHEAD LINES

 38KV AND HIGHER VOLTAGE UNDERGROUND CABLE ROUTES

 LV (400V-230V) OVERHEAD LINES

 MV (10KV-20KV) OVERHEAD LINES

 MV-LV (10KV-20KV-400V-230V) UNDERGROUND CABLE ROUTES

EIR

 EIR Cables

CPO Boundary

☐ Temporary


— — 38KV AND HIGHER VOLTAGE OVERHEAD LINES

— — LV (400V-230V) OVERHEAD LINES

— MV (10KV-20KV) OVERHEAD LINES

— — MV-LV (10KV-20KV-400V-230V) UNDERGROUND CABLE ROUTES

— EIR Cables

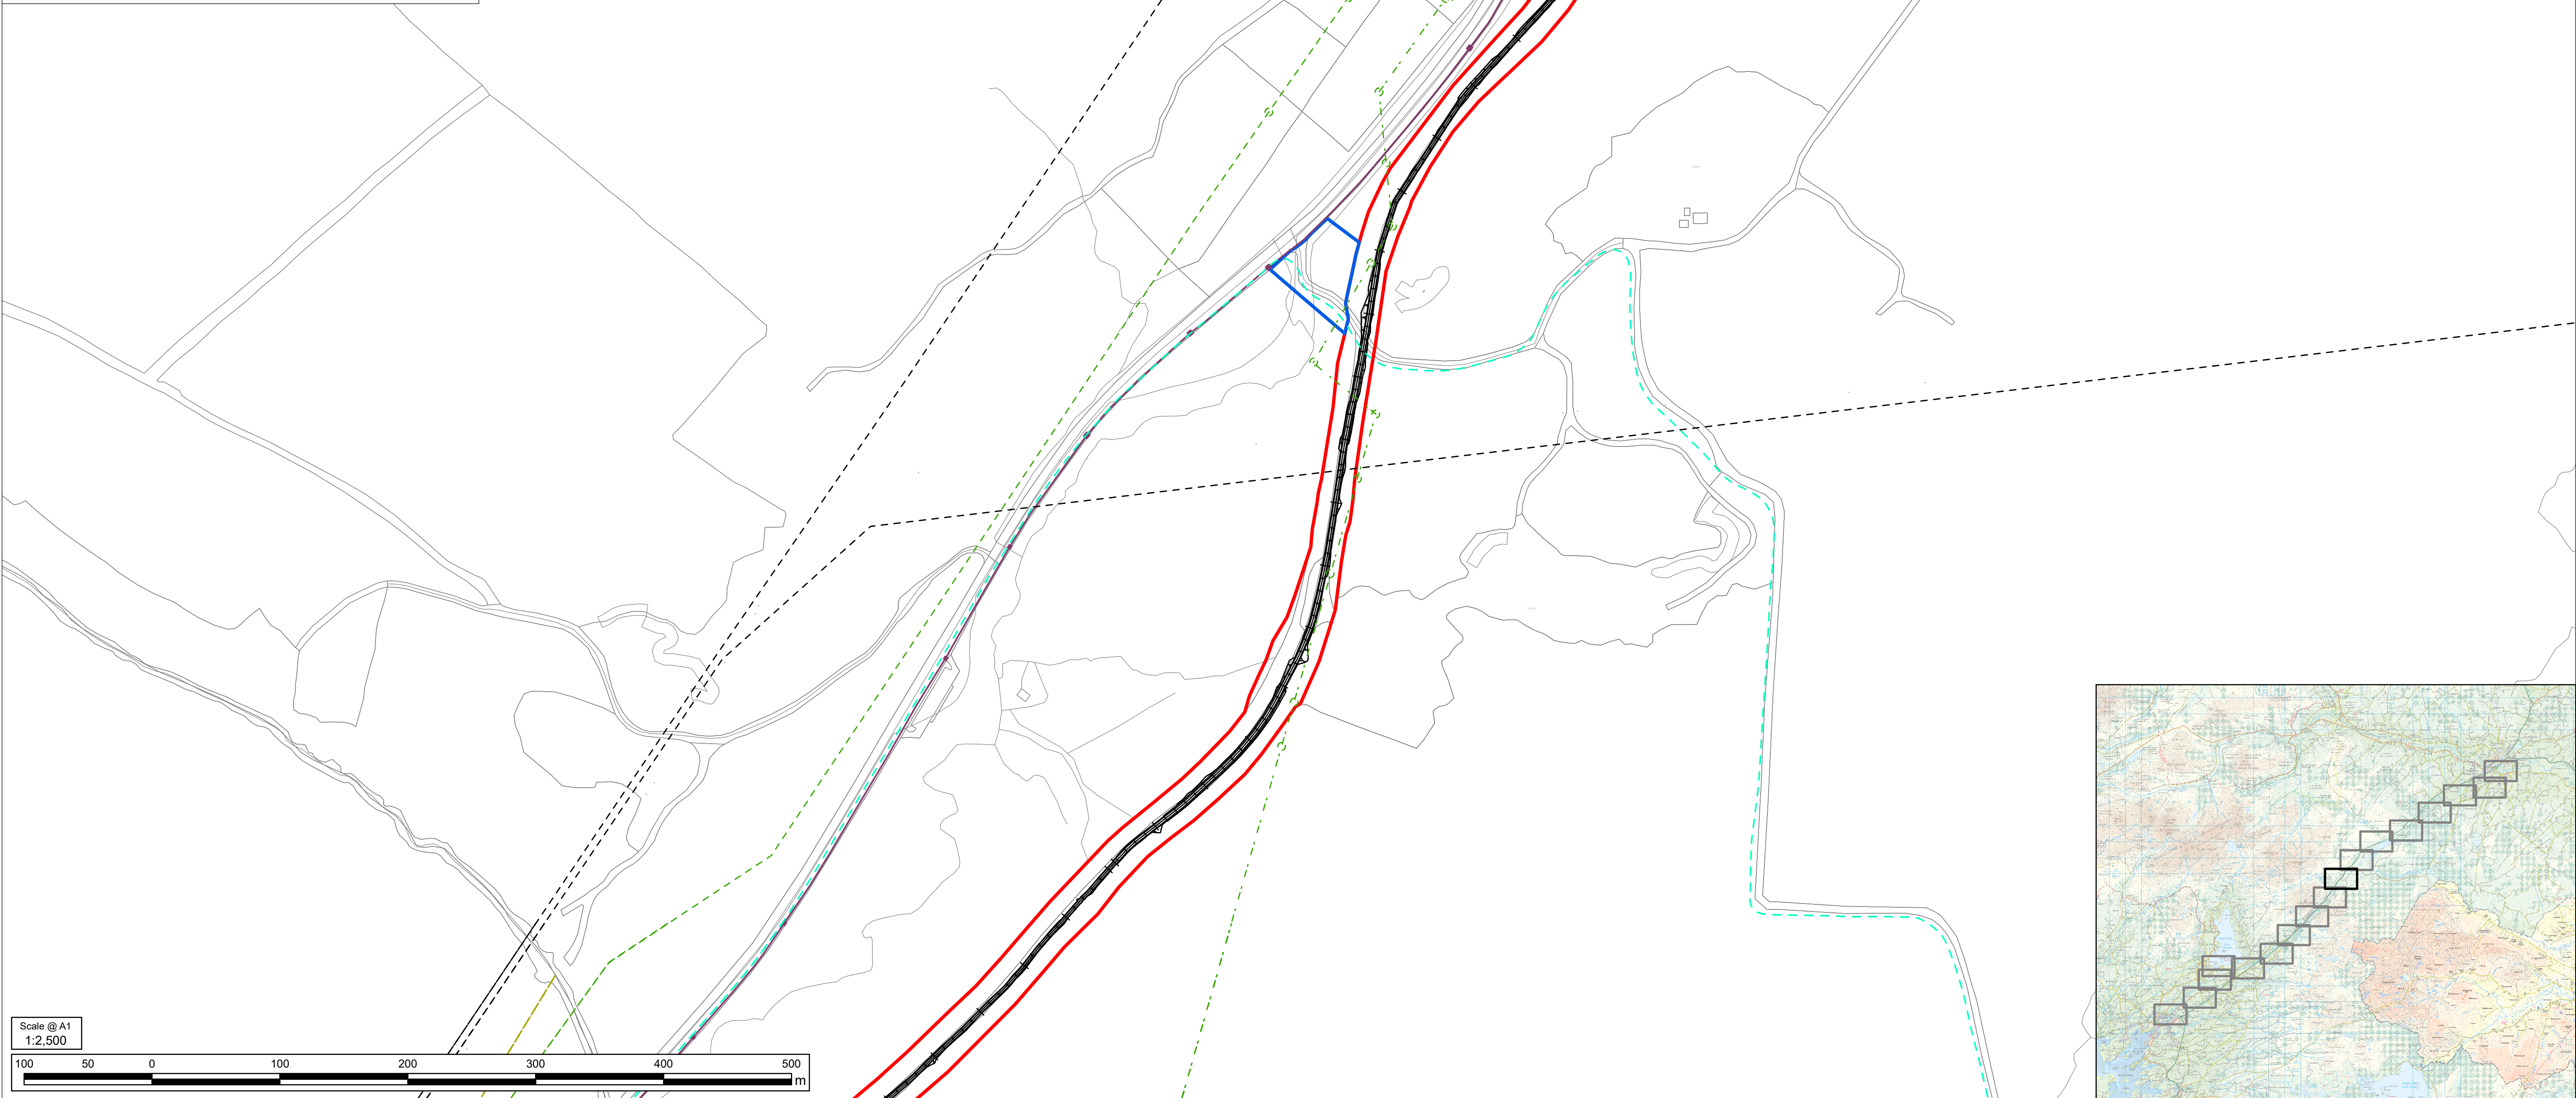

Scale @ A1
1:2,500

Notes

© Ordnance Survey Ireland 2023/OSi NMA 053.

Land & Property Services Intellectual Property is protected by Crown Copyright and is reproduced with the permission of Land & Property Services under Delegated Authority from the Keeper of Public Records, © Crown Copyright and database right Licence No. 131956

© 2026 ESB; © 2026 Enet; © 2026 EIR; © 2026 Uisce Éireann. All rights reserved.

Purpose of issue

FOR INFORMATION

FOR INFORMATION			
Revision Details	By Check	Date	Suffix

SAFETY, HEALTH AND ENVIRONMENTAL INFORMATION BOX

ANY INFORMATION PROVIDED BY THIRD PARTIES AND REFERRED TO HEREIN HAS NOT BEEN CHECKED OR VERIFIED BY ROD-AECOM, UNLESS OTHERWISE EXPRESSLY STATED IN THE DOCUMENT. NO THIRD PARTY MAY RELY UPON THIS DOCUMENT WITHOUT THE PRIOR AND EXPRESS WRITTEN AGREEMENT OF ROD-AECOM.

THIS DRAWING IS TO BE USED ONLY FOR THE PURPOSE OF ISSUE
THAT IT WAS ISSUED FOR AND IS SUBJECT TO AMENDMENT

ROD
ROUGHAN & O'DONOVAN
AECOM

Roughan & O'Donovan-AECOM Alliance
AECOM
4th Floor
One Burlington Plaza
Burlington Road
Dublin
D04 RH96
T +353 87 754 5584
www.aecom.com

Roughan & O'Donovan
Arena House
Arena
Sandwich
Dublin
Ireland
T +353 (0)1 294
www.rdo.ie

Project Title

BARNESMORE GAP GREENWAY

Drawing Title	UTILITIES PAGE 10 OF 17
---------------	----------------------------


THIS DOCUMENT HAS BEEN PREPARED PURSUANT TO AND SUBJECT TO THE TERMS OF
ROD-AECOM'S APPOINTMENT BY ITS CLIENT. ROD-AECOM ACCEPTS NO LIABILITY FOR ANY
USE OF THIS DOCUMENT OTHER THAN BY ITS ORIGINAL CLIENT OR FOLLOWING ROD-AECOM'S
EXPRESS AGREEMENT TO SUCH USE, AND ONLY FOR THE PURPOSE FOR WHICH IT
WAS PREPARED AND PROVIDED.

Designed JB	Drawn JB	Checked LD	Approved DK	Date 08/06/2026
Internal Project No. 60701883			Suitability	
Scale 1:2,500				
Drawing Number Aecom Project ID 60701883 SW_ZZ_ZZ_ZZ Location				Rev P01
Originator - ACM		Volume - VUT -		
DR Type		- UT Role		
		- 0029 Number		



Tionscadal Éireann
Project Ireland
2040



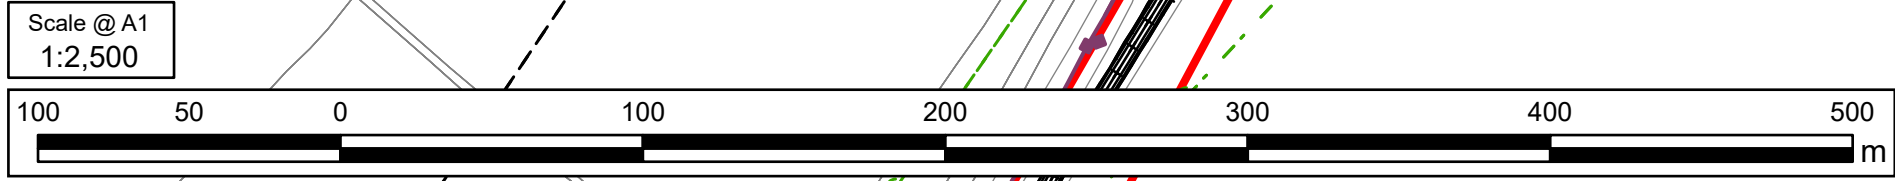

Notes
©Ordnance Survey Ireland 2023/OSI MMA 053.
Land & Property Services Intellectual Property is protected by Crown Copyright and is reproduced with the permission of Land & Property Services under Delegated Authority from the Keeper of Public Records. © Crown Copyright and database right Licence No. 131956
© 2026 ESB; © 2026 Enet; © 2026 EIR; © 2026 Uisce Éireann. All rights reserved.

Purpose of issue				
FOR INFORMATION				
FOR INFORMATION				
Revision Details	By	Check	Date	Suffix

SAFETY, HEALTH AND ENVIRONMENTAL INFORMATION BOX

ANY INFORMATION PROVIDED BY THIRD PARTIES AND REFERRED TO HEREIN HAS NOT BEEN CHECKED OR VERIFIED BY ROD/AECOM. UNLESS OTHERWISE EXPRESSLY STATED IN THE DOCUMENT, NO THIRD PARTY MAY RELY UPON THIS DOCUMENT WITHOUT THE PRIOR AND EXPRESS WRITTEN AGREEMENT OF ROD/AECOM.

THIS DRAWING IS TO BE USED ONLY FOR THE PURPOSE OF ISSUE THAT IT WAS ISSUED FOR AND IS SUBJECT TO AMENDMENT

Roughan & O'Donovan-AECOM Alliance

ROD AECOM

AECOM Roughan & O'Donovan
4th Floor Arena House
One Burlington Plaza
Burlington Road
Dublin 18
D04 R196
T +353 87 754 5584
www.aecom.com

Arena House
Arena Road
Sandyford
Dublin 18
Ireland
T +353 (0)1 294 0600
www.rod.ie



Project Title

BARNESMORE GAP GREENWAY

Drawing Title

UTILITIES
PAGE 11 OF 17

THIS DOCUMENT HAS BEEN PREPARED PURSUANT TO AND SUBJECT TO THE TERMS OF ROD-AECOM'S APPOINTMENT BY ITS CLIENT. ROD-AECOM ACCEPTS NO LIABILITY FOR ANY USE OF THIS DOCUMENT OTHER THAN BY ITS ORIGINAL CLIENT OR FOLLOWING ROD-AECOM'S EXPRESS AGREEMENT TO SUCH USE, AND ONLY FOR THE PURPOSE FOR WHICH IT WAS PREPARED AND PROVIDED.				
Designed JB	Drawn JB	Checked LD	Approved DK	Date 08/06/2026
Internal Project No. 60701883		Suitability		
Scale 1:2,500				
Drawing Number Aecom Project ID 60701883 SW_ZZ_ZZ_ZZ Location	Originator - ACM - DR - UT Type Role	Volume - VUT - - 0030 Number	Rev P01	

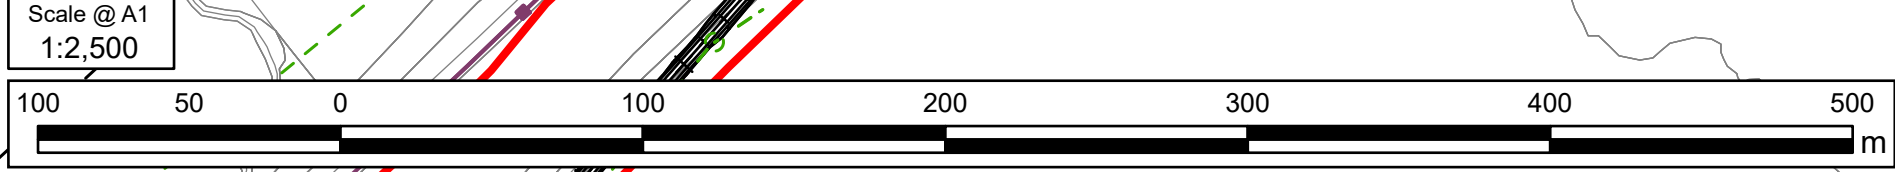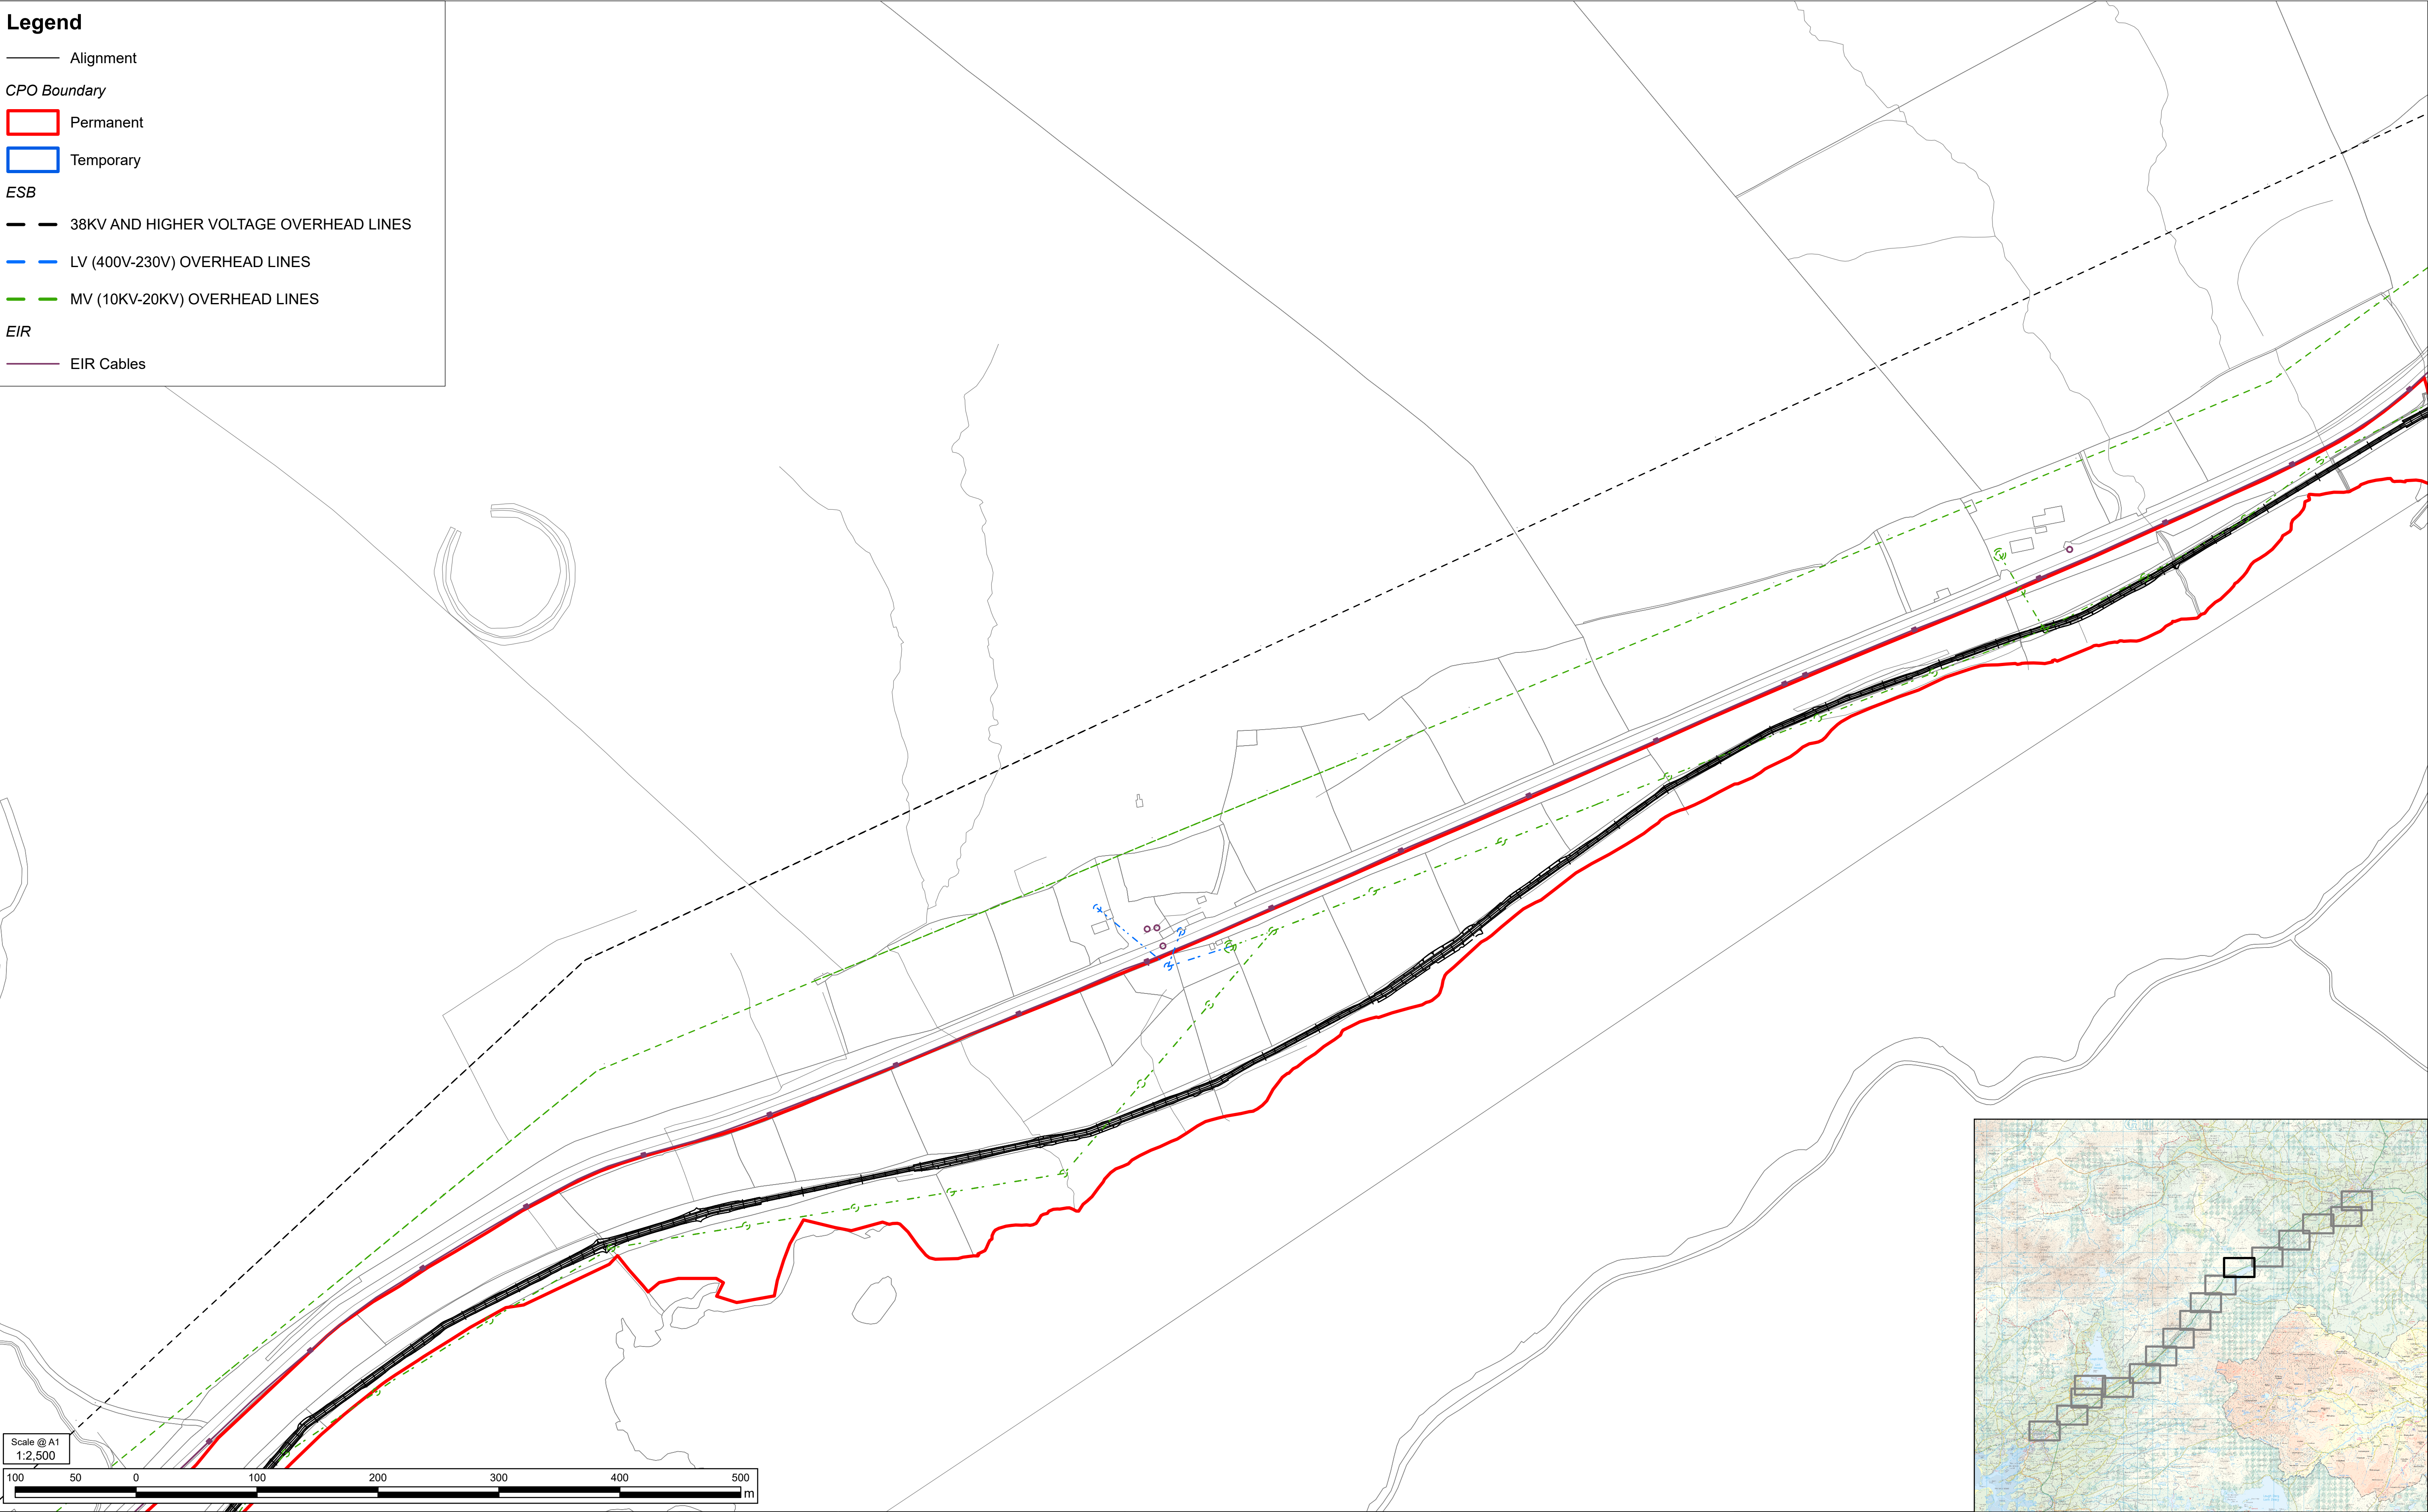

Tionscald Eireann
Project Ireland
2040

TII
Bonneagair Iompair Eireann
Transport Infrastructure Ireland

NRI
Oifis Boicthime Naistinn
Dhún na nGall

Donegal
Comhairle Contae
Dhún na nGall
Donegal County Council

Greenway

Notes

©Ordnance Survey Ireland 2023/OSI NMA 053.
Land & Property Services Intellectual Property is protected by Crown Copyright and is reproduced with the permission of Land & Property Services under Delegated Authority from the Keeper of Public Records. © Crown Copyright and database right Licence No. 131956
© 2026 ESB; © 2026 Enet; © 2026 EIR; © 2026 Uisce Eireann. All rights reserved.

Purpose of issue

FOR INFORMATION			
FOR INFORMATION	By	Date	Suffix
Revision Details	Check		

SAFETY, HEALTH AND ENVIRONMENTAL INFORMATION BOX

ANY INFORMATION PROVIDED BY THIRD PARTIES AND REFERRED TO HEREIN HAS NOT BEEN CHECKED OR VERIFIED BY ROD/AECOM. UNLESS OTHERWISE EXPRESSLY STATED IN THE DOCUMENT, NO THIRD PARTY MAY RELY UPON THIS DOCUMENT WITHOUT THE PRIOR AND EXPRESS WRITTEN AGREEMENT OF ROD/AECOM.

THIS DRAWING IS TO BE USED ONLY FOR THE PURPOSE OF ISSUE THAT IT WAS ISSUED FOR AND IS SUBJECT TO AMENDMENT

Roughan & O'Donovan-AECOM Alliance

ROD AECOM

AECOM Roughan & O'Donovan
4th Floor Arena House
One Burlington Plaza
Burlington Road
Dublin 18
D04 R9H6
T +353 87 754 5584
www.aecom.com

AECOM Roughan & O'Donovan
Arena House
Arena Road
Sandyford
Dublin 18
Ireland
T +353 (0)1 294 0600
www.rod.ie

Project Title

BARNESMORE GAP GREENWAY

Drawing Title

UTILITIES
PAGE 12 OF 17

THIS DOCUMENT HAS BEEN PREPARED PURSUANT TO AND SUBJECT TO THE TERMS OF ROD-AECOM'S APPOINTMENT BY ITS CLIENT. ROD-AECOM ACCEPTS NO LIABILITY FOR ANY USE OF THIS DOCUMENT OTHER THAN BY ITS ORIGINAL CLIENT OR FOLLOWING ROD-AECOM'S EXPRESS AGREEMENT TO SUCH USE, AND ONLY FOR THE PURPOSE FOR WHICH IT WAS PREPARED AND PROVIDED.

Designed	Drawn	Checked	Approved	Date
JB	JB	LD	DK	08/06/2026

Internal Project No.
60701883

Scale
1:2,500

Suitability

Drawing Number	Originator	Volume	Rev
Aecom Project ID 60701883	- ACM	- VUT -	P01
SW_ZZ_ZZ_ZZ	- DR - UT	- 0031	
Location	Type	Role	Number



Notes

©Ordnance Survey Ireland 2023/OSi NMA 053.
Land & Property Services Intellectual Property is protected by Crown Copyright and is reproduced with the permission of Land & Property Services under Delegated Authority from the Keeper of Public Records. © Crown Copyright and database right Licence No. 131956
© 2026 ESB; © 2026 Enet; © 2026 EIR; © 2026 Uisce Éireann. All rights reserved.

Purpose of issue

FOR INFORMATION

FOR INFORMATION					
Revision Details	By	Check	Date	Suffix	

SAFETY, HEALTH AND ENVIRONMENTAL INFORMATION BOX

ANY INFORMATION PROVIDED BY THIRD PARTIES AND REFERRED TO HEREIN HAS NOT BEEN CHECKED OR VERIFIED BY ROD/AECOM. UNLESS OTHERWISE EXPRESSLY STATED IN THE DOCUMENT, NO THIRD PARTY MAY RELY UPON THIS DOCUMENT WITHOUT THE PRIOR AND EXPRESS WRITTEN AGREEMENT OF ROD/AECOM.

THIS DRAWING IS TO BE USED ONLY FOR THE PURPOSE OF ISSUE THAT IT WAS ISSUED FOR AND IS SUBJECT TO AMENDMENT

Roughan & O'Donovan-AECOM Alliance

ROD AECOM

AECOM Roughan & O'Donovan
4th Floor Arena House
One Burlington Plaza
Burlington Road
Dublin 18
D04 R186
T +353 87 754 5584
www.aecom.com

Arena House
Arena Road
Sandyford
Dublin 18
Ireland
T +353 (0)1 294 0600
www.rod.ie

Project Title


BARNESMORE GAP GREENWAY

Drawing Title

UTILITIES
PAGE 13 OF 17

THIS DOCUMENT HAS BEEN PREPARED PURSUANT TO AND SUBJECT TO THE TERMS OF ROD-AECOM'S APPOINTMENT BY ITS CLIENT. ROD-AECOM ACCEPTS NO LIABILITY FOR ANY USE OF THIS DOCUMENT OTHER THAN BY ITS ORIGINAL CLIENT OR FOLLOWING ROD-AECOM'S EXPRESS AGREEMENT TO SUCH USE, AND ONLY FOR THE PURPOSE FOR WHICH IT WAS PREPARED AND PROVIDED.

Designed JB	Drawn JB	Checked LD	Approved DK	Date 08/06/2026
Internal Project No. 60701883			Suitability	
Scale 1:2,500				
Drawing Number Aecom Project ID 60701883 SW_ZZ_ZZ_ZZ Location		Originator - ACM - DR - UT - Type Role		Volume - VUT - - 0032 Number
				Rev P01

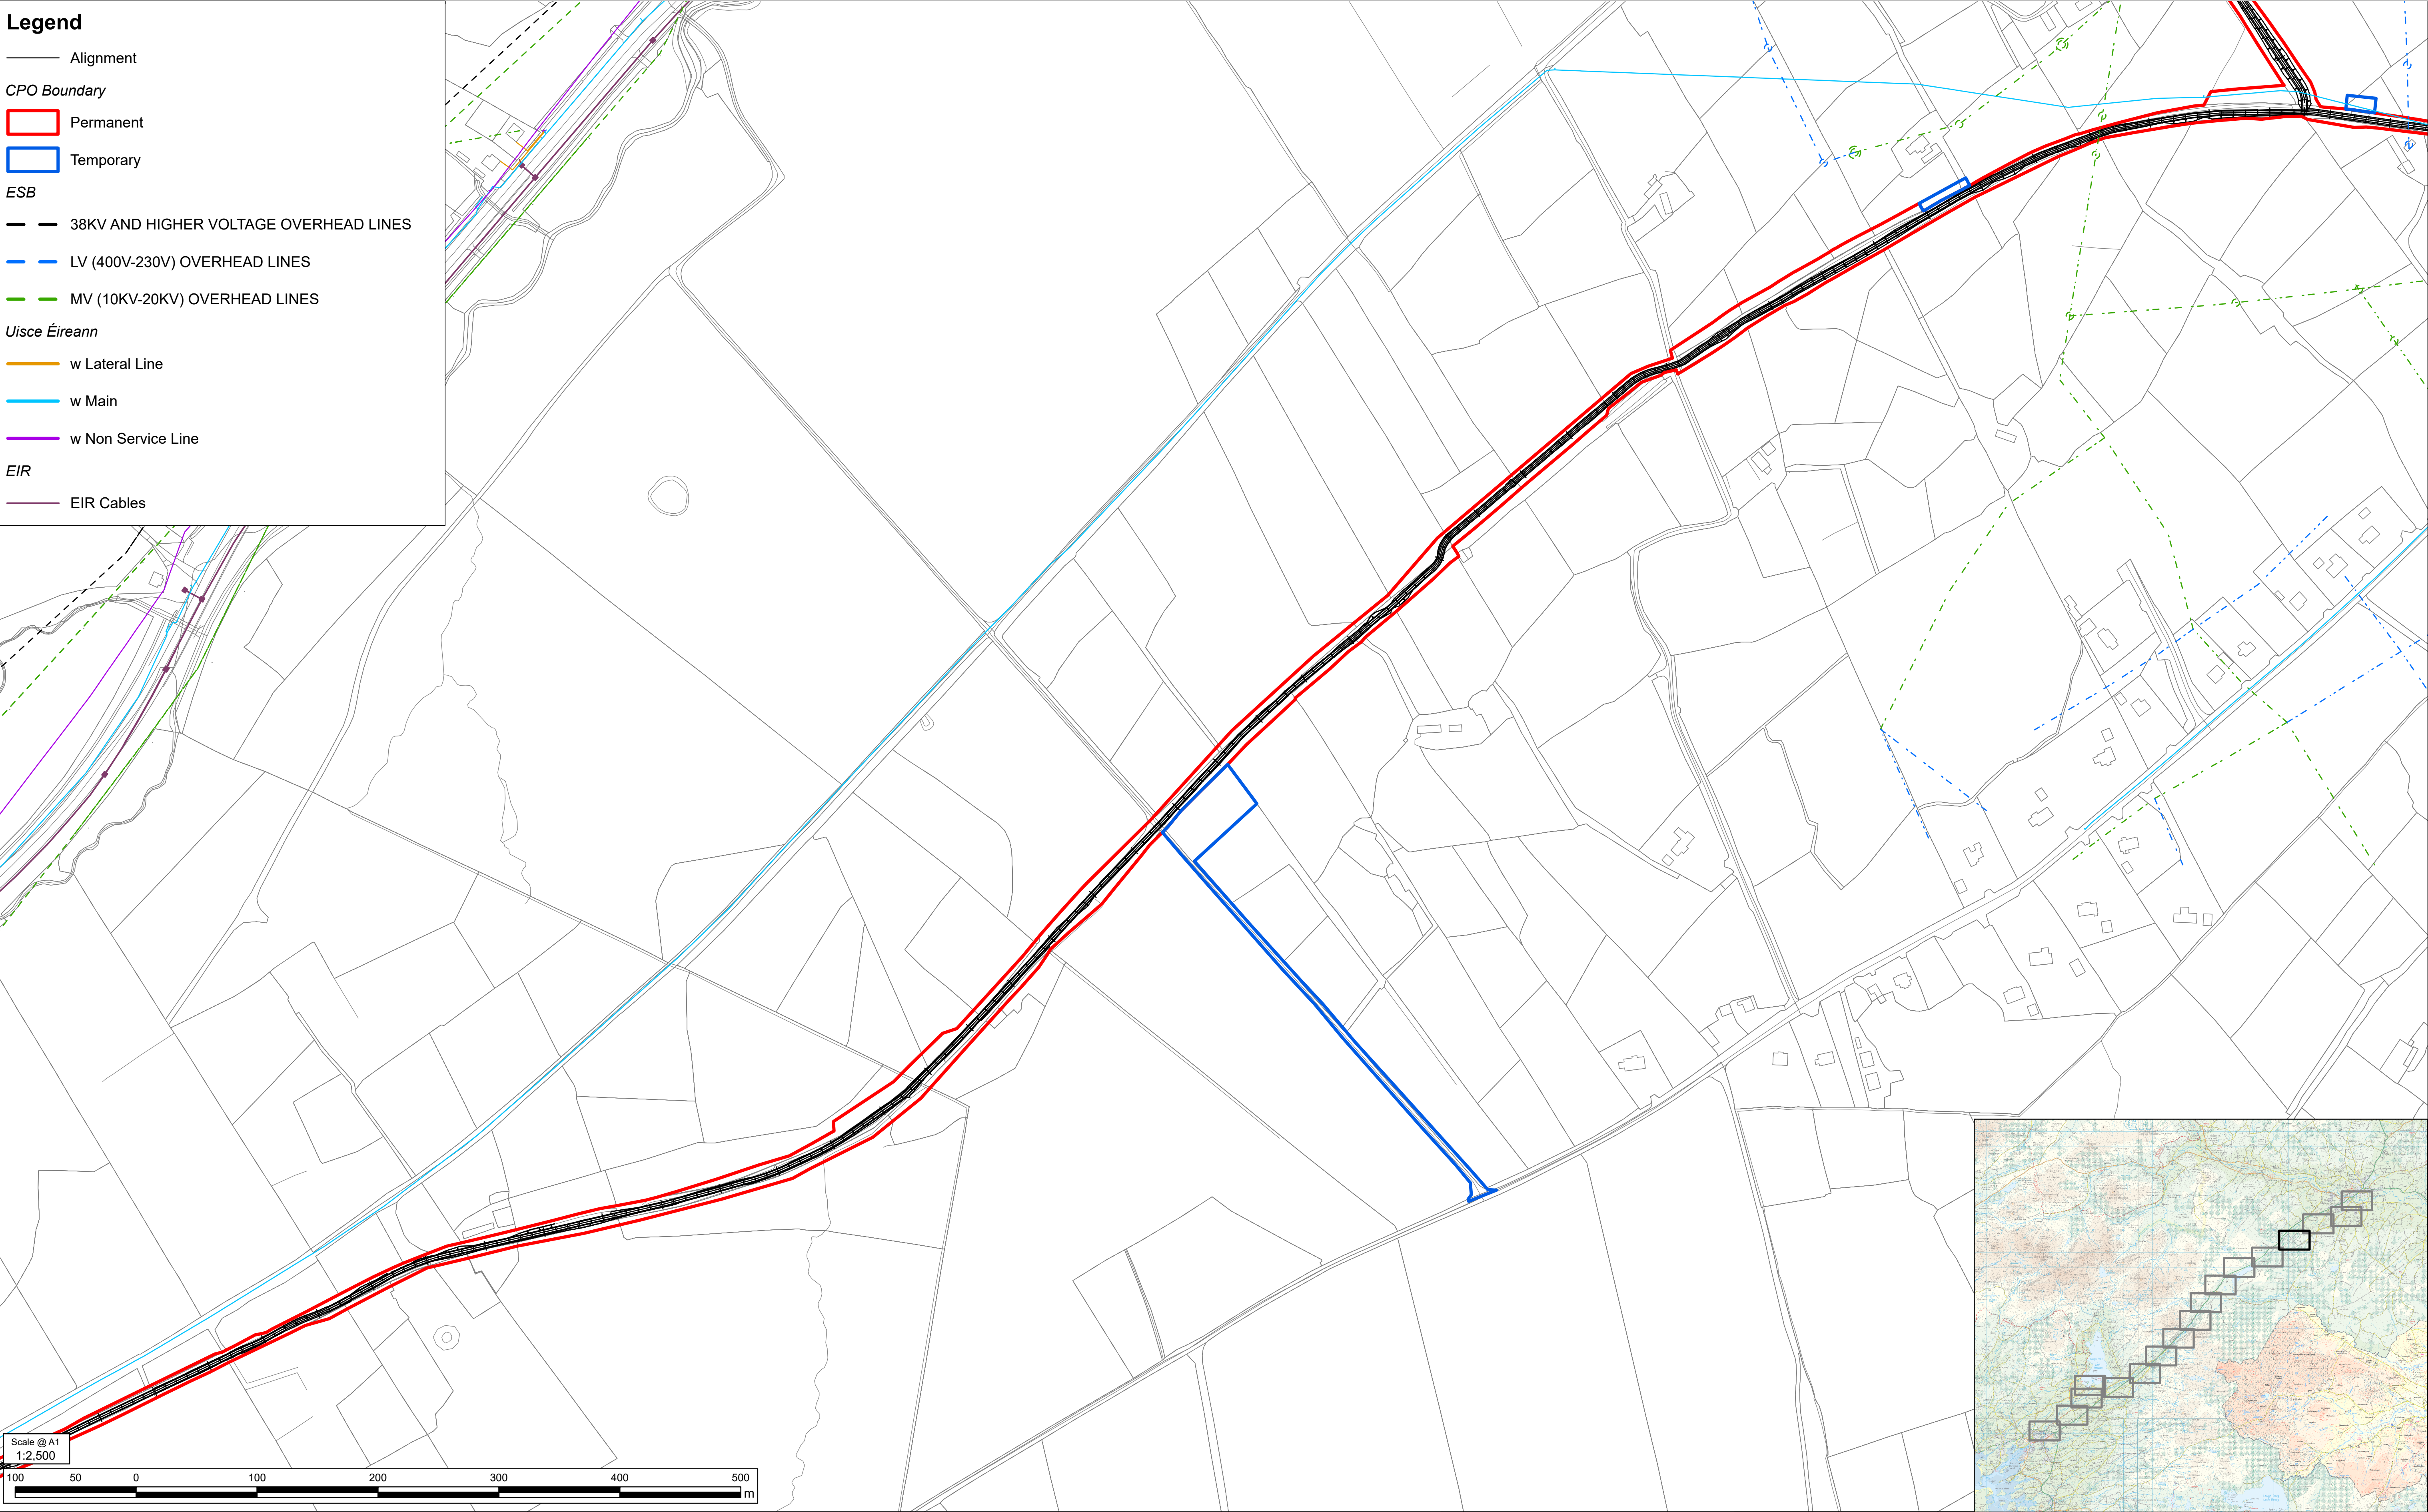



Notes

© Ordnance Survey Ireland 2023/OSI NMA 053. Land & Property Services Intellectual Property is protected by Crown Copyright and is reproduced with the permission of Land & Property Services under Delegated Authority from the Keeper of Public Records. © Crown Copyright and database right Licence No. 131956
© 2026 ESB; © 2026 Enet; © 2026 EIR; © 2026 Uisce Éireann. All rights reserved.

Purpose of issue

FOR INFORMATION			
FOR INFORMATION			
Revision Details	By	Date	Suffix
	Check		

SAFETY, HEALTH AND ENVIRONMENTAL INFORMATION BOX

ANY INFORMATION PROVIDED BY THIRD PARTIES AND REFERRED TO HEREIN HAS NOT BEEN CHECKED OR VERIFIED BY ROD/AECOM, UNLESS OTHERWISE EXPRESSLY STATED IN THE DOCUMENT. NO THIRD PARTY MAY RELY UPON THIS DOCUMENT WITHOUT THE PRIOR AND EXPRESS WRITTEN AGREEMENT OF ROD/AECOM.

THIS DRAWING IS TO BE USED ONLY FOR THE PURPOSE OF ISSUE THAT IT WAS ISSUED FOR AND IS SUBJECT TO AMENDMENT

Roughan & O'Donovan-AECOM Alliance

ROD AECOM

AECOM Roughan & O'Donovan
4th Floor Arena House
One Burlington Plaza
Burlington Road
Dublin 18
D04 R196
T +353 87 754 5584
www.rod.com

AECOM Roughan & O'Donovan
Arena House
Arena Road
Sandyford
Dublin 18
Ireland
T +353 (0)1 294 0600
www.rod.ie

Project Title

BARNESMORE GAP GREENWAY

Drawing Title

UTILITIES
PAGE 14 OF 17

THIS DOCUMENT HAS BEEN PREPARED PURSUANT TO AND SUBJECT TO THE TERMS OF ROD-AECOM'S APPOINTMENT BY ITS CLIENT. ROD-AECOM ACCEPTS NO LIABILITY FOR ANY USE OF THIS DOCUMENT OTHER THAN BY ITS ORIGINAL CLIENT OR FOLLOWING ROD-AECOM'S EXPRESS AGREEMENT TO SUCH USE, AND ONLY FOR THE PURPOSE FOR WHICH IT WAS PREPARED AND PROVIDED.


Designed	Drawn	Checked	Approved	Date
JB	JB	LD	DK	08/06/2026

Internal Project No. 60701883

Scale 1:2,500

Suitability

Drawing Number	Originator	Volume	Rev
Aecom Project ID 60701883	- ACM	- VUT -	P01
SW_ZZ_ZZ_ZZ	- DR - UT	- 0033	
Location	Type Role	Number	

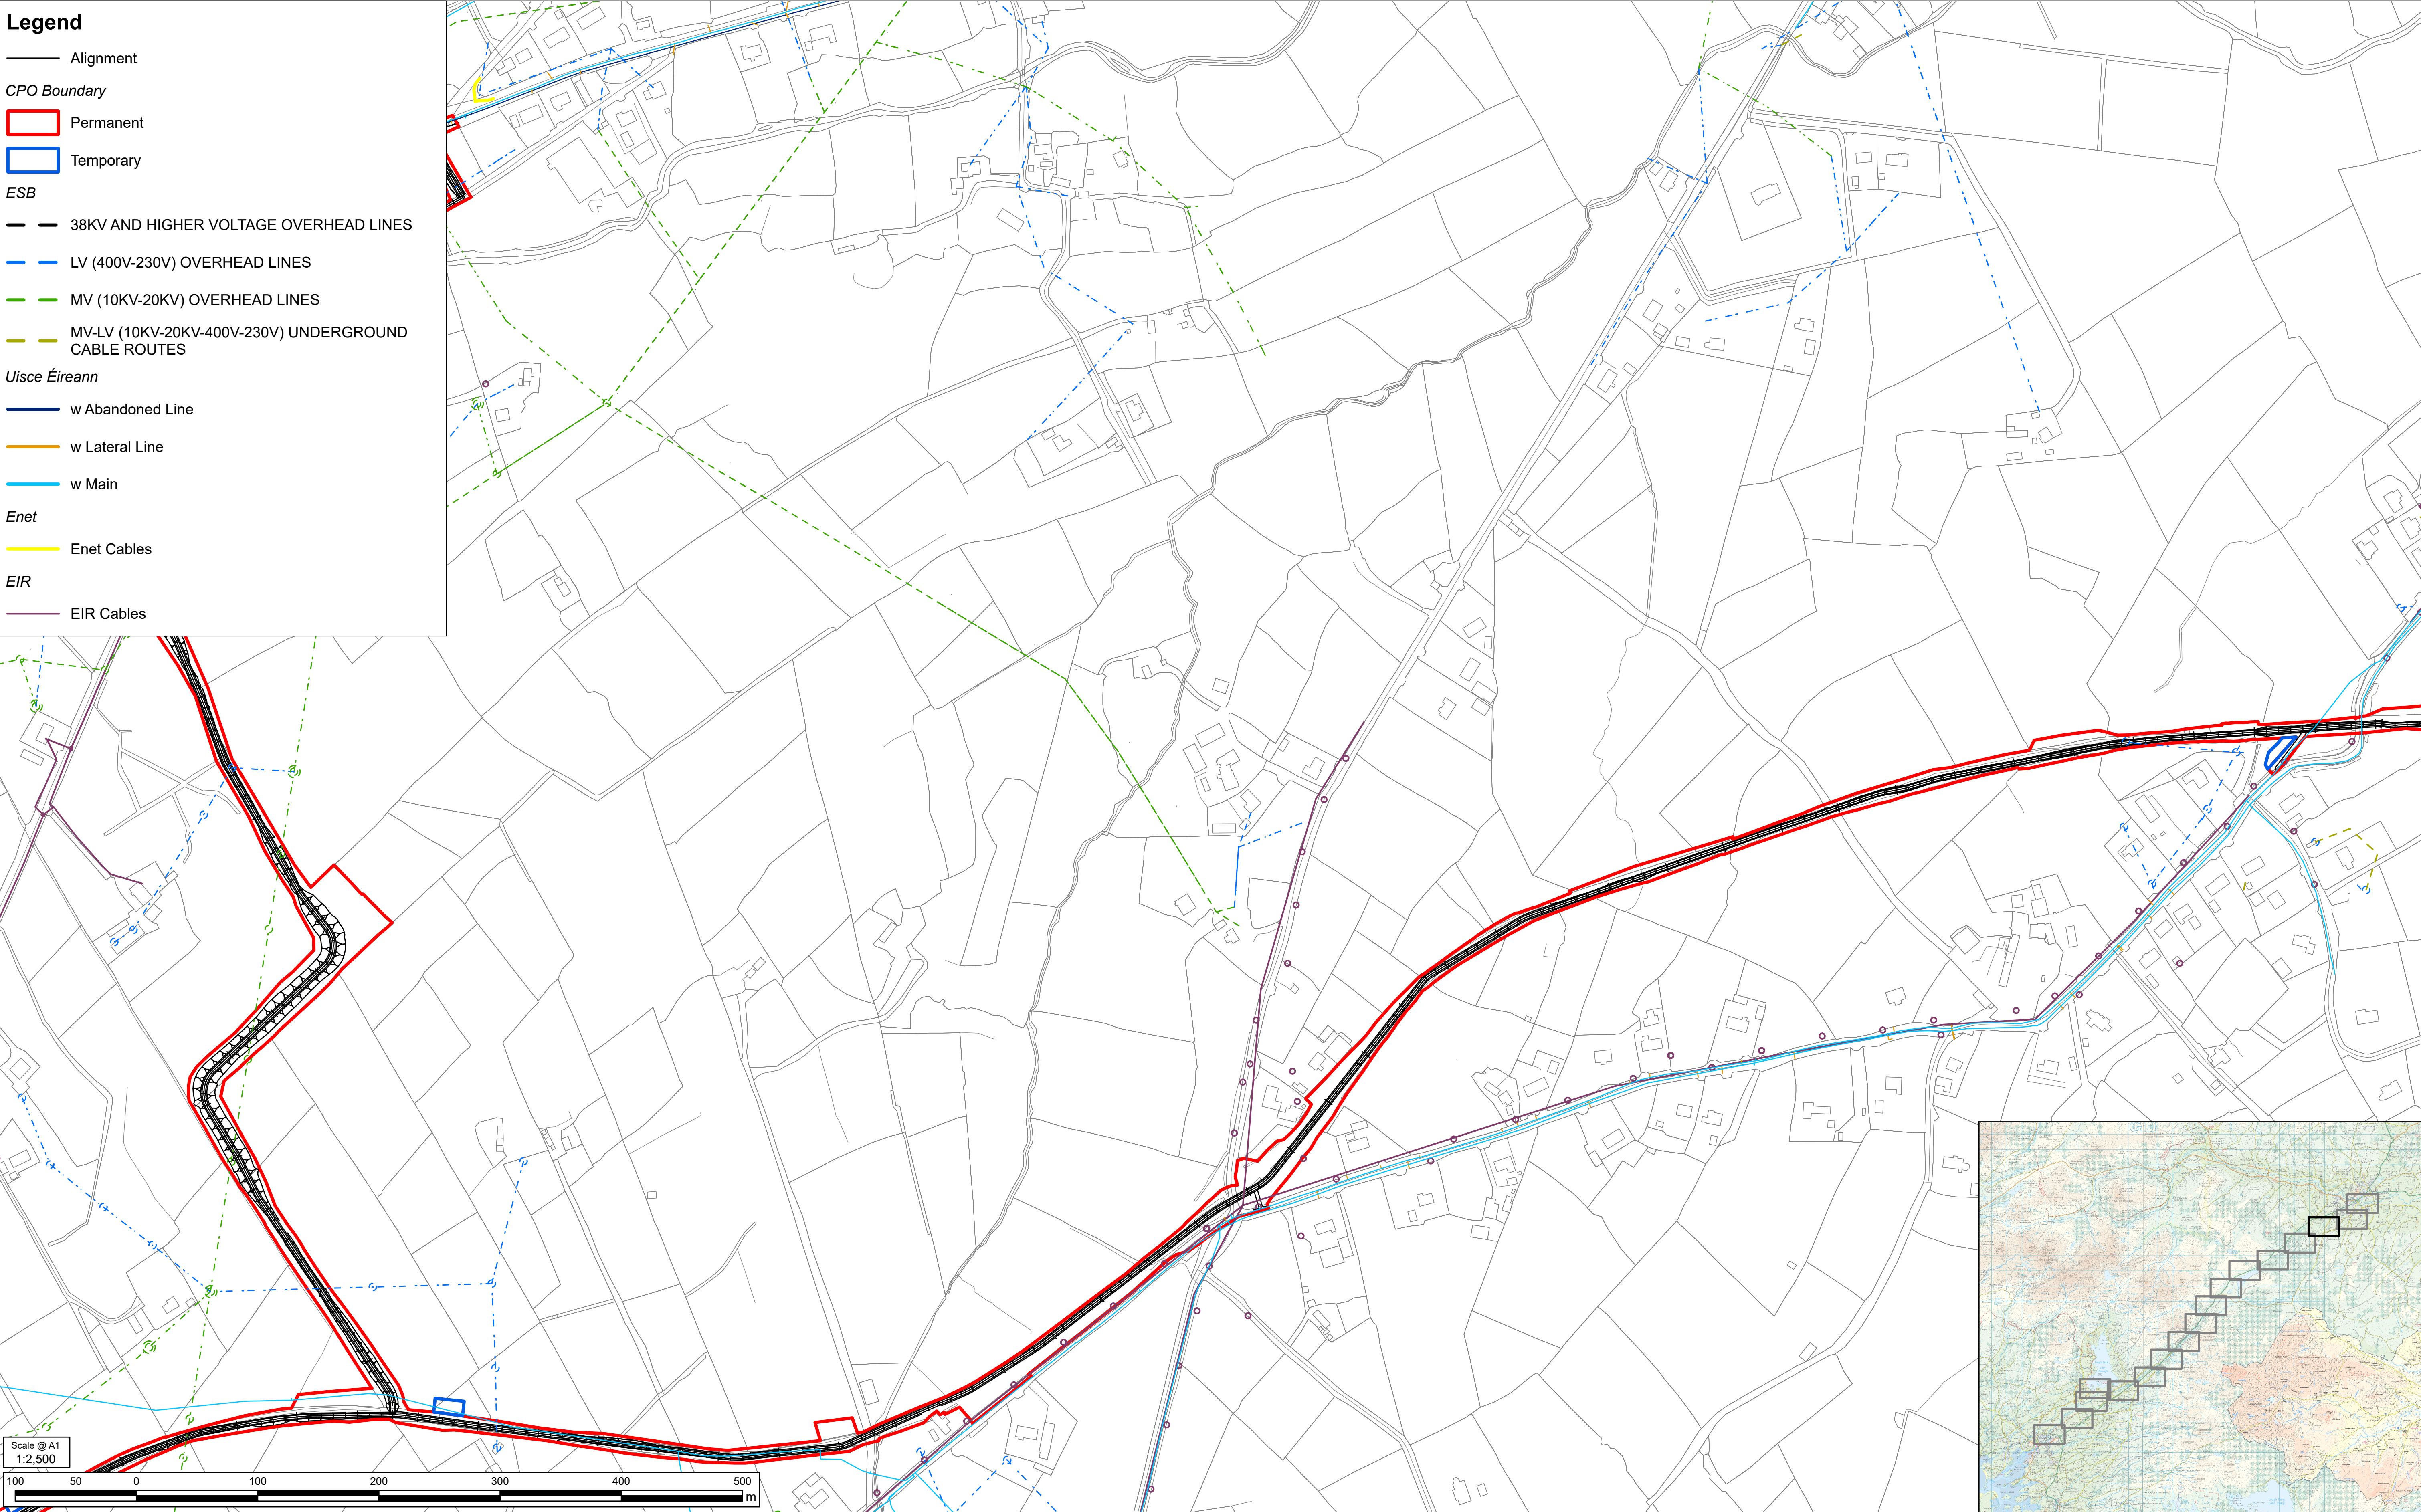

Legend

— Alignment

CPO Boundary

Permanent

Temporary

ESB

38KV AND HIGHER VOLTAGE OVERHEAD LINES

LV (400V-230V) OVERHEAD LINES

MV (10KV-20KV) OVERHEAD LINES

MV-LV (10KV-20KV-400V-230V) UNDERGROUND CABLE ROUTES

Uisce Éireann

w Abandoned Line

w Lateral Line


w Main

Enet

Enet Cables

EIR

EIR Cables

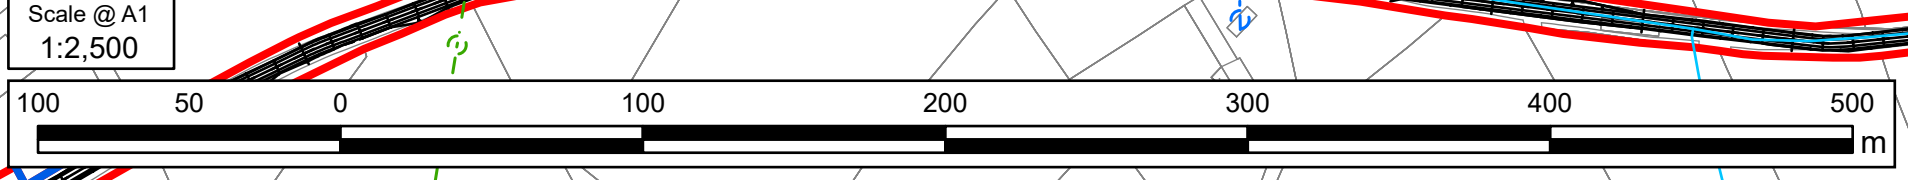

Notes

©Ordnance Survey Ireland 2023/OSI NMA 053.
Land & Property Services Intellectual Property is protected by Crown Copyright and is reproduced with the permission of Land & Property Services under Delegated Authority from the Keeper of Public Records. © Crown Copyright and database right Licence No. 131956
© 2026 ESB; © 2026 Enet; © 2026 EIR; © 2026 Uisce Éireann. All rights reserved.

Purpose of issue

FOR INFORMATION			
FOR INFORMATION			
Revision Details	By	Date	Suffix
	Check		

SAFETY, HEALTH AND ENVIRONMENTAL INFORMATION BOX

ANY INFORMATION PROVIDED BY THIRD PARTIES AND REFERRED TO HEREIN HAS NOT BEEN CHECKED OR VERIFIED BY ROD/AECOM. UNLESS OTHERWISE EXPRESSLY STATED IN THE DOCUMENT, NO THIRD PARTY MAY RELY UPON THIS DOCUMENT WITHOUT THE PRIOR AND EXPRESS WRITTEN AGREEMENT OF ROD/AECOM.

THIS DRAWING IS TO BE USED ONLY FOR THE PURPOSE OF ISSUE THAT IT WAS ISSUED FOR AND IS SUBJECT TO AMENDMENT

Roughan & O'Donovan-AECOM Alliance

AECOM

Roughan & O'Donovan

4th Floor

One Burlington Plaza

Burlington Road

Dublin

D04 R9H6

T +353 87 754 5584

www.aecom.com

Arena House

Arena Road

Sandyford

Dublin 18

Ireland

T +353 (0)1 294 0600

www.rod.ie


Project Title

BARNESMORE GAP GREENWAY

Drawing Title



UTILITIES
PAGE 15 OF 17

THIS DOCUMENT HAS BEEN PREPARED PURSUANT TO AND SUBJECT TO THE TERMS OF ROD-AECOM'S APPOINTMENT BY ITS CLIENT. ROD-AECOM ACCEPTS NO LIABILITY FOR ANY USE OF THIS DOCUMENT OTHER THAN BY ITS ORIGINAL CLIENT OR FOLLOWING ROD-AECOM'S EXPRESS AGREEMENT TO SUCH USE, AND ONLY FOR THE PURPOSE FOR WHICH IT WAS PREPARED AND PROVIDED.				
Designed JB	Drawn JB	Checked LD	Approved DK	Date 08/06/2026
Internal Project No. 60701883		Suitability		
Scale 1:2,500				
Drawing Number Aecom Project ID 60701883 SW_ZZ_ZZ_ZZ Location		Originator - ACM - DR - UT Type Role		Volume - VUT - - 0034 Number
				Rev P01

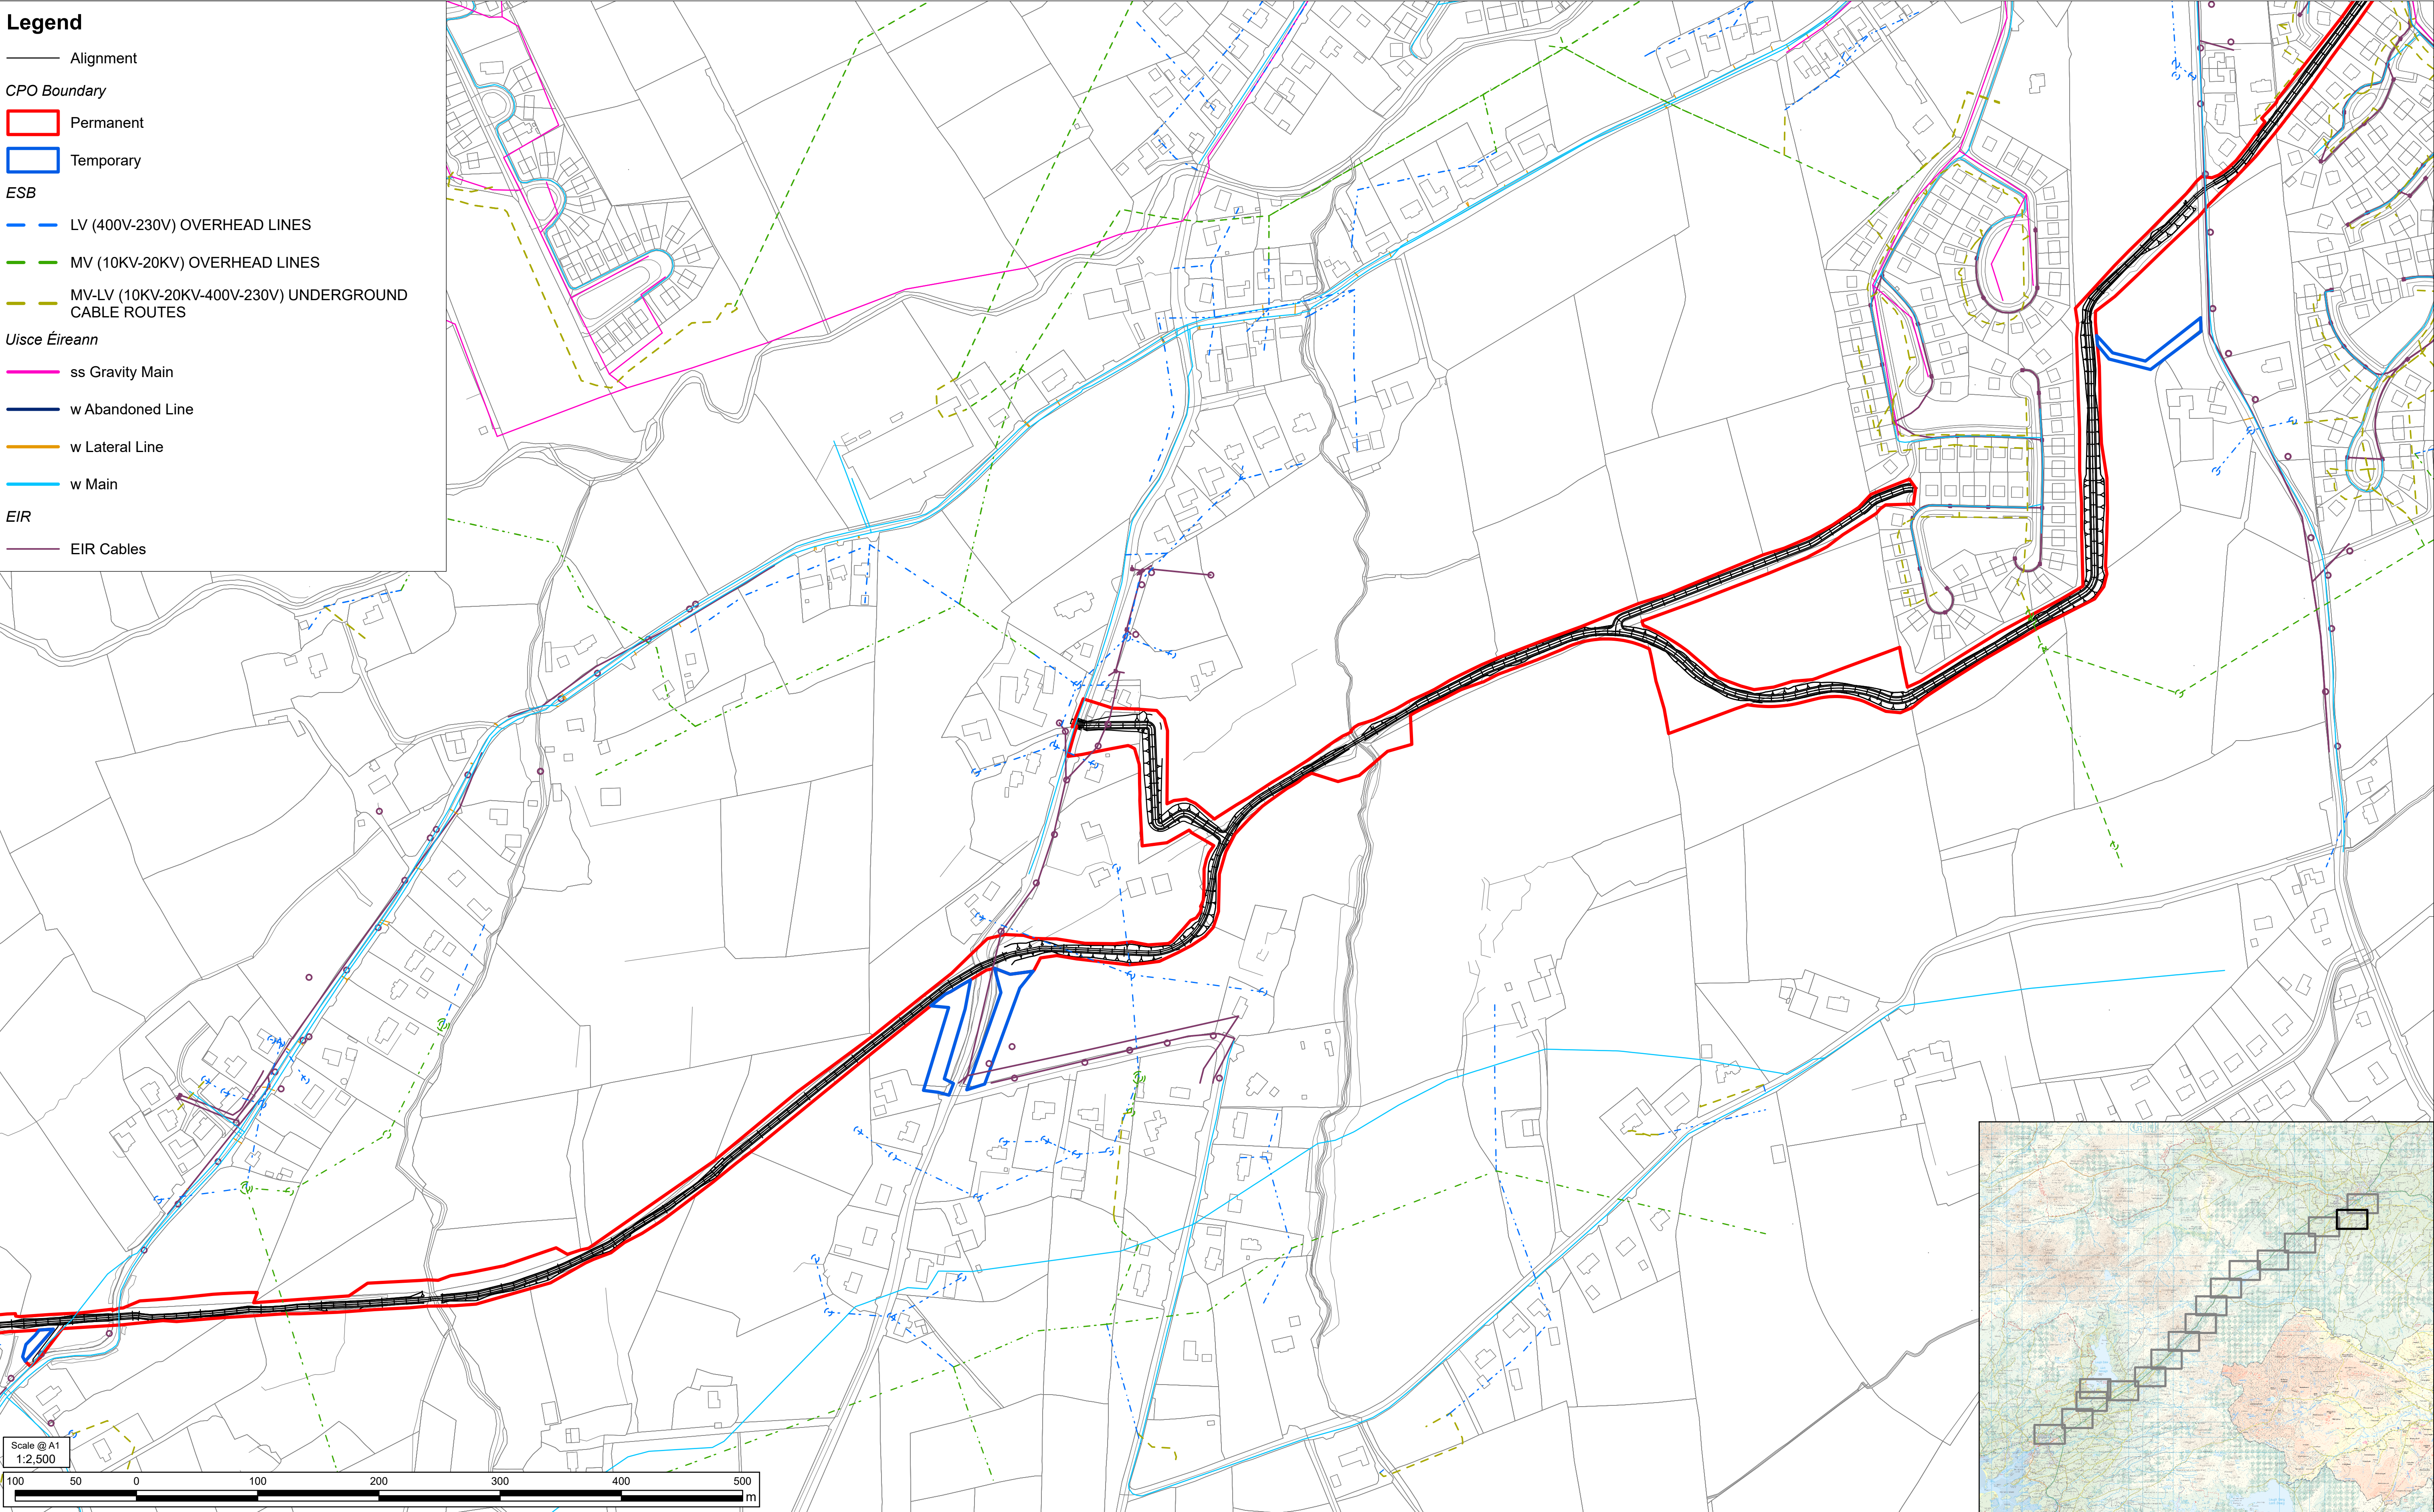

Legend

- Alignment
- CPO Boundary**
 - Permanent
 - Temporary
- ESB**
 - LV (400V-230V) OVERHEAD LINES
 - MV (10KV-20KV) OVERHEAD LINES
 - MV-LV (10KV-20KV-400V-230V) UNDERGROUND CABLE ROUTES
- Uisce Éireann**
 - ss Gravity Main
 - w Abandoned Line
 - w Lateral Line
 - w Main
- EIR**
 - EIR Cables

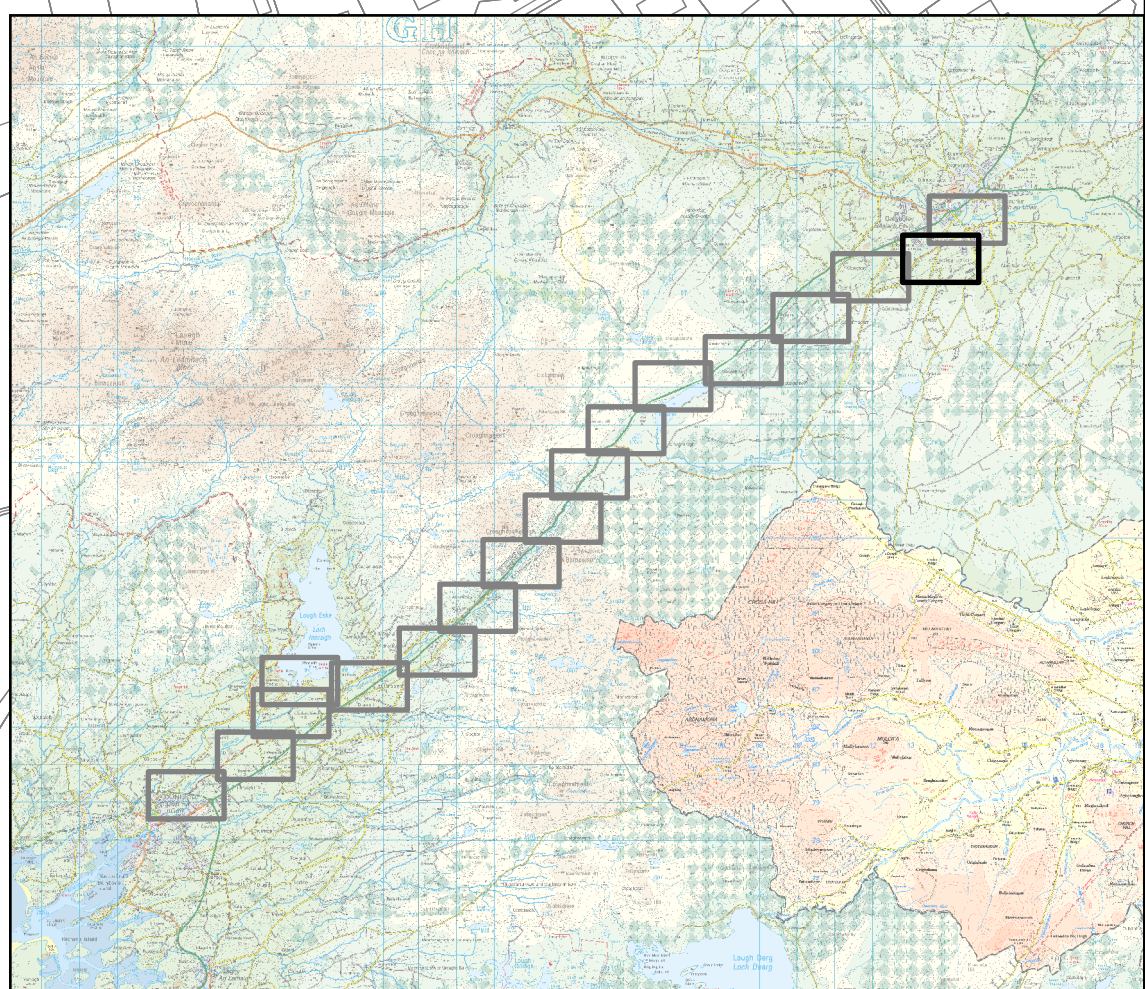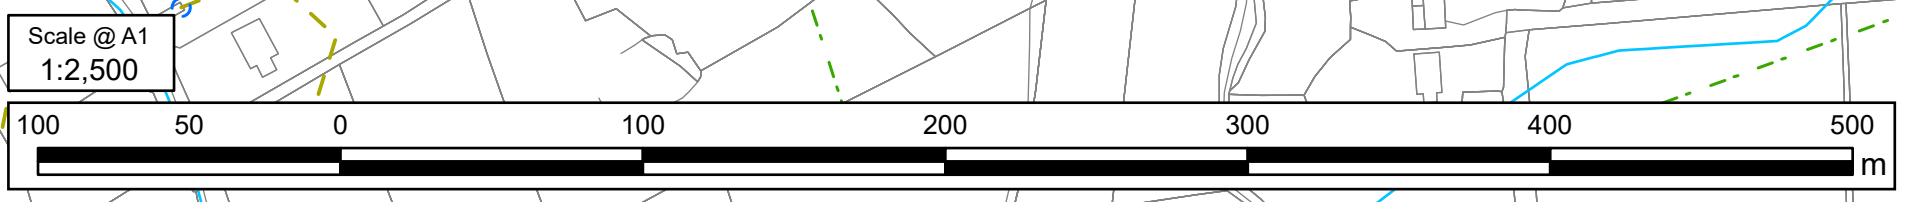

Notes
© Ordnance Survey Ireland 2023/OSI NMA 053.
Land & Property Services Intellectual Property is protected by Crown Copyright and is reproduced with the permission of Land & Property Services under Delegated Authority from the Keeper of Public Records. © Crown Copyright and database right Licence No. 131956
© 2026 ESB; © 2026 Enet; © 2026 EIR; © 2026 Uisce Éireann. All rights reserved.

Purpose of issue			
FOR INFORMATION			
FOR INFORMATION			
Revision Details	By	Date	Suffix
	Check		


SAFETY, HEALTH AND ENVIRONMENTAL INFORMATION BOX
ANY INFORMATION PROVIDED BY THIRD PARTIES AND REFERRED TO HEREIN HAS NOT BEEN CHECKED OR VERIFIED BY ROD/AECOM. UNLESS OTHERWISE EXPRESSLY STATED IN THE DOCUMENT, NO THIRD PARTY MAY RELY UPON THIS DOCUMENT WITHOUT THE PRIOR AND EXPRESS WRITTEN AGREEMENT OF ROD/AECOM.
THIS DRAWING IS TO BE USED ONLY FOR THE PURPOSE OF ISSUE THAT IT WAS ISSUED FOR AND IS SUBJECT TO AMENDMENT

ROD AECOM
Roughan & O'Donovan-AECOM Alliance
AECOM Roughan & O'Donovan
4th Floor Arena House
One Burlington Plaza
Burlington Road
Dublin 18
D04 R9H6
T +353 87 754 5584
www.aecom.com
www.rod.ie

Project Title
BARNESMORE GAP GREENWAY

Drawing Title
UTILITIES
PAGE 16 OF 17

THIS DOCUMENT HAS BEEN PREPARED PURSUANT TO AND SUBJECT TO THE TERMS OF ROD-AECOM'S APPOINTMENT BY ITS CLIENT. ROD-AECOM ACCEPTS NO LIABILITY FOR ANY USE OF THIS DOCUMENT OTHER THAN BY ITS ORIGINAL CLIENT OR FOLLOWING ROD-AECOM'S EXPRESS AGREEMENT TO SUCH USE, AND ONLY FOR THE PURPOSE FOR WHICH IT WAS PREPARED AND PROVIDED.				
Designed JB	Drawn JB	Checked LD	Approved DK	Date 08/06/2026
Internal Project No. 60701883		Suitability		
Scale 1:2,500				
Drawing Number Aecom Project ID 60701883	Originator - ACM		Volume - VUT -	Rev P01
SW_ZZ_ZZ_ZZ Location	- DR - UT -	- 0035	- 0035	
	Type Role	Number		

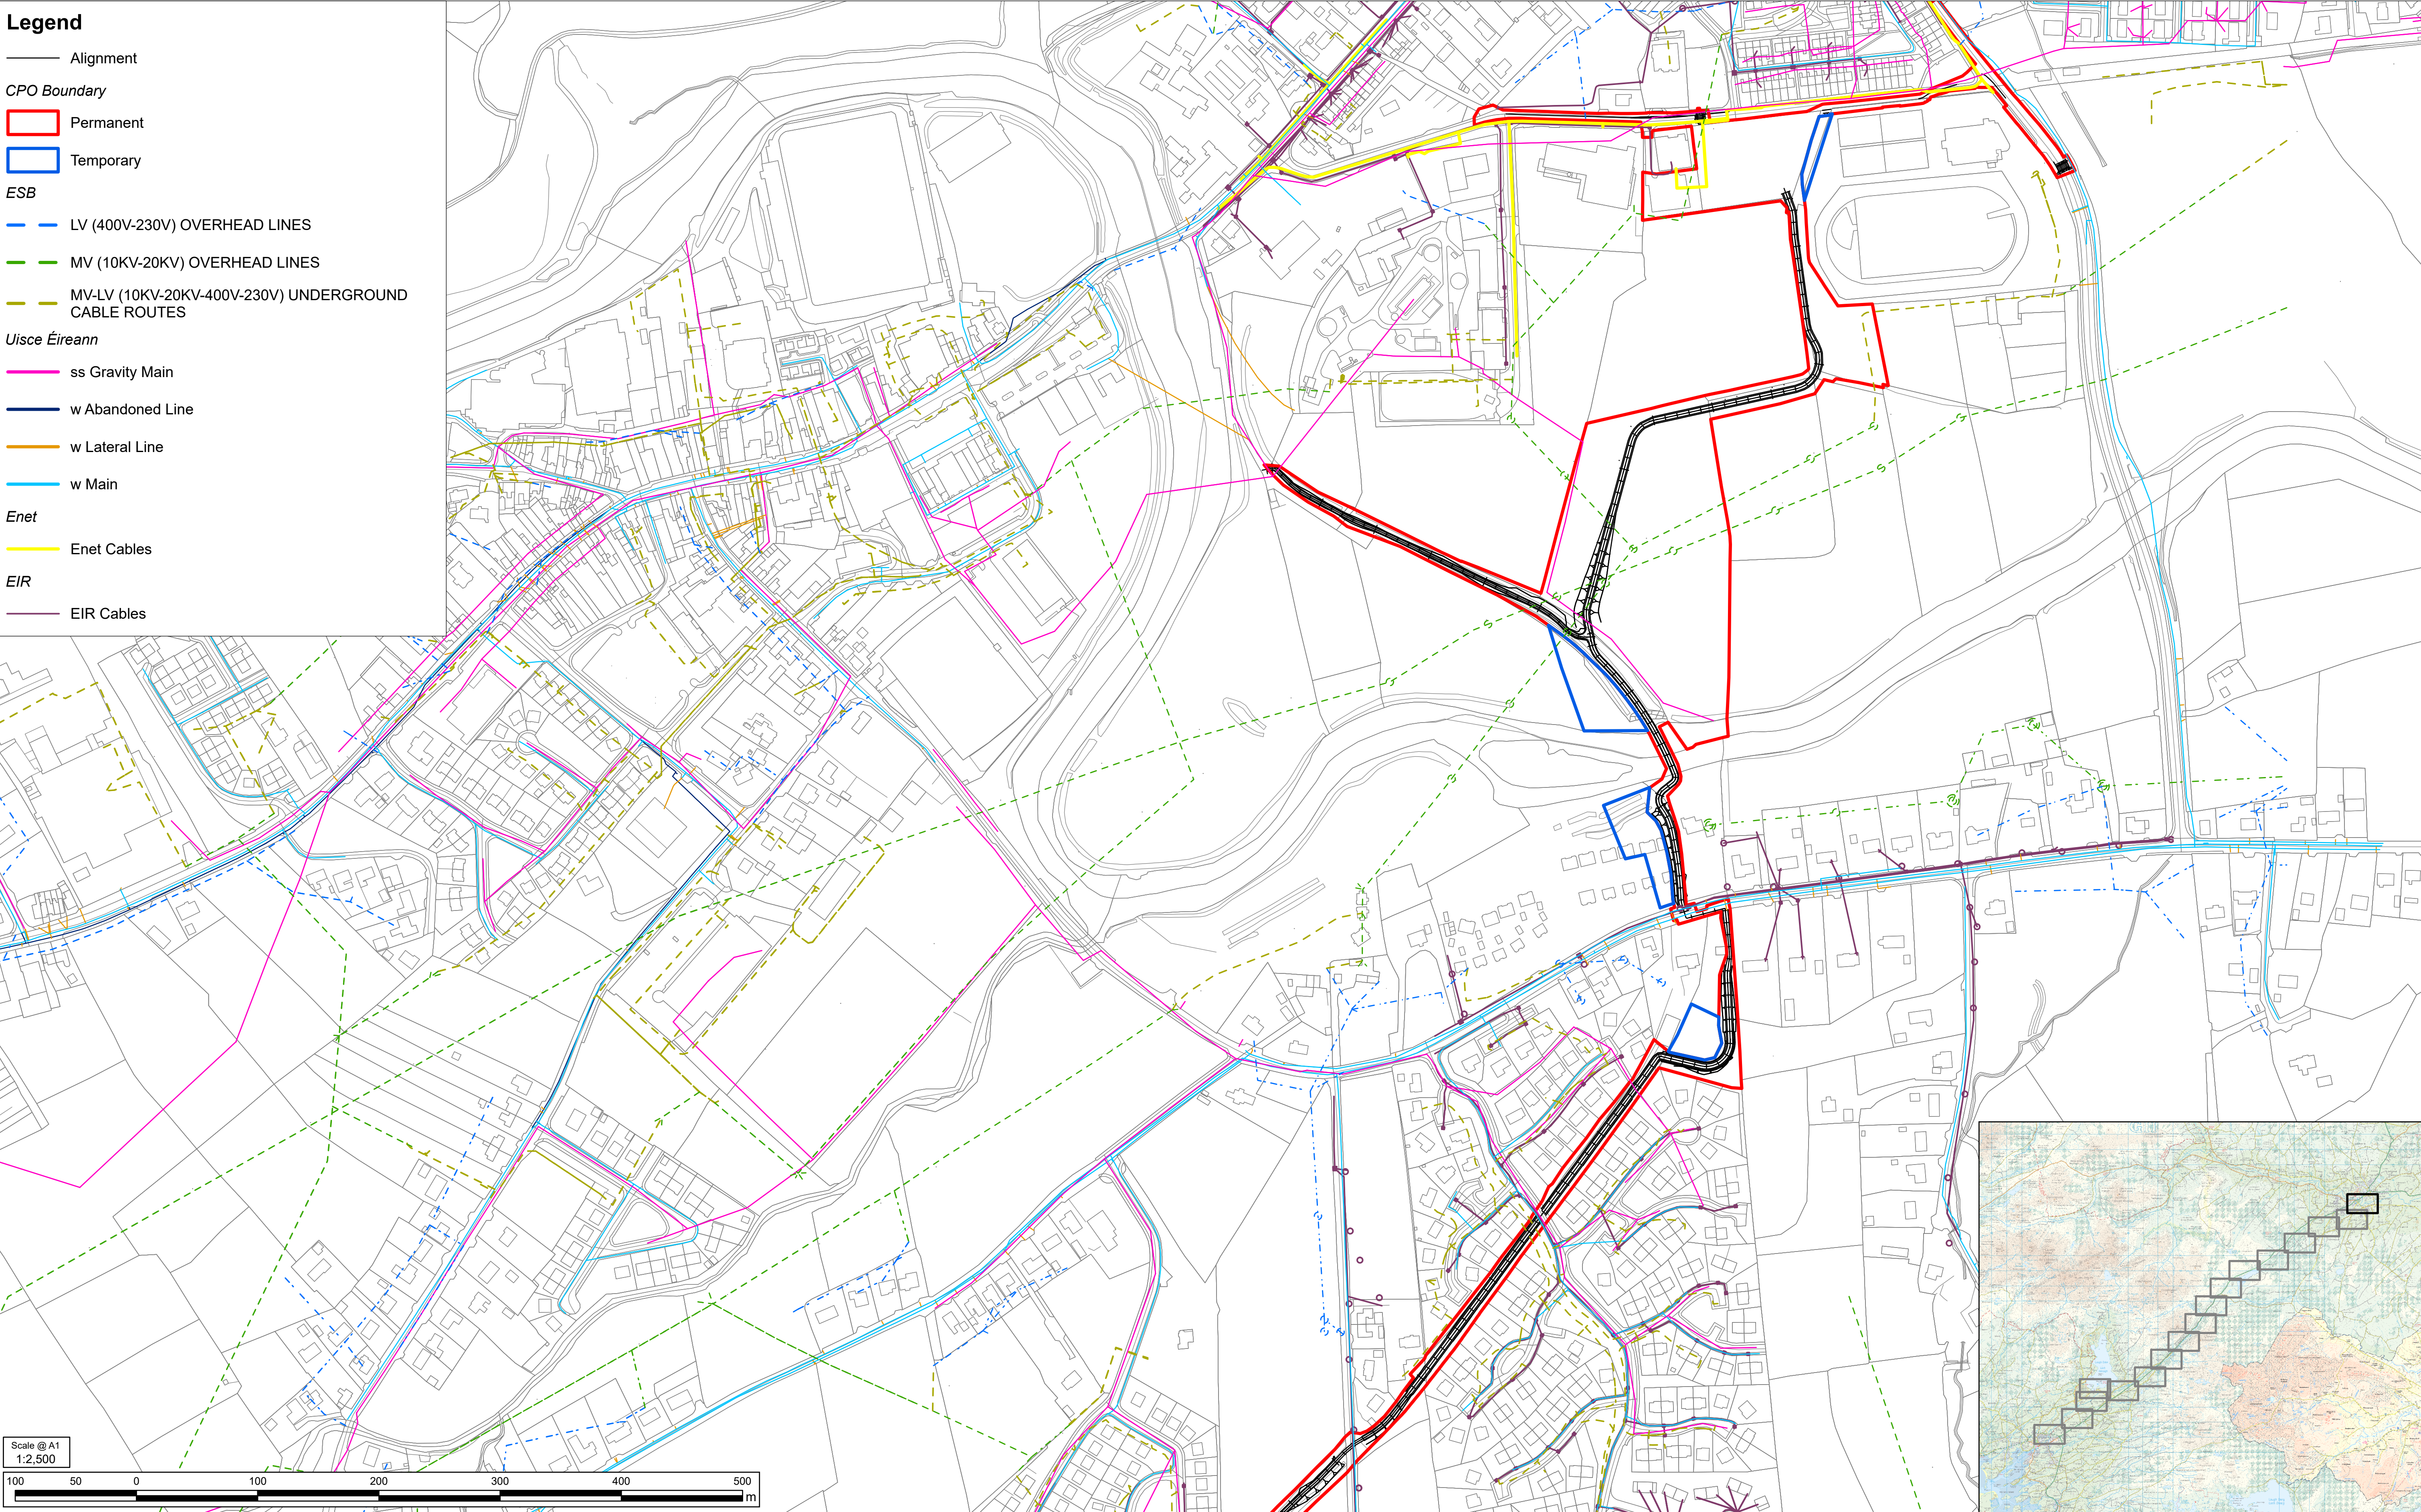

Legend

— Alignment

CPO Boundary

Permanent

Temporary

ESB

LV (400V-230V) OVERHEAD LINES

MV (10KV-20KV) OVERHEAD LINES

MV-LV (10KV-20KV-400V-230V) UNDERGROUND CABLE ROUTES

Uisce Éireann

ss Gravity Main

w Abandoned Line

w Lateral Line


w Main

Enet

Enet Cables

EIR

EIR Cables

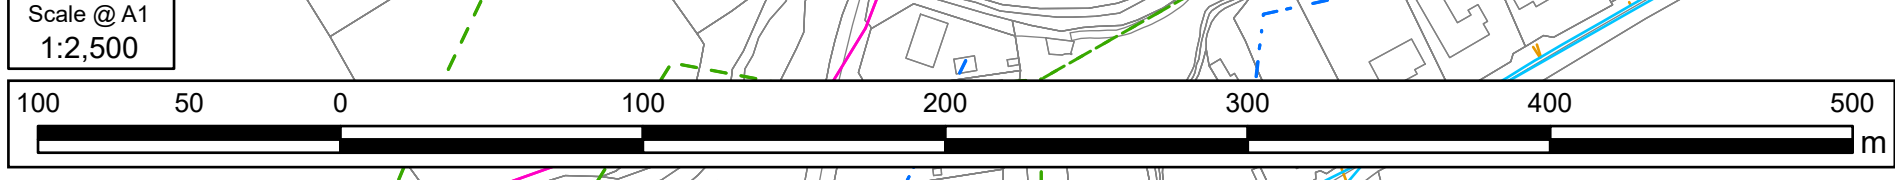

Notes

© Ordnance Survey Ireland 2023/OSI MMA 053. Land & Property Services Intellectual Property is protected by Crown Copyright and is reproduced with the permission of Land & Property Services under Delegated Authority from the Keeper of Public Records. © Crown Copyright and database right Licence No. 131956
© 2026 ESB; © 2026 Enet; © 2026 EIR; © 2026 Uisce Éireann. All rights reserved.

Purpose of issue	
FOR INFORMATION	
FOR INFORMATION	
Revision Details	By Check Date Suffix

SAFETY, HEALTH AND ENVIRONMENTAL INFORMATION BOX

ANY INFORMATION PROVIDED BY THIRD PARTIES AND REFERRED TO HEREIN HAS NOT BEEN CHECKED OR VERIFIED BY ROD/AECOM, UNLESS OTHERWISE EXPRESSLY STATED IN THE DOCUMENT. NO THIRD PARTY MAY RELY UPON THIS DOCUMENT WITHOUT THE PRIOR AND EXPRESS WRITTEN AGREEMENT OF ROD/AECOM.

THIS DRAWING IS TO BE USED ONLY FOR THE PURPOSE OF ISSUE THAT IT WAS ISSUED FOR AND IS SUBJECT TO AMENDMENT

Roughan & O'Donovan-AECOM Alliance

AECOM

4th Floor

One Burlington Plaza

Burlington Road

Dublin 18

D04 R9H6

T +353 87 754 5584

www.aecom.com

Roughan & O'Donovan

Arena House

Arena Road

Sandyford

Dublin 18

T +353 (0)1 294 9000

www.rod.ie

Project Title

BARNESMORE GAP GREENWAY

Drawing Title

UTILITIES
PAGE 17 OF 17

THIS DOCUMENT HAS BEEN PREPARED PURSUANT TO AND SUBJECT TO THE TERMS OF ROD/AECOM'S APPOINTMENT BY ITS CLIENT. ROD/AECOM ACCEPTS NO LIABILITY FOR ANY USE OF THIS DOCUMENT OTHER THAN BY ITS ORIGINAL CLIENT OR FOLLOWING ROD/AECOM'S EXPRESS AGREEMENT TO SUCH USE, AND ONLY FOR THE PURPOSE FOR WHICH IT WAS PREPARED AND PROVIDED.				
Designed JB	Drawn JB	Checked LD	Approved DK	Date 08/06/2026
Internal Project No. 60701883		Suitability		
Scale 1:2,500				
Drawing Number Aecom Project ID 60701883 SW_ZZ_ZZ_ZZ Location		Originator - ACM - DR Type Role		Volume - VUT - - 0036 Number
				Rev P01