


- LEGEND:
1. PROPOSED AGS TANKS
 2. PROPOSED INLET WORKS
 3. PROPOSED EXPORT CAKE SILO STORAGE
 4. PROPOSED SLUDGE SCREENING
 5. PROPOSED LTP BUFFER TANK
 6. PROPOSED SLUDGE THICKENING & DEWATERING BUILDING
 7. PROPOSED LTP TANK
 8. PROPOSED THICKENED SLUDGE STORAGE TANK
 9. EXISTING PRIMARY SLUDGE TANK
 10. EXISTING PRIMARY / IMPORTED SLUDGE TANK
 11. EXISTING WAS BUFFER TANK (PRE GBT)
 12. PROPOSED DIGESTER NO. 3
 13. EXISTING TANKS TO BE USED AS DIGESTED SLUDGE TANKS
 14. EXISTING TANKS TO BE USED AS BLENDING TANKS
 15. EXISTING THERMAL OXIDISERS TO BE DECOMMISSIONED / NEW ODOUR UNIT
 16. EXISTING MCC
 17. EXISTING CHP
 18. PROPOSED GAS BELL
 19. PROPOSED IMPORTED CAKE RECEPTION AREA
 20. NEW MCC KIOSK
 21. PROPOSED THP SILOS
 22. EXISTING WEIGH BRIDGE
 23. PROPOSED VEHICLE PARKING AREA
 24. PROPOSED NEW HARDSTANDING AREA
 25. EXISTING ADMINISTRATION BUILDING AND SCADA ROOM
 26. EXISTING INLET WORKS
 27. EXISTING MUNGRET PUMPING STATION TO BE MODIFIED
 28. EXISTING BUILDING
 29. EXISTING STORM TANK
 30. EXISTING FINAL EFFLUENT PUMPING STATION
 31. EXISTING OUTFALL TIE IN LOCATION
 32. PROPOSED ESB TRANSFORMER
 33. ODOUR EXTRACTION
 34. SLUDGE PUMPING STATION
 35. SLUDGE RECEIVING STATION
 36. ELECTRICAL CABLE CONTAINMENT
 37. PROPOSED HEAT EXCHANGER

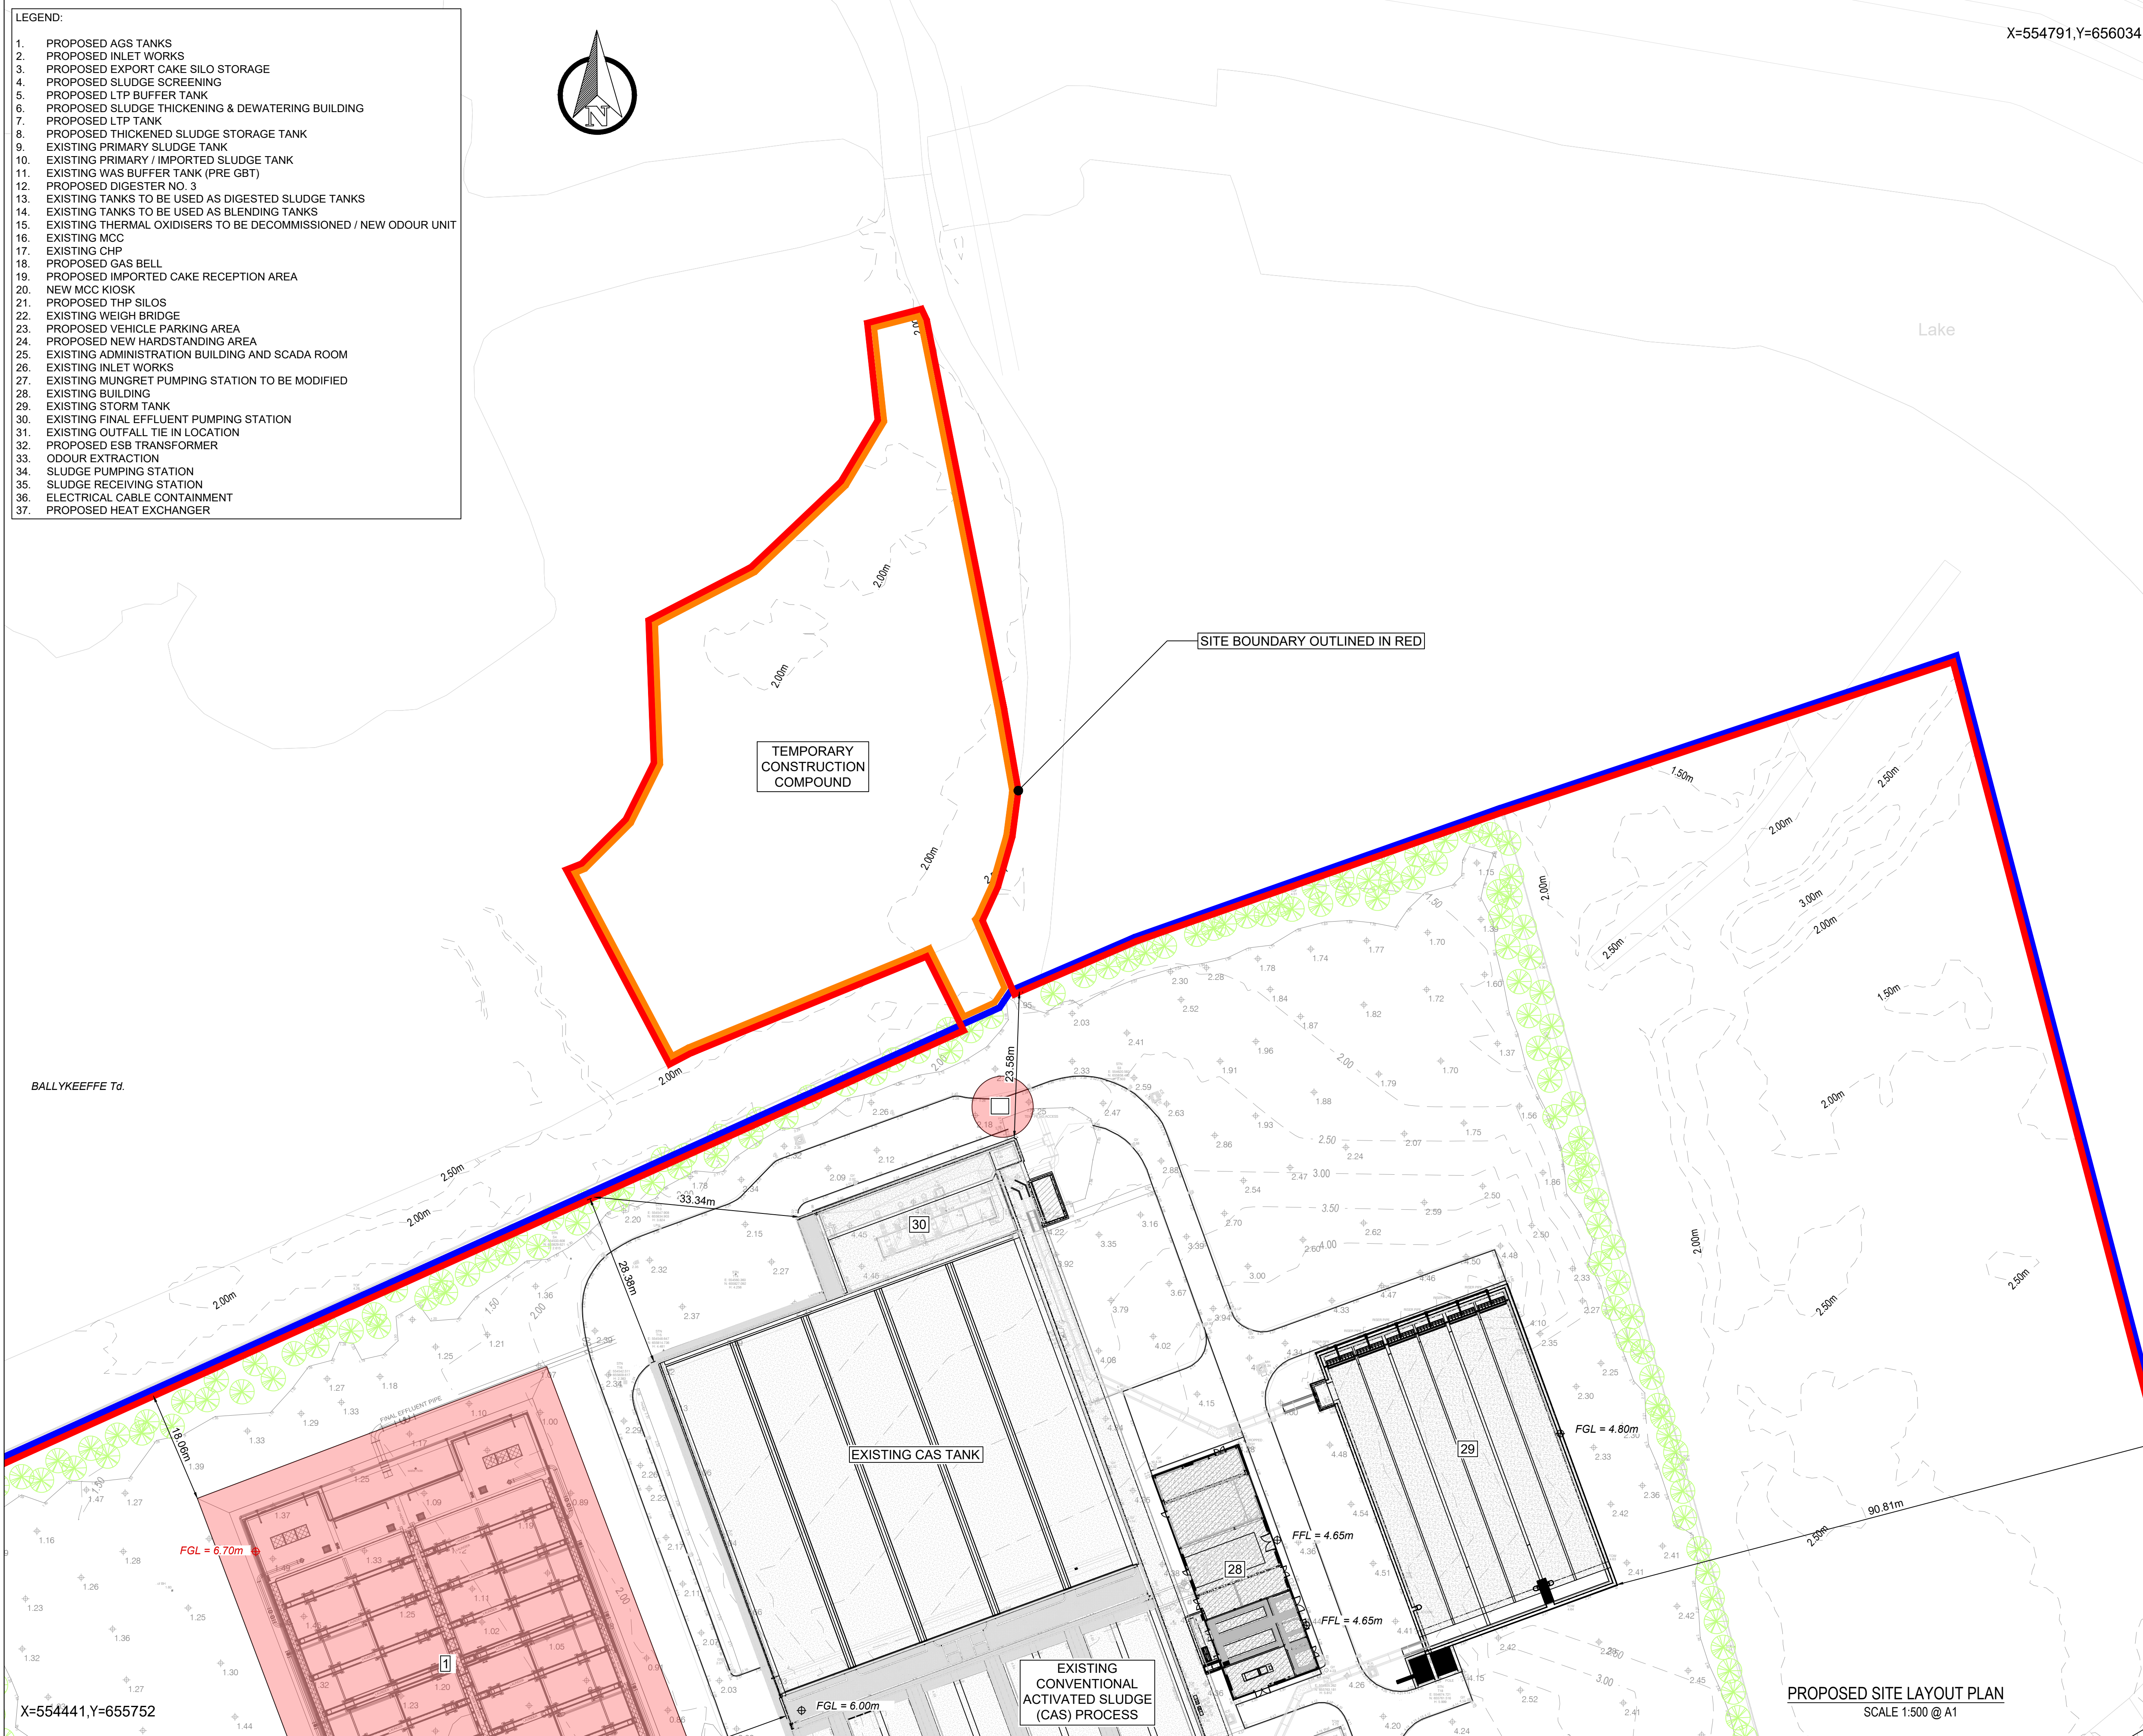

X=554791,Y=656034

© Copyright
This drawing and any design hereon is the copyright of the
Consultants and must not be reproduced without their written
consent.

All drawings remain the property of the Consultants.

- NOTES:
1. ALL LEVELS ARE IN METRES AND RELATE TO O.S. DATUM MALIN
 2. THIS DRAWING IS REPRODUCED FROM DIGITAL MAPS:
O.S. MAPS - SCALE 1:2,500
O.S. MAPS - SCALE 1:1,000
DISCOVERY SERIES - SCALE 1:50,000
 3. ALL MAPS ARE REFERENCED TO IRISH TRANSVERSE MERCATOR (I.T.M.)
 4. LICENCE NO. CYAL50419116 © NATIONAL MAPPING DIVISION OF TAILTE ÉIREANN
 5. THIS DRAWING IS TO BE READ IN CONJUNCTION WITH ALL RELEVANT DRAWINGS AND DOCUMENTATION
 6. ALL DIMENSIONS IN MM UNLESS NOTED OTHERWISE
 7. FOR LANDSCAPING DETAILS, PLEASE REFER TO LANDSCAPE MITIGATION PLAN
 8. PROPOSED STRUCTURAL HEIGHTS, LEVELS & DIMENSIONS ARE INDICATIVE
 9. LOCATION OF PIPEWORK IS INDICATIVE AND SUBJECT TO ALTERATIONS PENDING FINAL DESIGN.
 10. SOLAR PANELS SPECIFICATION & LAYOUT TO BE FINALISED

MAPPING
OS SHEET: 4742

LEGEND

- PLANNING BOUNDARY
- LANDS IN Uisce Éireann OWNERSHIP OUTLINED IN BLUE
- LANDS IN THIRD PARTY OWNERSHIP OUTLINED IN ORANGE
- LOCATION OF SITE NOTICE
- CONTOURS AT 0.5m OD
- EXISTING GROUND LEVEL
- EXISTING FINISHED GROUND LEVEL
- EXISTING FINISHED FLOOR LEVEL
- PROPOSED FINISHED GROUND LEVEL
- PROPOSED FINISHED FLOOR LEVEL
- PROPOSED - SUBJECT OF THIS PLANNING APPLICATION
- EXISTING LANDSCAPING

C01	A1	ISSUED FOR PLANNING	ML	24-07-26
Rev:	Suit:	Revision Description	Checked:	Date:

Client

Uisce Éireann
Irish Water


Colville House
24-26 Talbot Street
Dublin 1

Tel: 1890 278 278
Int: 353-1-707 2828
email: info@water.ie
Web: www.water.ie



info.ireland@egis-group.com
Formerly JB Barry & Partners who became part of Egis in 2023

Project	LIMERICK WWTP UPGRADE AND REGIONAL BIORESOURCE CENTRE		
Drawing Title	LIMERICK WWTP & CORCANREE PS LIMERICK WWTP - PROPOSED SITE LAYOUT PLAN SHEET 1 OF 5 - SCALE 1:500		
Drawn by:	KM	Date:	16.01.26
Checked by:	OOB	Date:	16.01.26
Approved by:	PJ	Date:	16.01.26
Internal Project REF:	EEI: 20702		
Scales:	AS INDICATED		
Stage:	PLANNING		
Drawing No.:	20702-EEI-00-XX-DR-Z-1204	Revision	C01
Suitability:	A1		

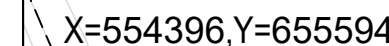

SCALE 1:500 @ A1

All drawings remain the property of the Consultants.

MAPPING
OS SHEET: 4742

	PLANNING BOUNDARY
	LANDS IN UISE ÉIREANN OWNERSHIP OUTLINED IN BLUE
	LANDS IN THIRD PARTY OWNERSHIP OUTLINED IN ORANGE
	LOCATION OF SITE NOTICE
	CONTOURS AT 0.5m OD
	EXISTING GROUND LEVEL
	EXISTING FINISHED GROUND LEVEL
	EXISTING FINISHED FLOOR LEVEL
	PROPOSED FINISHED GROUND LEVEL
	PROPOSED FINISHED FLOOR LEVEL
	PROPOSED - SUBJECT OF THIS PLANNING APPLICATION
	EXISTING LANDSCAPING

Client




Project	LIMERICK WWTP UPGRADE AND REGIONAL BIORESOURCE CENTRE
---------	--

Drawing Title

LIMERICK WWTP & CORCANREE PS
LIMERICK WWTP -
PROPOSED SITE LAYOUT PLAN
SHEET 2 OF 5 - SCALE 1:500

Drawn by :	KM	Date :	16.01.26
Checked by :	OOB	Date :	16.01.26
Approved by :	P.J	Date :	16.01.26
Internal Project REF :	EEI: 20702		
Scales :	AS INDICATED		
Stage :	PLANNING		
Drawing No. :	20702-EEI-00-XX-DR-Z-1205	Revision	Suitability
		C01	A1

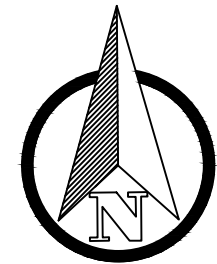

SITE BOUNDARY OUTLINED IN RED

BUNLUCKY Td.

X=554426,Y=655377

- LEGEND:
18. PROPOSED GAS BELL
 19. PROPOSED IMPORTED CAKE RECEPTION AREA
 20. NEW MCC KIOSK
 21. PROPOSED THP SILOS
 22. EXISTING WEIGH BRIDGE
 23. PROPOSED VEHICLE PARKING AREA
 24. PROPOSED NEW HARDSTANDING AREA
 25. EXISTING ADMINISTRATION BUILDING AND SCADA ROOM
 26. EXISTING INLET WORKS
 27. EXISTING MUNGRET PUMPING STATION TO BE MODIFIED
 28. EXISTING BUILDING
 29. EXISTING STORM TANK
 30. EXISTING FINAL EFFLUENT PUMPING STATION
 31. EXISTING OUTFALL TIE IN LOCATION
 32. PROPOSED ESSB TRANSFORMER
 33. ODOUR EXTRACTION
 34. SLUDGE PUMPING STATION
 35. SLUDGE RECEIVING STATION
 36. ELECTRICAL CABLE CONTAINMENT
 37. PROPOSED HEAT EXCHANGER

PROPOSED SITE LAYOUT PLAN
SCALE 1:500 @ A1

- LEGEND:
1. PROPOSED AGS TANKS
 2. PROPOSED INLET WORKS
 3. PROPOSED EXPORT CAKE SILO STORAGE
 4. PROPOSED SLUDGE SCREENING
 5. PROPOSED LTP BUFFER TANK
 6. PROPOSED SLUDGE THICKENING & DEWATERING BUILDING
 7. PROPOSED LTP TANK
 8. PROPOSED THICKENED SLUDGE STORAGE TANK
 9. EXISTING PRIMARY SLUDGE TANK
 10. EXISTING PRIMARY / IMPORTED SLUDGE TANK
 11. EXISTING WAS BUFFER TANK (PRE GBT)
 12. PROPOSED DIGESTER NO. 3
 13. EXISTING TANKS TO BE USED AS DIGESTED SLUDGE TANKS
 14. EXISTING TANKS TO BE USED AS BLENDING TANKS
 15. EXISTING THERMAL OXIDISERS TO BE DECOMMISSIONED / NEW ODOUR UNIT
 16. EXISTING MCC
 17. EXISTING CHP

X=554476,Y=655659

© Copyright
This drawing and any design hereon is the copyright of the Consultants and must not be reproduced without their written consent.

All drawings remain the property of the Consultants.

- NOTES:
1. ALL LEVELS ARE IN METRES AND RELATE TO O.S. DATUM MALIN
 2. THIS DRAWING IS REPRODUCED FROM DIGITAL MAPS:
O.S. MAPS - SCALE 1:2,500
O.S. MAPS - SCALE 1:1,000
DISCOVERY SERIES - SCALE 1:50,000
 3. ALL MAPS ARE REFERENCED TO IRISH TRANSVERSE MERCATOR (I.T.M.)
 4. LICENCE NO. CYAL50419116 © NATIONAL MAPPING DIVISION OF IRELAND
 5. THIS DRAWING IS TO BE READ IN CONJUNCTION WITH ALL RELEVANT DRAWINGS AND DOCUMENTATION
 6. ALL DIMENSIONS IN MM UNLESS NOTED OTHERWISE
 7. FOR LANDSCAPING DETAILS, PLEASE REFER TO LANDSCAPE MITIGATION PLAN
 8. PROPOSED STRUCTURAL HEIGHTS, LEVELS & DIMENSIONS ARE INDICATIVE
 9. LOCATION OF PIPEWORK IS INDICATIVE AND SUBJECT TO ALTERATIONS PENDING FINAL DESIGN.
 10. SOLAR PANELS SPECIFICATION & LAYOUT TO BE FINALISED

MAPPING
OS SHEET: 4742

LEGEND

- PLANNING BOUNDARY
- LANDS IN Uisce Éireann OWNERSHIP OUTLINED IN BLUE
- LANDS IN THIRD PARTY OWNERSHIP OUTLINED IN ORANGE
- LOCATION OF SITE NOTICE
- CONTOURS AT 0.5m OD
- EXISTING GROUND LEVEL
- EXISTING FINISHED GROUND LEVEL
- EXISTING FINISHED FLOOR LEVEL
- PROPOSED FINISHED GROUND LEVEL
- PROPOSED FINISHED FLOOR LEVEL
- PROPOSED - SUBJECT OF THIS PLANNING APPLICATION
- EXISTING LANDSCAPING
- TOWNLAND BOUNDARY

C01	A1	ISSUED FOR PLANNING	ML	24-07-26	
Rev:	Suit:	Revision Description	Checked:	Date:	

Client



Uisce Éireann
Irish Water

Uisce Éireann
Colvill House
24-26 Talbot Street
Dublin 1

Tel: 1890 278 278
Int: 353-1-707 2828
email: info@water.ie
Web: www.water.ie




info.ireland@egis-group.com
Formerly JB Barry & Partners who became part of Egis in 2023

Project
LIMERICK WWTP UPGRADE AND
REGIONAL BIORESOURCE CENTRE

Drawing Title
LIMERICK WWTP & CORCANREE PS
LIMERICK WWTP -
PROPOSED SITE LAYOUT PLAN
SHEET 3 OF 5 - SCALE 1:500

Drawn by :	KM	Date :	16.01.26
Checked by :	OJB	Date :	16.01.26
Approved by :	PJ	Date :	16.01.26
Internal Project REF :	EEL: 20702		
Scales:	AS INDICATED		
Stage :	PLANNING		
Drawing No. :	20702-EEL-00-XX-DR-Z-1206	Revision	C01
Suitability	A1		

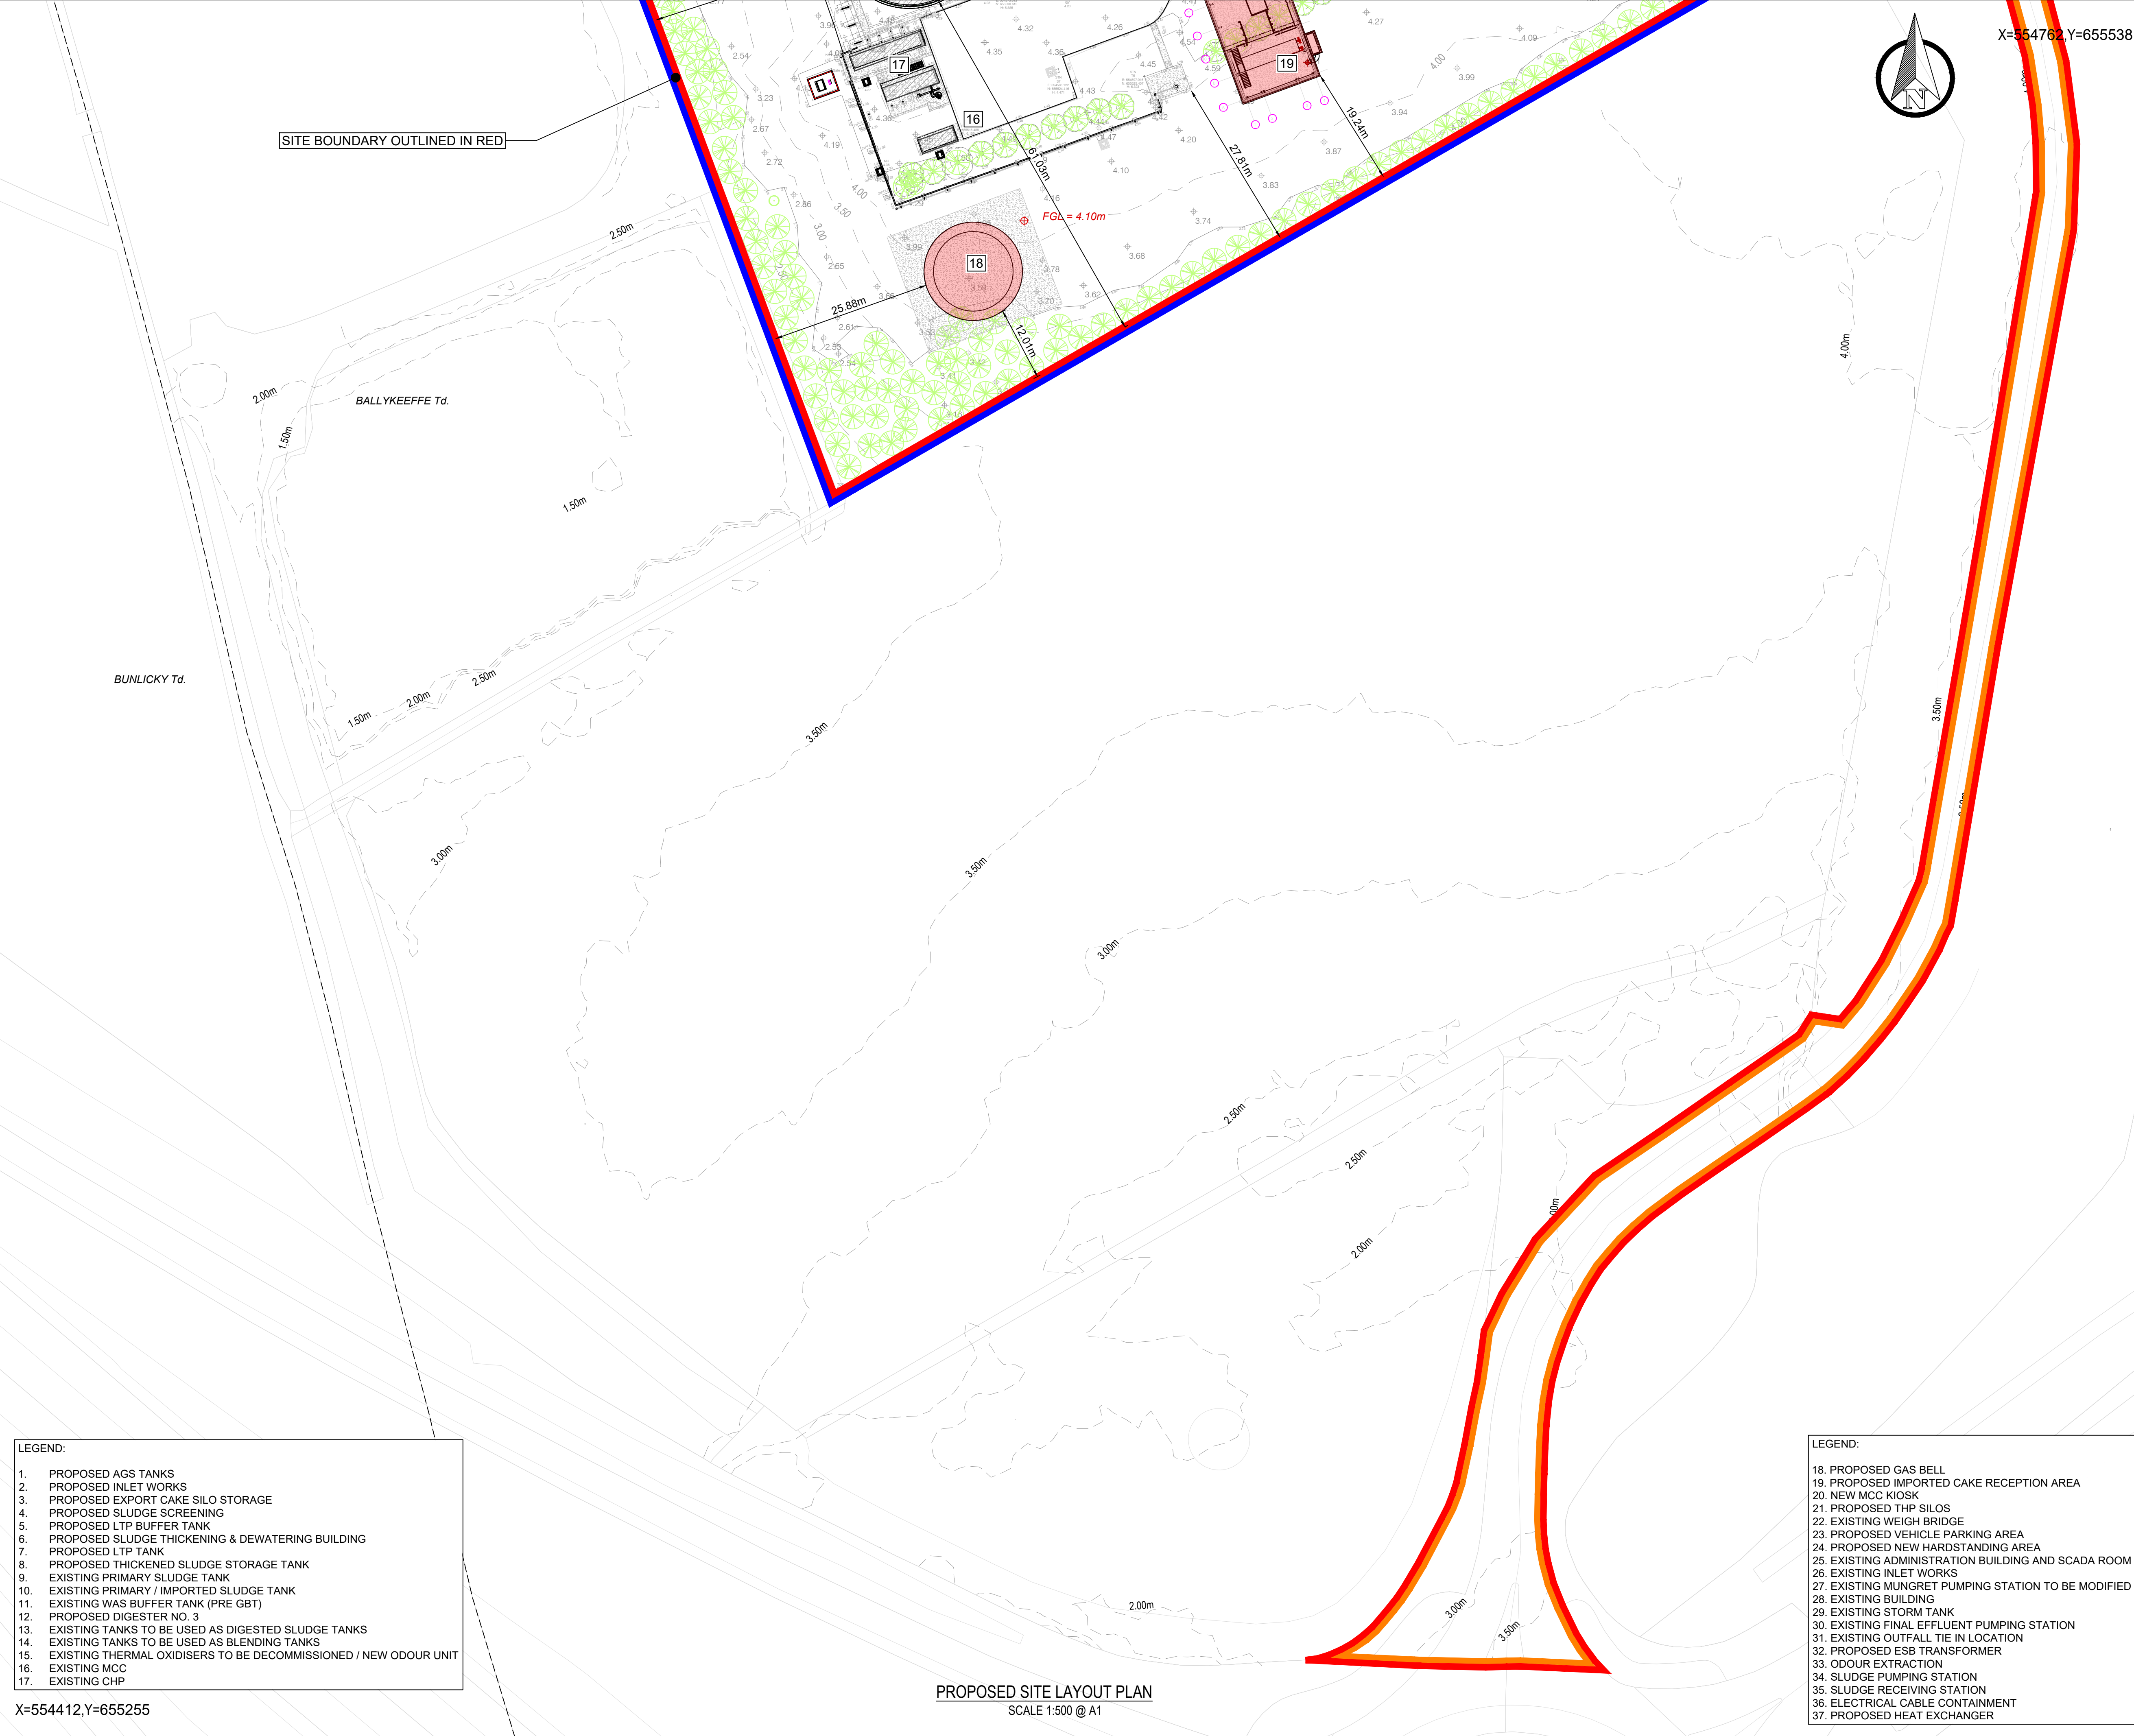

X=554762,Y=655538

© Copyright
This drawing and any design hereon is the copyright of the
Consultants and must not be reproduced without their written
consent.

All drawings remain the property of the Consultants.

- NOTES:
1. ALL LEVELS ARE IN METRES AND RELATE TO O.S. DATUM MALIN
 2. THIS DRAWING IS REPRODUCED FROM DIGITAL MAPS:
O.S. MAPS - SCALE 1:2,500
O.S. MAPS - SCALE 1:1,000
DISCOVERY SERIES - SCALE 1:50,000
 3. ALL MAPS ARE REFERENCED TO IRISH TRANSVERSE MERCATOR (I.T.M.)
 4. LICENCE NO. CYAL50419116 © NATIONAL MAPPING DIVISION OF IRELAND
 5. THIS DRAWING IS TO BE READ IN CONJUNCTION WITH ALL RELEVANT DRAWINGS AND DOCUMENTATION
 6. ALL DIMENSIONS IN MM UNLESS NOTED OTHERWISE
 7. FOR LANDSCAPING DETAILS, PLEASE REFER TO LANDSCAPE MITIGATION PLAN
 8. PROPOSED STRUCTURAL HEIGHTS, LEVELS & DIMENSIONS ARE INDICATIVE
 9. LOCATION OF PIPEWORK IS INDICATIVE AND SUBJECT TO ALTERATIONS PENDING FINAL DESIGN.
 10. SOLAR PANELS SPECIFICATION & LAYOUT TO BE FINALISED

MAPPING
OS SHEET: 4742

LEGEND

- PLANNING BOUNDARY
- LANDS IN UISCÉ ÉIREANN OWNERSHIP OUTLINED IN BLUE
- LANDS IN THIRD PARTY OWNERSHIP OUTLINED IN ORANGE
- LOCATION OF SITE NOTICE
- CONTOURS AT 0.5m OD
- EXISTING GROUND LEVEL
- EXISTING FINISHED GROUND LEVEL
- EXISTING FINISHED FLOOR LEVEL
- PROPOSED FINISHED GROUND LEVEL
- PROPOSED FINISHED FLOOR LEVEL
- PROPOSED SUBJECT OF THIS PLANNING APPLICATION
- EXISTING LANDSCAPING
- TOWNLAND BOUNDARY

C01	A1	ISSUED FOR PLANNING		ML	24-07-26
Rev:	Suit:	Revision Description		Checked:	Date:

Client



Uisce Éireann
Irish Water

Colwill House
24-26 Talbot Street
Dublin 1

Tel: 1890 278 278
Int: 353-1-707 2828
email: info@water.ie
Web: www.water.ie



info.ireland@egis-group.com

Formerly JB Barry & Partners who became part of Egis in 2023


Project	LIMERICK WWTP UPGRADE AND REGIONAL BIORESOURCE CENTRE				
Drawing Title	LIMERICK WWTP & CORCANREE PS LIMERICK WWTP - PROPOSED SITE LAYOUT PLAN SHEET 4 OF 5 - SCALE 1:500				
Drawn by :	KM	Date :	16.01.26		
Checked by :	OOB	Date :	16.01.26		
Approved by :	PJ	Date :	16.01.26		
Internal Project REF :	EEI: 20702				
Scales :	AS INDICATED				
Stage :	PLANNING				
Drawing No. :	20702-EEI-00-XX-DR-Z-1207	Revision	C01	Suitability	A1

- LEGEND:
1. PROPOSED AGS TANKS
 2. PROPOSED INLET WORKS
 3. PROPOSED EXPORT CAKE SILO STORAGE
 4. PROPOSED SLUDGE SCREENING
 5. PROPOSED LTP BUFFER TANK
 6. PROPOSED SLUDGE THICKENING & DEWATERING BUILDING
 7. PROPOSED LTP TANK
 8. PROPOSED THICKENED SLUDGE STORAGE TANK
 9. EXISTING PRIMARY SLUDGE TANK
 10. EXISTING PRIMARY / IMPORTED SLUDGE TANK
 11. EXISTING WAS BUFFER TANK (PRE GBT)
 12. PROPOSED DIGESTER NO. 3
 13. EXISTING TANKS TO BE USED AS DIGESTED SLUDGE TANKS
 14. EXISTING TANKS TO BE USED AS BLENDING TANKS
 15. EXISTING THERMAL OXIDISERS TO BE DECOMMISSIONED / NEW ODOUR UNIT
 16. EXISTING MCC
 17. EXISTING CHP

X=554412,Y=655255

PROPOSED SITE LAYOUT PLAN
SCALE 1:500 @ A1

- LEGEND:
18. PROPOSED GAS BELL
 19. PROPOSED IMPORTED CAKE RECEPTION AREA
 20. NEW MCC KIOSK
 21. PROPOSED THP SILOS
 22. EXISTING WEIGH BRIDGE
 23. PROPOSED VEHICLE PARKING AREA
 24. PROPOSED NEW HARDSTANDING AREA
 25. EXISTING ADMINISTRATION BUILDING AND SCADA ROOM
 26. EXISTING INLET WORKS
 27. EXISTING MUNGRETT PUMPING STATION TO BE MODIFIED
 28. EXISTING BUILDING
 29. EXISTING STORM TANK
 30. EXISTING FINAL EFFLUENT PUMPING STATION
 31. EXISTING OUTFALL TIE IN LOCATION
 32. PROPOSED ESB TRANSFORMER
 33. ODOUR EXTRACTION
 34. SLUDGE PUMPING STATION
 35. SLUDGE RECEIVING STATION
 36. ELECTRICAL CABLE CONTAINMENT
 37. PROPOSED HEAT EXCHANGER

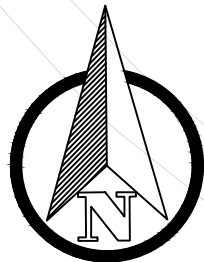

All drawings remain the property of the Consultants.

NOTES:

1. ALL LEVELS ARE IN METRES AND RELATE TO O.S. DATUM MALIN
2. THIS DRAWING IS REPRODUCED FROM DIGITAL MAPS:
 - O.S. MAPS - SCALE 1:2,500
 - O.S. MAPS - SCALE 1:1,000
 - DISCOVERY SERIES - SCALE 1:50,000
3. ALL MAPS ARE REFERENCED TO IRISH TRANSVERSE MERCATOR (I.T.M.)
4. LICENCE NO. CYAL5041916 © NATIONAL MAPPING DIVISION OF TAILTE ÉIREANN
5. THIS DRAWING IS TO BE READ IN CONJUNCTION WITH ALL RELEVANT DRAWINGS AND DOCUMENTATION
6. ALL DIMENSIONS IN MM UNLESS NOTED OTHERWISE
7. FOR LANDSCAPING DETAILS, PLEASE REFER TO LANDSCAPE MITIGATION PLAN
8. PROPOSED STRUCTURAL HEIGHTS, LEVELS & DIMENSIONS ARE INDICATIVE
9. LOCATION OF PIPEWORK IS INDICATIVE AND SUBJECT TO ALTERATIONS PENDING FINAL DESIGN.
10. SOLAR PANELS SPECIFICATION & LAYOUT TO BE FINALISED

MAPPING
OS SHEET: 4742

LEGEND

-
- PLANNING BOUNDARY**
- LANDS IN UIUCE ÉIREANN
OWNERSHIP OUTLINED IN BLUE
- LANDS IN THIRD PARTY
OWNERSHIP OUTLINED IN ORANGE
- LOCATION OF SITE NOTICE
- CONTOURS AT 0.5m OD
- EXISTING GROUND LEVEL
- EXISTING FINISHED
GROUND LEVEL
- EXISTING FINISHED FLOOR
LEVEL
- PROPOSED FINISHED
GROUND LEVEL
- PROPOSED FINISHED
FLOOR LEVEL
- PROPOSED -
SUBJECT OF THIS
PLANNING APPLICATION
- EXISTING LANDSCAPING
- TOWNLAND BOUNDARY

C01	A1	ISSUED FOR PLANNING	ML	24-07-26
Rev:	Suit:	Revision Description	Checked:	Date:

Client



info.ireland@egis-group.com

Formerly JB Barry & Partners who became part of Egis in 2023

Project LIMERICK WWTP UPGRADE AND
REGIONAL BIORESOURCE CENTRE

Drawing Title

LIMERICK WWTP & CORCANREE PS
LIMERICK WWTP -
PROPOSED SITE LAYOUT PLAN
SHEET 5 OF 5 - SCALE 1:500

Drawn by :	KM	Date :	16.01.26
Checked by :	OOB	Date :	16.01.26
Approved by :	PJ	Date :	16.01.26

Scales : AS INDICATED

Stage : PLANNING		
Drawing No. : 20702-EEI-00-XY-DB-Z-1208	Revision C01	Suitability A1

PROPOSED SITE LAYOUT PLAN

SCALE 1:500 @ A1