


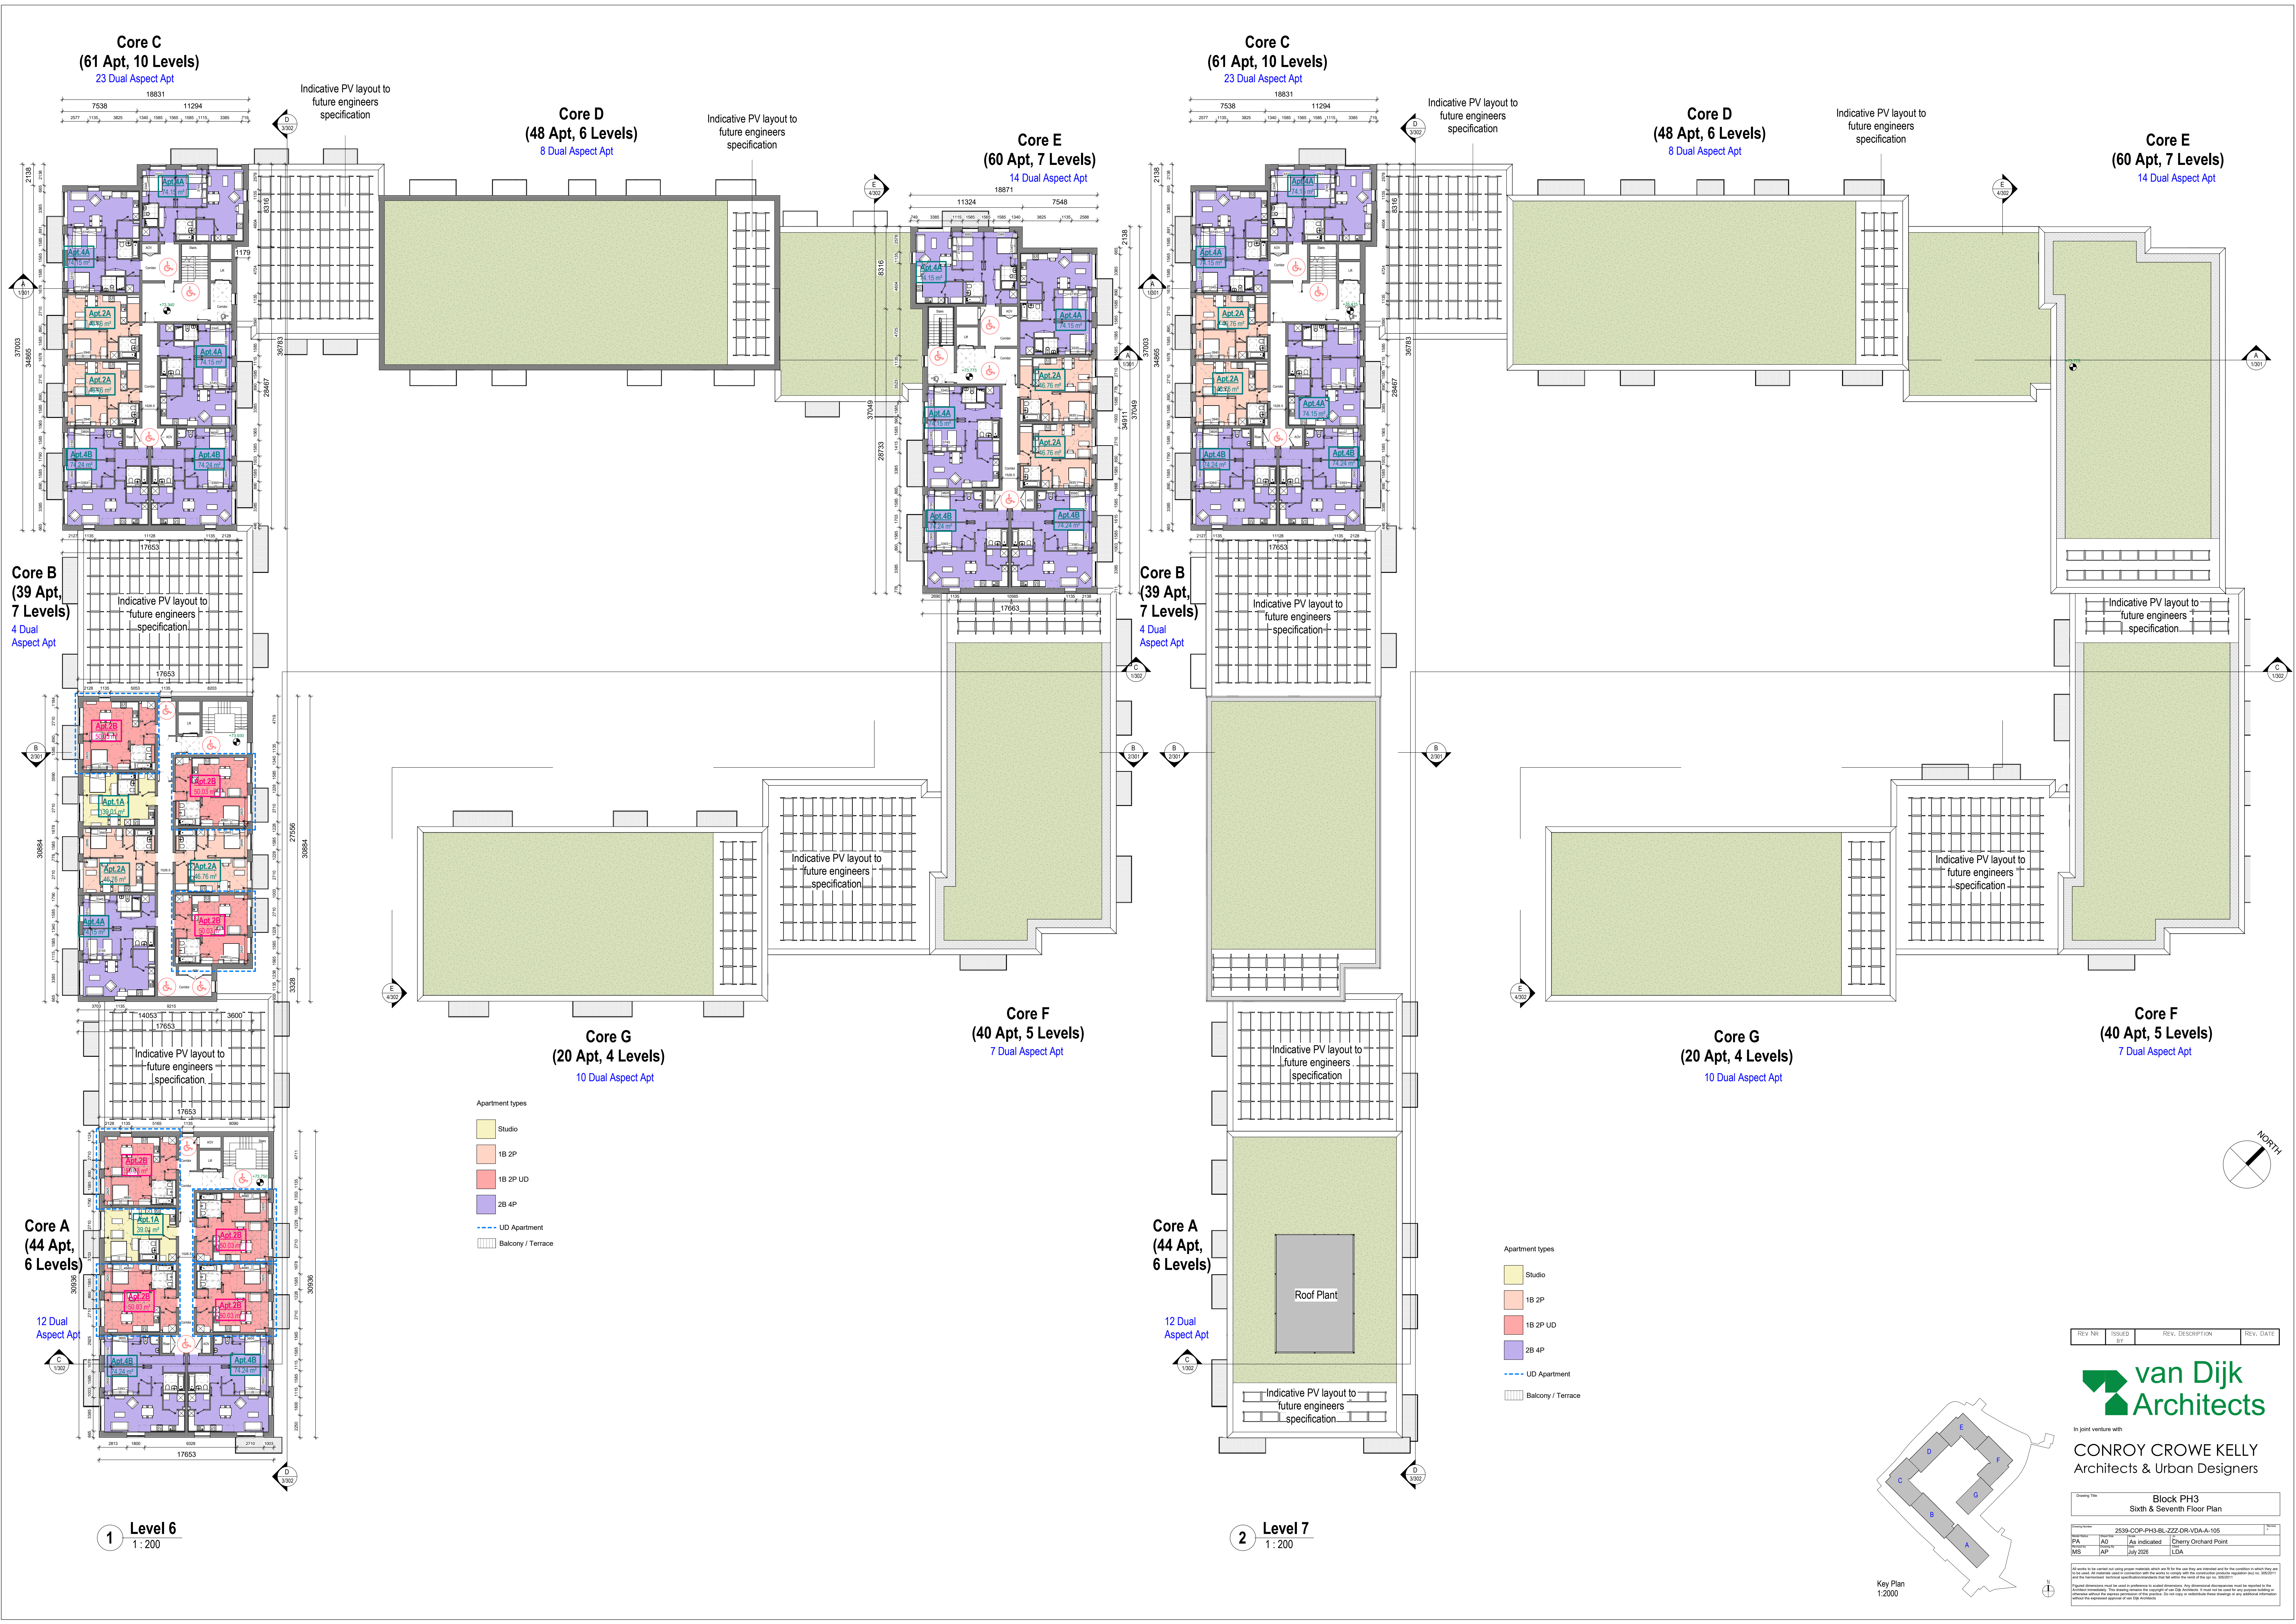

REV. NO.	ISSUED BY	REV. DESCRIPTION	REV. DATE
----------	-----------	------------------	-----------



In joint venture with
CONROY CROWE KELLY
Architects & Urban Designers

Drawing Title	
Block PH3 Sixth & Seventh Floor Plan	

Project Number	2539-COP-PH3-BL-ZZZ-DR-UDA-A-105	Sheet
PA	As indicated	Cherry Orchard Point
MS	AP	LDA

147 needs to be reviewed and using proper materials which are 100% fire rated and indicated and for the condition to which they need to be built. All materials used in construction with the above to comply with the construction product regulation (EU) no. 305/2011 and the European technical assessment (ETA) for the use of the product in the building.

Figural dimensions must be used in preference to verbal dimensions. Any dimensional discrepancies must be reported to the Architect immediately. This drawing is intended for use by the Architect. It is not to be used for any other purpose without the written approval of the Architect.