


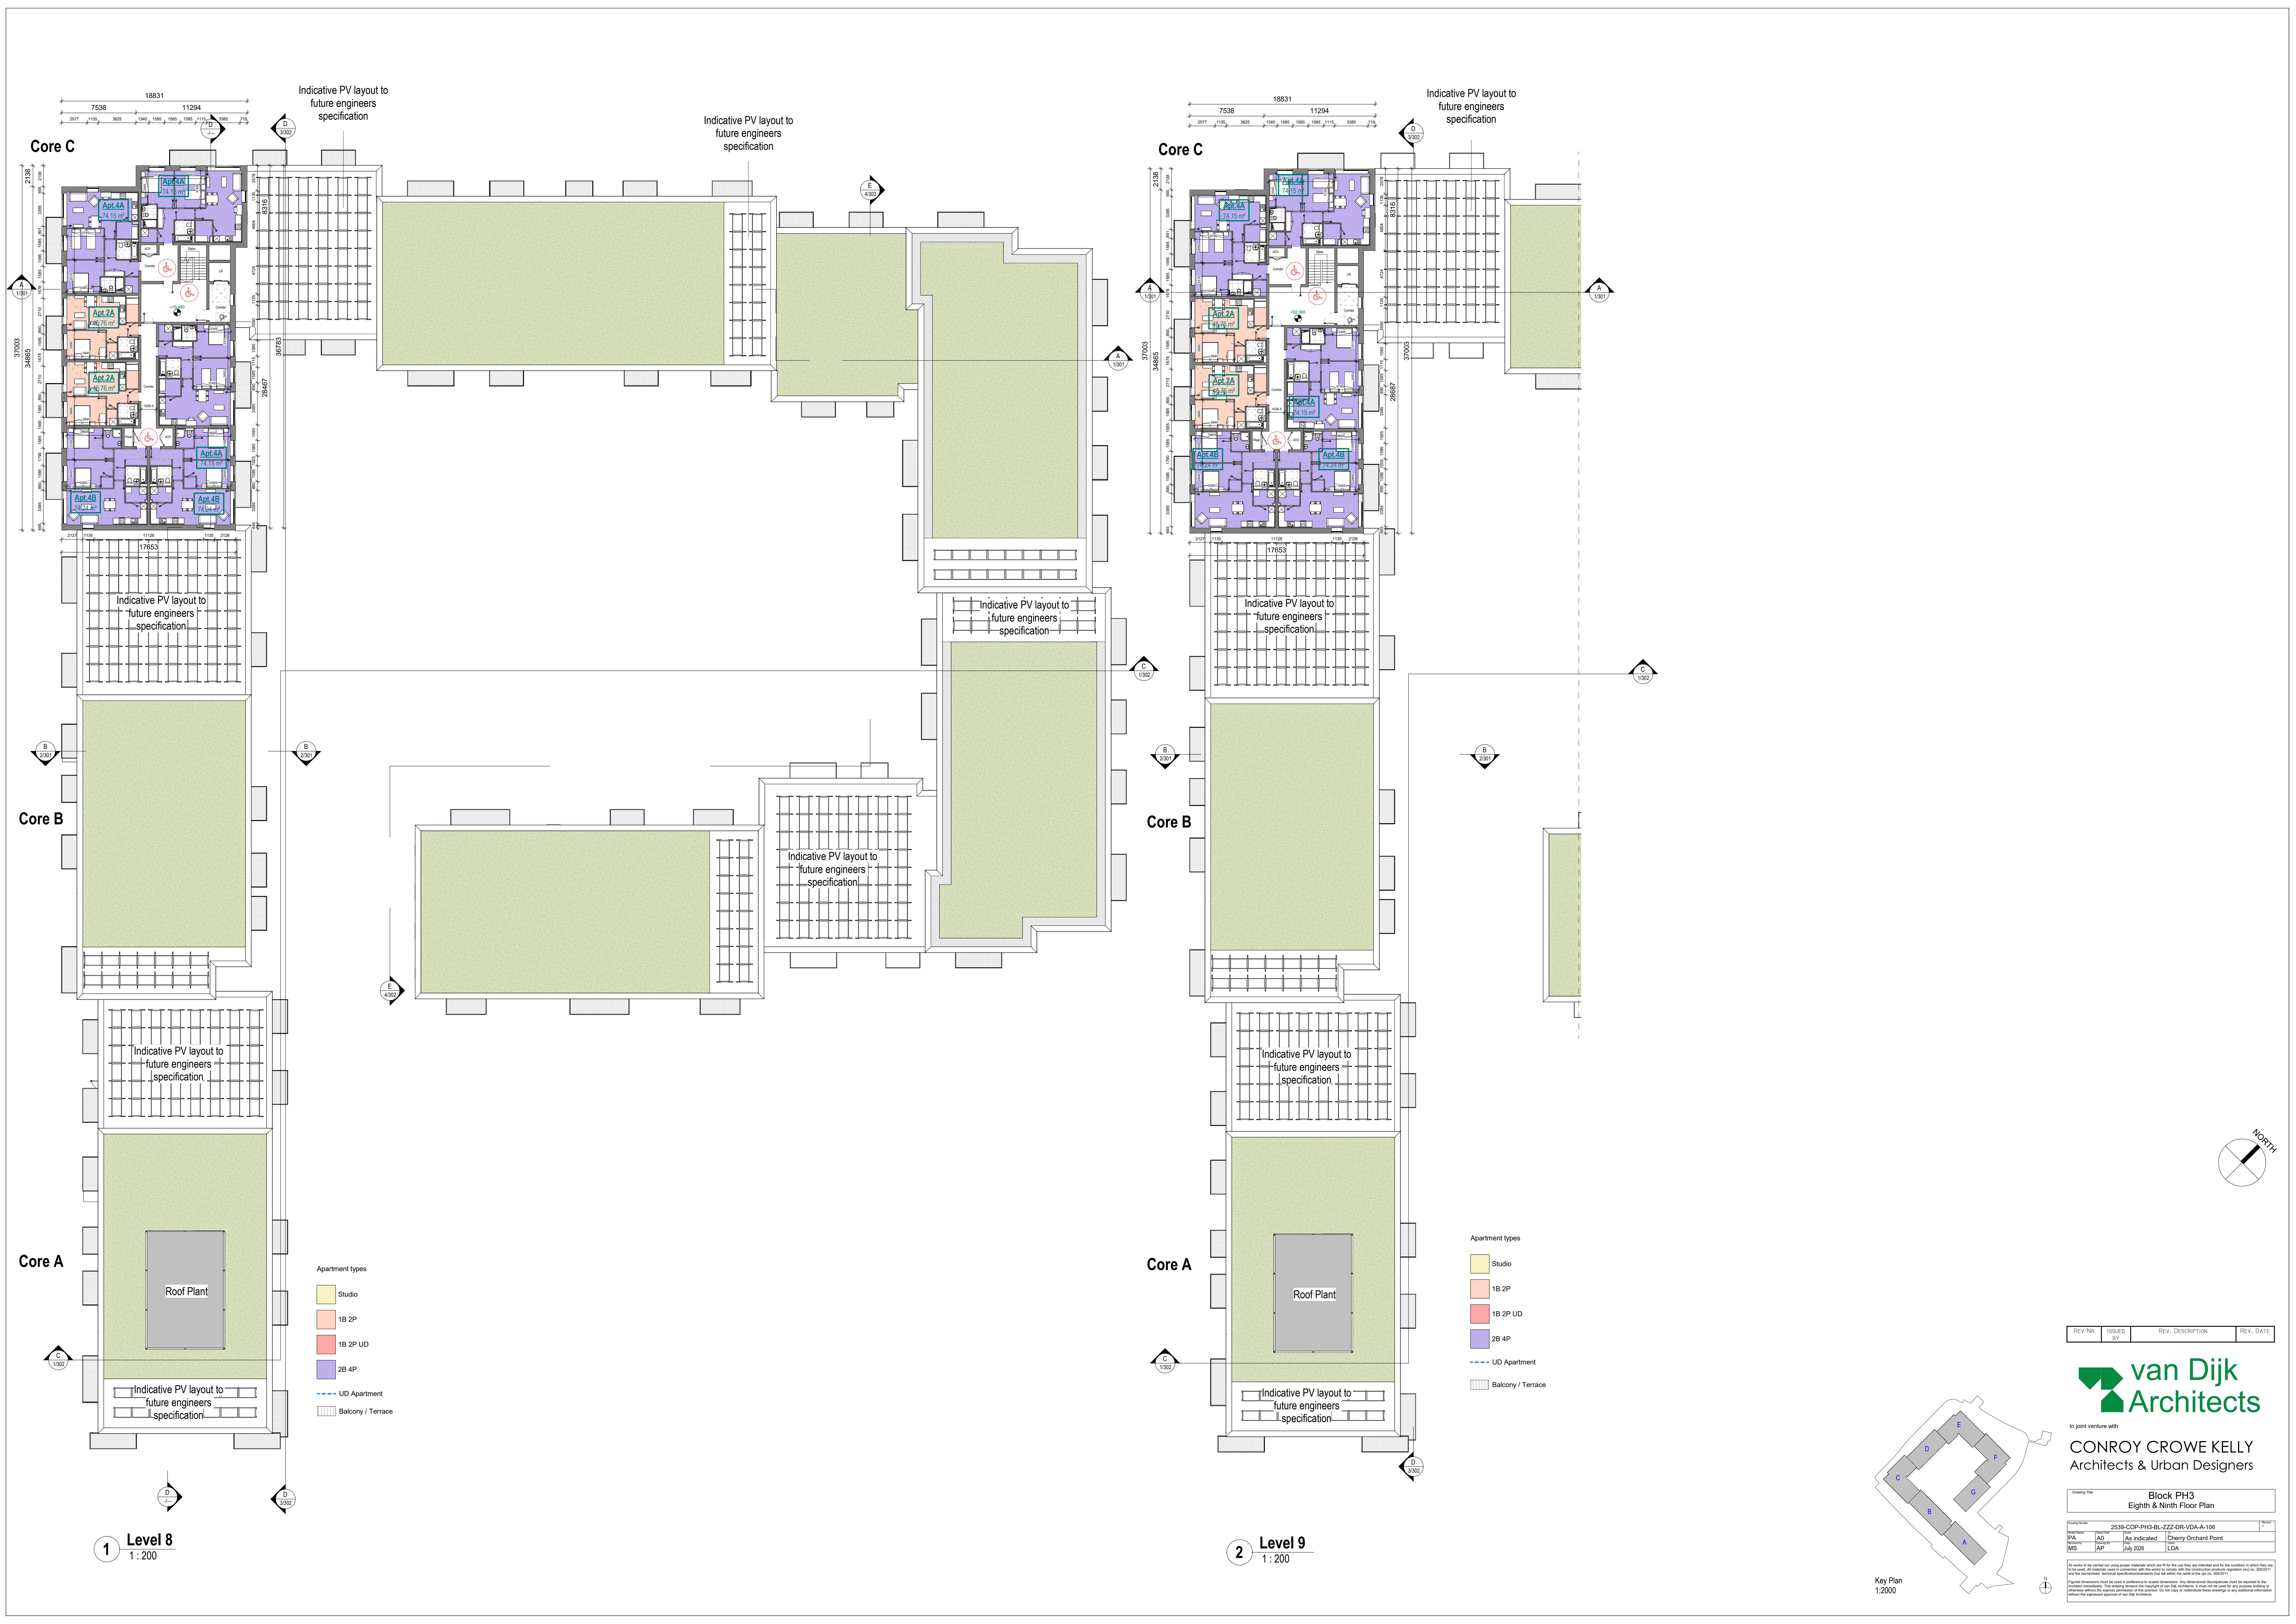

REV. NR.	ISSUED BY	REV. DESCRIPTION	REV. DATE
----------	-----------	------------------	-----------



In joint venture with
CONROY CROWE KELLY
Architects & Urban Designers

Drawing Title			
Block PH3 Eighth & Ninth Floor Plan			

Project Number	2539-COP-PH3-BL-ZZZ-DR-UDA-A-106	Project
PA	AO	As indicated
MS	AP	LDA

1:2000

