




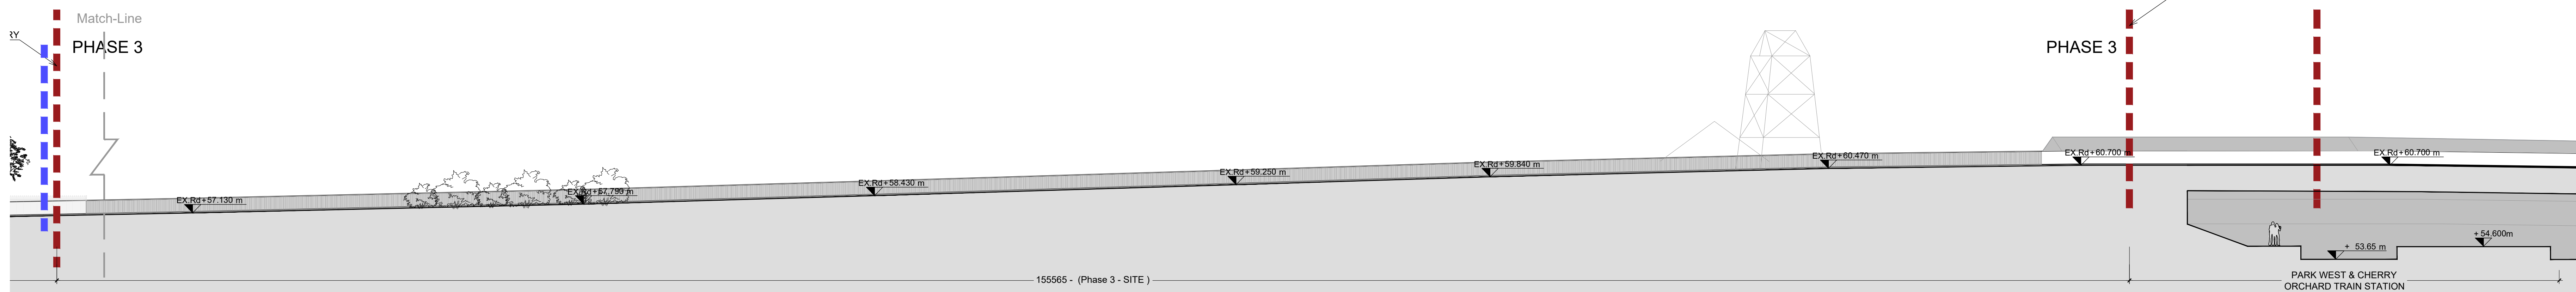

Existing Site Section 1-1 - PART A
Scale 1/200

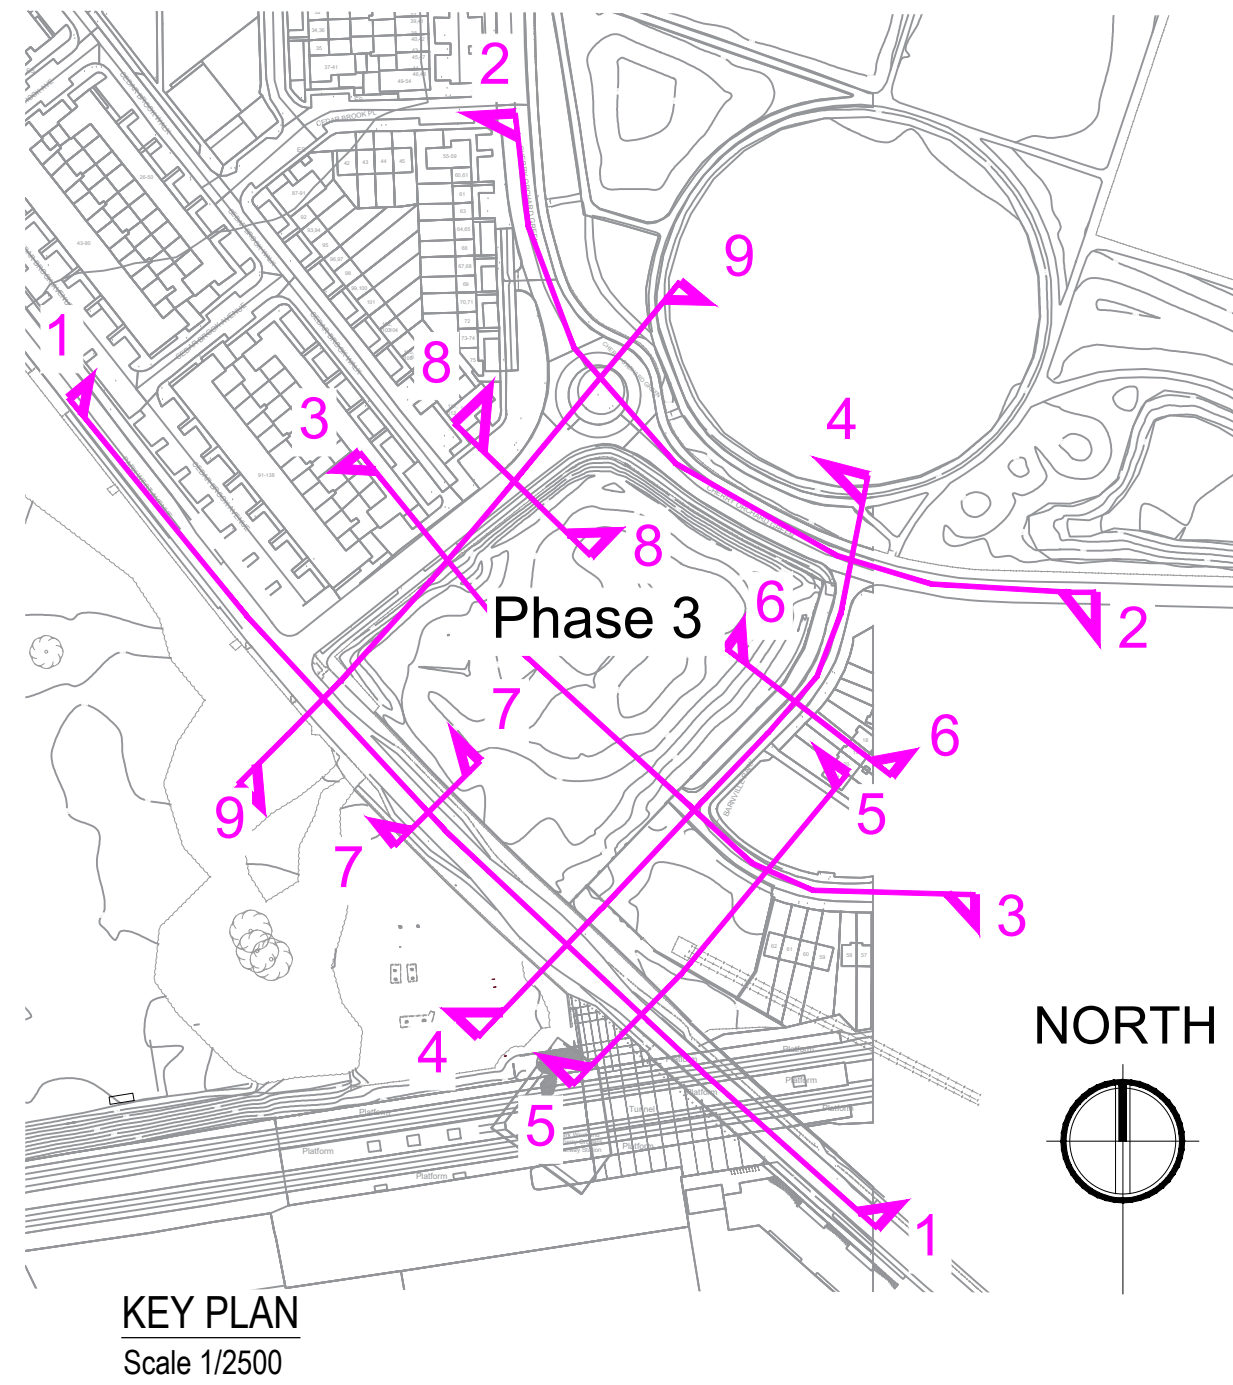

Existing Site Section 1-1 - PART B
Scale 1/200

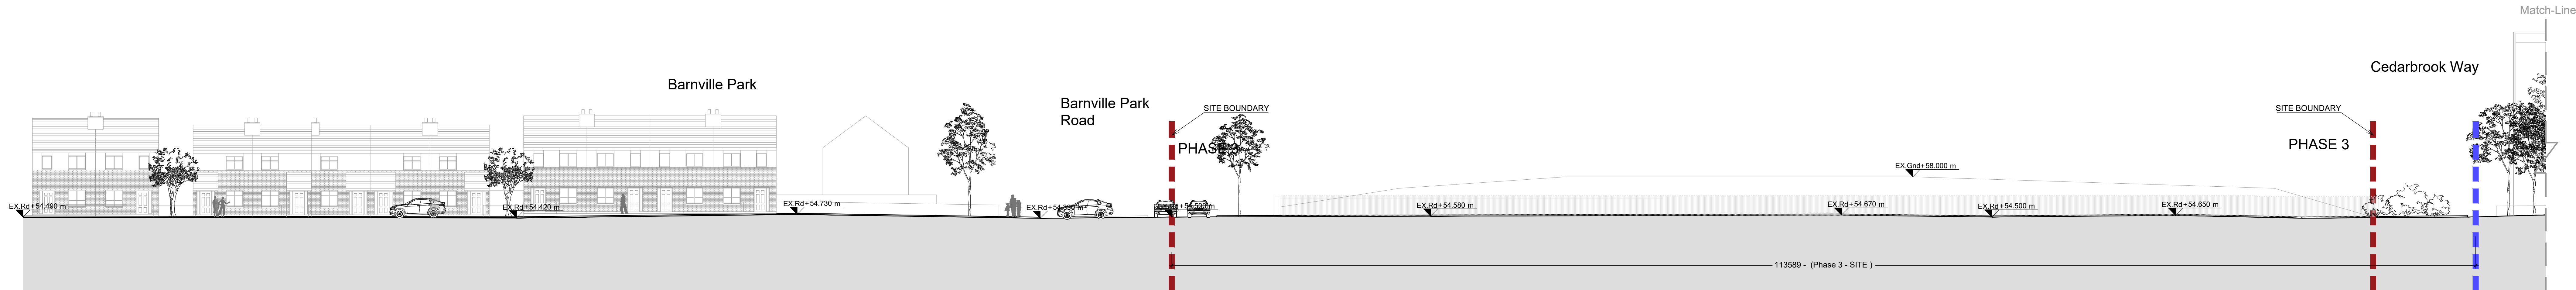

Existing Site Section 2-2 - PART A
Scale 1/200



Existing Site Section 2-2 - PART B
Scale 1/200

REV. NO.	ISSUED BY	REV. DESCRIPTION	REV. DATE
----------	-----------	------------------	-----------



In joint venture with
CONROY CROWE KELLY
Architects & Urban Designers

Drawing Title	EXISTING SITE SECTIONS SHEET 1
---------------	--------------------------------

Sheet Number	2539-PA-006	Sheet	1
PA	AD	Scale	1 : 200
AD	AP	Date	July 2026
AP	LD	Location	Cherry Orchard Point

All works to be carried out using proper materials which are fit for the use they are intended and for the conditions in which they are to be used. All materials used in connection with the works to be carried out shall be of the quality specified in the specification and shall be of the type specified in the specification. The drawings are the property of van Dijk Architects and shall not be used for any purpose other than that for which they were prepared without the written approval of van Dijk Architects.