


- NOTES:
- DO NOT SCALE. USE FIGURED DIMENSIONS ONLY.
 - THIS DRAWING IS TO BE READ IN CONJUNCTION WITH ALL OTHER RELEVANT ARCHITECTURAL AND ENGINEERING DRAWINGS.

LEGEND

- SITE BOUNDARY
- FFL
57.000

PROPOSED FINISHED FLOOR LEVEL
- UNCONTROLLED CROSSING TACTILE PAVING
- CORDUROY TACTILE PAVING ARRANGEMENT

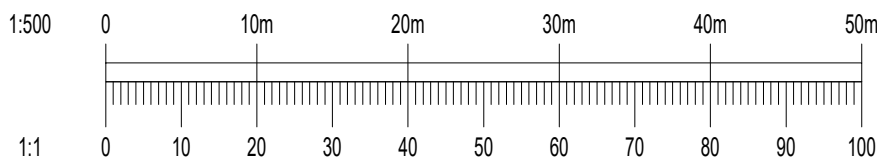

P02	18/09/26	ISSUED FOR PLANNING	IG	IW	
P01	14/09/26	ISSUED FOR PLANNING	IG	IW	
Rev	Date	Description	By	Chk	
Amendments					
Project					
CHERRY ORCHARD POINT PHASE 3					
Title					
PROPOSED SITE LAYOUT					
Client					
LAND DEVELOPMENT AGENCY					
					
BLOCK S, EASTPOINT BUSINESS PARK, ALFIE BYRNE ROAD, DUBLIN D03 H3F4 IRELAND. Tel: (01) 664 8900 Email: info@waterman-moylan.ie www.waterman-moylan.ie					
Status					
PLANNING					
Designed By	PI	Approved	IW	Waterman Ref	22-010
Drawn By	IG	Date	SEPT. 2026	Scales @ A1	1:500
Project - Originator - Volume - Level - Type - Role - Number					Revision
COP-WMC-PH3-00- DR- C - P0100					P02