

- NOTES:
- DO NOT SCALE. USE FIGURED DIMENSIONS ONLY.
 - THIS DRAWING IS TO BE READ IN CONJUNCTION WITH ALL OTHER RELEVANT ARCHITECTURAL AND ENGINEERING DRAWINGS.


LEGEND

SITE BOUNDARY

PROPOSED ROAD LEVELS, GRADIENT AND CHAINAGE

PROPOSED LEVELS

PROPOSED FINISHED FLOOR LEVEL

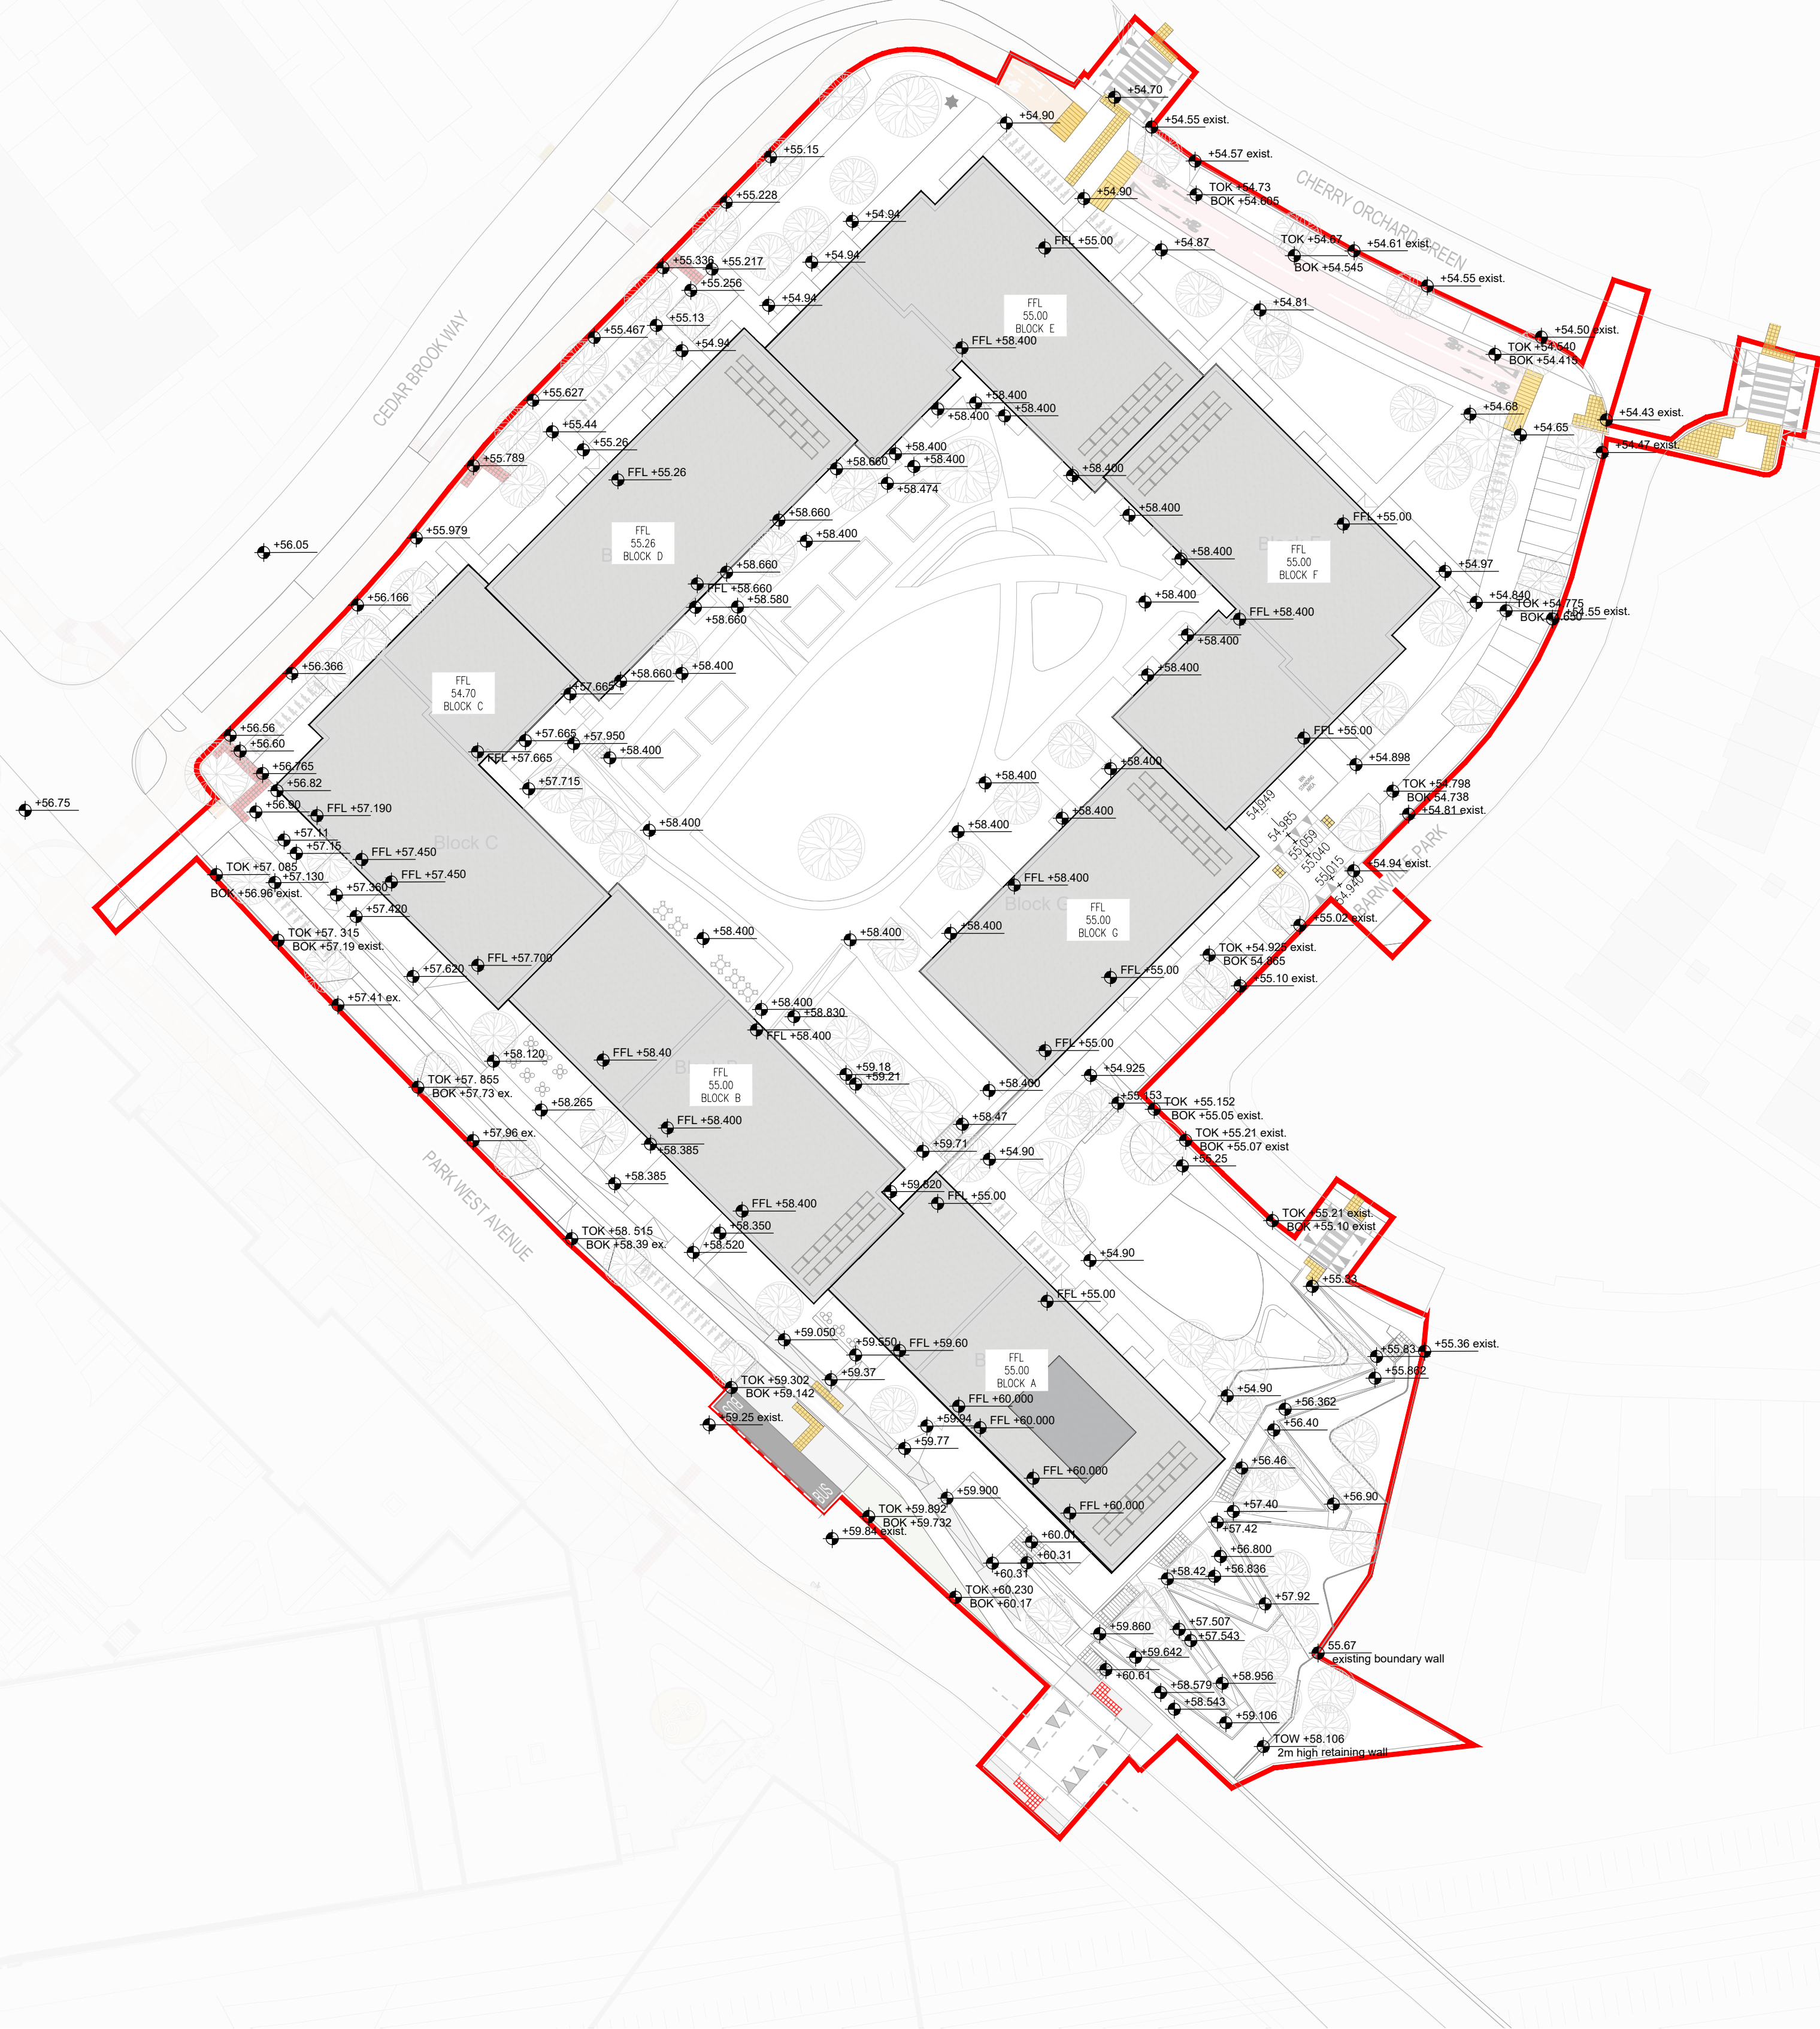

P02	18/09/26	ISSUED FOR PLANNING	IG	IW
P01	14/09/26	ISSUED FOR PLANNING	IG	IW
Rev	Date	Description	By	Chk

Amendments				
Project				
CHERRY ORCHARD POINT PHASE 3				
Title				
PROPOSED GENERAL ARRANGEMENT AND SITE LEVELS				
Client				
LAND DEVELOPMENT AGENCY				

BLOCK S, EASTPOINT BUSINESS PARK, ALFIE BYRNE ROAD,
DUBLIN D03 H3F4 IRELAND. Tel: (01) 664 8900
Email: info@waterman-moylan.ie www.waterman-moylan.ie

PLANNING

Designed By	PI	Approved	IW	Waterman Ref	22-010
Drawn By	IG	Date	SEPT. 2026	Scales @ A1	1:500
Project - Originator - Volume - Level - Type - Role - Number					Revision
COP-WMC-PH3-00- DR- C - P0101					P02

