
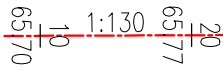
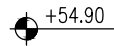
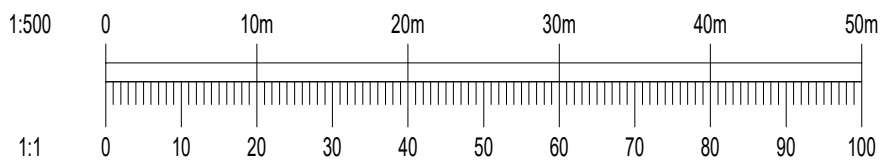


- NOTES:
- DO NOT SCALE. USE FIGURED DIMENSIONS ONLY.
 - THIS DRAWING IS TO BE READ IN CONJUNCTION WITH ALL OTHER RELEVANT ARCHITECTURAL AND ENGINEERING DRAWINGS.

LEGEND

- SITE BOUNDARY
-  PROPOSED ROAD LEVELS, GRADIENT AND CHAINAGE
-  PROPOSED LEVELS
-  PROPOSED FINISHED FLOOR LEVEL

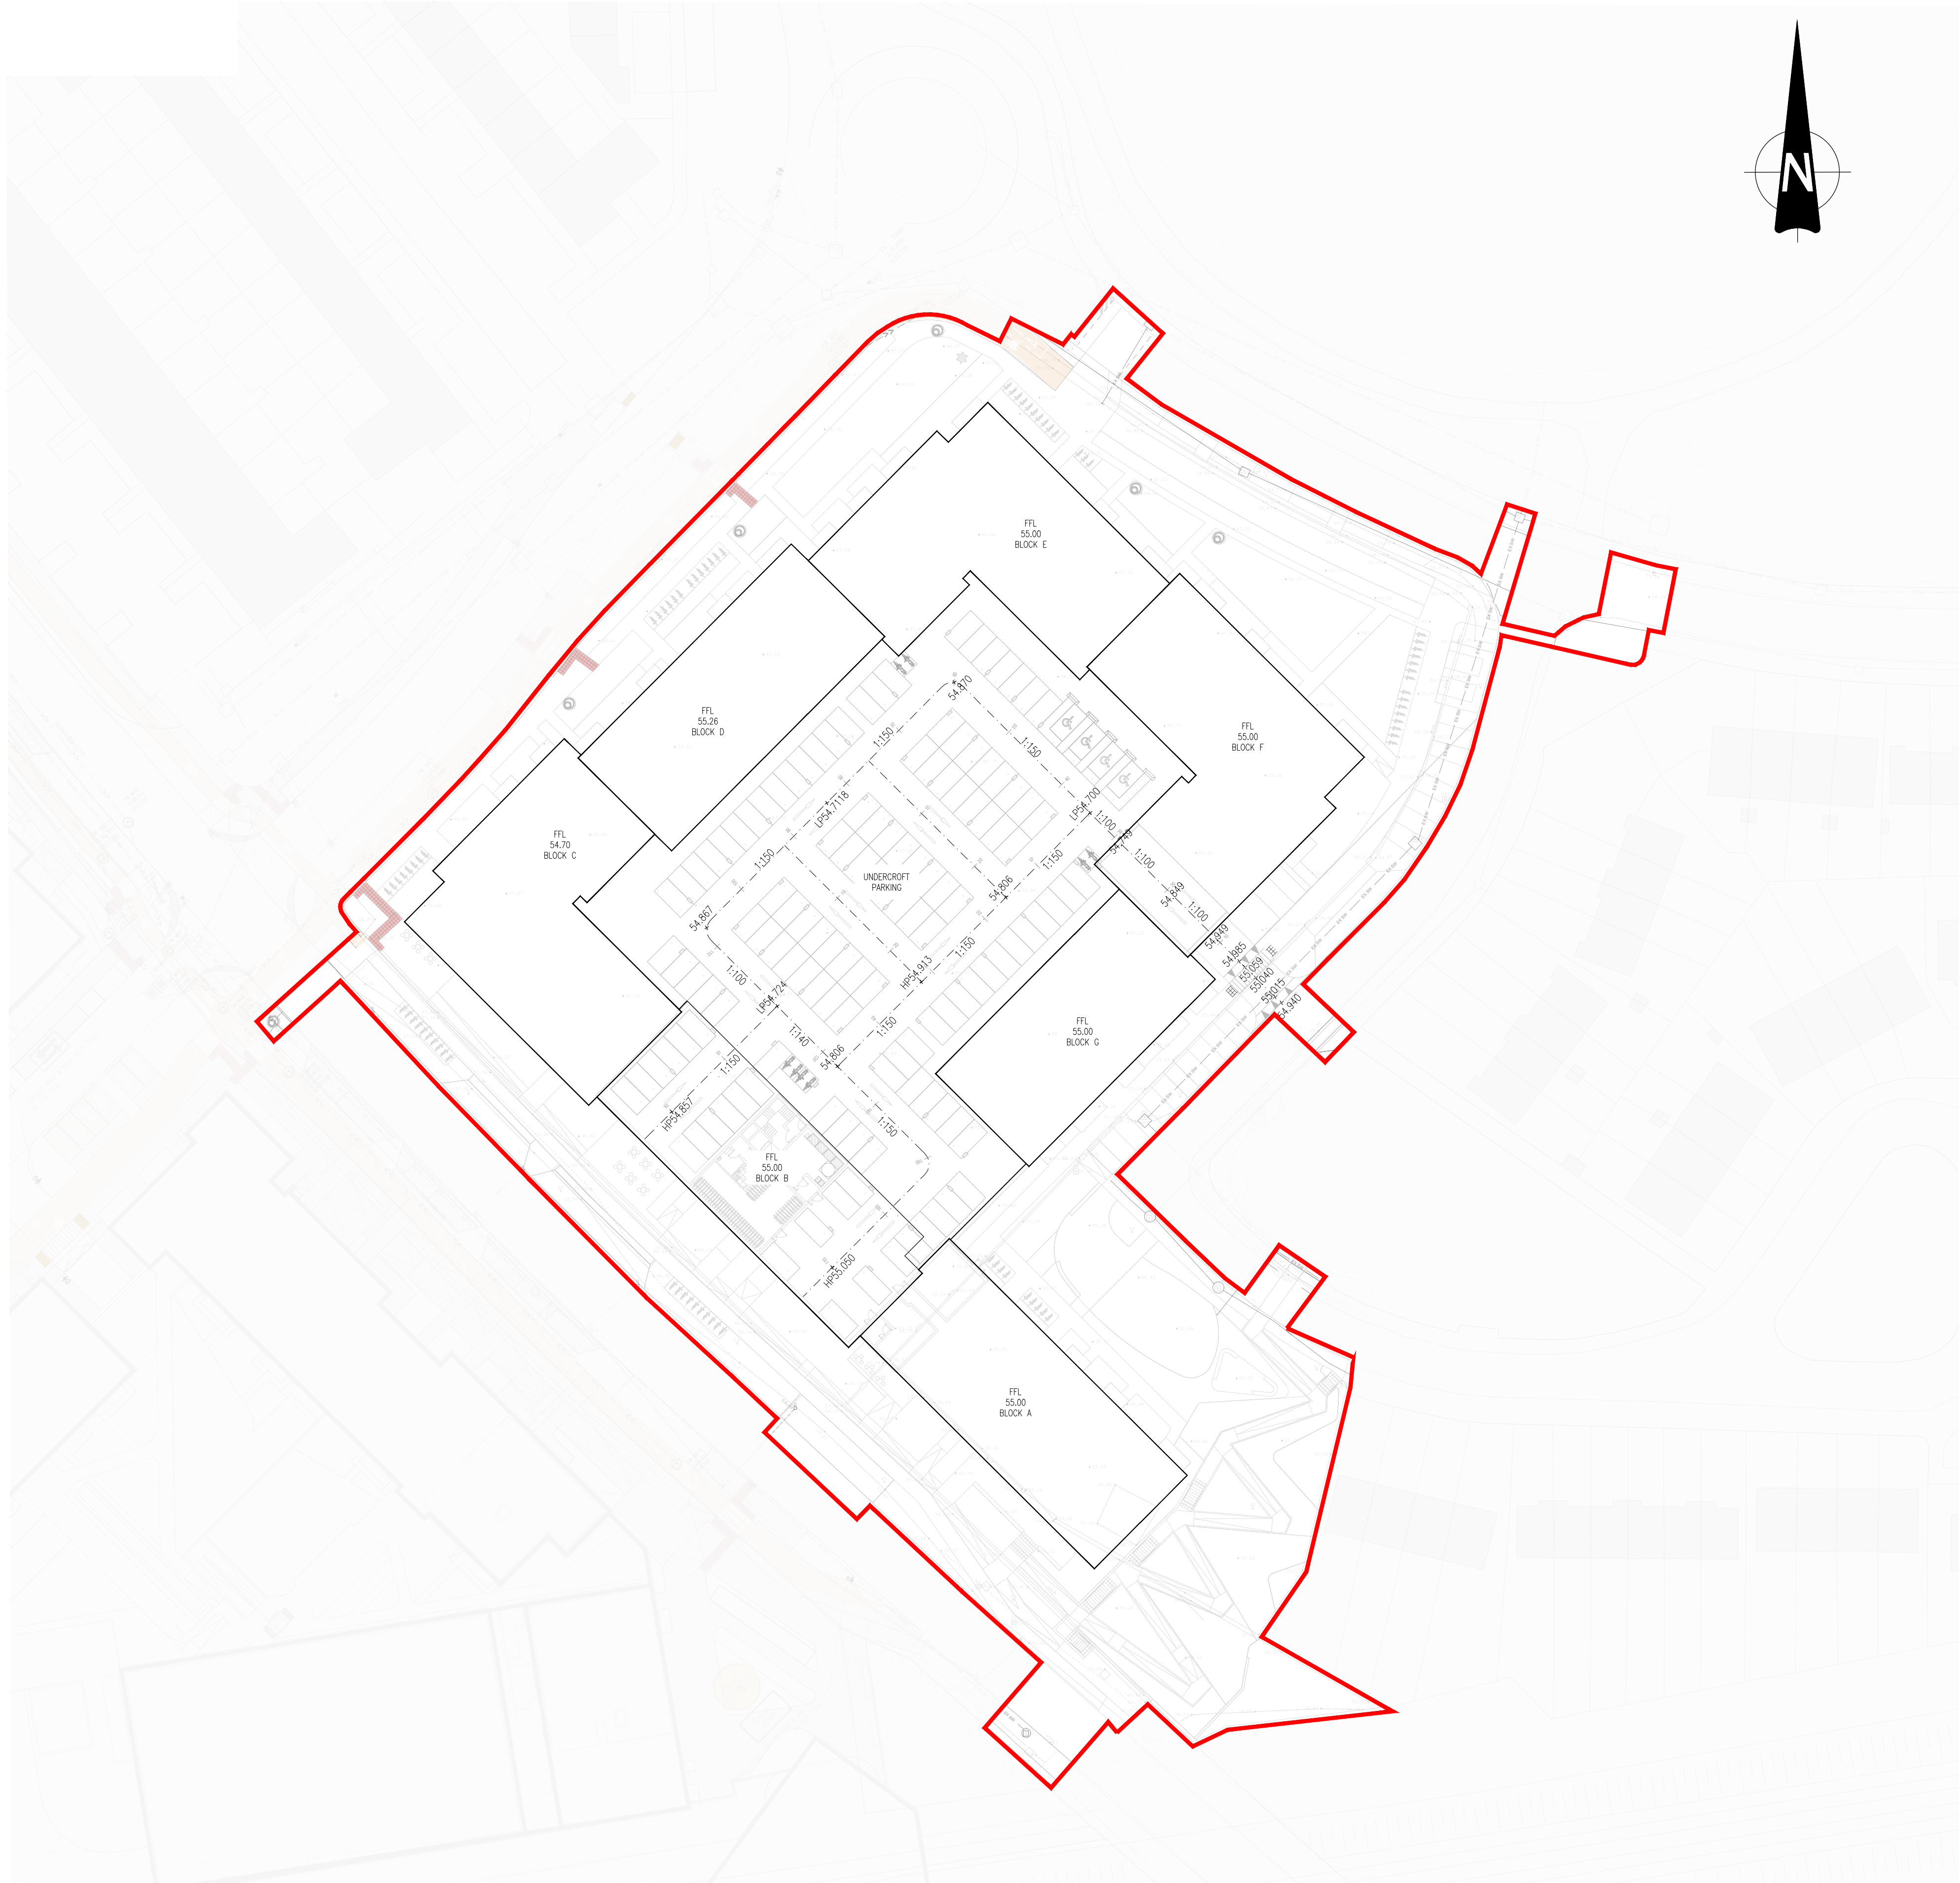

P01	14/09/26	ISSUED FOR PLANNING			IG IW
Rev	Date	Description			By Chk
Amendments					
Project					
CHERRY ORCHARD POINT PHASE 3					
Title					
PROPOSED ACCESS RAMP & UNDERCROFT LEVELS					
Client					
LAND DEVELOPMENT AGENCY					
 waterman moylan					
BLOCK 5, EASTPOINT BUSINESS PARK, ALFIE BYRNE ROAD, DUBLIN D03 H3F4 IRELAND. Tel: (01) 664 8900 Email: info@waterman-moylan.ie www.waterman-moylan.ie					
Status					
PLANNING					
Designed By		PI	Approved	IW	Waterman Ref
					22-010
Drawn By		IG	Date	SEPT. 2026	
				Scales @ A1	
				1:500	
Project - Originator - Volume - Level - Type - Role - Number					Revision
COP-WMC-PH3-00- DR- C - P0102					P01



BLOCK S, EASTPOINT BUSINESS PARK, ALFIE BYRNE ROAD,
DUBLIN D03 H3F4 IRELAND. Tel: (01) 864 8900
Email: info@waterman-moylan.ie www.waterman-moylan.ie