

MOUNTING HEIGHT

1.3.21 Signs in rural areas should normally be erected with the lower edge of the sign or supplementary plate at the greater of 1500mm above the level of the adjacent paved surface and 1000mm above ground level below the sign. Signs should be mounted clear of any vegetation.

1.3.22 In urban areas or locations where pedestrians are likely to walk under the sign, the desirable mounting height is 2300mm. Where cyclists are likely to pass under the sign, the desirable mounting height is 2500mm. See Figure 1.22.

1.3.23 Low-level direction signs at roundabouts and junctions may be mounted at lower heights, but not less than 750mm above ground level. However, care must be taken to ensure that the signs do not obstruct sight lines.

1.3.24 In city centres where congested conditions prevail, higher mounting heights may be required if standing vehicles consistently prevent signs from being seen. Alternatively cantilever signs or gantries may need to be considered.

1.3.25 If signs are erected on structures, mounting heights less than 2300mm may be used, provided that the signs can still be seen, do not obstruct pedestrians and are out of the range of spray thrown up by passing vehicles.

Figure 1.22: General Mounting Heights for Signs



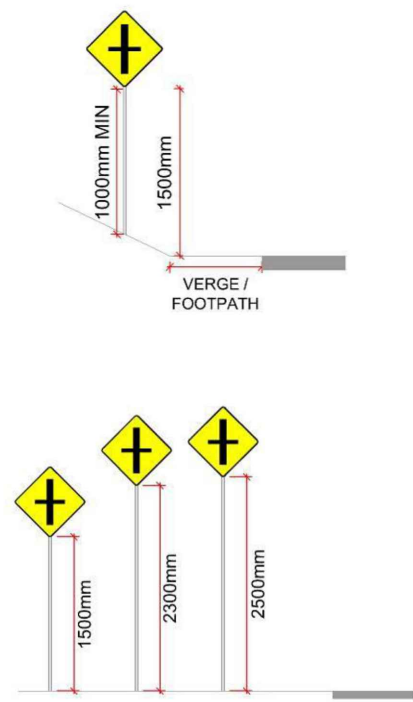


Figure 1.22: General Mounting Heights for Signs

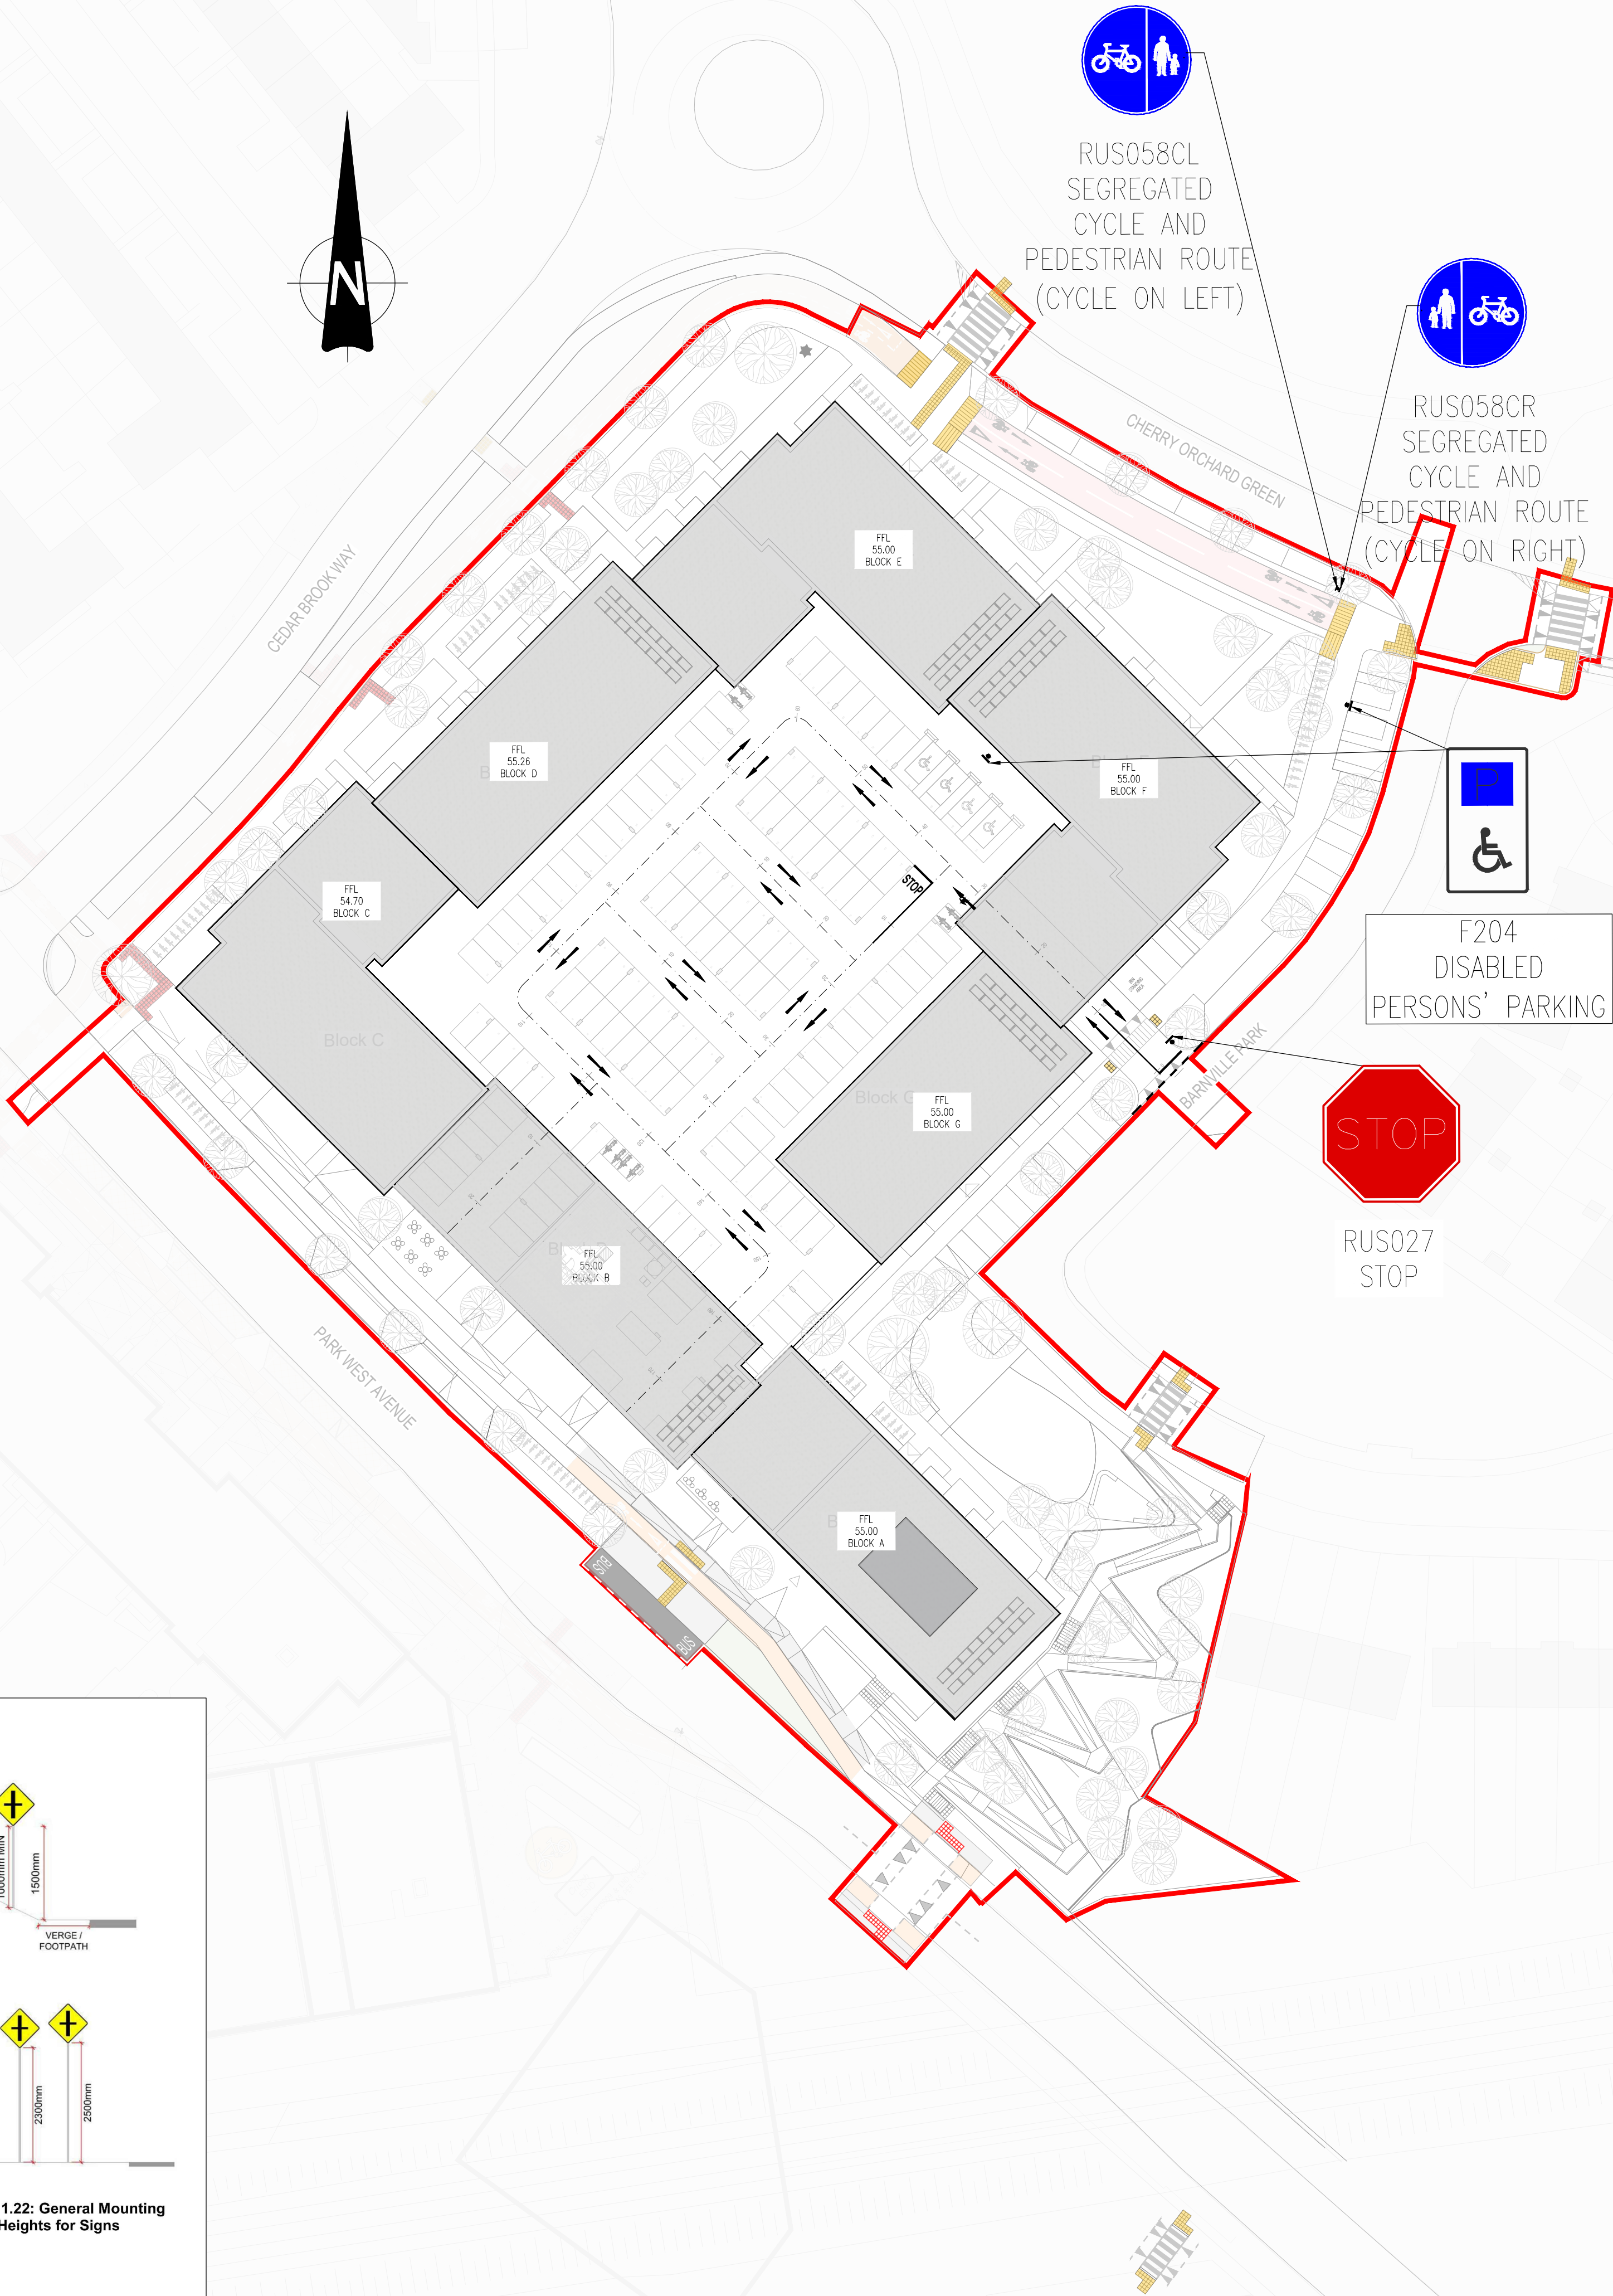

This drawing should not be scaled. Dimensions to be verified on site.
Any discrepancies should be referred to the Engineer prior to work being put in hand.
This drawing is the property of Waterman Moylan Consulting Engineers Limited and is issued on the condition that it is not copied, reproduced, retained or disclosed to any unauthorized person, either wholly or in part without the consent in writing of Waterman Moylan Consulting Engineers Limited.
Block S East Point Business Park Dublin D03 H3F4 Ireland t +353 1 664 8900

- NOTES:
- DO NOT SCALE. USE FIGURED DIMENSIONS ONLY.
 - THIS DRAWING IS TO BE READ IN CONJUNCTION WITH ALL OTHER RELEVANT ARCHITECTURAL AND ENGINEERING DRAWINGS.

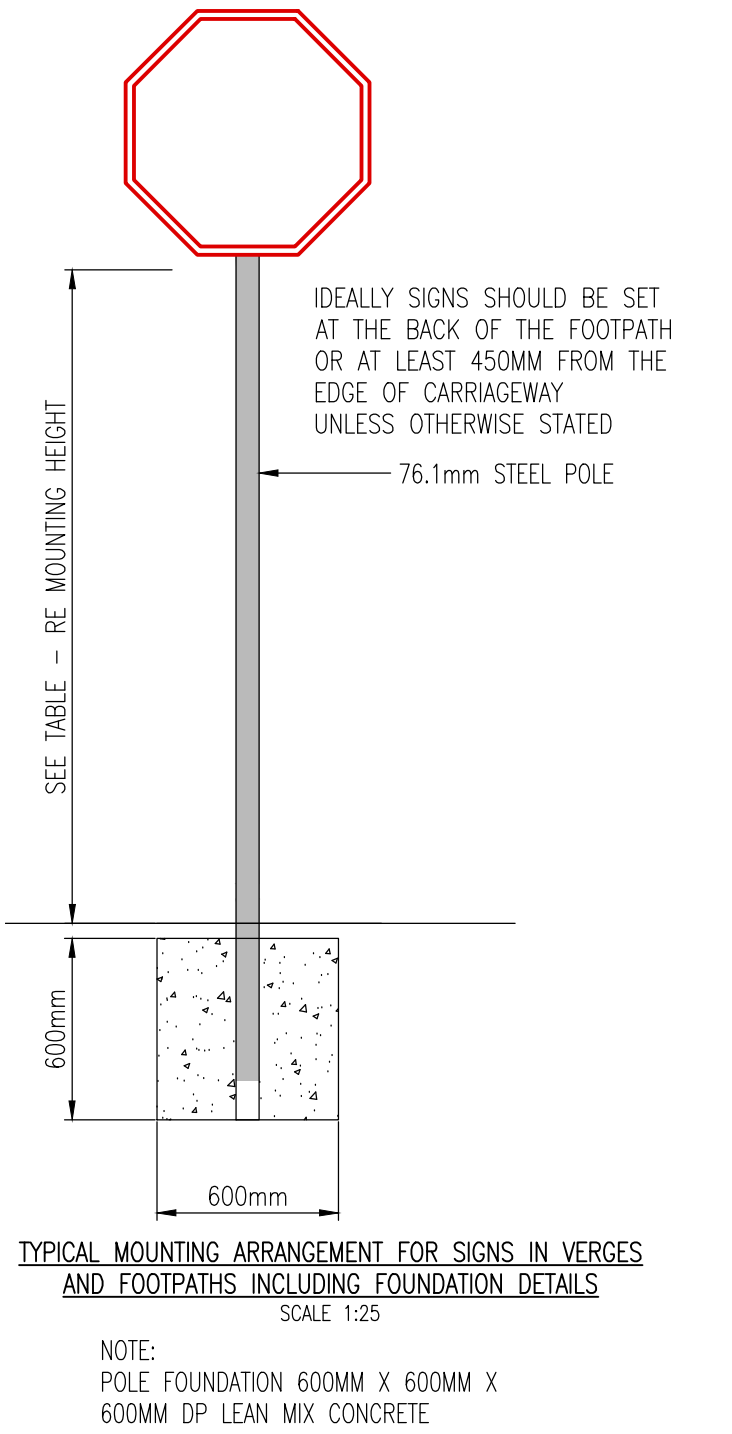

P02	18/09/26	ISSUED FOR PLANNING	IG	IW	
P01	14/09/26	ISSUED FOR PLANNING	IG	IW	
Rev	Date	Description	By	Chk	
Amendments					
Project					
CHERRY ORCHARD POINT PHASE 3					
Title					
PROPOSED ROAD MARKINGS & SIGNAGE					
Client					
LAND DEVELOPMENT AGENCY					
Status					
PLANNING					
Designed By	PI	Approved	IW	Waterman Ref	22-010
Drawn By	IG	Date	SEPT. 2026	Scales @ A1	1:500
Project - Originator - Volume - Level - Type - Role - Number					Revision
COP-WMC-PH3-00- DR- C - P0111					P02

