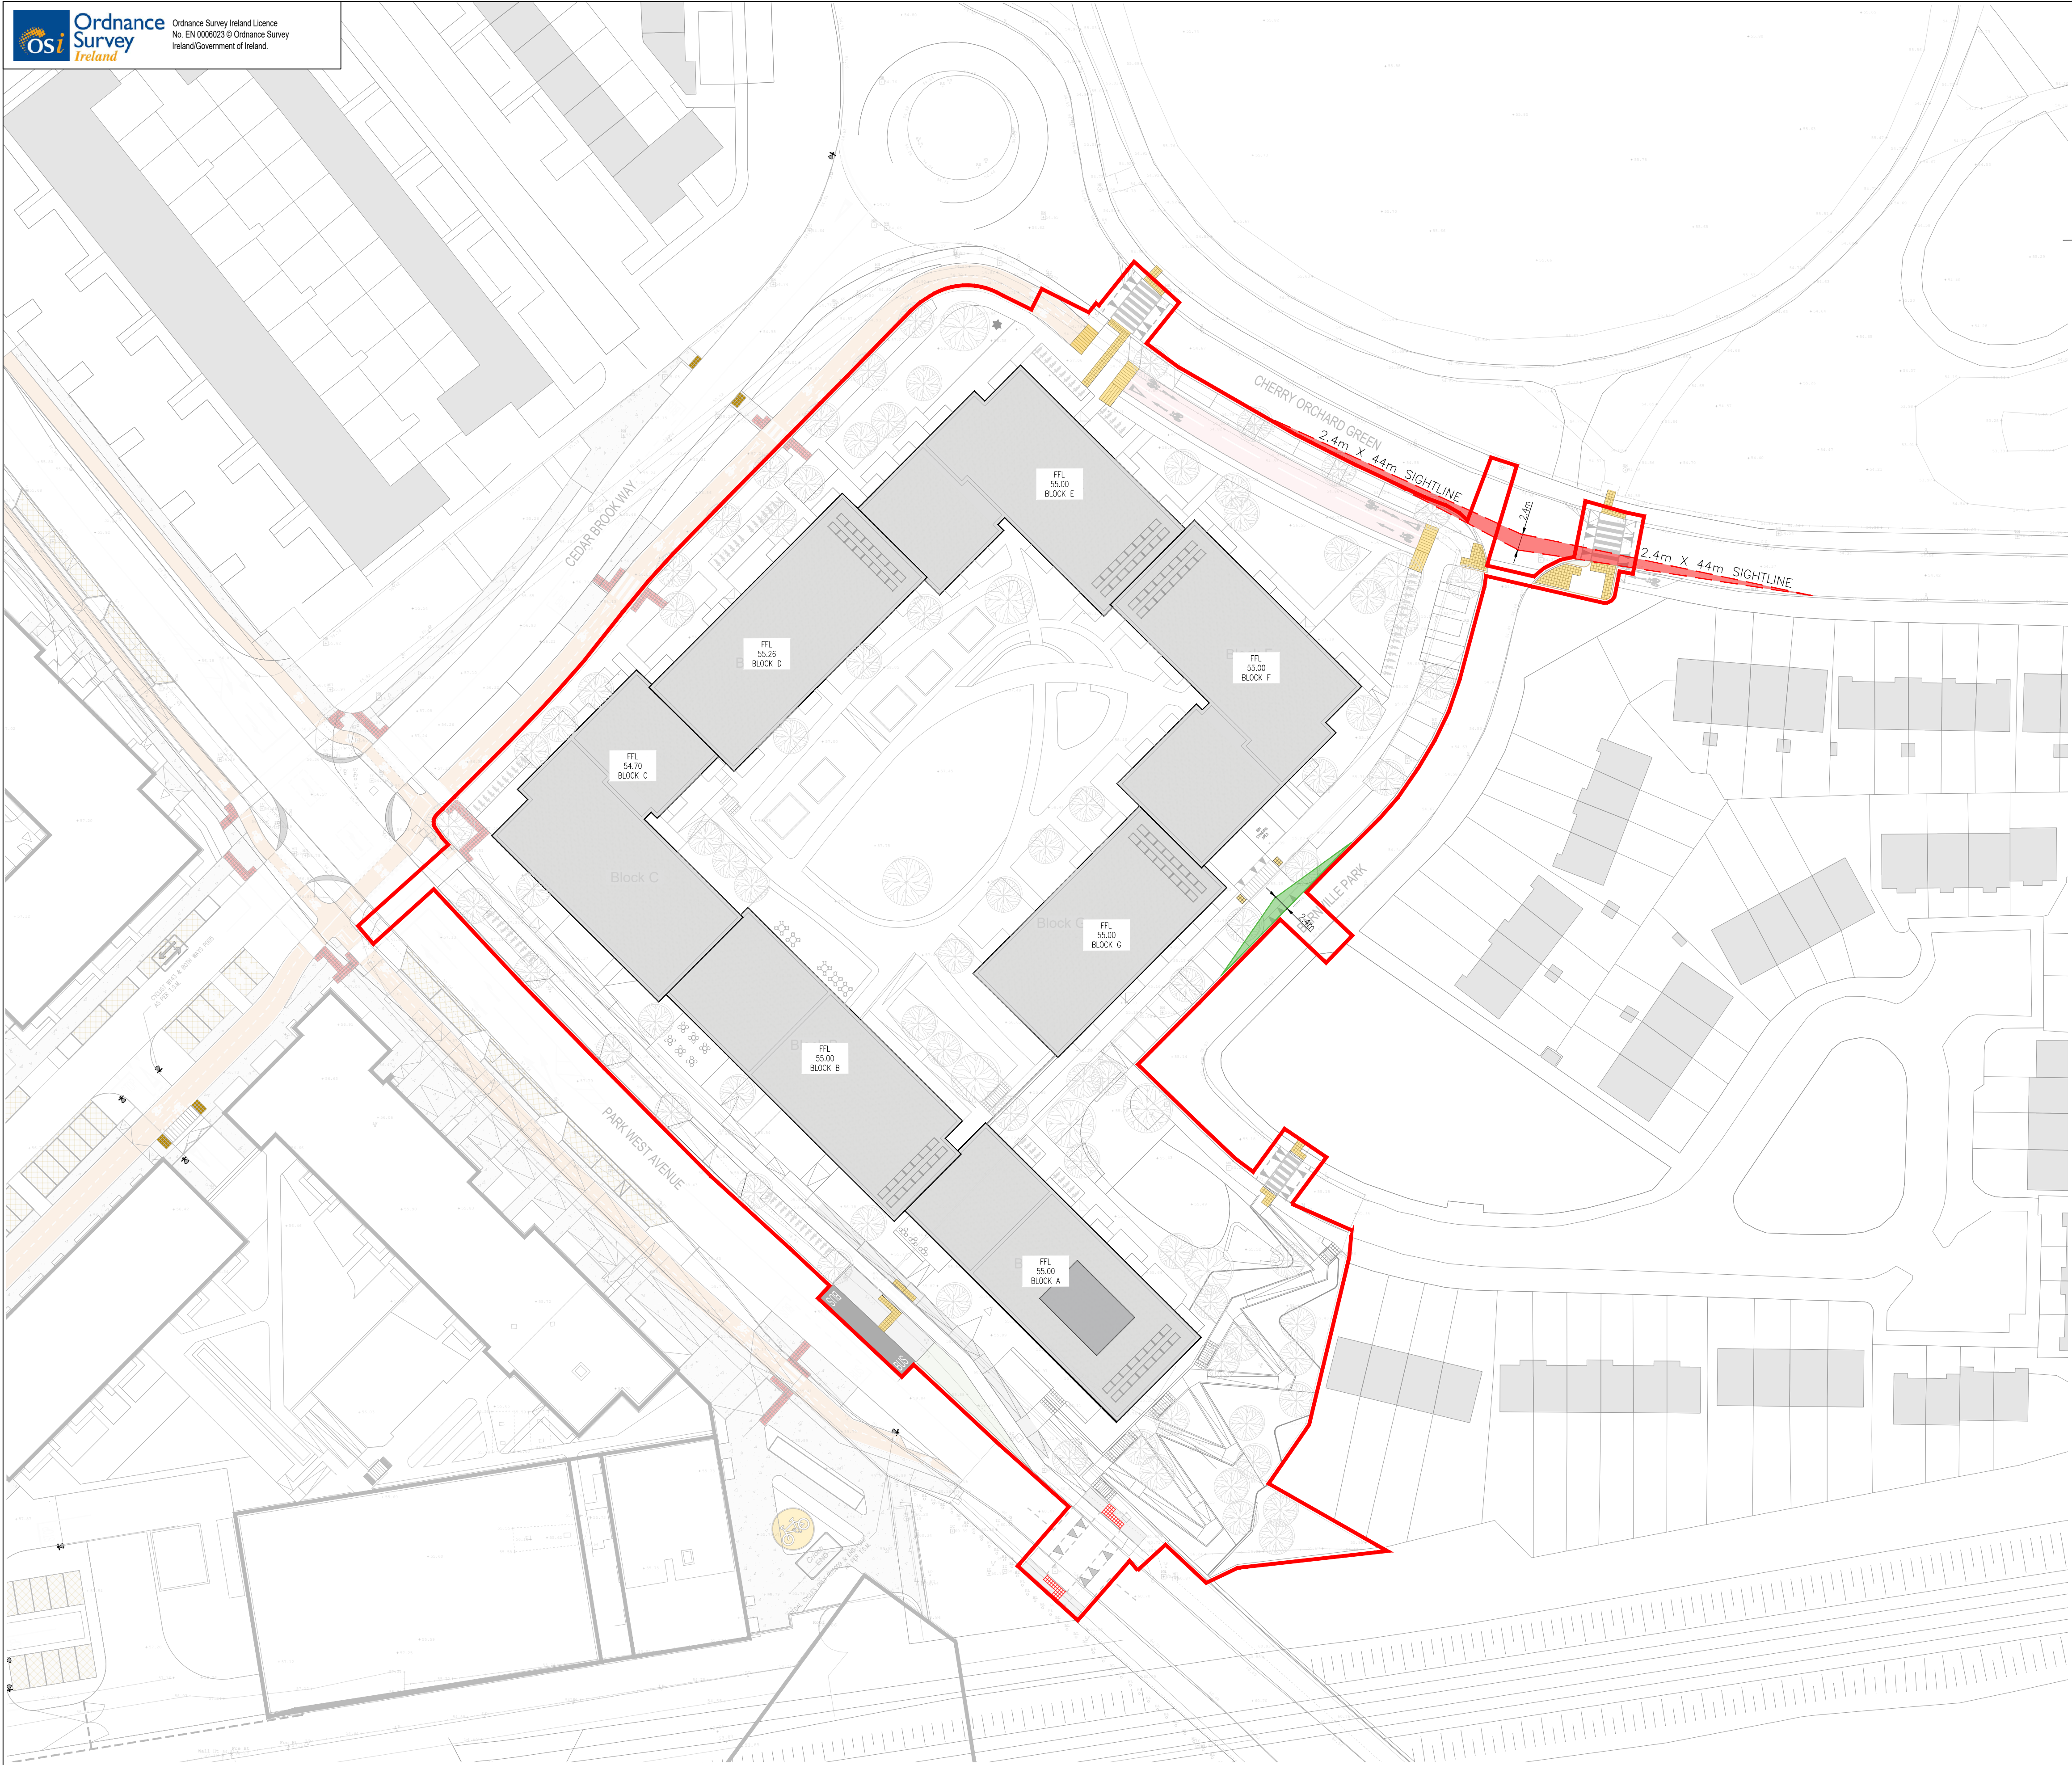


This drawing should not be scaled. Dimensions to be verified on site.
Any discrepancies should be referred to the Engineer prior to work being put in hand.
This drawing is the property of Waterman Moylan Consulting Engineers Limited and is
issued on the condition that it is not copied, reproduced, retained or disclosed to any unauthorized person, either
wholly or in part without the consent in writing of
Waterman Moylan Consulting Engineers Limited
Block S East Point Business Park Dublin D03 H3F4 Ireland t+353 1 664 8900

NOTES:

- DO NOT SCALE. USE FIGURED DIMENSIONS ONLY.
- THIS DRAWING IS TO BE READ IN CONJUNCTION WITH ALL OTHER RELEVANT ARCHITECTURAL AND ENGINEERING DRAWINGS.

LEGEND

- 2.4m x 14m SIGHTLINE
2.4m x 44m SIGHTLINE

DESIGN SPEED (km/h)	SSD STANDARD (m)
10	7
20	14
30	23
40	33
50	44
60	59

DESIGN MANUAL FOR URBAN ROADS
AND STREETS – TABLE 4.2

P02	18/09/26	ISSUED FOR PLANNING	IG	IW
P01	14/09/26	ISSUED FOR PLANNING	IG	IW
Rev	Date	Description	By	Chk

Amendments

Project

CHERRY ORCHARD POINT
PHASE 3

Title

PROPOSED VISIBILITY SPLAYS

Client

LAND DEVELOPMENT AGENCY



BLOCK S, EASTPOINT BUSINESS PARK, ALFIE BYRNE ROAD,
DUBLIN D03 H3F4 IRELAND. Tel: (01) 664 8900
Email: info@waterman-moylan.ie www.waterman-moylan.ie

Status

PLANNING

Designed By PI Approved IW Waterman Ref 22-010

Drawn By IG Date SEPT. 2026 Scales @ A1 1:500

Project - Originator - Volume - Level - Type - Role - Number Revision

COP-WMC-PH3-00- DR- C - P0113

P02

