

- NOTES:
- DO NOT SCALE. USE FIGURED DIMENSIONS ONLY.
 - THIS DRAWING IS TO BE READ IN CONJUNCTION WITH ALL OTHER RELEVANT ARCHITECTURAL AND ENGINEERING DRAWINGS.

LEGEND:

REVERSING MOVEMENTS

FORWARD MOVEMENTS

5.073

1.872

1.872

0.350



1.831

4.005

5.900

Large Car (2006)
Overall Length
Overall Width
Overall Body Height
Min Body Ground Clearance
Max Track Width
Lock-to-lock time
Curb to Curb Turning Radius

5.073m
1.872m
1.872m
0.350m
1.831m
4.005s
5.900m

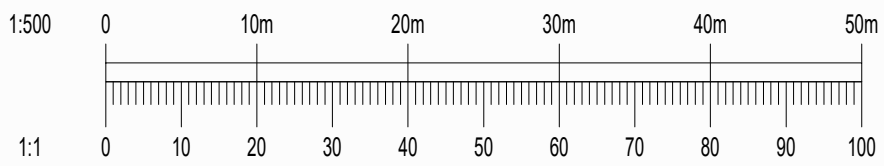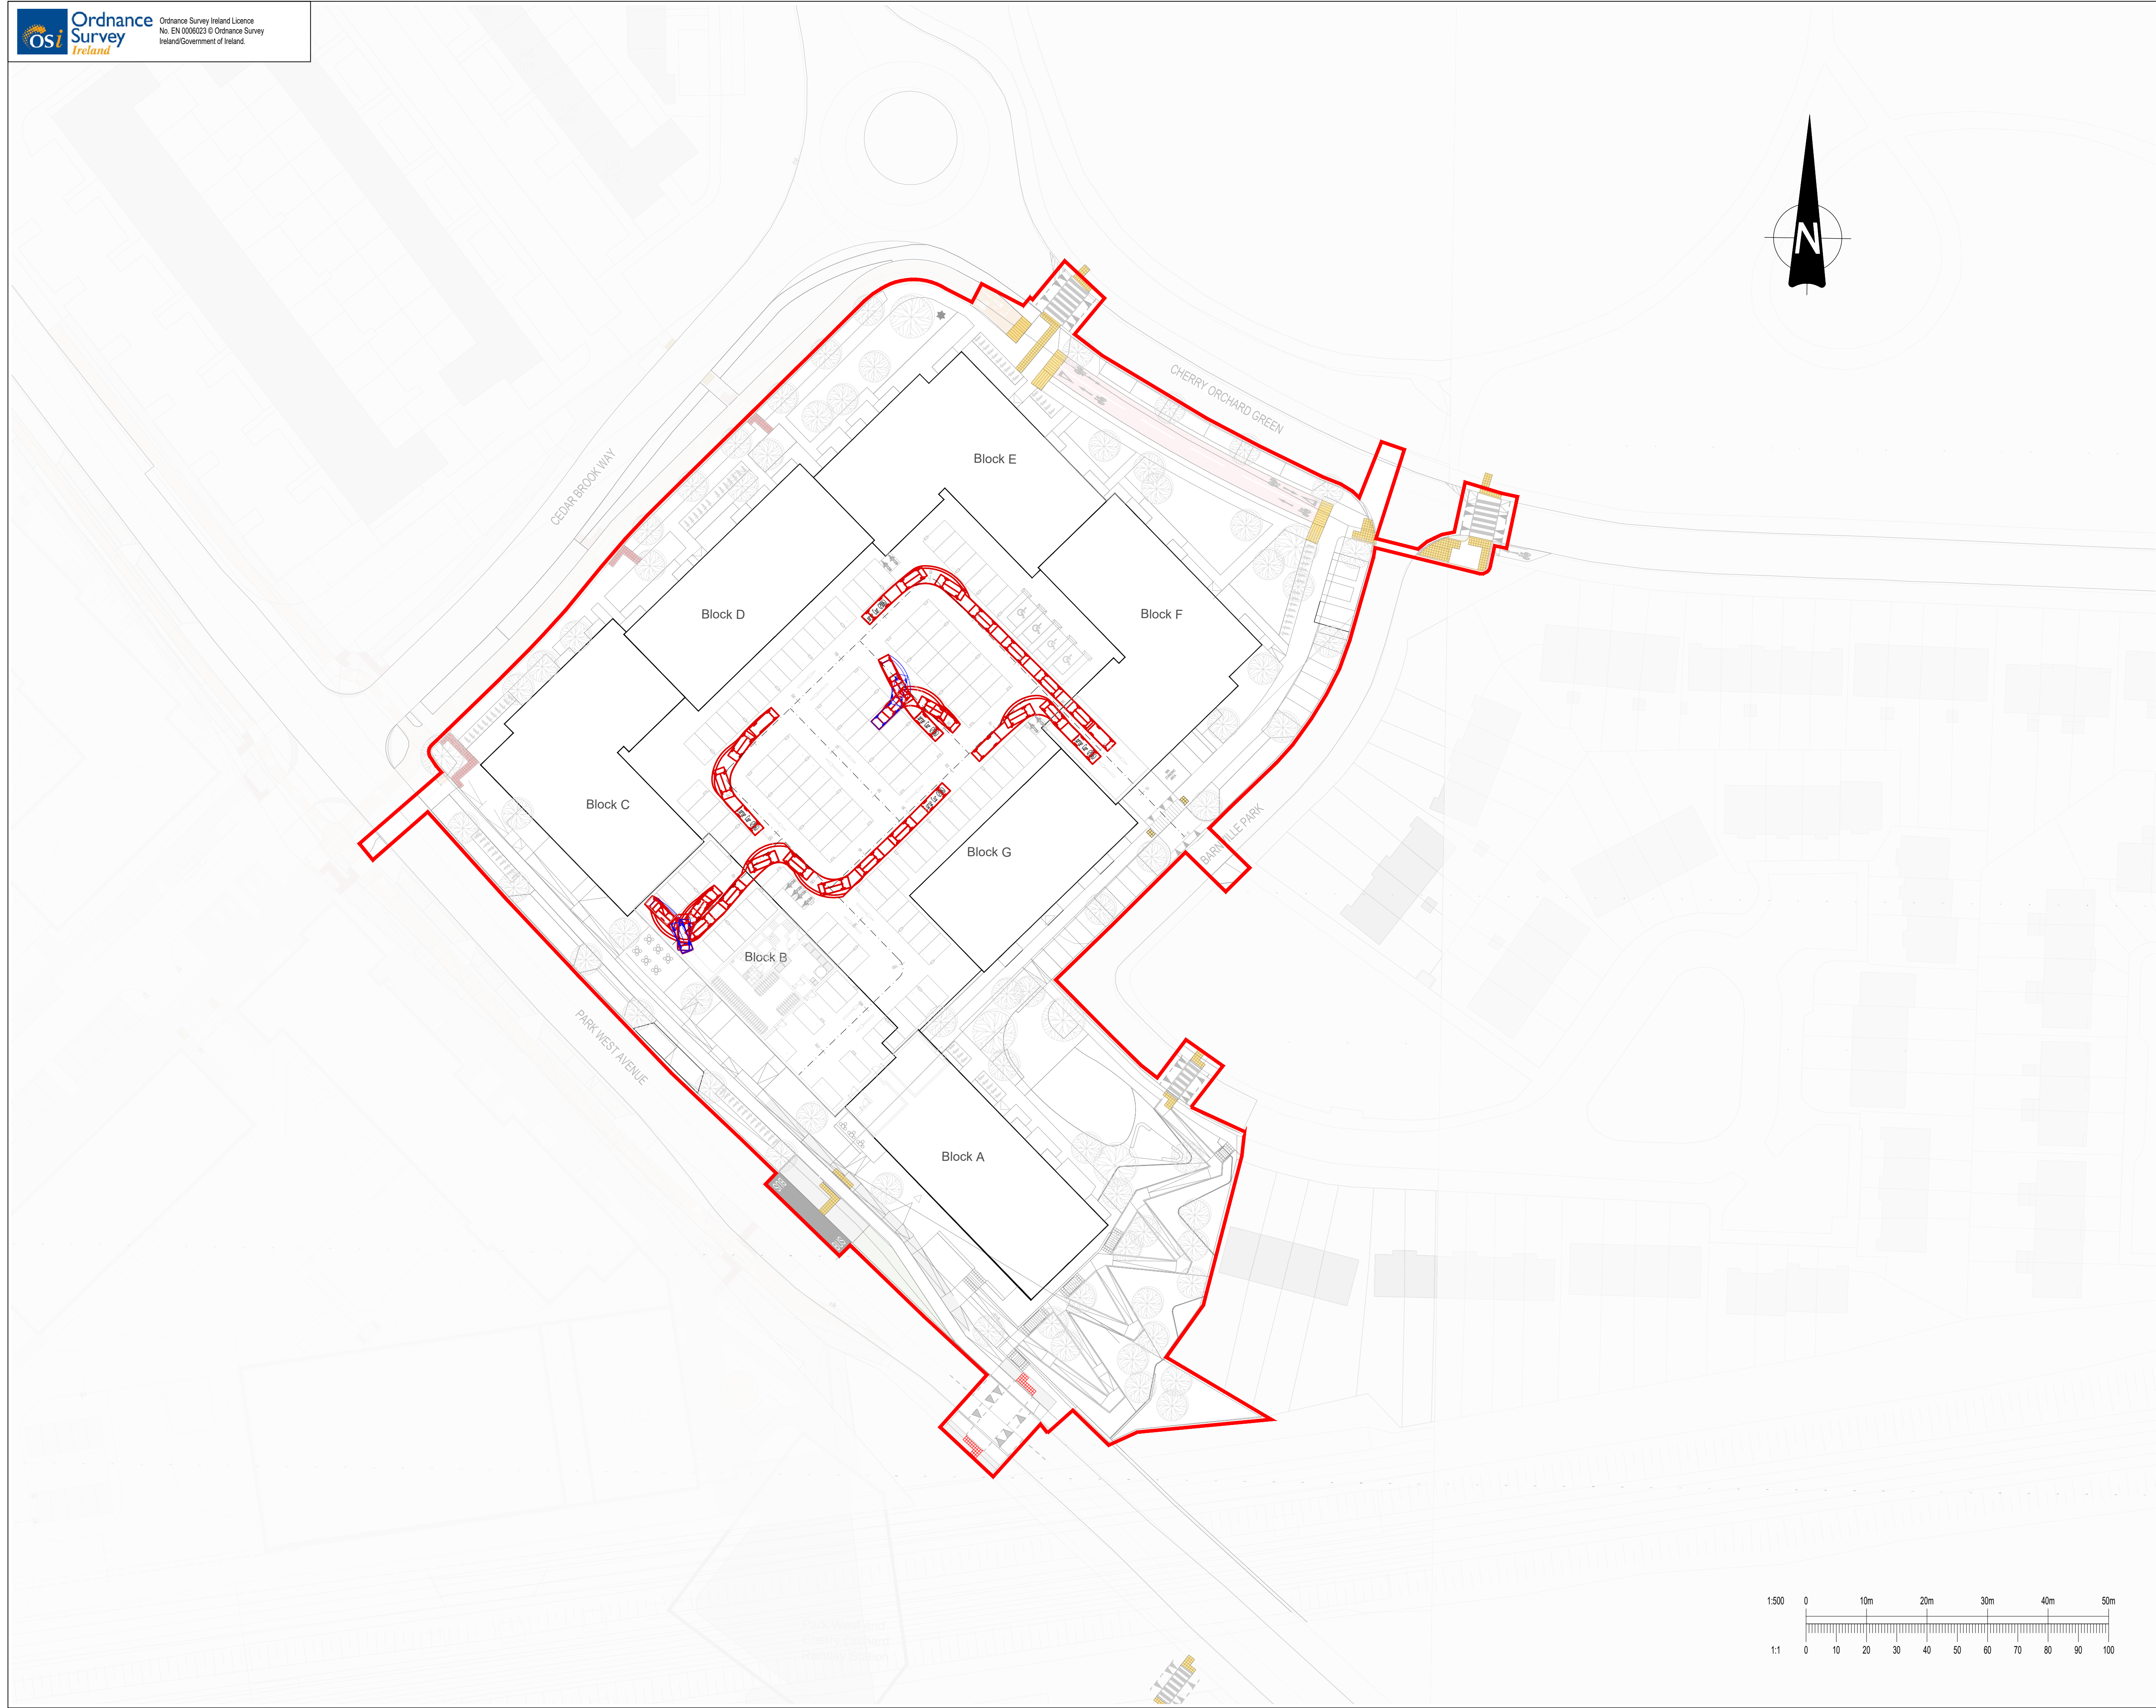

PD1	14/09/25	ISSUED FOR PLANNING	IG	IW	
Rev	Date	Description	By	Chk	
Amendments					
Project					
CHERRY ORCHARD POINT PHASE 3					
Title					
SWEPT PATH ANALYSIS - LARGE CAR					
Client					
LAND DEVELOPMENT AGENCY					
waterman moylan					
BLOCK S, EASTPOINT BUSINESS PARK, ALFIE BYRNE ROAD, DUBLIN D03 H3F4 IRELAND. Tel: (01) 864 8900 Email: info@waterman-moylan.ie www.waterman-moylan.ie					
Status					
PLANNING					
Designed By	PI	Approved	IW	Waterman Ref	22-010
Drawn By	IG	Date	SEPT. 2025	Scales @ A1	1:500
Project - Originator - Volume - Level - Type - Role - Number					Revision
COP-WMC-PH3-00- DR- C - P0117					P01