



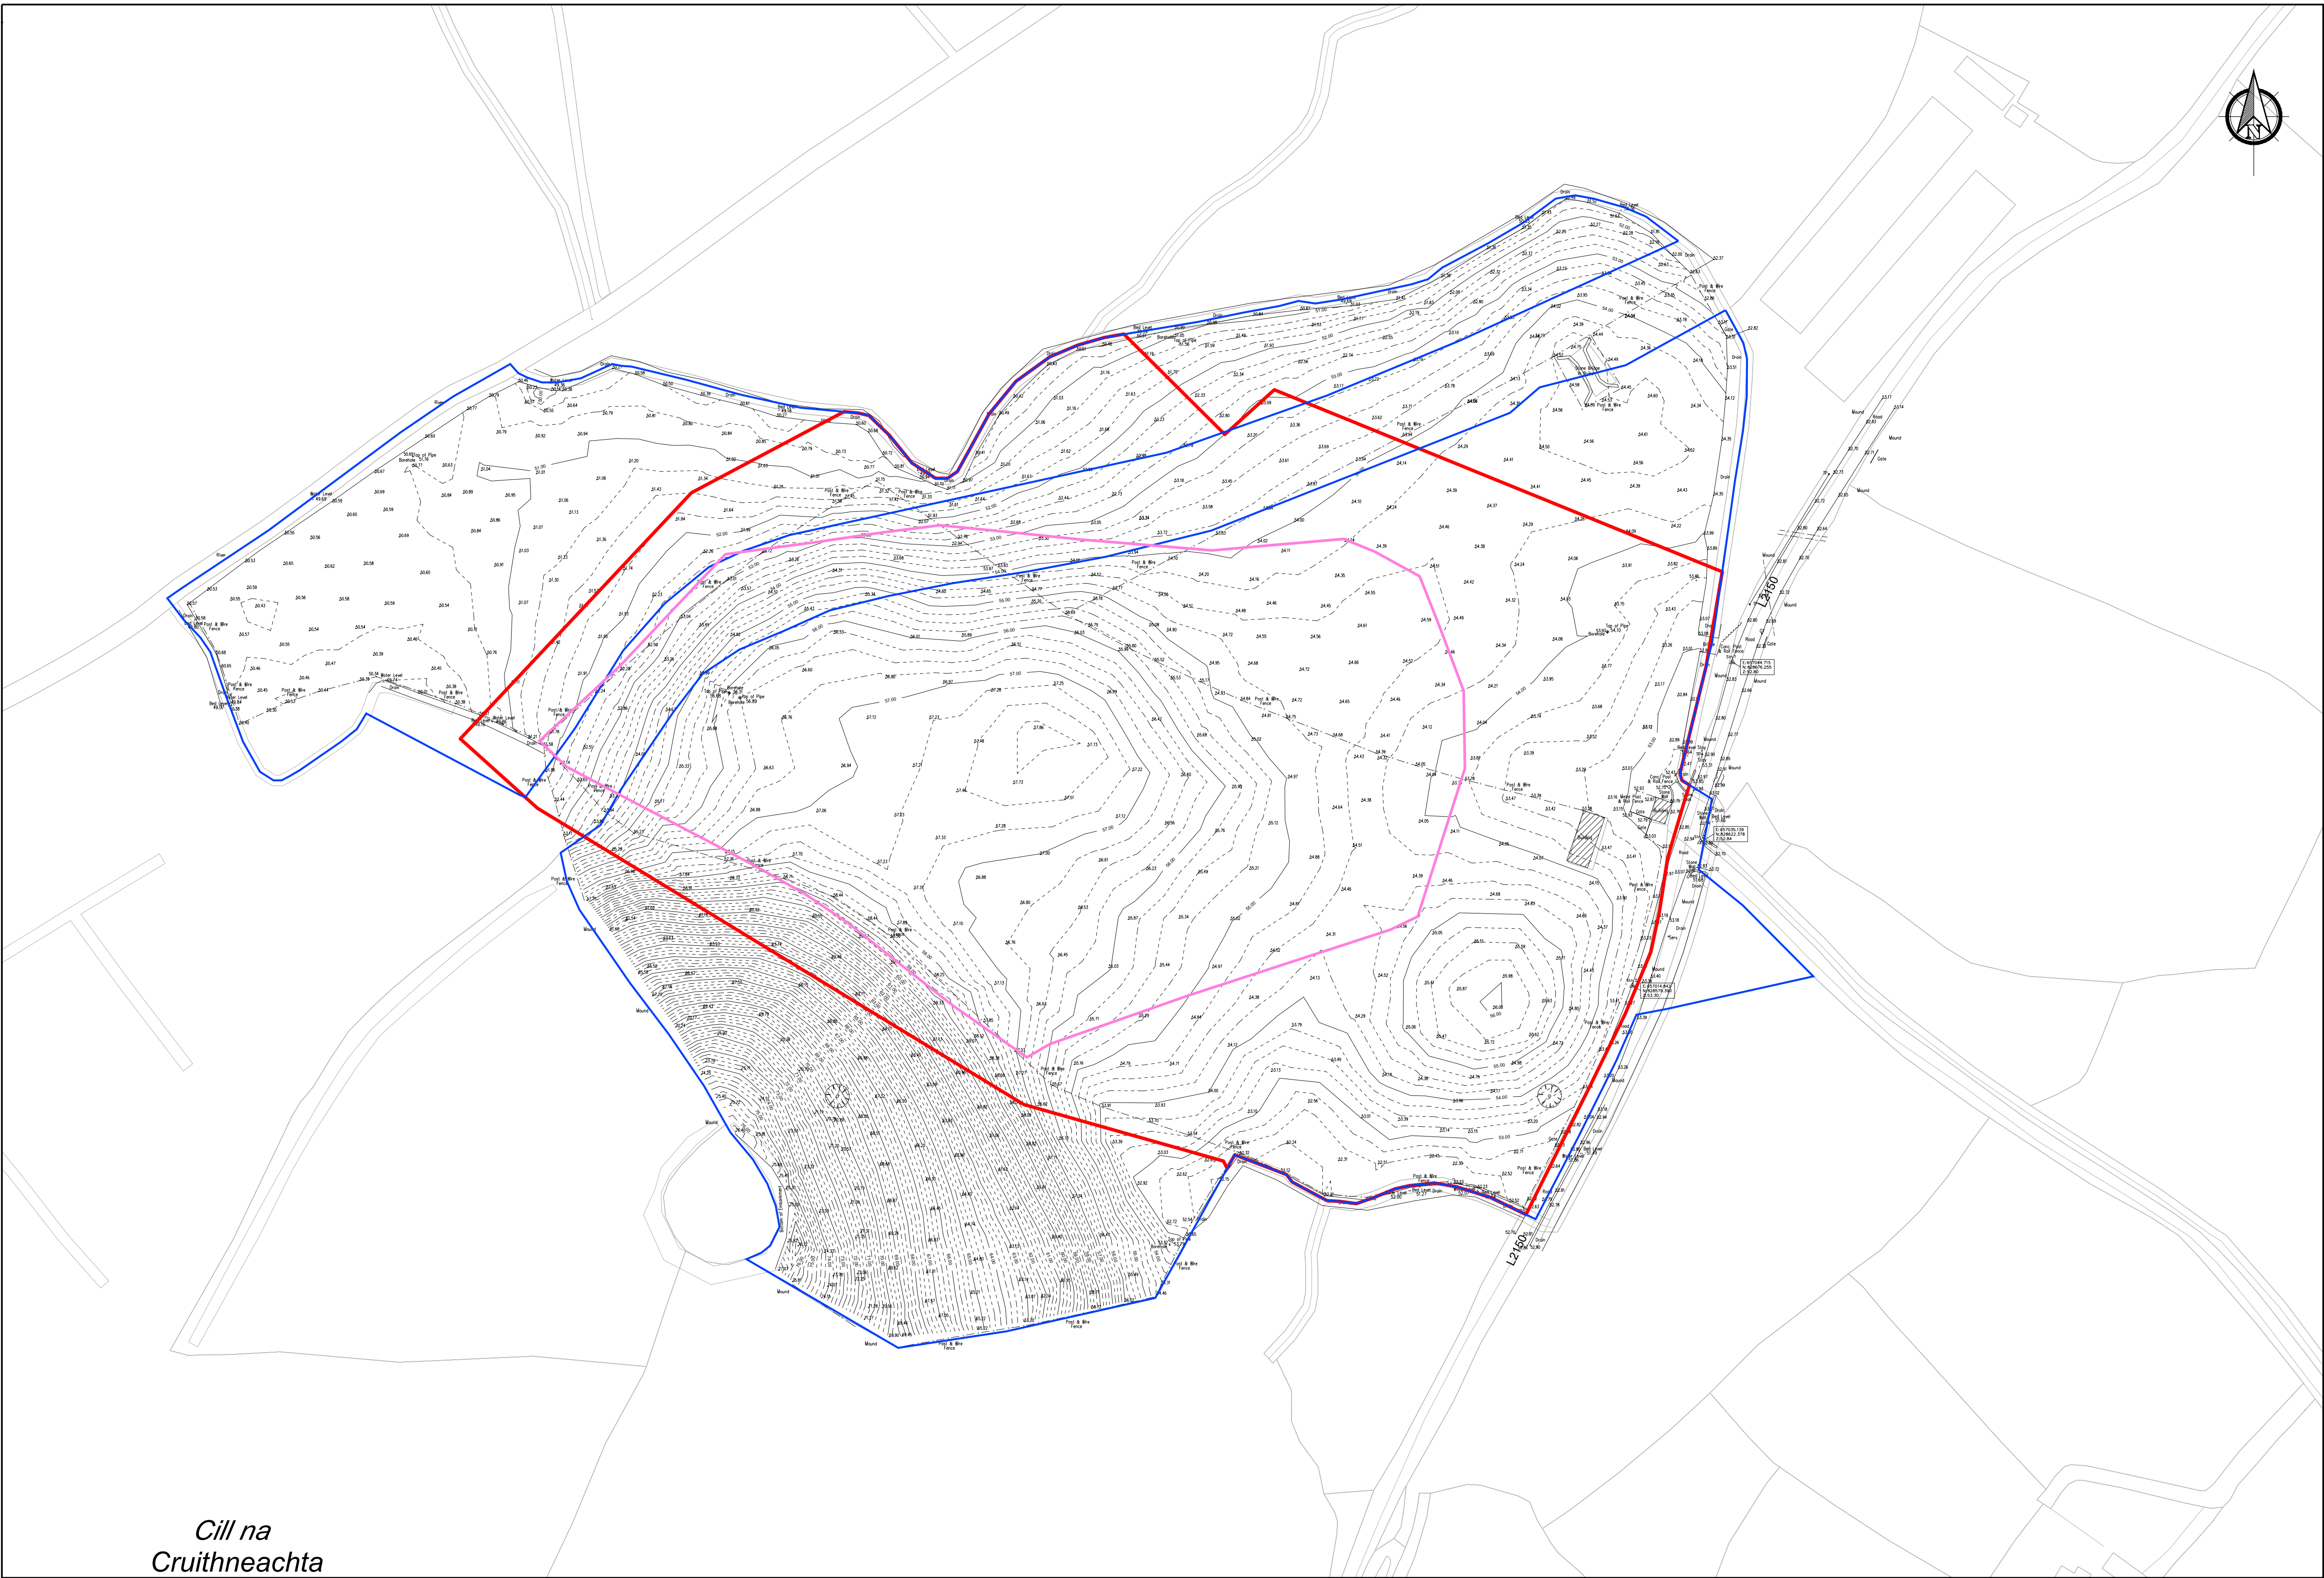

- Legend
- Planning Application Site Boundary (6.29Ha)
 - Proposed Landfill Capping Boundary (2.99Ha)
 - Lands within the Applicants Ownership (8.93Ha)

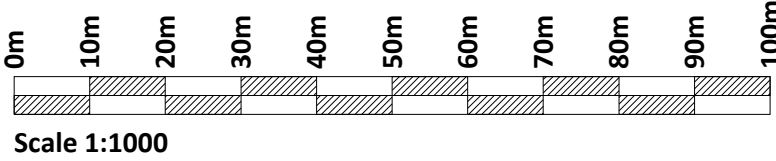

If Applicable : Ordnance Survey Ireland Licence No. CYAL50221678 © Ordnance Survey Ireland and Government of Ireland



No part of this document may be reproduced or transmitted in any form or stored in any retrieval system of any nature without the written permission of Fehily Timoney & Company as copyright holder except as agreed for use on the project for which the document was originally issued. Do not scale. Use figured dimensions only. If in doubt - Ask!

Rev.	Description	App By	Date
P01	ISSUE FOR PLANNING APPLICATION	JON	21.08.26

PROJECT	CLIENT		
KILLYCRONAGHAN HISTORIC LANDFILL	MONAGHAN COUNTY COUNCIL		
SHEET	Date	21.08.26	Project number
	Drawn by	SK	Drawing Number
	Checked by	JON	P26140-FT-EGN-XX-DR-CE-0203
	Scale (@ A1-)	1:1000	Rev
EXISTING SITE SURVEY			P01

O:\ACAD\2026\P26-140\P26140-FT-EGN-XX-DR-CE-0203