



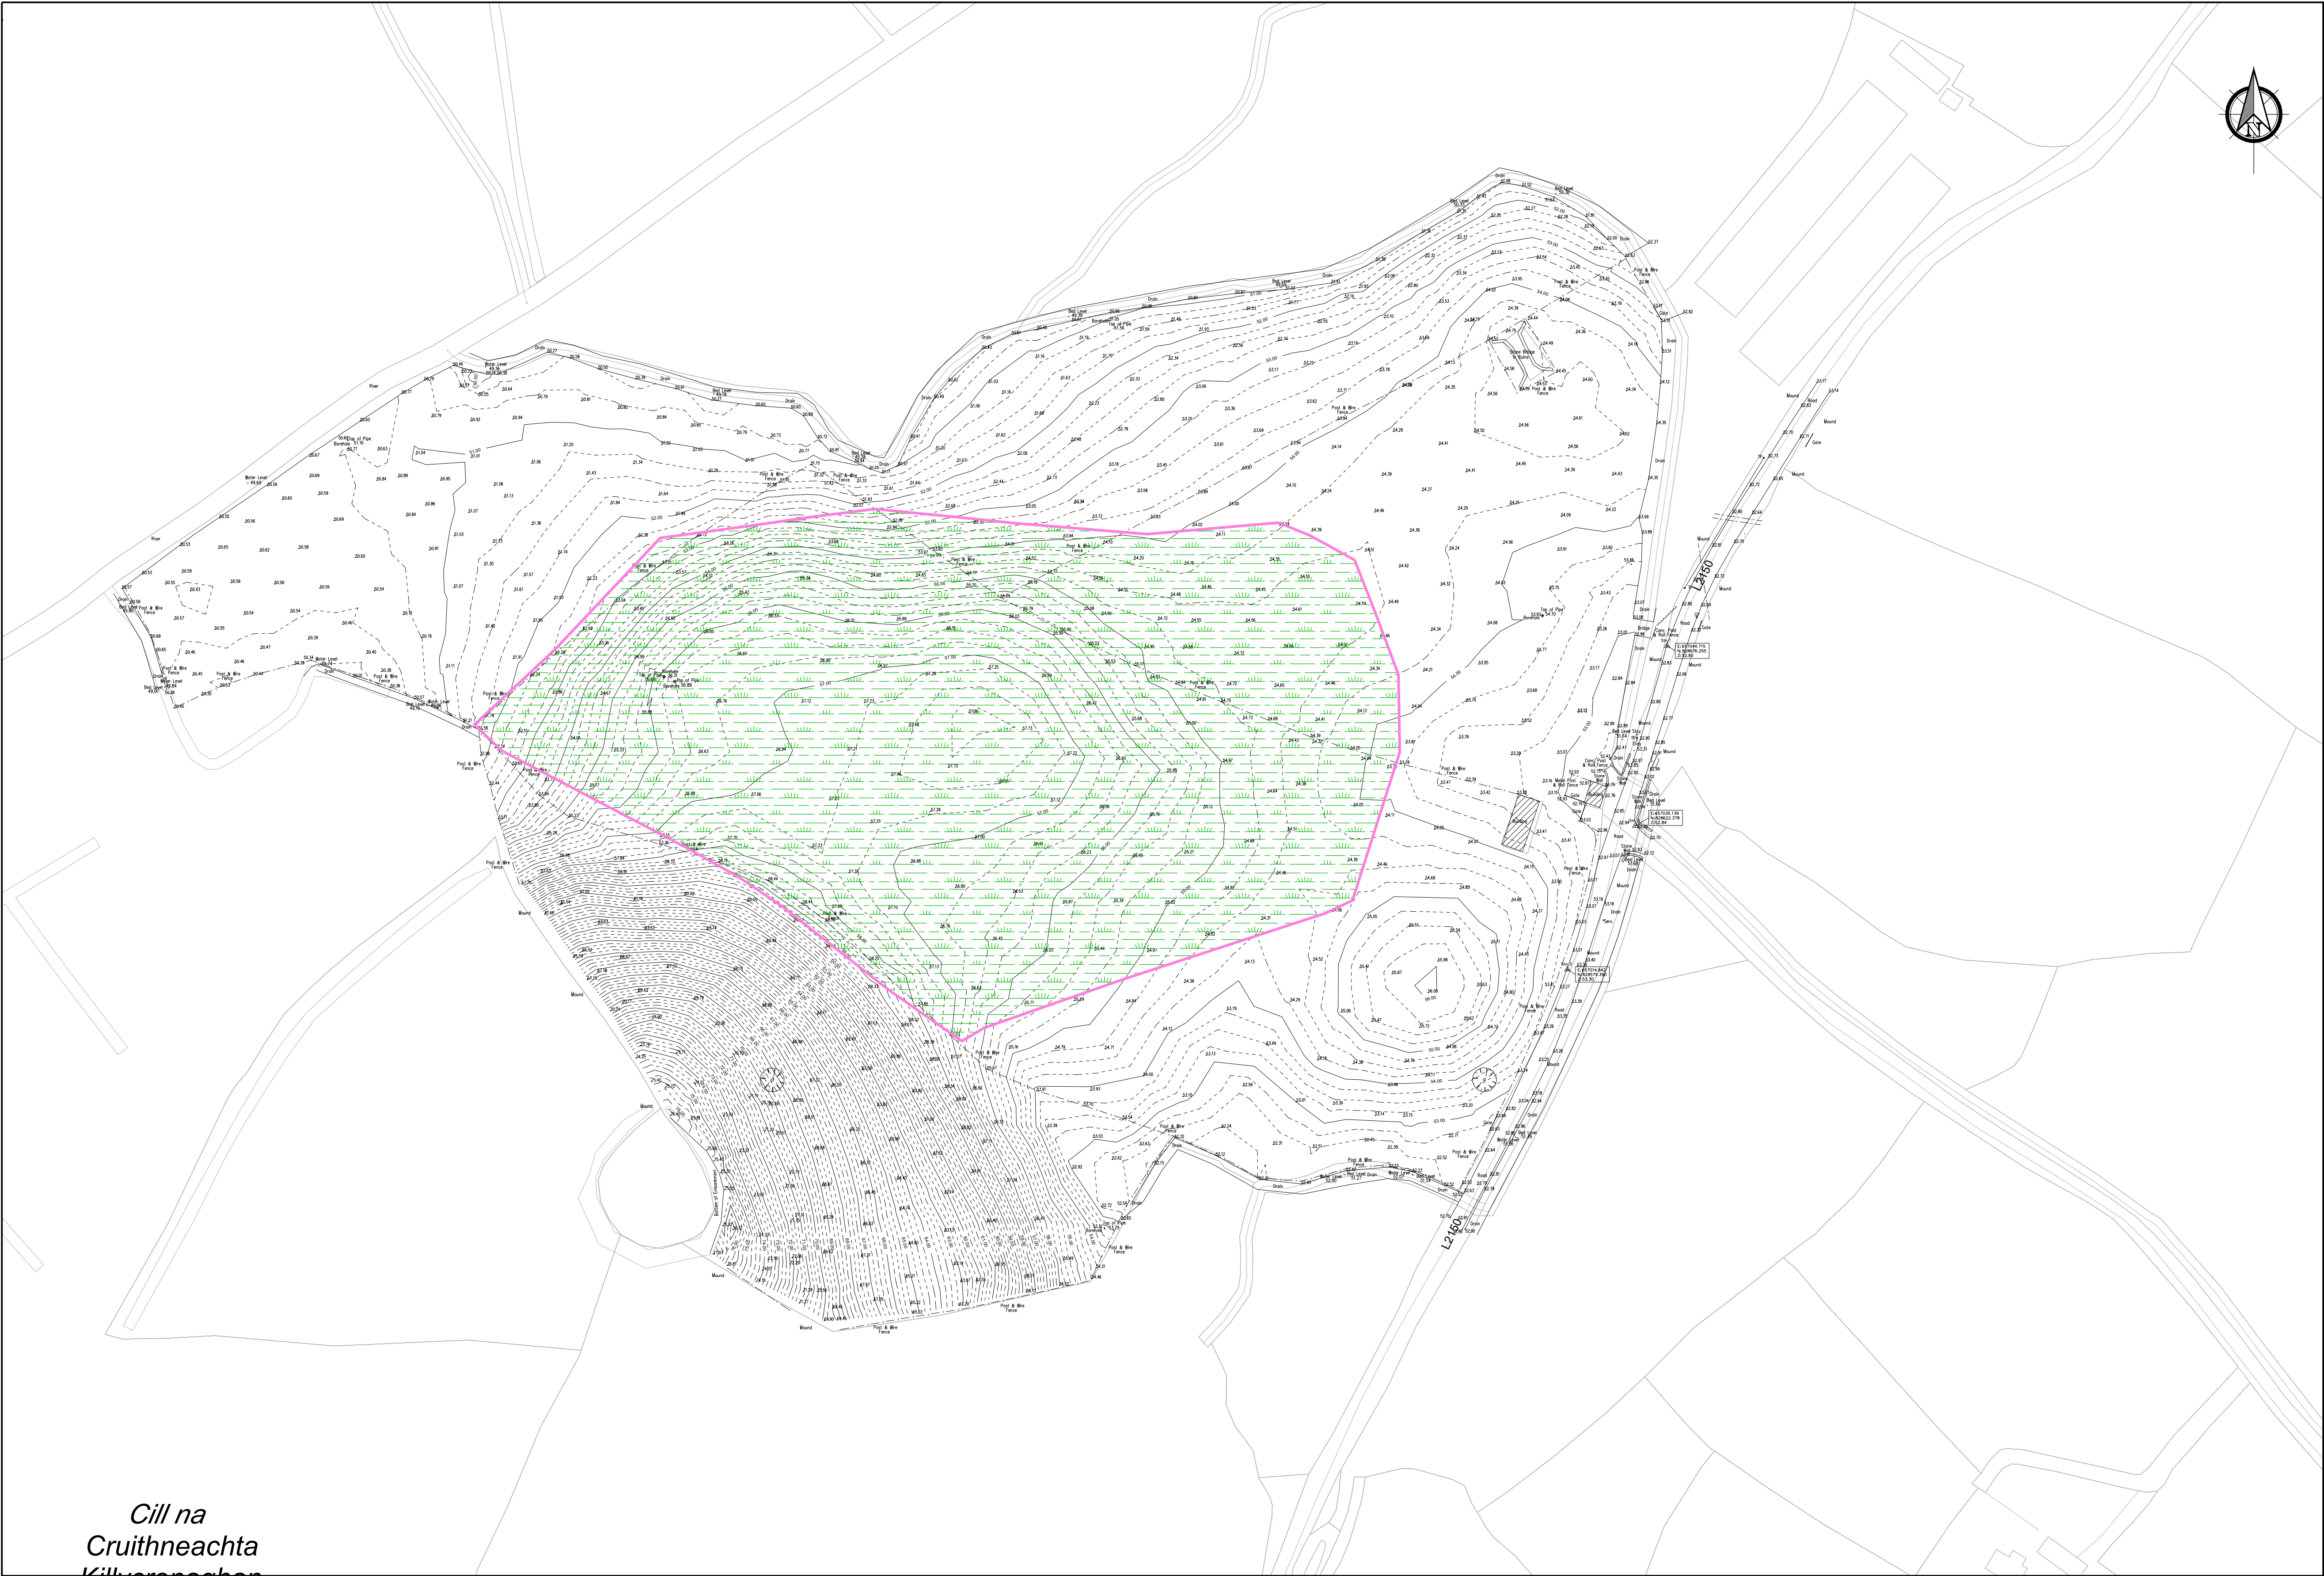

Legend

Proposed Landfill Capping Boundary (2.99Ha)

Vegetation Site Clearance

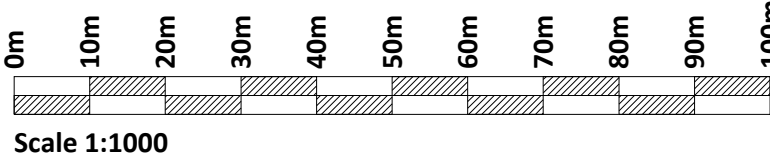

If Applicable : Ordnance Survey Ireland Licence No. CYAL50221678 © Ordnance Survey Ireland and Government of Ireland

FEHILY
TIMONEY

Cork | Dublin | Carlow

www.fehilytimoney.ie

No part of this document may be reproduced or transmitted in any form or stored in any retrieval system of any nature without the written permission of Fehily Timoney & Company as copyright holder except as agreed for use on the project for which the document was originally issued. Do not scale. Use figured dimensions only. If in doubt - Ask!

Rev.	Description	App By	Date
P01	ISSUE FOR PLANNING APPLICATION	JON	21.08.26

PROJECT	KILLYCRONAGHAN HISTORIC LANDFILL			CLIENT	MONAGHAN COUNTY COUNCIL		
SHEET	SITE CLEARANCE PLAN			Date	21.08.26	Project number	P26-140
				Drawn by	SK	Drawing Number	P26140-FT-EGN-XX-DR-CE-0206
				Checked by	JON	Scale (@ A1-) 1:1000	Rev P01

O:\ACAD\2026\P26-140\P26140-FT-EGN-XX-DR-CE-0206