



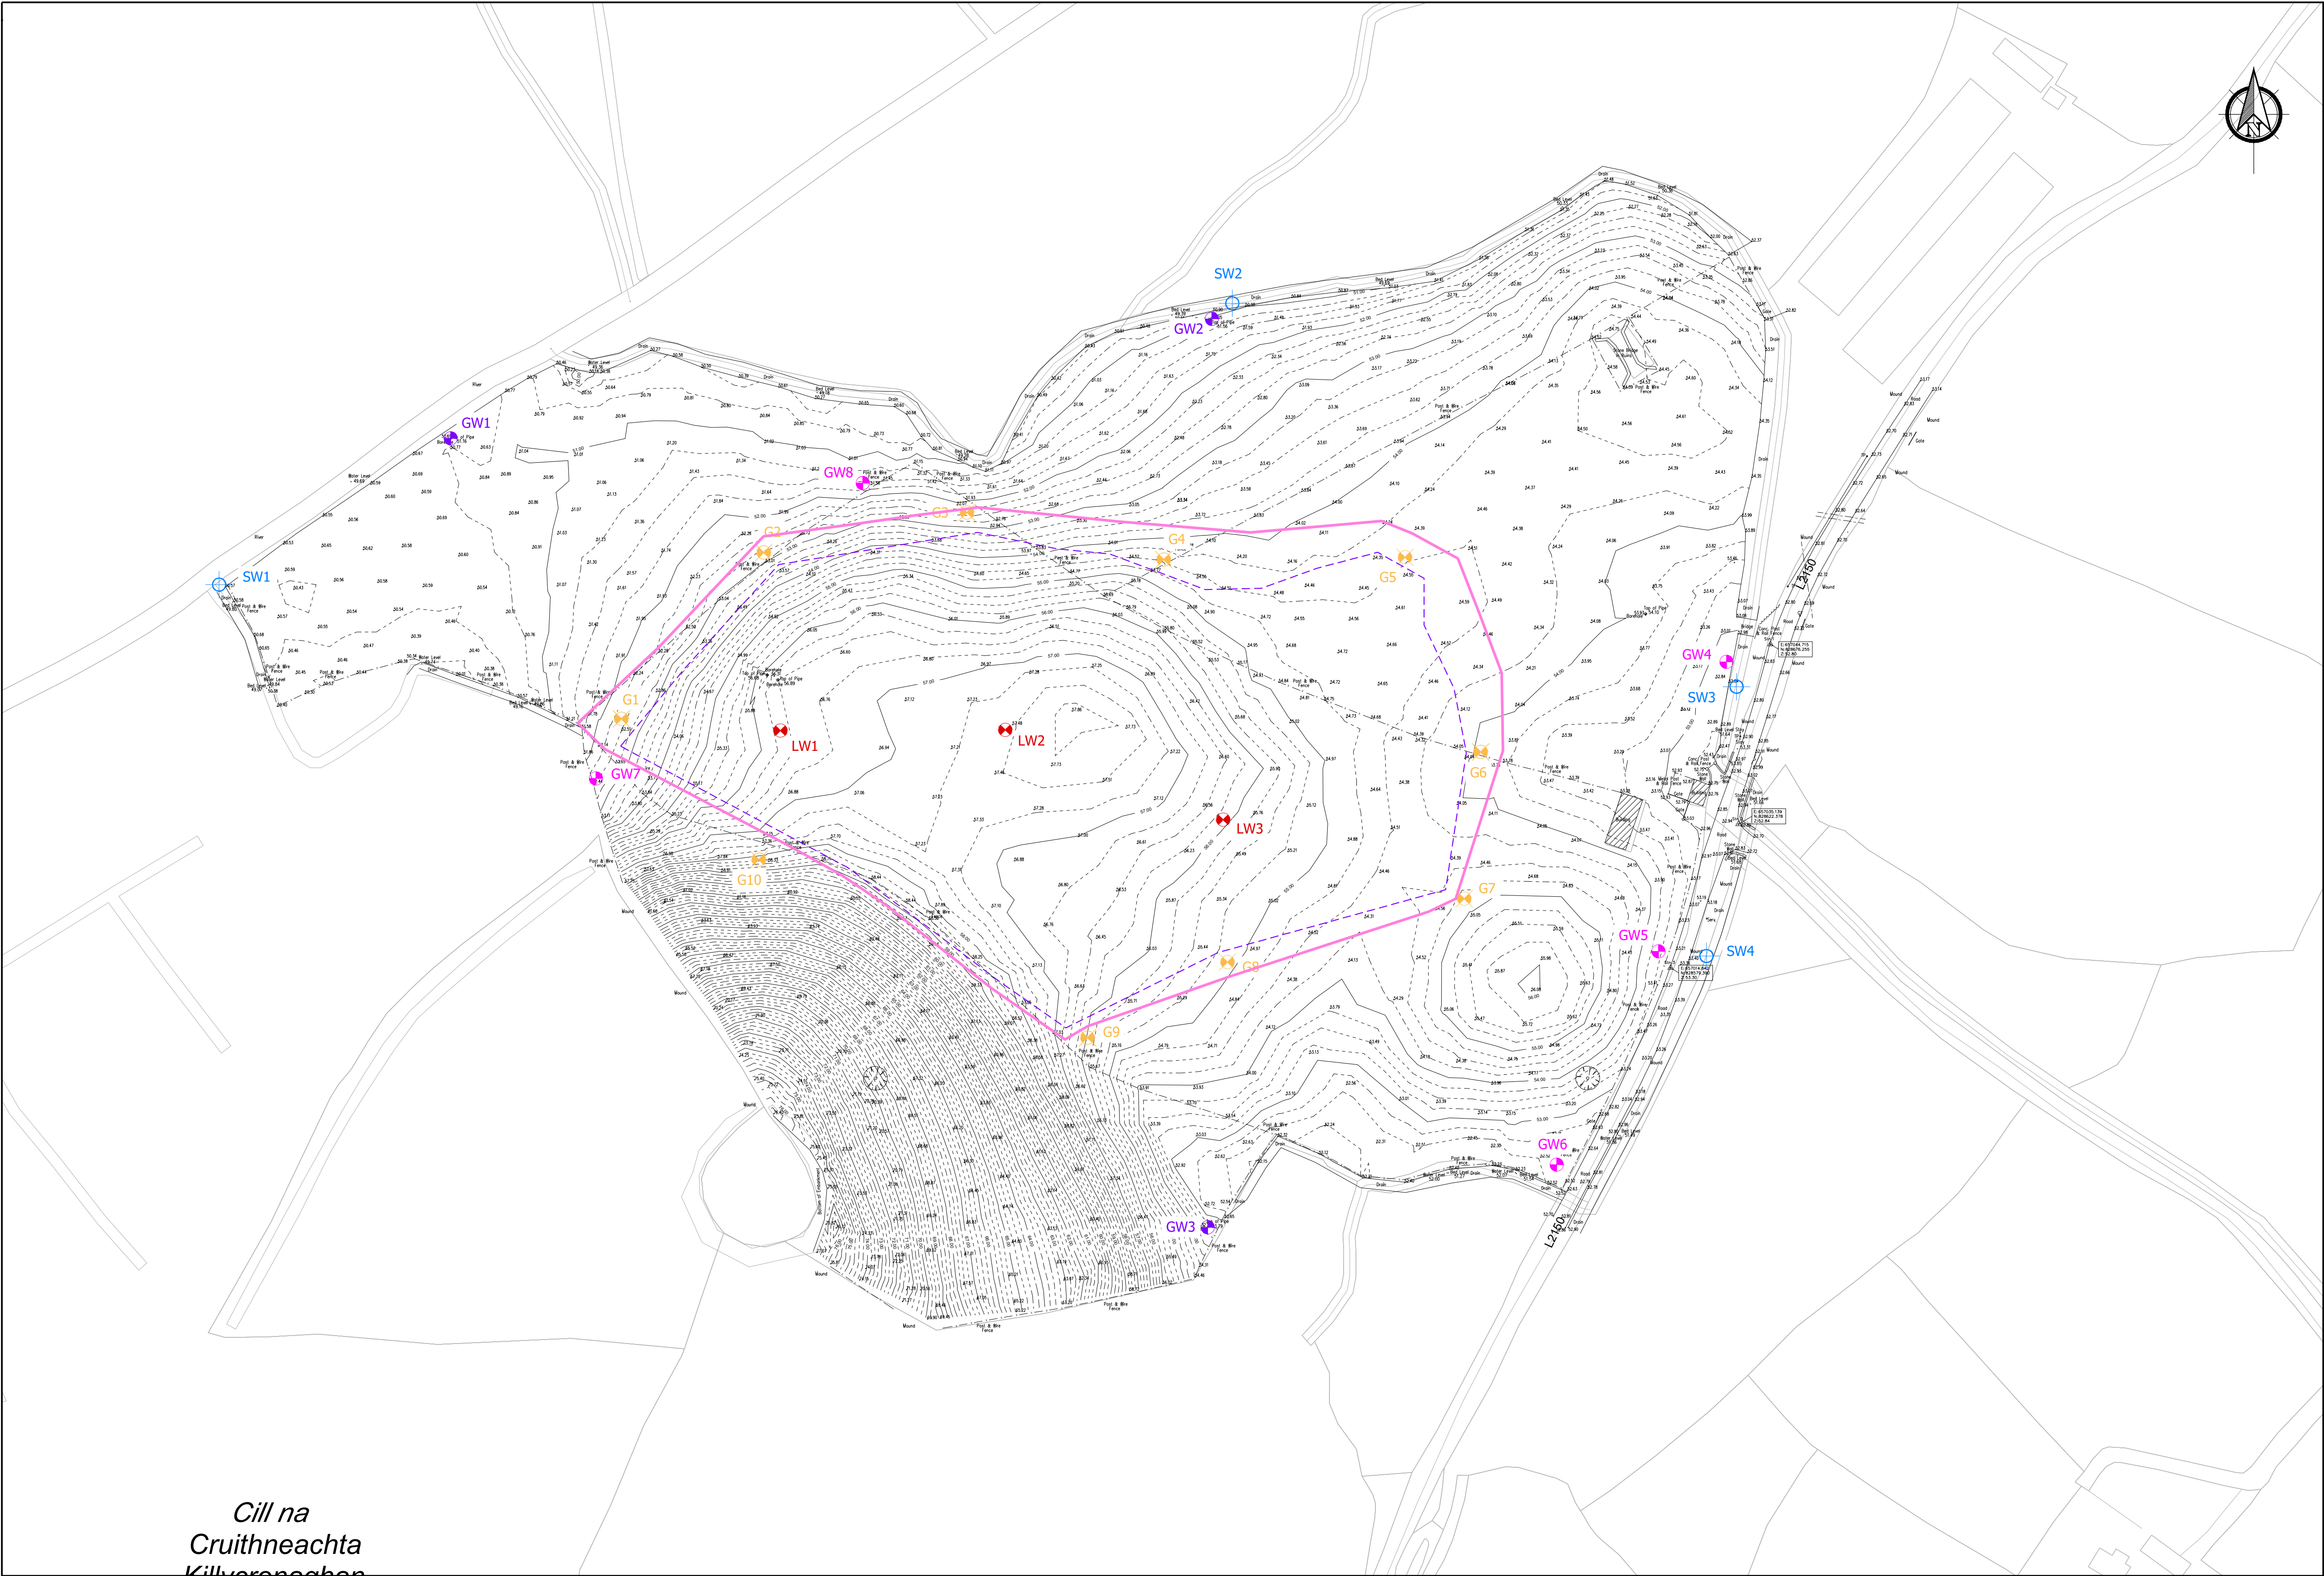

- Legend**
- Proposed Landfill Capping Boundary (2.99Ha)
 - Waste Boundary
 - Existing Groundwater Monitoring Locations
 - Existing Surface Water Monitoring Points
 - Proposed Groundwater Monitoring Points
 - Proposed Leachate Monitoring Points
 - Proposed Gas Monitoring Points

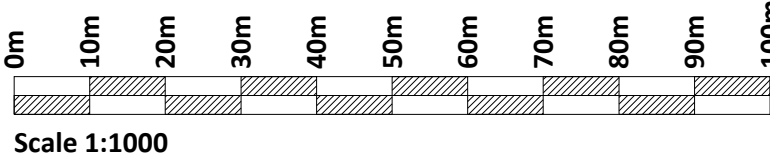

If Applicable : Ordnance Survey Ireland Licence No. CYAL50221678 © Ordnance Survey Ireland and Government of Ireland

EXISTING AND PROPOSED MONITORING LOCATIONS
Scale 1:1000

Rev.	Description	App By	Date
P01	ISSUE FOR PLANNING APPLICATION	JON	21.08.26

PROJECT	CLIENT		
KILLYCRONAGHAN HISTORIC LANDFILL	MONAGHAN COUNTY COUNCIL		
SHEET	Date	21.08.26	Project number
	Drawn by	SK	Drawing Number
	Checked by	JON	P26140-FT-EGN-XX-DR-CE-0207
EXISTING AND PROPOSED MONITORING LOCATIONS		Scale (@ A1-) 1:1000	Rev P01