

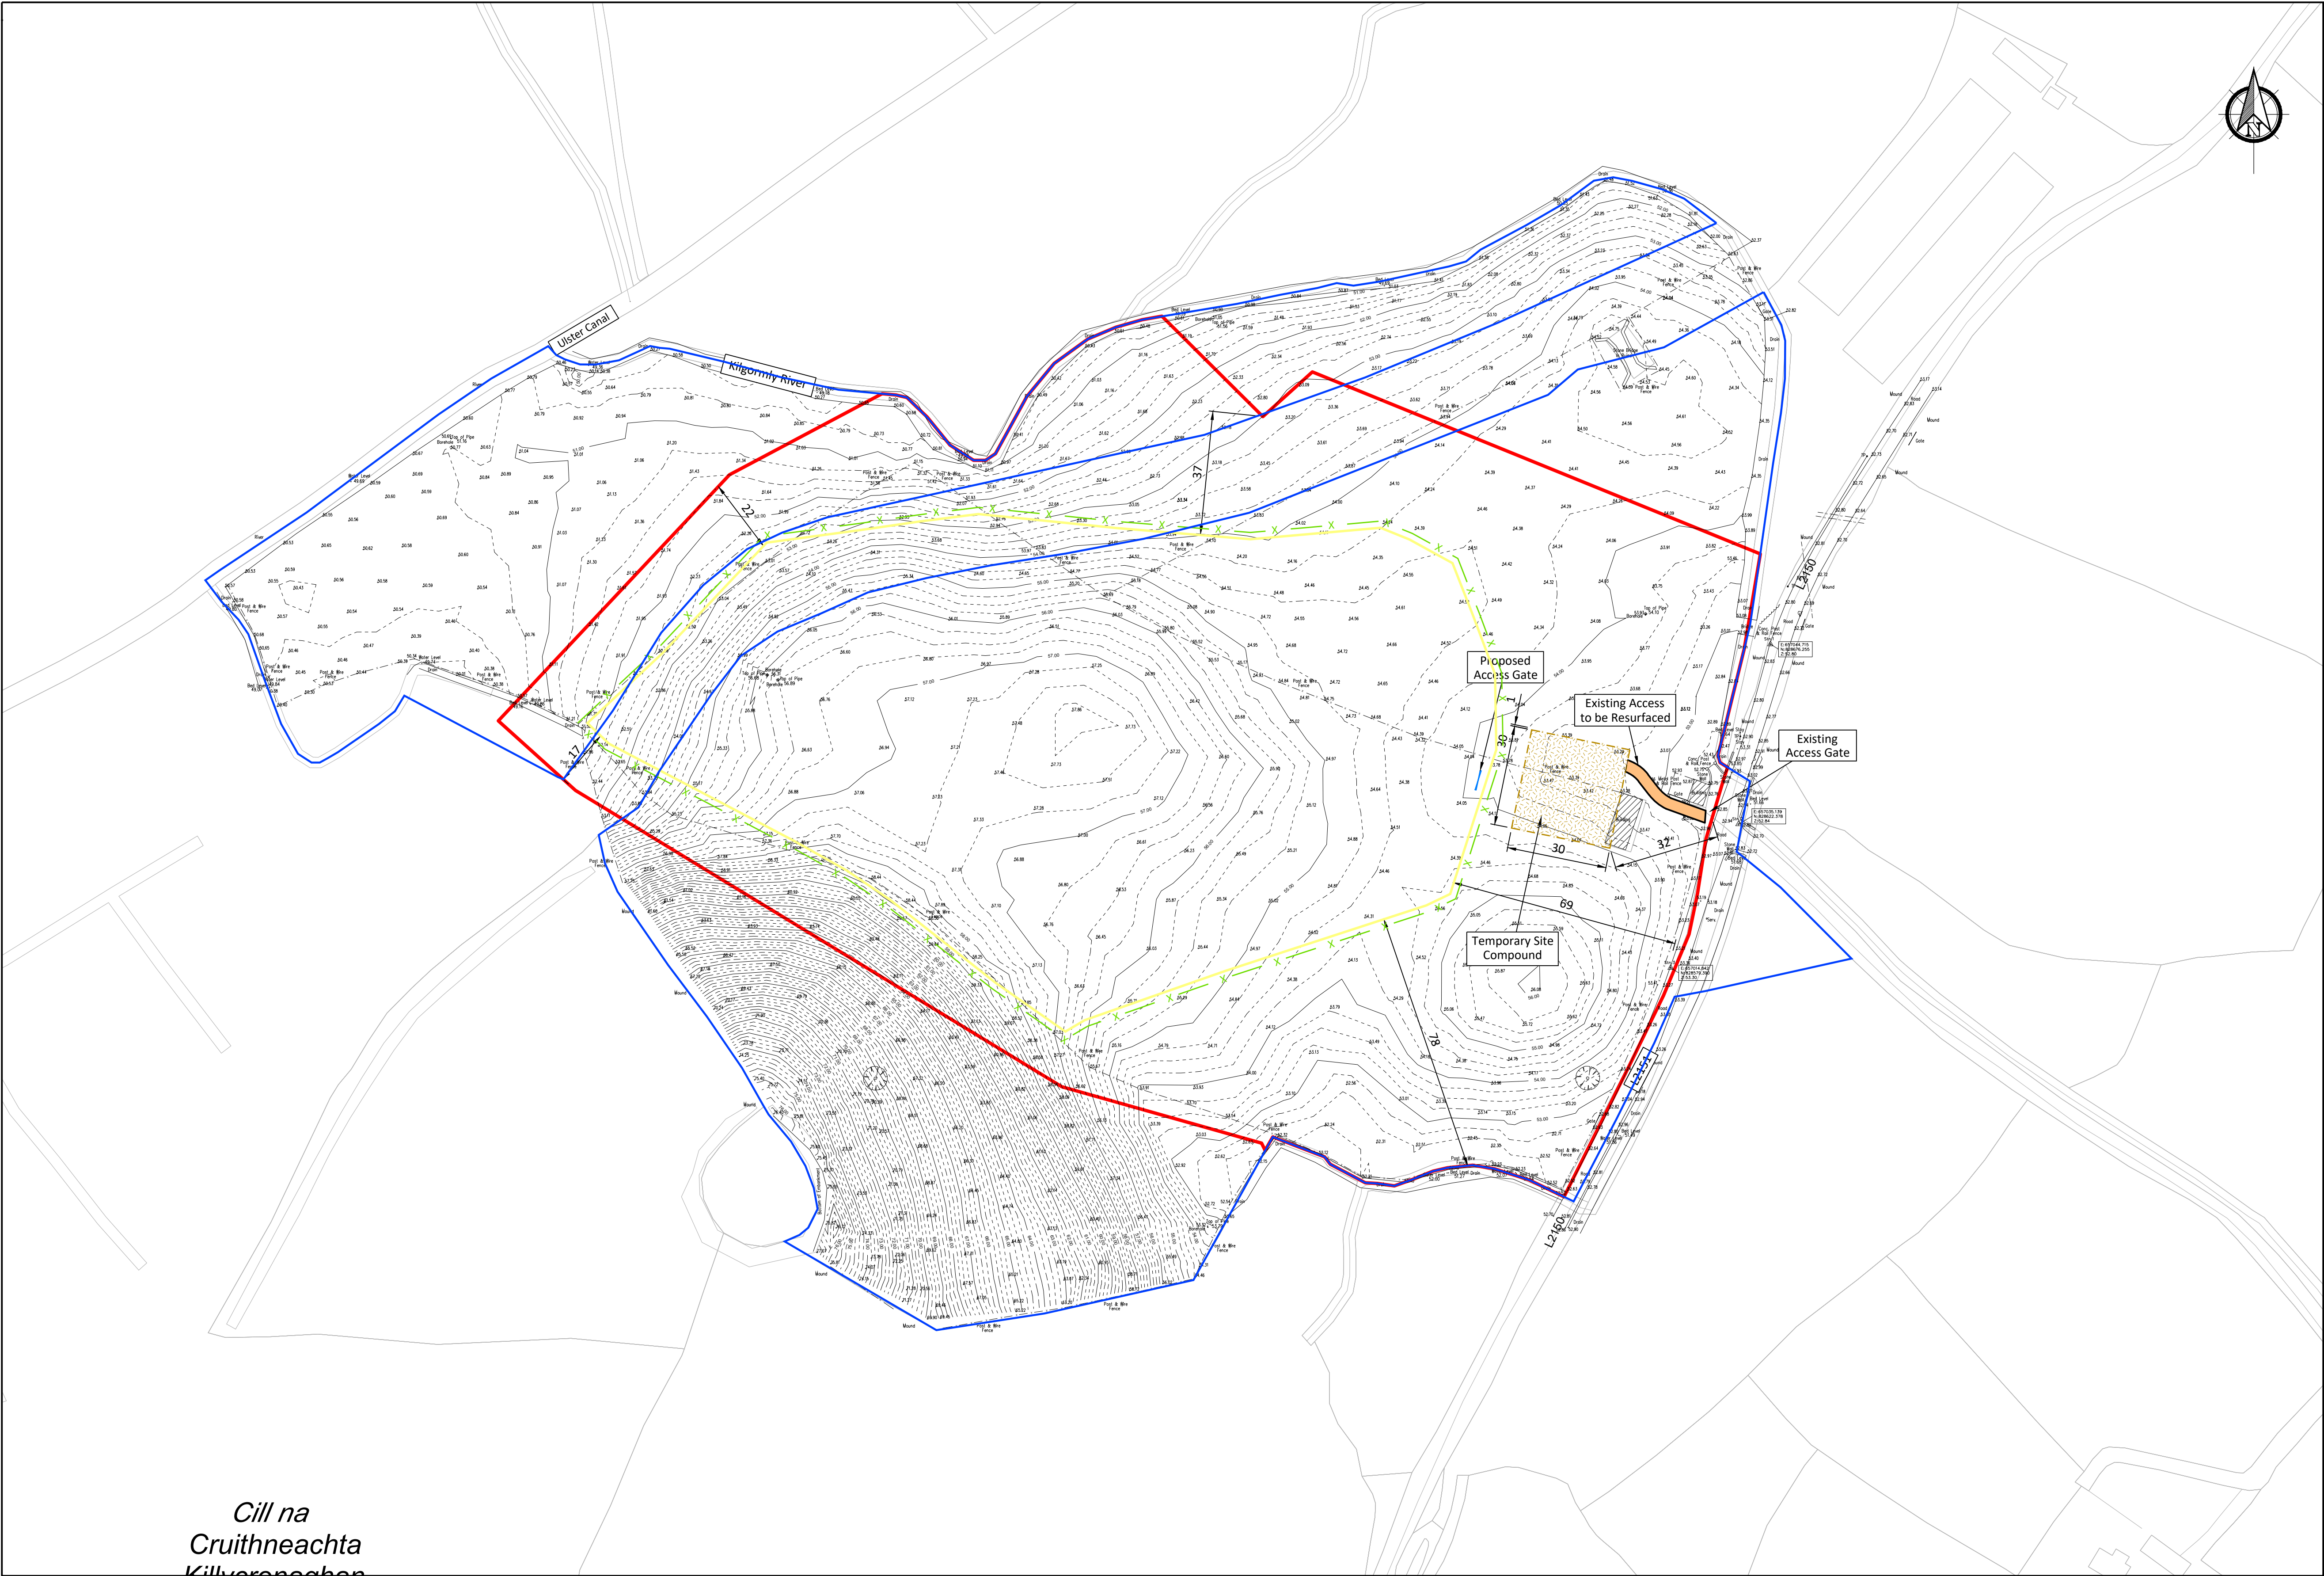


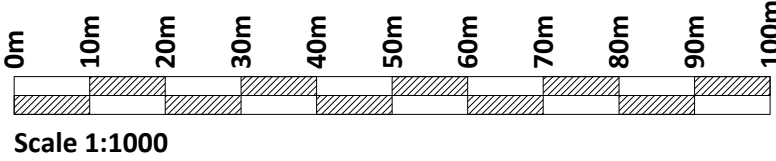

- Legend
- Planning Application Site Boundary (6.29Ha)
 - Lands within the Applicants Ownership (8.93Ha)
 - Proposed Stock Proof Fence
 - Proposed Access Gate
 - Proposed Temporary Contractor Compound
 - Proposed Silt Fence

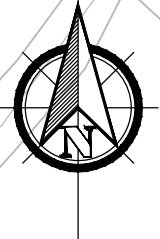

If Applicable : Ordnance Survey Ireland Licence No. CYAL50221678 © Ordnance Survey Ireland and Government of Ireland

PROPOSED SITE LAYOUT
Scale 1:1000

Rev.	Description	App By	Date
P01	ISSUE FOR PLANNING APPLICATION	JON	21.08.26

PROJECT	CLIENT		
KILLYCRONAGHAN HISTORIC LANDFILL	MONAGHAN COUNTY COUNCIL		
SHEET	Date	21.08.26	Project number
	Drawn by	SK	Drawing Number
	Checked by	JON	P26140-FT-EGN-XX-DR-CE-0208
PROPOSED SITE LAYOUT		Scale (@ A1-)	Rev
		1:1000	P01