



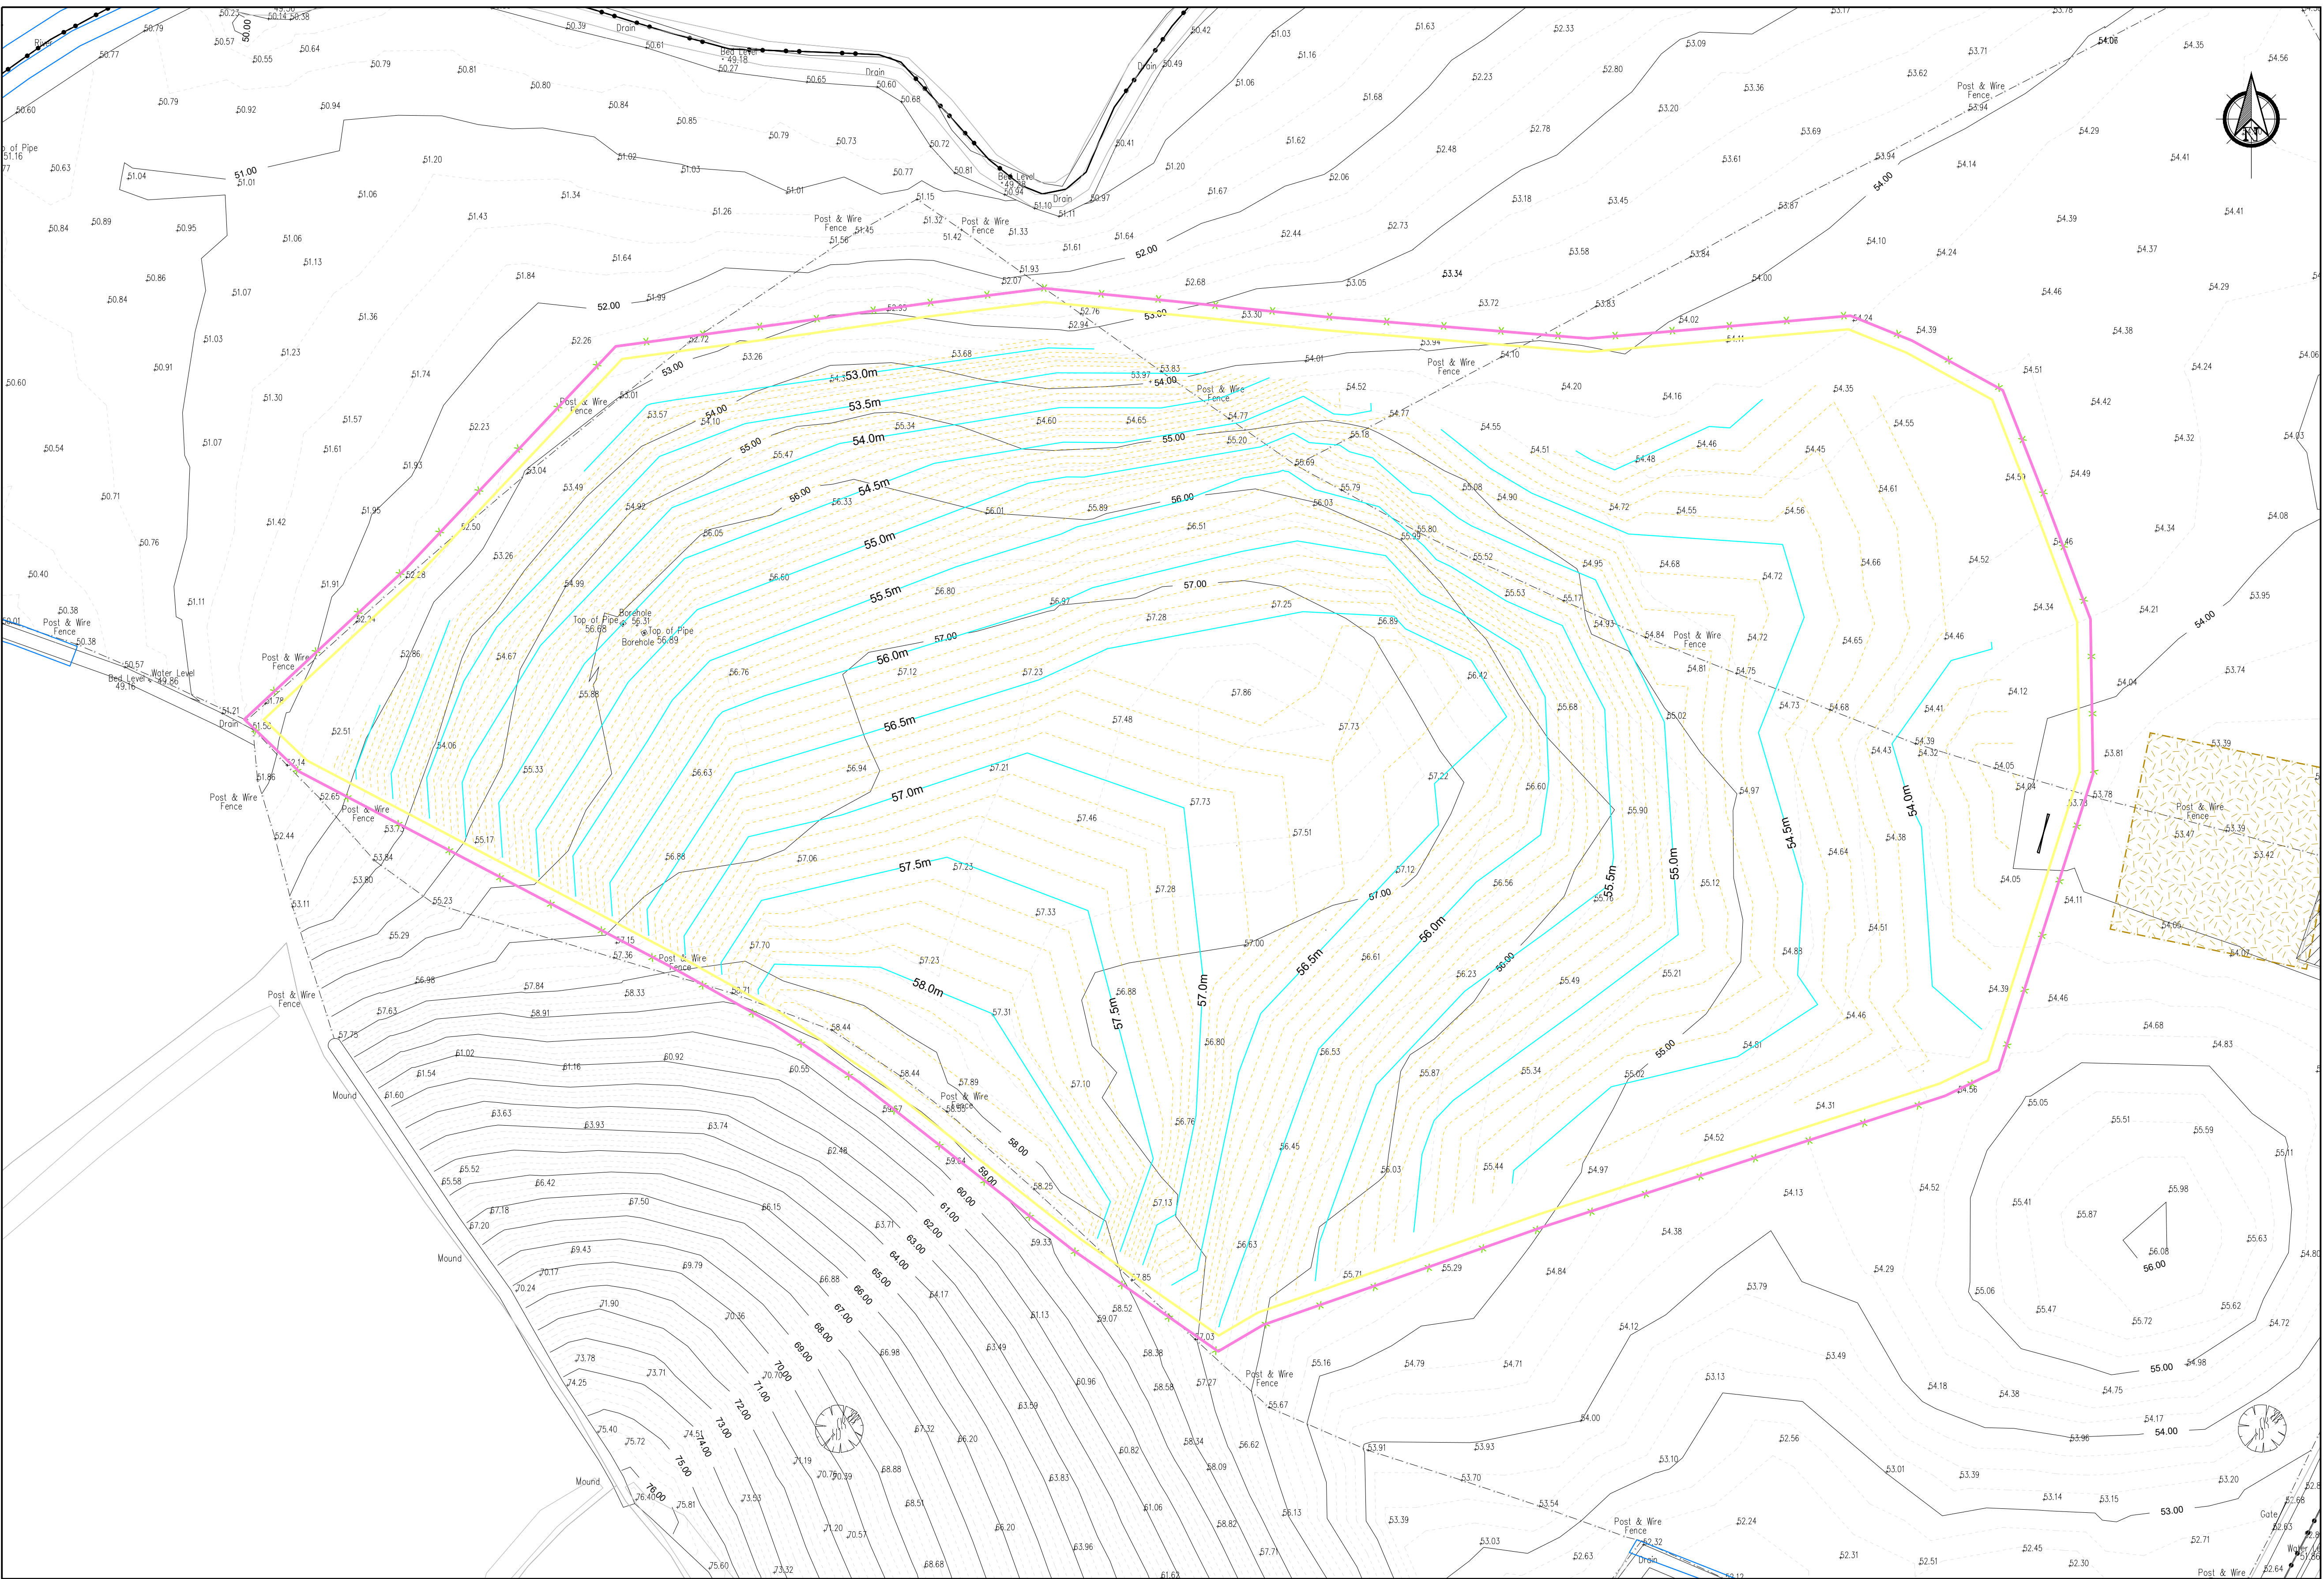

- Legend**
- Proposed Landfill Capping Boundary (2.99Ha)
 - Existing Ground Contour
 - Proposed Formation Level Major Contour
 - Proposed Formation Level Minor Contour
 - Proposed Temporary Contractor Compound

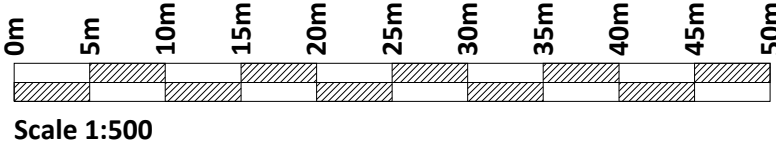

If Applicable : Ordnance Survey Ireland Licence No. CYAL50221678 © Ordnance Survey Ireland and Government of Ireland

PLAN
Scale 1:500



No part of this document may be reproduced or transmitted in any form or stored in any retrieval system of any nature without the written permission of Fehily Timoney & Company as copyright holder except as agreed for use on the project for which the document was originally issued. Do not scale. Use figured dimensions only. If in doubt - Ask!

Rev.	Description	App By	Date
P01	ISSUE FOR PLANNING APPLICATION	JON	21.08.26

PROJECT	CLIENT		
KILLYCRONAGHAN HISTORIC LANDFILL	MONAGHAN COUNTY COUNCIL		
SHEET	Date	21.08.26	Project number
	Drawn by	SK	P26-140
	Checked by	JON	Drawing Number
PROPOSED FORMATION LEVELS		P26140-FT-EGN-XX-DR-CE-0301	
		Scale (@ A1-)	Rev
		1:500	P01

O:\ACAD\2026\P26-140\P26140-FT-EGN-XX-DR-CE-0301