


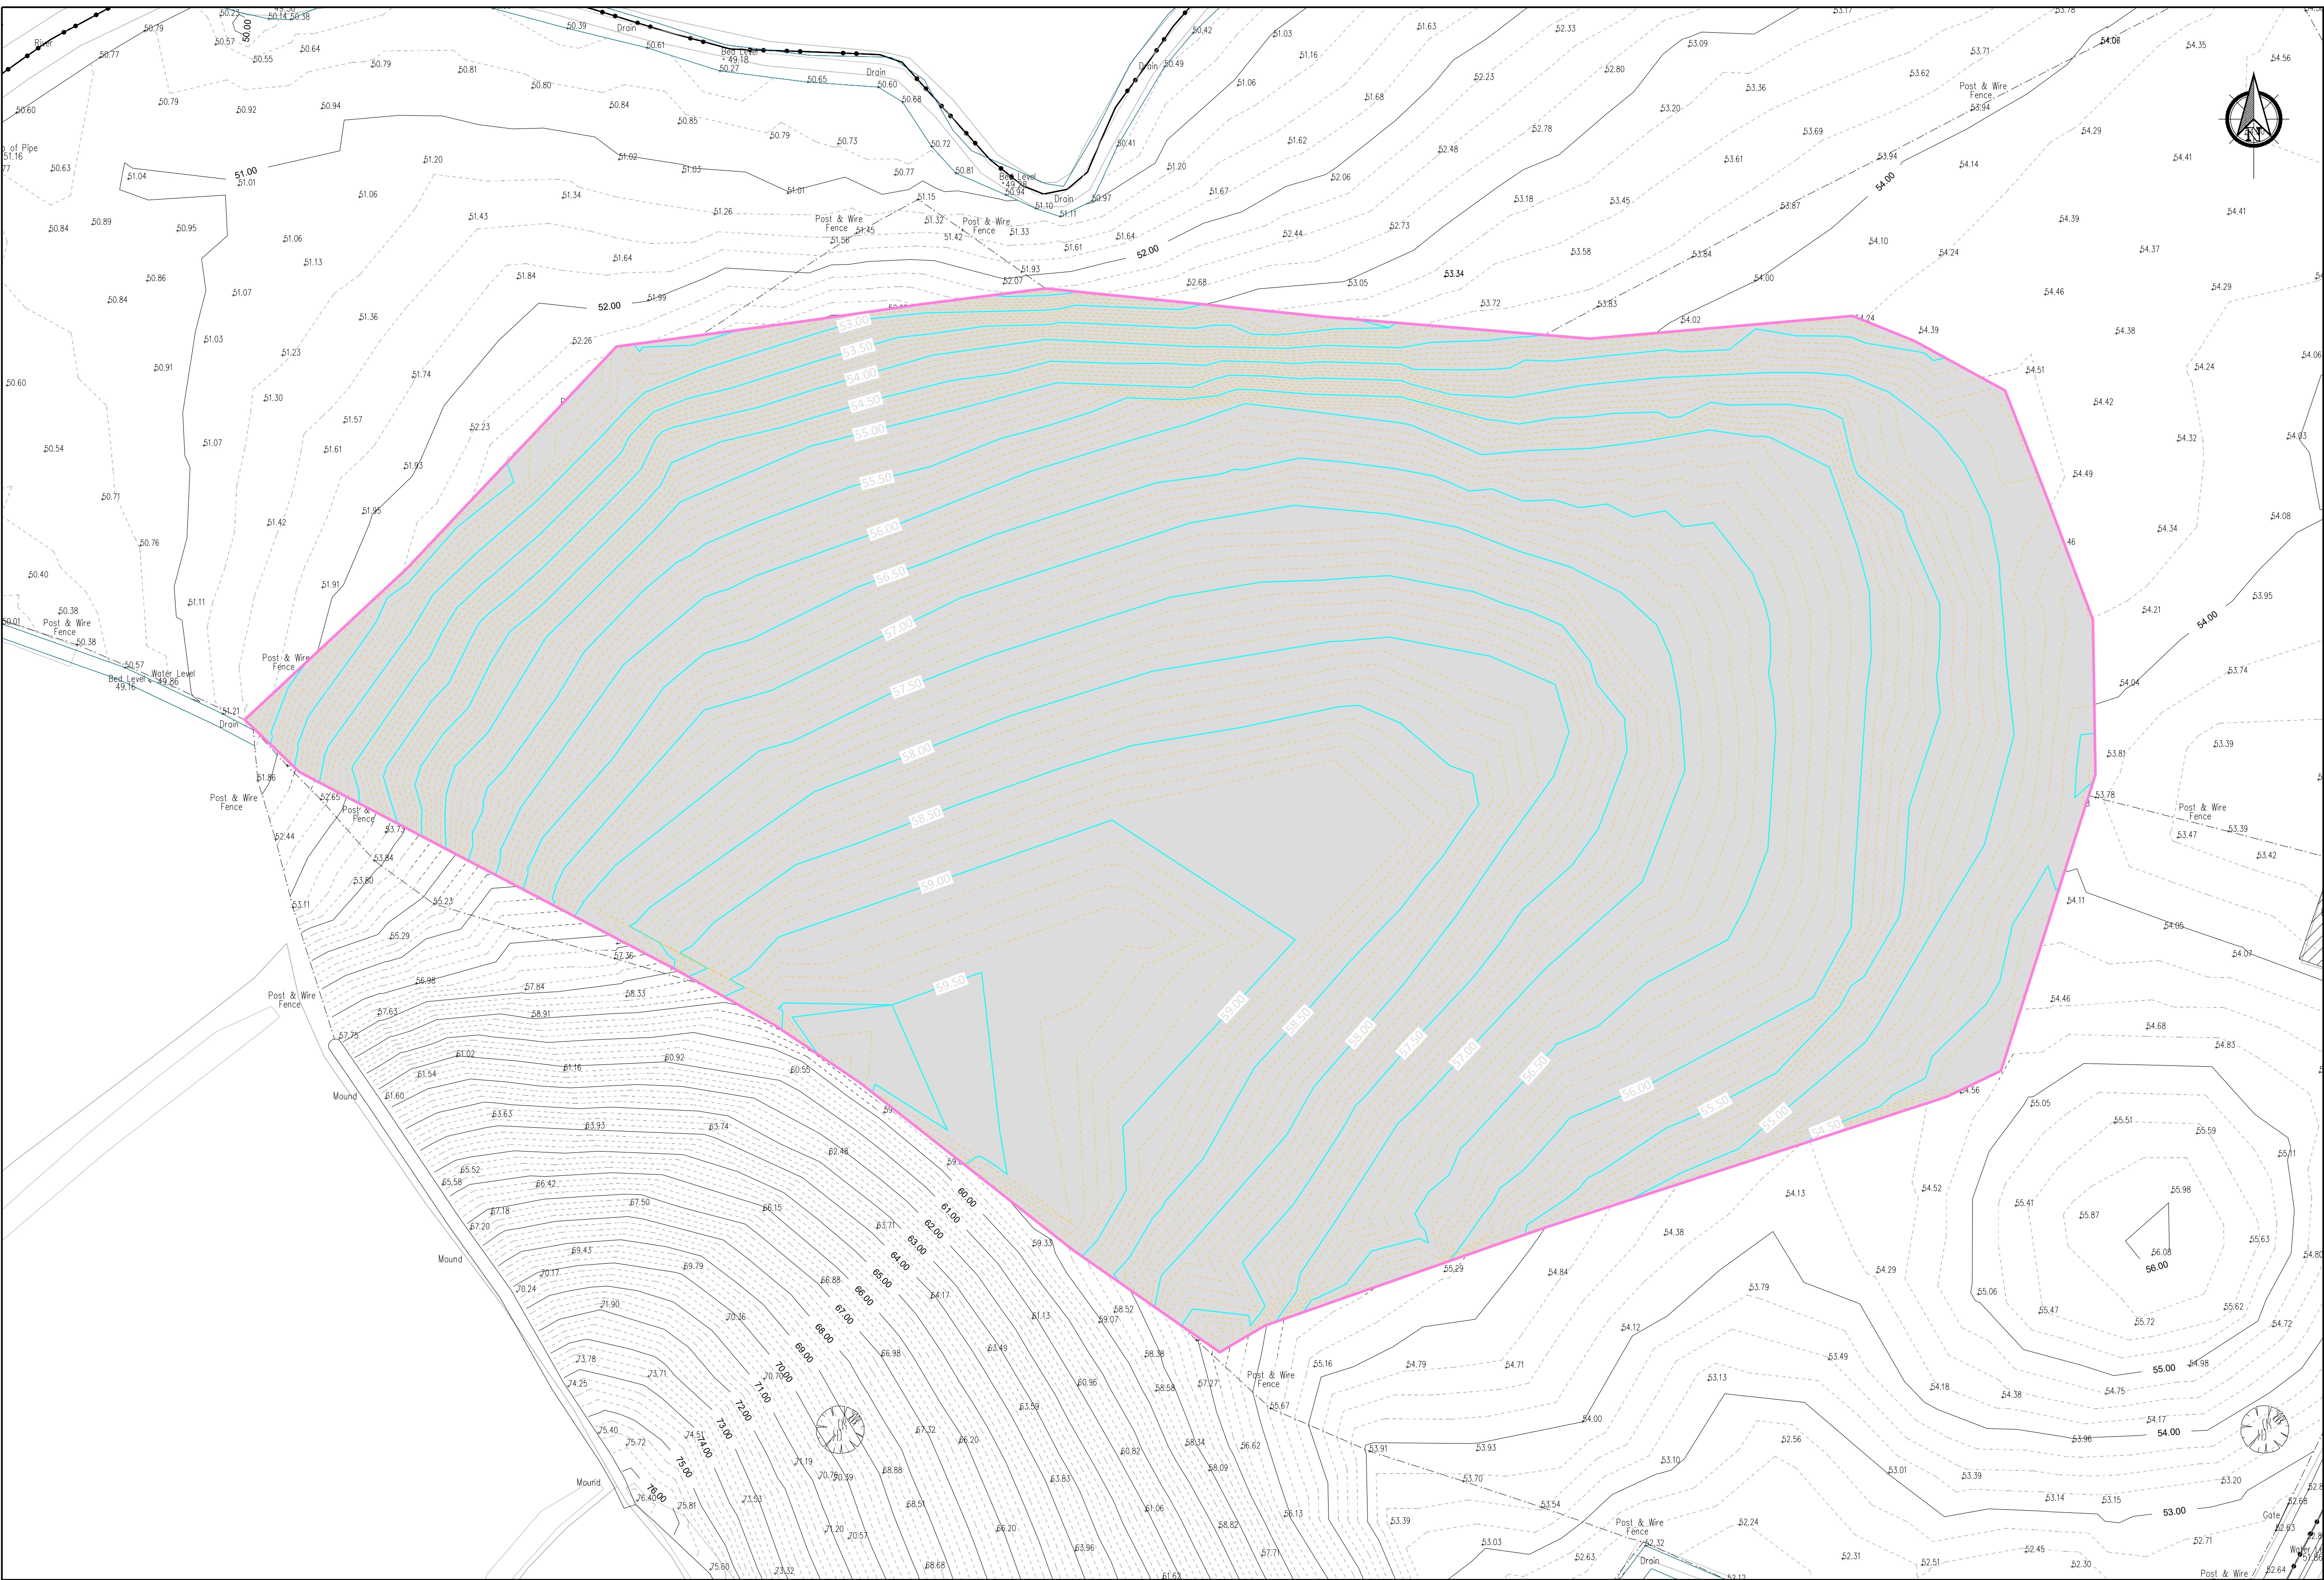


Legend

Proposed Landfill Capping Boundary (2.99Ha)

Existing Ground Contour

Proposed Capping Level Major Contour

Proposed Capping Level Minor Contour

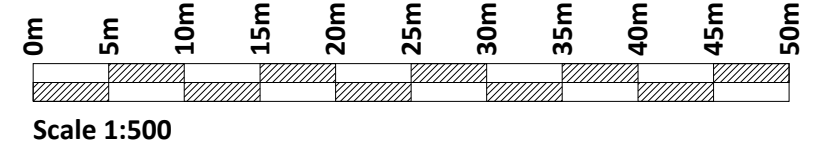

If Applicable : Ordnance Survey Ireland Licence No. CYAL50221678 © Ordnance Survey Ireland and Government of Ireland

PLAN
Scale 1:500

FEHILY
TIMONEY

Cork | Dublin | Carlow

www.fehilytimoney.ie

No part of this document may be reproduced or transmitted in any form or stored in any retrieval system of any nature without the written permission of Fehily Timoney & Company as copyright holder except as agreed for use on the project for which the document was originally issued. Do not scale. Use figured dimensions only. If in doubt - Ask!

Rev.	Description	App By	Date
P01	ISSUE FOR PLANNING APPLICATION	JON	21.08.26

PROJECT	CLIENT		
KILLYCRONAGHAN HISTORIC LANDFILL	MONAGHAN COUNTY COUNCIL		
SHEET	Date	21.08.26	Project number
	Drawn by	SK	Drawing Number
	Checked by	JON	P26140-FT-EGN-XX-DR-CE-0302
PROPOSED FINAL CAP RESTORATION CONTOURS			Rev
			P01

O:\ACAD\2026\P26-140\P26140-FT-EGN-XX-DR-CE-0302