



Legend


Proposed Landfill Capping Boundary (2.99Ha)

Existing Ground Contour

SURFACE LEVEL DATA					
FILL/CUT	MINIMUM LEVEL	MAXIMUM LEVEL	COLOUR	AREA	VOLUME
FILL	-1.85	0.00		21160.026m2	11749.129m3
CUT	0.00	0.72		3428.806m2	1099.466m3

PLAN

Scale 1:500

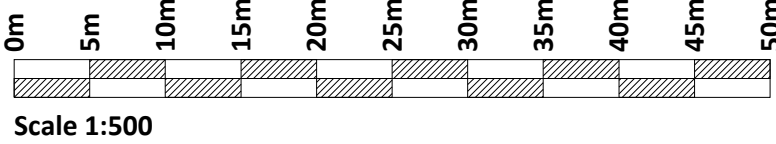

If Applicable : Ordnance Survey Ireland Licence No. CYAL50221678 © Ordnance Survey Ireland and Government of Ireland



No part of this document may be reproduced or transmitted in any form or stored in any retrieval system of any nature without the written permission of Fehily Timoney & Company as copyright holder except as agreed for use on the project for which the document was originally issued. Do not scale. Use figured dimensions only. If in doubt - Ask!

Rev.	Description	App By	Date
P01	ISSUE FOR PLANNING APPLICATION	JON	21.08.26

PROJECT	KILLYCRONAGHAN HISTORIC LANDFILL			CLIENT		MONAGHAN COUNTY COUNCIL	
	SHEET			Date	21.08.26	Project number	P26-140
PROPOSED CUT / FILL PLAN			Scale (@ A1-)	Drawing Number		Rev	
				Drawn by	SK	P26140-FT-EGN-XX-DR-CE-0303	
				Checked by	JON	P01	

O:\ACAD\2026\P26-140\P26140-FT-EGN-XX-DR-CE-0303