


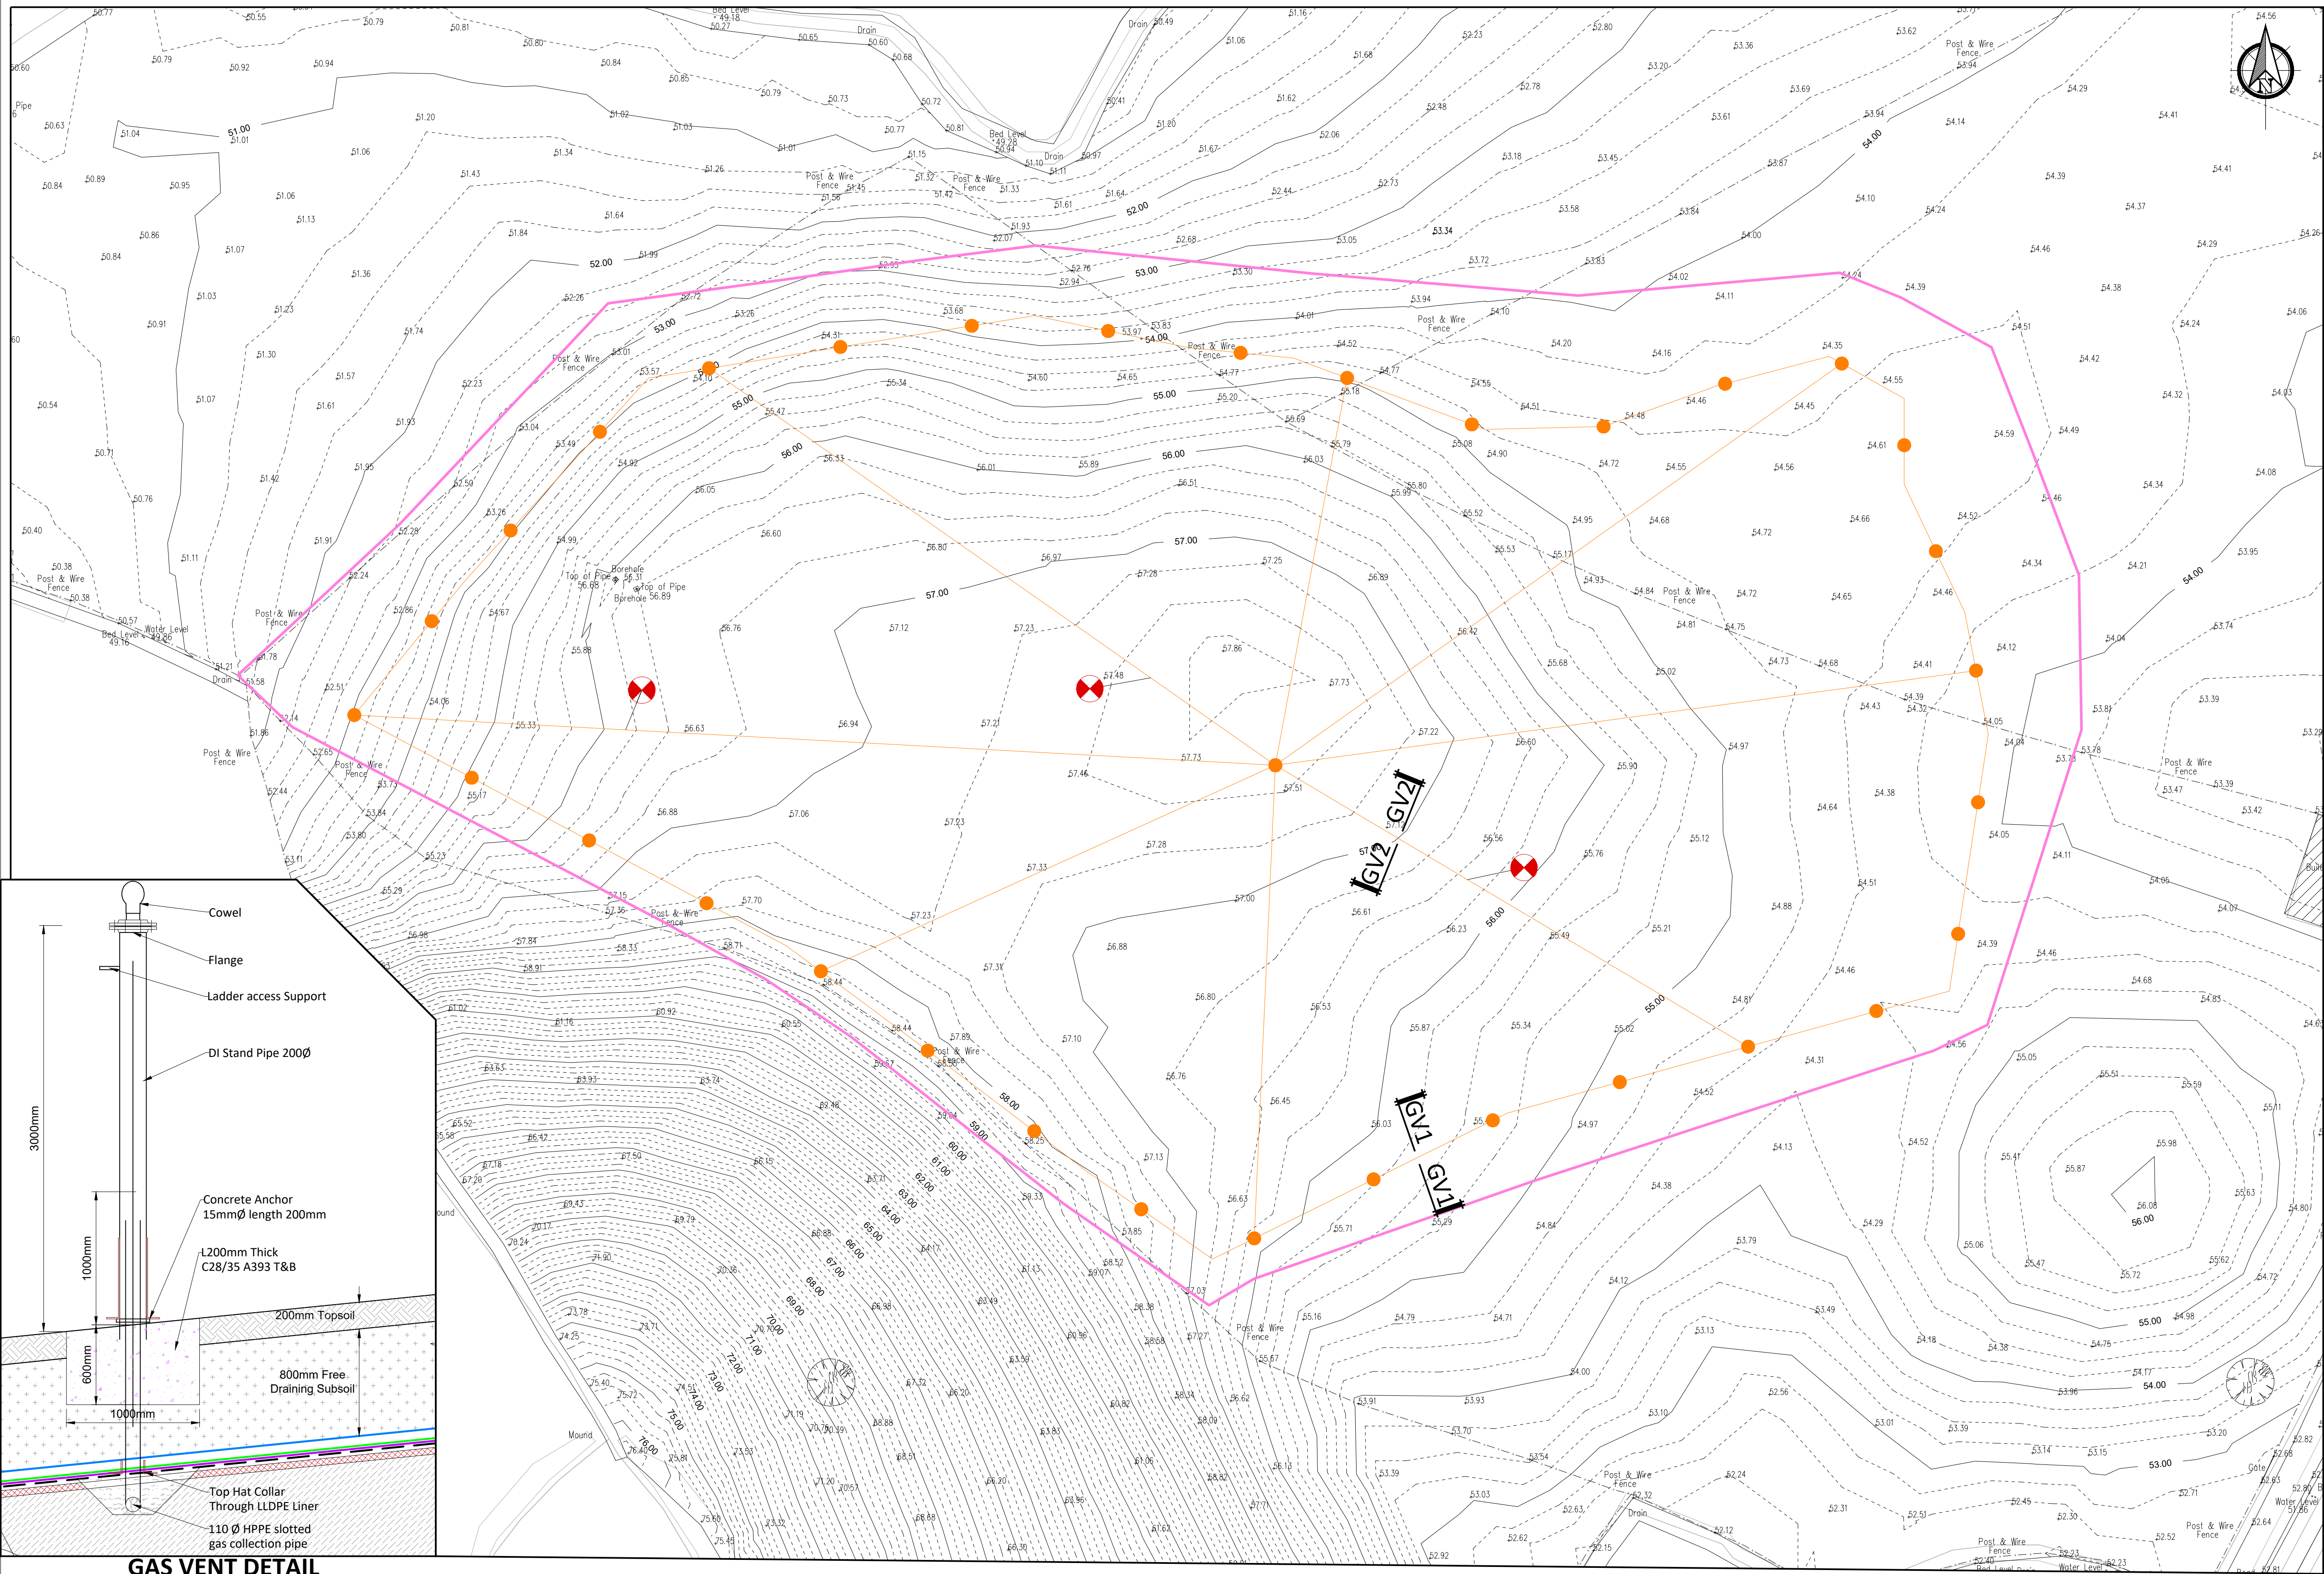

- Legend**
- Proposed Landfill Capping Boundary (2.99Ha)
 - Underliner Gas Collection Pipework
 - Passive Vents (Subject to Detailed Design) See Detail - Gas Vent Detail
 - Leachate Monitoring Well


GAS VENT DETAIL

Scale 1:25

If Applicable : Ordnance Survey Ireland Licence No. CYAL50221678 © Ordnance Survey Ireland and Government of Ireland

PROPOSED UNDER LINER GAS COLLECTION

Scale 1:500

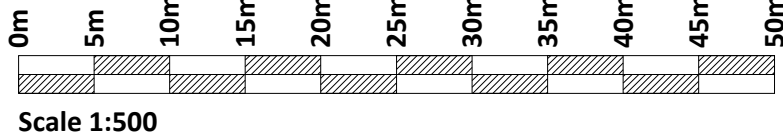

Cork | Dublin | Carlow
www.fehilytimoney.ie

No part of this document may be reproduced or transmitted in any form or stored in any retrieval system of any nature without the written permission of Fehily Timoney & Company as copyright holder except as agreed for use on the project for which the document was originally issued. Do not scale. Use figured dimensions only. If in doubt - Ask!

Rev.	Description	App By	Date
P01	ISSUE FOR PLANNING APPLICATION	JON	21.08.26

PROJECT		CLIENT		
KILLYCRONAGHAN HISTORIC LANDFILL		MONAGHAN COUNTY COUNCIL		
SHEET		Date	21.08.26	Project number
PROPOSED UNDER LINER GAS COLLECTION		Drawn by	SK	Drawing Number
		Checked by	JON	P26140-FT-EGN-XX-DR-CE-0305
		Scale (@ A1-)	1:500	Rev
		P01		

O:\ACAD\2026\P26-140\P26140-FT-EGN-XX-DR-CE-0305