


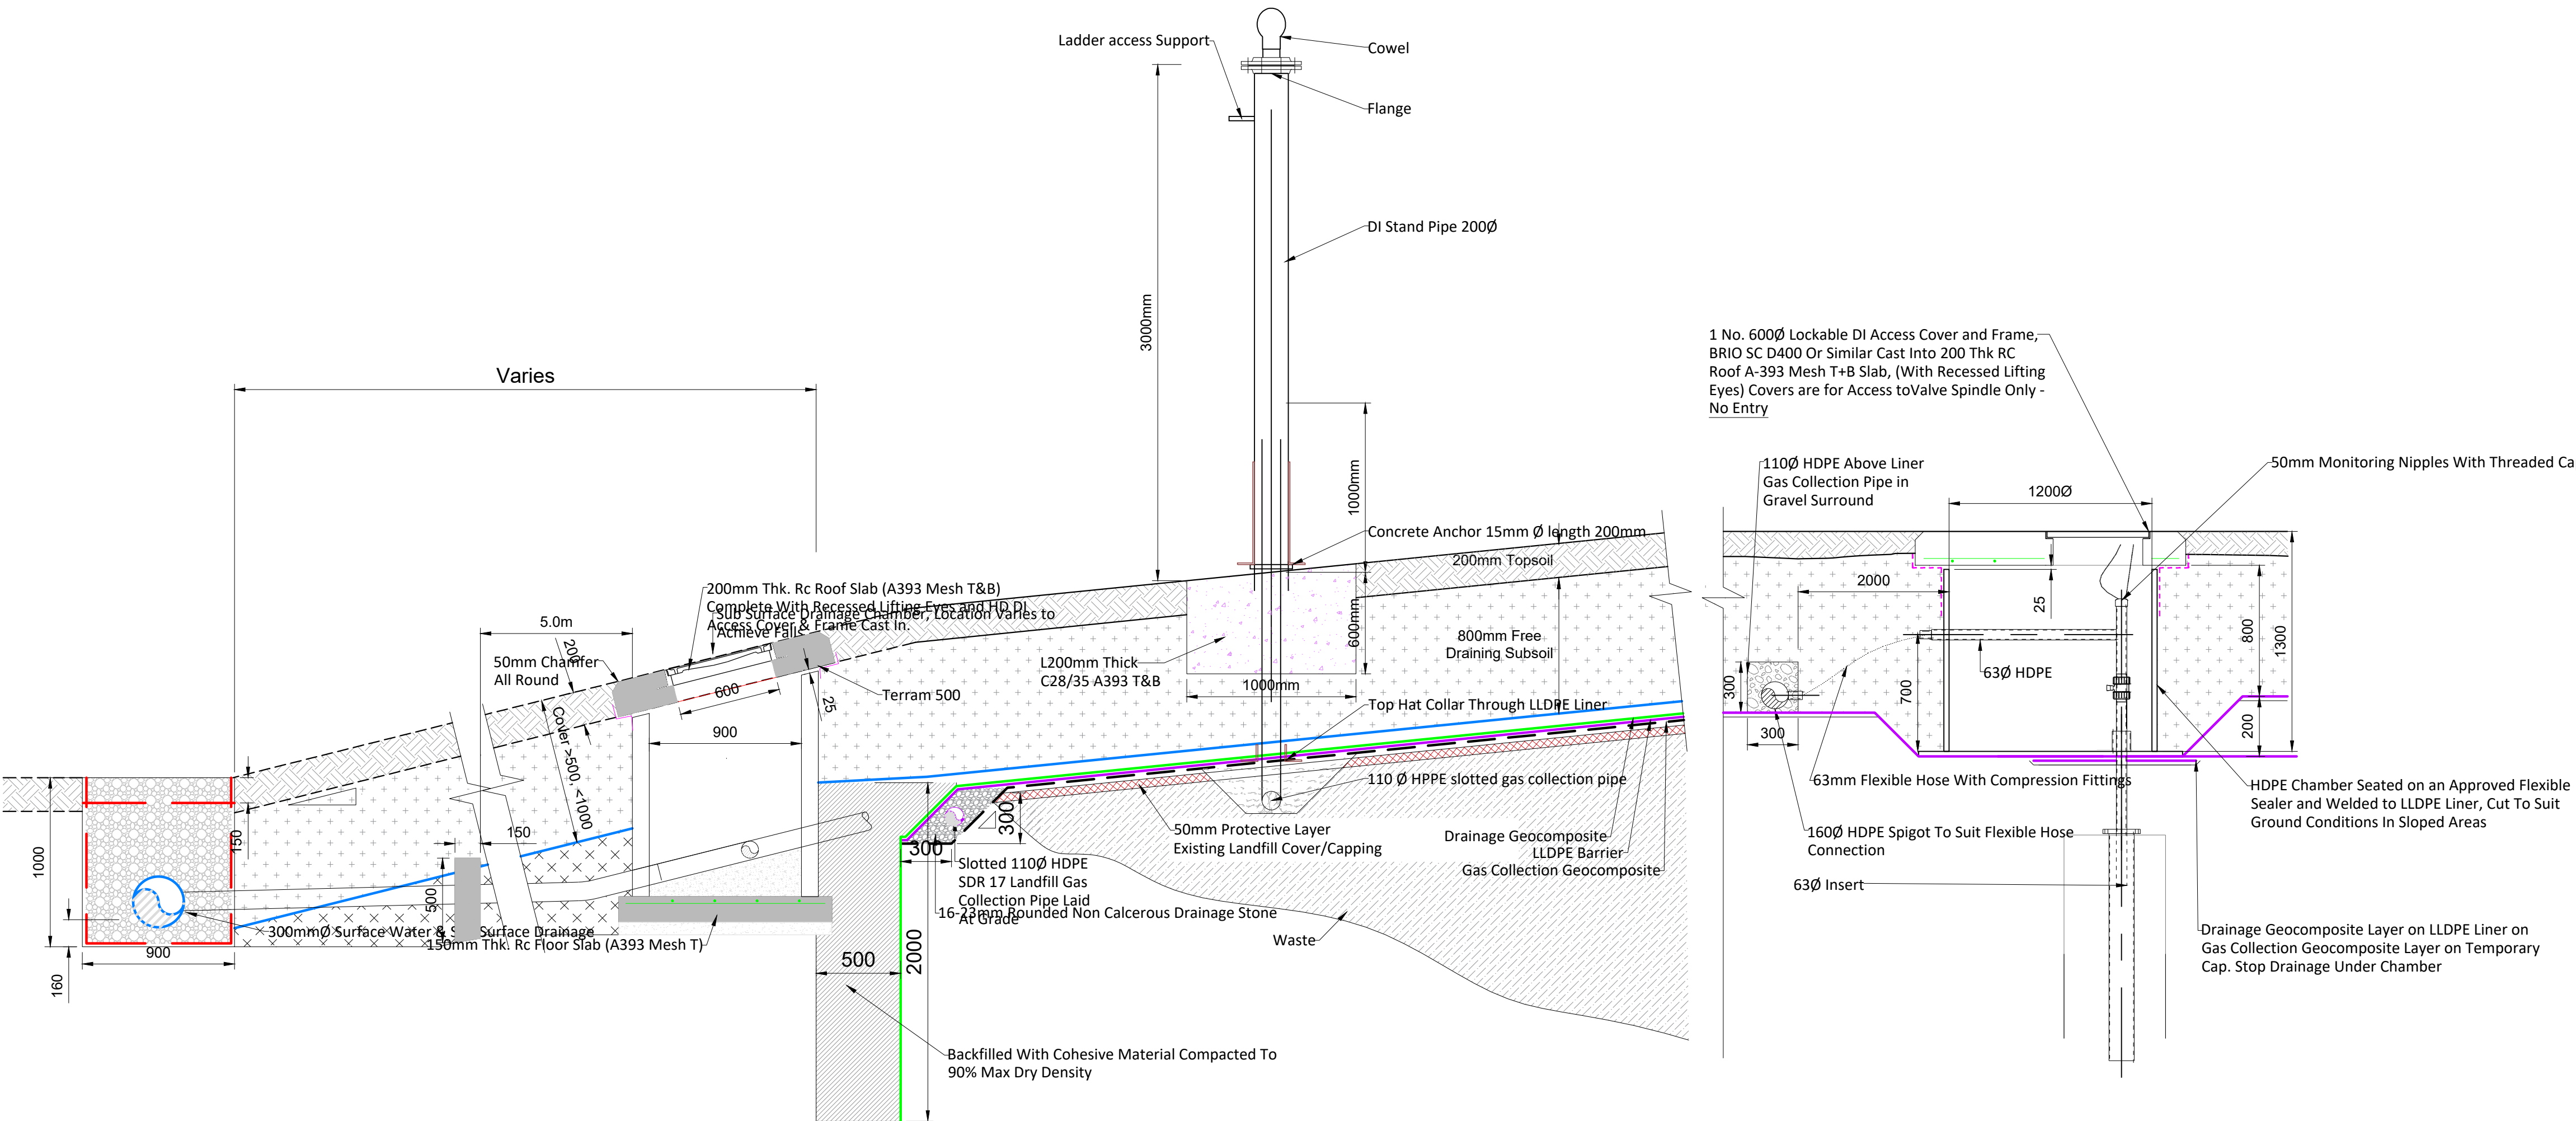

ANCHOR TRENCH, FRENCH DRAIN, GAS VENT & SUB SURFACE DRAINAGE DETAILS
Scale 1:25

If Applicable : Ordnance Survey Ireland Licence No. CYAL50221678 © Ordnance Survey Ireland and Government of Ireland

Rev.	Description	App By	Date
P01	ISSUE FOR PLANNING APPLICATION	JON	21.08.26

PROJECT	CLIENT		
KILLYCRONAGHAN HISTORIC LANDFILL	MONAGHAN COUNTY COUNCIL		
SHEET	Date 21.08.26	Project number P26-140	Scale (@ A1-) 1:25
DRAINAGE DETAILS	Drawn by SK	Drawing Number P26140-FT-EGN-XX-DR-CE-0402	Rev P01
	Checked by JON		