
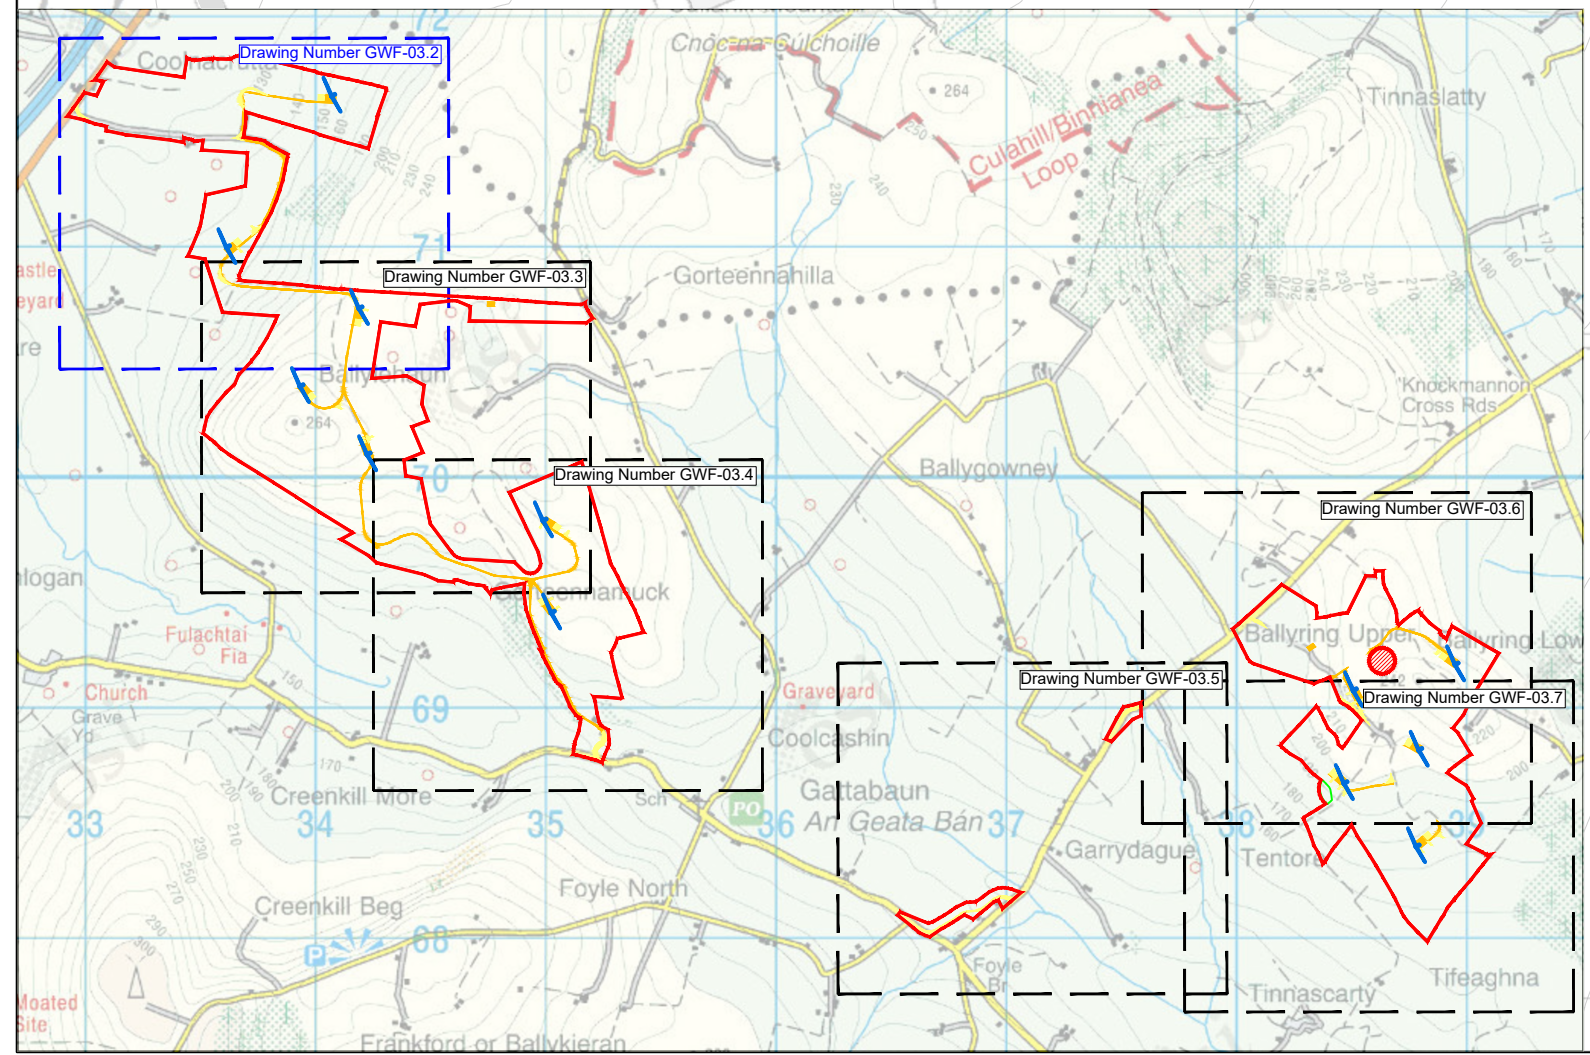


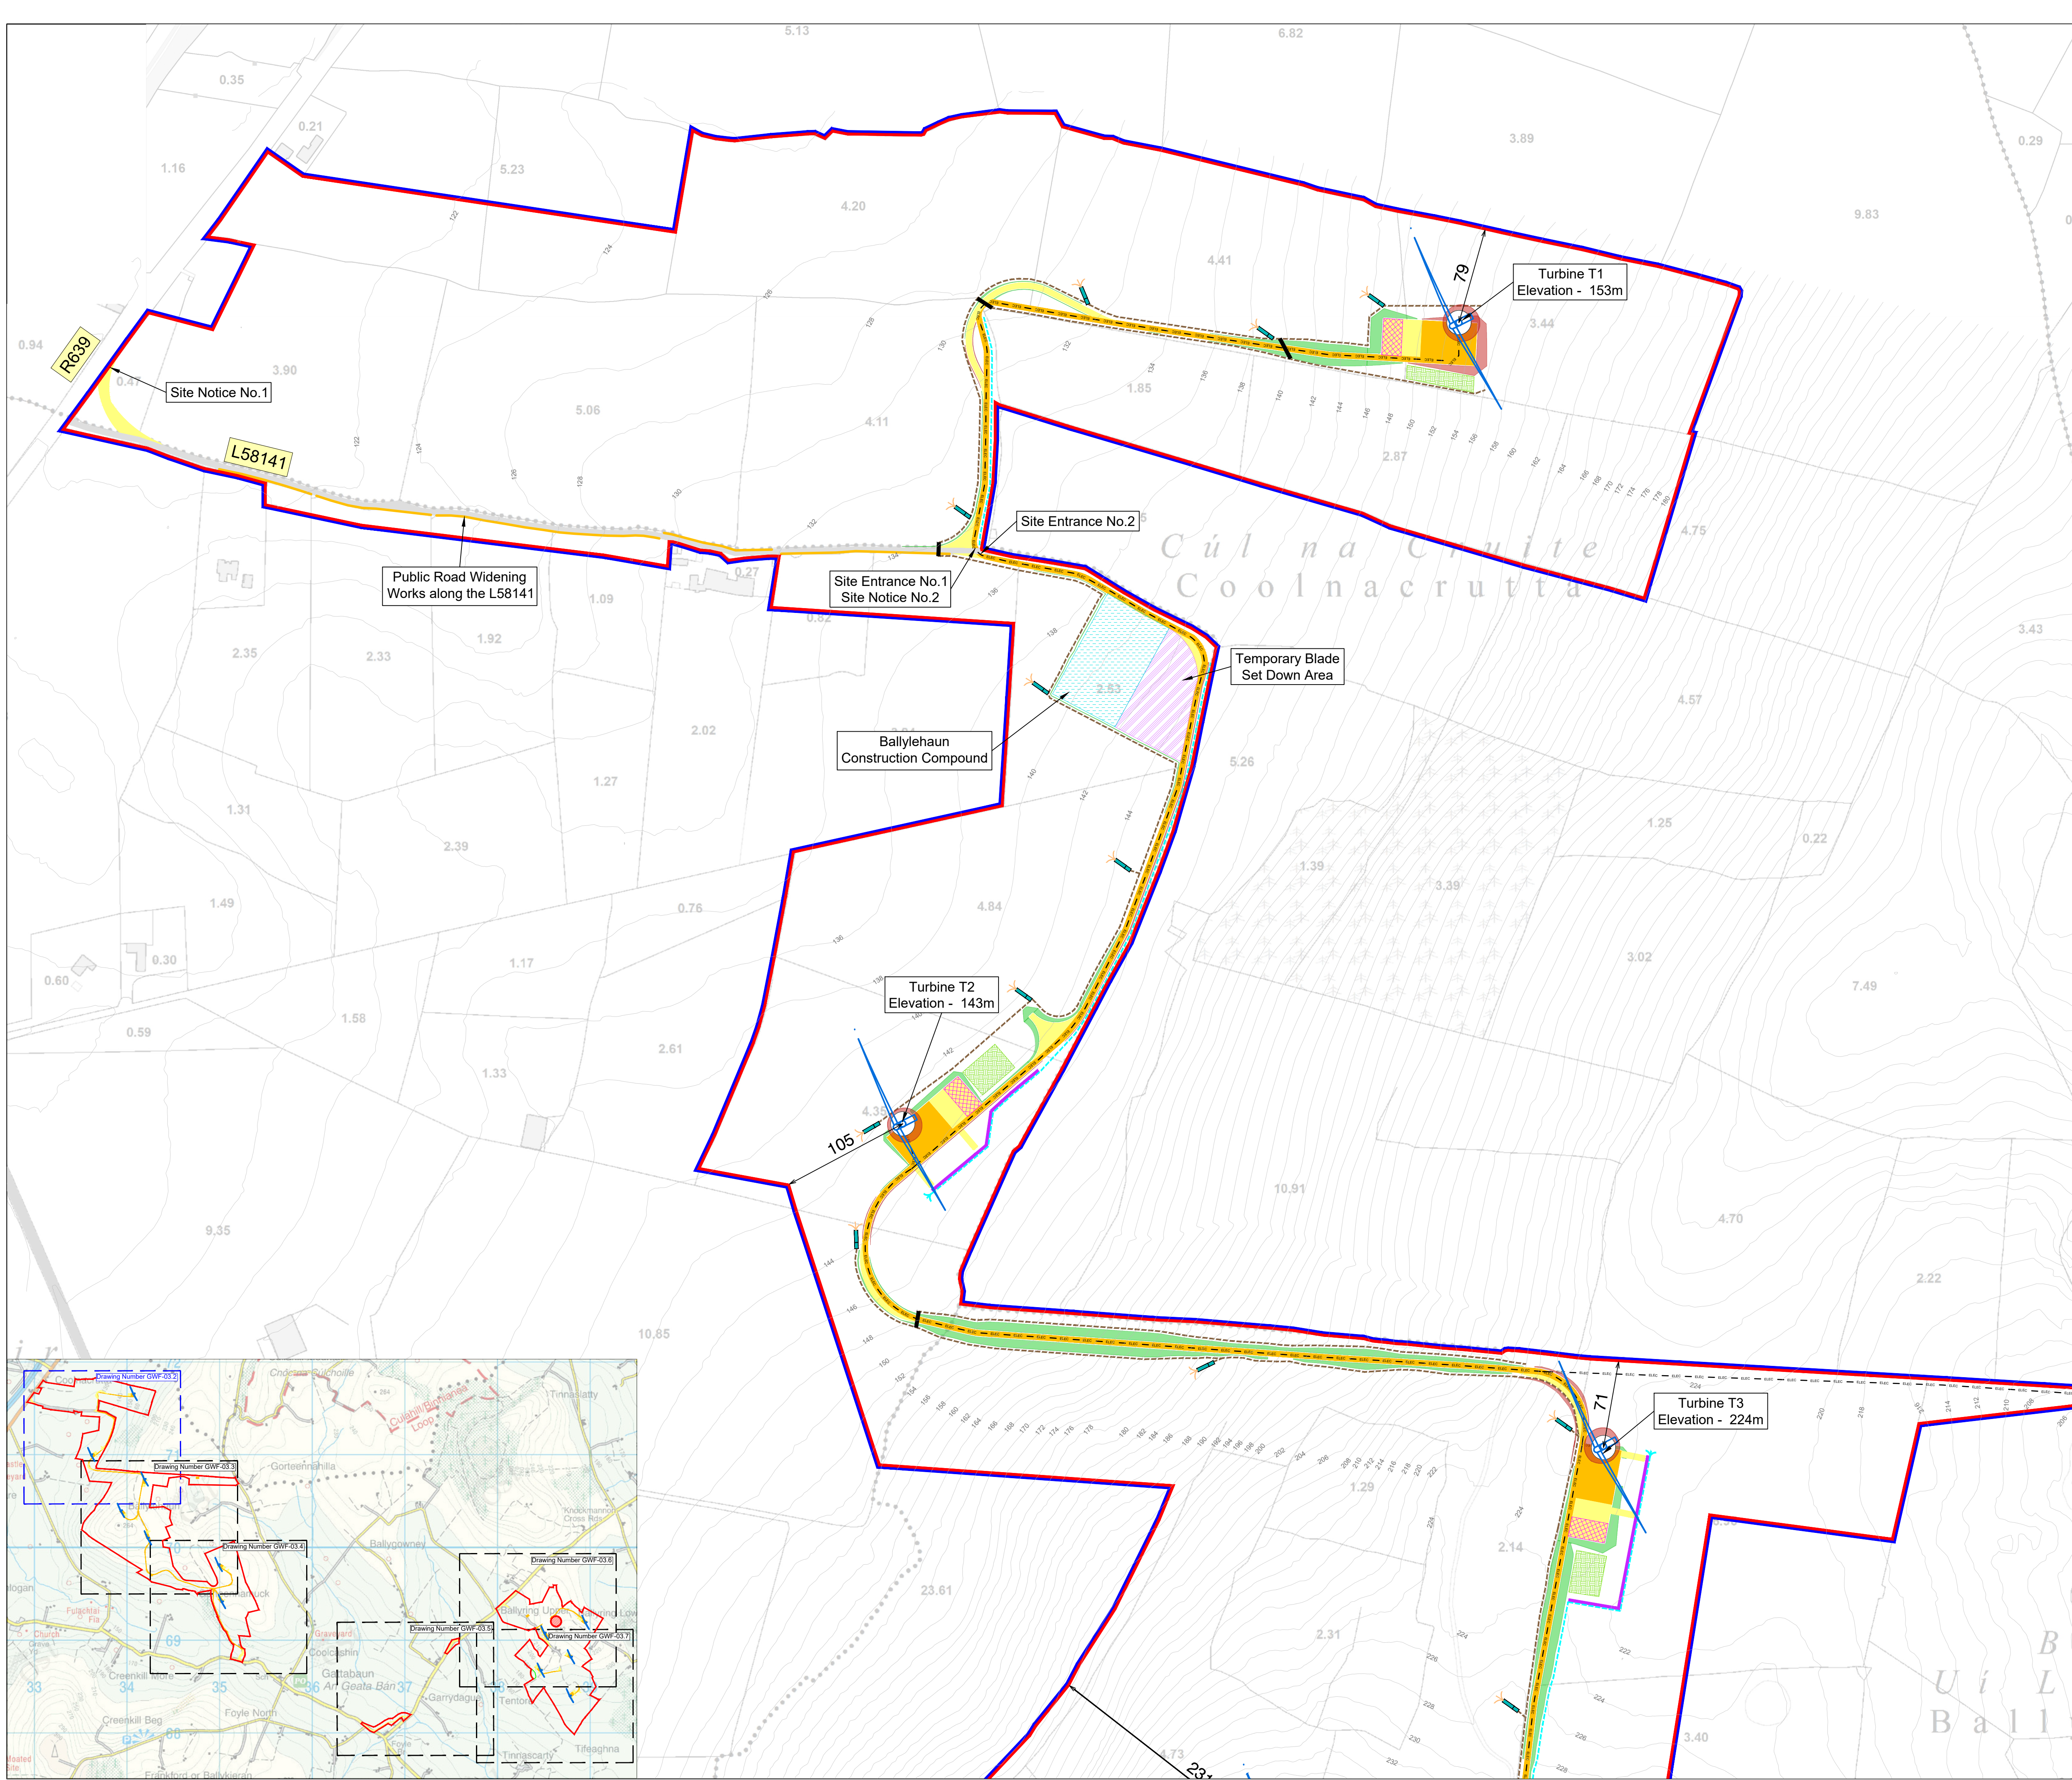

LEGEND

Distance in meters to the nearest Boundary

Contour line with elevation in meters

PROPOSED

Site Boundary outlined in red

Blue Line Boundary

Fill Extent

Cut Extent

Turbine

Turbine Foundation

New Roads and Crane Hardstands

Internal Windfarm Cabling

Long-Term Storage Berms for Overburden

Temporary Hardcore Area to be reinstated following turbine erection

Overburden Storage Area

Temporary Blade Set Down Area

Ballylehaun Construction Compound

Drainage Bund

Clean Water Drain

Dirty Water Drain

Drainage Culvert

Clean Water Drain with Outlet Weir

Settlement Pond

EXISTING

Existing Track to be upgraded

Public Road

Public Road Identification Number

Notes:

1. All dimensions in meters

2. Excavations in will be sloped at ratio of 1(v):1(h) in rock and 1(v):1.5(h) in overburden

3. Maps Printed under Ordnance Survey Ireland Licence No. CYAL50556753 Copyright Ordnance Survey Ireland Government of Ireland OSI Sheet(s): 4463, ITM_2216

Project:

Gathabawn Windfarm

Drawing Title:

Site Layout Map 1 of 6

Drawing Number: GWF-03.2

Sheet Size:

A1

Scale:

1:2500

Drawn by:

Aoife Butler

Checked by:

Conor Brett

Date produced:

26 September 2026

Aoife Butler
Ecopower Limited
Zetec House, Purcellsinnch IDA Business Park
Dublin Road, Kilkenny - R95 WV80
Landline - 056-7750140

ECOPOWER