


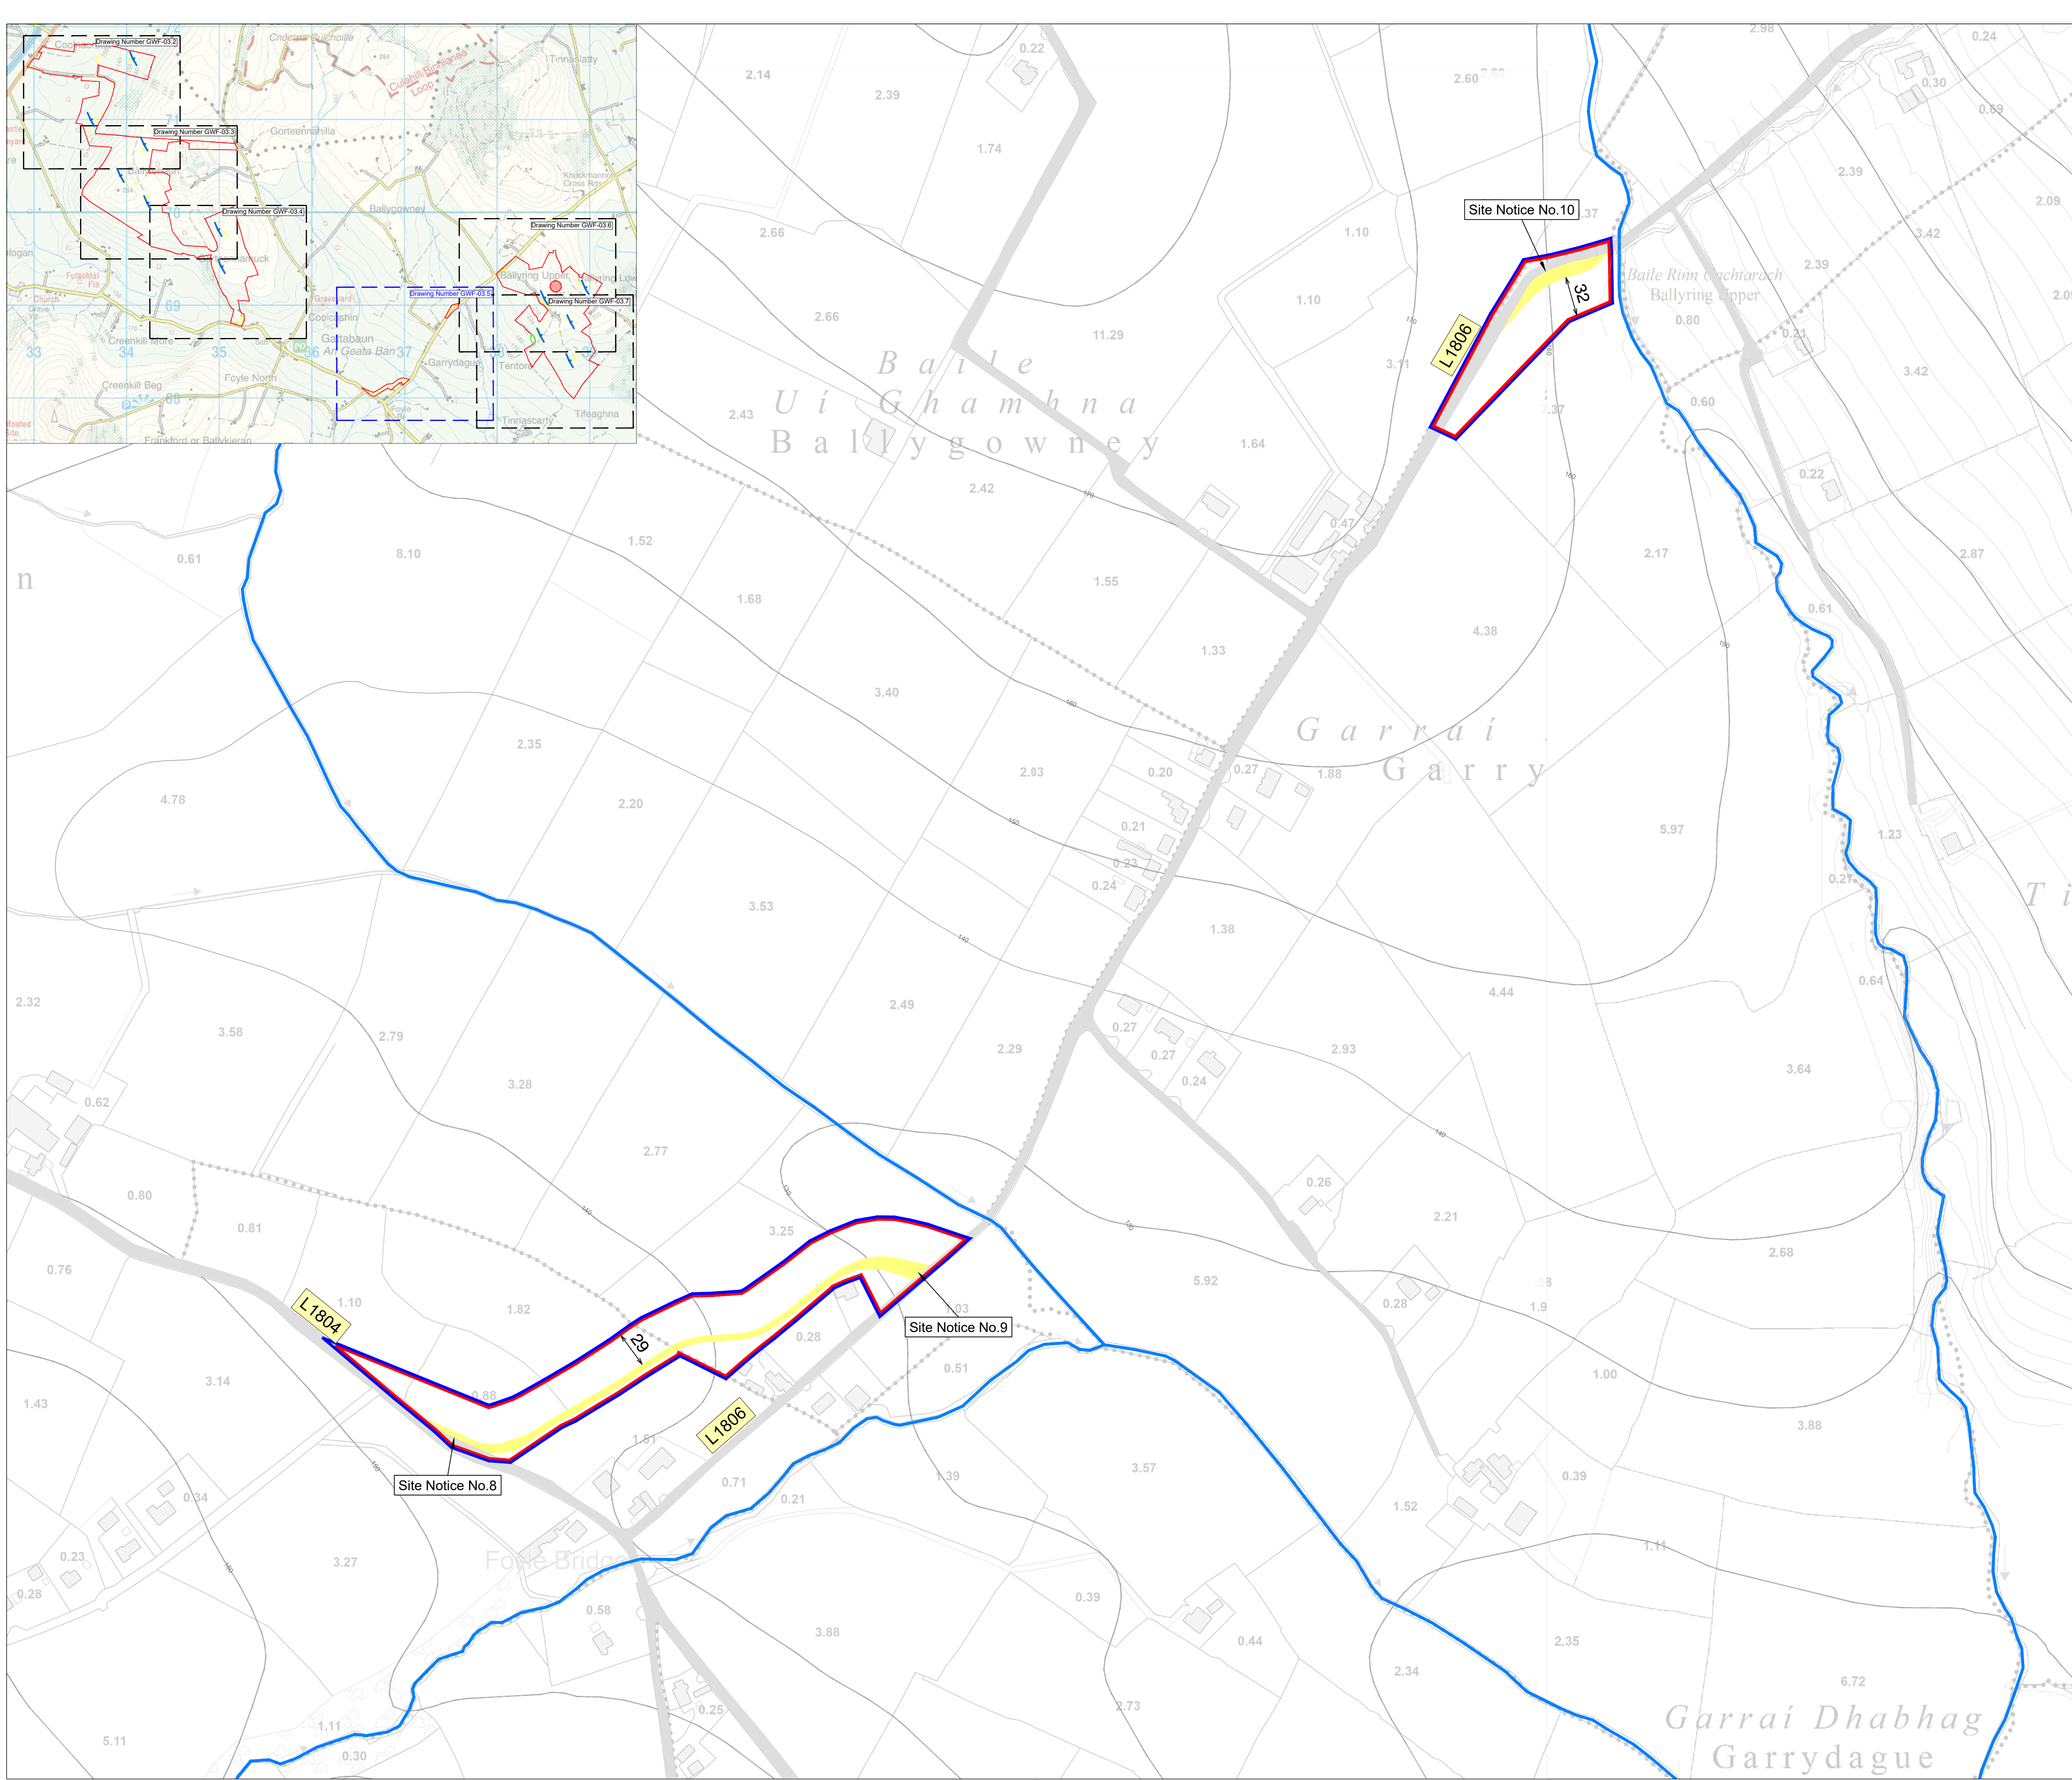

Legend

Distance in meters to the nearest Boundary

Contour line with elevation in meters

PROPOSED

Site Boundary outlined in red

Blue Line Boundary

Temporary Hardcore Area to be reinstated following turbine erection

EXISTING

EPA Watercourse

Public Road

Public Road Identification Number

Notes:

1. All dimensions in meters

2. Excavations in will be sloped at ratio of 1(v):1(h) in rock and 1(v):1.5(h) in overburden

3. Maps Printed under Ordnance Survey Ireland Licence No. CYAL50556753 Copyright Ordnance Survey Ireland Government of Ireland OSI Sheet(s): 4464, 4523, ITM_2216

Project:

Gathabawn Windfarm

Drawing Title:

Site Layout Map 4 of 6

Drawing Number:

GWF-03.5

Sheet Size:

A1

Scale:

1:2500

Drawn by:

Aoife Butler

Checked by:

Conor Brett

Date produced:

26 September 2026

Aoife Butler

Ecopower Limited

Zetec House, Purcellsinch IDA Business Park

Dublin Road, Kilkenny - R95 WV80

Landline - 056-7750140

ECOPOWER