


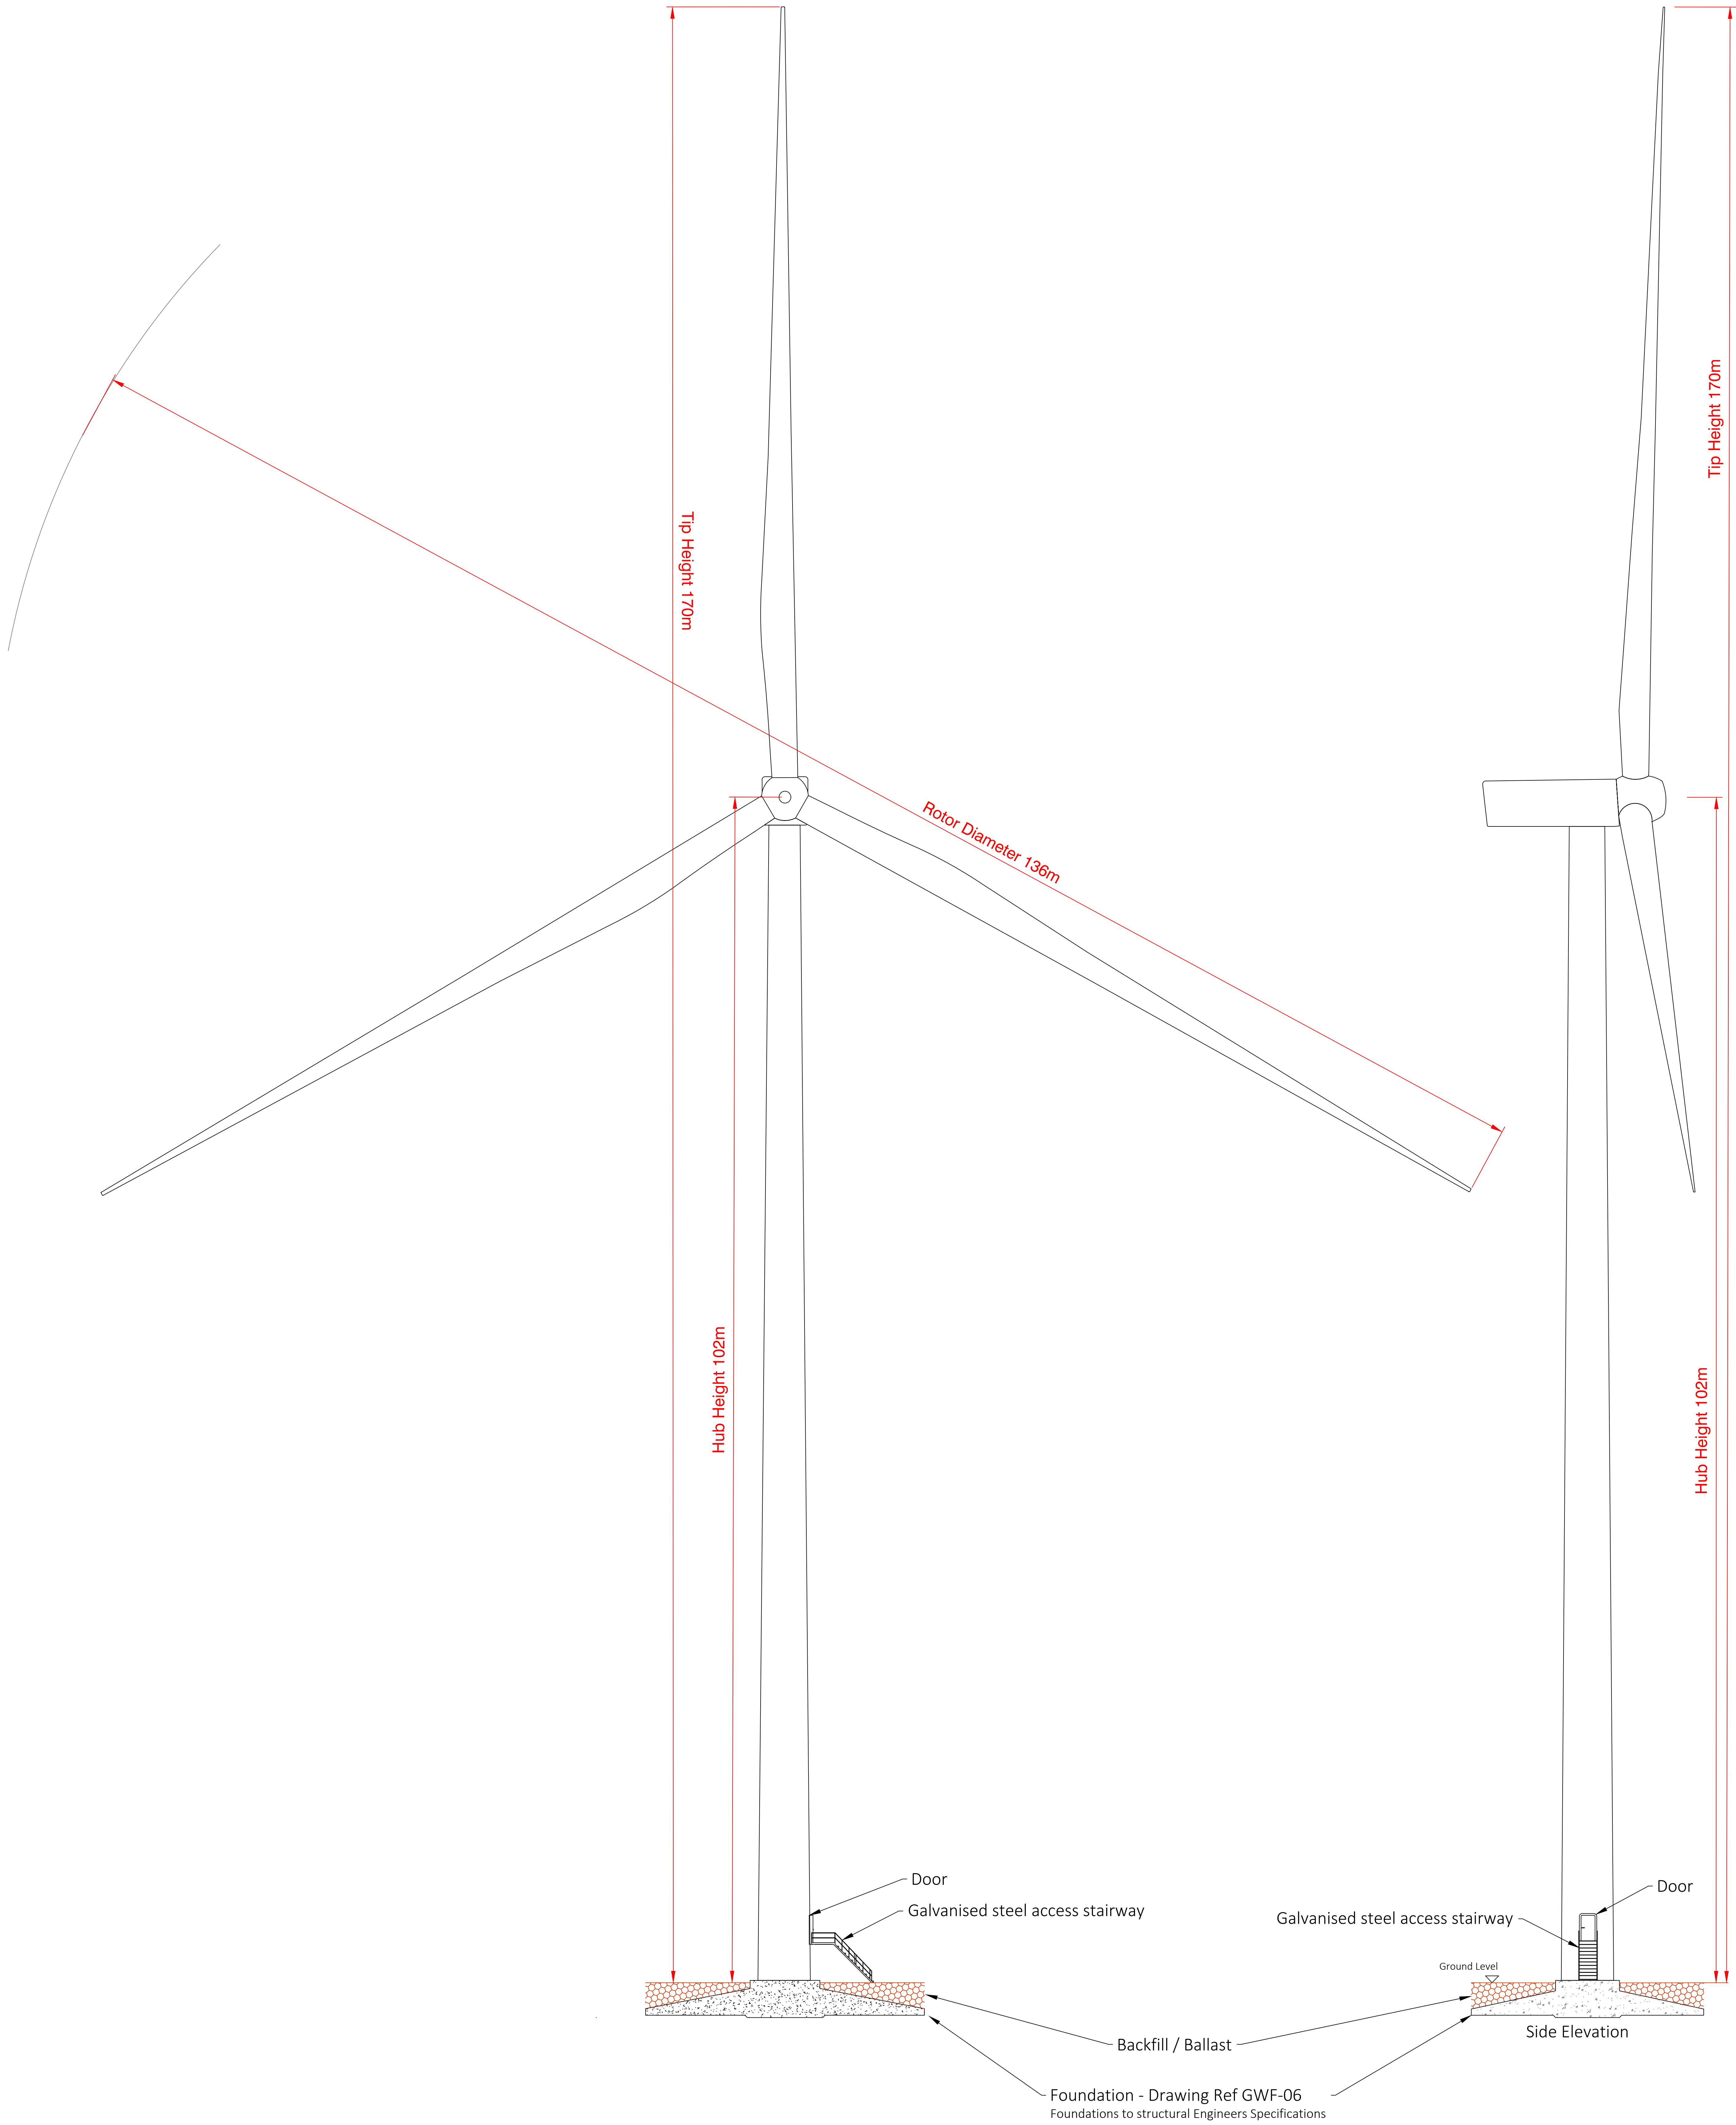

Notes:

Dimensions shown in meters

Turbine Dimensions shown on this Drawing apply to Turbines T1, T2, T3, T4, T5, T8, T10, T11 & T12

Project: Gathabawn Windfarm		
Drawing Title: Wind Turbine Elevations - Turbines T1, T2, T3, T4, T5, T8, T10, T11 and T12		
Drawing Number: GWF-04.1		
Sheet Size: A0	Scale: 1 : 200	
Drawn by: Aoife Butler	Checked by: Conor Brett	Date produced: 26 September 2026