



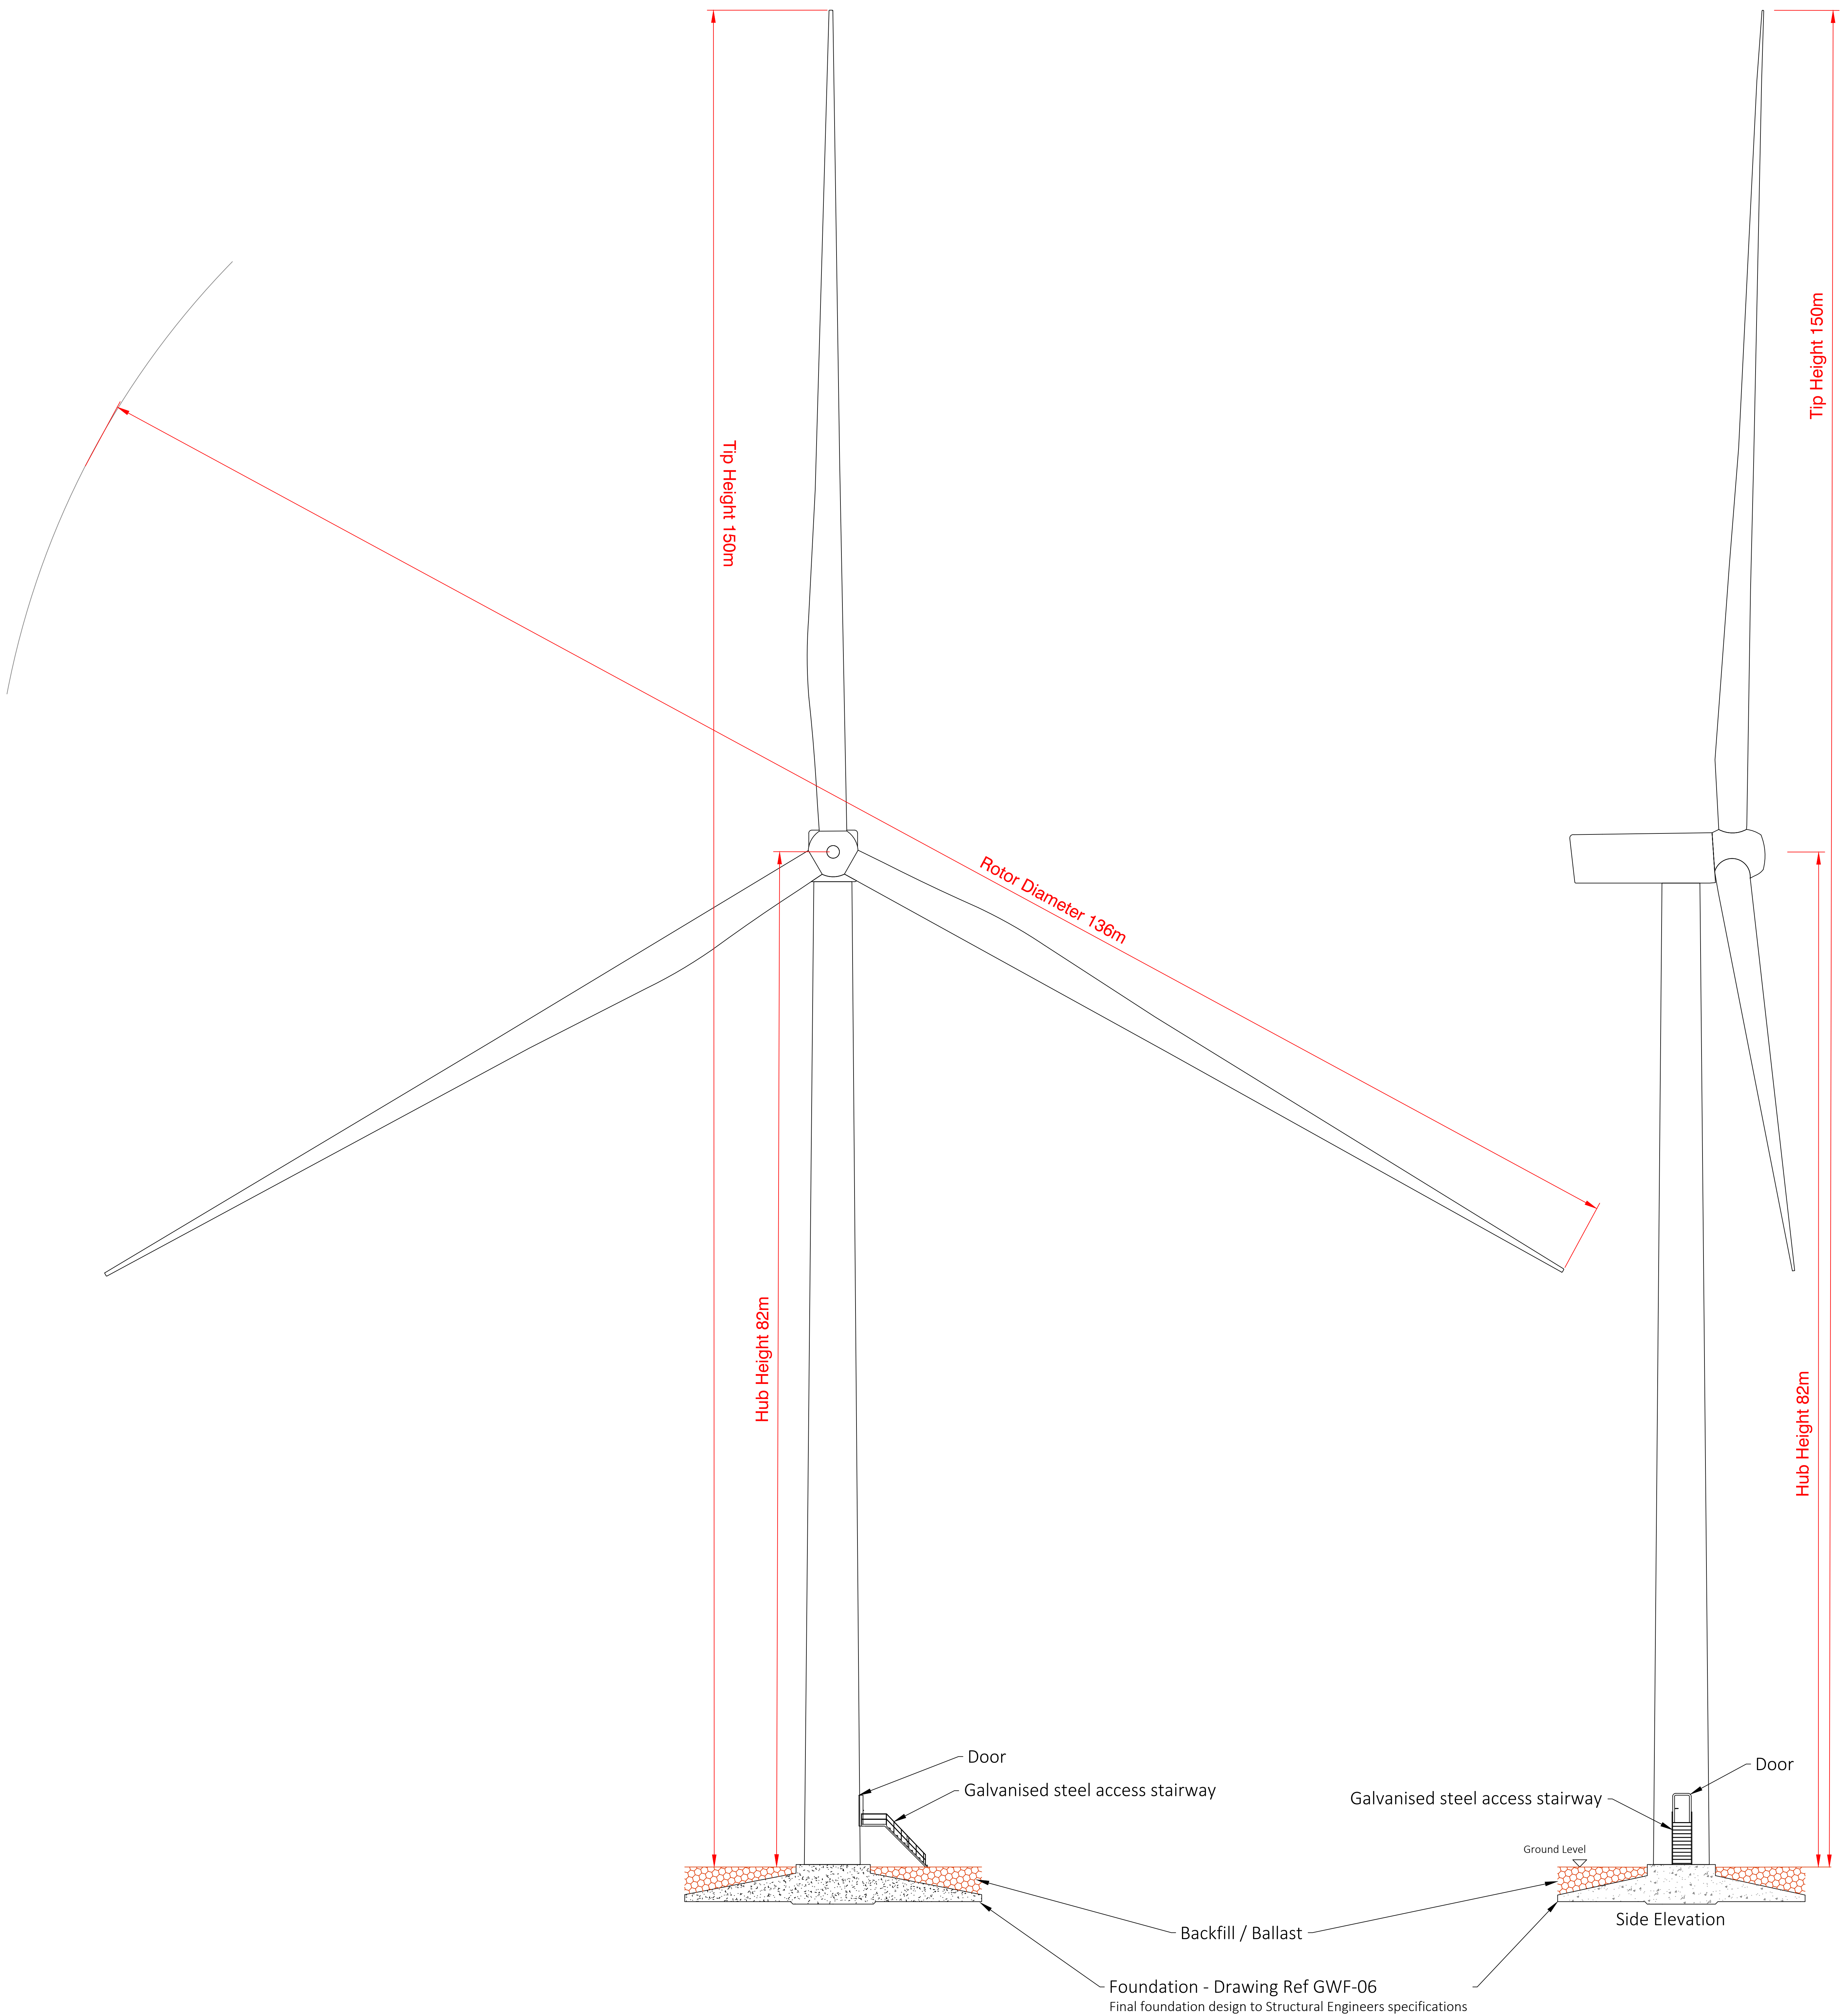

Notes:  
Dimensions shown in meters  
Turbine Dimensions shown on this Drawing apply to  
Turbines T6, T7 & T9

|                                                                   |                            |                                     |
|-------------------------------------------------------------------|----------------------------|-------------------------------------|
| Project:<br>Gathabawn Windfarm                                    |                            |                                     |
| Drawing Title:<br>Wind Turbine Elevations - Turbine T6, T7 and T9 |                            |                                     |
| Drawing Number:<br>GWF-04.2                                       |                            |                                     |
| Sheet Size:<br>A0                                                 | Scale:<br>1 : 200          |                                     |
| Drawn by:<br>Aoife Butler                                         | Checked by:<br>Conor Brett | Date produced:<br>26 September 2026 |

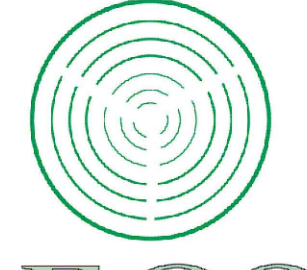

Aoife Butler  
Ecopower Limited  
Zetec House, Porellinstech IDA Business Park  
Dublin Road, Kilkenny - R35 WV89  
Landline - 056-7750140

ECOPOWER