



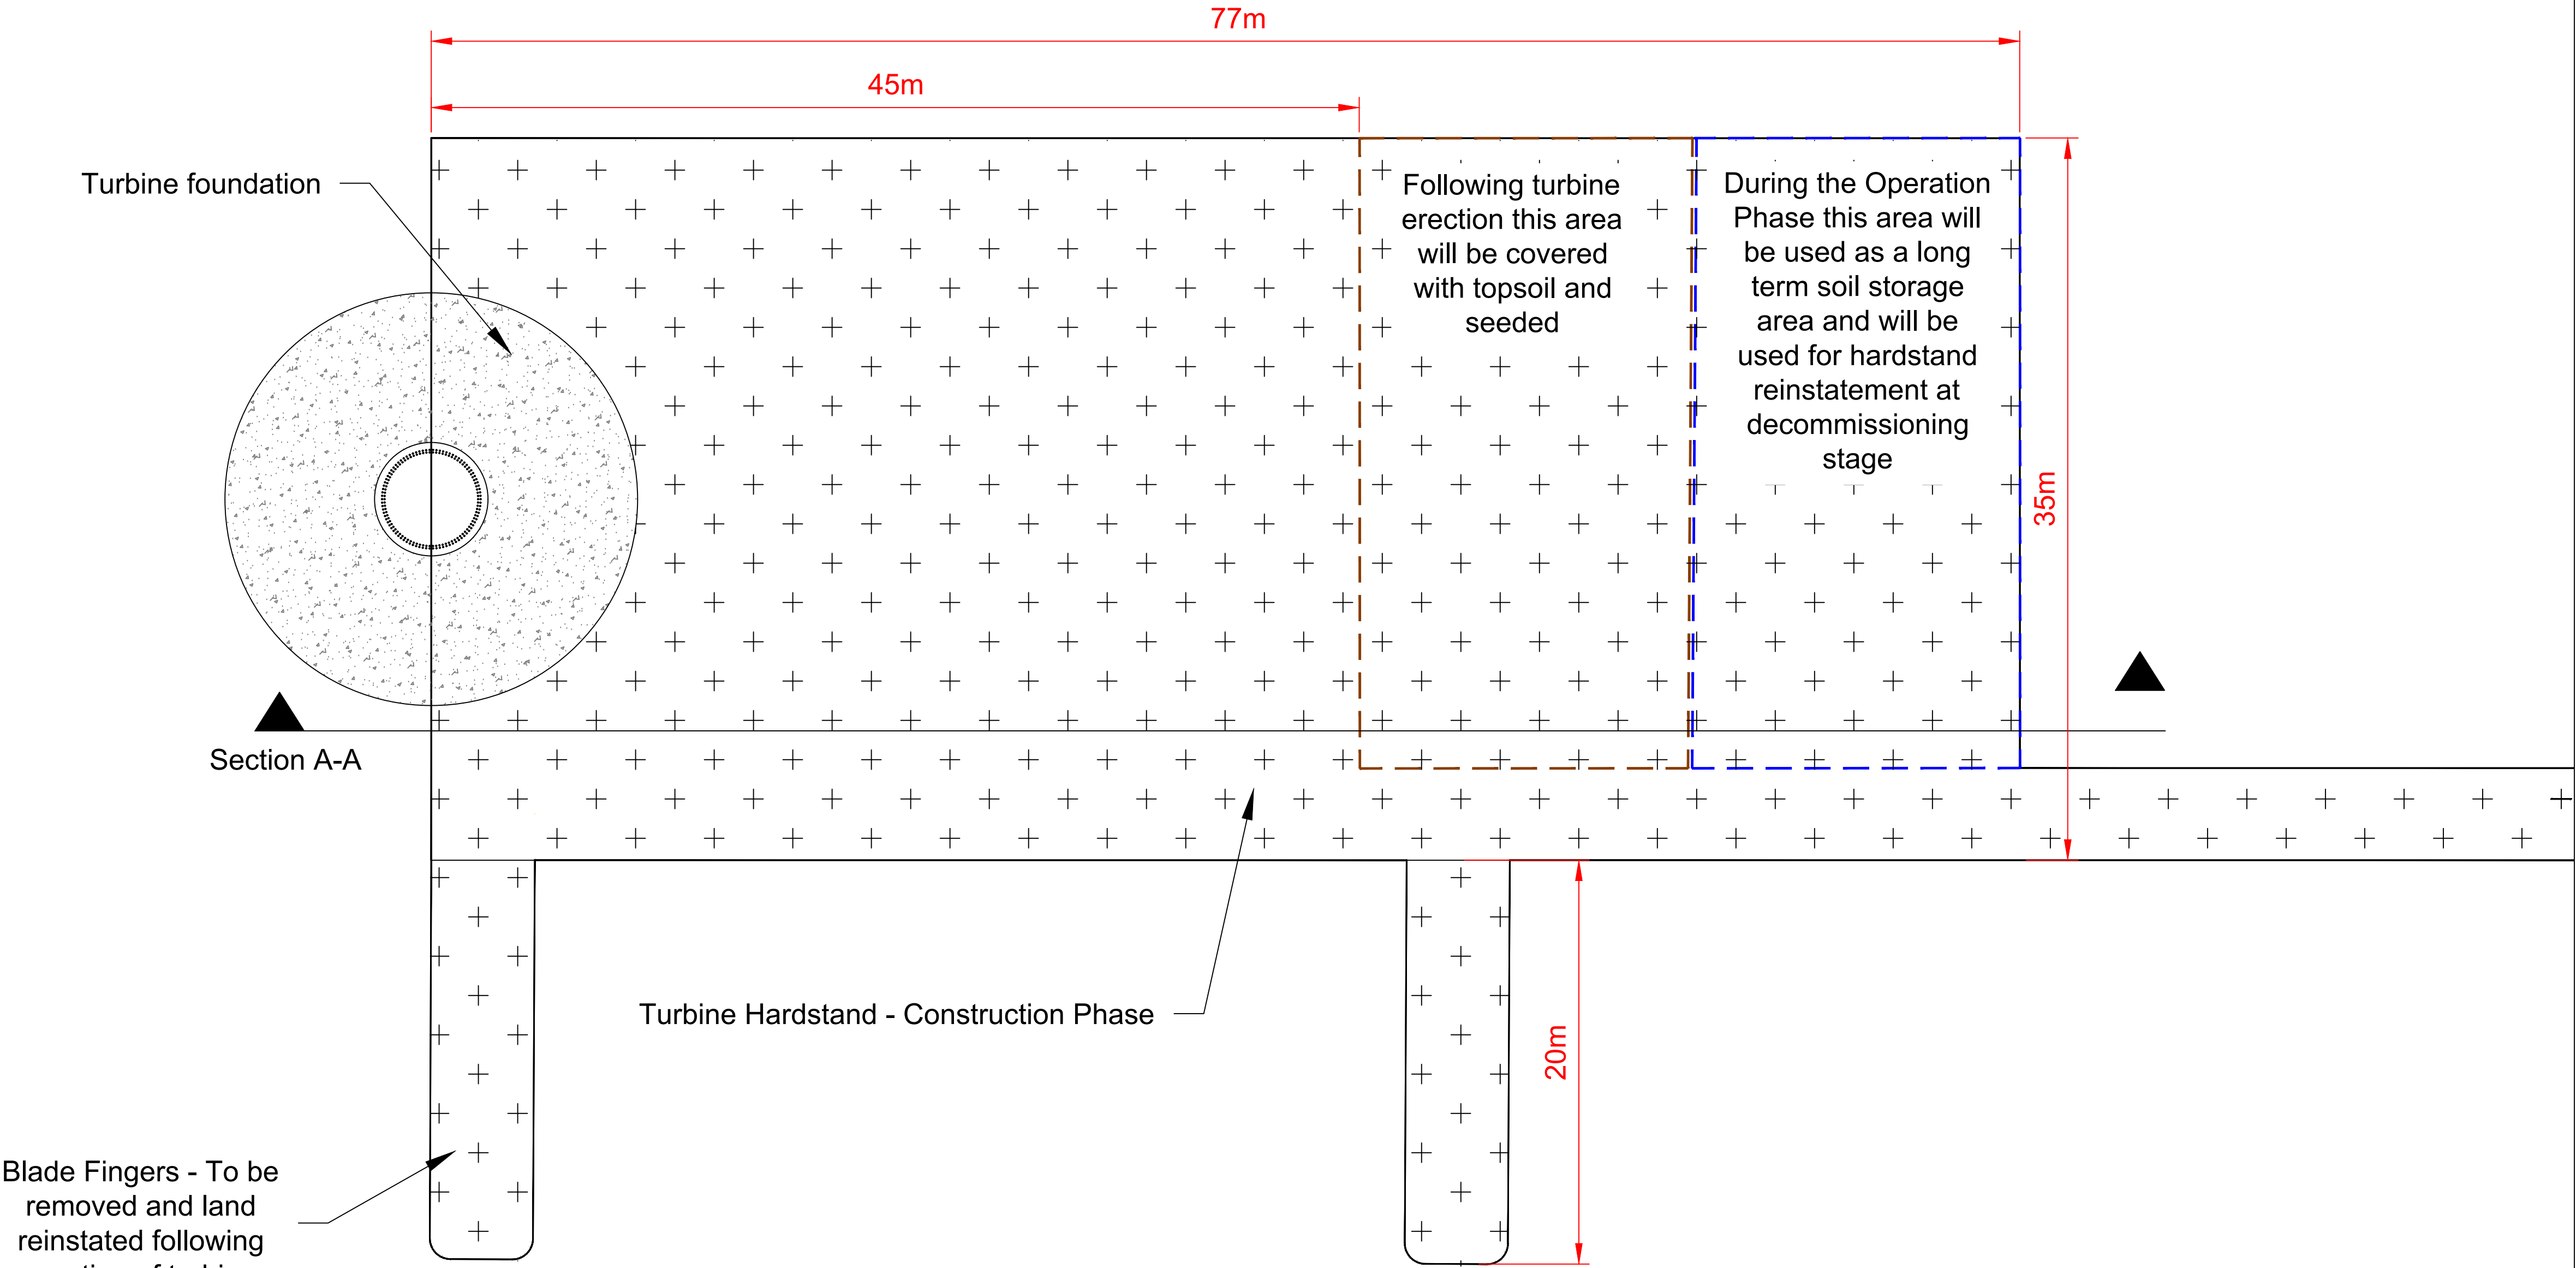


Turbine Hardstand - Plan view

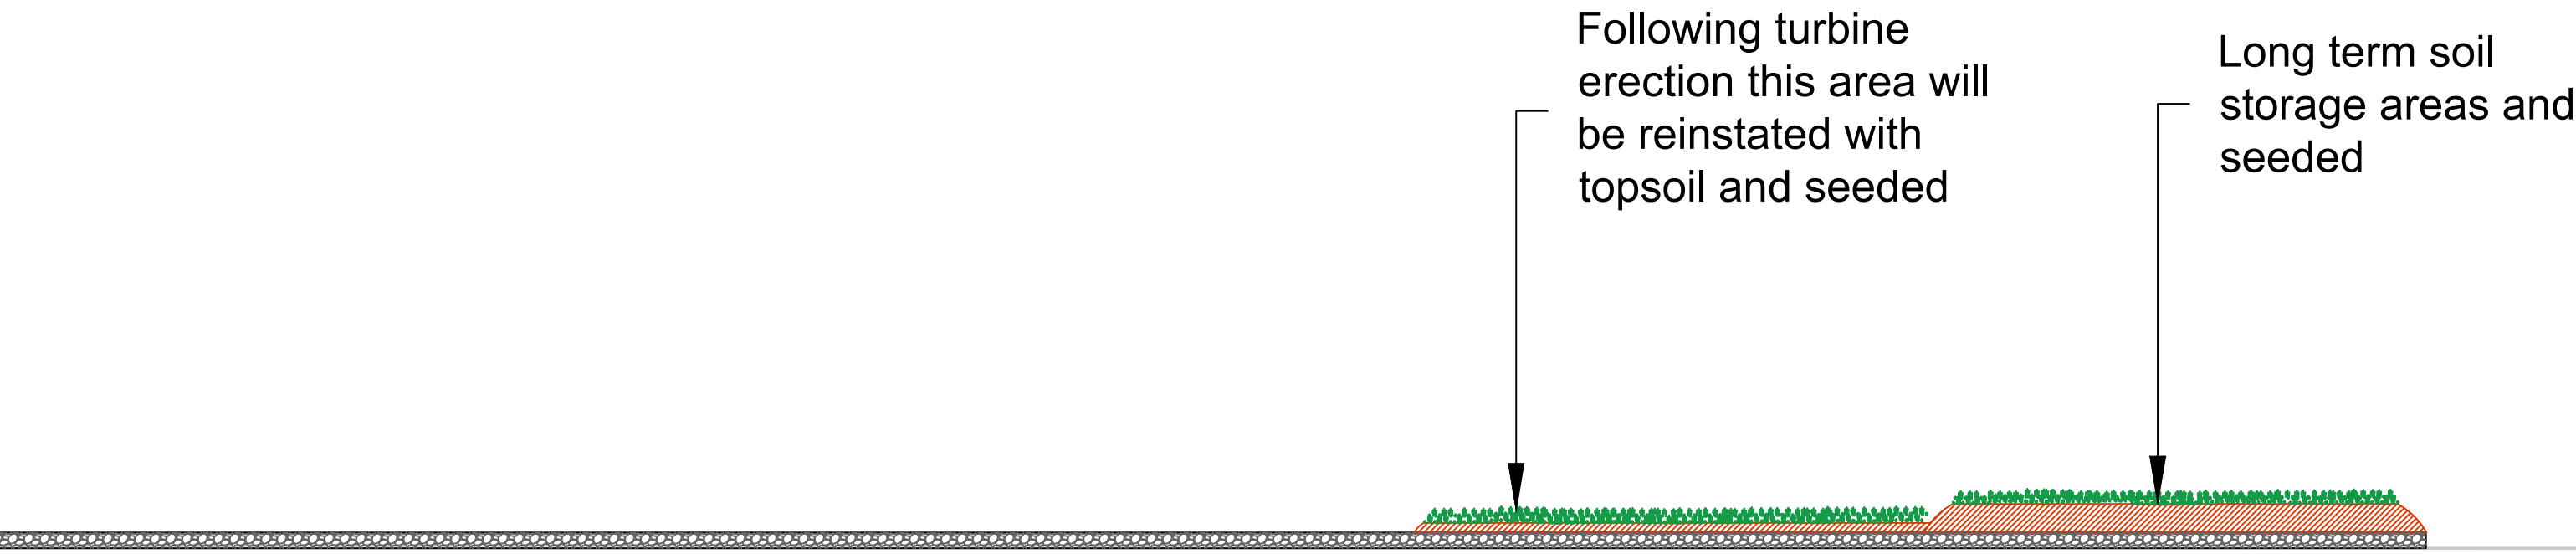

Section A-A - Turbine Hardstand Cross section of Operation stage hardstand

Note:
1. Dimensions shown in meters

Project: Gathabawn Windfarm		
Drawing Title: Crane Hardstand Details		
Drawing Number: GWF-05		
Sheet Size: A1	Scale: 1 : 200	
Drawn by: Aoife Butler	Checked by: Conor Brett	Date produced: 26 September 2026

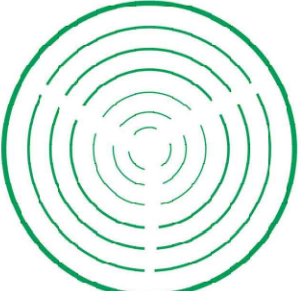

Aoife Butler
Ecopower Limited
Zetec House, Parcellsinch IDA Business Park
Dublin Road, Kilkenny - R95 WV80
Landline - 056-7750140

ECOPOWER