
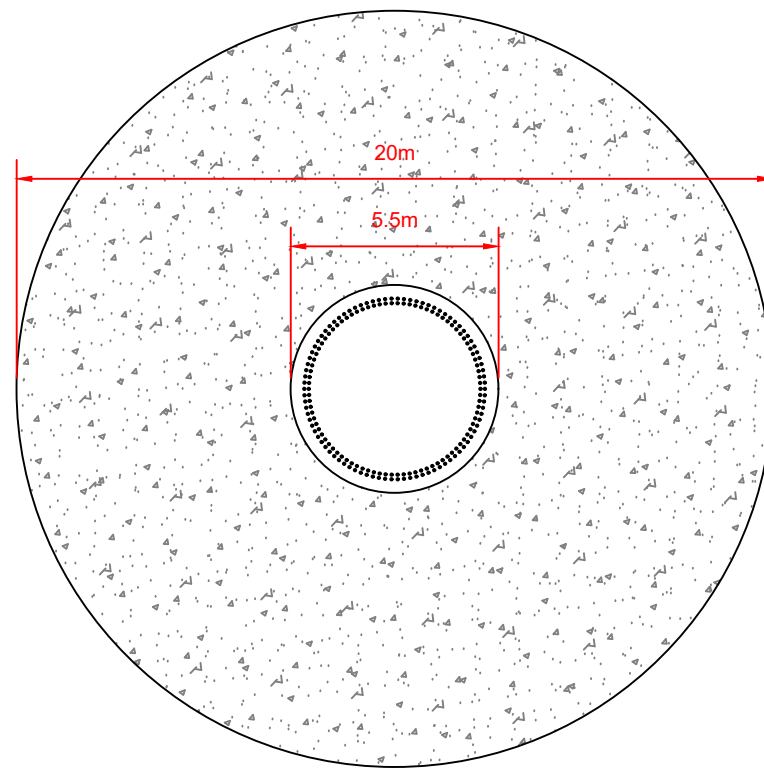


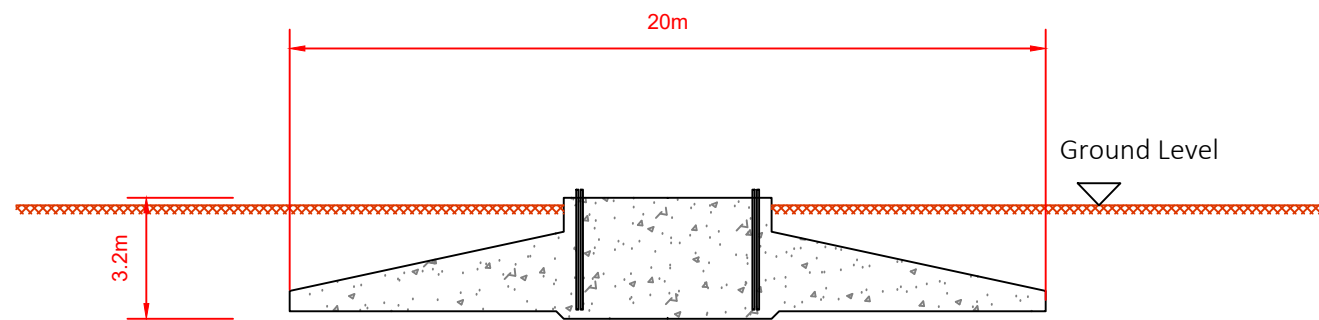

**Note:**

All dimensions shown in meters

Final foundation design to Structural Engineers specifications

Project: Gathabawn Windfarm

Drawing Title: Turbine Foundation Details

Drawing Number: GWF-06

|             |              |                |                   |
|-------------|--------------|----------------|-------------------|
| Sheet Size: | A3           | Scale:         | 1:200             |
| Drawn by:   | Aoife Butler | Checked by:    | Conor Brett       |
|             |              | Date produced: | 26 September 2026 |

 Aoife Butler  
Ecopower Limited  
Zetec House, Purcellstown IDA Business Park  
Dublin Road, Kilkenny - R95 WV80  
Landline - 056-7750140

ECOPOWER