




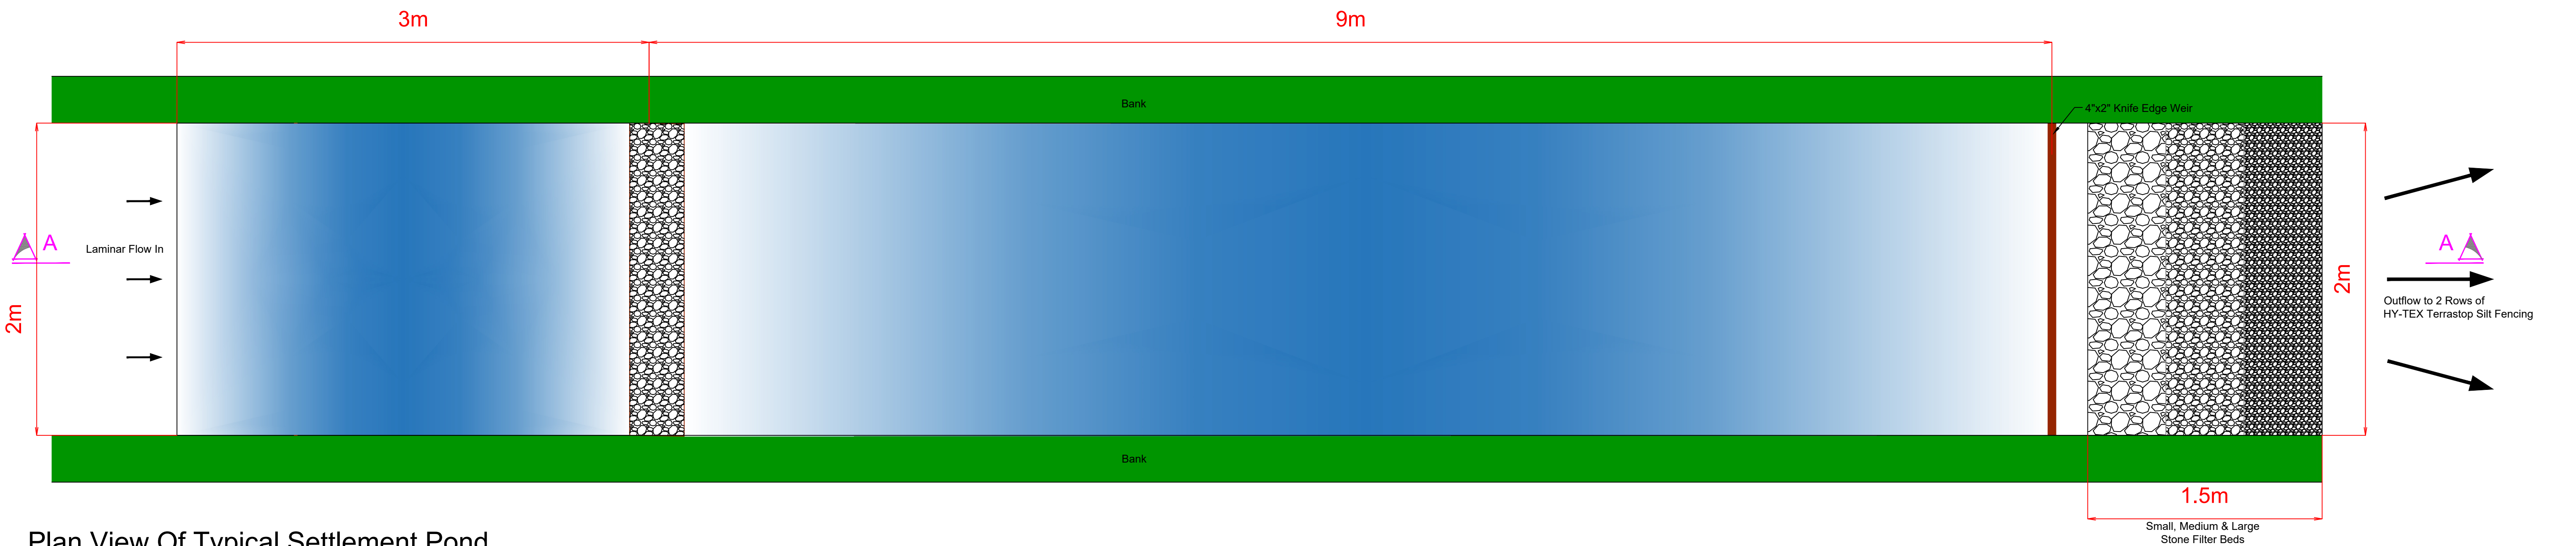


Plan View Of Typical Settlement Pond

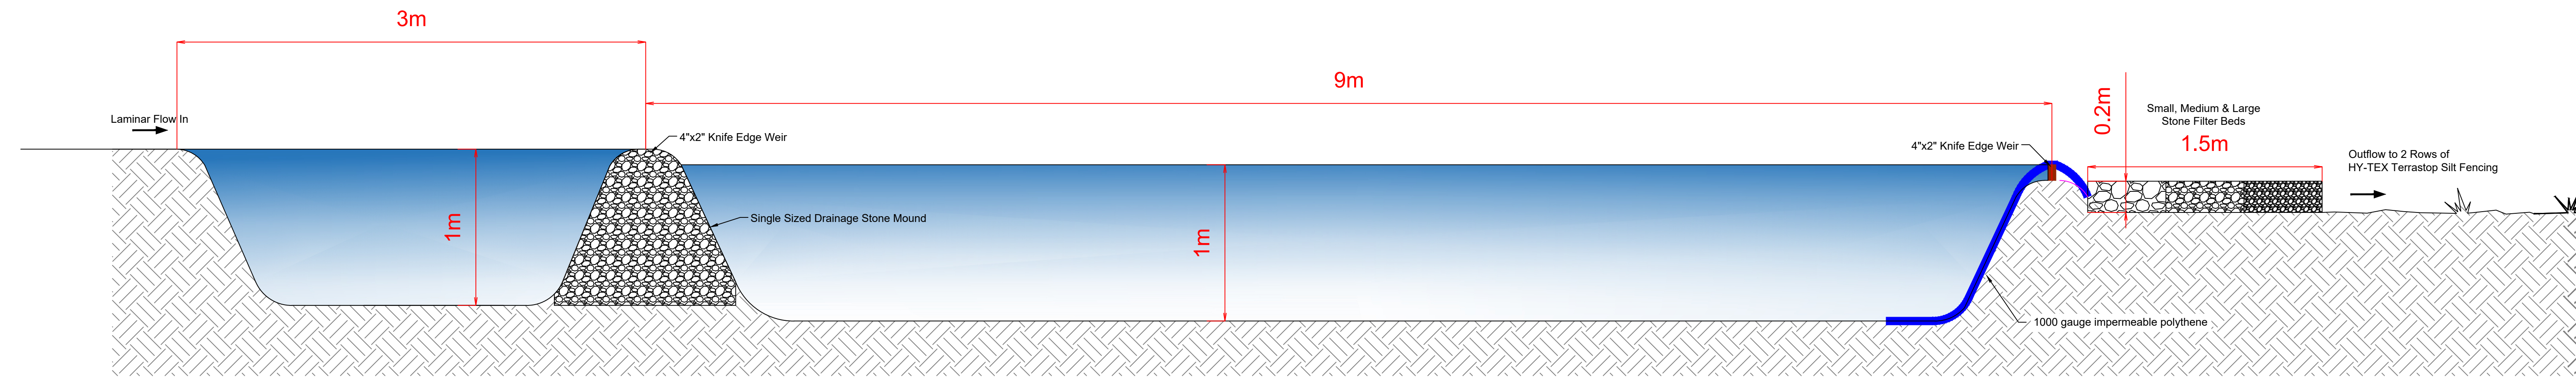

Section A-A

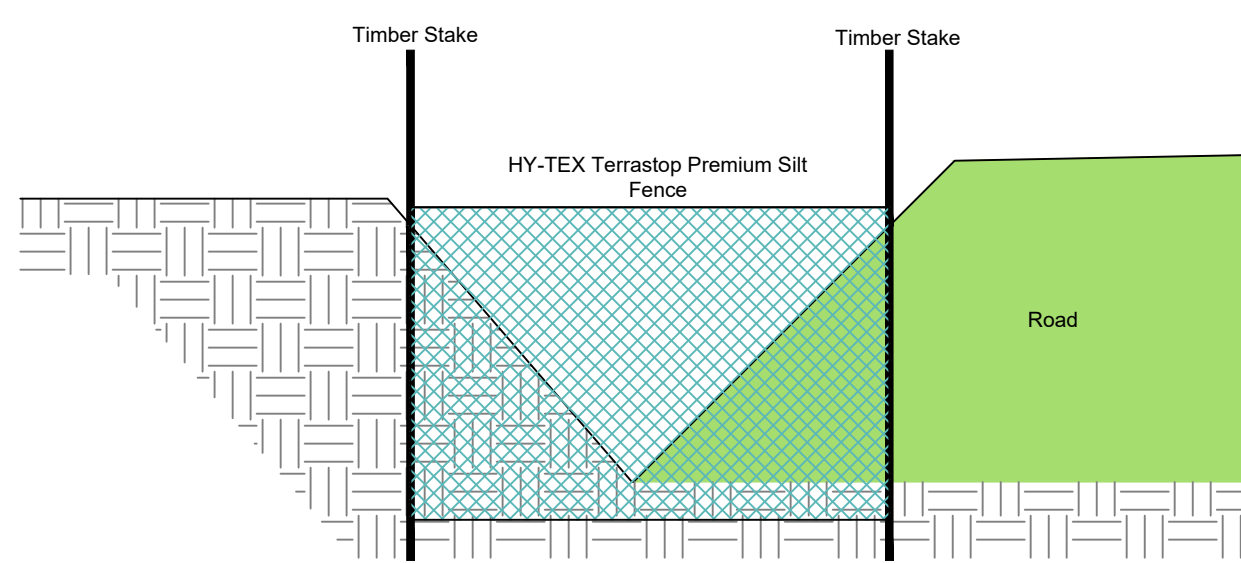

Sediment Fence Check Dam Detail

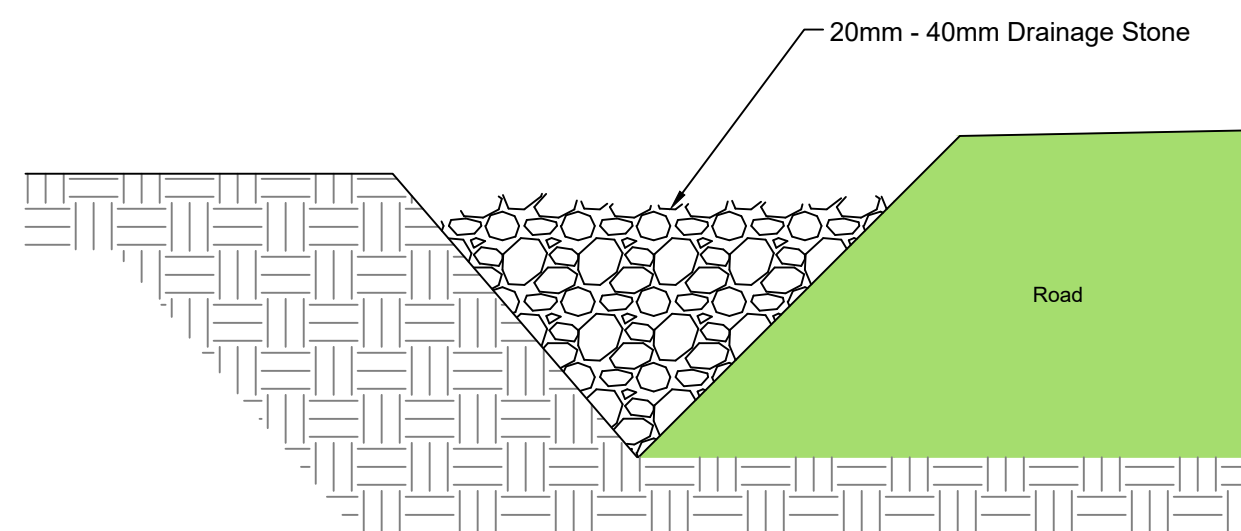

Stone Check Dam Detail

Note:
All dimensions shown in meters

Project:
Gathabawn Windfarm

Drawing Title:
Drainage Details

Drawing Number: GWF-08

Sheet Size: A1
Scale: 1 : 20

Drawn by: Aoife Butler
Checked by: Conor Brett
Date produced: 26 September 2026

